



Notes
1. This drawing is the copyright of MH Architects Ltd
2. Do not scale this drawing except for Local Authority planning purposes
3. All dimensions must be checked on site by the contractor prior to commencement of the works.



Client Approval

A - Approved
B - Approved with comments
C - Do not use

Rev. Revision Note/Purpose of Issue Drw By Date Chk By Date

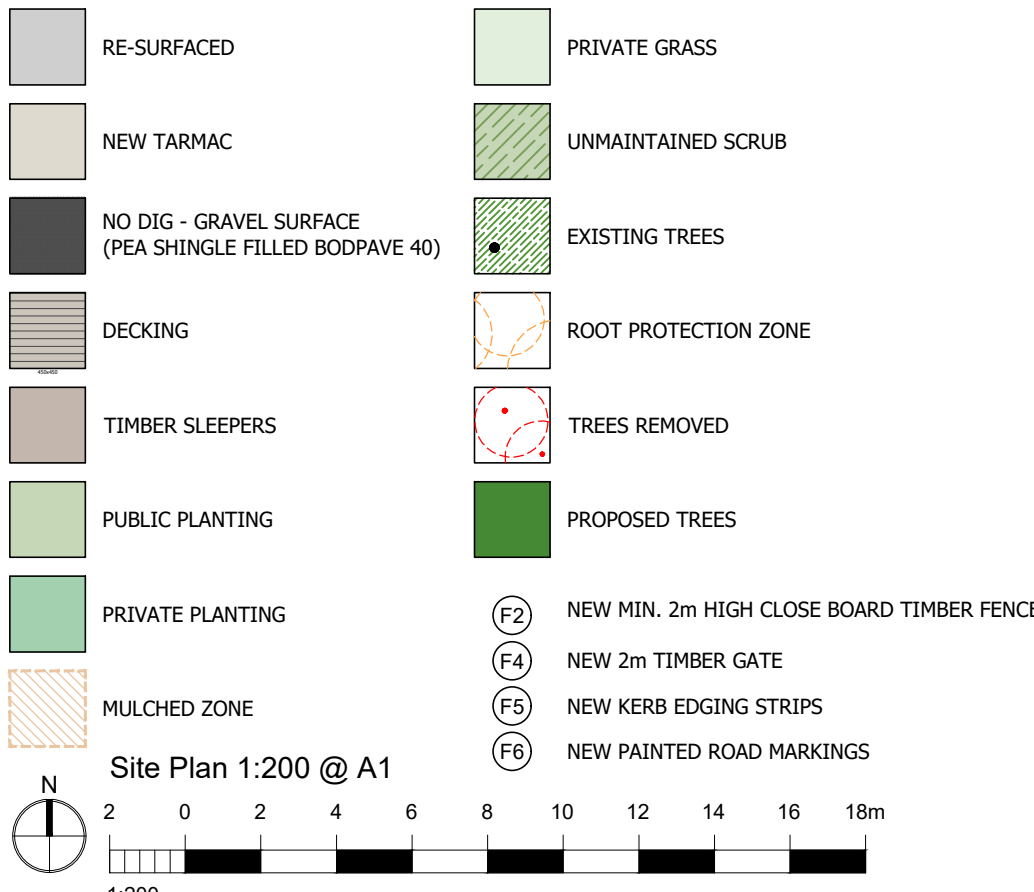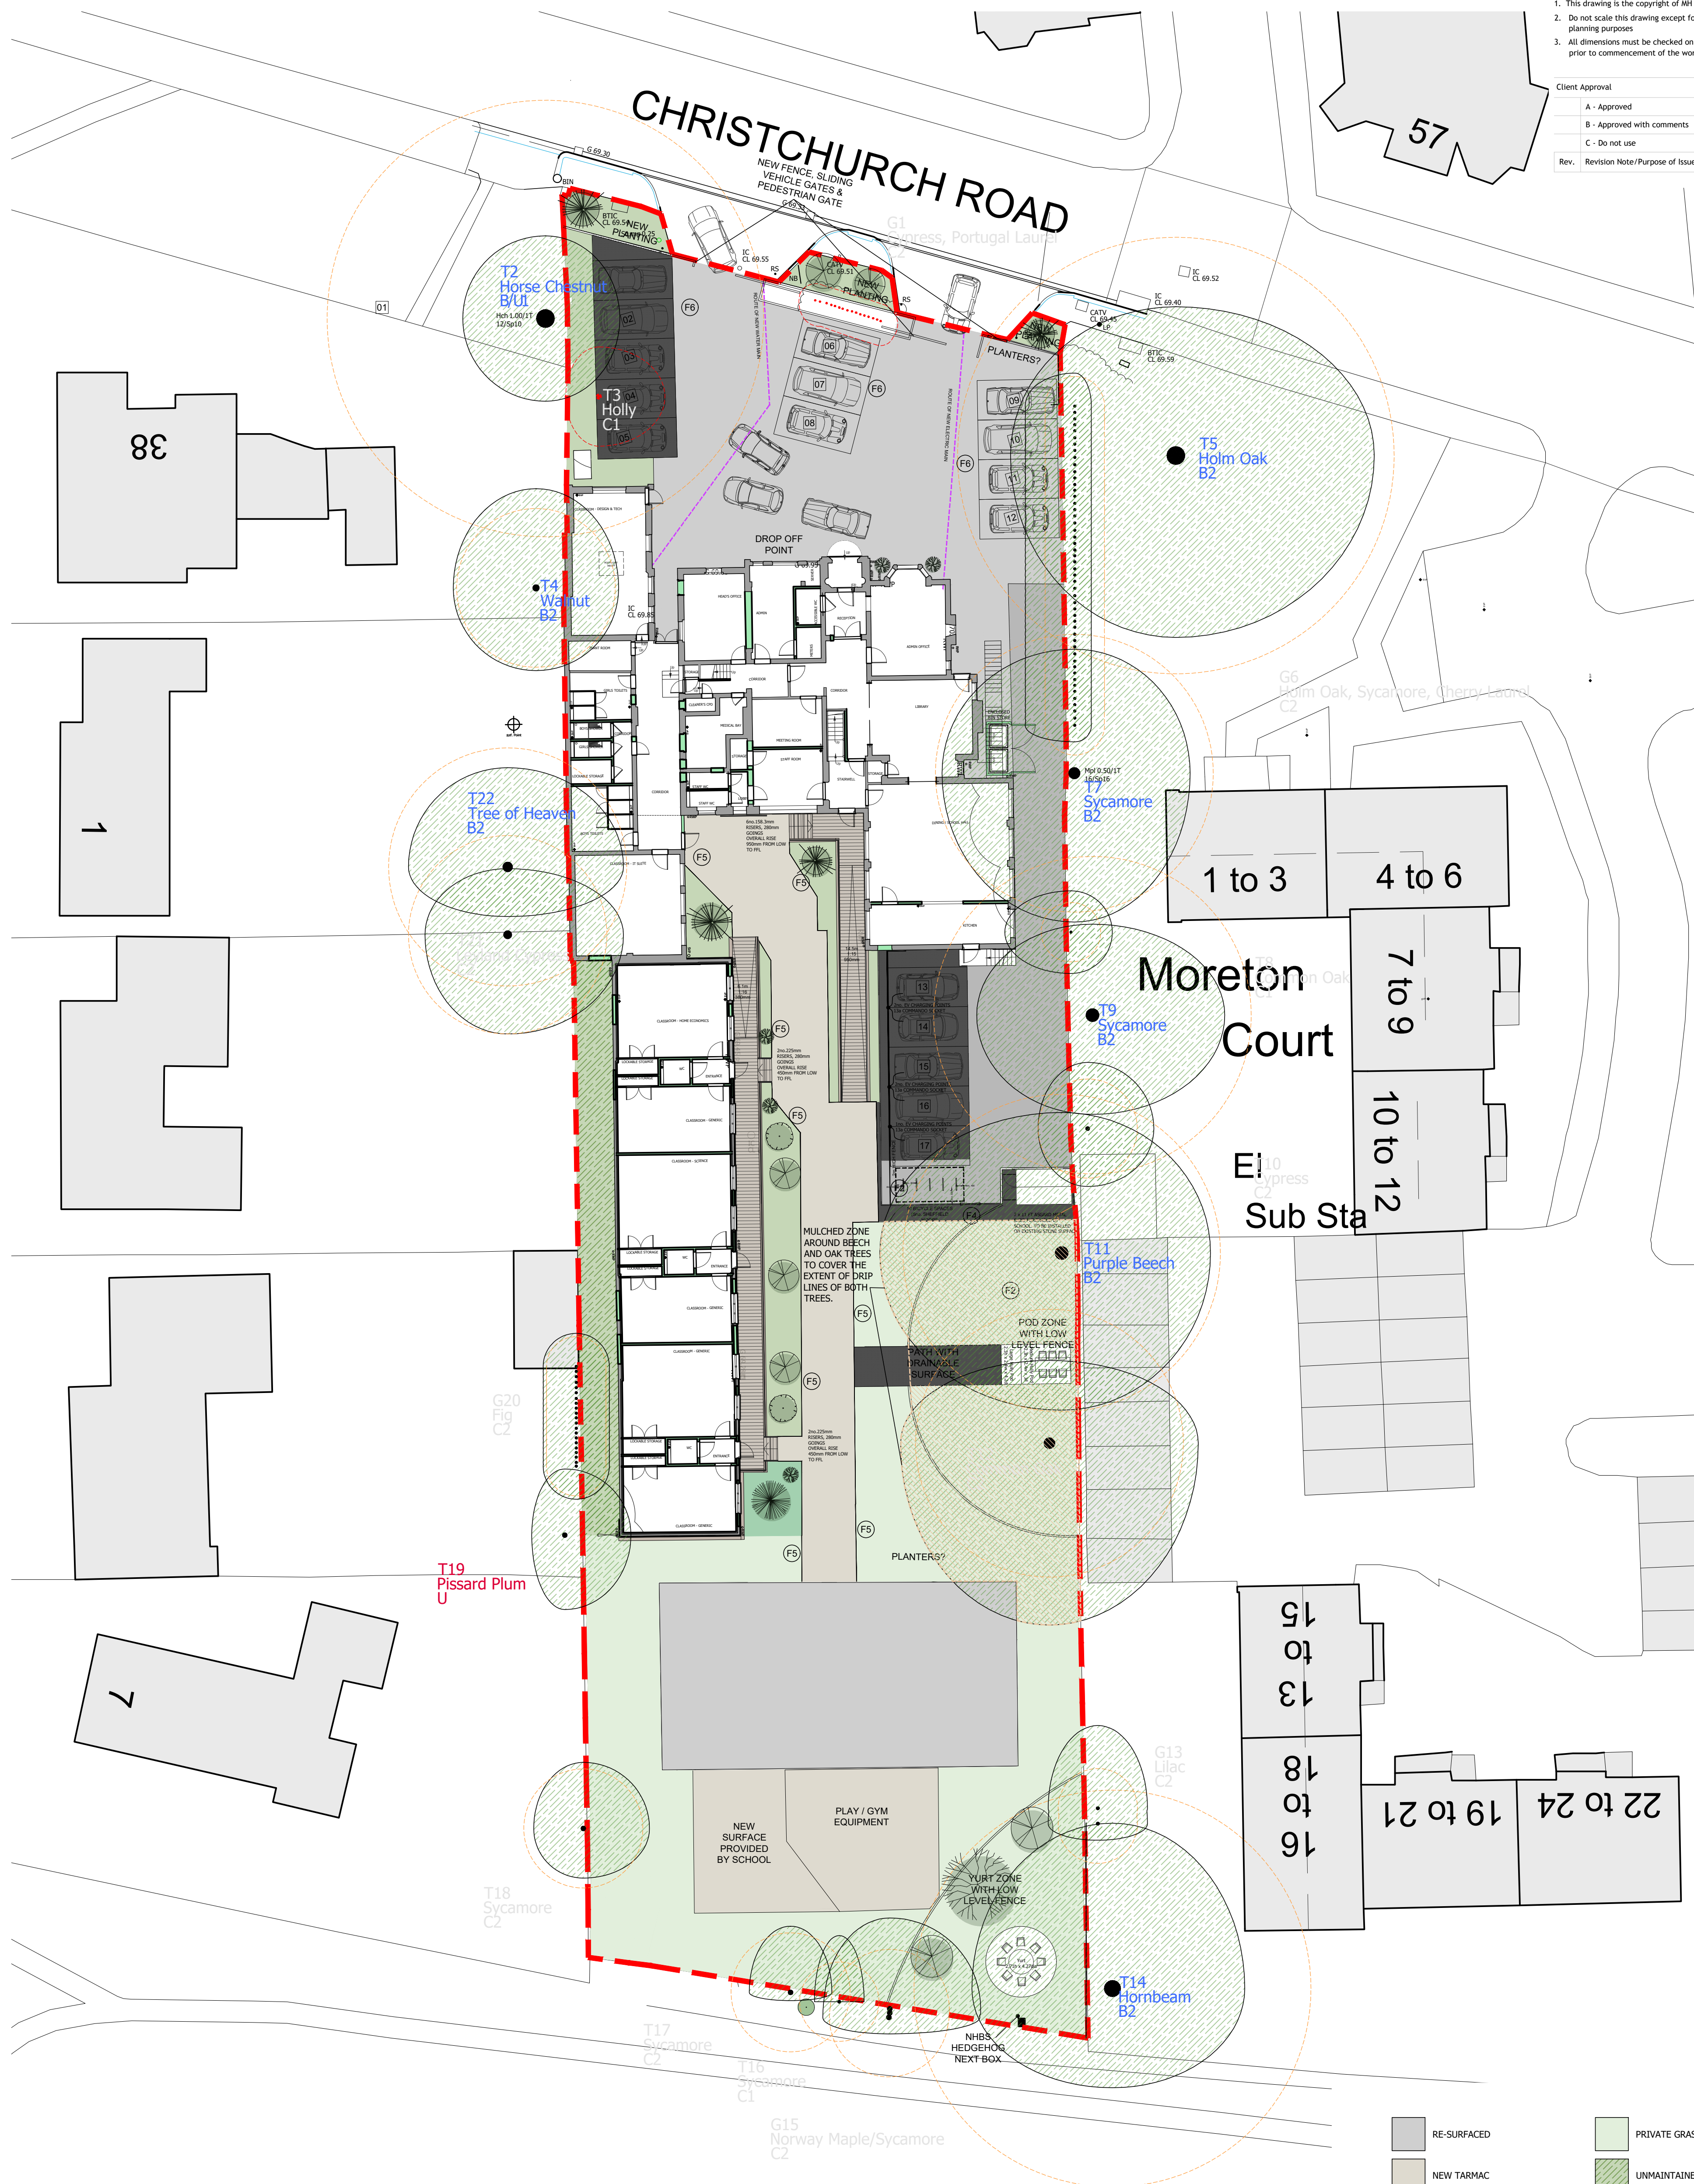

GROVESIDE SCHOOL
40 CHRISTCHURCH ROAD
READING, RG2 7AY
ACORN EDUCATION AND CARE LTD

Drawing title

PROPOSED SITE PLAN

Drawn: JAH Date: 08/10/25 Checked: Org: Zone Level Type Role No. Rev. 23-062 GRO MHA ZZ ZZ DR A 0020 P05 Purpose of Issue: PLANNING

Ground Floor 18th Century Building
Southern Gate 1 (Chichester
West Sussex PO19 8EZ
t: 01243 774748
e: admin@mharchitects.co.uk
www.mharchitects.co.uk
Limited Company
Registered in England No. 0994233

