



1:50 ELEVATION FROM WHITEKNIGHTS ROAD

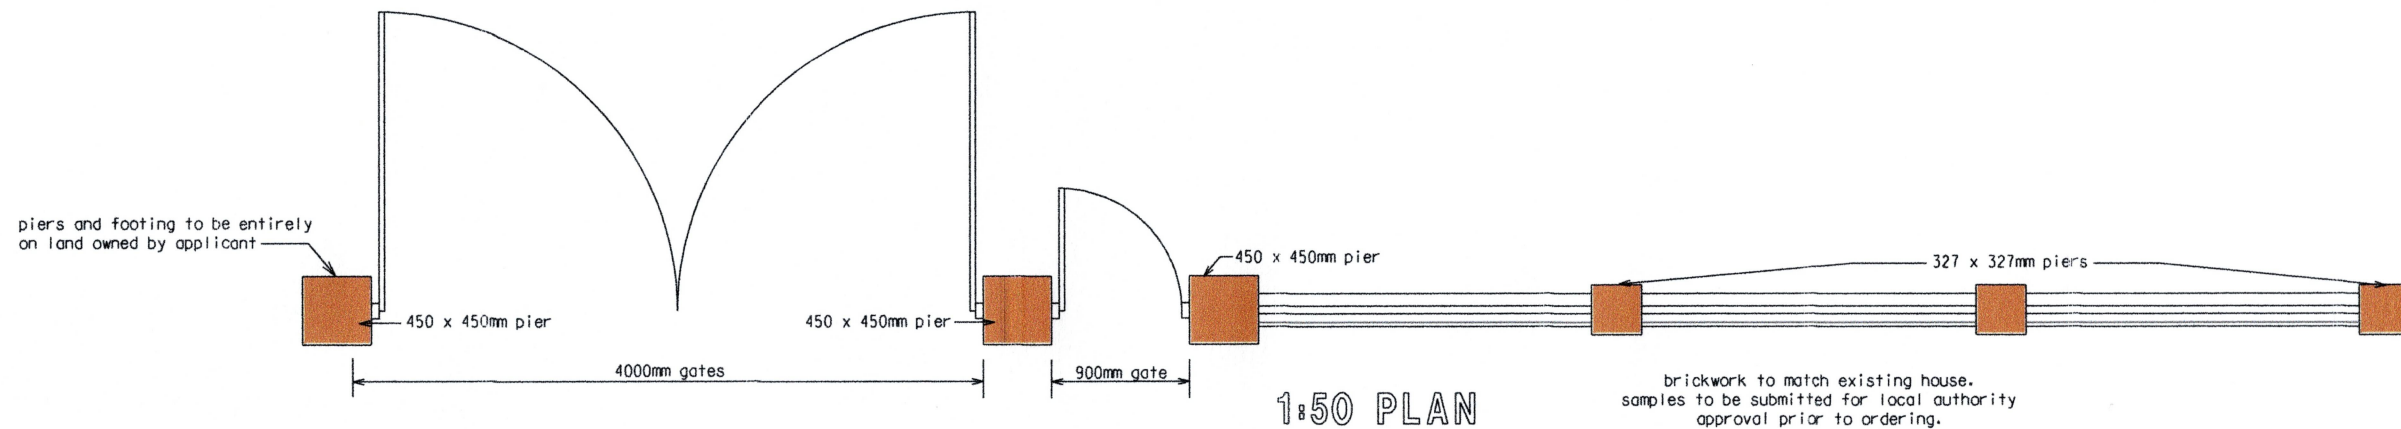

1:50 PLAN


brickwork to match existing house.
samples to be submitted for local authority
approval prior to ordering.

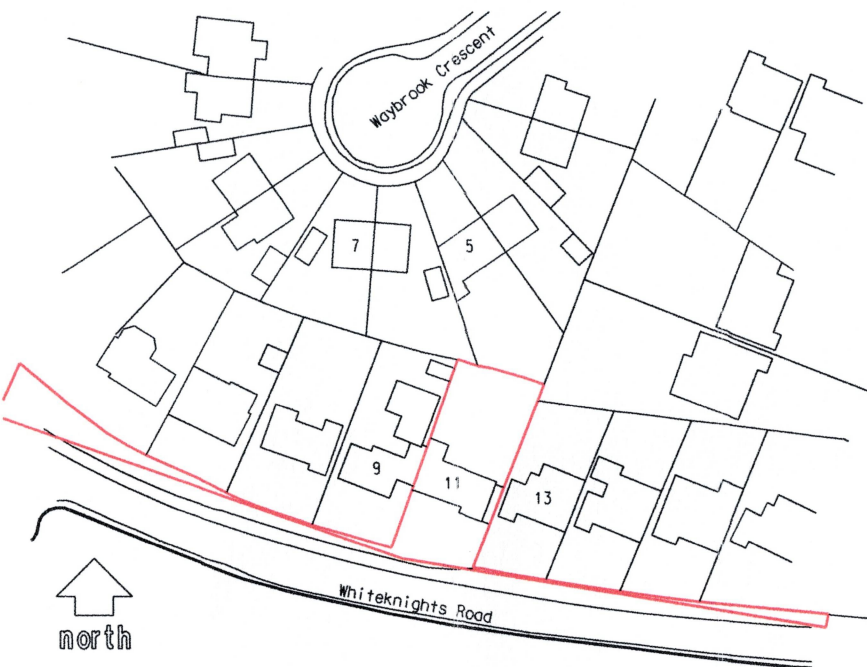

1:1250 SITE LOCATION PLAN



1:500 SITE PLAN

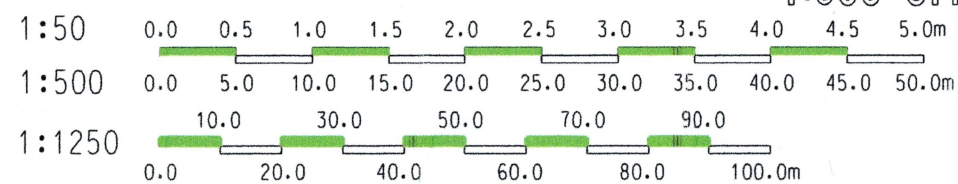

KEITH A. WRIGHT
ARCHITECTURAL DESIGN & PLANNING CONSULTANT

2 WIELD COURT, LOWER EARLEY, BERKS RG6 3TF

PHONE : 0118 9669485 or 07768 611156

CLIENT
Mr. H. He & Mrs. L. Song
ADDRESS
11 Whiteknights Road, Reading
CONTRACT
Front Garden Wall

DATE
June 2026
SCALE
1:50, 1:500
& 1:1250 (at A3)
DRG NO
P/GW/2605/1