


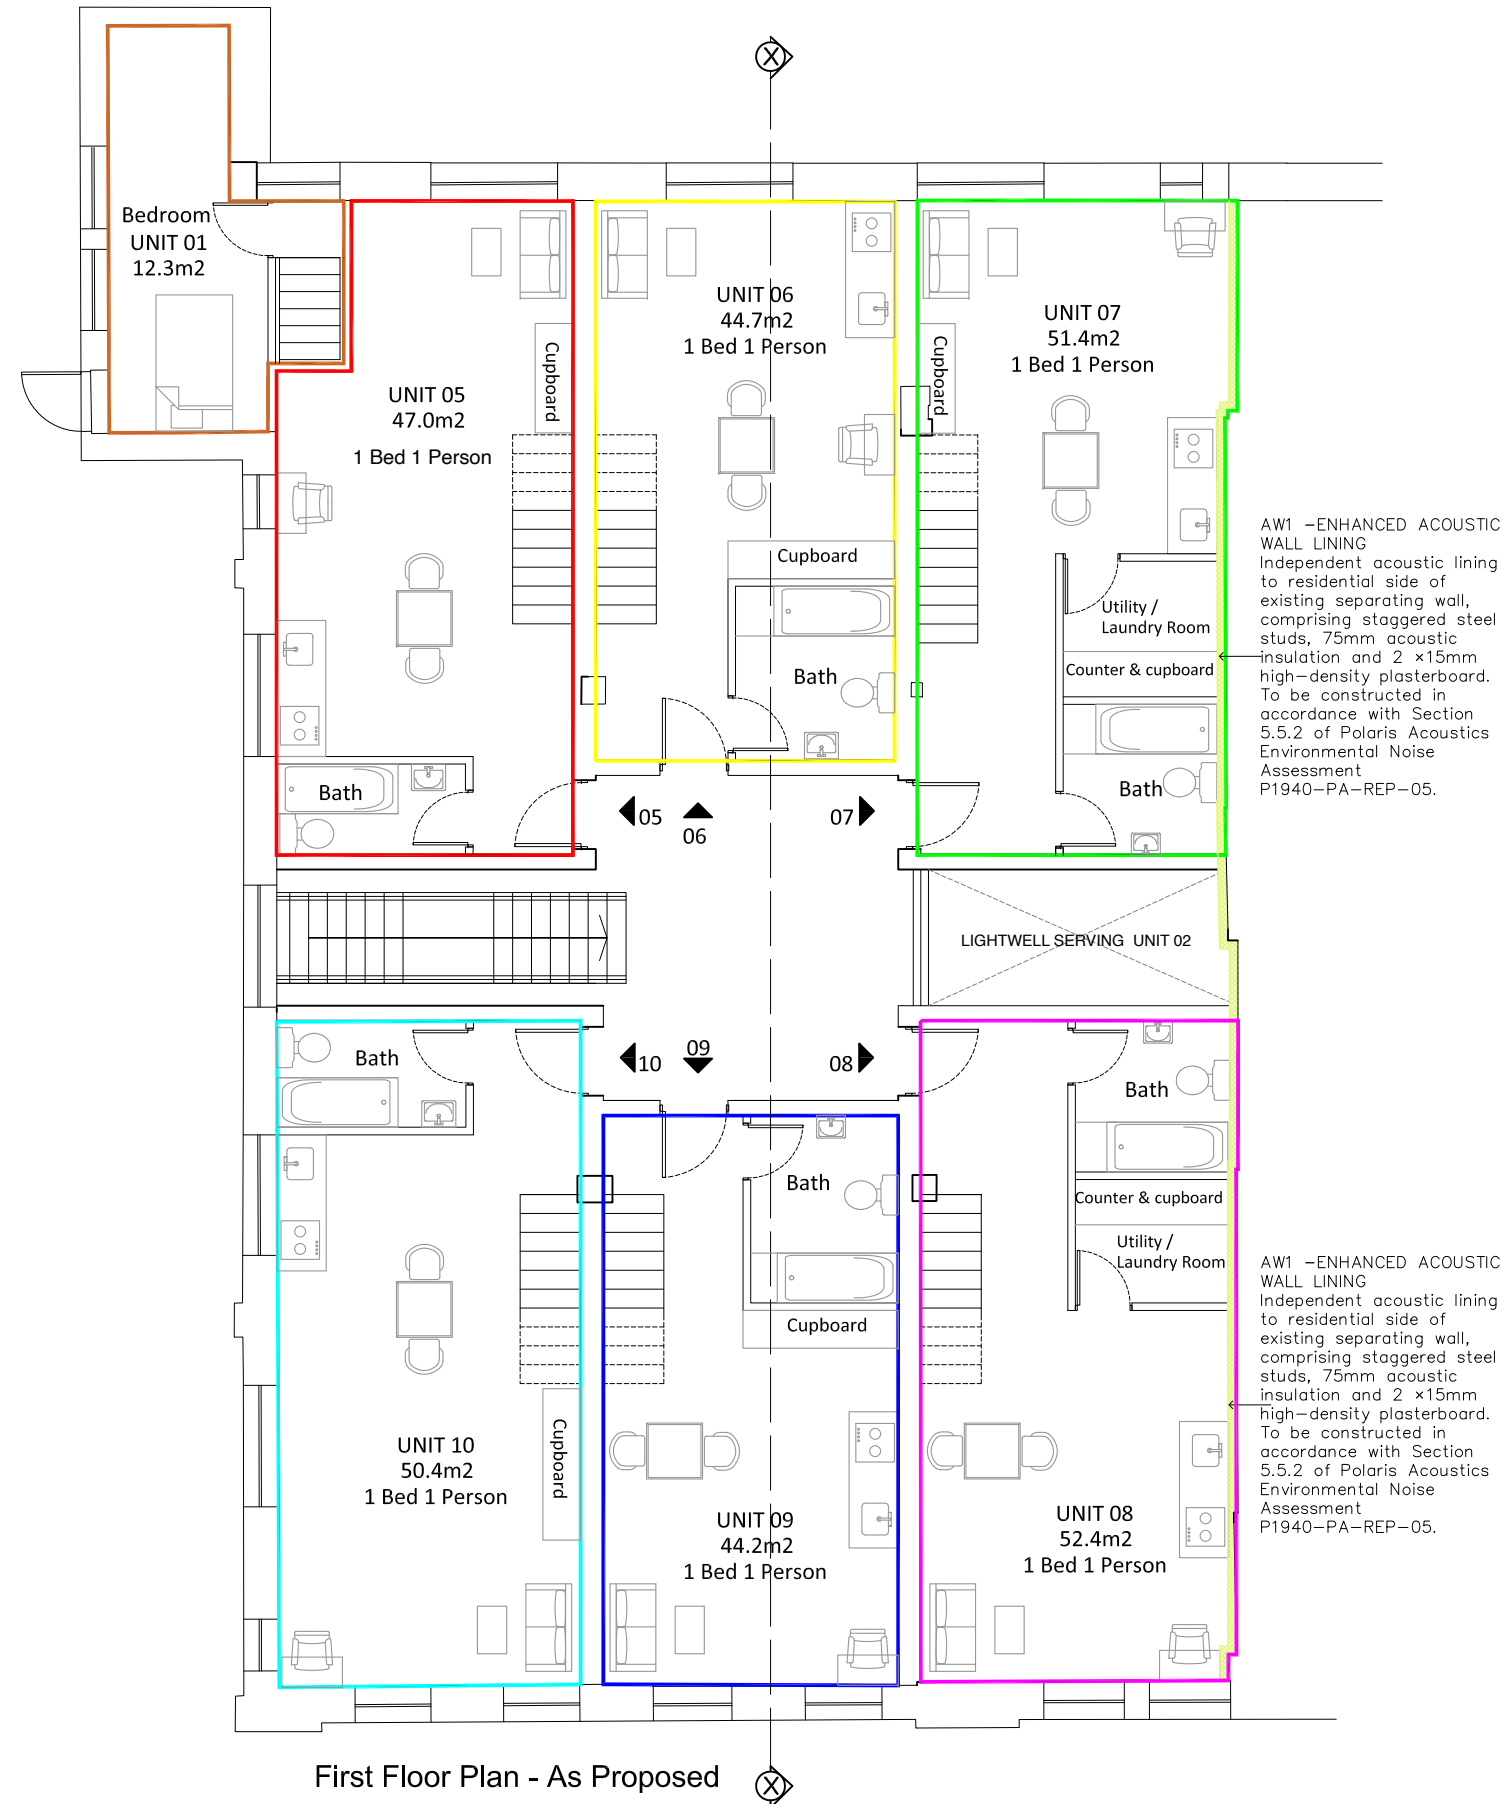

'All external windows to have clear glazing unless otherwise specified'



Project
92 AUDLEY STREET
READING RG30 1BS

Drawing
PROPOSED FIRST FLOOR PLAN

Dwg No. 105	Date JULY 2025
-----------------------	--------------------------

Scale @ A3 1:100

