


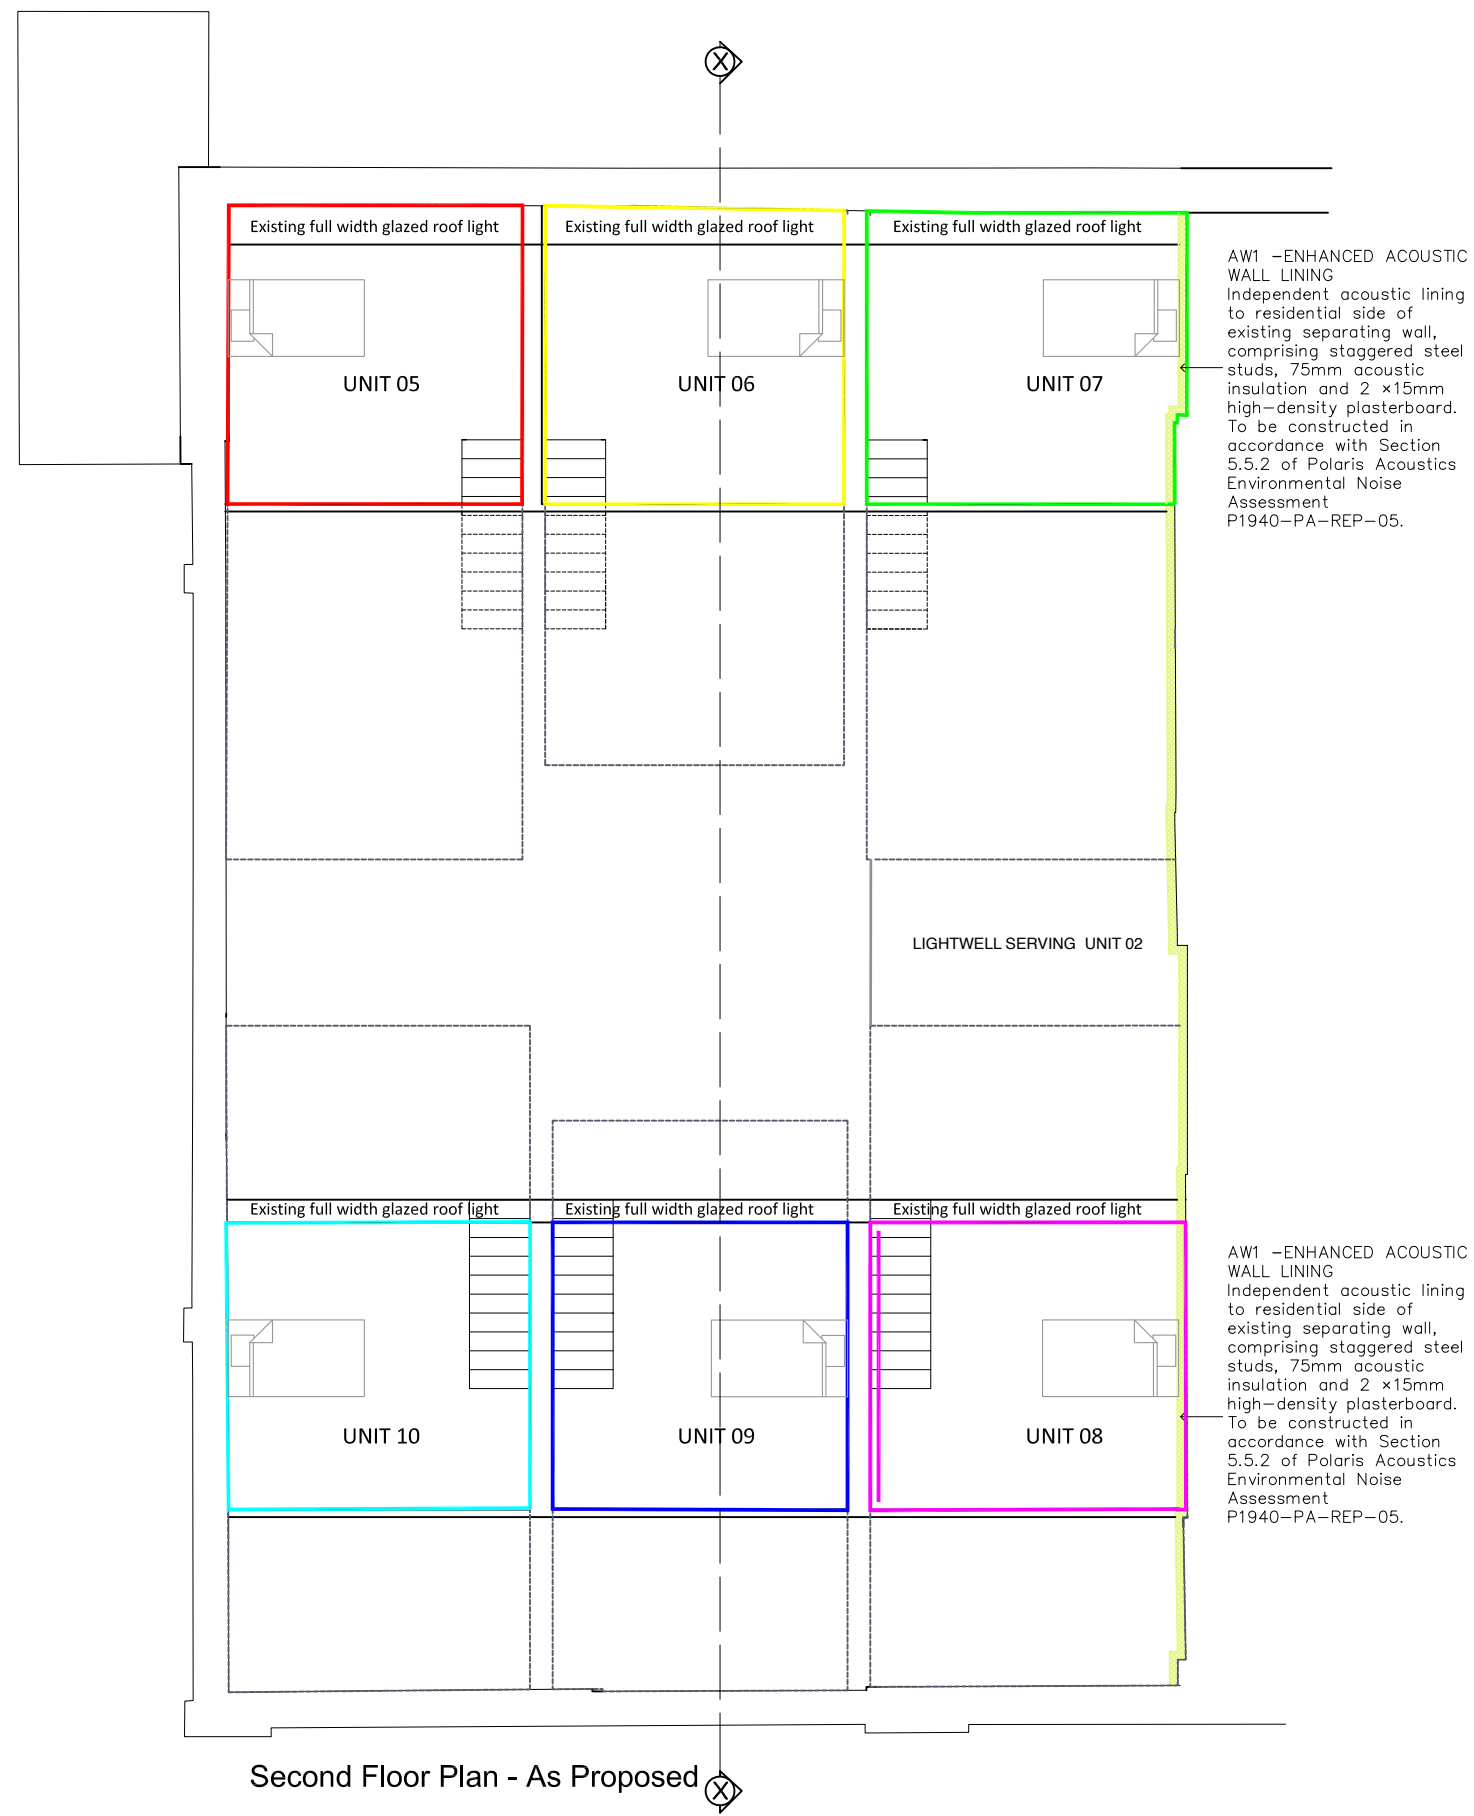

Project 92 AUDLEY STREET READING RG30 1BS	
Drawing PROPOSED SECOND FLOOR PLAN	
Dwg No. 106	Date JULY 2025
Scale @ A3 1:100	