


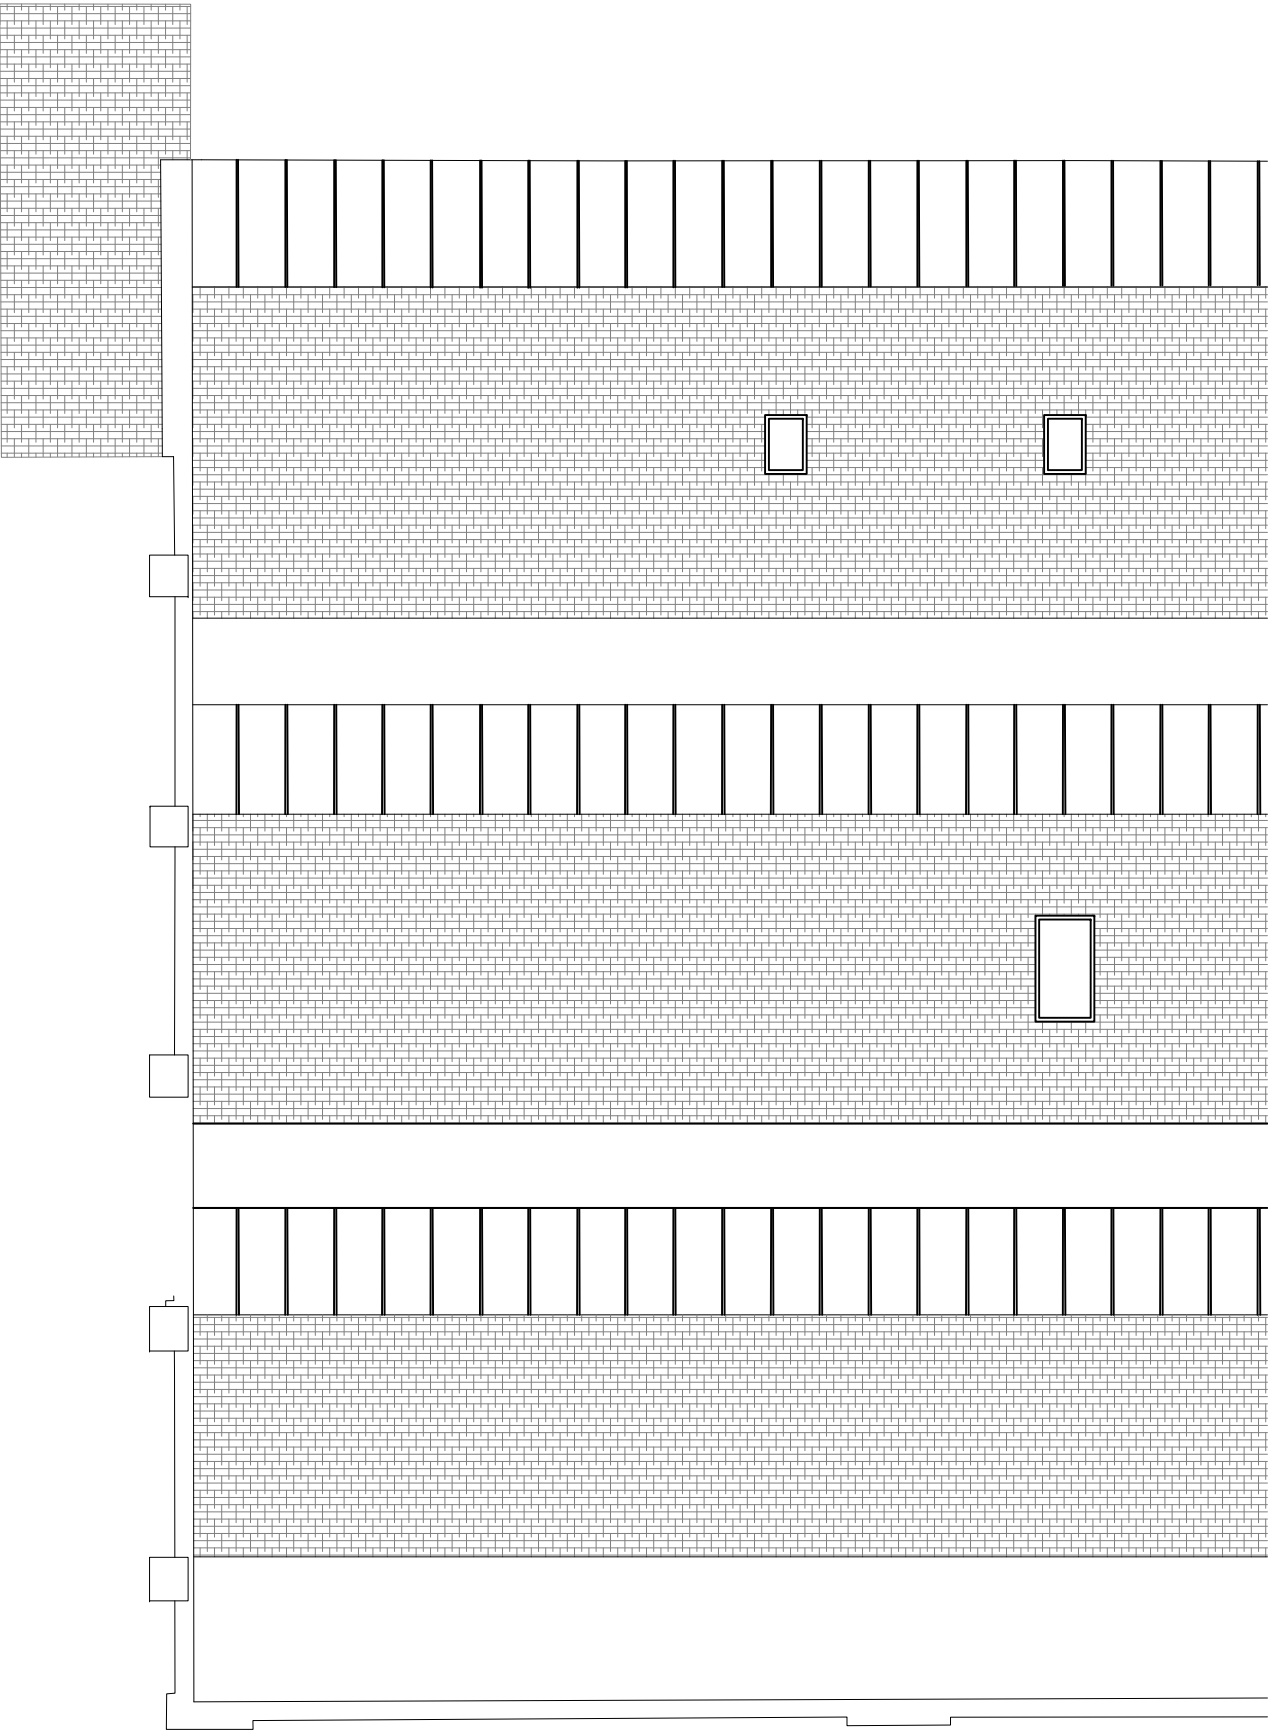

Existing And Proposed Roof Plan



|                                                        |                          |
|--------------------------------------------------------|--------------------------|
| <b>Project</b><br>92 AUDLEY STREET<br>READING RG30 1BS |                          |
| <b>Drawing</b><br>EXISTING AND PROPOSED ROOF PLAN      |                          |
| <b>Dwg No.</b><br>107                                  | <b>Date</b><br>JULY 2025 |
| <b>Scale @ A3</b> 1:100                                |                          |
|                                                        |                          |