


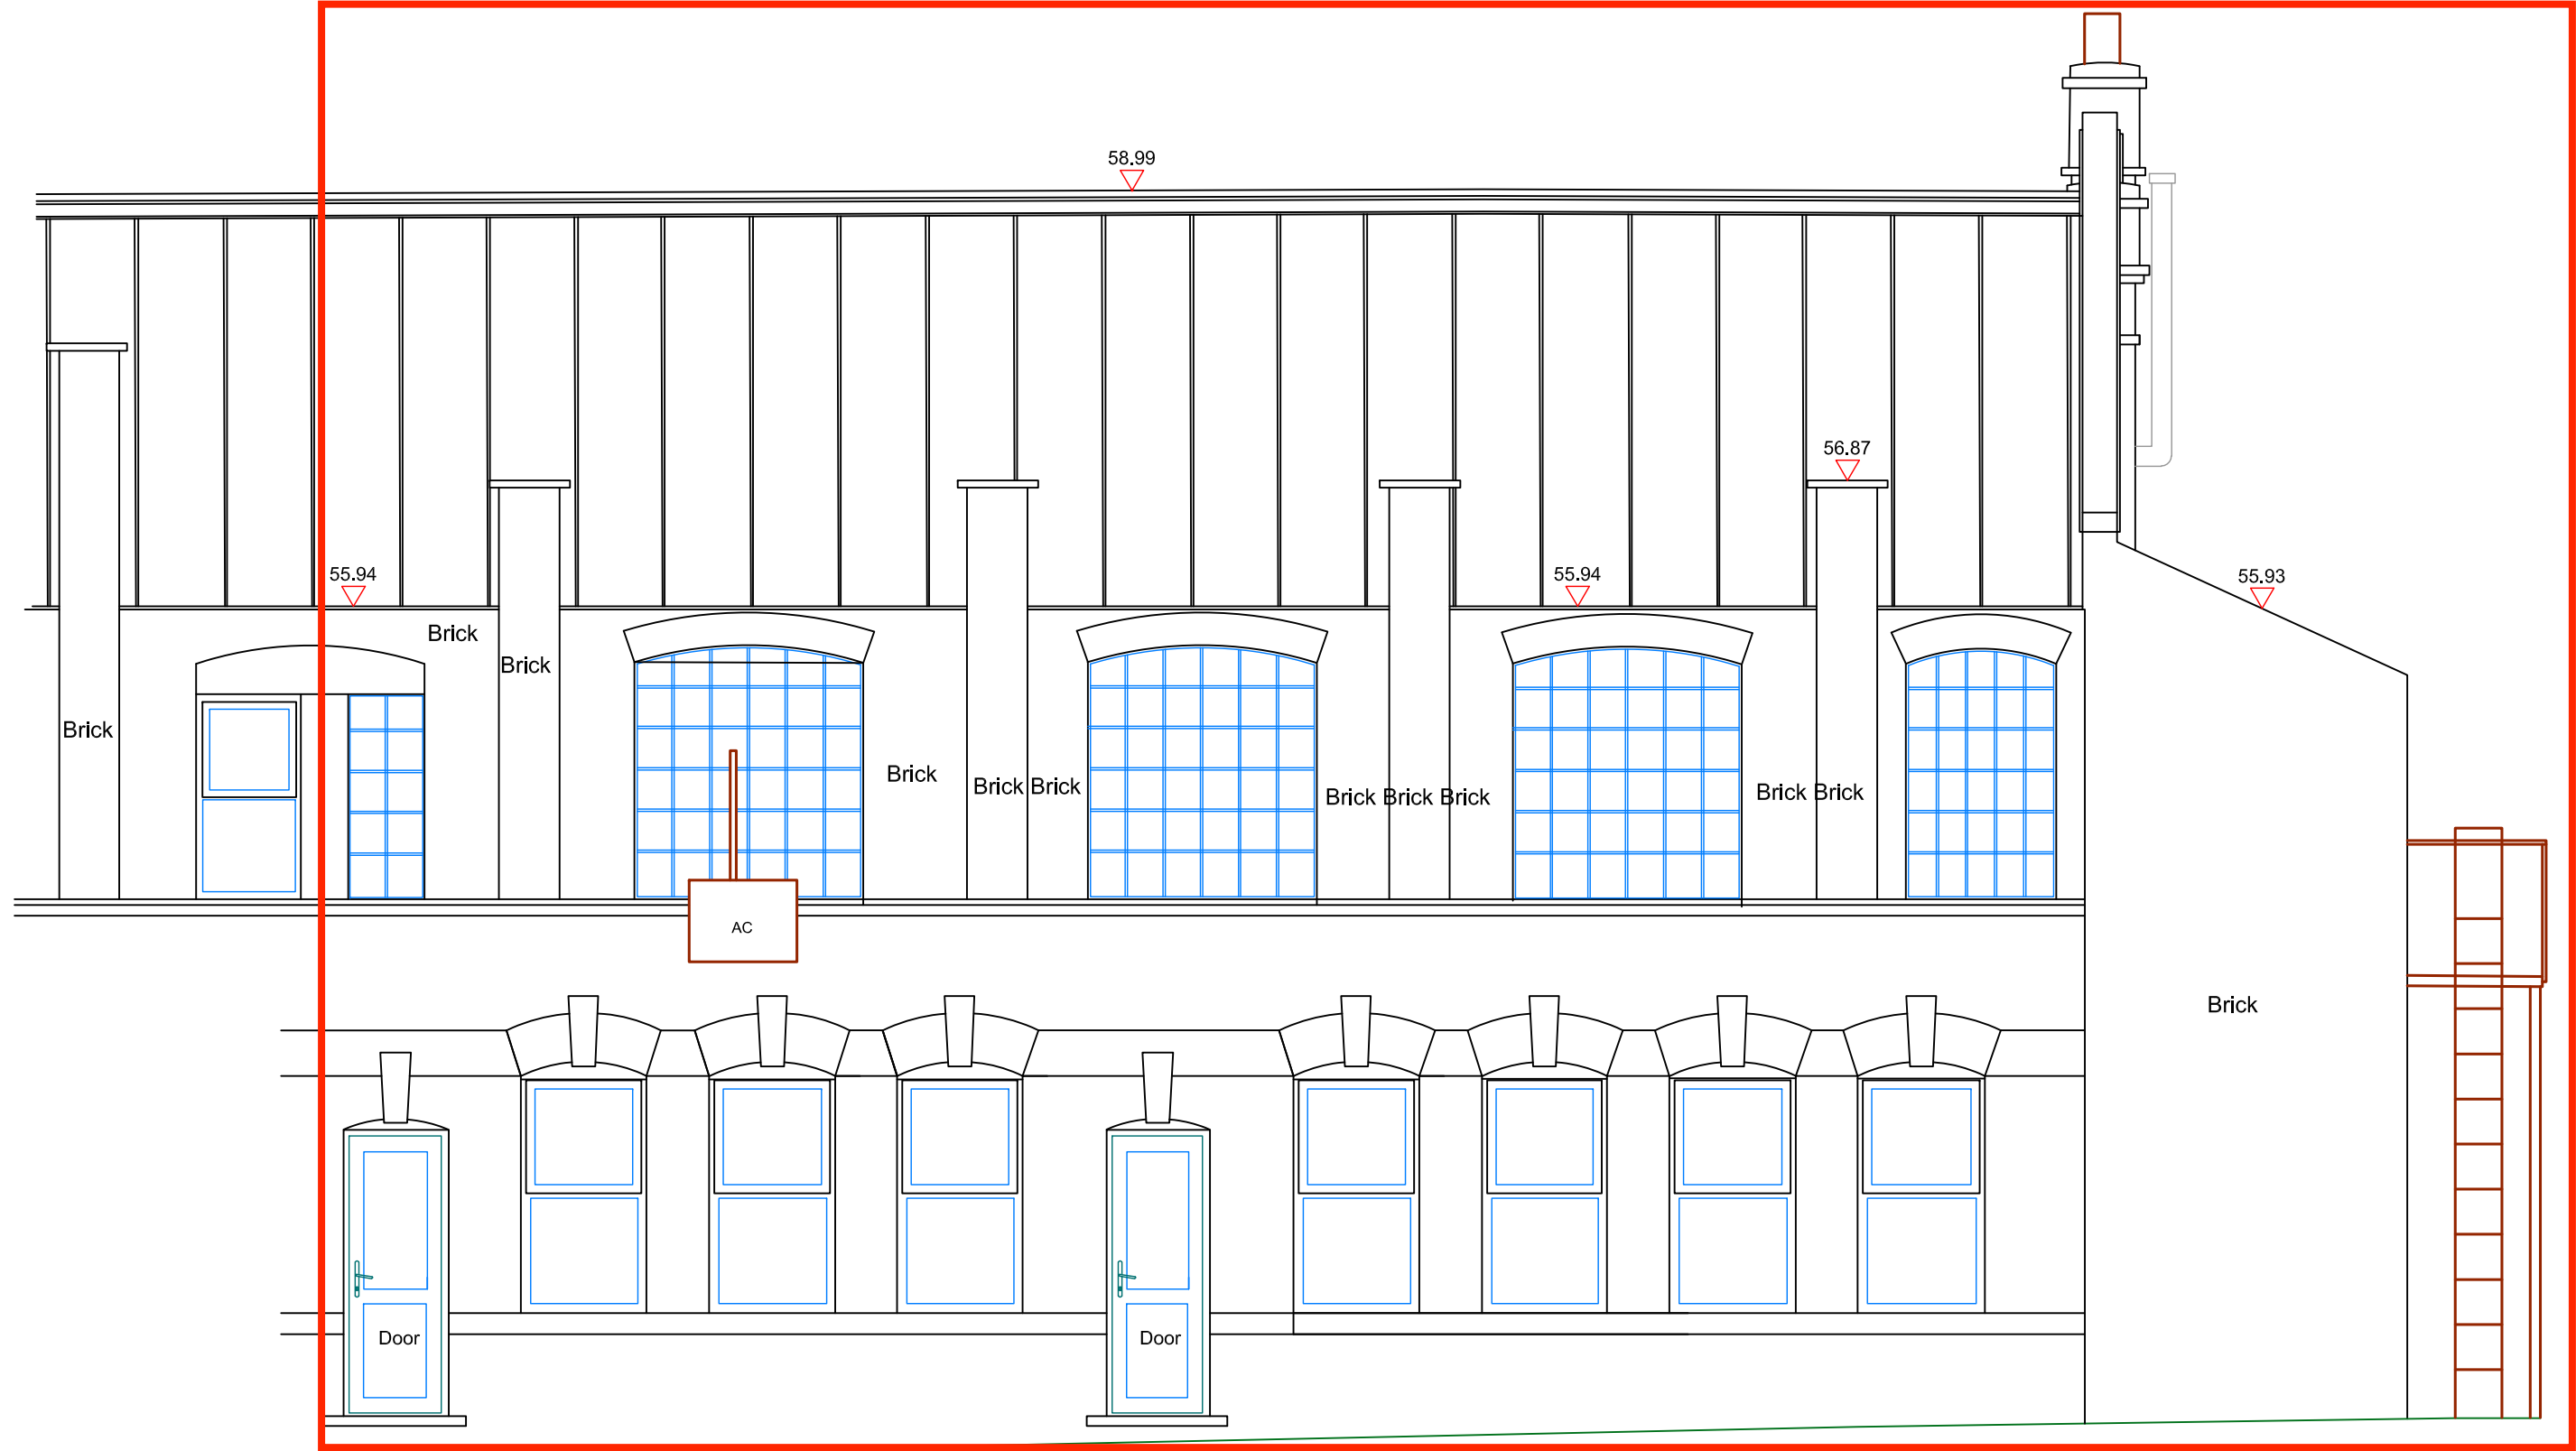

Rear Elevation

Datum 48.00m



Project 92 AUDLEY STREET READING RG30 1BS	
Drawing PROPOSED REAR ELEVATION	
Dwg No. 107	Date JULY 2025
Scale @ A3 1:50	