




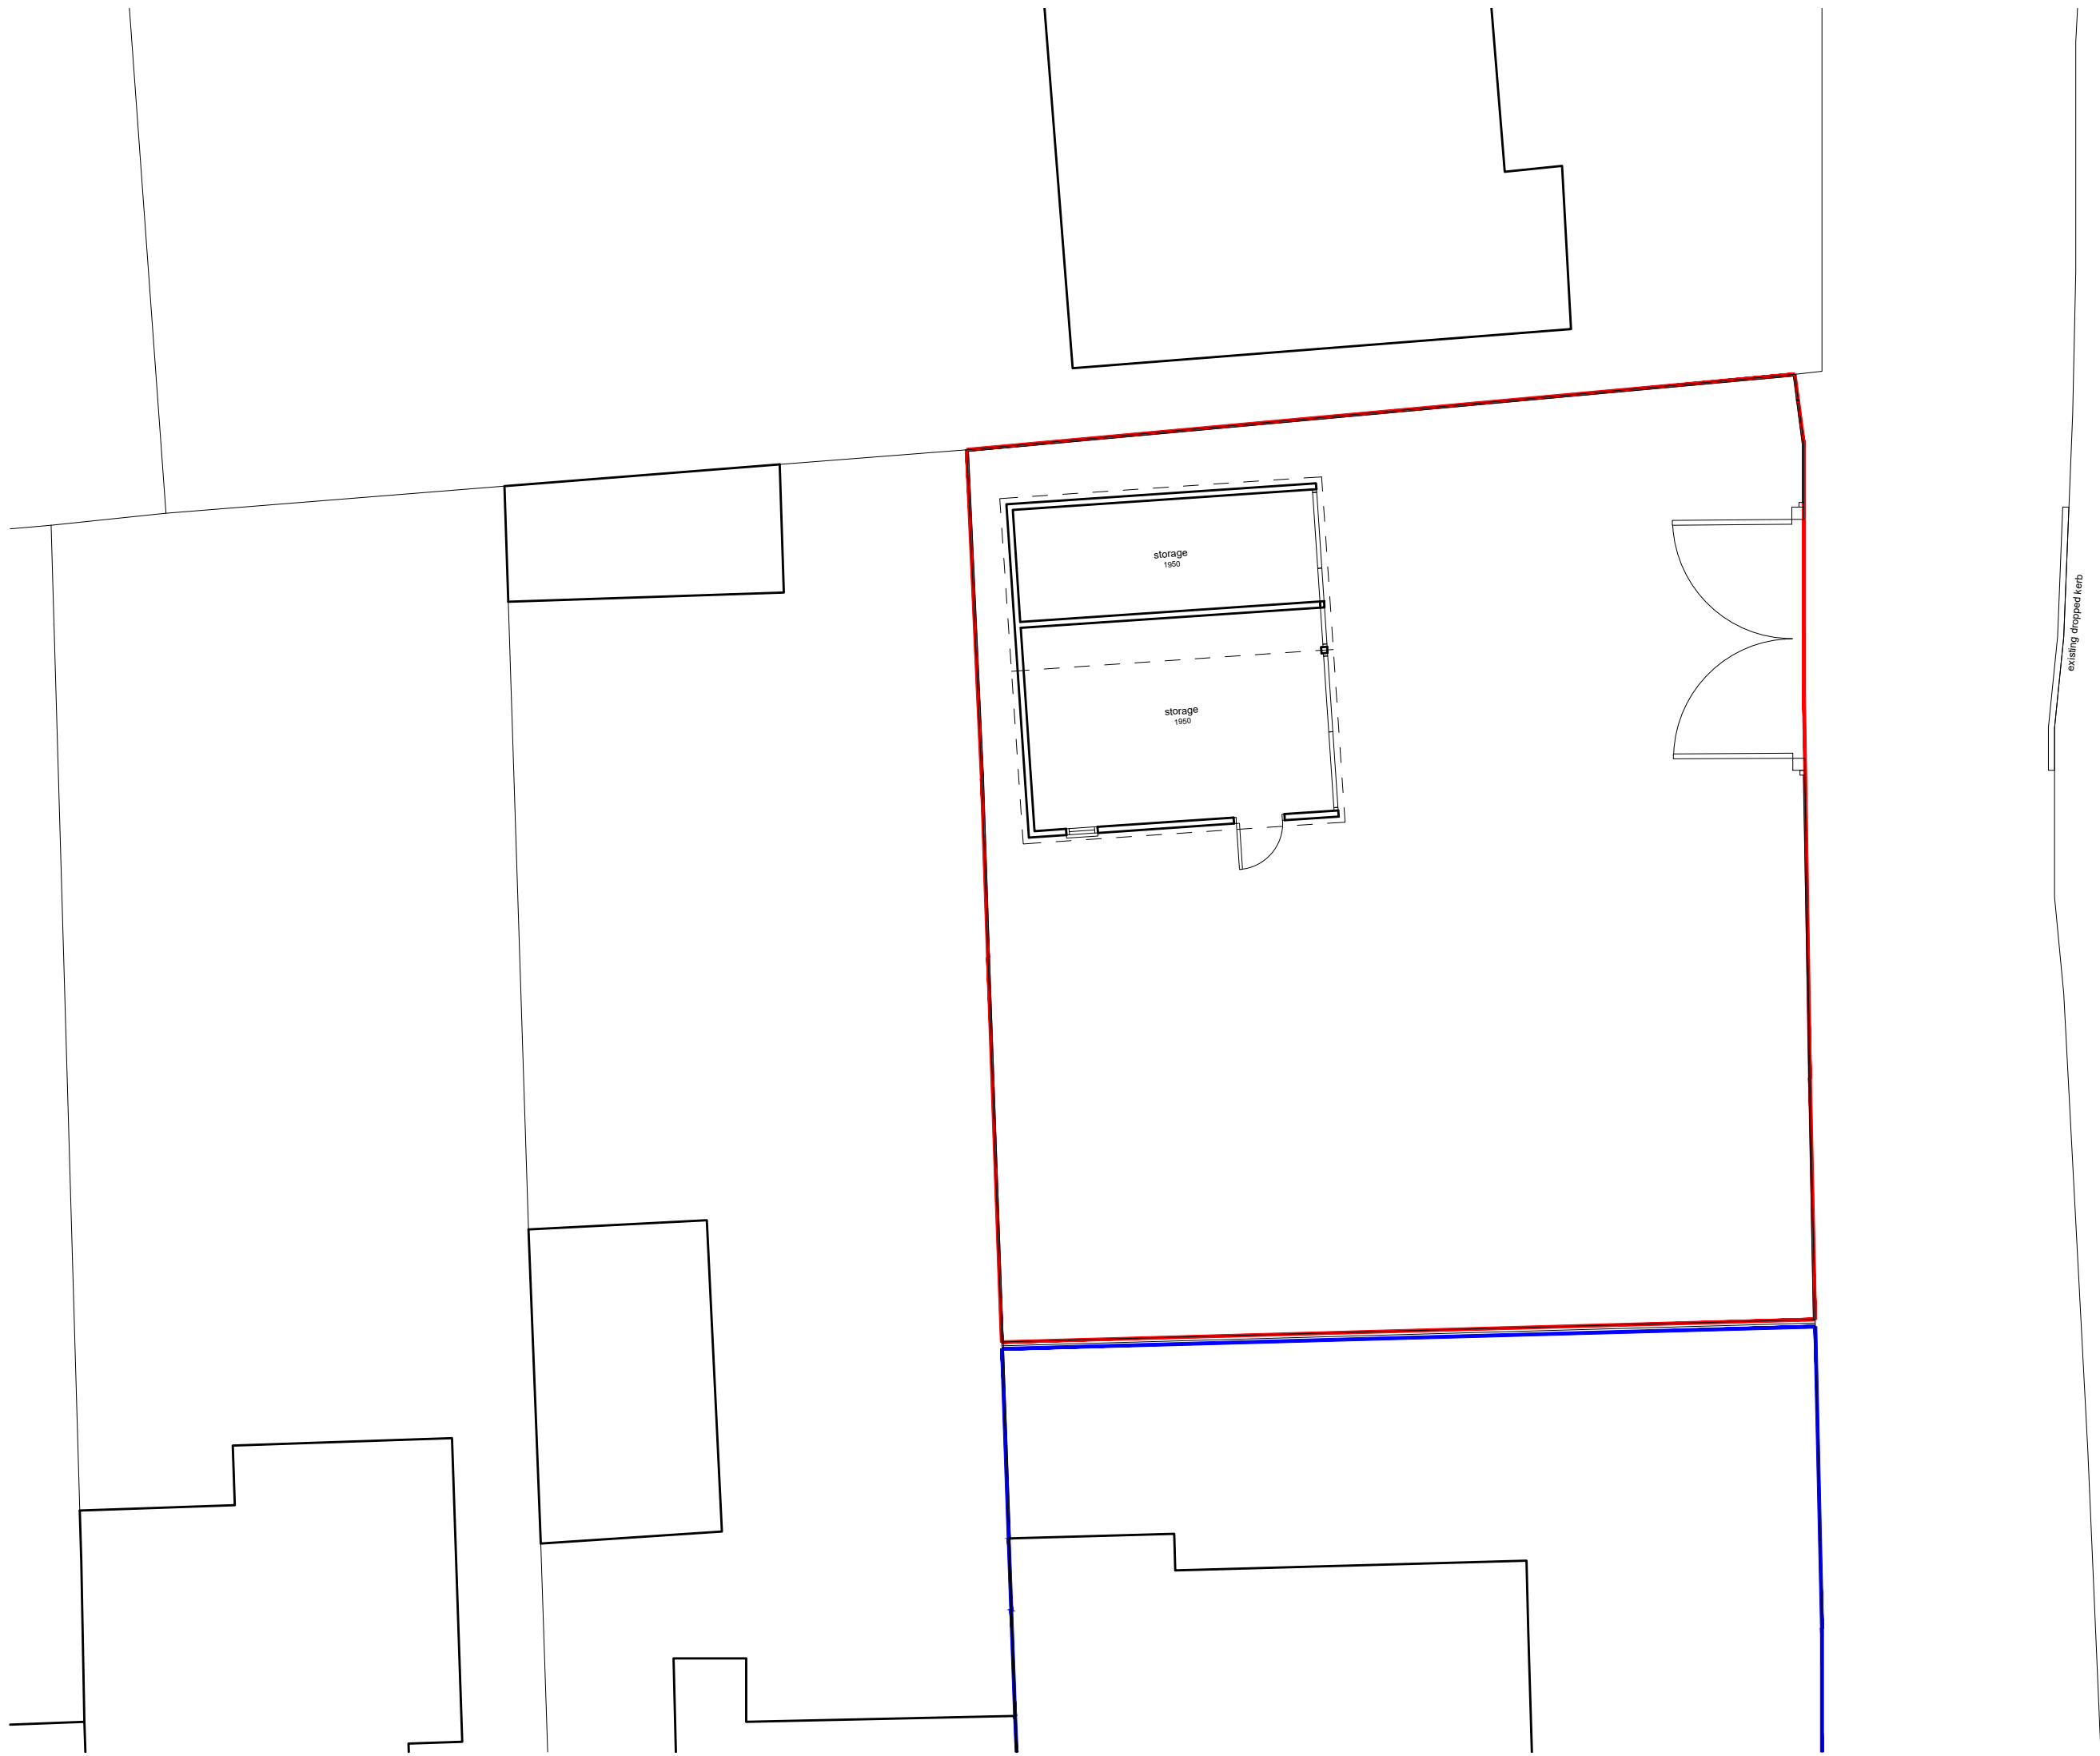


02 EXISTING SITE PLAN  
SCALE: 1:100

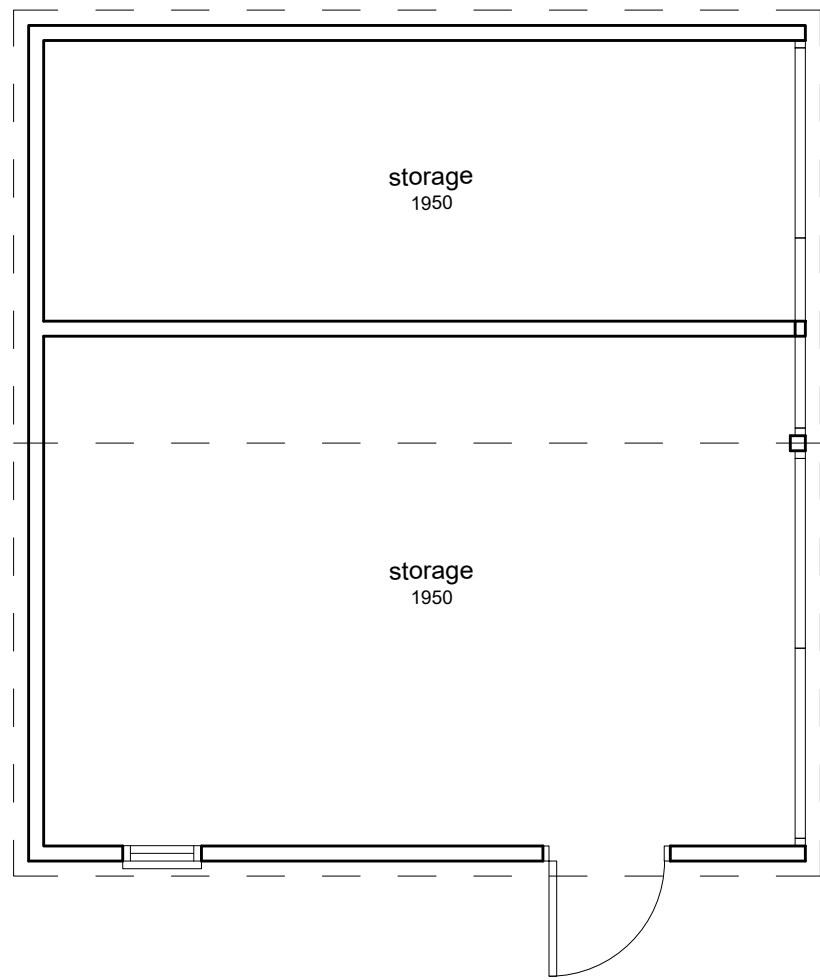


03 EXISTING GROUND FLOOR PLAN  
SCALE: 1:50

 


04 EXISTING ROOF PLAN  
SCALE: 1:50

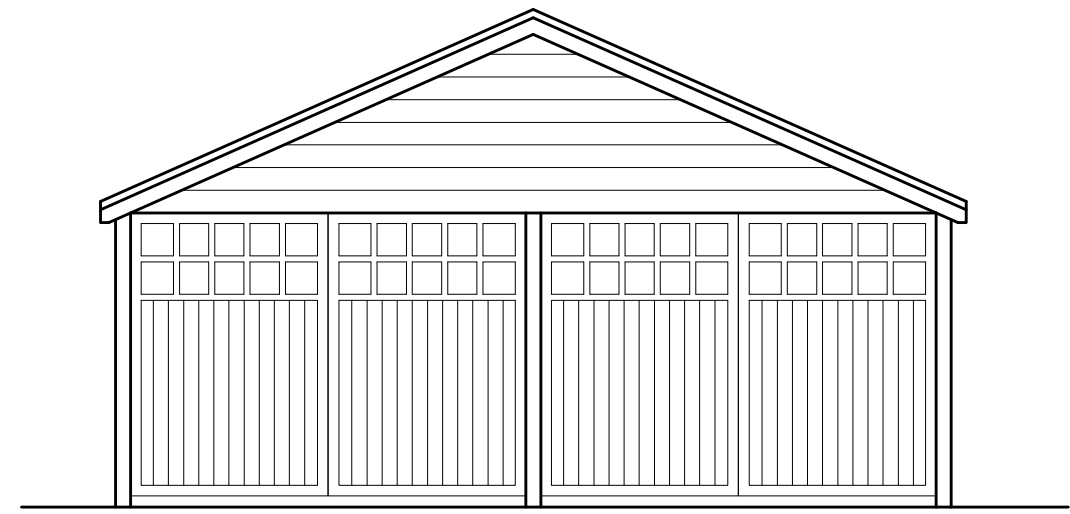


05 EXISTING FRONT ELEVATION  
SCALE: 1:50

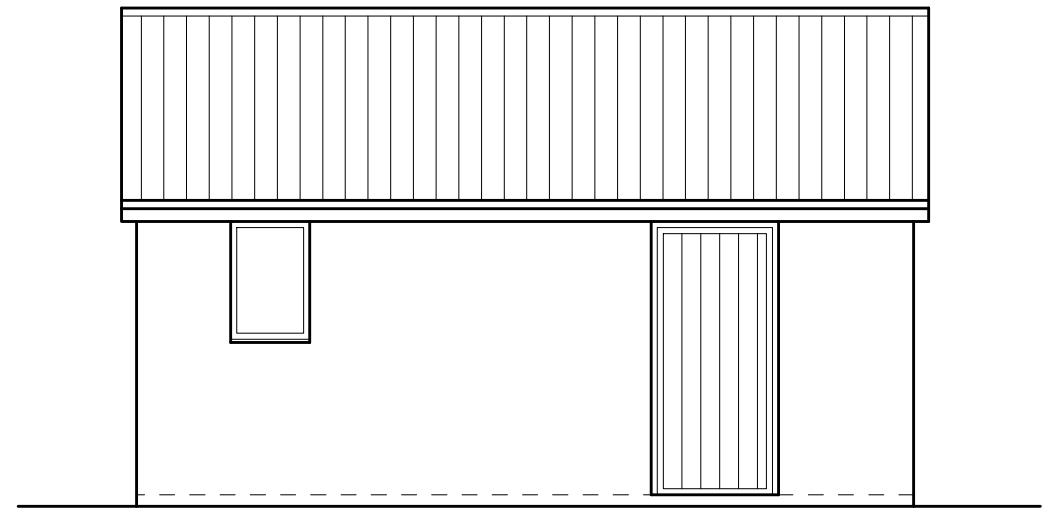

06 EXISTING SIDE ELEVATION  
SCALE: 1:50

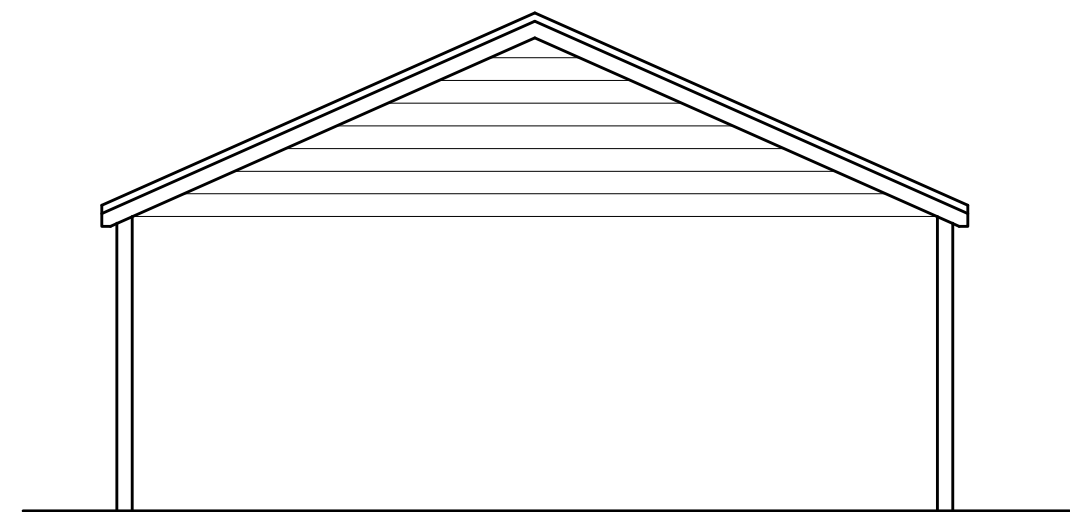

07 EXISTING REAR ELEVATION  
SCALE: 1:50


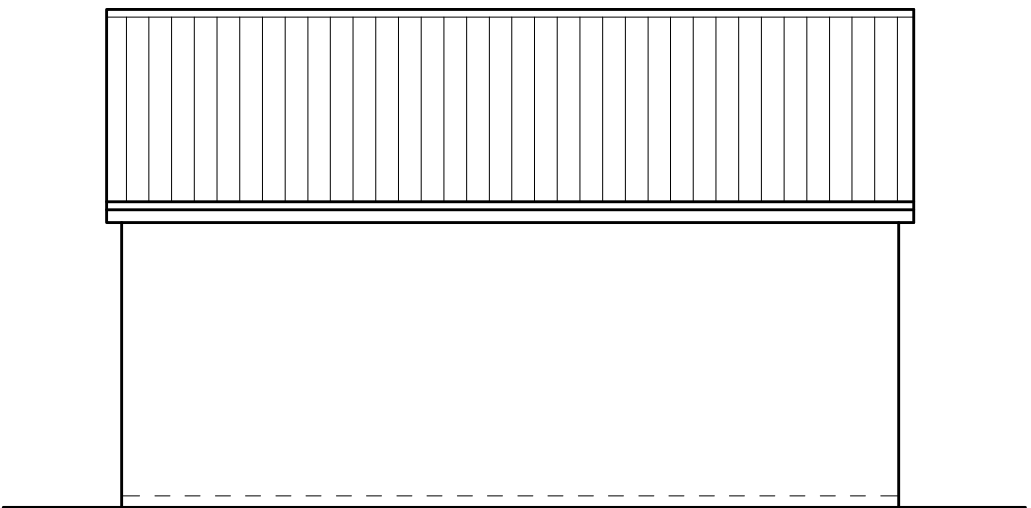


08 EXISTING SIDE ELEVATION  
SCALE: 1:50

Status

## PLANNING

1. Scalable for planning purposes only. Do not scale of this drawing for construction.
2. All ATRIO ARCHITECTURE LTD drawings to be read in conjunction with written specification and all other consultant drawings.
3. All dimensions to be checked on site.
4. Any errors or omissions to be reported to ATRIO ARCHITECTURE immediately, prior to work being carried out.
5. This information is copyright protected.

  

### Key

- existing walls
- proposed walls
- demolitions
- other land in applicant's ownership
- site boundary

No.

| Revisions | Date |
|-----------|------|
|-----------|------|

**ATRIO**  
atrio architecture

Windsor House  
Henley-on-Thames  
Oxfordshire

t: 07715317658  
e: info@atrioarch.co.uk  
w: www.atrioarch.co.uk

company no. 16082571

### Copyright

This drawing is the property of ATRIO ARCHITECTURE LTD. No disclosure or copy of it may be made without the written permission of ATRIO ARCHITECTURE LTD.

Project 414 Gosbrook Road  
Caversham  
RG4 8EG

### Keyplan



Title

## EXISTING PLANS

|       |              |              |       |
|-------|--------------|--------------|-------|
| Job   | Drawing No.  |              | Rev.  |
| 11926 | A-102        |              | -     |
| Drawn | Scales at A1 | Scales at A3 | Date  |
| -     | 1:50         | 1:100        | 07/26 |