
 
 


2646/SK.1 - Site plan for 4, Evesham Road, Reading, RG4 8RL

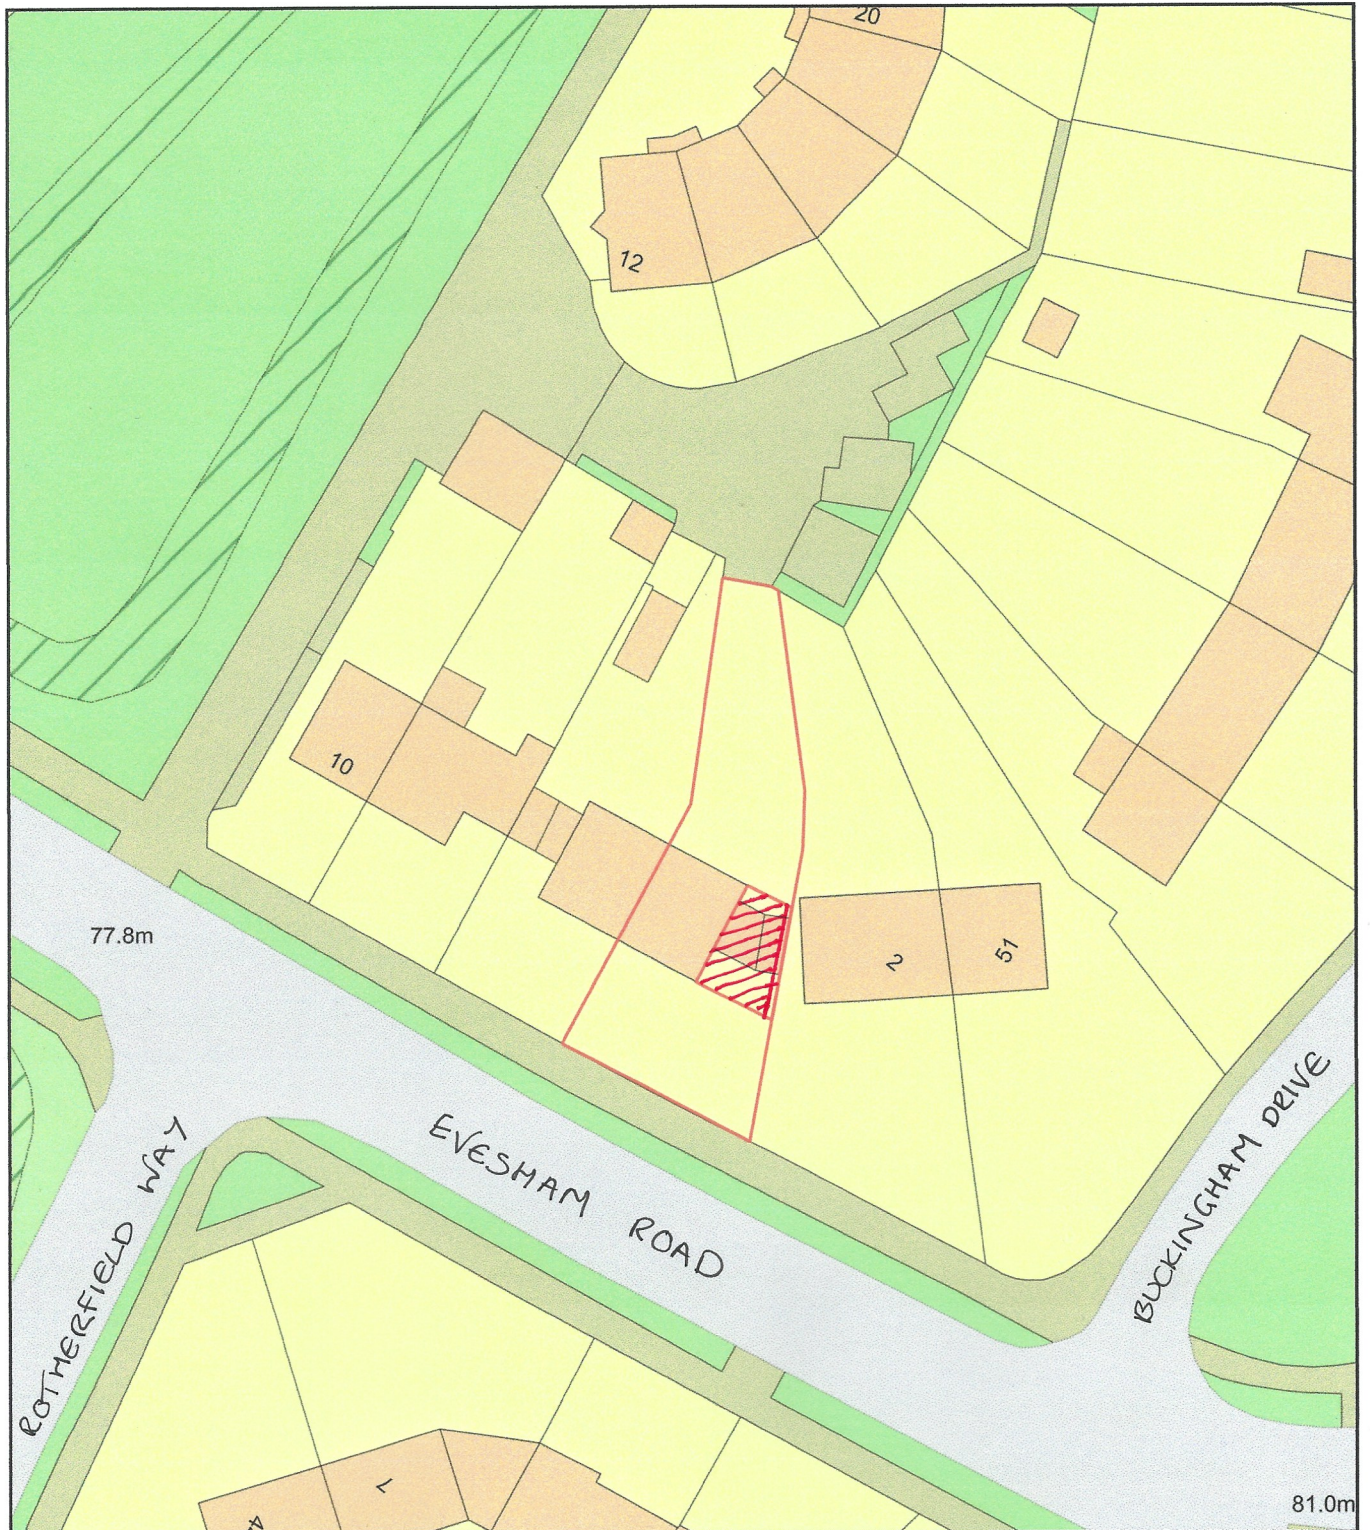

Plan Produced for: Wallace Bacon Consultants

Date Produced: 30 Jul 2026

Plan Reference Number / Project ID: TQRQM26211102455529 / 2646

Scale: 1:500 @ A4

