



2. PROPOSED WEST ELEVATION
SCALE 1:200



1. PROPOSED EAST ELEVATION
SCALE 1:200

NOTES

DO NOT SCALE - USE FIGURED DIMENSIONS ONLY.



ALL DIMENSIONS TO BE CHECKED ON SITE PRIOR TO CONSTRUCTION AND ANY DISCREPANCIES TO BE HIGHLIGHTED BY CONTRACTOR.

THIS DRAWING IS TO BE READ IN CONJUNCTION WITH ALL RELEVANT SPECIFICATIONS AND DRAWINGS.

ALL LEVELS ARE TO FINISHED LEVELS UNLESS OTHERWISE INDICATED.

LEGEND

- 01(A) - Brick Type 1 - Grey Multi Waterstruck - Wetherby 764
- 01(B) - Brick Type 2 - Terracotta Stock - Wetherby 687
- 01(C) - Brick Type 3 - Staffordshire Blue Brick - Wetherby 63413sb
- 02 - Aluclad Composite Windows and Doors - Russell Timber Technology - Colour: RAL 7039
- 03 - Painted Steel balustrade - Colour: RAL 7039
- 04 - Wetherby Thin Coat Render - Colour: RAL 7032

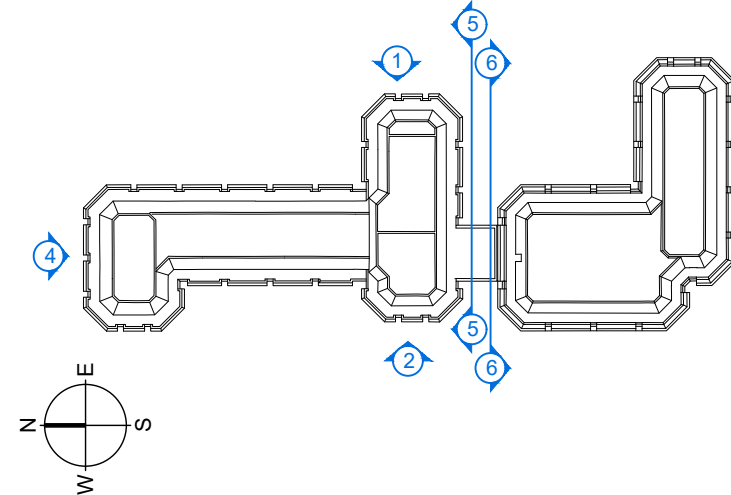 

Drawing Status: P L A N N I N G		
Revision:	Description:	Date:
P.01	Issued for Information	14.01.26
P.02	Issued for Information	08.06.26
P.03	Issued for planning condition	10.07.26
P.04	Issued for planning condition	07.09.26
P.05	Issued for Information	05.10.26
P L A N N I N G		

SADAarchitecture

P : 26C George Street, St Albans, AL3 4ES

E : letterbox@sada-architecture.com

W : www.sada-architecture.com

T : 01 727 860810

Project: 24-013 Abbey Gardens

Drawing: Proposed East and West Elevation

Date: 10.07.2025 drawn by: RN check: SMC

Scale: 1:200@A1 drwg no.: 8-500 rev. no.: P.05

© Copyright: This drawing or design may not be reproduced without permission.



4. PROPOSED NORTH ELEVATION
SCALE 1:200



3. PROPOSED SOUTH ELEVATION
SCALE 1:200

NOTES

DO NOT SCALE - USE FIGURED DIMENSIONS ONLY.



ALL DIMENSIONS TO BE CHECKED ON SITE PRIOR TO CONSTRUCTION AND ANY DISCREPANCIES TO BE HIGHLIGHTED BY CONTRACTOR.

THIS DRAWING IS TO BE READ IN CONJUNCTION WITH ALL RELEVANT SPECIFICATIONS AND DRAWINGS.

ALL LEVELS ARE TO FINISHED LEVELS UNLESS OTHERWISE INDICATED.

LEGEND

- 01(A) - Brick Type 1 - Grey Multi Waterstruck - Wetherby 764
- 01(B) - Brick Type 2 - Terracotta Stock - Wetherby 687
- 01(C) - Brick Type 3 - Staffordshire Blue Brick - Wetherby 63413sb
- 02 - Aluclad Composite Windows and Doors - Russell Timber Technology - Colour: RAL 7039
- 03 - Painted Steel balustrade - Colour: RAL 7039
- 04 - Wetherby Thin Coat Render - Colour: RAL 7032

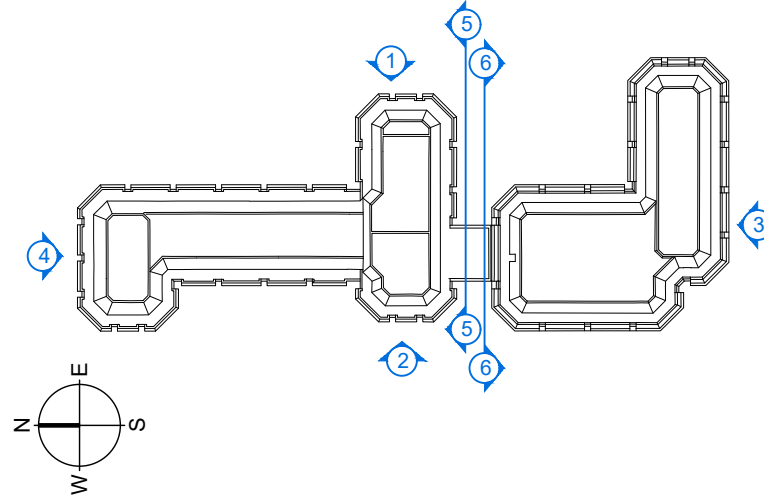 

Drawing Status: P L A N N I N G		
Revision:	Description:	Date:
P.01	Issued for Information	14.01.26
P.02	Issued for planning condition	10.07.26
P.03	Issued for planning condition	07.09.26
P.04	Issued for Information	05.10.26
P L A N N I N G		

SADAarchitecture

P : 26C George Street, St Albans, AL3 4ES

E : letterbox@sada-architecture.com

W : www.sada-architecture.com

T : 01 727 860810


Project: 24-013 Abbey Gardens

Drawing: Proposed North and South Elevation


Date: 10.07.2025 drawn by: RN check: SMC

Scale: 1:200@A1 drwg no.: 8-501 rev. no.: P.04

© Copyright: This drawing or design may not be reproduced without permission.

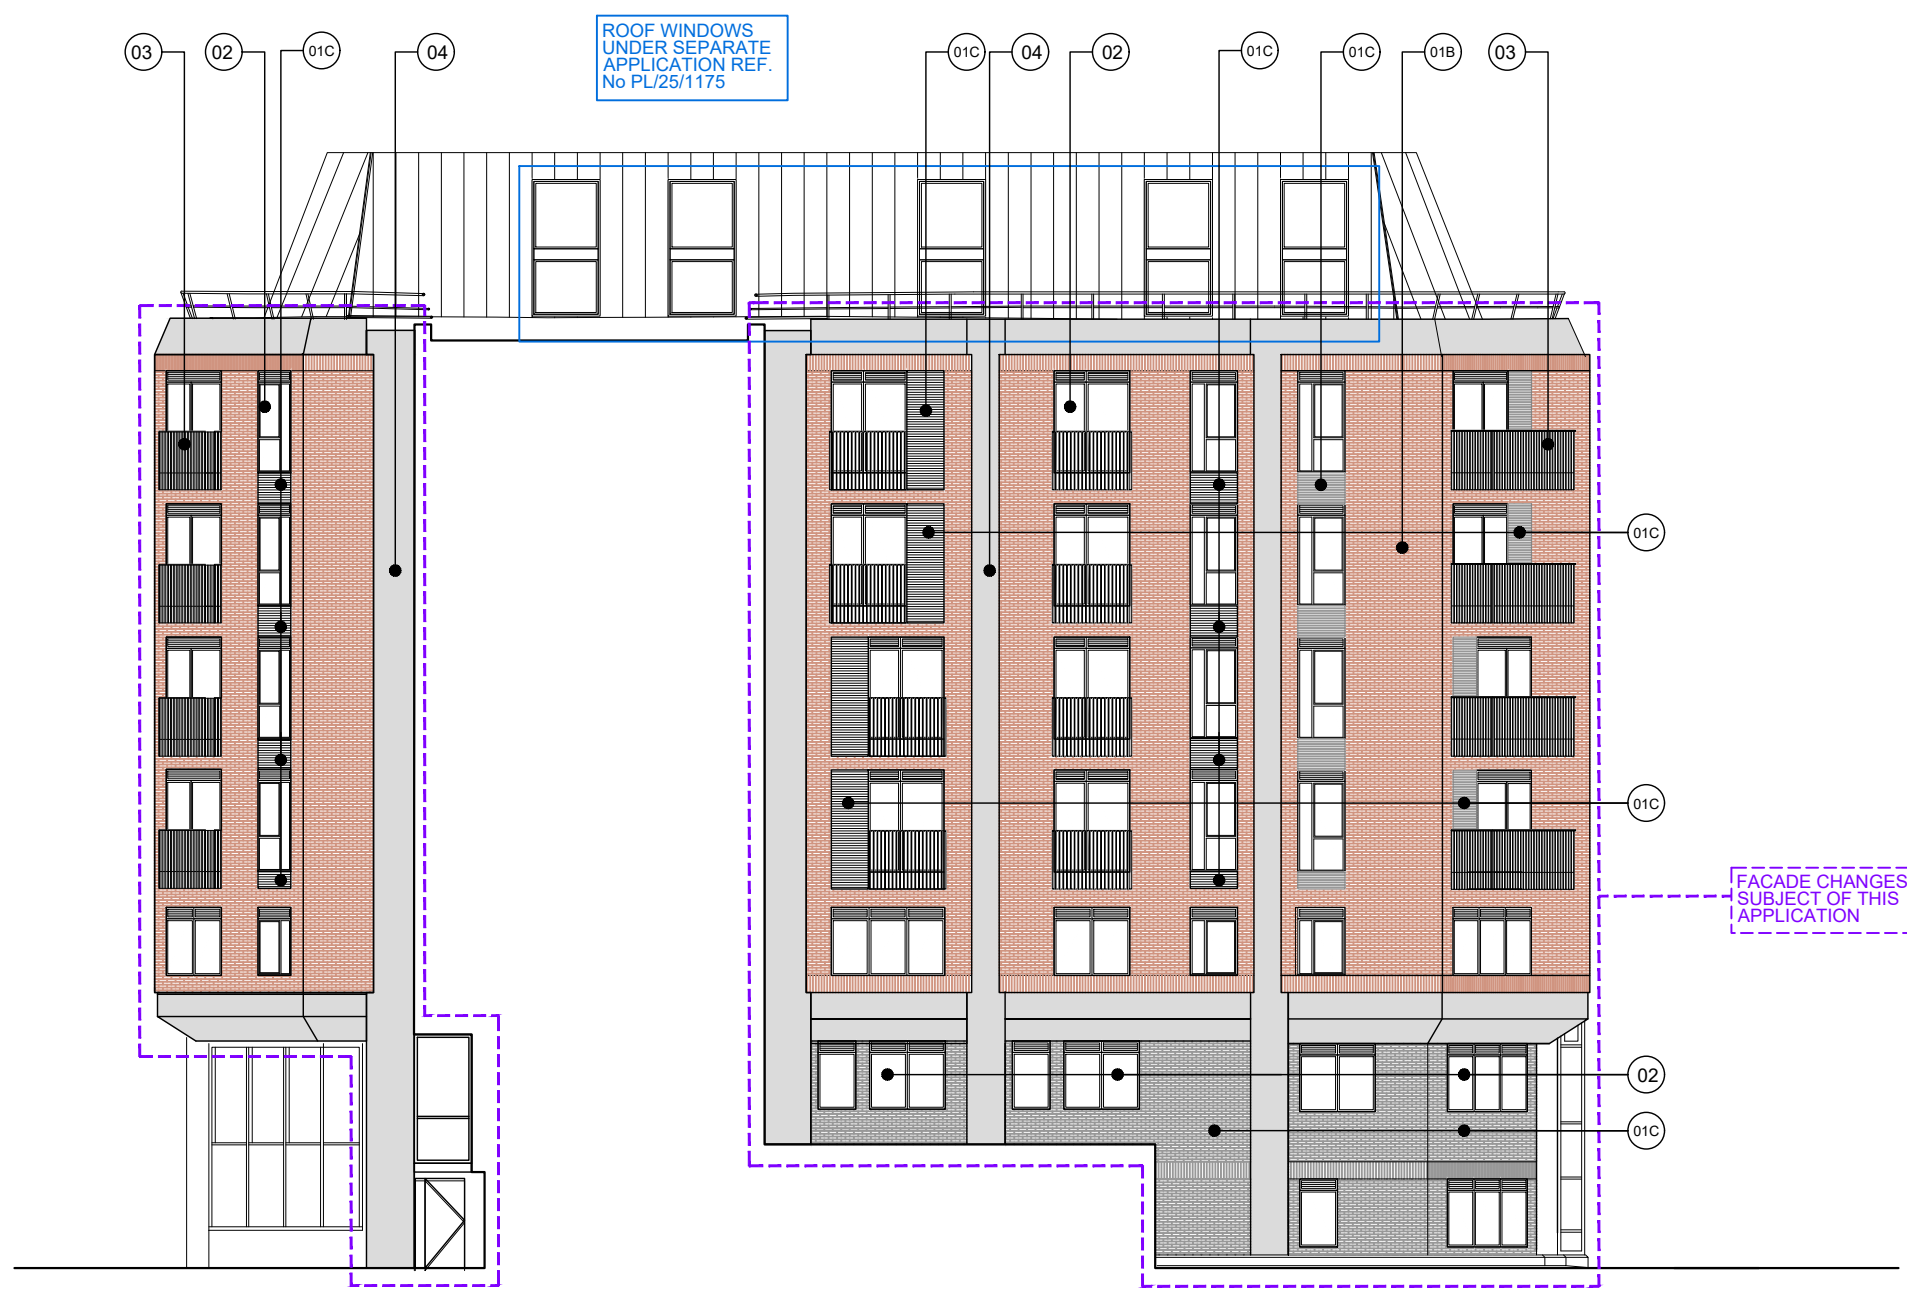



5. PROPOSED SOUTH ELEVATION (CENTRAL BLOCK)
SCALE 1:200

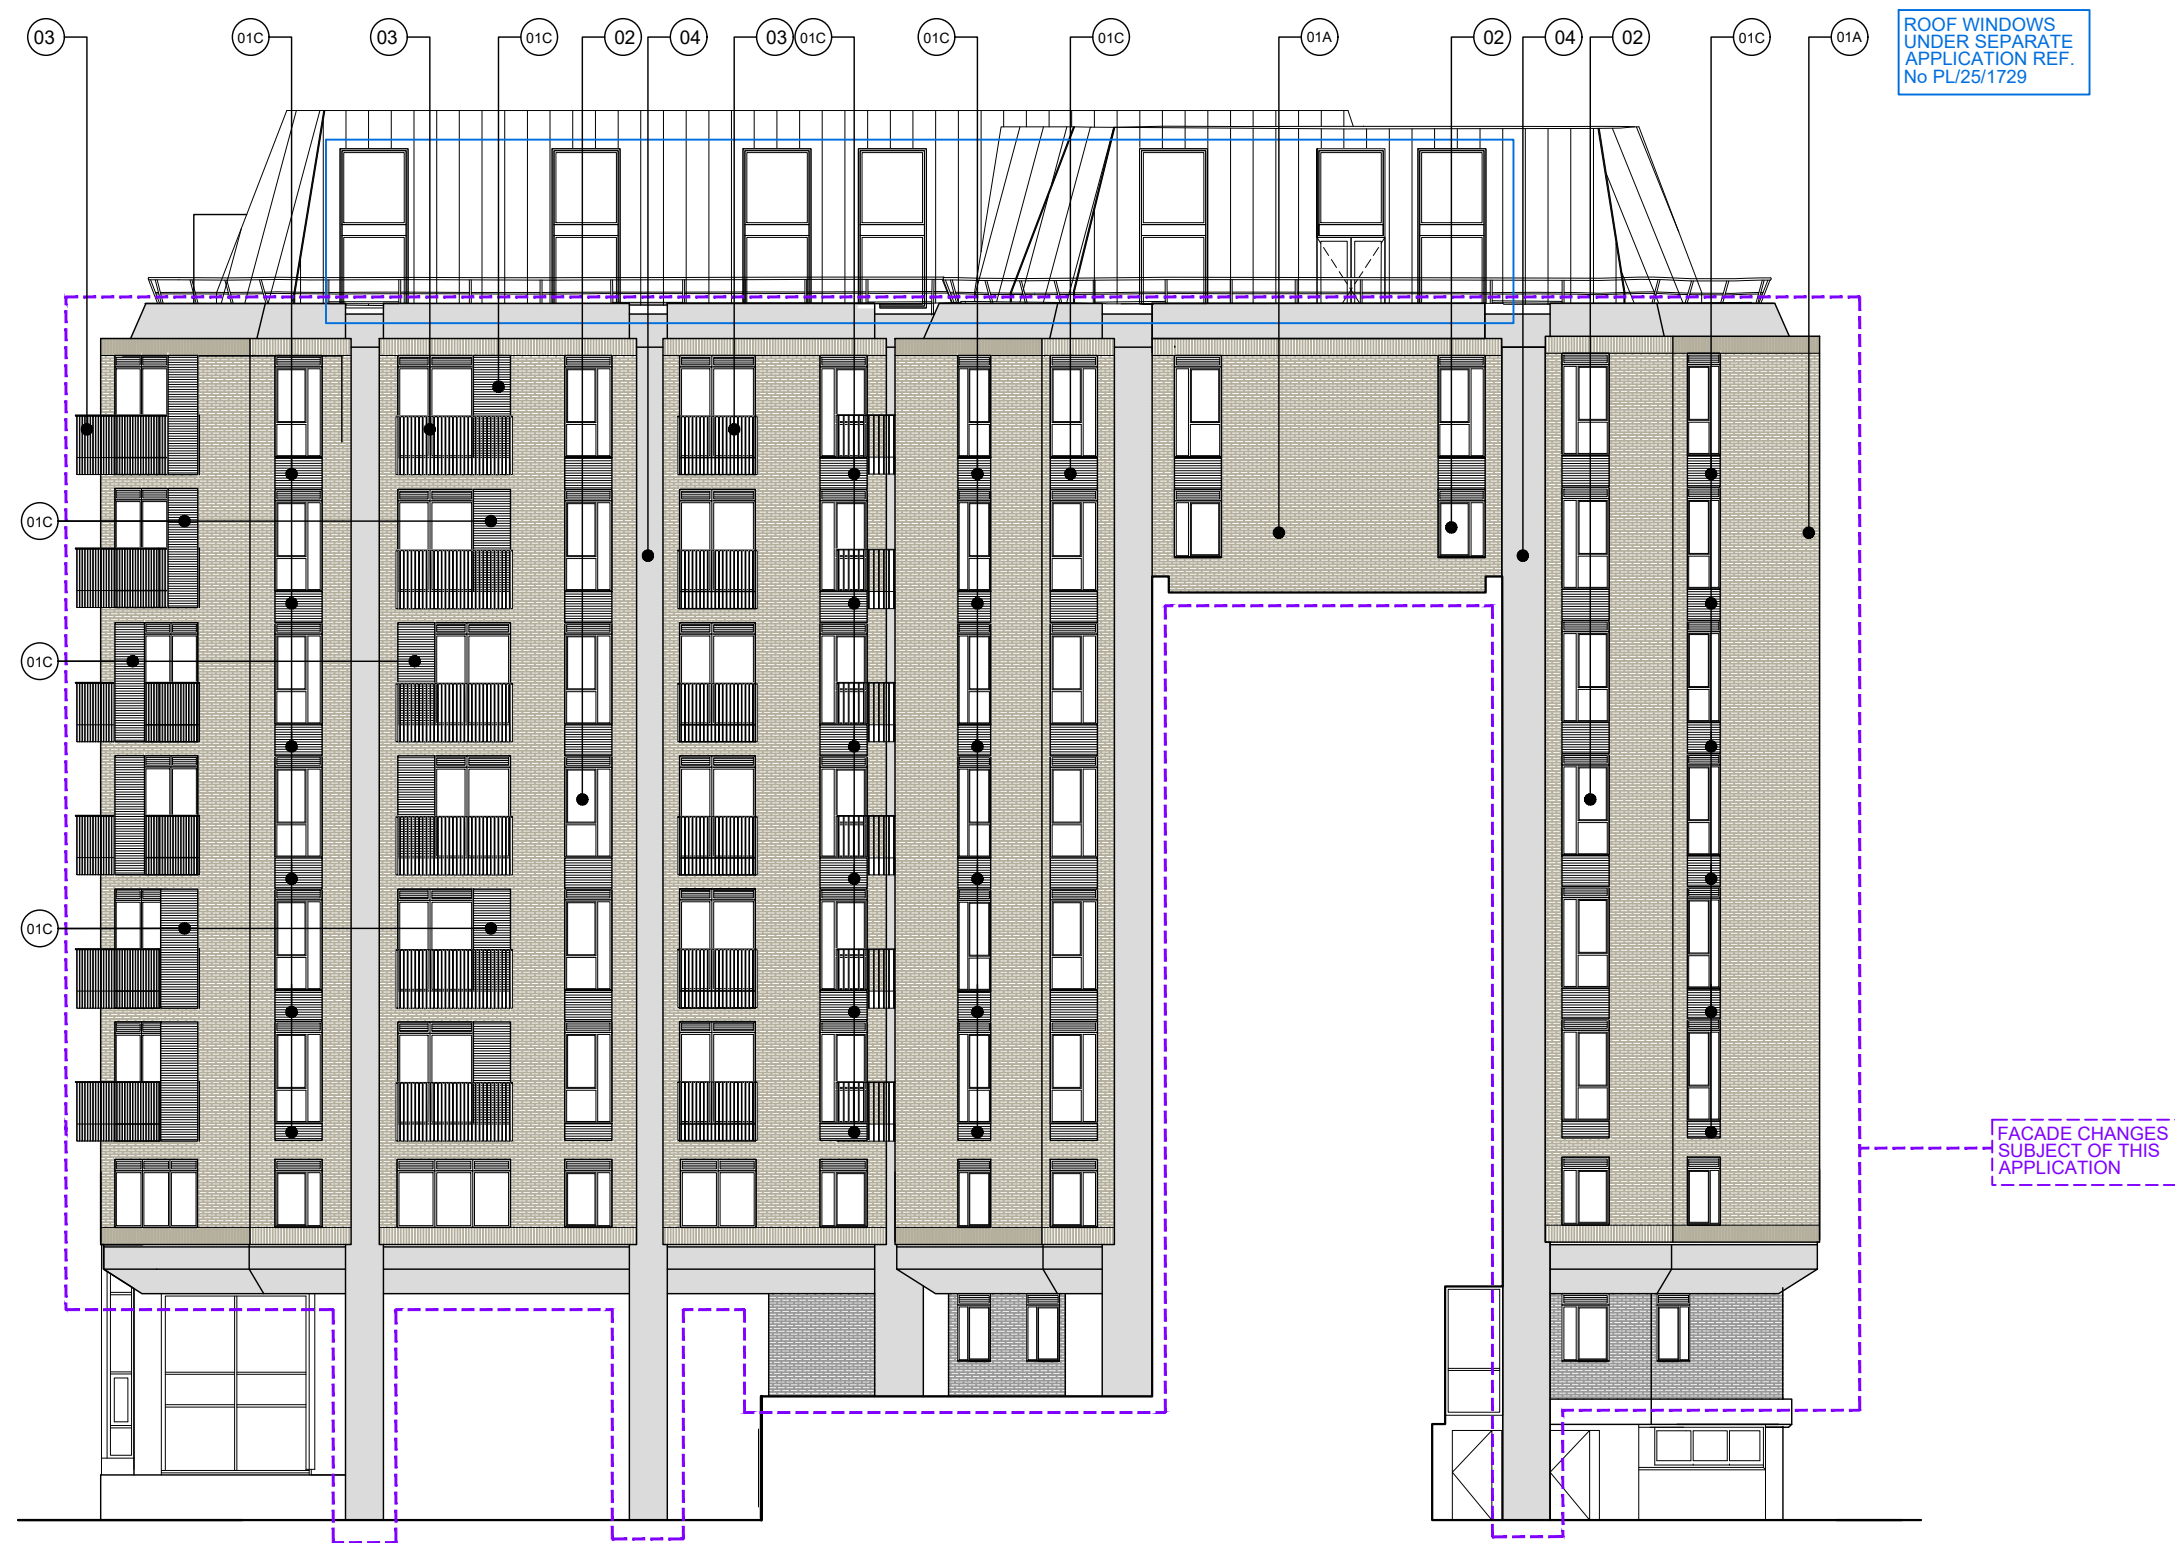

6. PROPOSED NORTH ELEVATION (SOUTH BLOCK)
SCALE 1:200


NOTES
DO NOT SCALE - USE FIGURED DIMENSIONS ONLY.
ALL DIMENSIONS TO BE CHECKED ON SITE PRIOR TO CONSTRUCTION AND ANY DISCREPANCIES TO BE HIGHLIGHTED BY CONTRACTOR.
THIS DRAWING IS TO BE READ IN CONJUNCTION WITH ALL RELEVANT SPECIFICATIONS AND DRAWINGS.
ALL LEVELS ARE TO FINISHED LEVELS UNLESS OTHERWISE INDICATED.

LEGEND	
	01(A) - Brick Type 1 - Grey Multi Waterstruck - Wetherby 764
	01(B) - Brick Type 2 - Terracotta Stock - Wetherby 687
	01(C) - Brick Type 3 - Staffordshire Blue Brick - Wetherby 63413sb
	02 - Aluclad Composite Windows and Doors - Russell Timber Technology - Colour: RAL 7039
	03 - Painted Steel balustrade - Colour: RAL 7039
	04 - Wetherby Thin Coat Render - Colour: RAL 7032

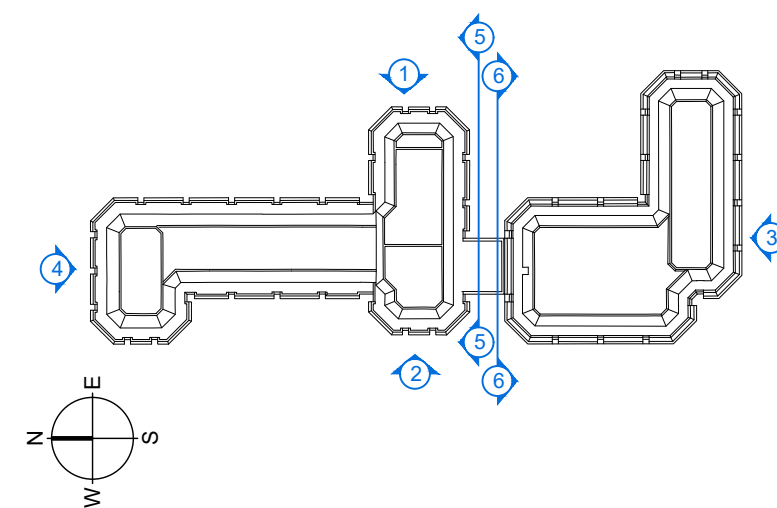 


Drawing Status:	P L A N N I N G	
Revision:	Description:	Date:
P.01	Issued for Information	19.01.26
P.02	Issued for planning condition	10.07.26
P.03	Issued for planning condition	07.09.26
P.04	Issued for Information	05.10.26
P L A N N I N G		


SADAarchitecture		
P : 26C George Street, St Albans, AL3 4ES		
E : letterbox@sada-architecture.com		
W : www.sada-architecture.com		
T : 01 727 860810		
Project: 24-013 Abbey Gardens		
Drawing: Proposed South and Central Block Elevations		
Date: 10.07.2025	drawn by: RN	check: SMC
Scale: 1:200@A1	dwg no.: 8-502	rev. no.: P.04
© Copyright: This drawing or design may not be reproduced without permission.		

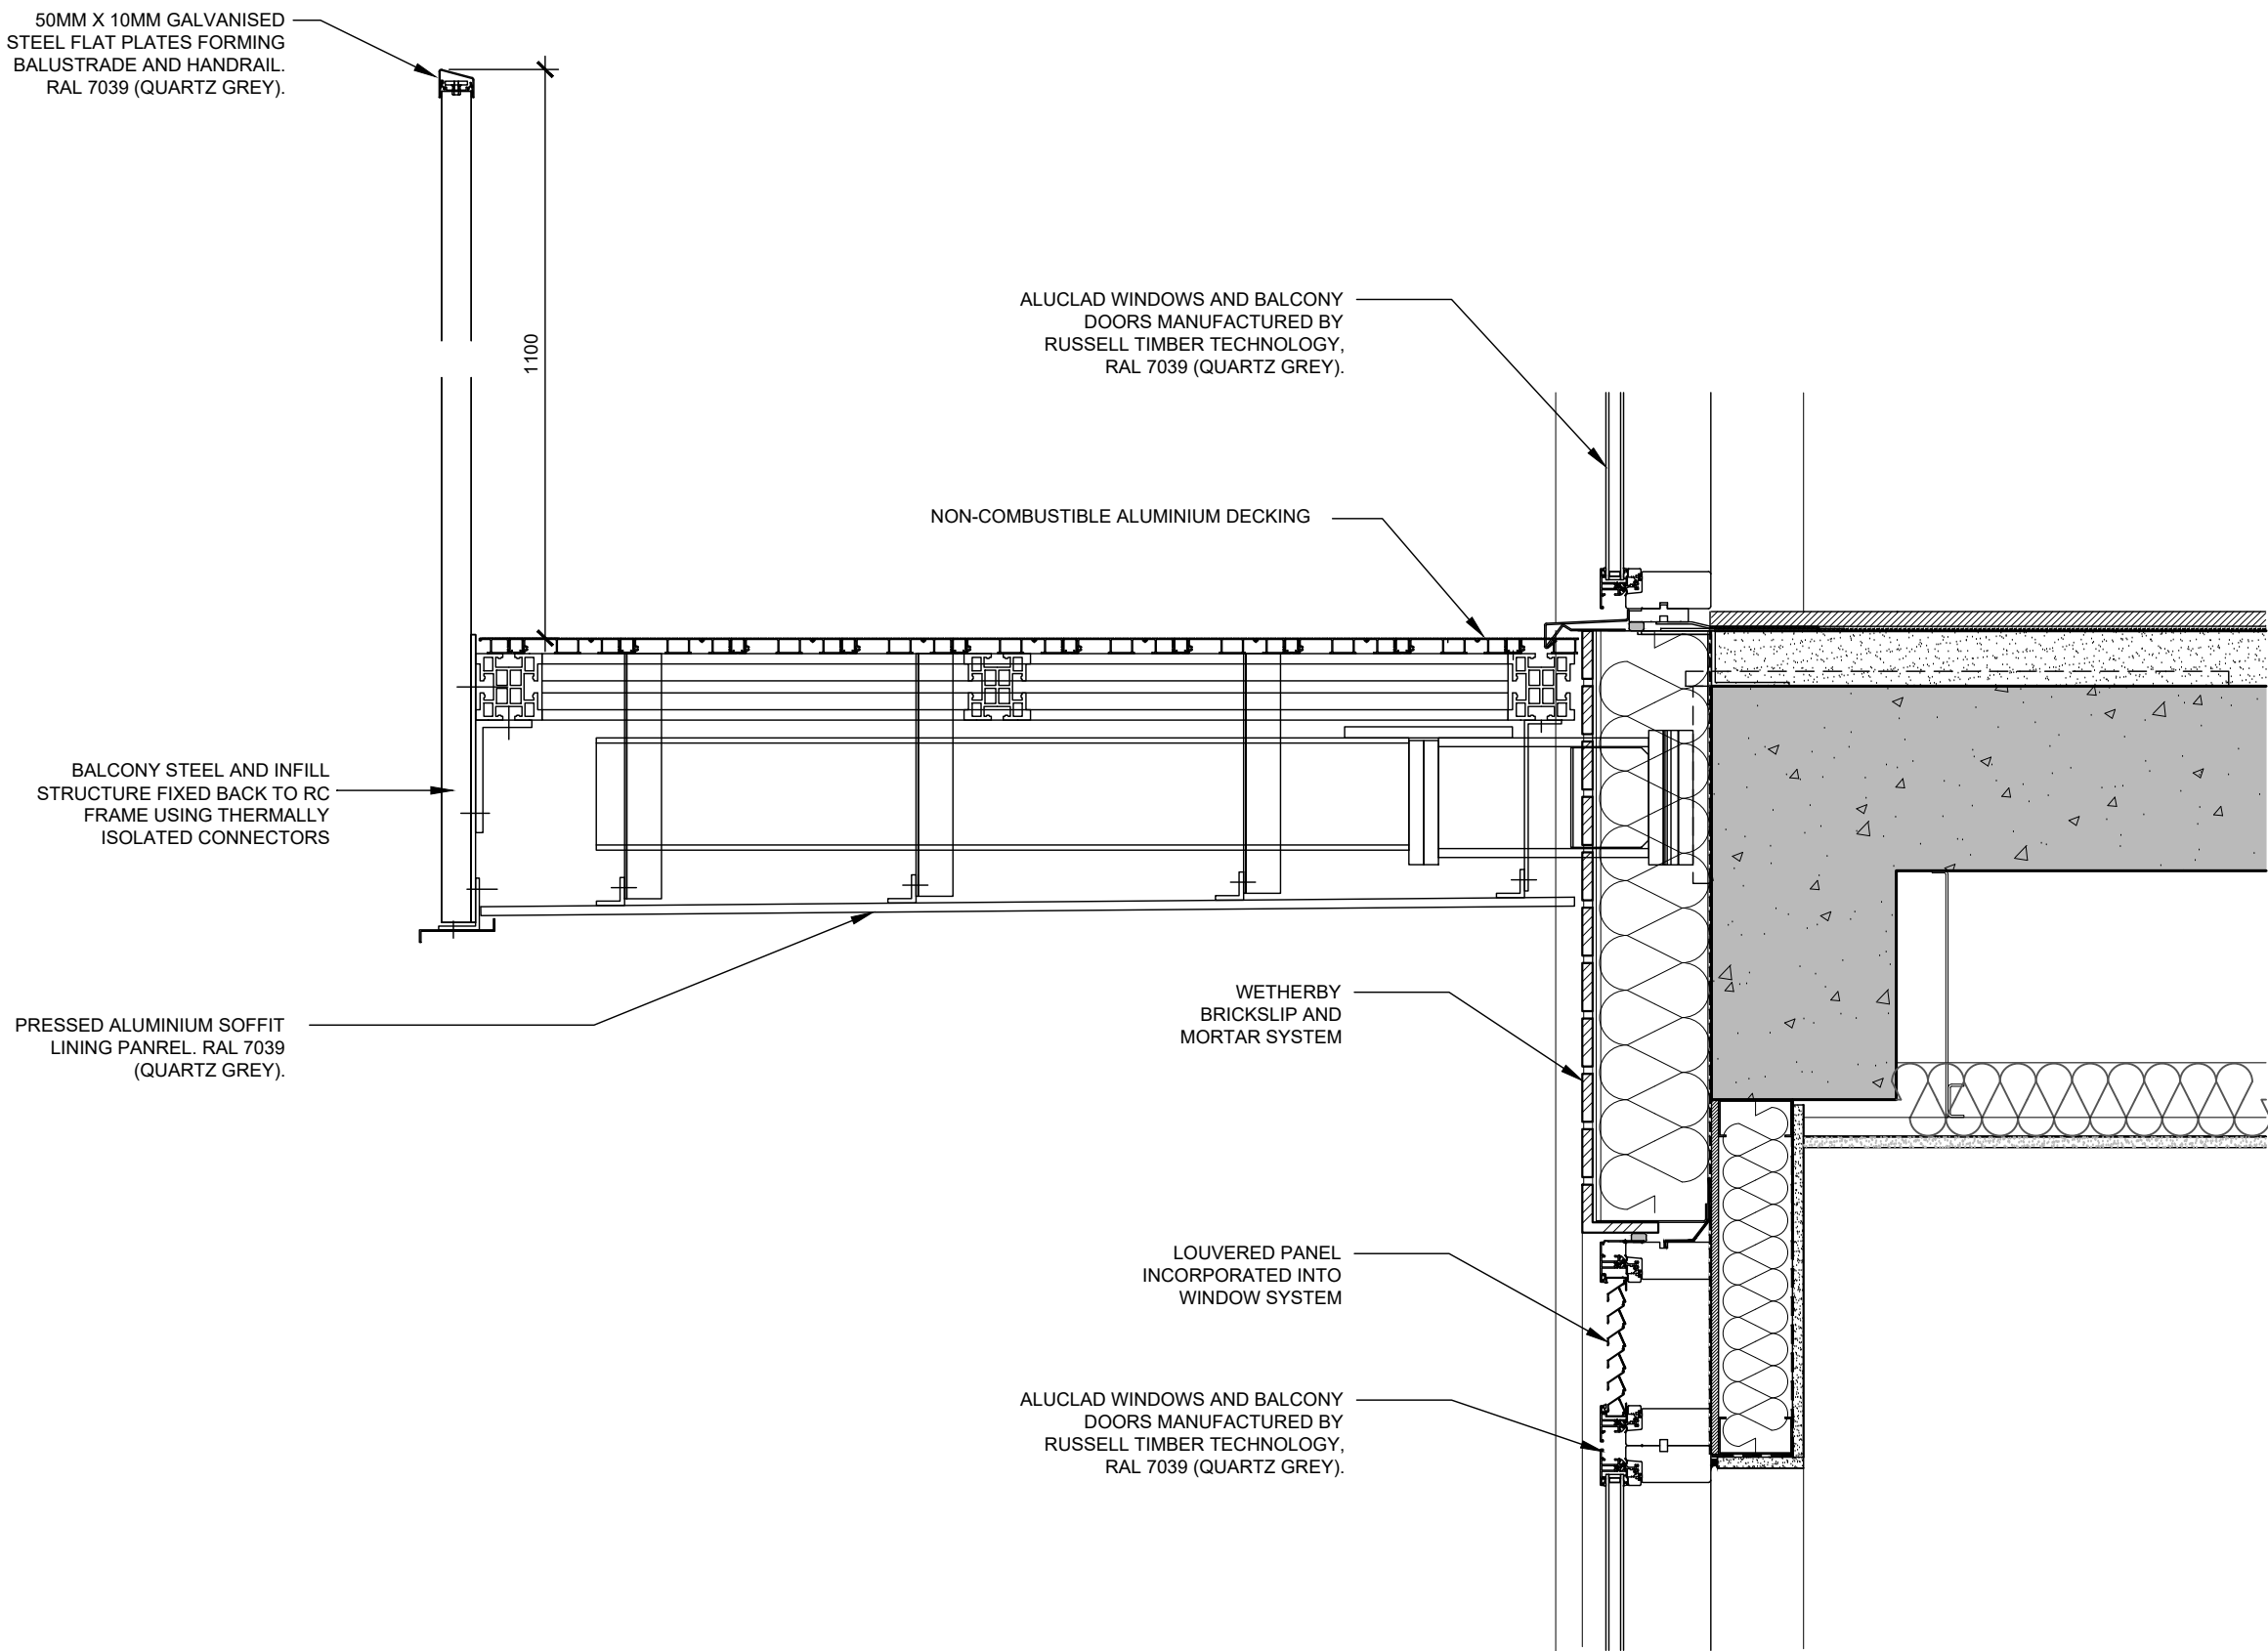


TYPICAL WINDOW / BALCONY SECTION DETAIL

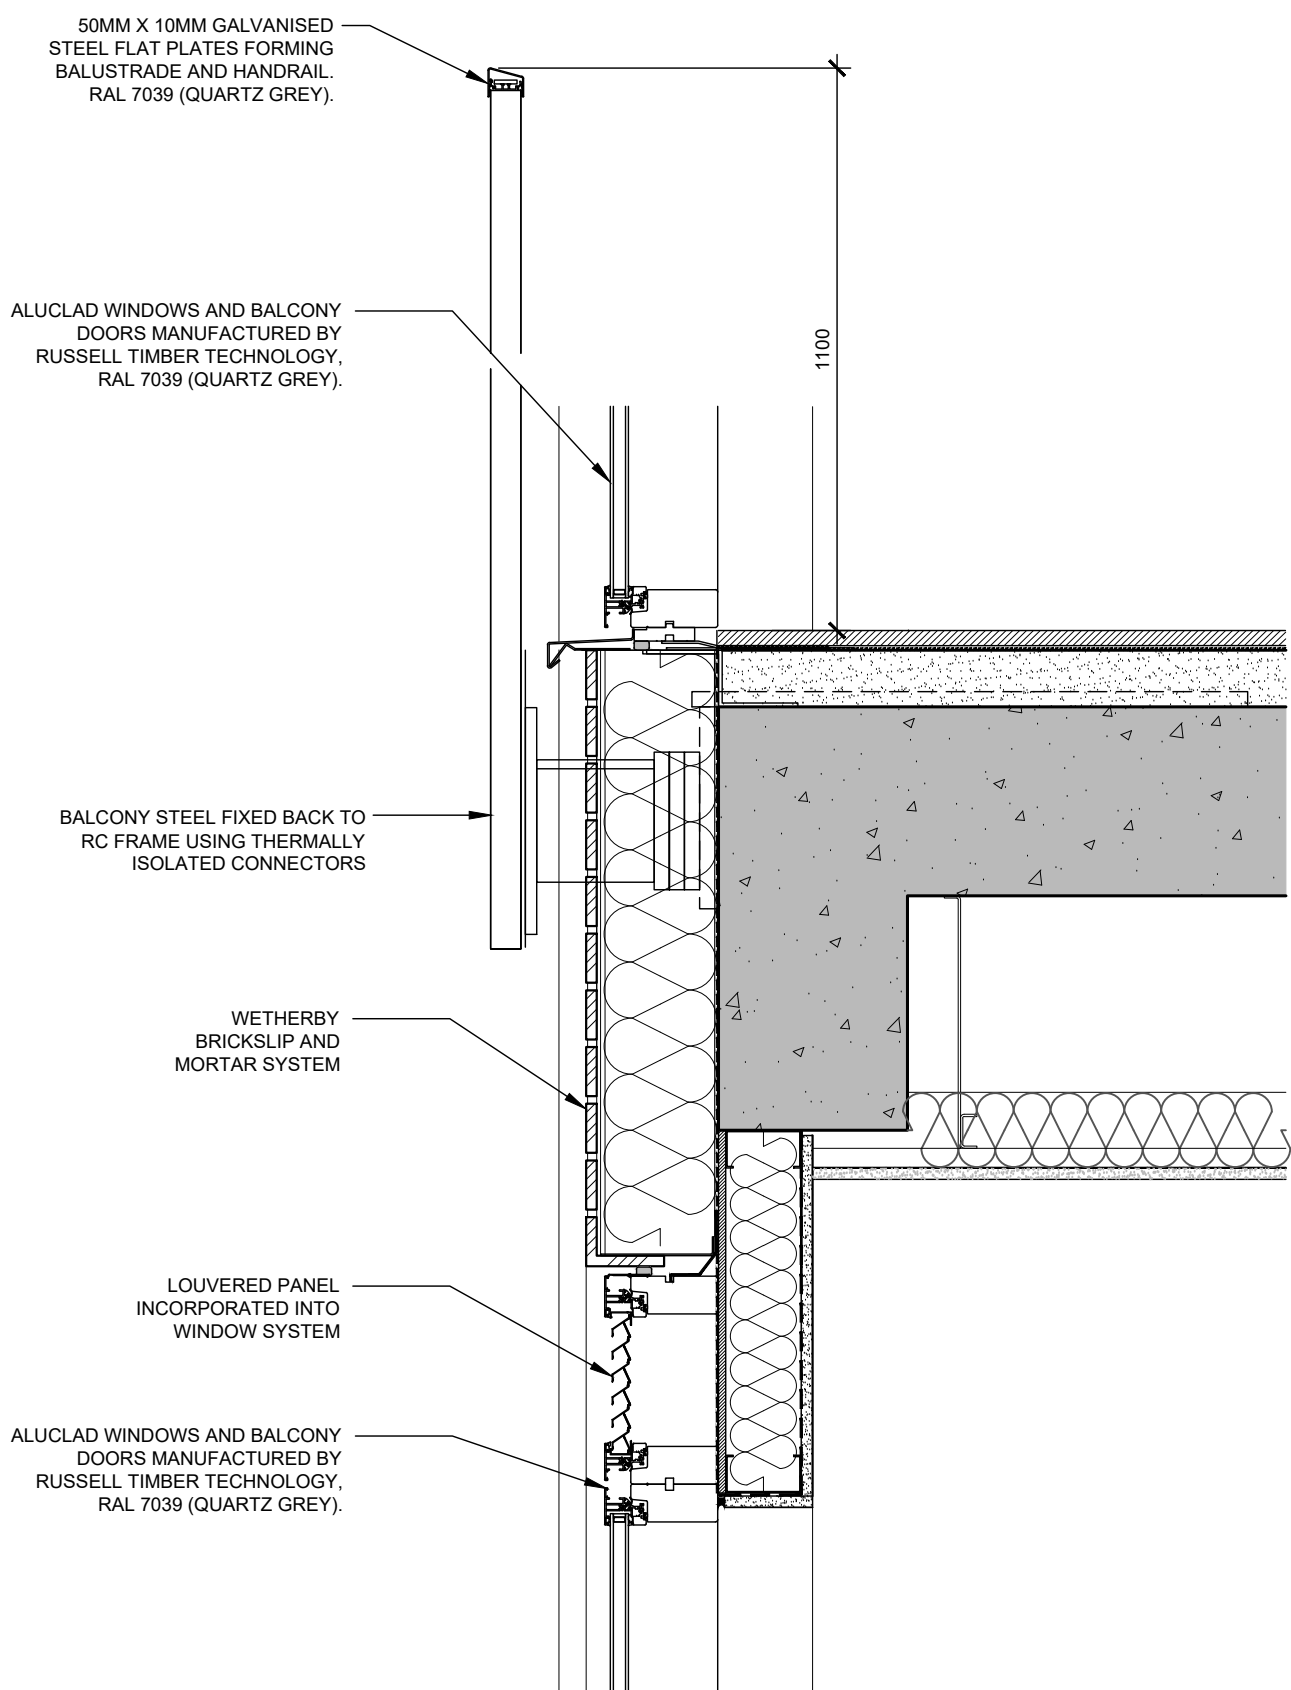

TYPICAL WINDOW / JULIET BALCONY SECTION DETAIL

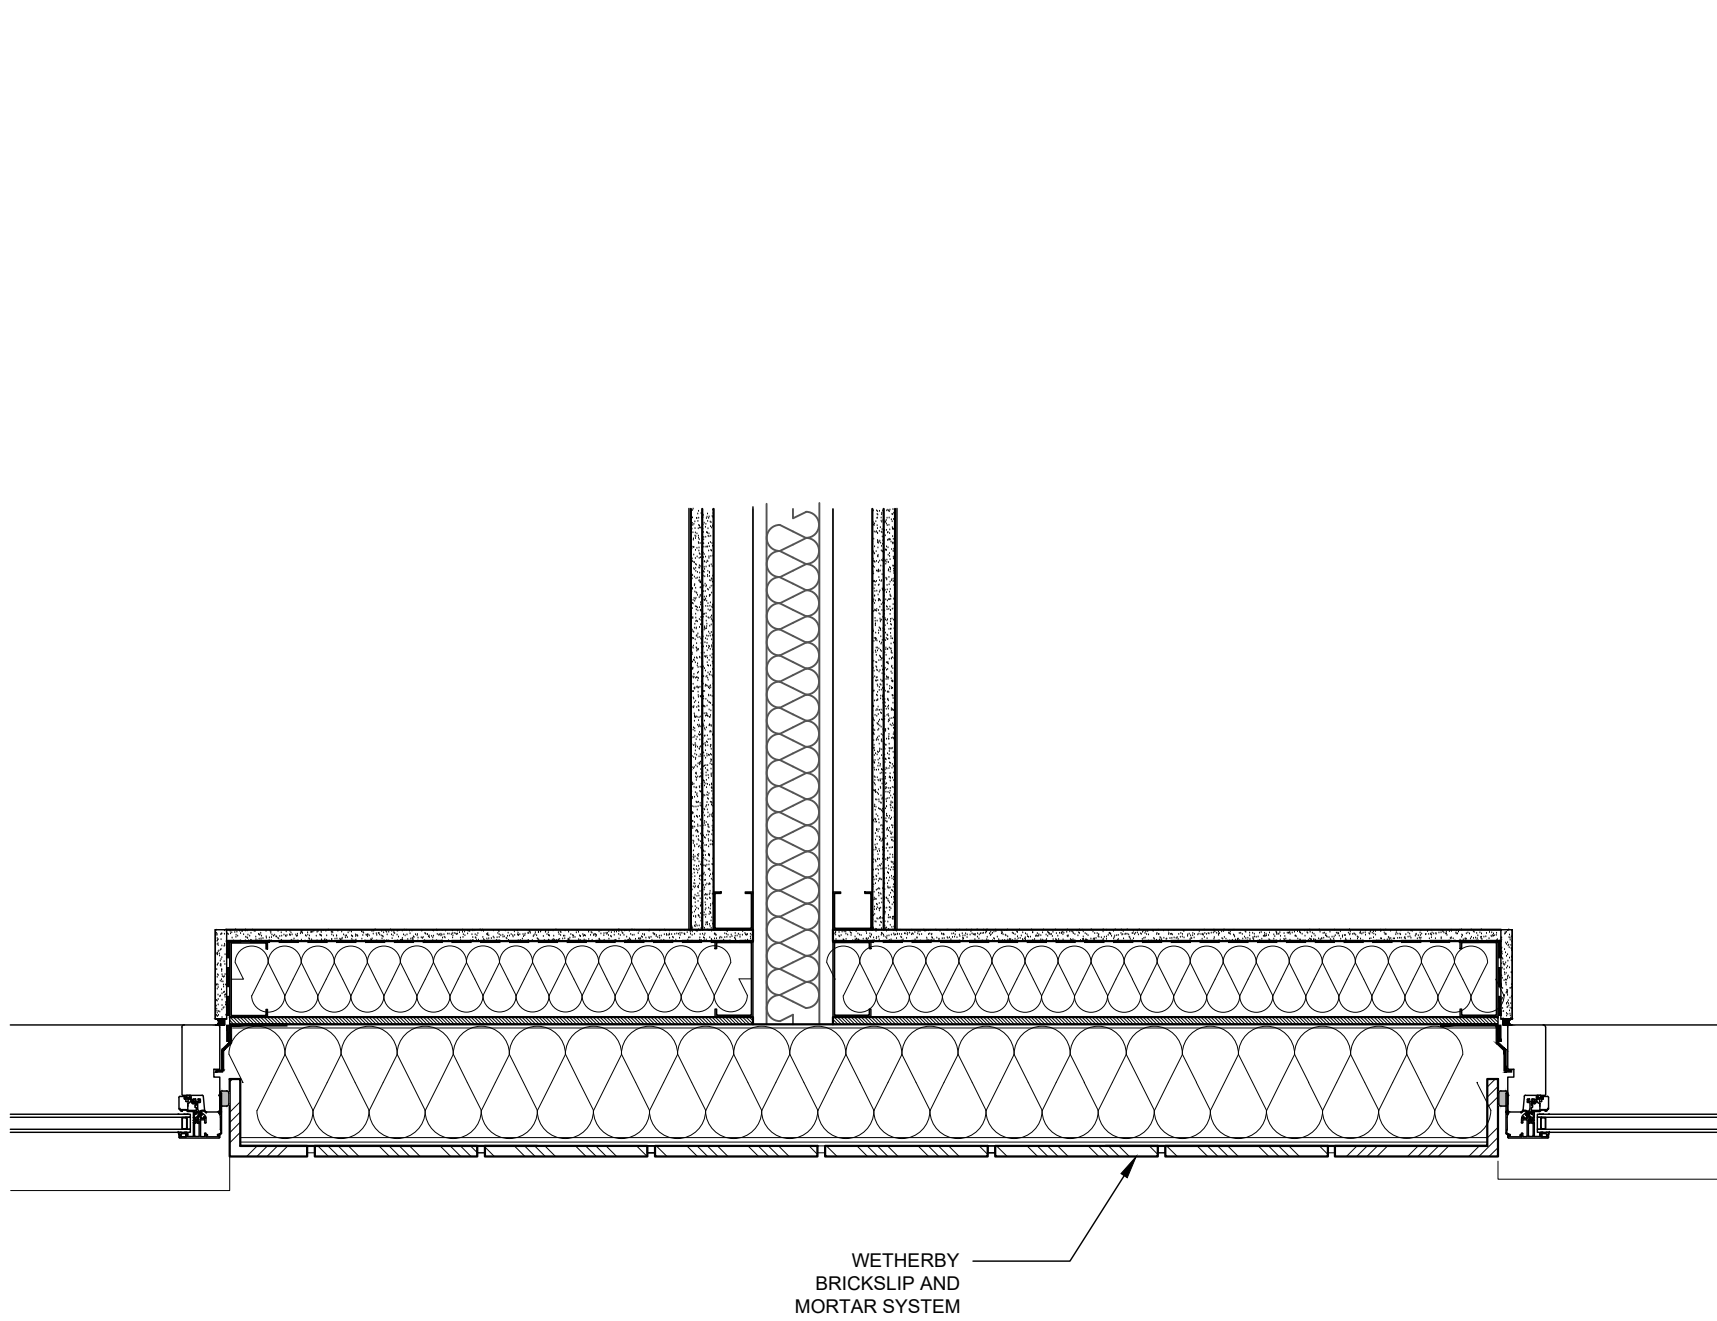

TYPICAL EXTERNAL WALL / WINDOW BAY PLAN DETAIL

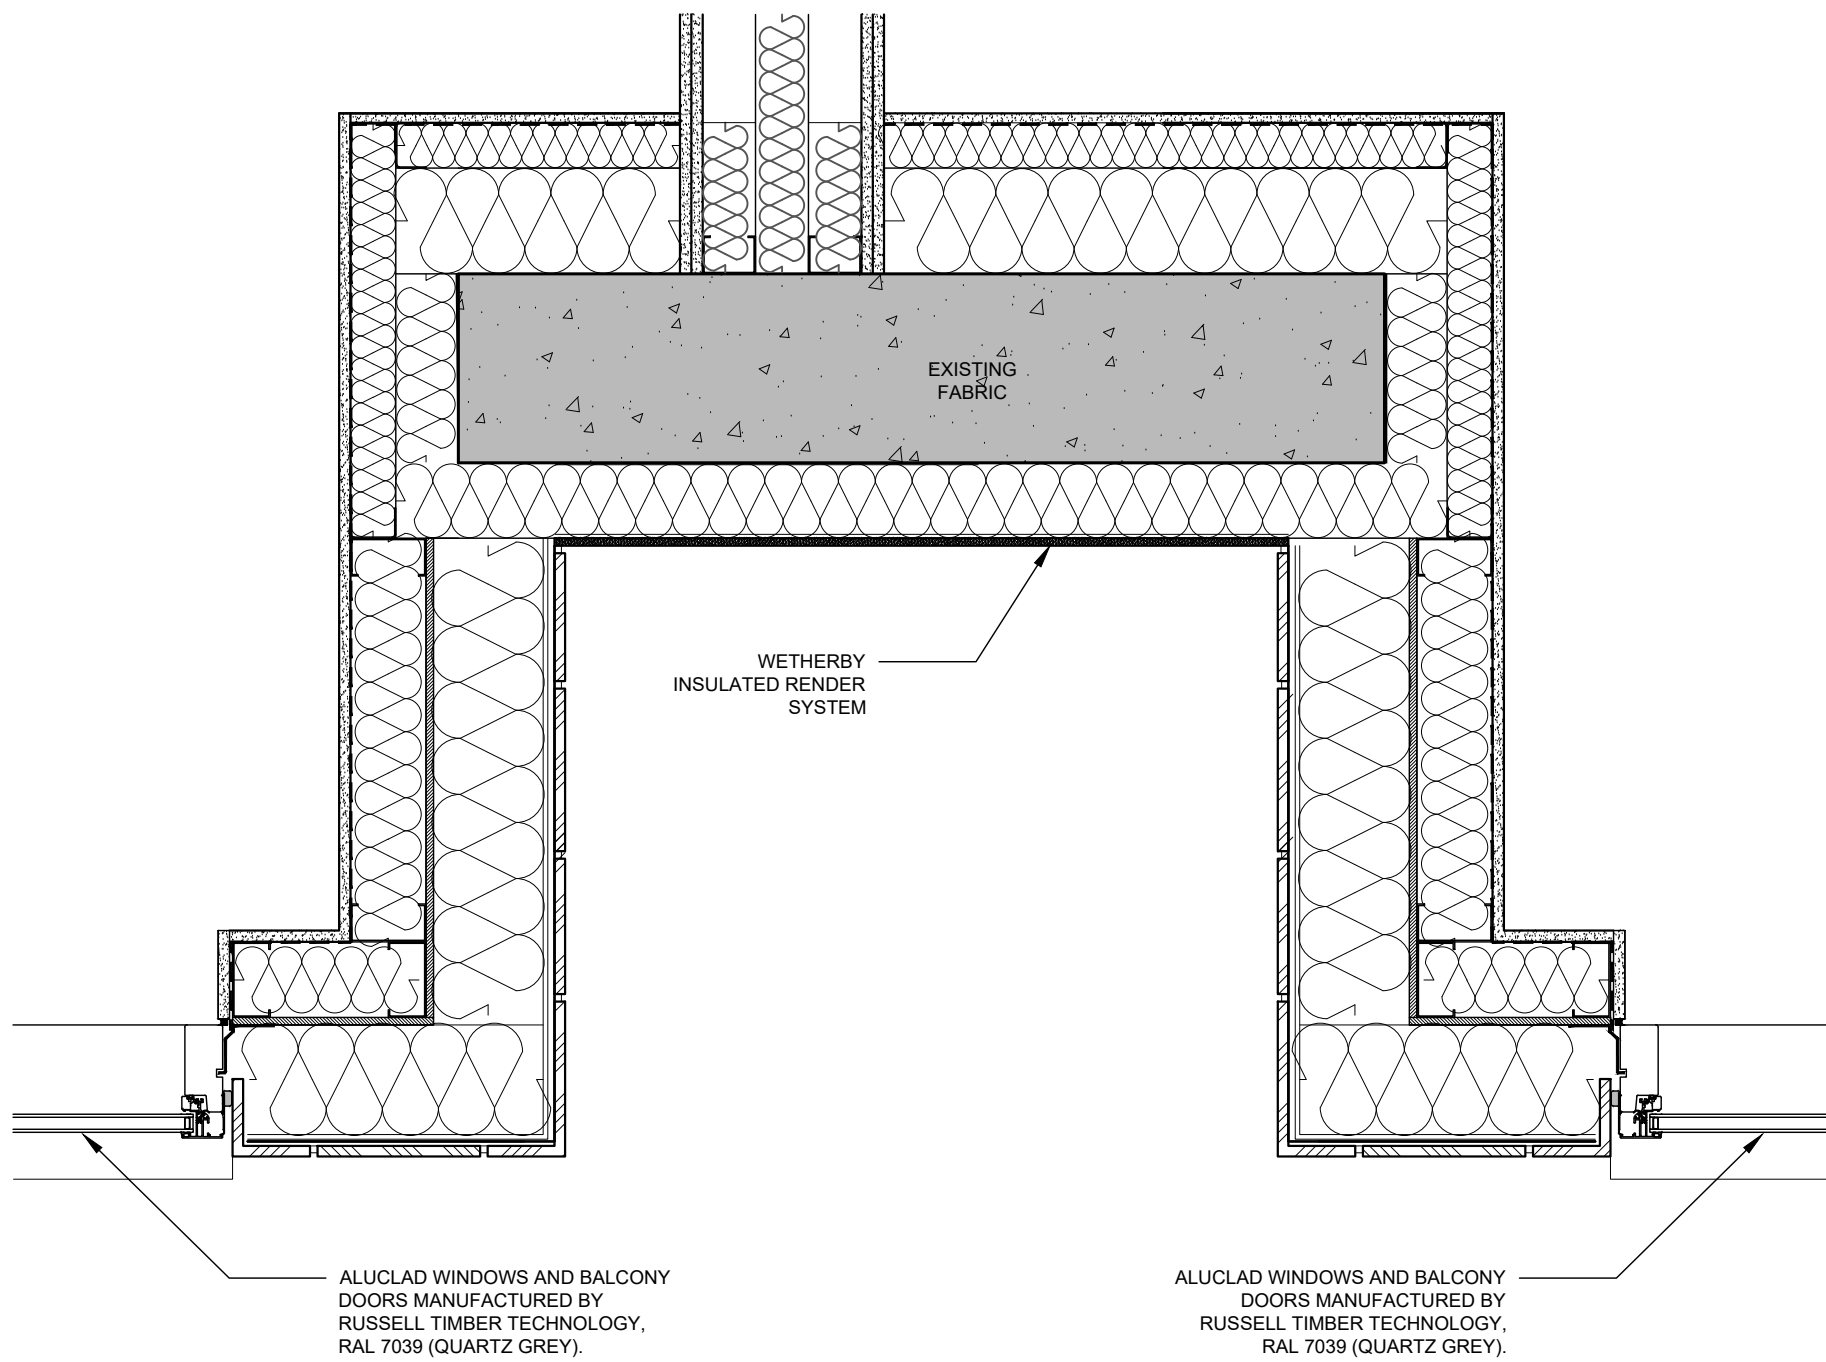

NOTES
DO NOT SCALE - USE FIGURED DIMENSIONS ONLY.
ALL DIMENSIONS TO BE CHECKED ON SITE PRIOR TO CONSTRUCTION AND ANY DISCREPANCIES TO BE HIGHLIGHTED BY CONTRACTOR.
THIS DRAWING IS TO BE READ IN CONJUNCTION WITH ALL RELEVANT SPECIFICATIONS AND DRAWINGS.
ALL LEVELS ARE TO FINISHED LEVELS UNLESS OTHERWISE INDICATED.

Drawing Status:	P L A N N I N G	
Revision:	Description:	Date:
P.01	Issued for Information	05.10.26
P L A N N I N G		

SADAarchitecture		
P : 26C George Street, St Albans, AL3 4ES		
E : letterbox@sada-architecture.com		
W : www.sada-architecture.com		
T : 01 727 860810		
Project: 24-013 Abbey Gardens		
Drawing: Interface Details		
Date: 10.07.2025	drawn by: RN	check: SMC
Scale: 1:10@A1	dwg no.: 8-720	rev. no.: P.01
© Copyright: This drawing or design may not be reproduced without permission.		