




PROPOSED FRONT ELEVATION

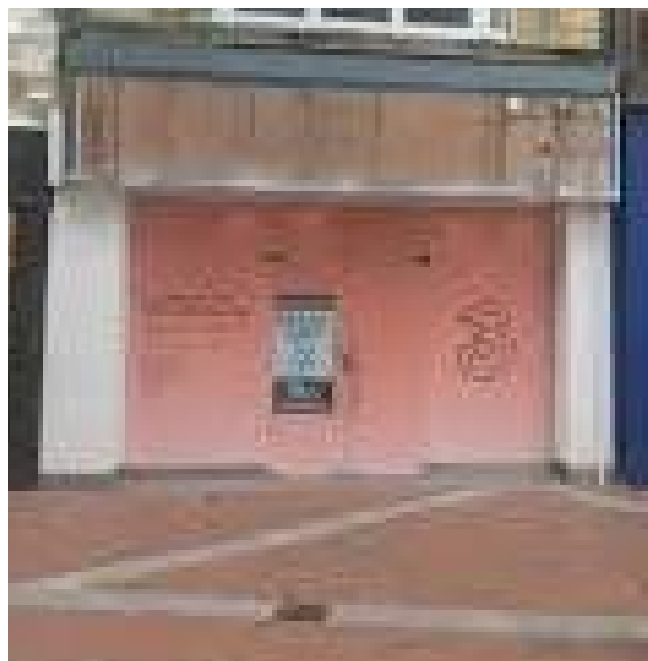

EXISTING FRONT ELEVATION



PREVIOUS SIGNAGE

envirosigns

Enviro Signs Ltd
Unit B1 The Seedbed Centre, Severalls Industrial Estate, Colchester, Essex, CO4 9HT

01206 845 515
info@envirosigns.co.uk
www.envirosigns.co.uk

Drawing no: D02

Address: 21-22 Broad St, Reading RG1 2BH

Scale: NTS

All content copyright envirosigns limited.
The drawing & information contained may not be copied
or used without prior consent from envirosigns ltd.

Do not manufacture to these sizes.
Contractors must verify dimensions on site prior to manufacture.