


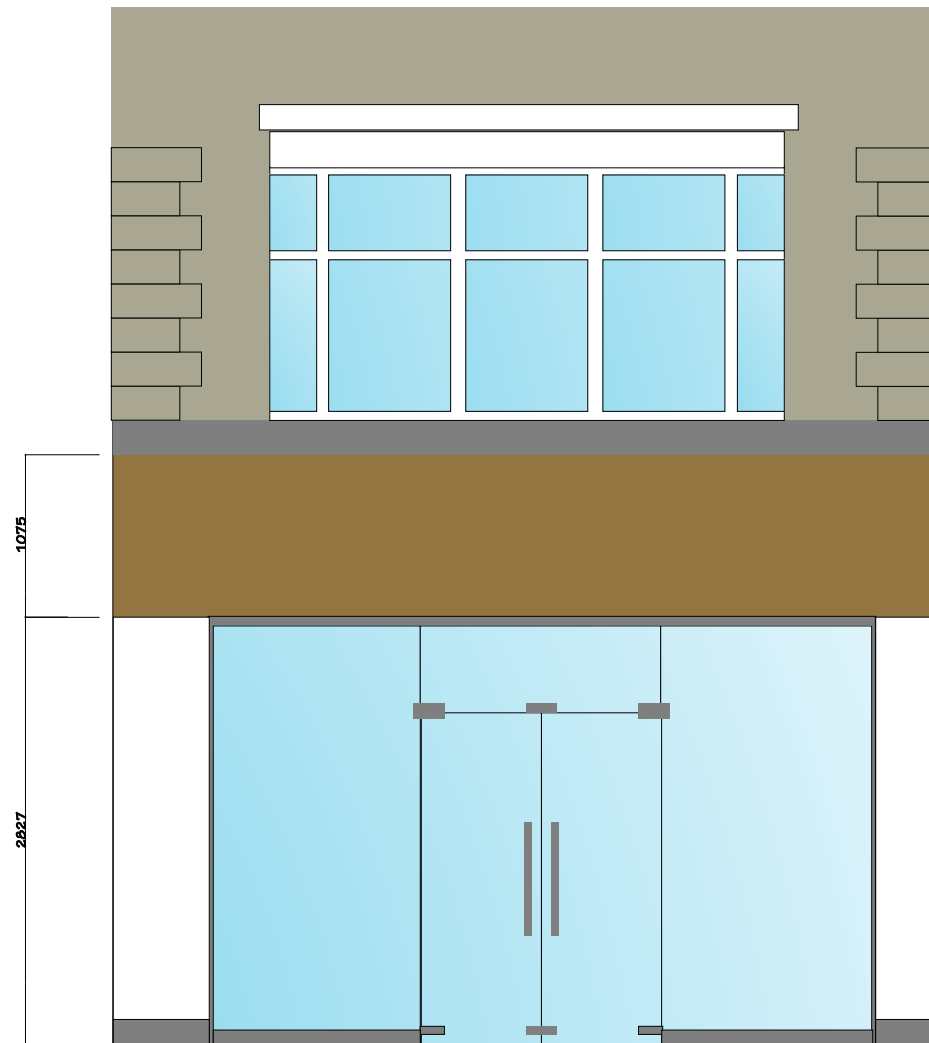

PROPOSED FRONT ELEVATION

Aluminium fascia finished in white with built up blue letters RAL 5017 with white acrylic faces coated in blue vinyl to match. Subtext to be stencil cut and backed in blue acrylic. Internally illuminated with white LED : 450 max CDM2

SCALE 1:50



EXISTING FRONT ELEVATION

SCALE 1:50



**envirosigns**

Enviro Signs Ltd  
Unit B1 The Seedbed Centre, Severalls Industrial Estate, Colchester, Essex, CO4 9HT

01206 845 515  
info@envirosignsltd.co.uk  
www.envirosignsltd.co.uk

Drawing no: D01

Address: 21-22 Broad St, Reading RG1 2BH

Scale: 1:50@A3

All content copyright envirosigns limited.  
The drawing & information contained may not be copied or used without prior consent from envirosigns ltd.

Do not manufacture to these sizes.  
Contractors must verify dimensions on site prior to manufacture.