



North West Elevation



**North East Elevation
(No change)**


IAN HUNT ASSOCIATES



Oakwood House
14 High Tree Drive Earley
Reading Berkshire RG6 1EU
0118 935 3655
info@ihaltd.co.uk

Project Proposed Garage Conversion & Alterations at: 6 Copperfields, Caversham, Reading RG4 7PQ
Client Simon and Karen Porter

Title Proposed Elevations: Sheet 1
Revision

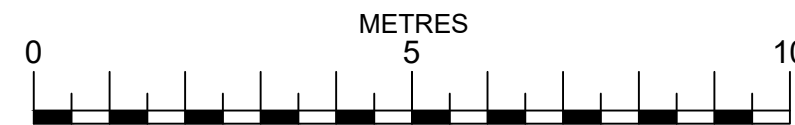

1:100 SCALE

A3

Drawn IRH	Scale 1:100	Date Sept 2026
Drawing No 1634.08		Rev

All dimensions to be checked on site prior to the commencement of any construction. This drawing may not be reproduced in any part or form without the written consent of Ian Hunt Associates Ltd.

ALL COPYRIGHTS RESERVED