



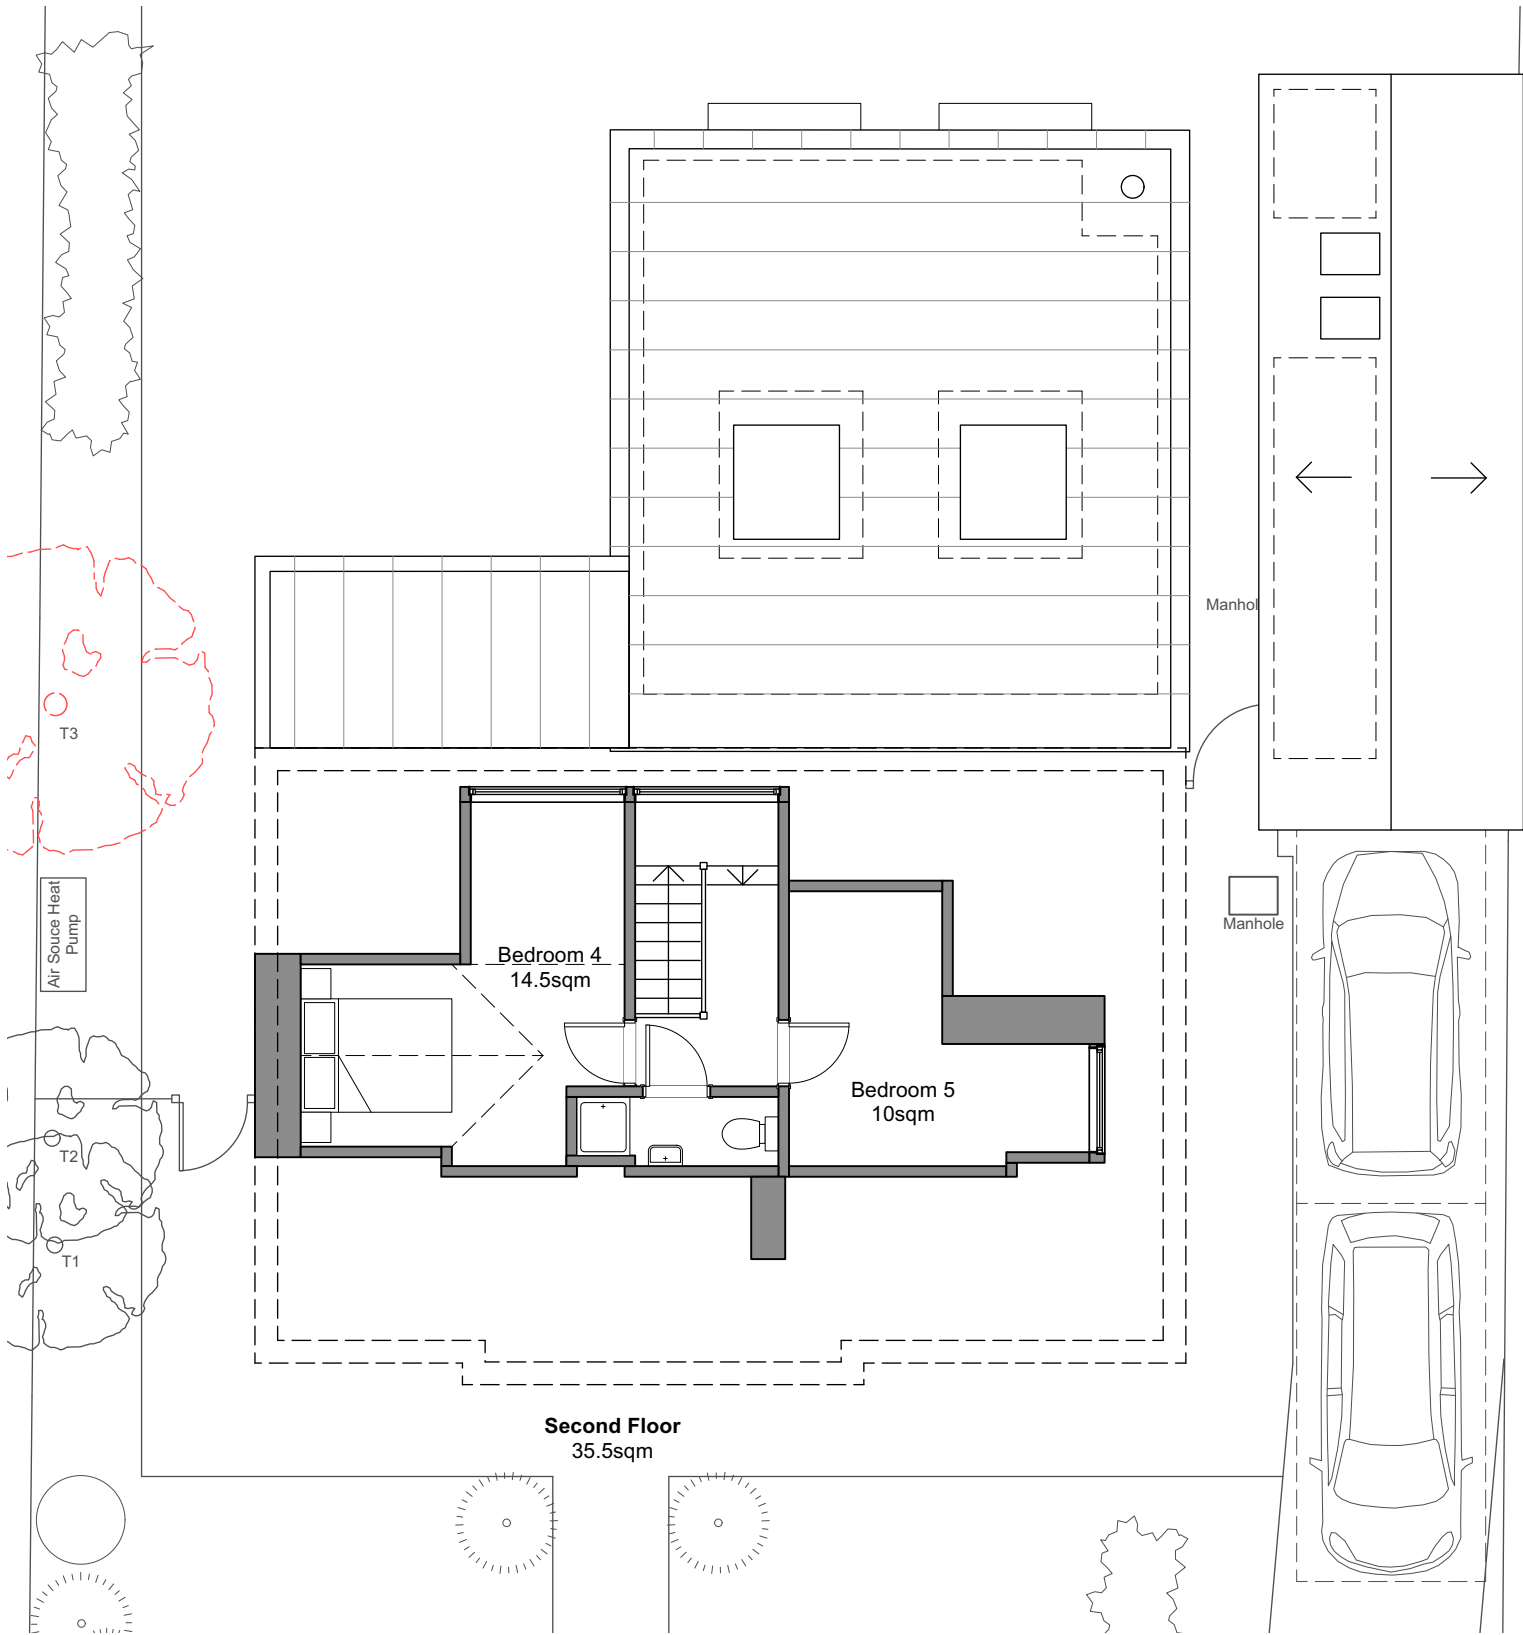

Proposed Second Floor Plan

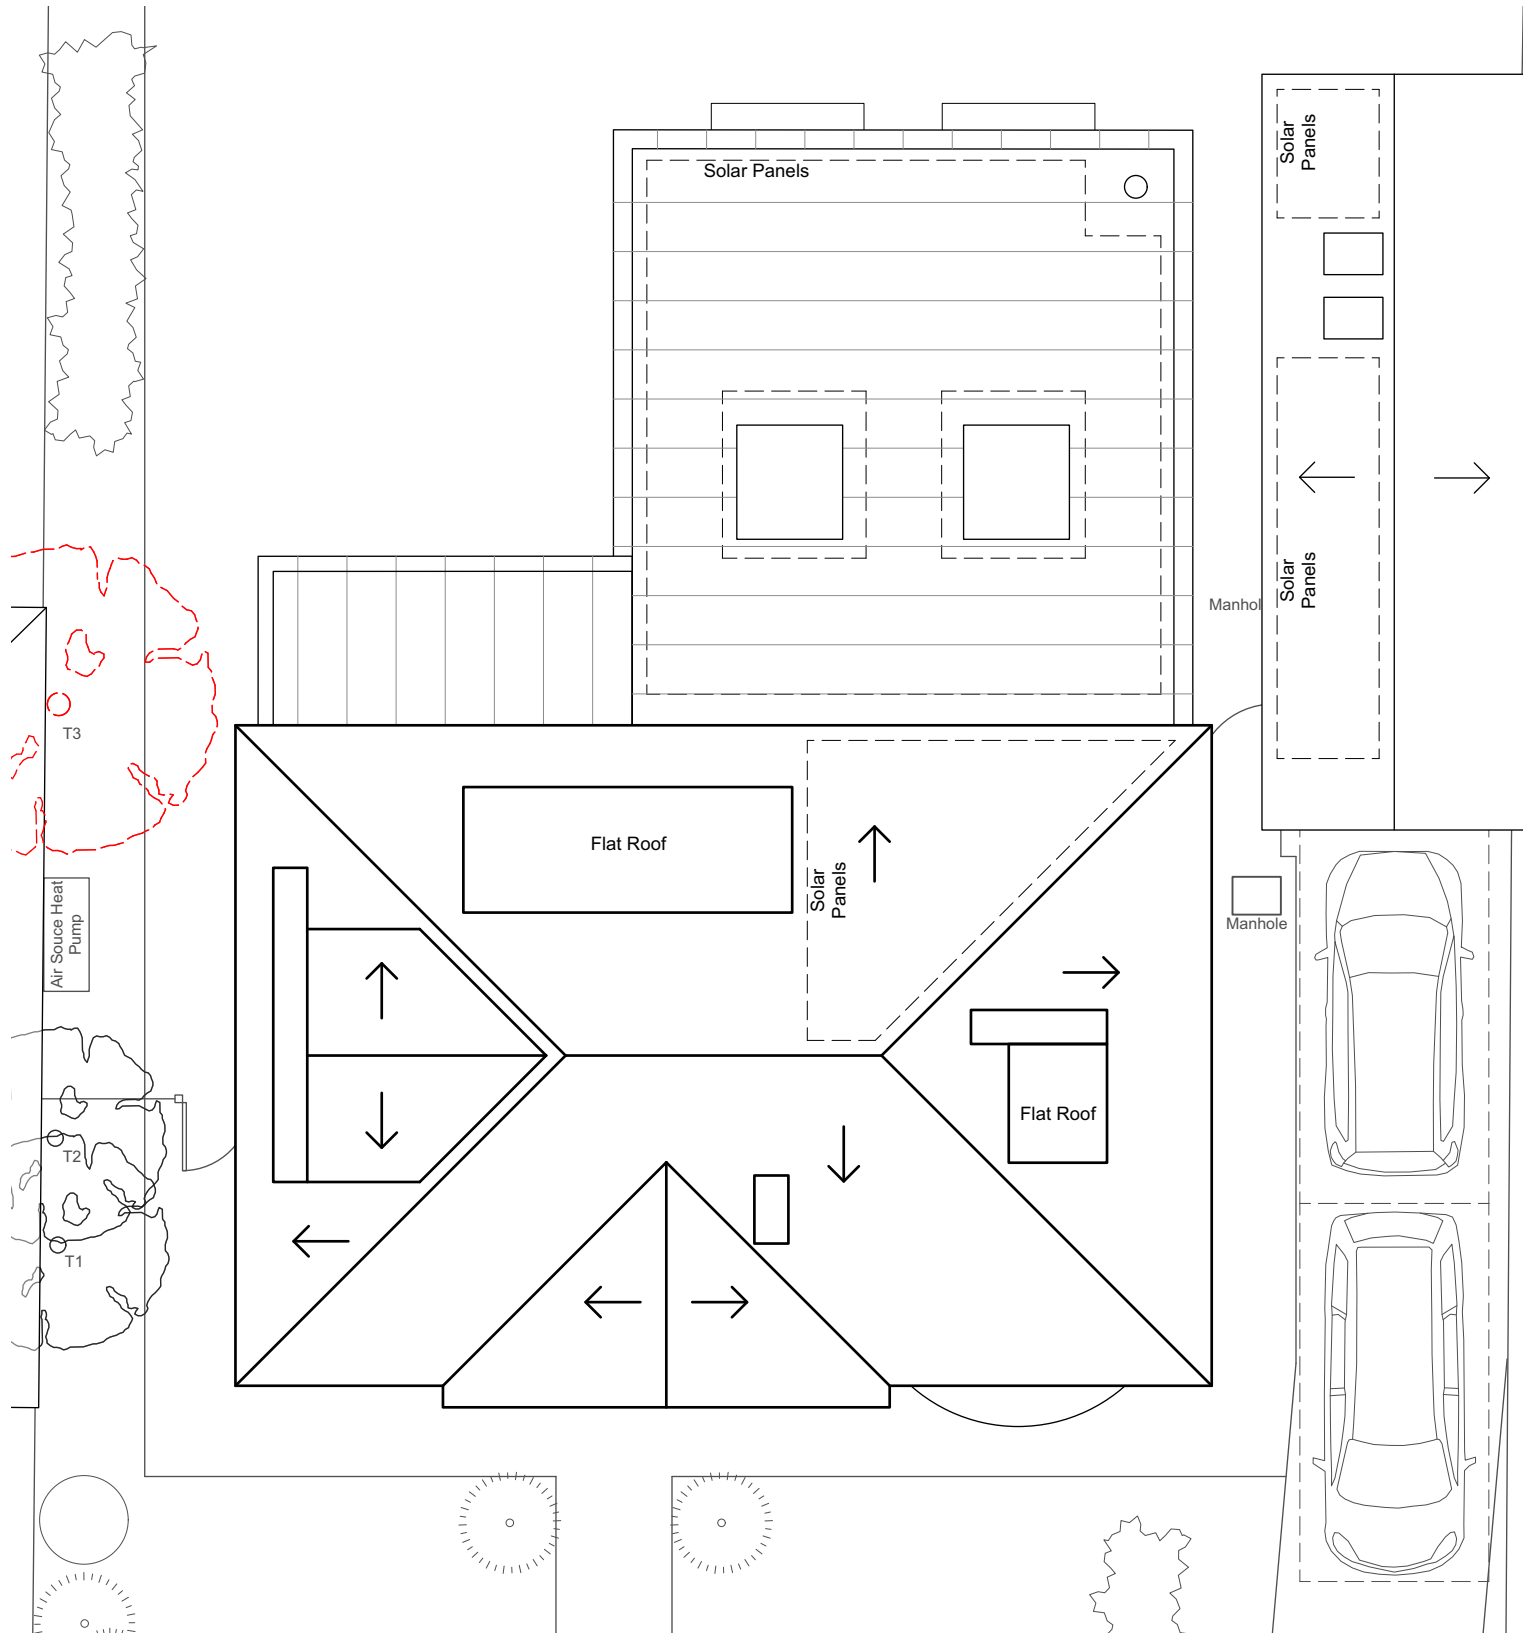


Proposed Roof Plan

All dimensions are to be checked on site before work commences.
Figured dimensions to be taken in preference to scaled dimensions.
If in doubt please ask.

Site boundary shown as described by the client. Site surroundings based upon the site survey and OS Map.

All to be read in conjunction with all other relevant information produced by Holtham+Newman Architects.

© Copyright reserved 2026.

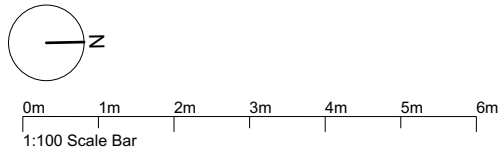

HOLTHAM+NEWMAN
ARCHITECTS

The Design Studio, Lockey Farm,
Sindlesham Road, Arborfield,
Reading, Berkshire RG2 9JH

T: 07971 316497
E: hello@hnarchitects.co.uk

Project:
**10 Cintra Avenue
Reading
RG2 7AU**

Client
Mr and Mrs Marshall

Drawing Title:
Proposed Floor Plans 2

Scale: 1:100 @A3

Drawn by: LN

Date: July 2026

Dwg. No.:
2609 - P101

Rev.:
P3

Rev Status
Planning