


All dimensions are to be checked on site before work commences.
Figured dimensions to be taken in preference to scaled dimensions.
If in doubt please ask.
© Copyright reserved.




FRONT ELEVATION - As Proposed
Scale 1:100

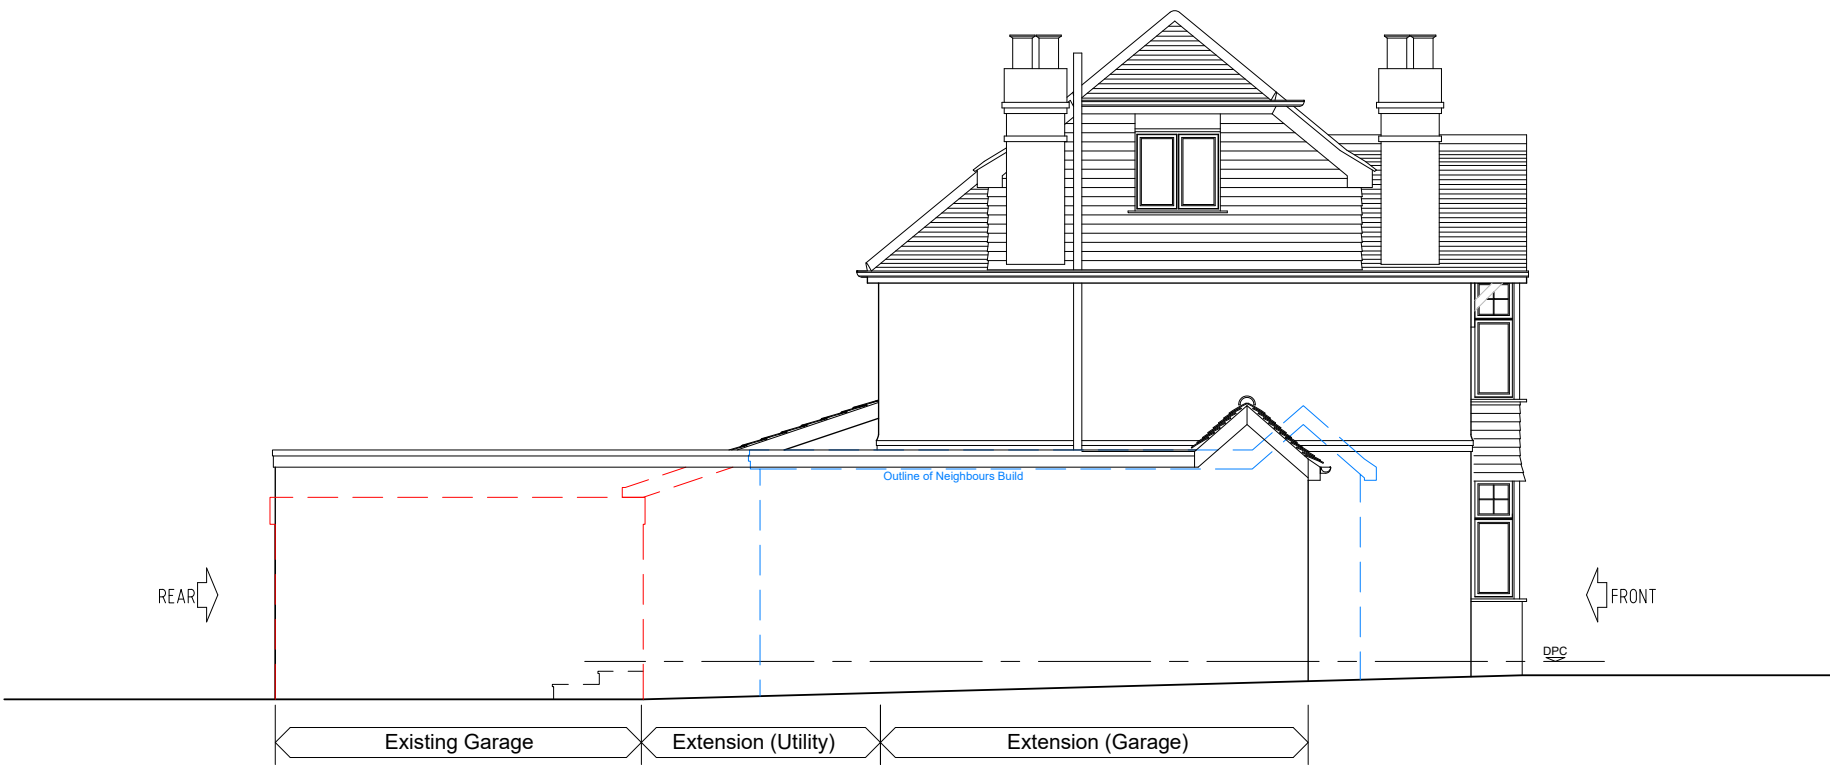

SIDE ELEVATION - As Proposed




REAR ELEVATION - As Proposed

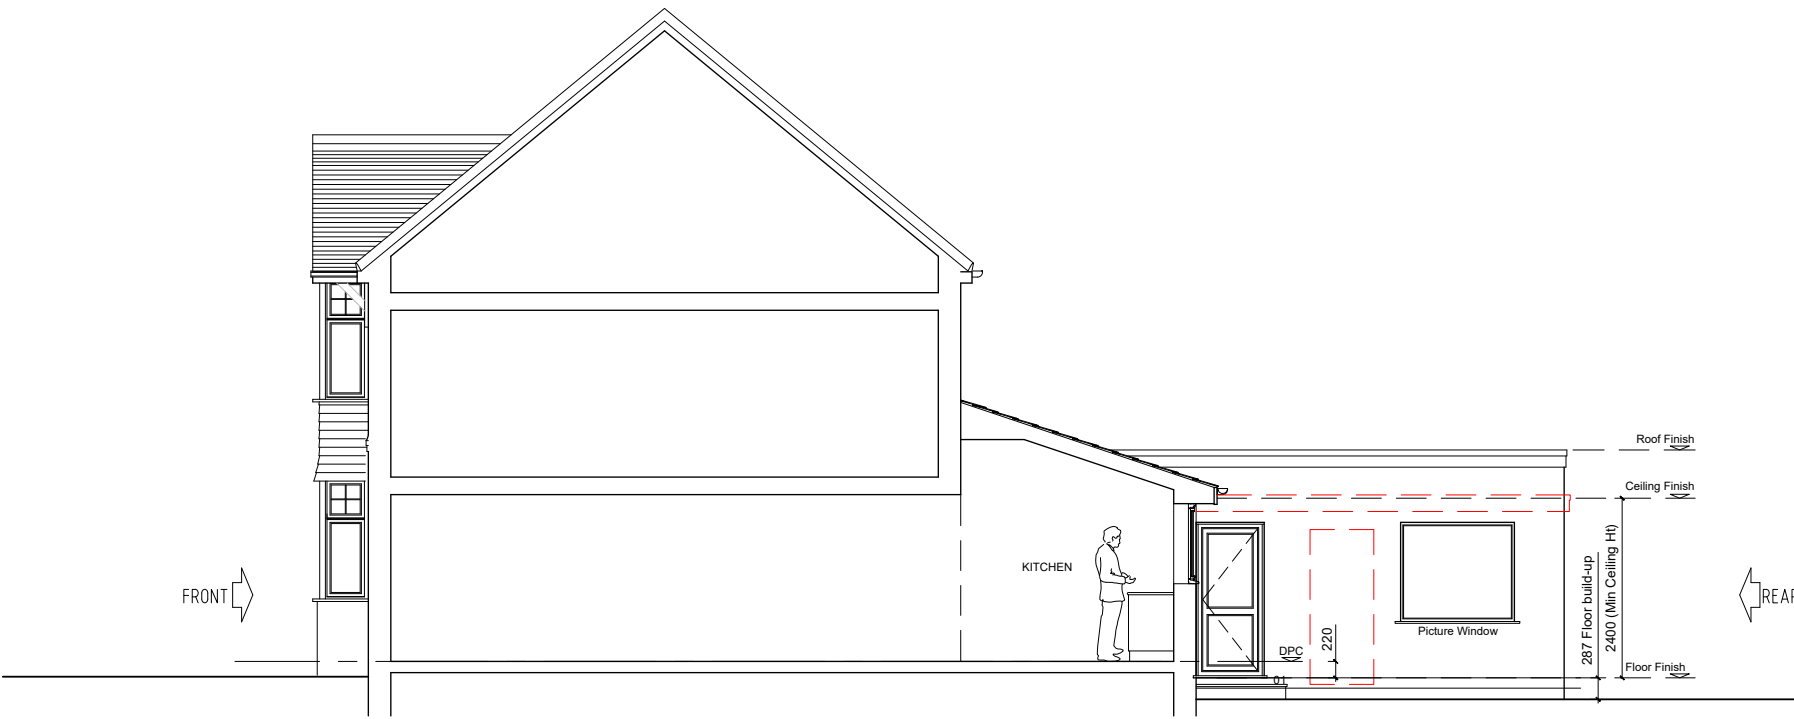

SIDE ELEVATION/SECTION - As Proposed




FRONT ELEVATION - As Existing
Scale 1:100

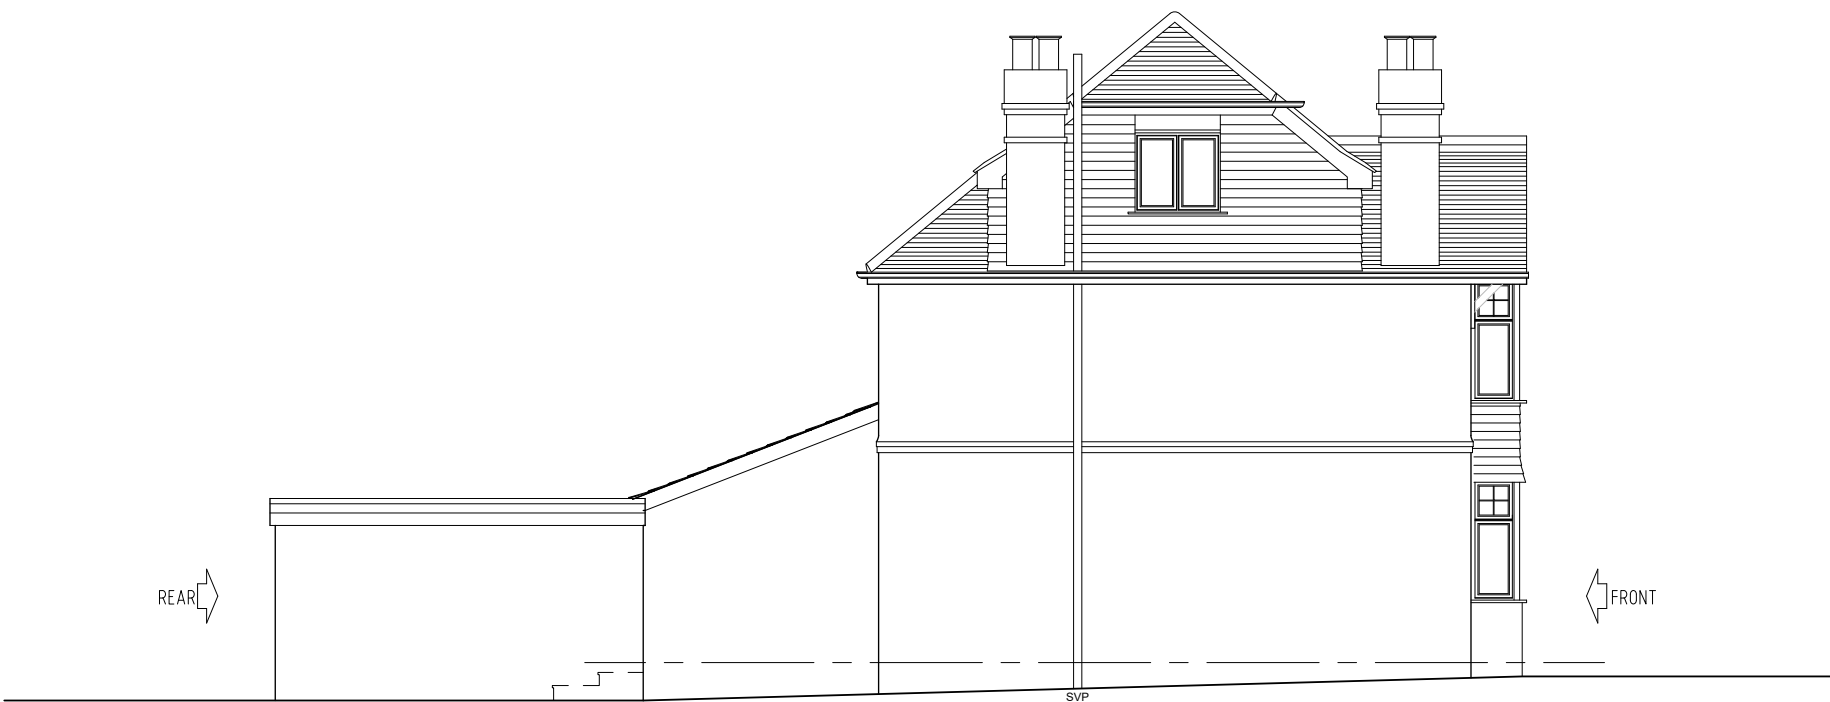


SIDE ELEVATION - As Existing



REAR ELEVATION - As Existing

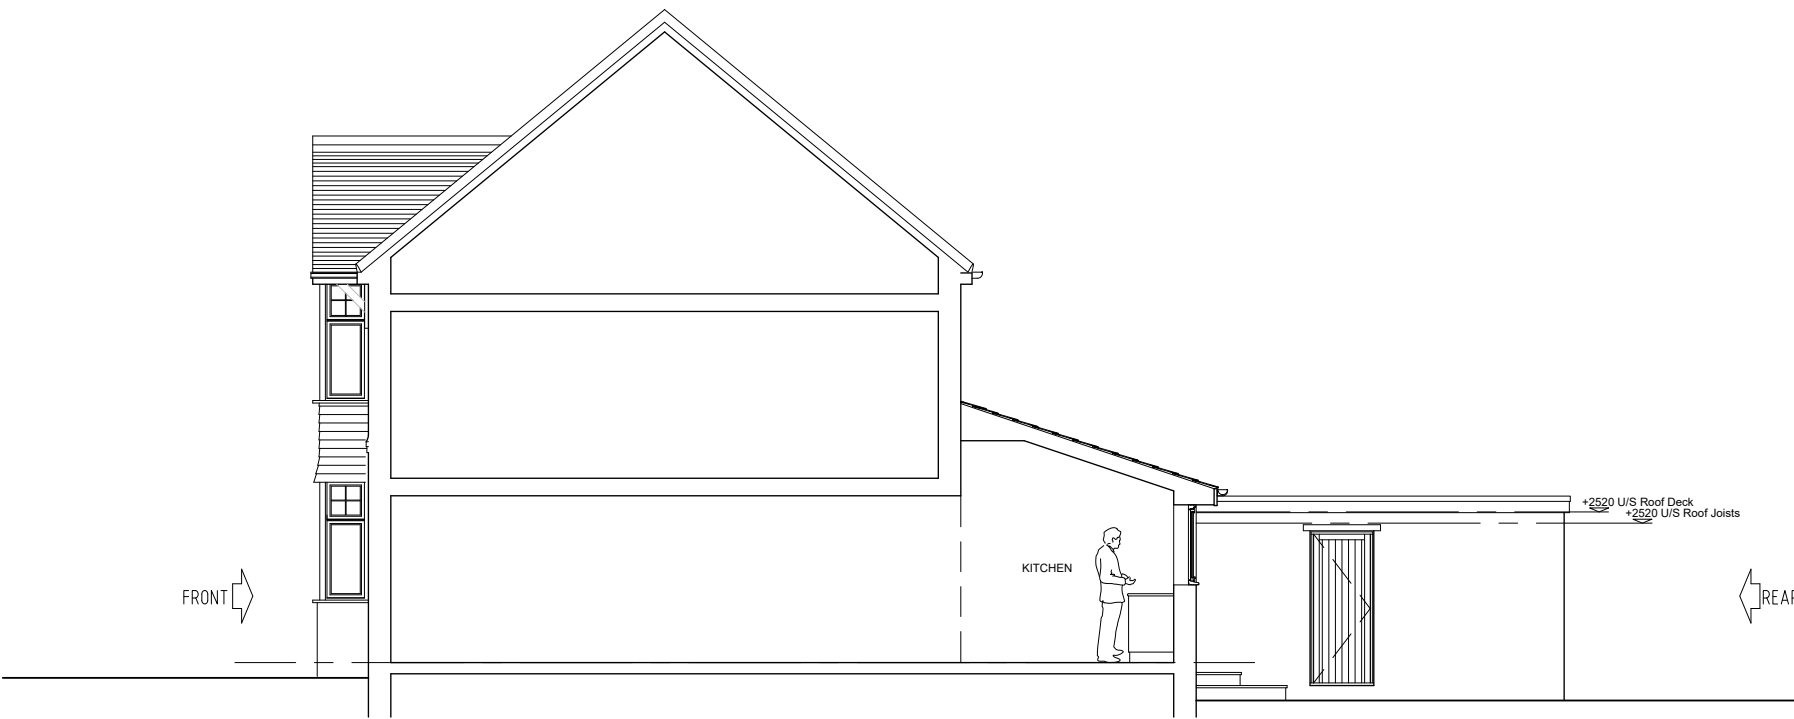

SIDE ELEVATION - As Existing

 

Scale Bar 1:100

Rev	Description	Date	Initials
PLANNING SUBMISSION			
HOLTHAM+NEWMAN ARCHITECTS The Old Dairy 282a Hyde End Road, Spencer's Wood, Reading, Berkshire RG7 1DN T: 07971 316499 E: hello@hnarchitects.co.uk			
Project: 12, Morecambe Avenue Caversham Reading RG4 7NL			
Client Mr and Mrs A. Muldoon			
Drawing Title: External Elevations Front, Rear and Side Views - As Existing and Proposed			
Scale: 1:100 @ A1		Dwg. No.: 2620-P101	
-		-	
Drawn by: DH		-	
Date: Oct 2026		-	