




All dimensions are to be checked on site before work commences.
Figured dimensions to be taken in preference to scaled dimensions.

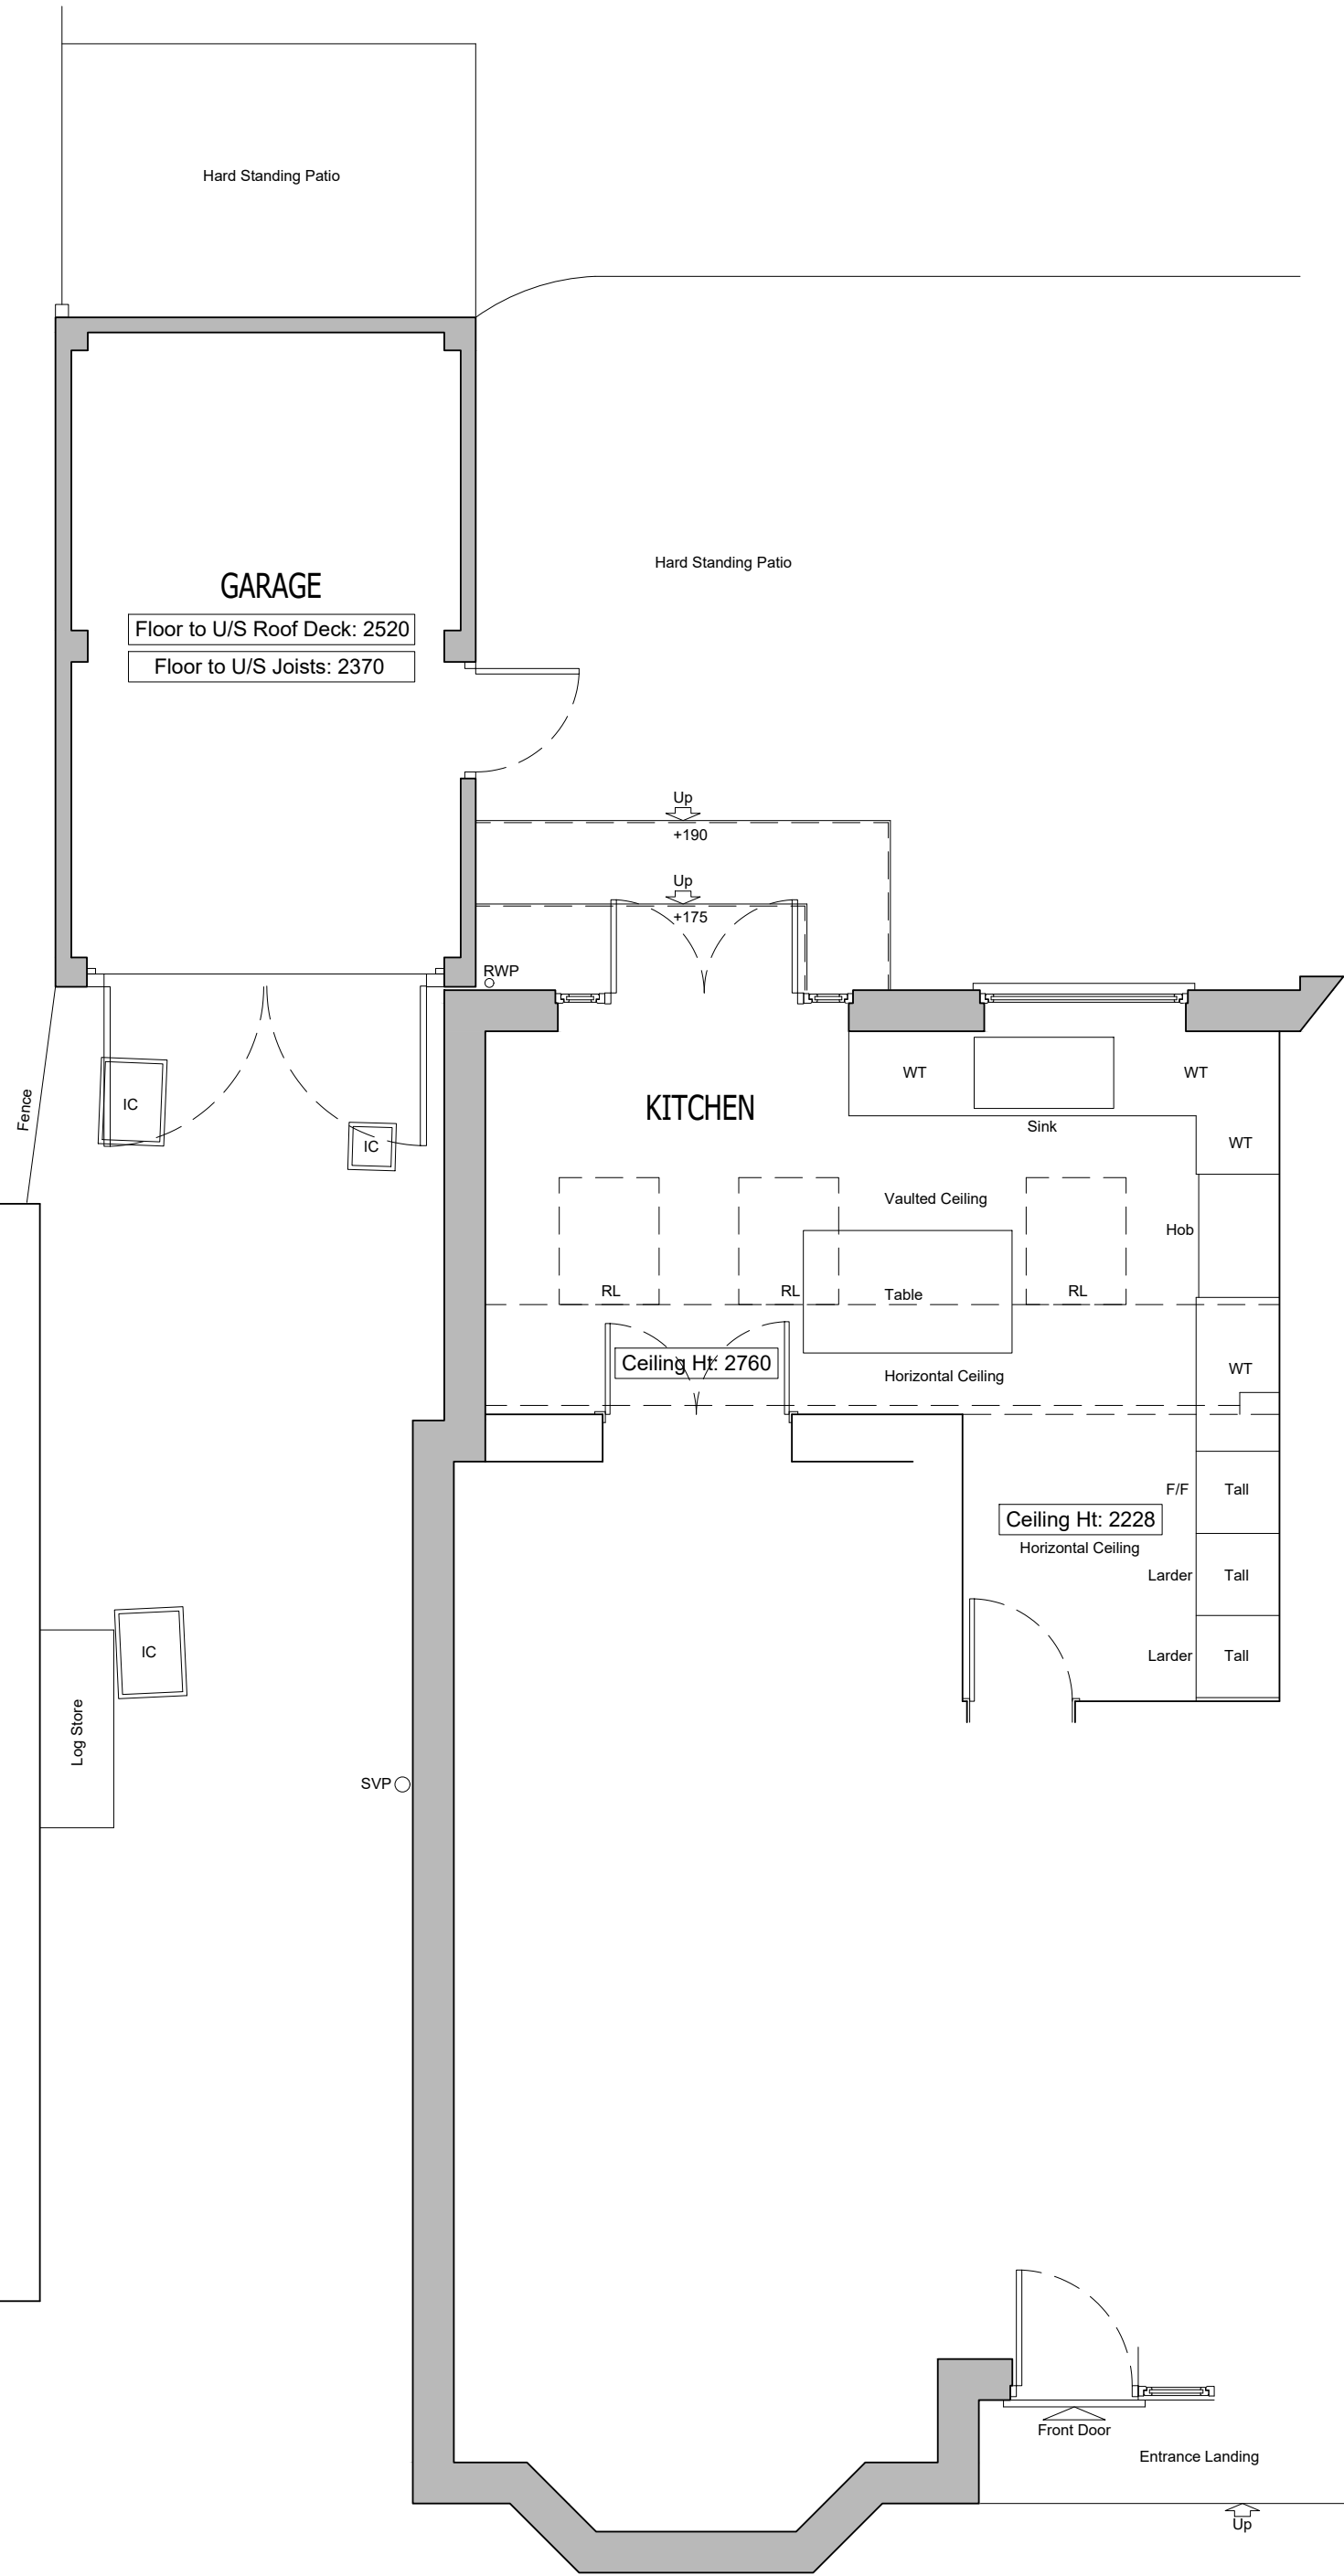

GROUND FLOOR PLAN As Existing
Scale 1:50

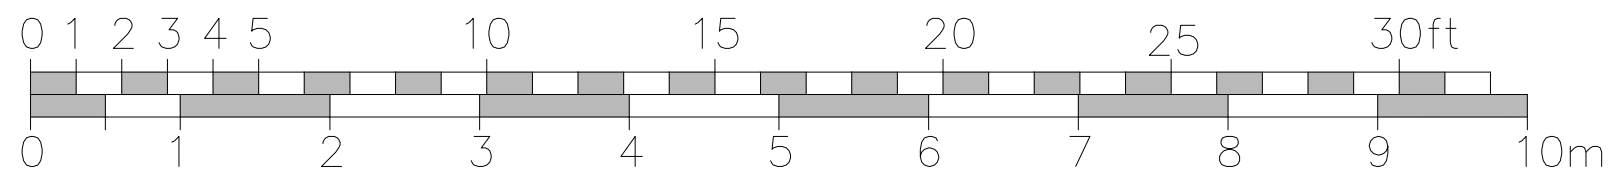

Scale Bar 1:50

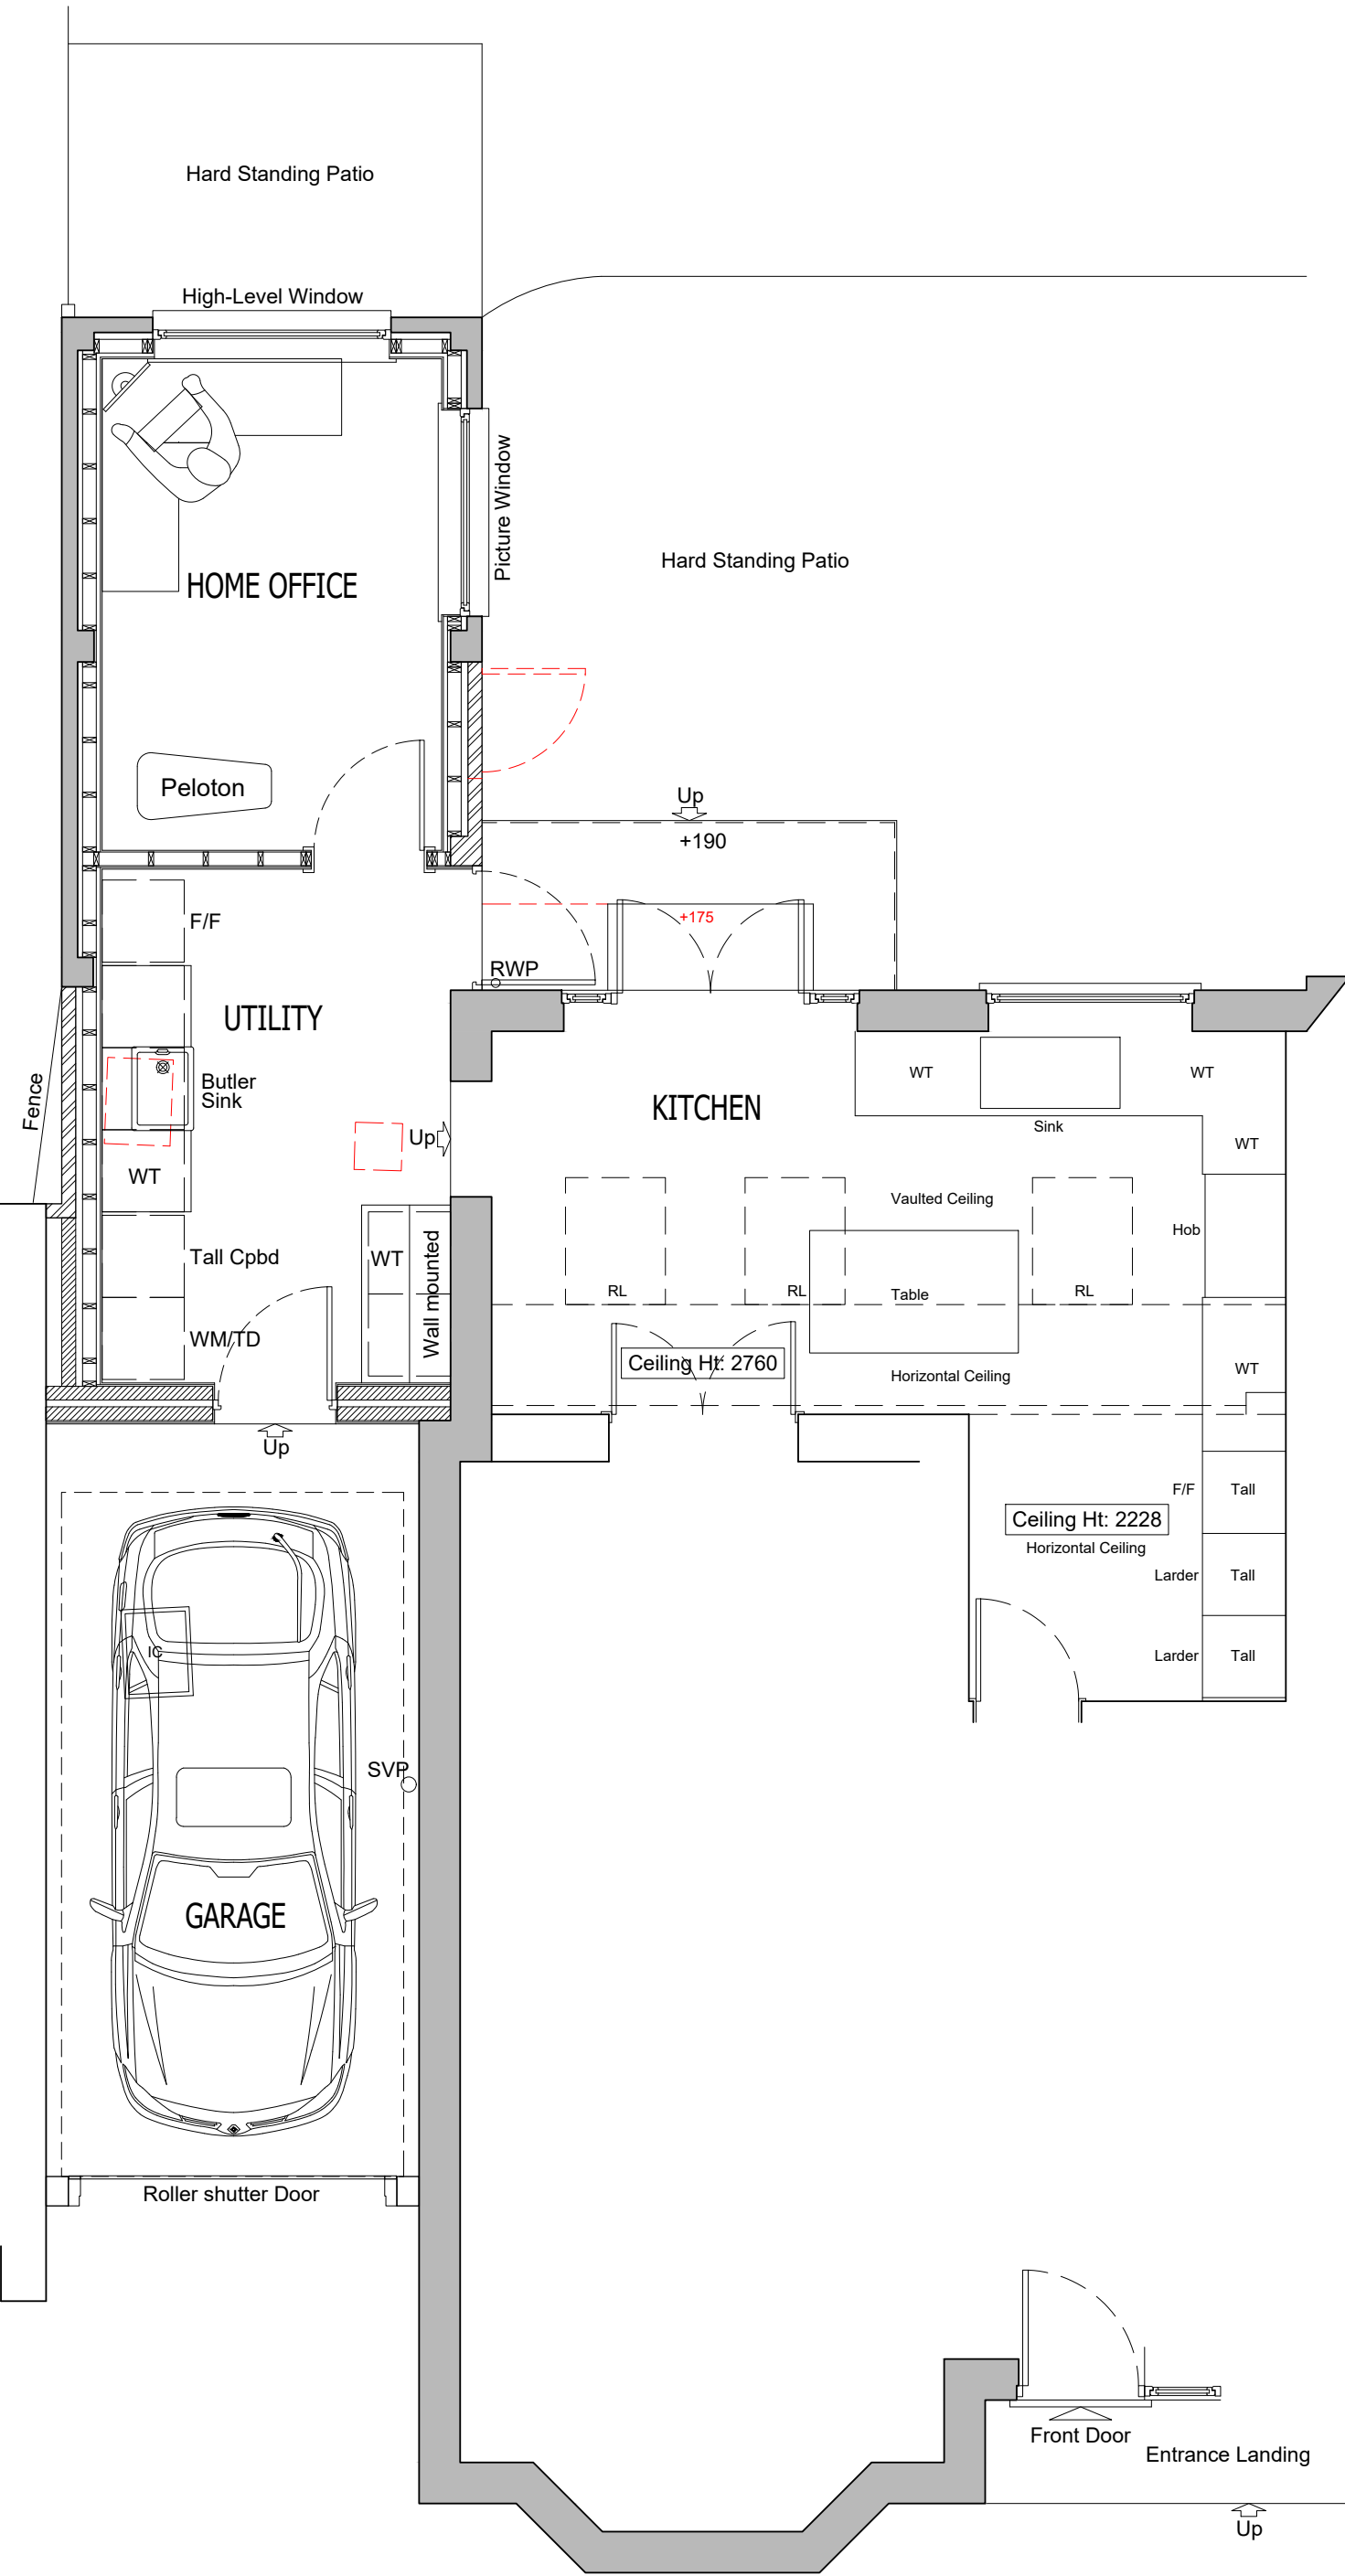

GROUND FLOOR PLAN As Proposed
Scale 1:50

Rev	Description	Date	Initials
PLANNING SUBMISSION			
HOLTHAM+NEWMAN ARCHITECTS			
The Old Dairy 282a Hyde End Road, Spencer's Wood, Reading, Berkshire RG7 1DN		T: 07971 316499 E: hello@hnmarchitects.co.uk	
Project: 12, Morecambe Avenue Caversham Reading RG4 7NL			
Client Mr and Mrs A. Muldoon			
Drawing Title: General Arrangement Plans Ground Floor Level - As Existing and Proposed			
Scale: 1:50 @ A1	Dwg. No.:	Rev.:	
-	2620-P100	-	
Drawn by: DH			
Date: Oct 2026			