


Block Plan Location plan

1 : 1250

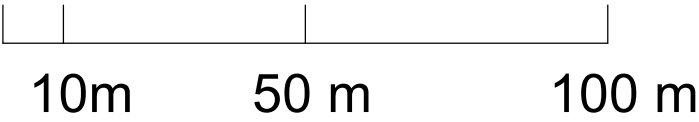

TMDB
DESIGN

Unit 4A-4B Springfield Road
Hayes,
Middlesex,
UB4 0LD

t:0203 432 5269

www.tmdblondon.co.uk
info@tmdblondon.co.uk

General Notes:

Copyright The Market Design & Build. No implied licence exists. This drawing should not be used to calculate areas for the purposes of valuation. All dimensions to be checked on the site by the contractor and such dimensions to be their responsibility. All work must comply with relevant British Standards and Building Regulations requirements. Drawing errors and omissions to be reported to the architect. To be read in conjunction with Architect's specification and other consultant information. All fixed furniture drawn is for guidance only. Refer to separate drawings and schedules.

Drawing Status:

PLANNING

Rev.	Description	by	Date
P1	Planning issue	BC	13/10/2026

Project Name
34 Boston Avenue, Reading RG1 6JU

Clients Name
Anand Saminathan


Drawing Title
Location Plan

Description
Extensions and loft



Scale 1:500@A3	Date Oct. 2026	Drawn By BC
-------------------	-------------------	----------------

Drawing Number
250080-PL-D 0013

Issue Date 13/10/2026	Checked PN	Revision P1
--------------------------	---------------	----------------

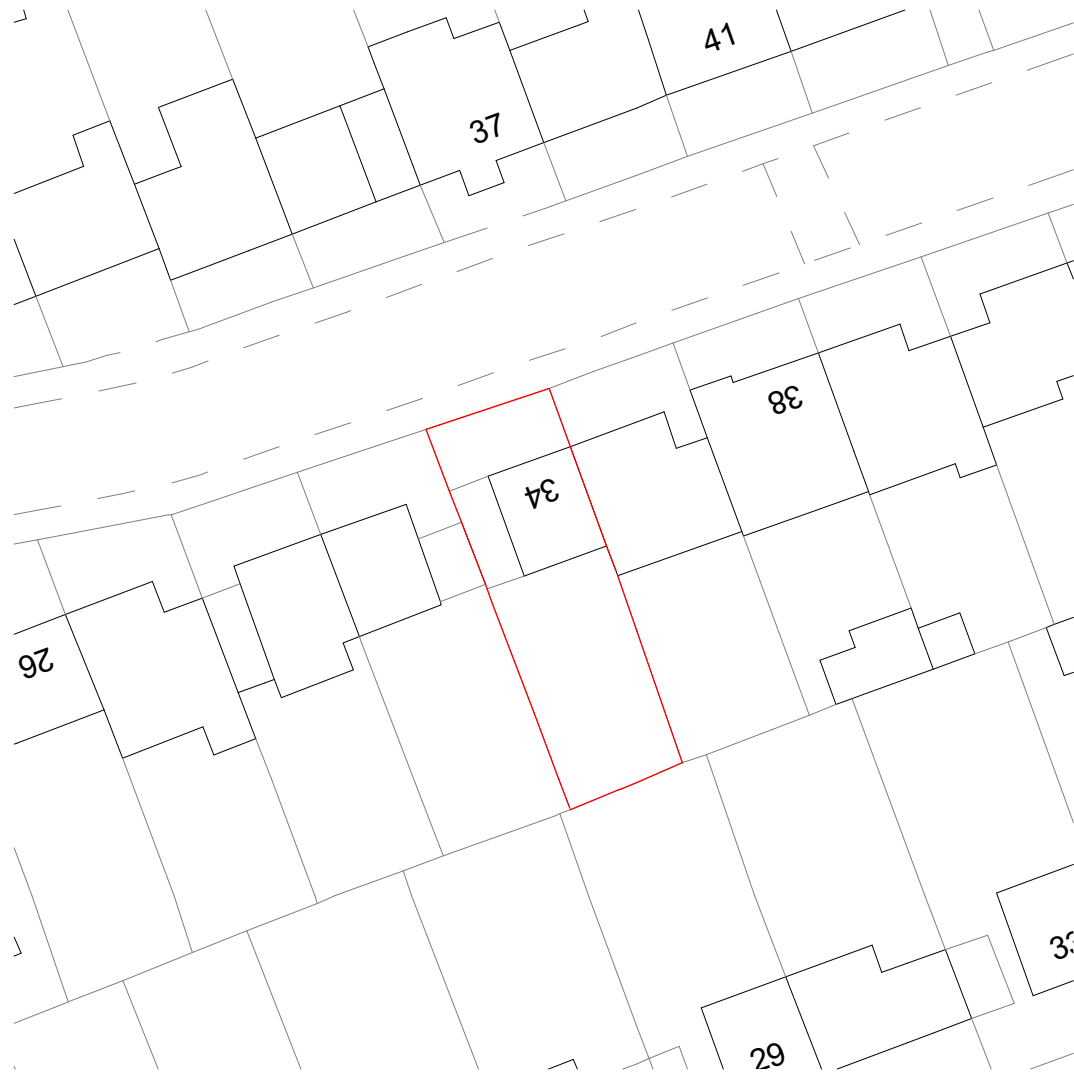

1 Block Plan Existing
1 : 500

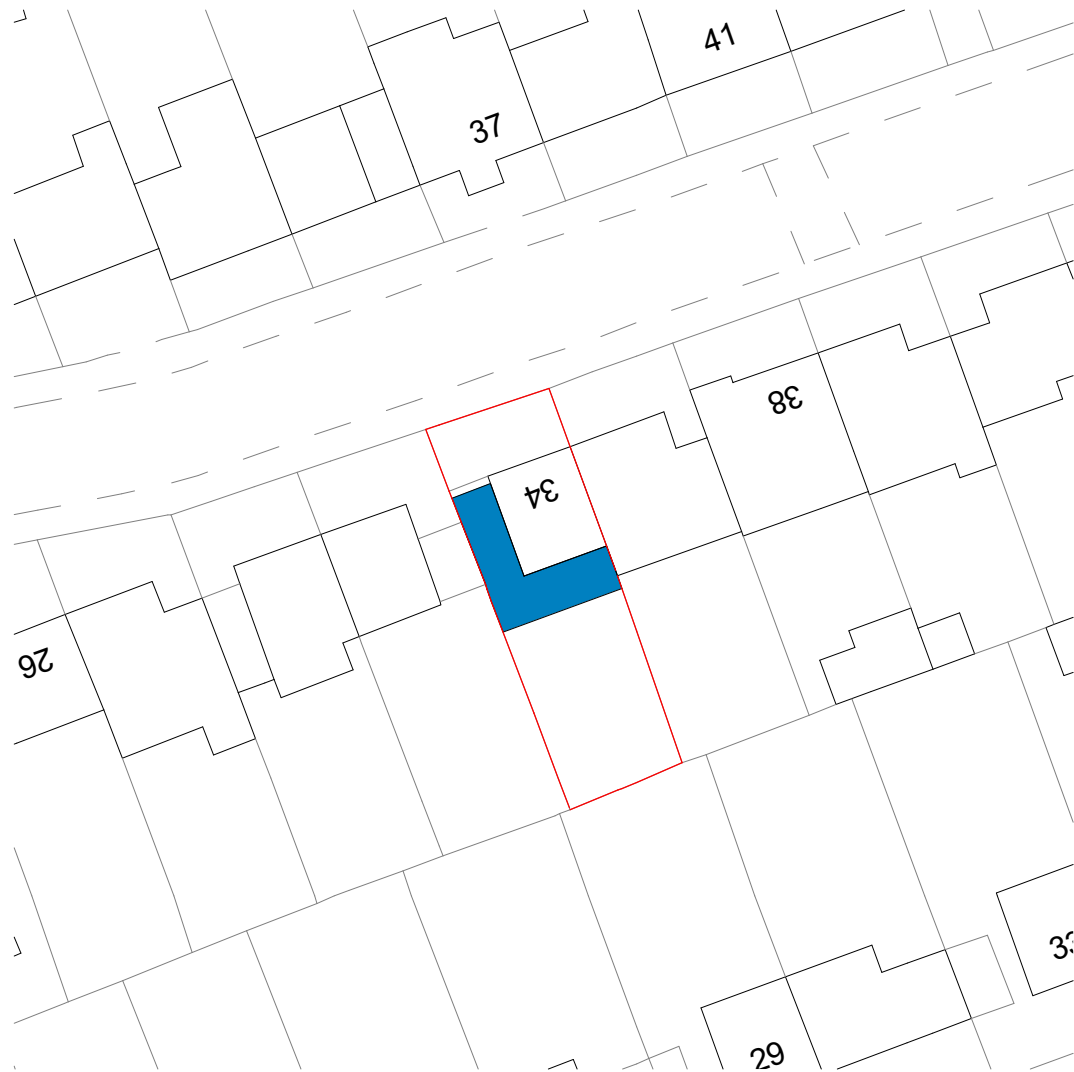 

2 Block Plan Proposed
1 : 500

TMDB
DESIGN

Unit 4A-4B Springfield Road
Hayes,
Middlesex,
UB4 0LD

t:0203 432 5269

www.tmdblondon.co.uk
info@tmdblondon.co.uk

General Notes:

Copyright The Market Design & Build. No implied licence exists. This drawing should not be used to calculate areas for the purposes of valuation. All dimensions to be checked on the site by the contractor and such dimensions to be their responsibility. All work must comply with relevant British Standards and Building Regulations requirements. Drawing errors and omissions to be reported to the architect. To be read in conjunction with Architect's specification and other consultant information. All fixed furniture drawn is for guidance only. Refer to separate drawings and schedules.

Drawing Status:

PLANNING

Rev.	Description	by	Date
P1	Planning issue	BC	13/10/2026

Project Name
34 Boston Avenue, Reading RG1 6JU

Clients Name
Anand Saminathan



Drawing Title
Block Plan

Description
Extensions and loft


Scale 1:500@A3	Date Oct. 2026	Drawn By BC
-------------------	-------------------	----------------

Drawing Number
250080-PL-D 0001


Issue Date 13/10/2026	Checked PN	Revision P1
--------------------------	---------------	----------------

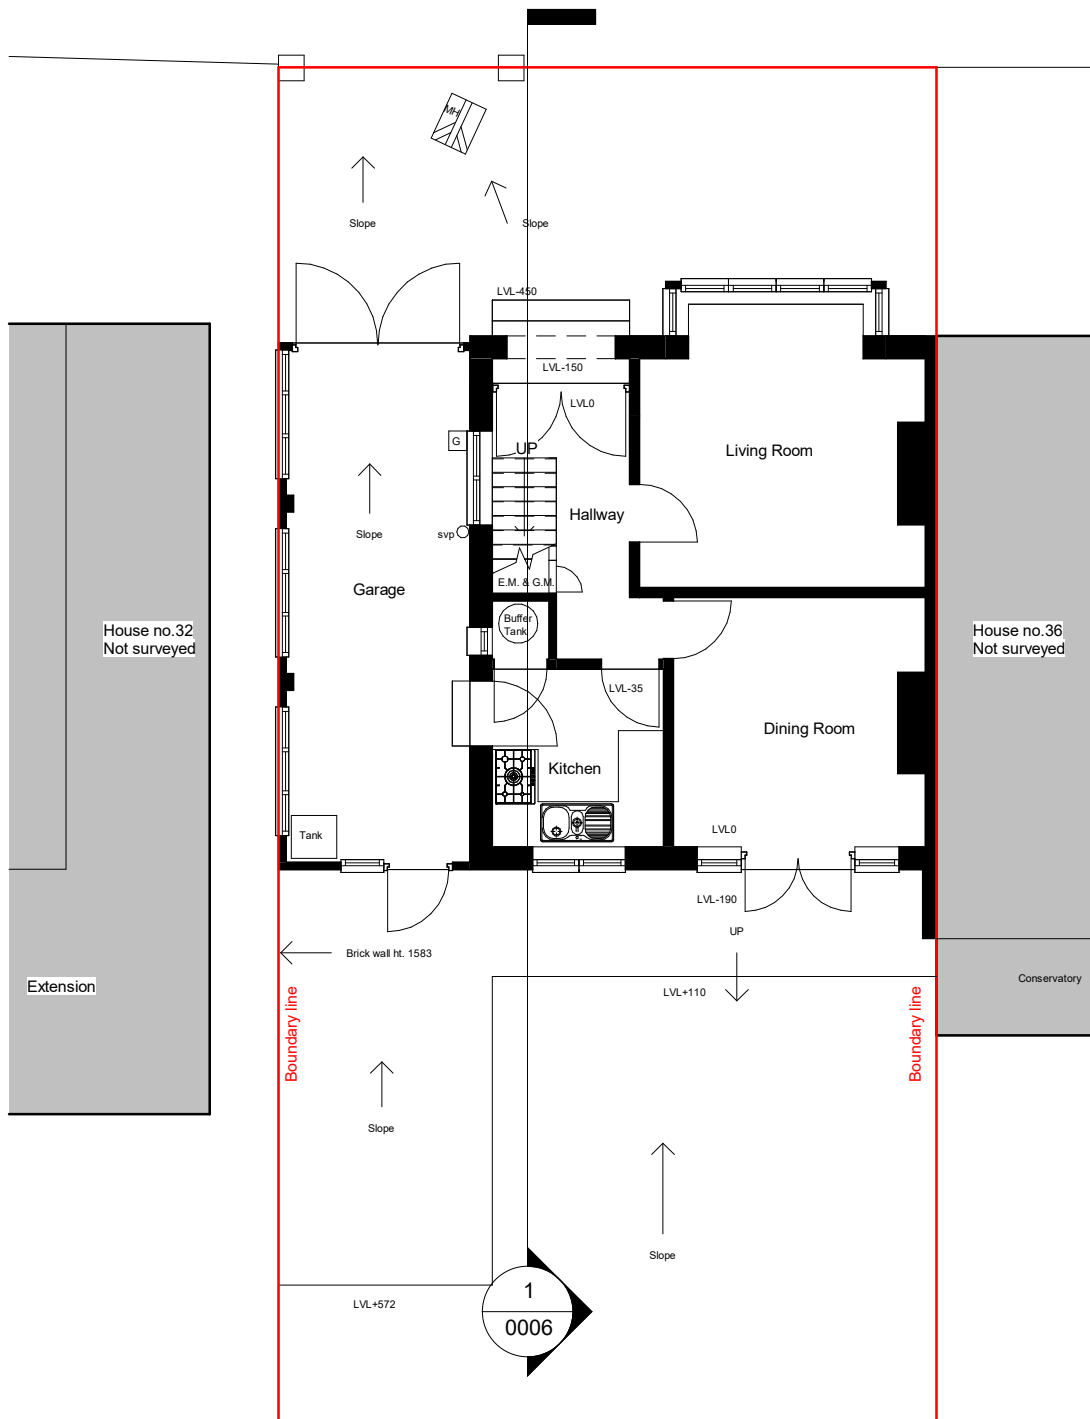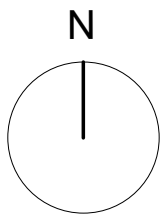

- EXISTING
- PROPOSED
- DEMOLITION
- SITE BOUNDARY
- INDICATIVE STRUCTURE ABOVE
(REFER TO ENGINEERS INFORMATION)

 

1 00 G.F. Existing
1 : 100

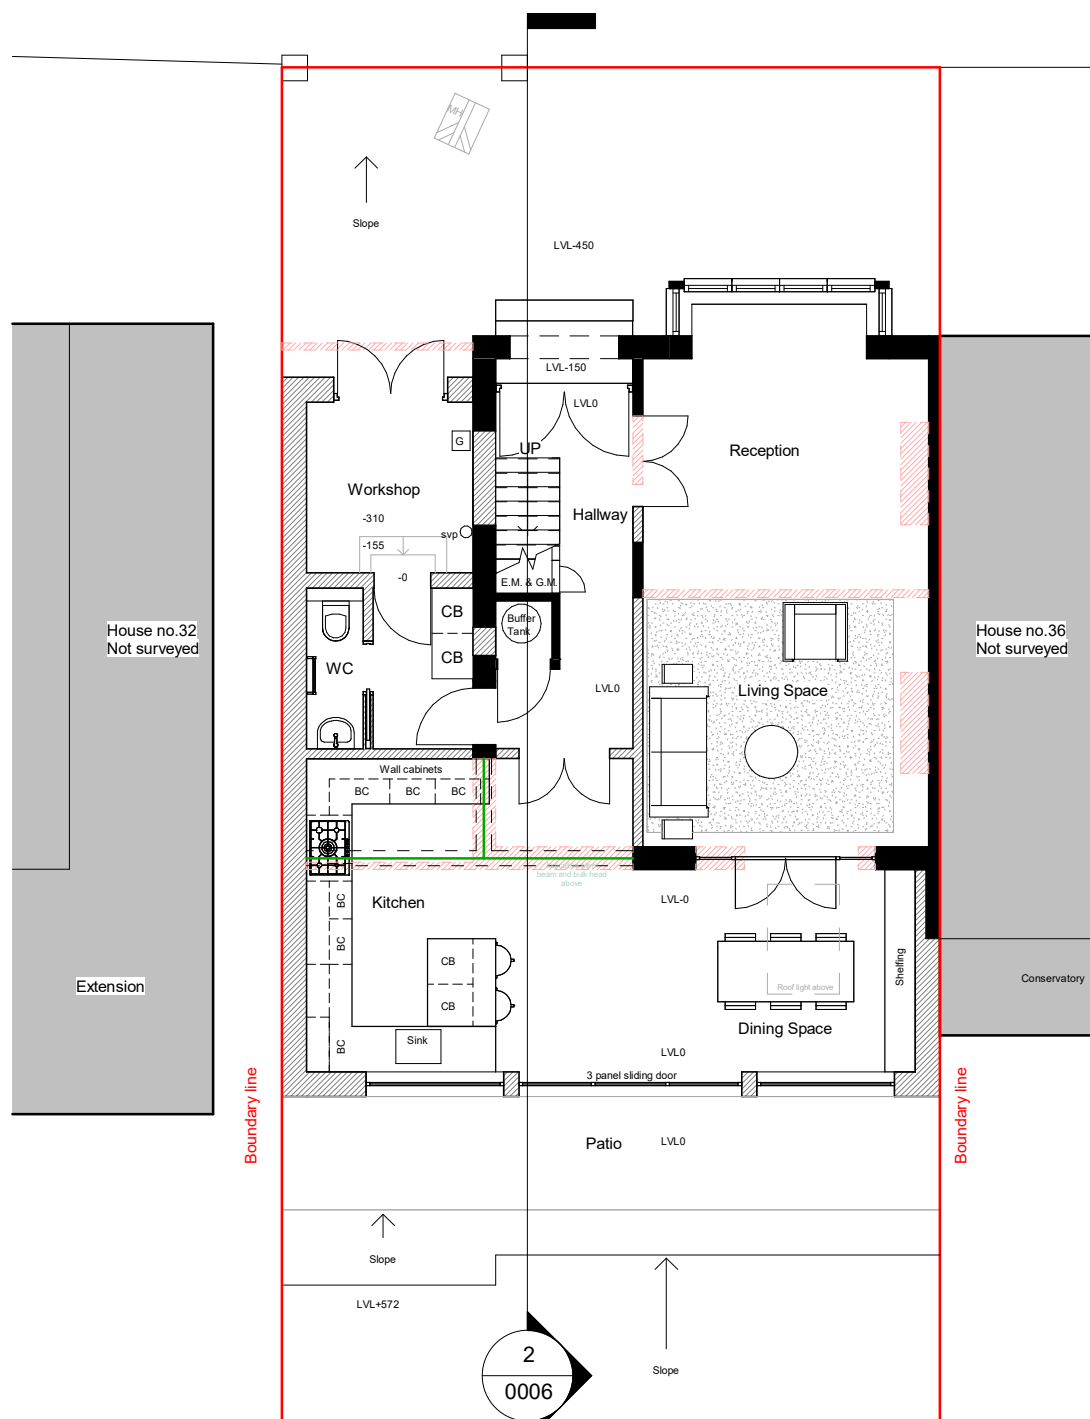

2 00 G.F. Proposed
1 : 100

All dimensions are approximate only have been added for information purposes only.
Dimensions should be checked prior to construction or manufacture

TMDB
DESIGN

Unit 4A-4B Springfield Road
Hayes,
Middlesex,
UB4 0LD

t:0203 432 5269

www.tmdblondon.co.uk
info@tmdblondon.co.uk

General Notes:

Copyright The Market Design & Build. No implied licence exists. This drawing should not be used to calculate areas for the purposes of valuation. All dimensions to be checked on the site by the contractor and such dimensions to be their responsibility. All work must comply with relevant British Standards and Building Regulations requirements. Drawing errors and omissions to be reported to the architect. To be read in conjunction with Architect's specification and other consultant information. All fixed furniture drawn is for guidance only. Refer to separate drawings and schedules.

Drawing Status:

PLANNING

Rev.	Description	by	Date
P1	Planning issue	BC	13/10/2026

Project Name
34 Boston Avenue, Reading RG1 6JU

Clients Name
Anand Saminathan

Drawing Title
Ground Floor

Description
Extensions and loft

Scale
1:100@A3

Date
Oct. 2026

Drawn By
BC

Drawing Number
250080-PL-D 0002

Issue Date
13/10/2026

Checked
PN

Revision
P1

Unit 4A-4B Springfield Road
Hayes,
Middlesex,
UB4 0LD

t:0203 432 5269

www.tmdblondon.co.uk
info@tmdblondon.co.uk

General Notes:

Copyright The Market Design & Build. No implied licence exists. This drawing should not be used to calculate areas for the purposes of valuation. All dimensions to be checked on the site by the contractor and such dimensions to be their responsibility. All work must comply with relevant British Standards and Building Regulations requirements. Drawing errors and omissions to be reported to the architect. To be read in conjunction with Architect's specification and other consultant information. All fixed furniture drawn is for guidance only. Refer to separate drawings and schedules.

Drawing Status:

PLANNING

Rev.	Description	by	Date
P1	Planning issue	BC	13/10/2026

Project Name
34 Boston Avenue, Reading RG1 6JU

Clients Name
Anand Saminathan


Drawing Title
First Floor

Description
Extensions and loft



Scale 1:100@A3	Date Oct. 2026	Drawn By BC
-------------------	-------------------	----------------

Drawing Number
250080-PL-D 0003

Issue Date 13/10/2026	Checked PN	Revision P1
--------------------------	---------------	----------------

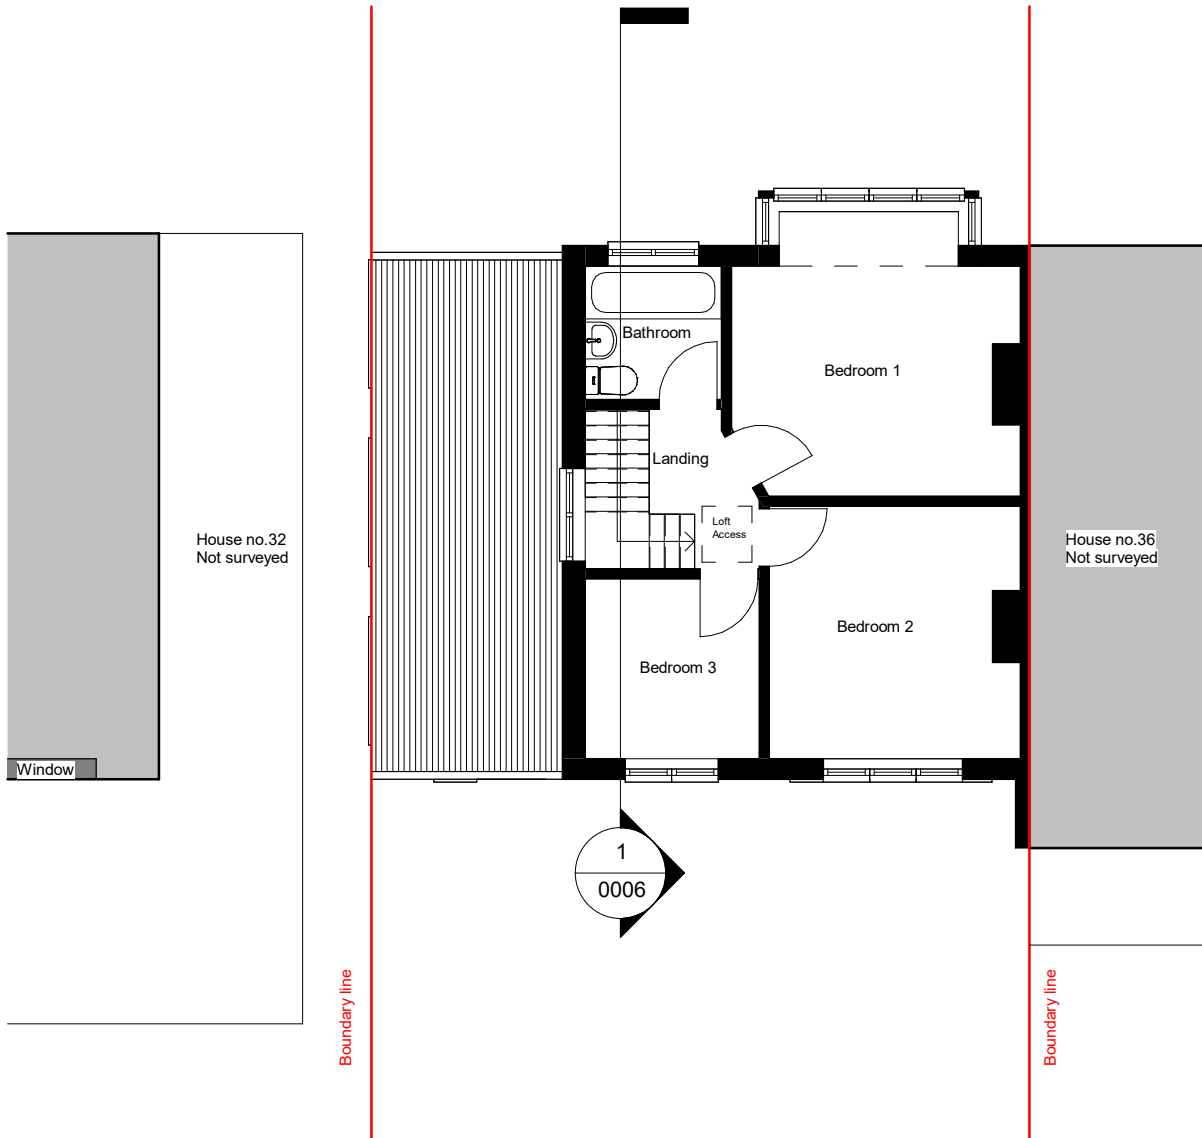

- EXISTING
- PROPOSED
- DEMOLITION
- SITE BOUNDARY
- INDICATIVE STRUCTURE ABOVE
(REFER TO ENGINEERS INFORMATION)

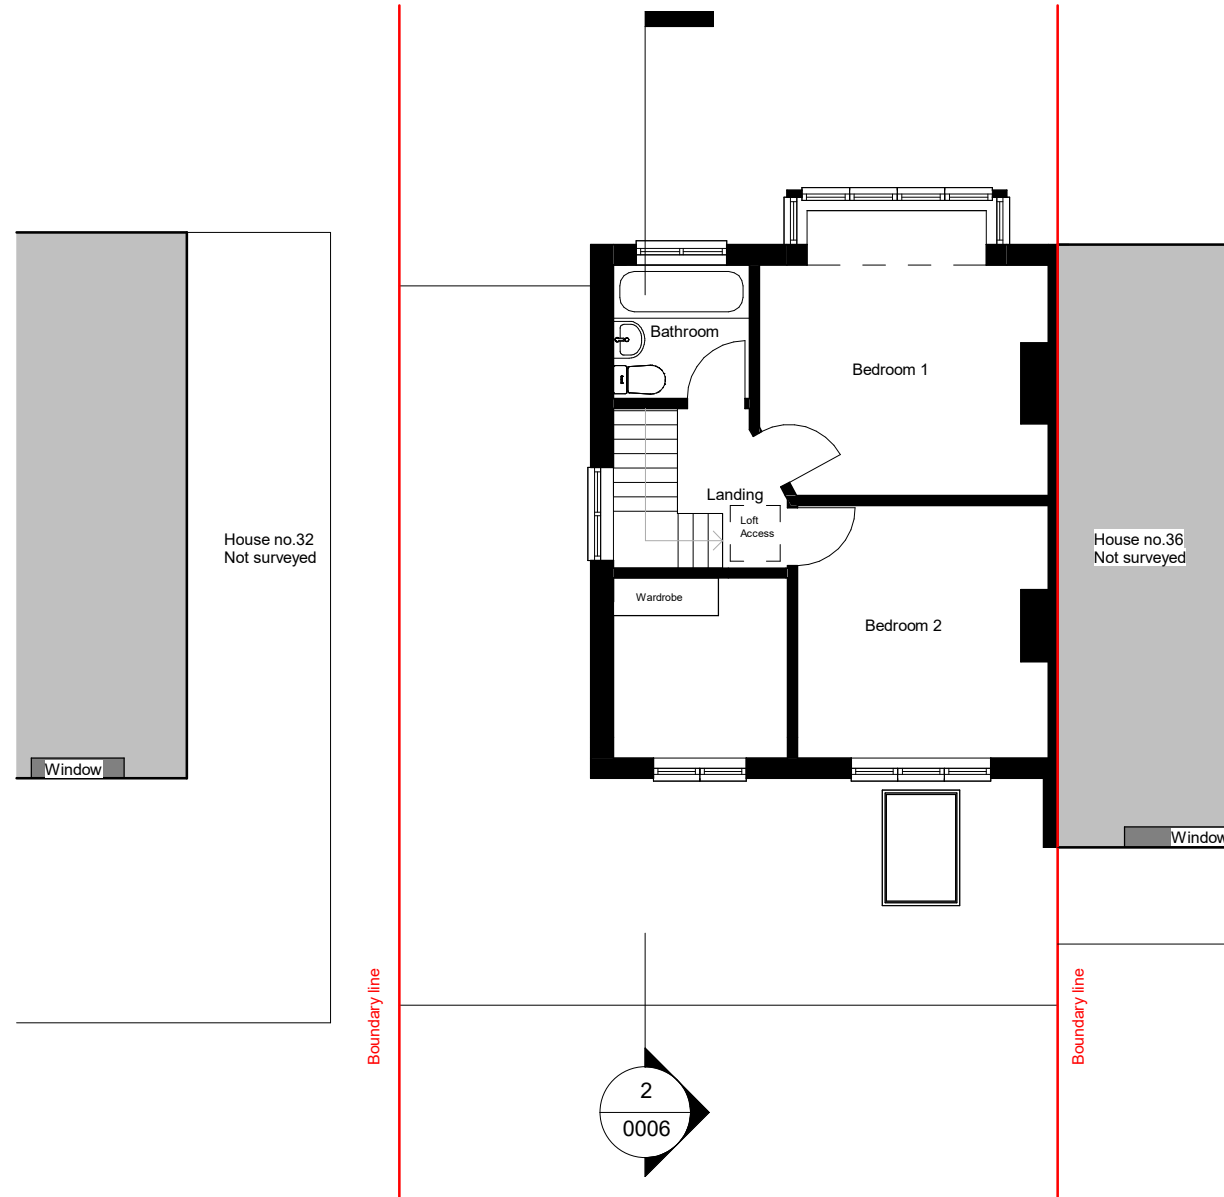 

2 01 F.F Proposed
1 : 100

All dimensions are approximate only have been added for information purposes only.
Dimensions should be checked prior to construction or manufacture

Unit 4A-4B Springfield Road
Hayes,
Middlesex,
UB4 0LD

t:0203 432 5269

www.tmdblondon.co.uk
info@tmdblondon.co.uk

General Notes:

Copyright The Market Design & Build. No implied licence exists. This drawing should not be used to calculate areas for the purposes of valuation. All dimensions to be checked on the site by the contractor and such dimensions to be their responsibility. All work must comply with relevant British Standards and Building Regulations requirements. Drawing errors and omissions to be reported to the architect. To be read in conjunction with Architect's specification and other consultant information. All fixed furniture drawn is for guidance only. Refer to separate drawings and schedules.

Drawing Status:

PLANNING

Rev.	Description	by	Date
P1	Planning issue	BC	13/10/2026

Project Name
34 Boston Avenue, Reading RG1 6JU

Clients Name
Anand Saminathan


Drawing Title
Roof Plans

Description
Extensions and loft


Scale 1:100@A3	Date Oct. 2026	Drawn By BC
-------------------	-------------------	----------------

Drawing Number
250080-PL-D 0005


Issue Date 13/10/2026	Checked PN	Revision P1
--------------------------	---------------	----------------

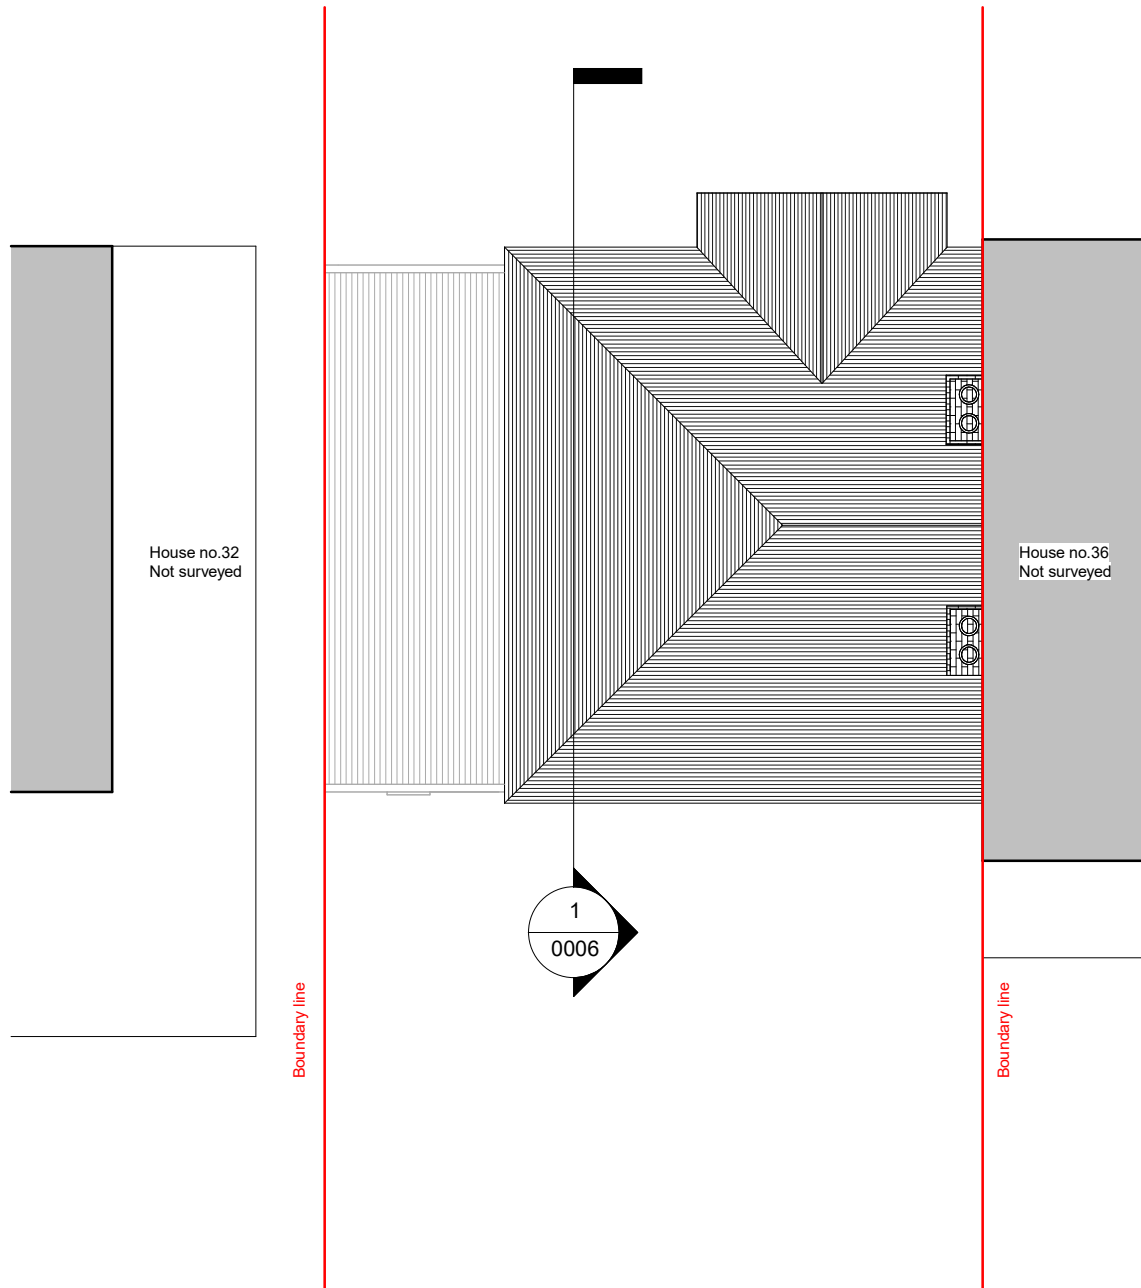

- EXISTING
- PROPOSED
- DEMOLITION
- SITE BOUNDARY
- INDICATIVE STRUCTURE ABOVE
(REFER TO ENGINEERS INFORMATION)

 

1 03 Roof Existing
1 : 100

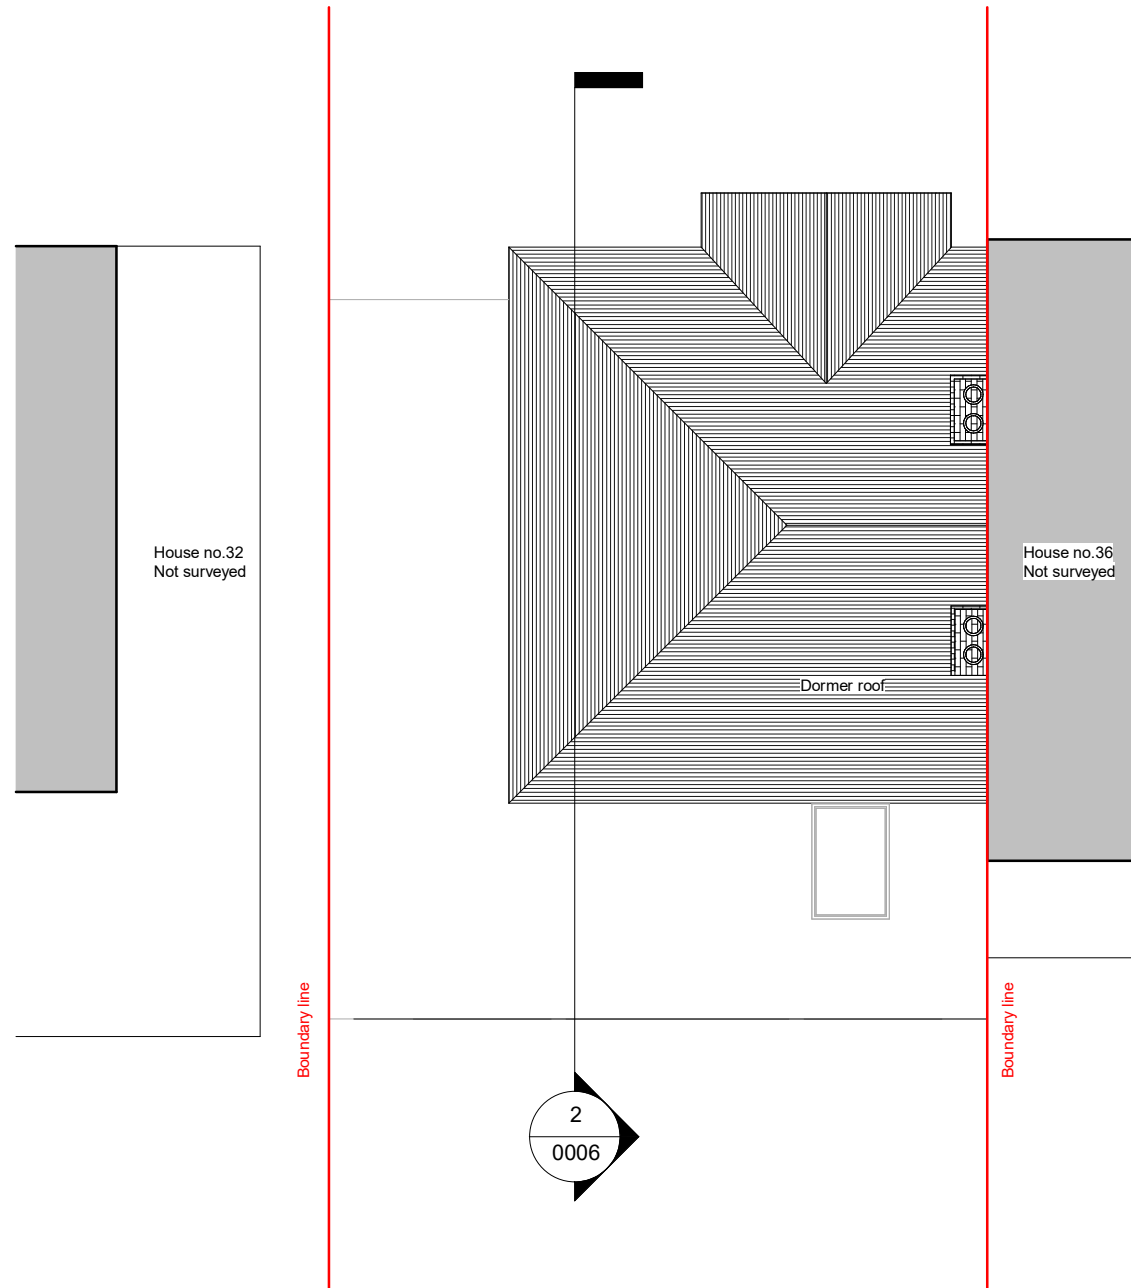

2 03 Roof Proposed
1 : 100

All dimensions are approximate only have been added for information purposes only.
Dimensions should be checked prior to construction or manufacture

Unit 4A-4B Springfield Road
Hayes,
Middlesex,
UB4 0LD

t:0203 432 5269

www.tmdblondon.co.uk
info@tmdblondon.co.uk

General Notes:

Copyright The Market Design & Build. No implied licence exists. This drawing should not be used to calculate areas for the purposes of valuation. All dimensions to be checked on the site by the contractor and such dimensions to be their responsibility. All work must comply with relevant British Standards and Building Regulations requirements. Drawing errors and omissions to be reported to the architect. To be read in conjunction with Architect's specification and other consultant information. All fixed furniture drawn is for guidance only. Refer to separate drawings and schedules.

Drawing Status:

PLANNING

Rev.	Description	by	Date
P1	Planning issue	BC	13/10/2026

Project Name
34 Boston Avenue, Reading RG1 6JU

Clients Name
Anand Saminathan

Drawing Title
Section 1

Description
Extensions and loft


Scale 1:100@A3	Date Oct. 2026	Drawn By BC
-------------------	-------------------	----------------

Drawing Number
250080-PL-D 0006

Issue Date 13/10/2026	Checked PN	Revision P1
--------------------------	---------------	----------------



1 Section 1 - Existing
1 : 100

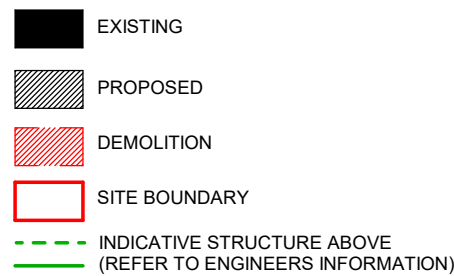

2 Section 1 - Proposed
1 : 100

All dimensions are approximate only have been added for information purposes only.
Dimensions should be checked prior to construction or manufacture

Unit 4A-4B Springfield Road
Hayes,
Middlesex,
UB4 0LD

t:0203 432 5269

www.tmdblondon.co.uk
info@tmdblondon.co.uk

General Notes:

Copyright The Market Design & Build. No implied licence exists. This drawing should not be used to calculate areas for the purposes of valuation. All dimensions to be checked on the site by the contractor and such dimensions to be their responsibility. All work must comply with relevant British Standards and Building Regulations requirements. Drawing errors and omissions to be reported to the architect. To be read in conjunction with Architect's specification and other consultant information. All fixed furniture drawn is for guidance only. Refer to separate drawings and schedules.

Drawing Status:

PLANNING

Rev.	Description	by	Date
P1	Planning issue	BC	13/10/2026

Project Name
34 Boston Avenue, Reading RG1 6JU

Clients Name
Anand Saminathan

Drawing Title
Front Elevation

Description
Extensions and loft

Scale 1:100@A3	Date Oct. 2026	Drawn By BC
-------------------	-------------------	----------------


Drawing Number
250080-PL-D 0008

Issue Date 13/10/2026	Checked PN	Revision P1
--------------------------	---------------	----------------



1 Front elevation - Existing
1 : 100

EXISTING
PROPOSED
DEMOLITION
SITE BOUNDARY
INDICATIVE STRUCTURE ABOVE
(REFER TO ENGINEERS INFORMATION)

 

2 Front elevation - Proposed
1 : 100

All dimensions are approximate only have been added for information purposes only.
Dimensions should be checked prior to construction or manufacture

Unit 4A-4B Springfield Road
Hayes,
Middlesex,
UB4 0LD

t:0203 432 5269

www.tmdblondon.co.uk
info@tmdblondon.co.uk

General Notes:

Copyright The Market Design & Build. No implied licence exists. This drawing should not be used to calculate areas for the purposes of valuation. All dimensions to be checked on the site by the contractor and such dimensions to be their responsibility. All work must comply with relevant British Standards and Building Regulations requirements. Drawing errors and omissions to be reported to the architect. To be read in conjunction with Architect's specification and other consultant information. All fixed furniture drawn is for guidance only. Refer to separate drawings and schedules.

Drawing Status:

PLANNING

Rev.	Description	by	Date
P1	Planning issue	BC	13/10/2026

Project Name
34 Boston Avenue, Reading RG1 6JU

Clients Name
Anand Saminathan

Drawing Title
Rear Elevation

Description
Extensions and loft

Scale 1:100@A3	Date Oct. 2026	Drawn By BC
-------------------	-------------------	----------------

Drawing Number
250080-PL-D 0009

Issue Date 13/10/2026	Checked PN	Revision P1
--------------------------	---------------	----------------




1

Rear elevation- Existing

1 : 100

EXISTING
PROPOSED
DEMOLITION
SITE BOUNDARY
INDICATIVE STRUCTURE ABOVE
(REFER TO ENGINEERS INFORMATION)

0 5m 10m
1m 2m 3m 4m 6m 7m 8m 9m

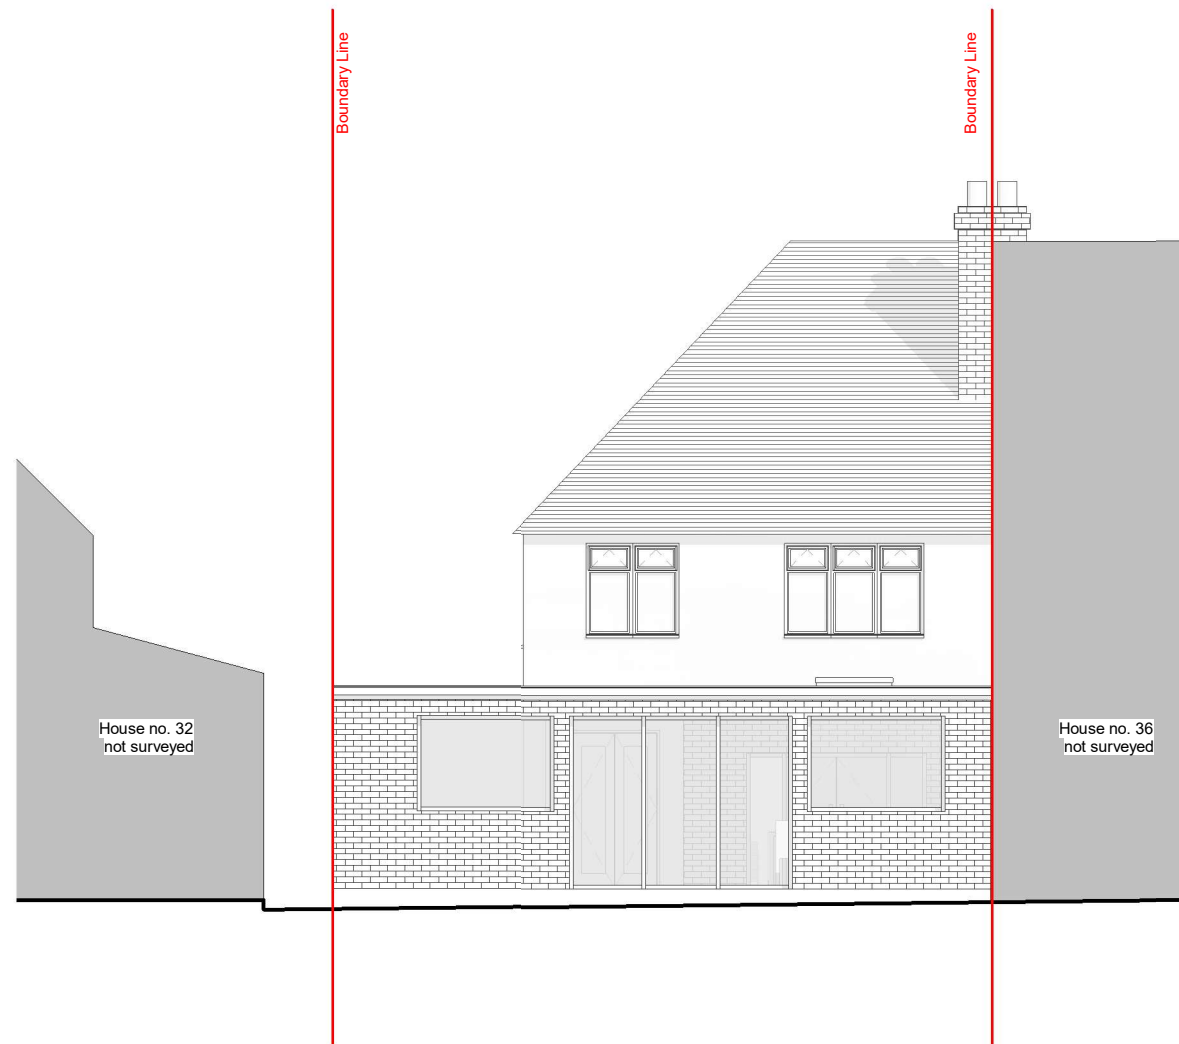

2

Rear elevation- Proposed

1 : 100

All dimensions are approximate only have been added for information purposes only.
Dimensions should be checked prior to construction or manufacture

Unit 4A-4B Springfield Road
Hayes,
Middlesex,
UB4 0LD

t:0203 432 5269

www.tmdblondon.co.uk
info@tmdblondon.co.uk

General Notes:

Copyright The Market Design & Build. No implied licence exists. This drawing should not be used to calculate areas for the purposes of valuation. All dimensions to be checked on the site by the contractor and such dimensions to be their responsibility. All work must comply with relevant British Standards and Building Regulations requirements. Drawing errors and omissions to be reported to the architect. To be read in conjunction with Architect's specification and other consultant information. All fixed furniture drawn is for guidance only. Refer to separate drawings and schedules.

Drawing Status:

PLANNING

Rev.	Description	by	Date
P1	Planning issue	BC	13/10/2026

Project Name
34 Boston Avenue, Reading RG1 6JU

Clients Name
Anand Saminathan


Drawing Title
Side Elevation 1

Description
Extensions and loft

Scale 1:100@A3	Date Oct. 2026	Drawn By BC
-------------------	-------------------	----------------

Drawing Number
250080-PL-D 0010




Issue Date 13/10/2026	Checked PN	Revision P1
--------------------------	---------------	----------------

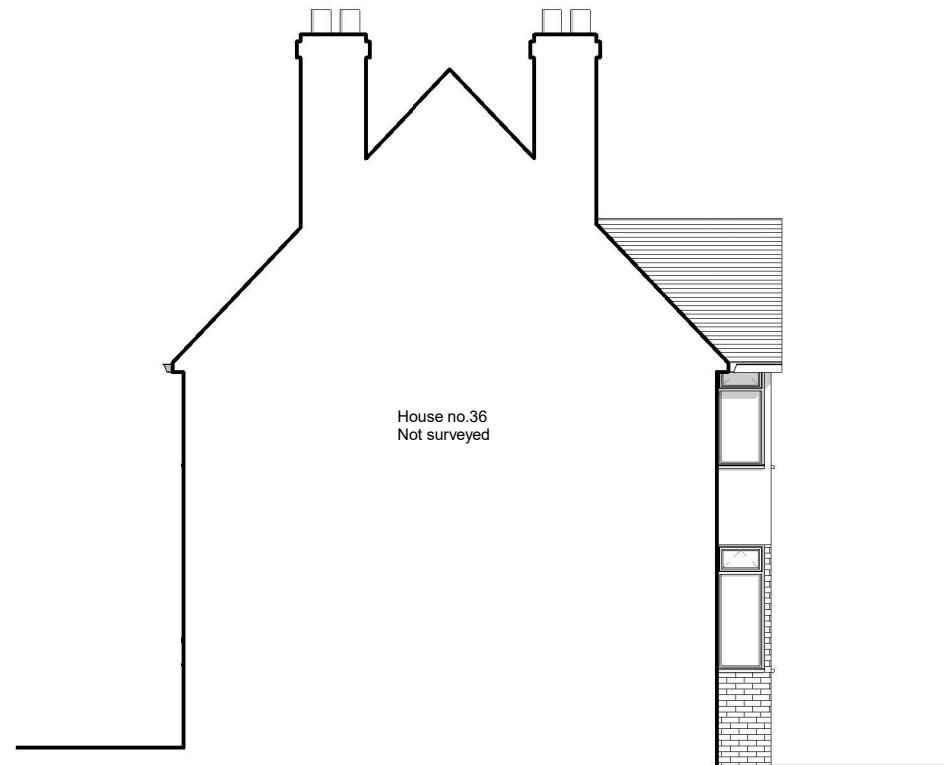

1

Side elevation 1 - Existing

1 : 100

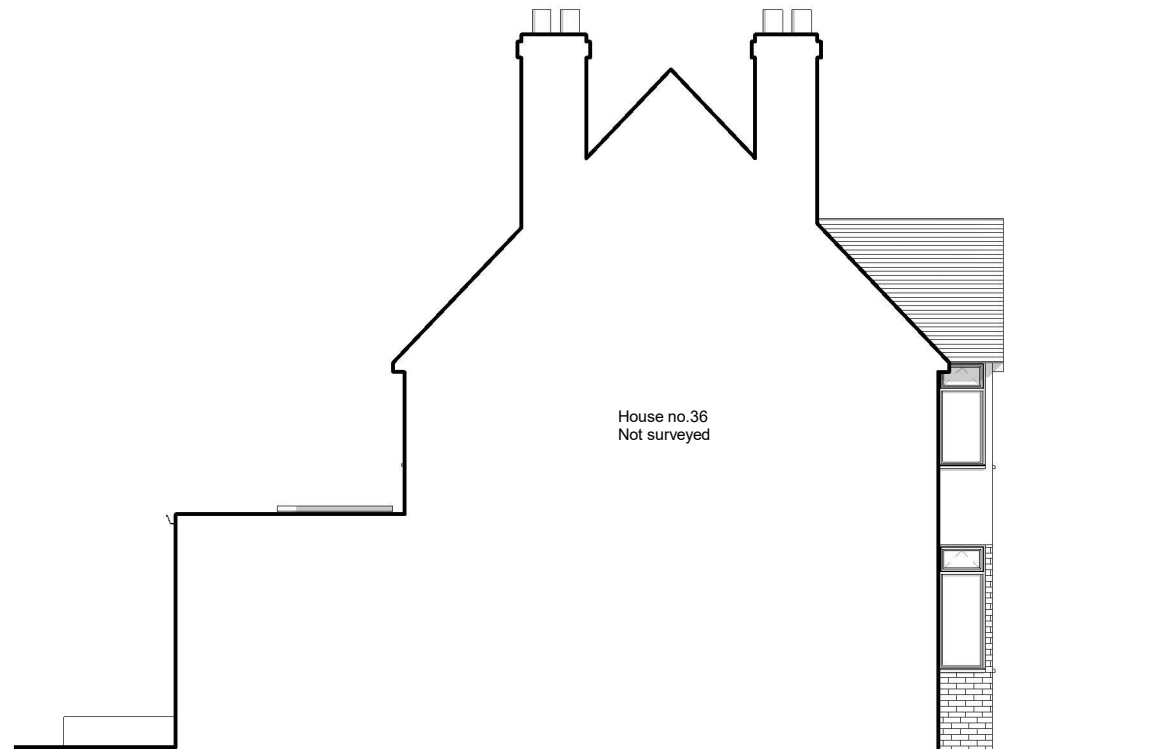 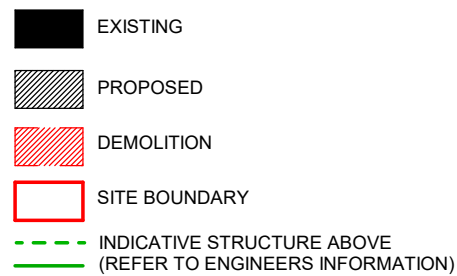

2

Side elevation 1 - Proposed

1 : 100

All dimensions are approximate only have been added for information purposes only.
Dimensions should be checked prior to construction or manufacture

Unit 4A-4B Springfield Road
Hayes,
Middlesex,
UB4 0LD

t:0203 432 5269

www.tmdblondon.co.uk
info@tmdblondon.co.uk

General Notes:

Copyright The Market Design & Build. No implied licence exists. This drawing should not be used to calculate areas for the purposes of valuation. All dimensions to be checked on the site by the contractor and such dimensions to be their responsibility. All work must comply with relevant British Standards and Building Regulations requirements. Drawing errors and omissions to be reported to the architect. To be read in conjunction with Architect's specification and other consultant information. All fixed furniture drawn is for guidance only. Refer to separate drawings and schedules.

Drawing Status:

PLANNING

Rev.	Description	by	Date
P1	Planning issue	BC	13/10/2026

Project Name
34 Boston Avenue, Reading RG1 6JU

Clients Name
Anand Saminathan

Drawing Title
Side Elevation 2

Description
Extensions and loft

Scale 1:100@A3	Date Oct. 2026	Drawn By BC
-------------------	-------------------	----------------

Drawing Number
250080-PL-D 0011

Issue Date 13/10/2026	Checked PN	Revision P1
--------------------------	---------------	----------------




1

Side elevation 2 - Existing

1 : 100

EXISTING
PROPOSED
DEMOLITION
SITE BOUNDARY
INDICATIVE STRUCTURE ABOVE
(REFER TO ENGINEERS INFORMATION)

 

2

Side elevation 2 - Proposed

1 : 100

All dimensions are approximate only have been added for information purposes only.
Dimensions should be checked prior to construction or manufacture

Unit 4A-4B Springfield Road
Hayes,
Middlesex,
UB4 0LD

t:0203 432 5269

www.tmdblondon.co.uk
info@tmdblondon.co.uk

General Notes:

Copyright The Market Design & Build. No implied licence exists. This drawing should not be used to calculate areas for the purposes of valuation. All dimensions to be checked on the site by the contractor and such dimensions to be their responsibility. All work must comply with relevant British Standards and Building Regulations requirements. Drawing errors and omissions to be reported to the architect. To be read in conjunction with Architect's specification and other consultant information. All fixed furniture drawn is for guidance only. Refer to separate drawings and schedules.

Drawing Status:

PLANNING

Rev.	Description	by	Date
P1	Planning issue	BC	13/10/2026

Project Name
34 Boston Avenue, Reading RG1 6JU

Clients Name
Anand Saminathan

Drawing Title
3D view

Description
Extensions and loft

Scale
1:NA@A3

Date
Oct. 2026

Drawn By
BC

Drawing Number
250080-PL-D 0012


Issue Date
13/10/2026

Checked
PN

Revision
P1



1 3D Existing

 

2 3D Proposed