



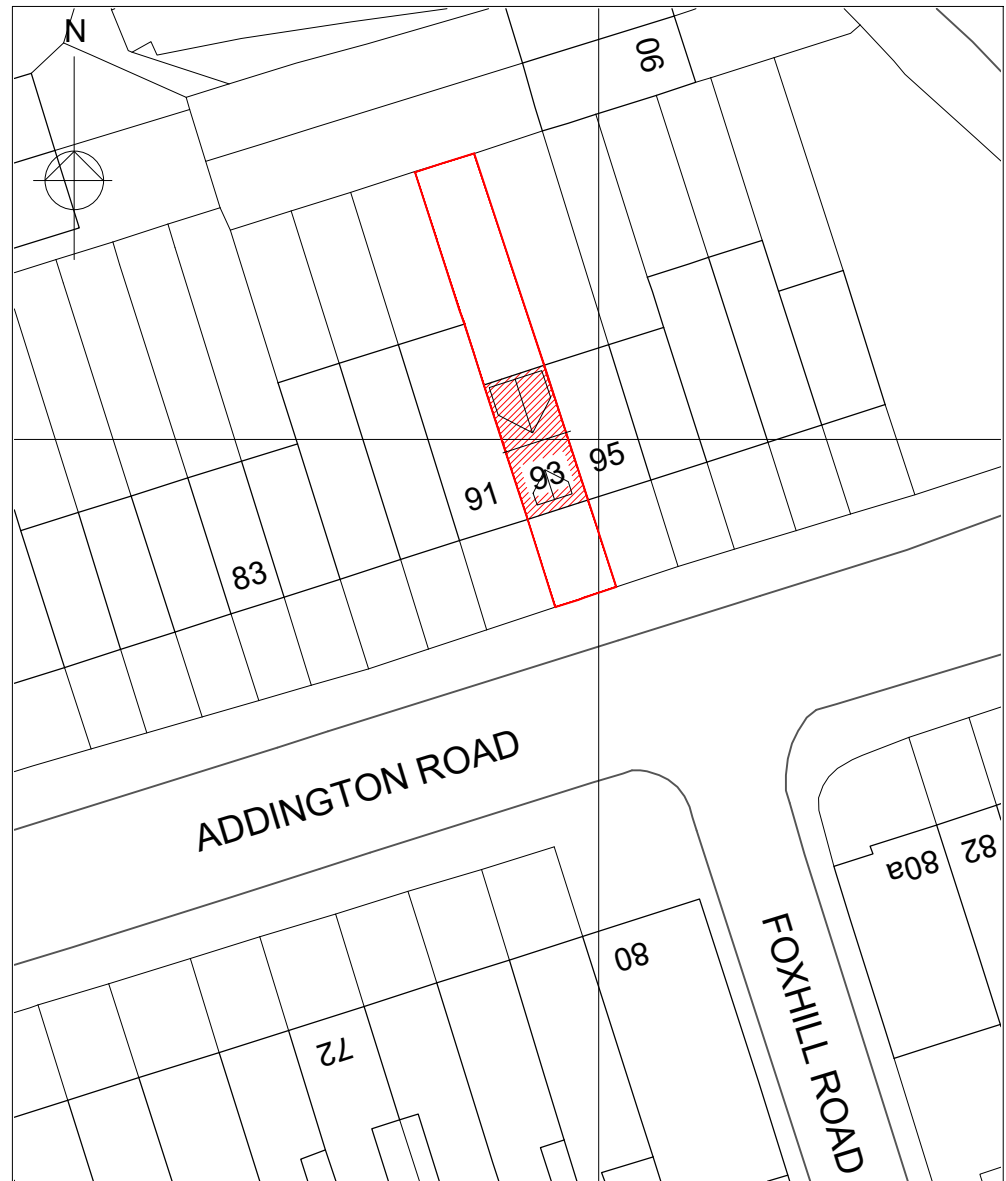

LOCATION PLAN 1:1250@A1




SITE / BLOCK PLAN 1:500@A1

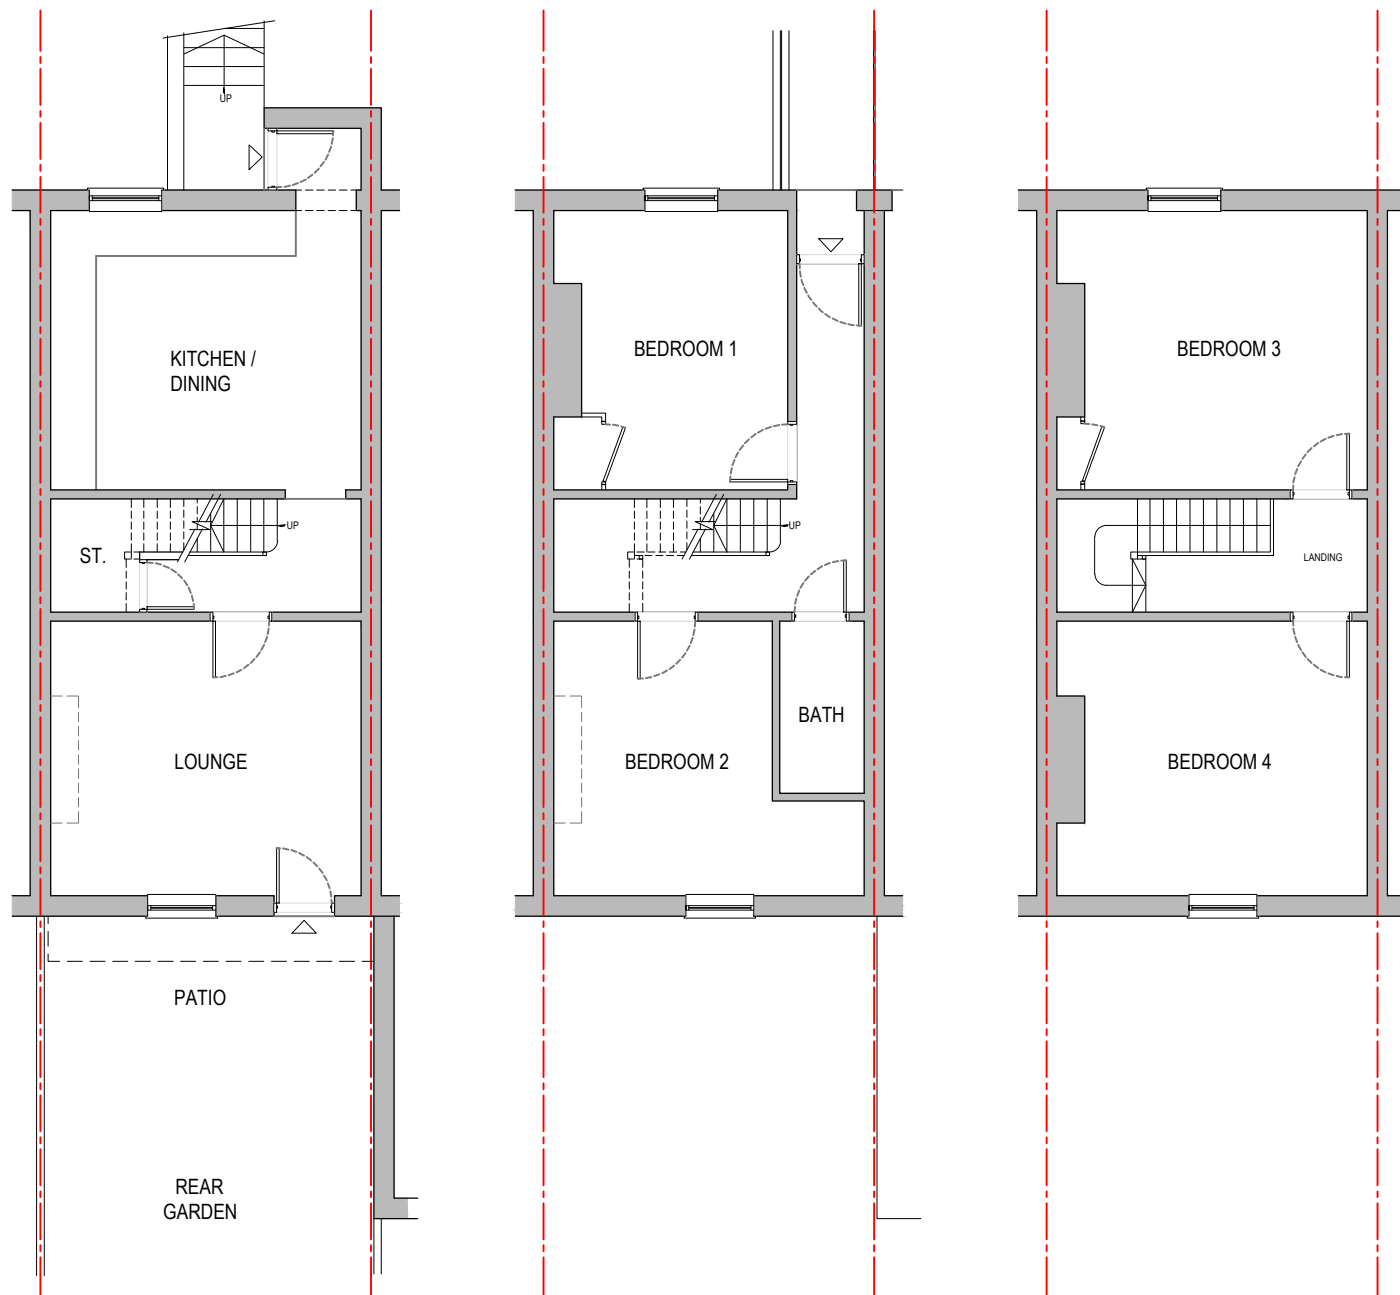

EXISTING LOWER
GROUND FLOOR

EXISTING GROUND
FLOOR

EXISTING FIRST
FLOOR

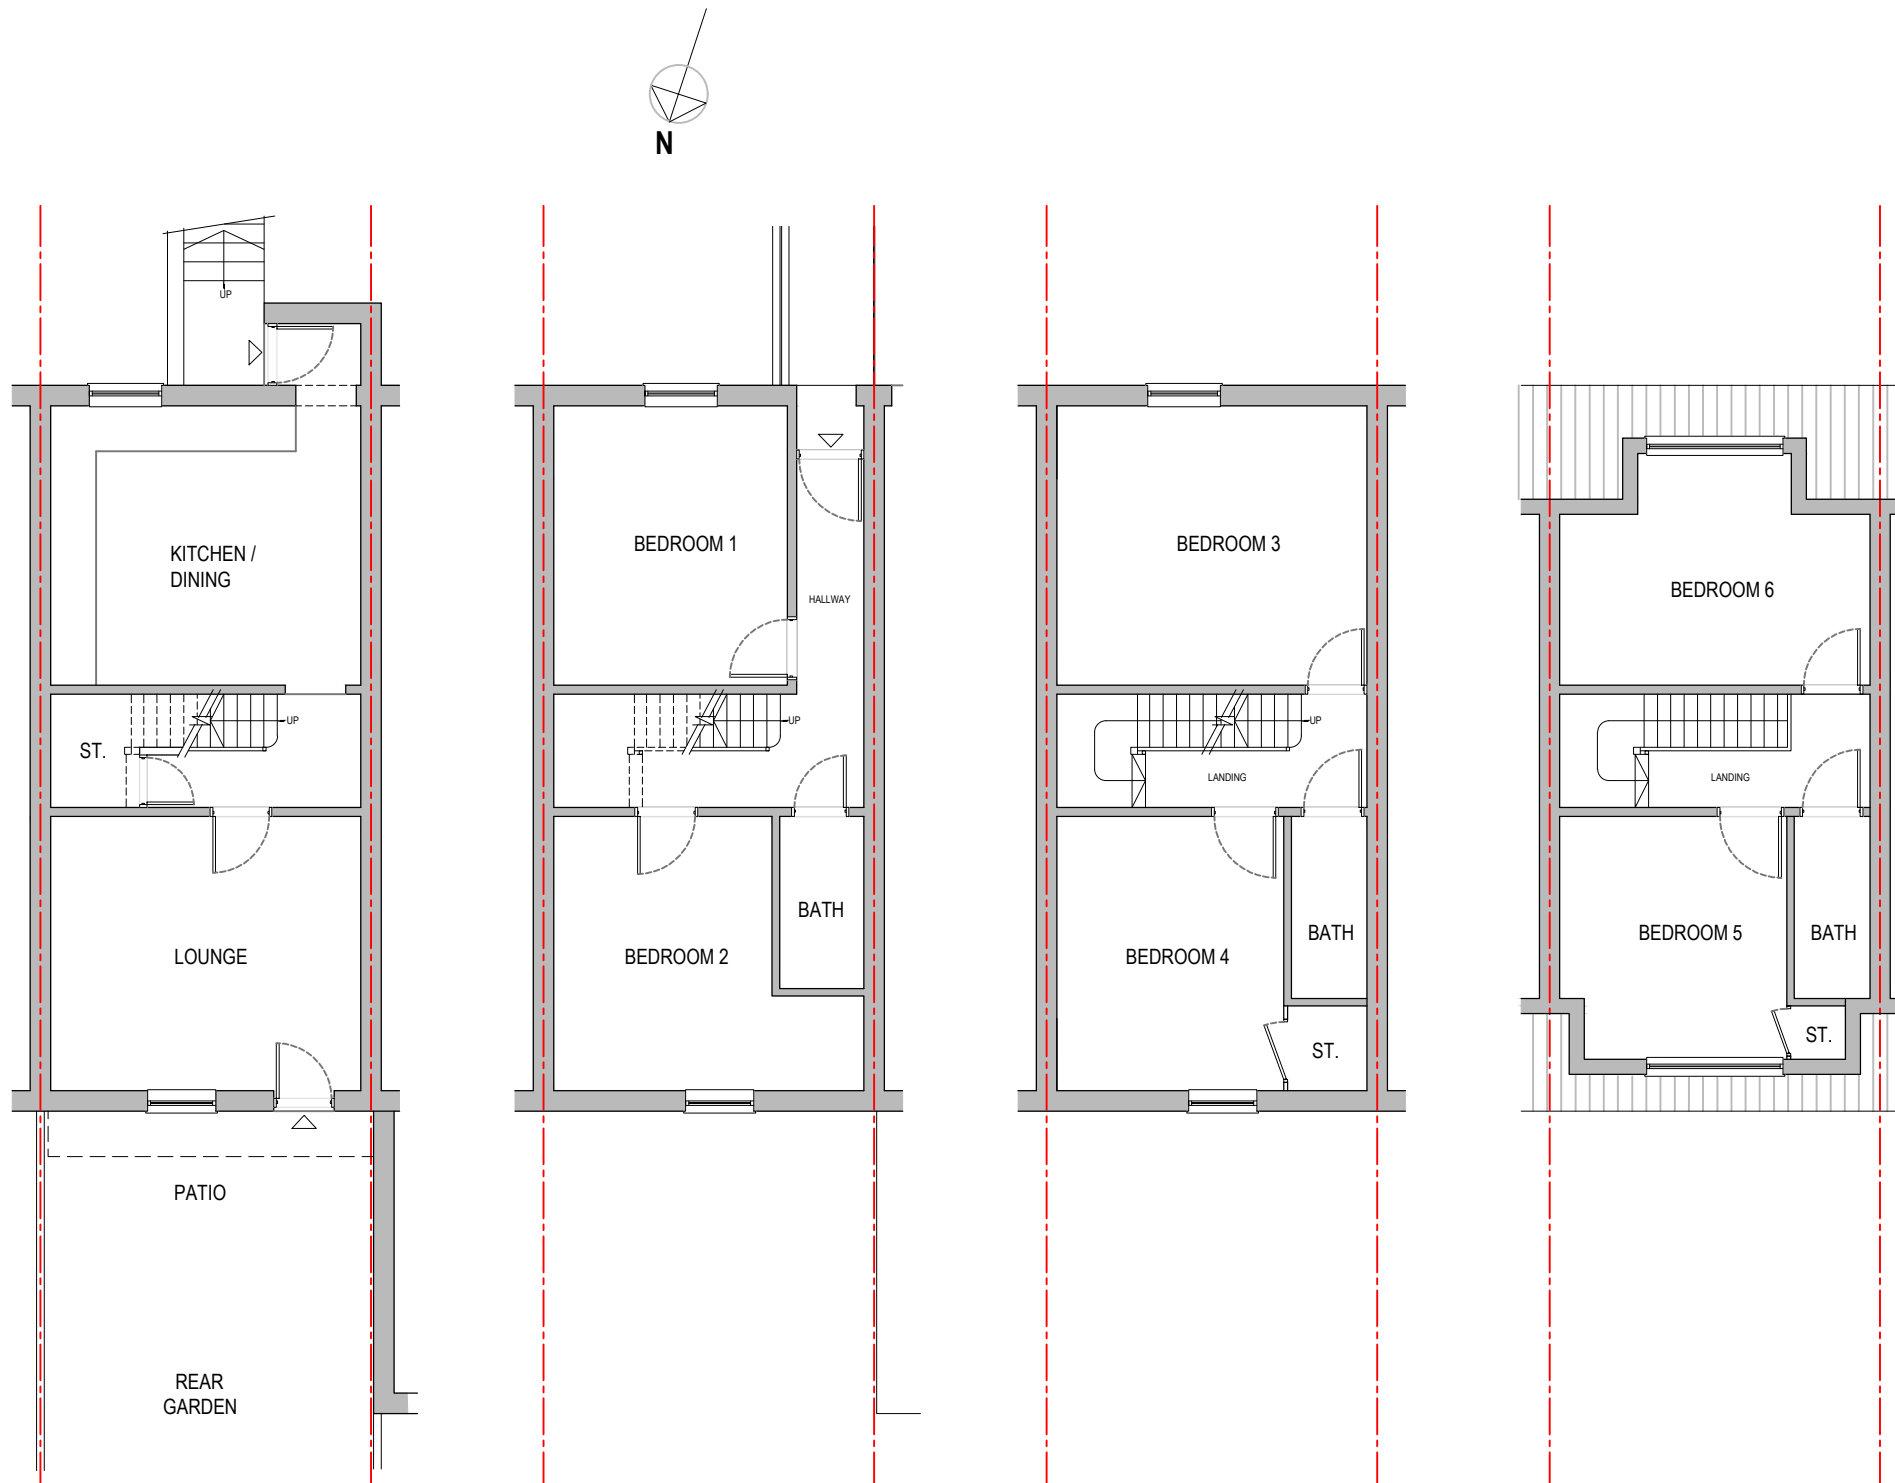

PROPOSED LOWER
GROUND FLOOR

PROPOSED GROUND
FLOOR

PROPOSED FIRST
FLOOR

PROPOSED LOFT
FLOOR



EXISTING FRONT ELEVATION

EXISTING REAR ELEVATION



PROPOSED FRONT ELEVATION

PROPOSED REAR ELEVATION

PROPOSED DORMERS ARE SIMILAR WITH
OF ADJACENT PROPERTIES' DORMERS IN
TERMS OF SIZE AND STYLE, TO CREATE
A UNIFORM STREET SCENE.



ADDINGTON ROAD (NORTH SIDE)

Status
PLANNING DRAWINGS

Project
LOFT CONVERSION WITH FRONT AND
REAR DORMER AT 93 ADDINGTON ROAD,
READING RG1 5PZ

Client
MR. B. GILL
Drawing Title
SITE LOCATION PLAN, BLOCK PLAN,
FLOOR PLANS AND ELEVATIONS
Date
OCT 2026
Project No
RG15PZ
Scale
1:1250/500/100@A1
Drawing No
RG15PZ-PP-100
Drawn by
AA
Revision

SPACE-Q STUDIO LTD
ARCHITECT & URBAN DESIGNER

37 SPRING STREET
LONDON W2 1JA
T: 0788 407599