




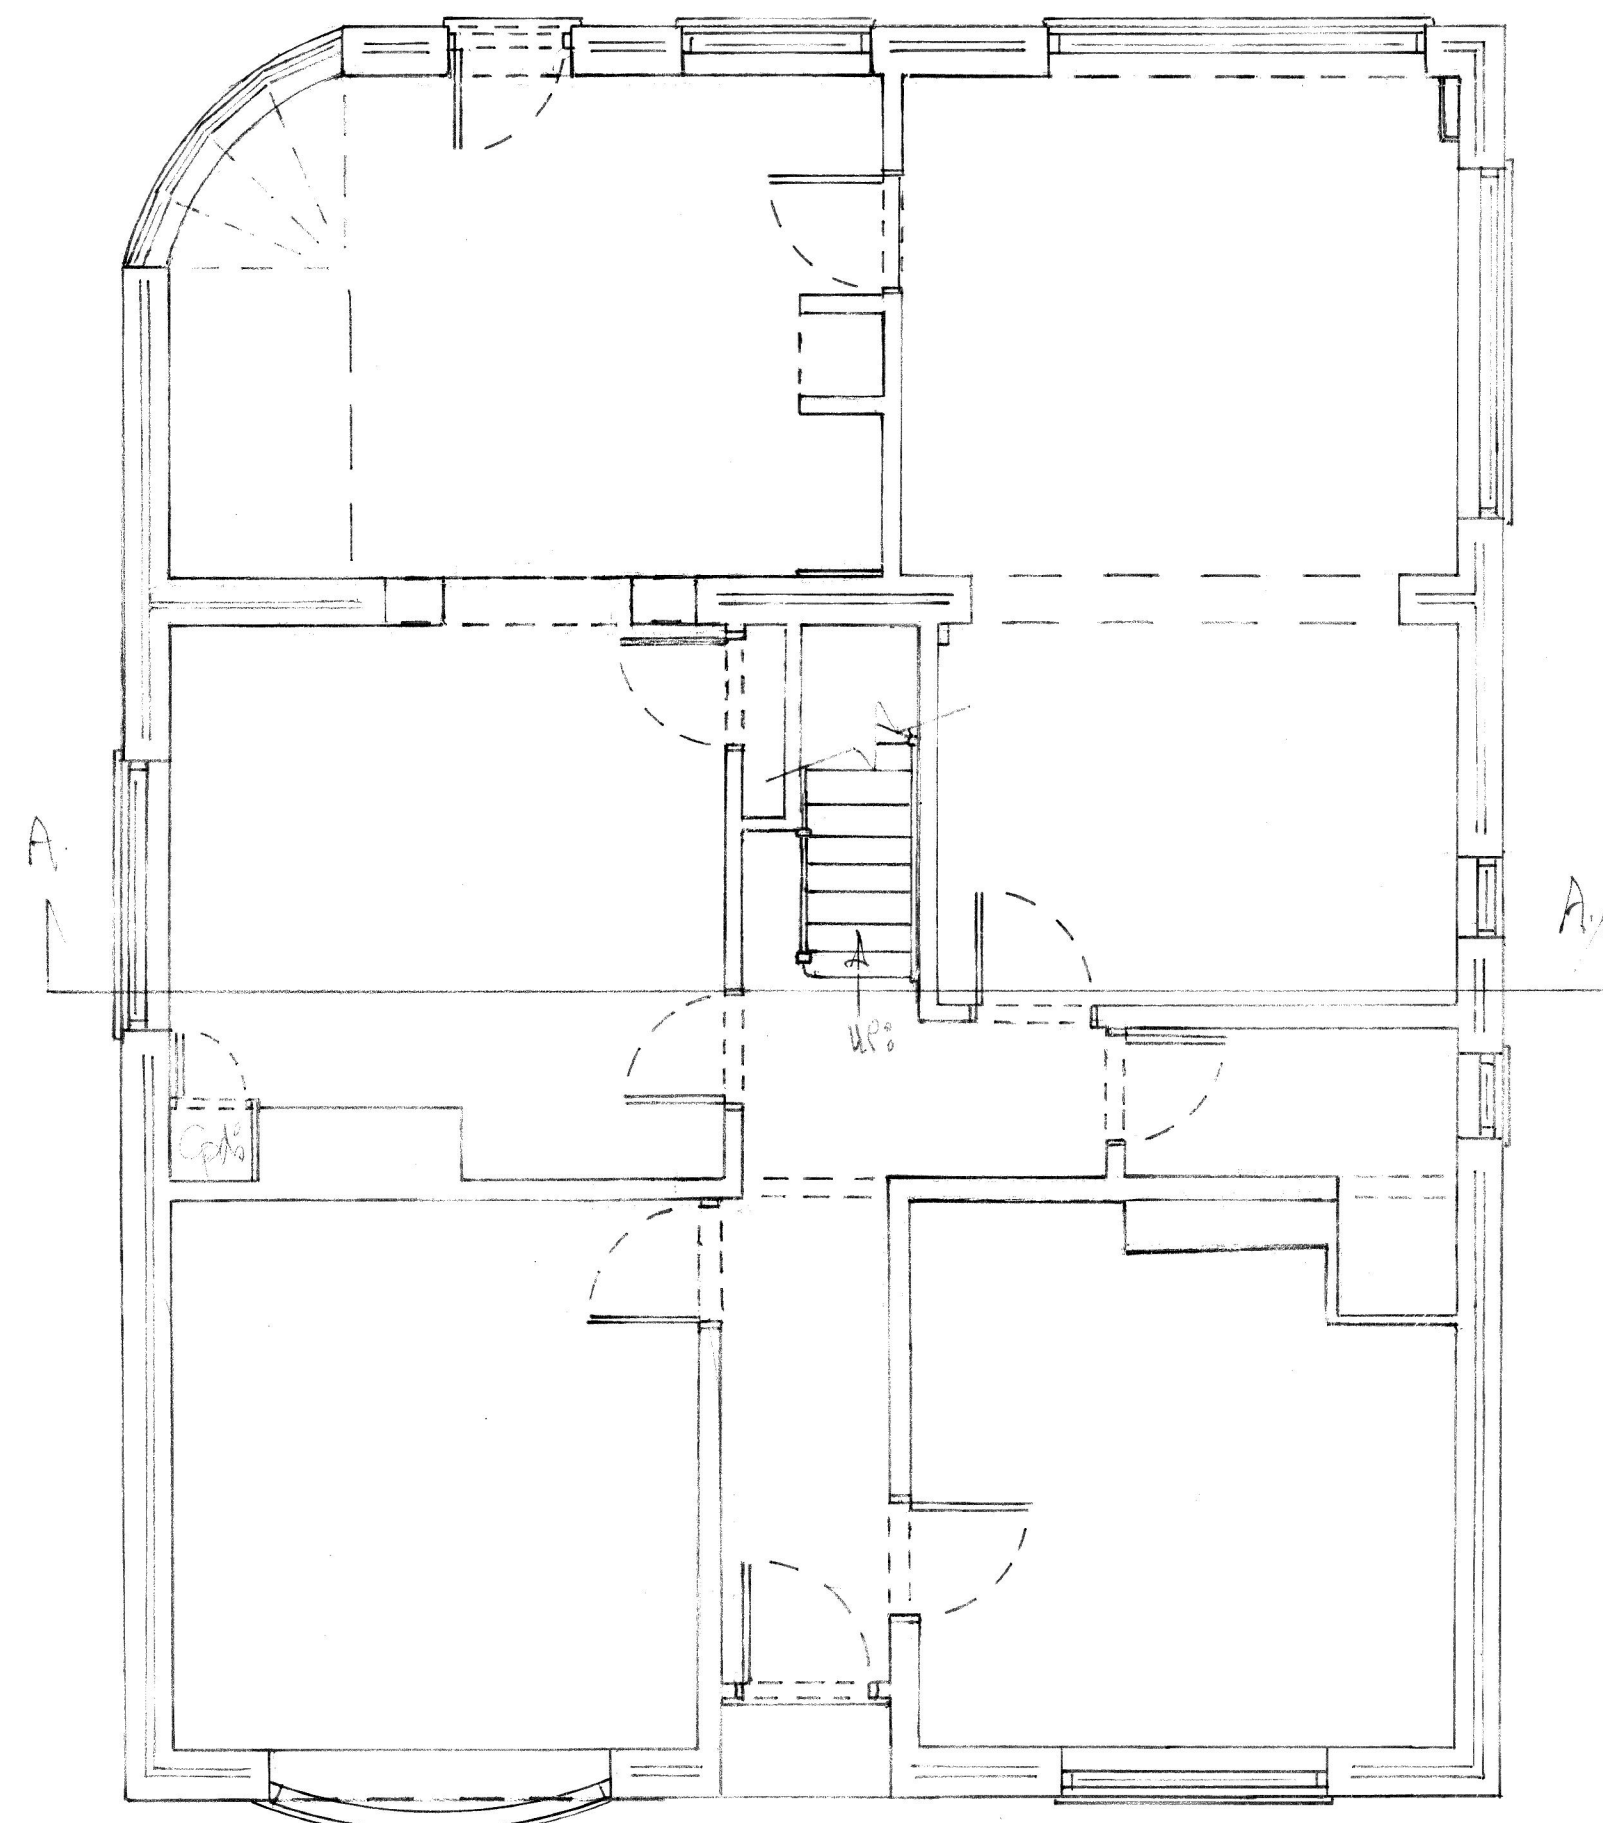


Ground Floor Plan
- unaffected

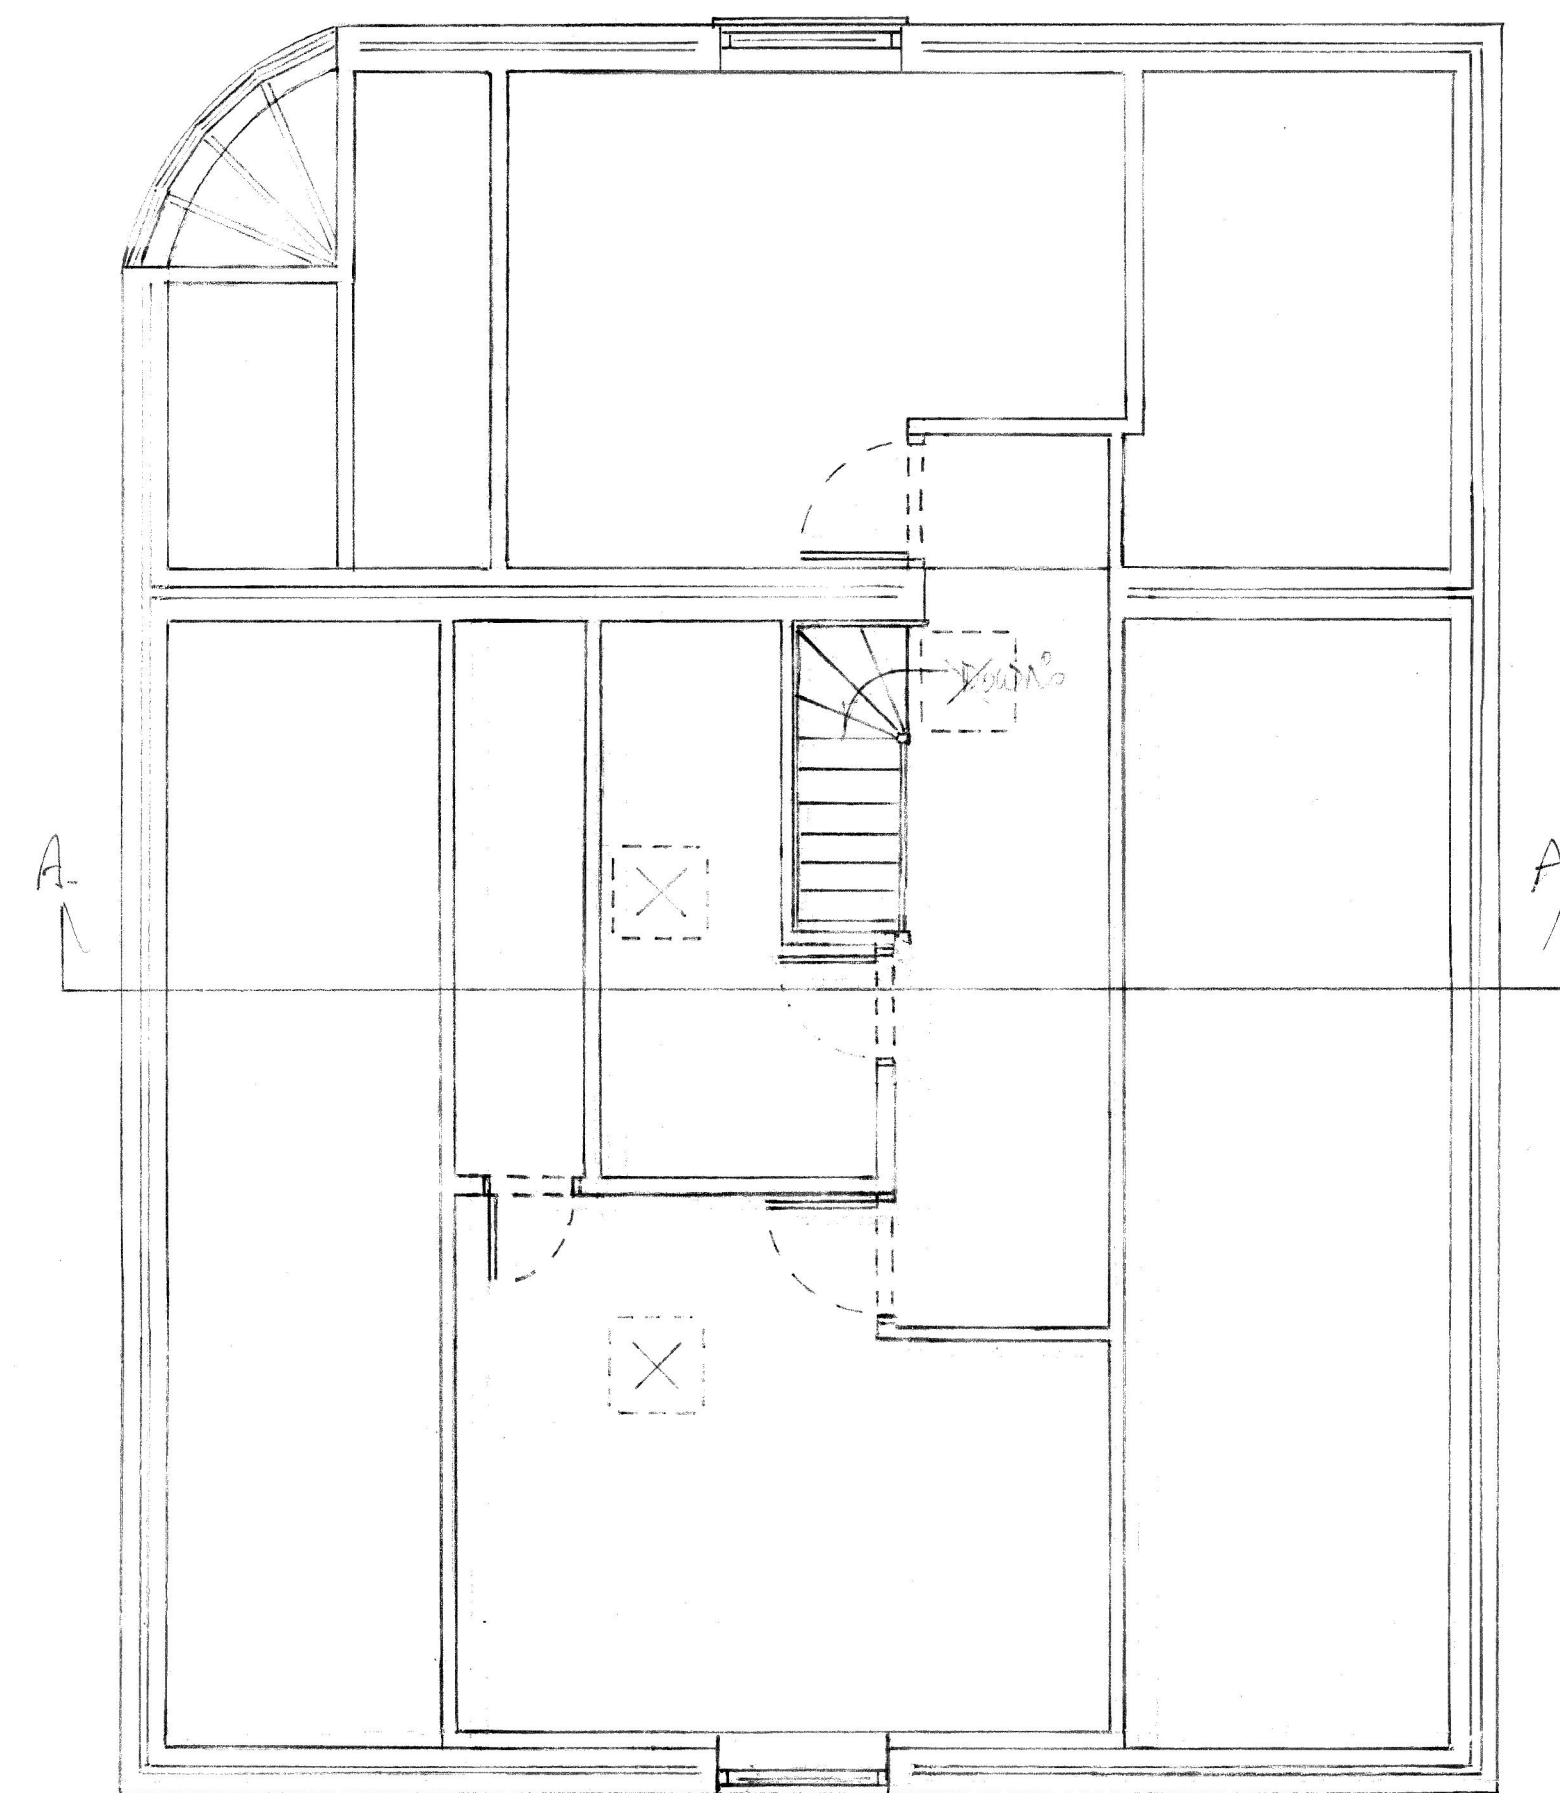

Existing 1st Floor Plan

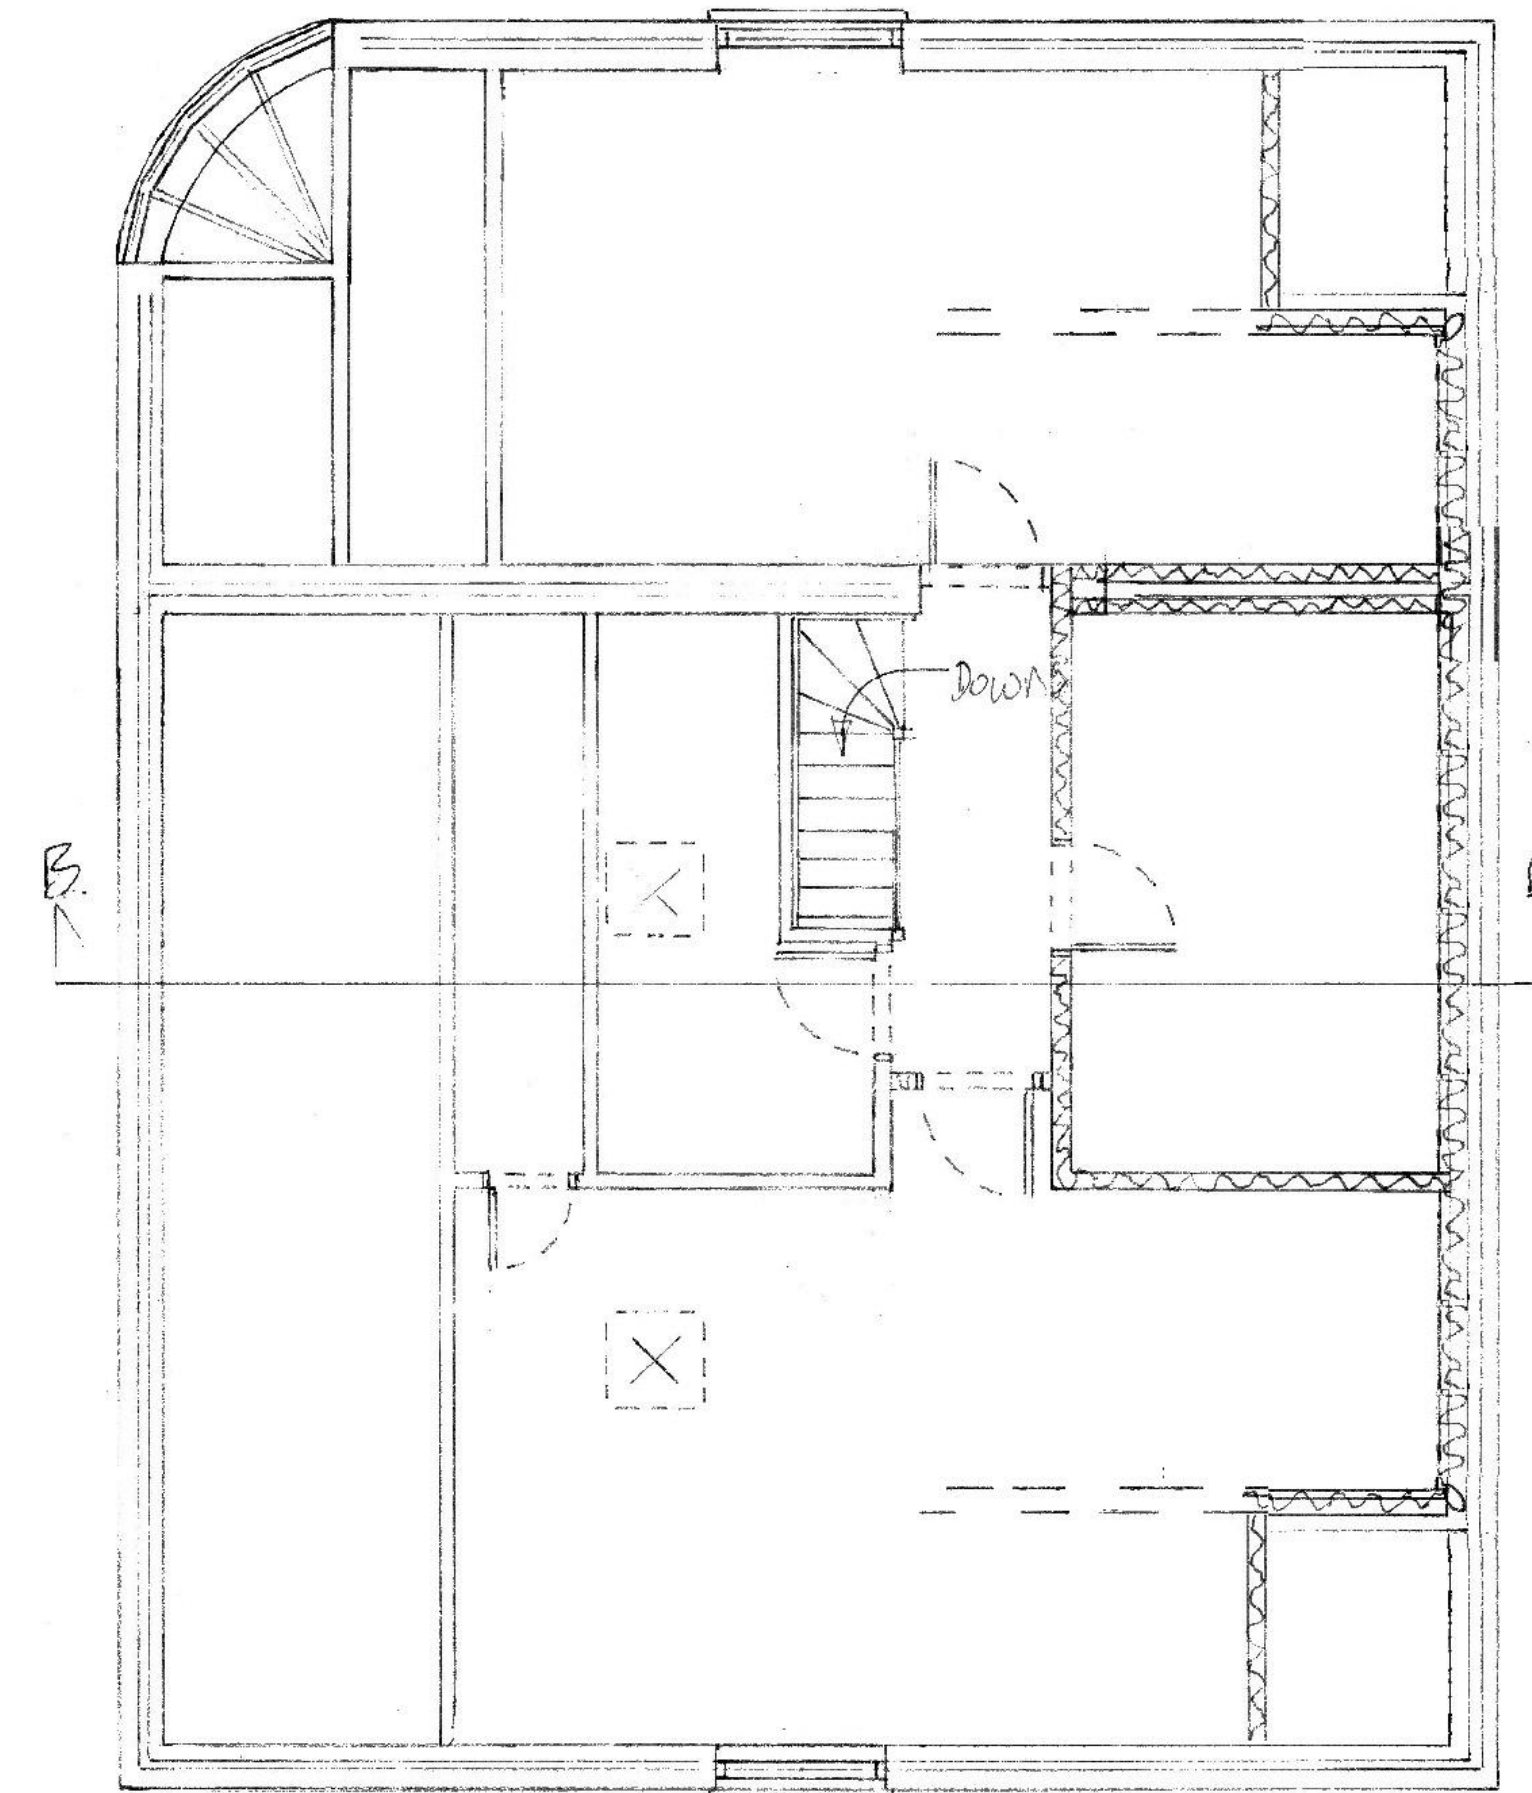

Proposed 1st Floor Plan

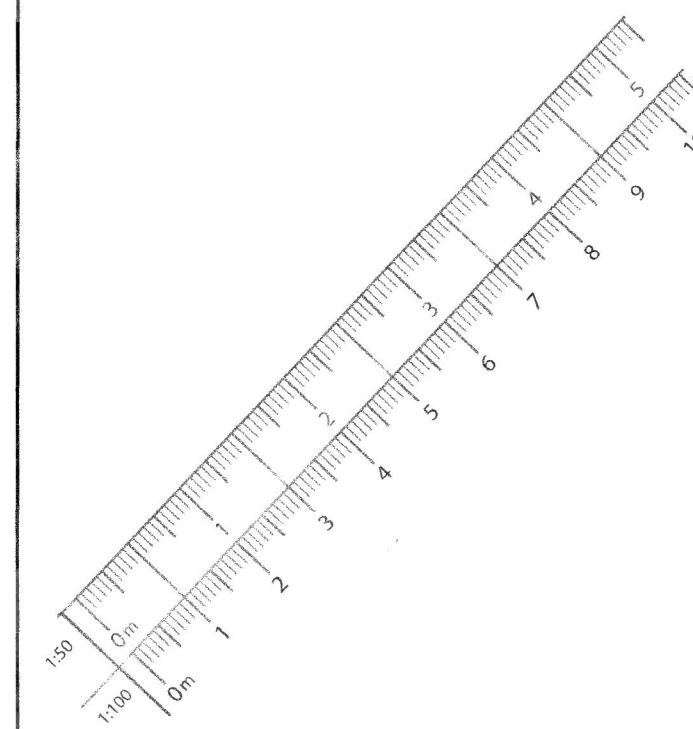

E		
D		
C		
B	13-10-26	reduced dormer width
A		
	Date	Revisions

© copyright

Client
Mr. A. Corke

Job Title
Dormer Construction
at 101 St. Michael's
Road, Tilehurst,
Reading. RG30 4RY

Drawing Title
Construction of Dormer
onto existing Left Floor
Level at 101 St. Michael's
Road, Tilehurst, Reading

Scale
1:50

Date
6-26

Drawn by
JPM

Drg. No.
0047 017

Rev.
B