



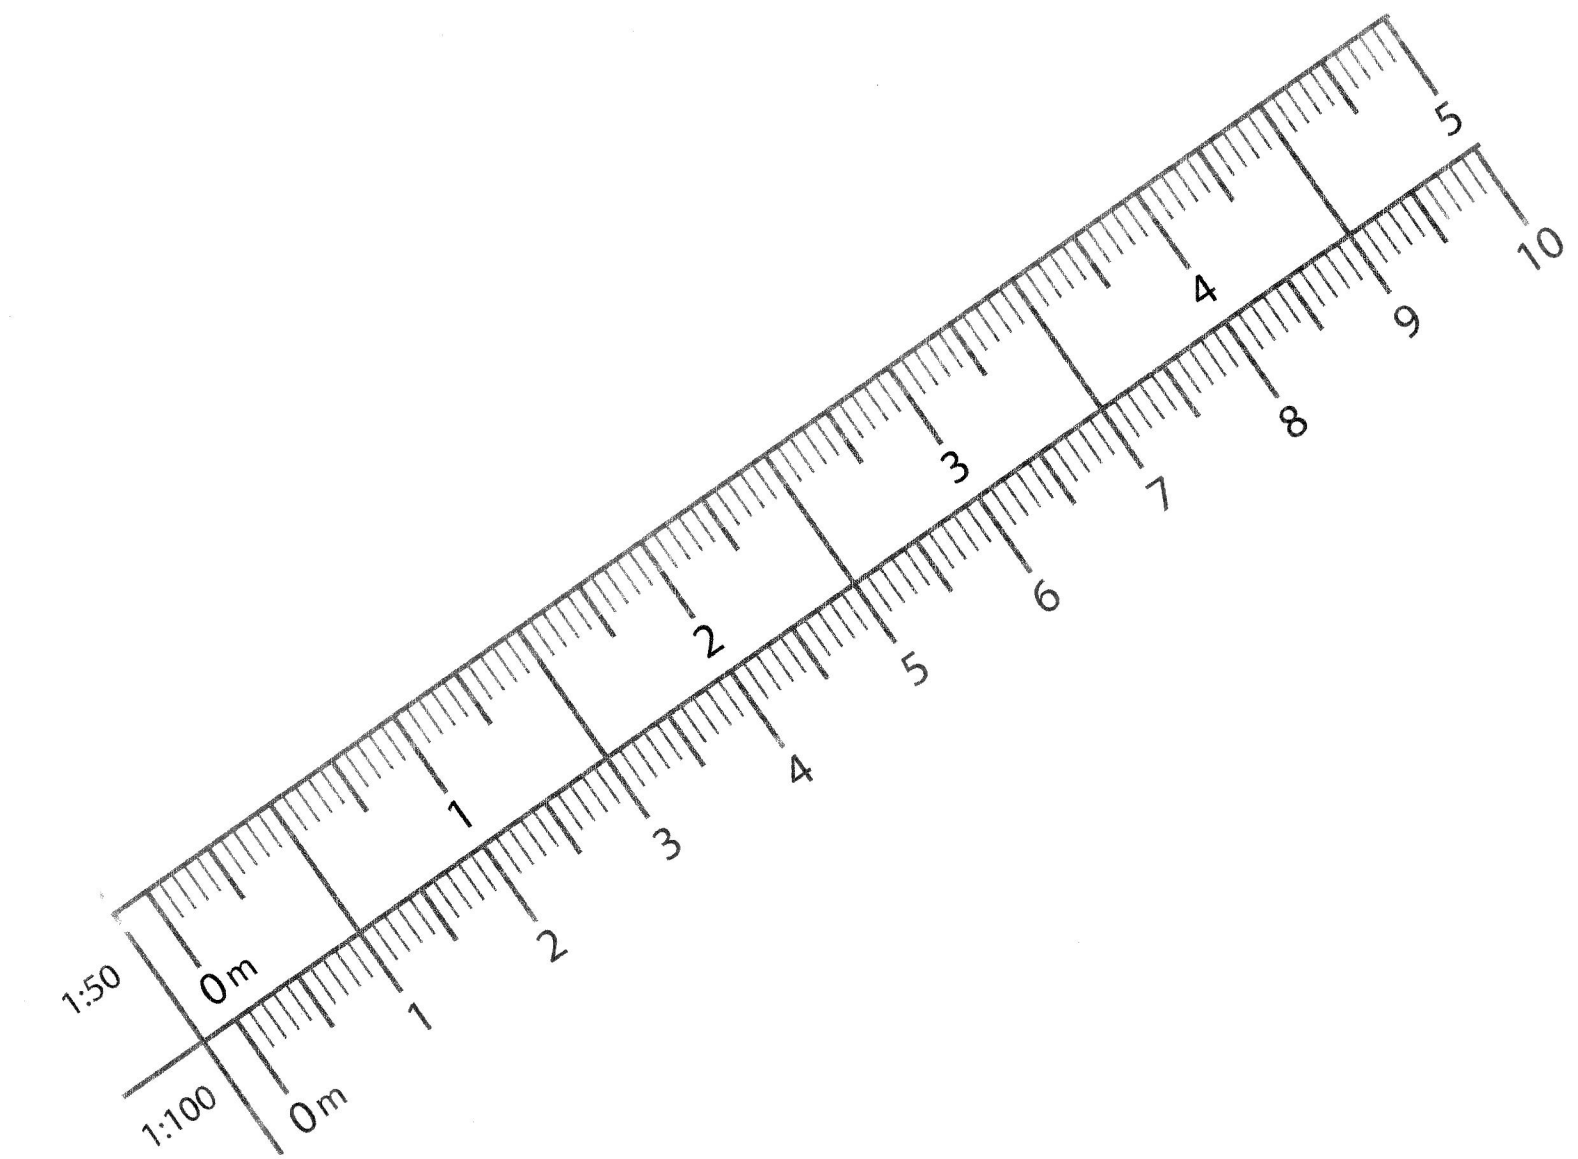


Rear Elevation (North East)

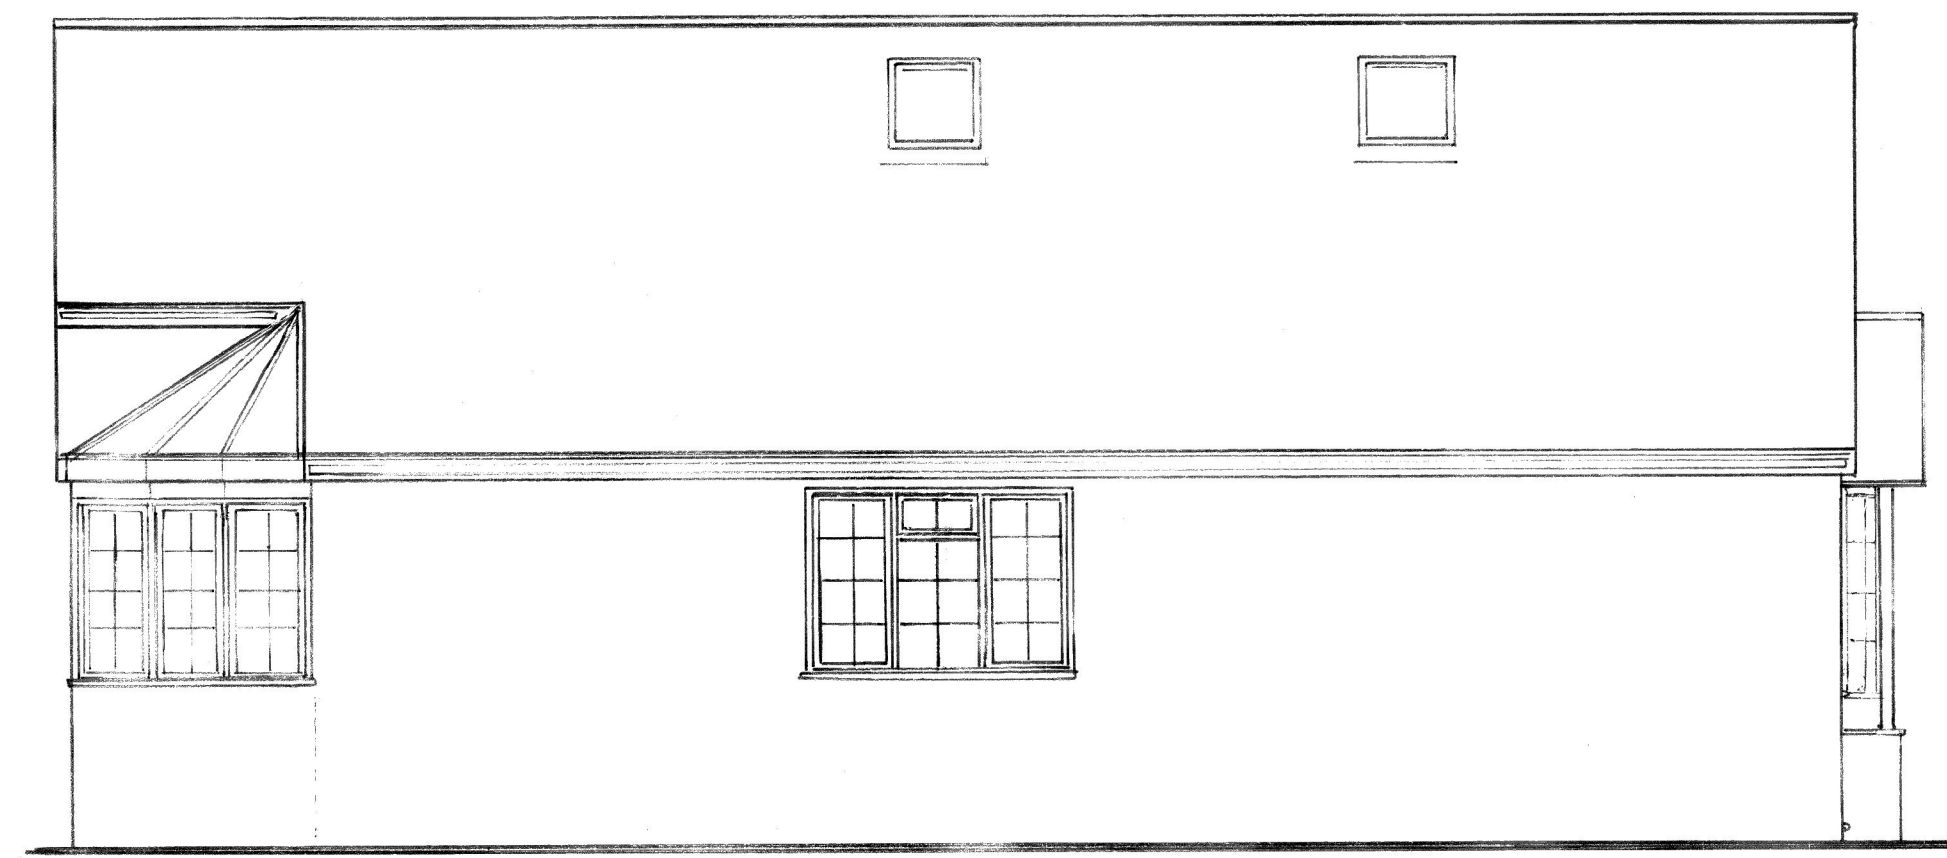

Side Elevation (North West)



Front Elevation (South West)

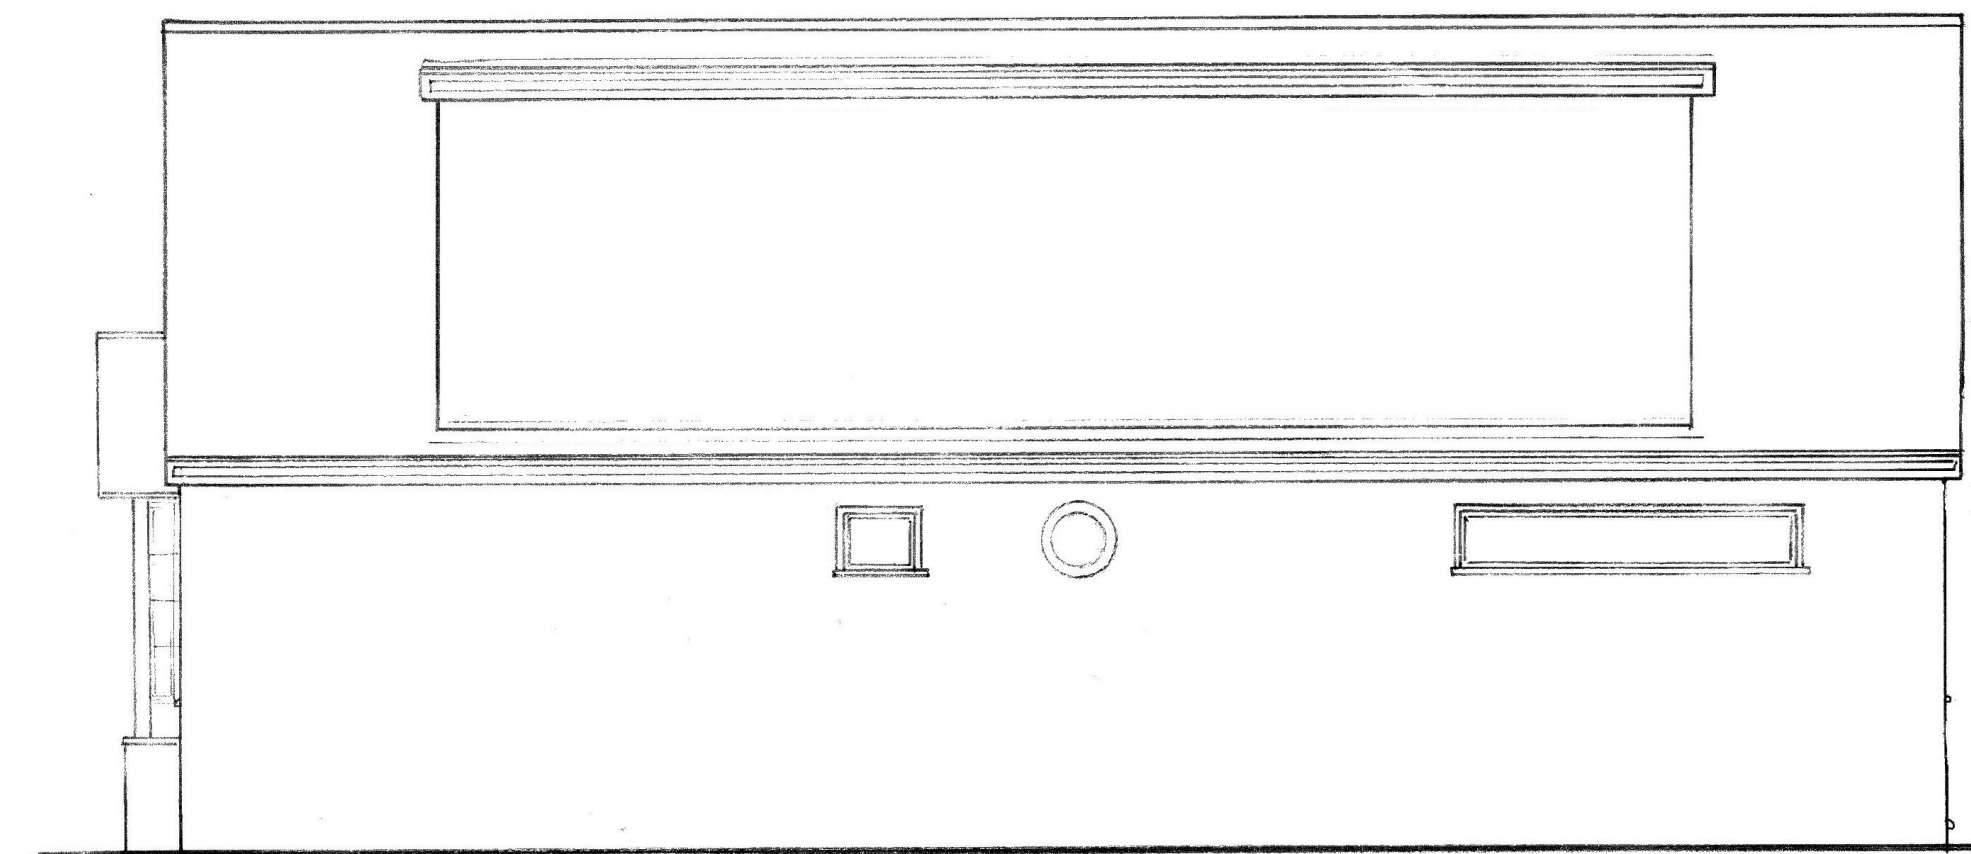

Side Elevation (South East)

E		
D		
C		
B	13-10-26	Reduced width of dormer
A		

Date Revisions

© copyright

Client Mr A. Corke

Job Title
Dormer construction at
101 St Michaels Rd,
Tilehurst, Reading.
RG30 4RY

Drawing Title
Proposed Elevations

Scale 1:100 @ A2

Date 6/26 Drawn by BJW

Drg. No. 0046 018 PROP Rev. B