


CENTRE COORDINATES: 472841 , 169814

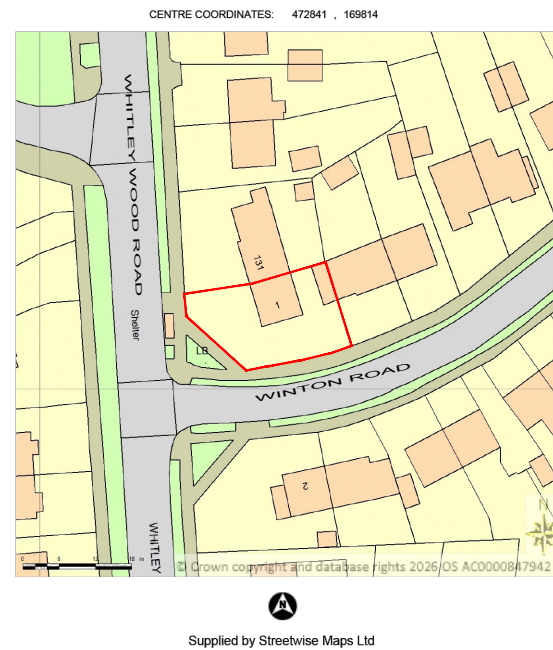

LOCATION PLAN
SCALE 1:1250@A3




BLOCK PLAN
SCALE 1:500@A3

Supplied by Streetwise Maps Ltd
www.streetwise.net
Licence No: AC0000847942

	PROJECT:	1 Winton Close Reading	DRAWN BY:	P.S.	DRAWING TITLE:		ArchDezine Limited archdeziner7@gmail.com
	PROPOSED DOUBLE STOREY SIDE EXTENSION		DATE:	28/08/2026	LOCATION AND BLOCK PLAN		
			SCALE:	AS SHOWN@A3			
			FILENAME:	26028	DRAWING NUMBER:	WC-01	




EXISTING FRONT ELEVATION

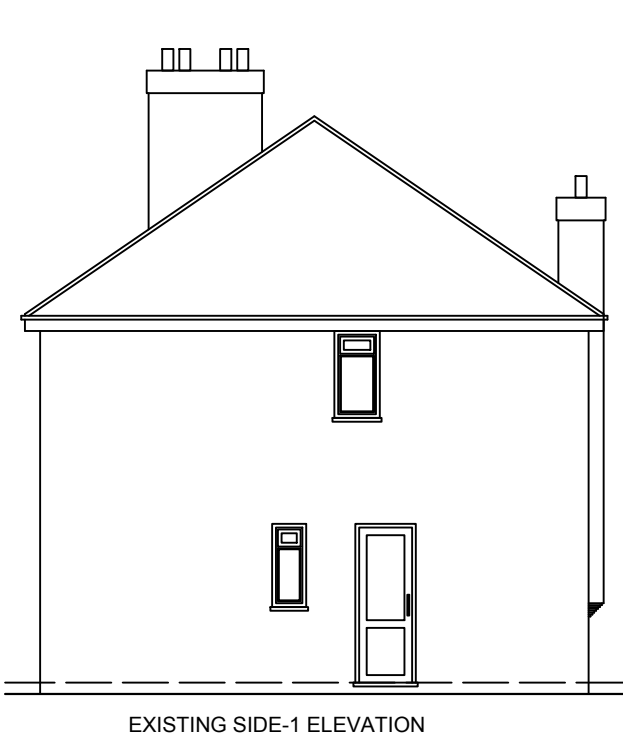


EXISTING SIDE-1 ELEVATION




EXISTING REAR ELEVATION

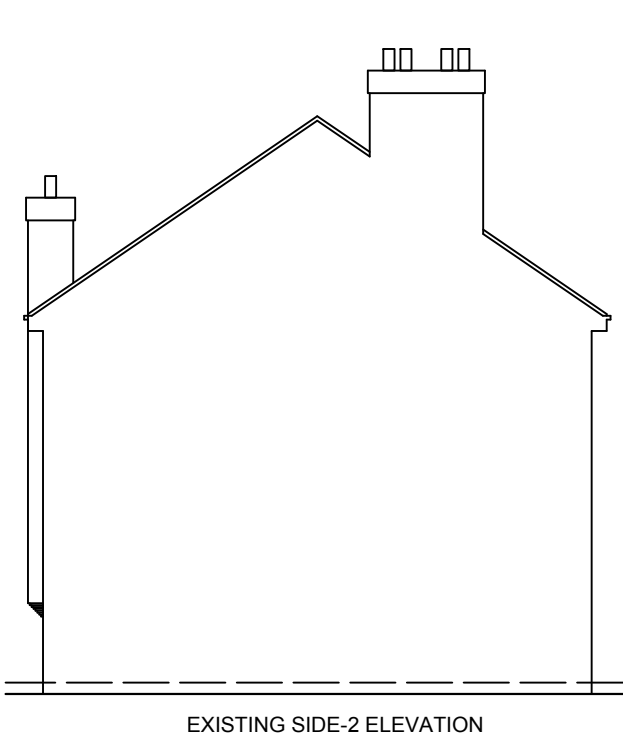


EXISTING SIDE-2 ELEVATION

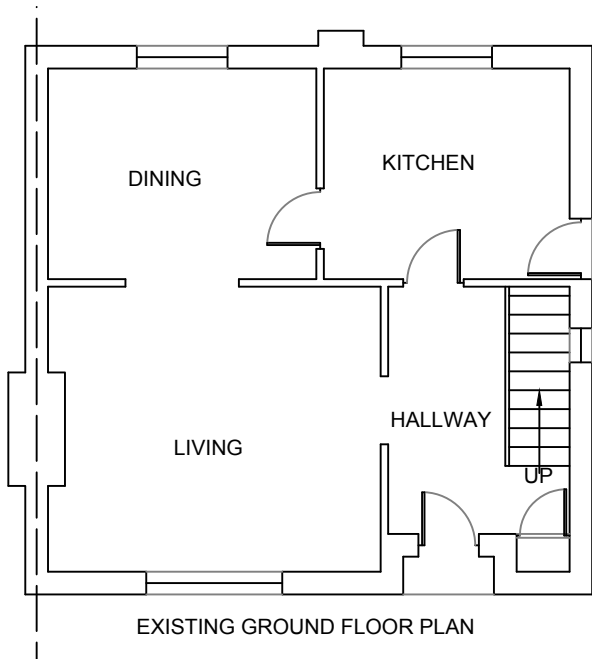


EXISTING GROUND FLOOR PLAN

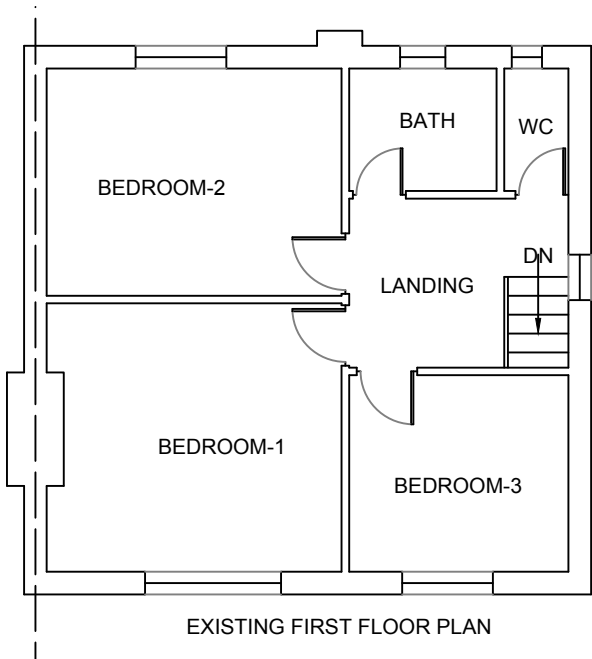







EXISTING FIRST FLOOR PLAN

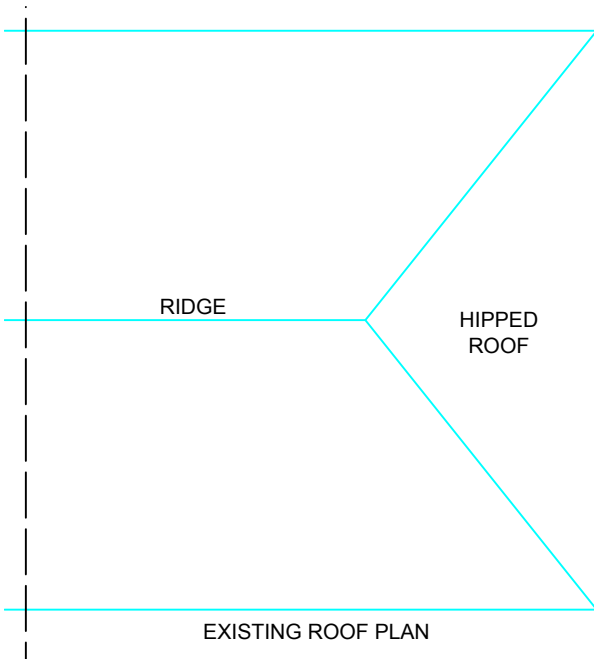

EXISTING ROOF PLAN

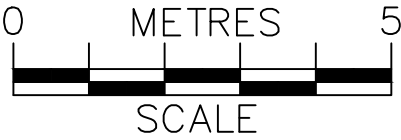

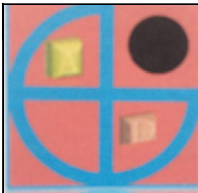	PROJECT:	1 Winton Close Reading	DRAWN BY:	P.S.	DRAWING TITLE:		
	PROPOSED DOUBLE STOREY SIDE EXTENSION		DATE:	28/08/2026	EXISTING PLAN & ELEVATIONS		
			SCALE:	1:100@A3	DRAWING NUMBER:	WC-02	
			FILENAME:	26028			

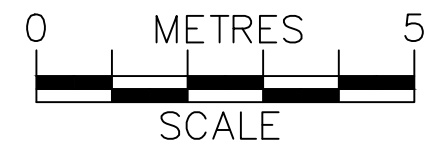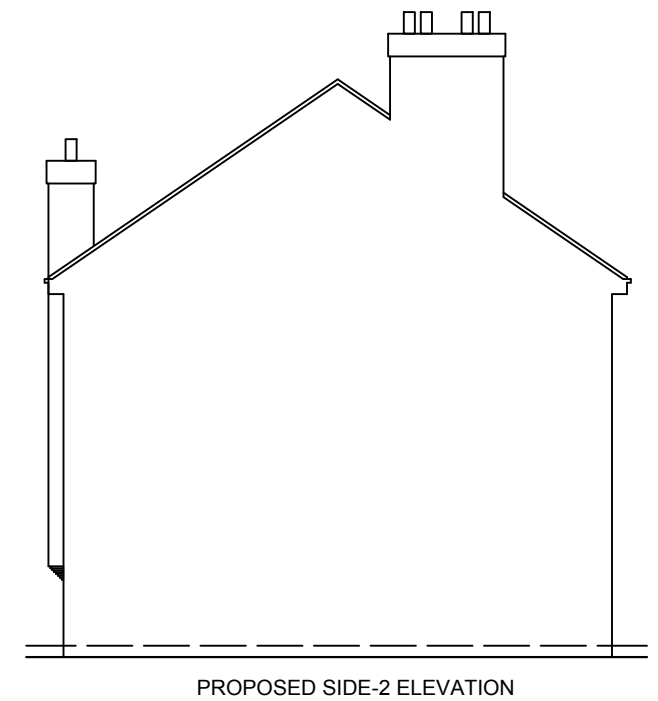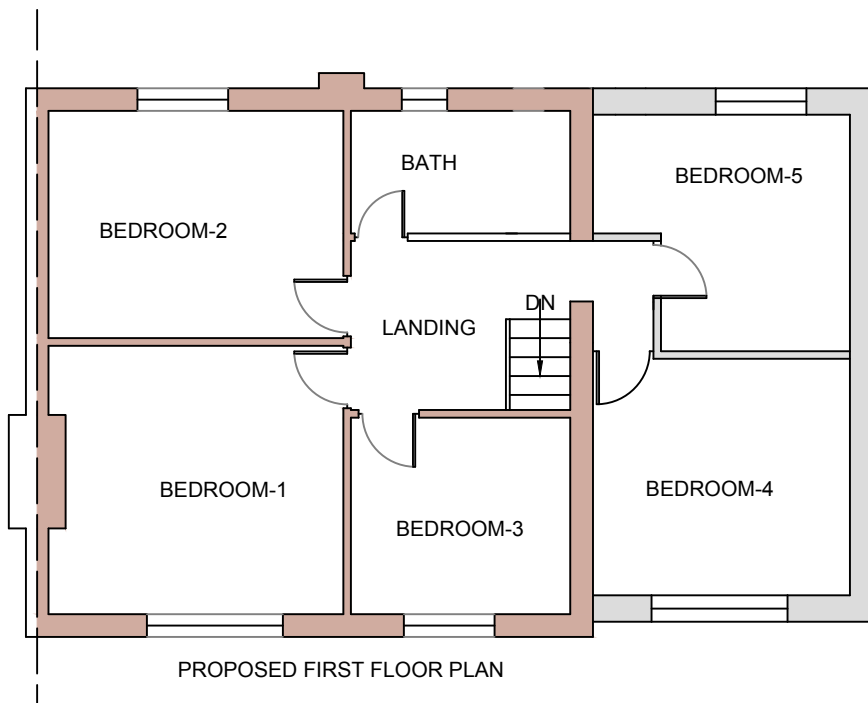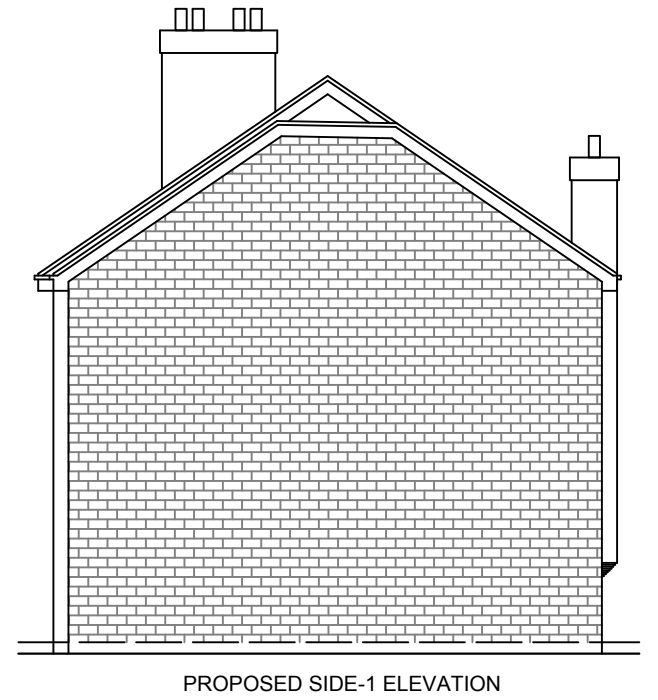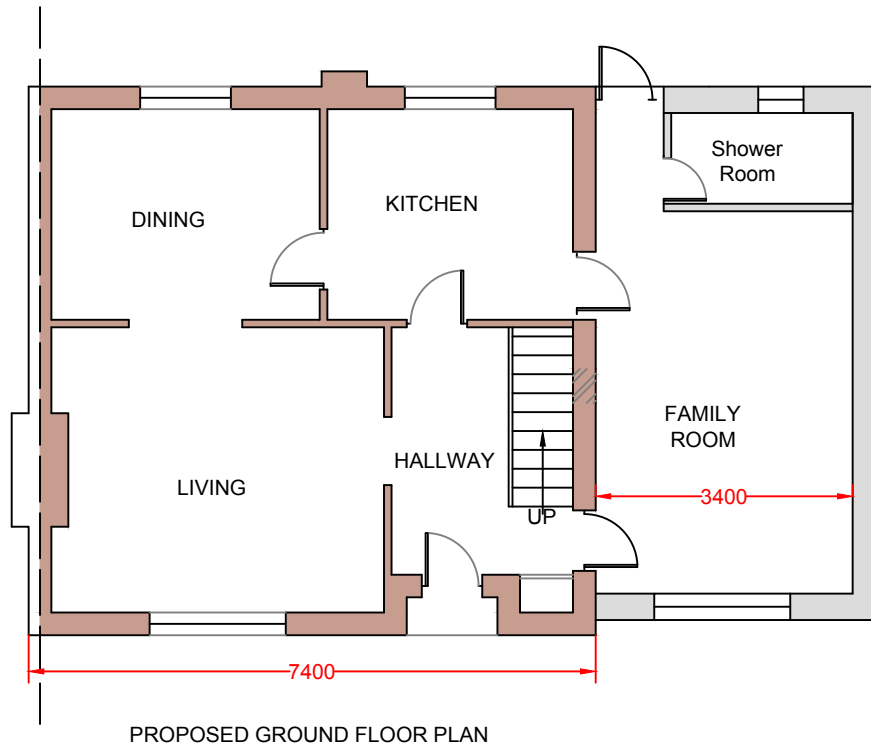

	PROJECT:	1 Winton Close Reading	DRAWN BY:	P.S.	DRAWING TITLE:		ArchDezine Limited archdeziner7@gmail.com
	PROPOSED DOUBLE STOREY SIDE EXTENSION		DATE:	28/08/2026	PROPOSED PLANS & ELEVATIONS		
			SCALE:	1:100@A3	DRAWING NUMBER:	WC-03	
			FILENAME:	26028			