


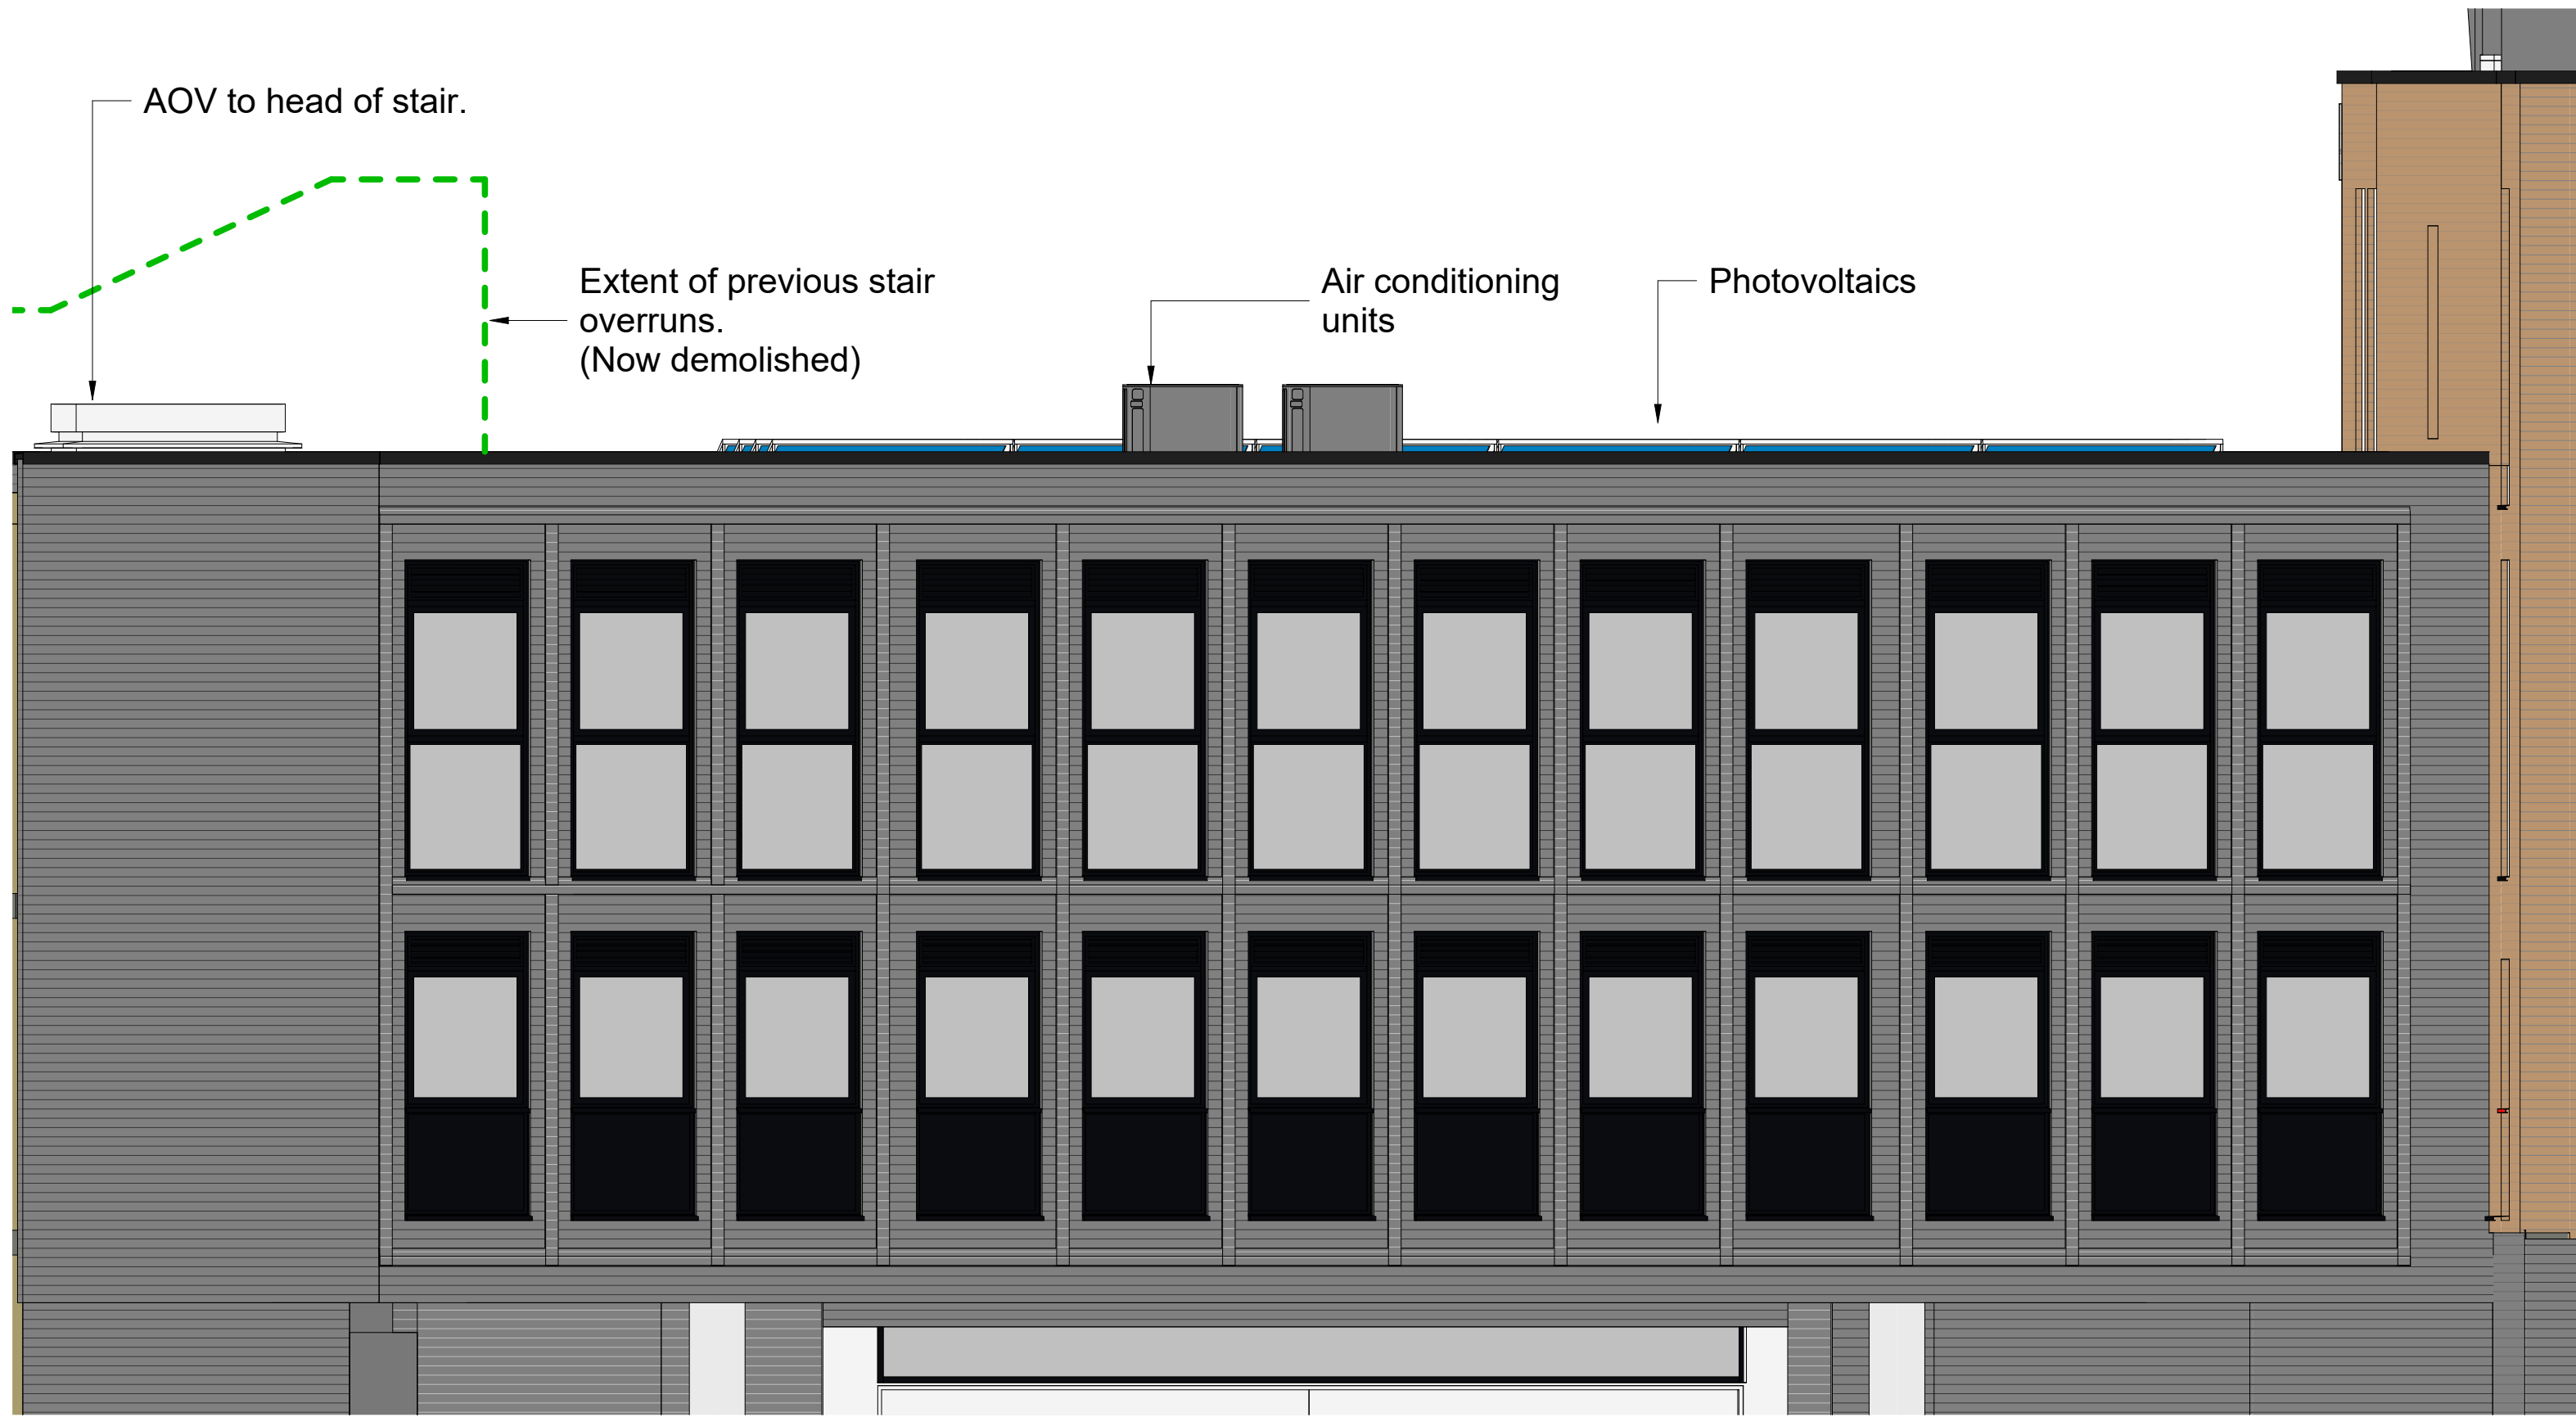

1:50 @ A1 / 1:100 @ A3
meters 1 2 3 4 5

1 East Elevation - Proposed
1 : 50



3 Section 1 Proposed
1 : 100

1:100 @ A1 / 1:200 @ A3
meters 2 4 6 8 10

Extent of previous lift/stair overruns.
(Now demolished).

Client's Name
TENE LIVING

Job Title
Market Place Reading

Drawing Title
Planning Full_East Elevation - Roof
Plant

Scale

Drawn
WST


Checked
WST

Date
26.06.26

Job No	Origin	Vol	Level	Type	Role	Number	Status	Rev
W0821	WW	XX	XX	DR	A	0231	S0	P09

Status

PLANNING

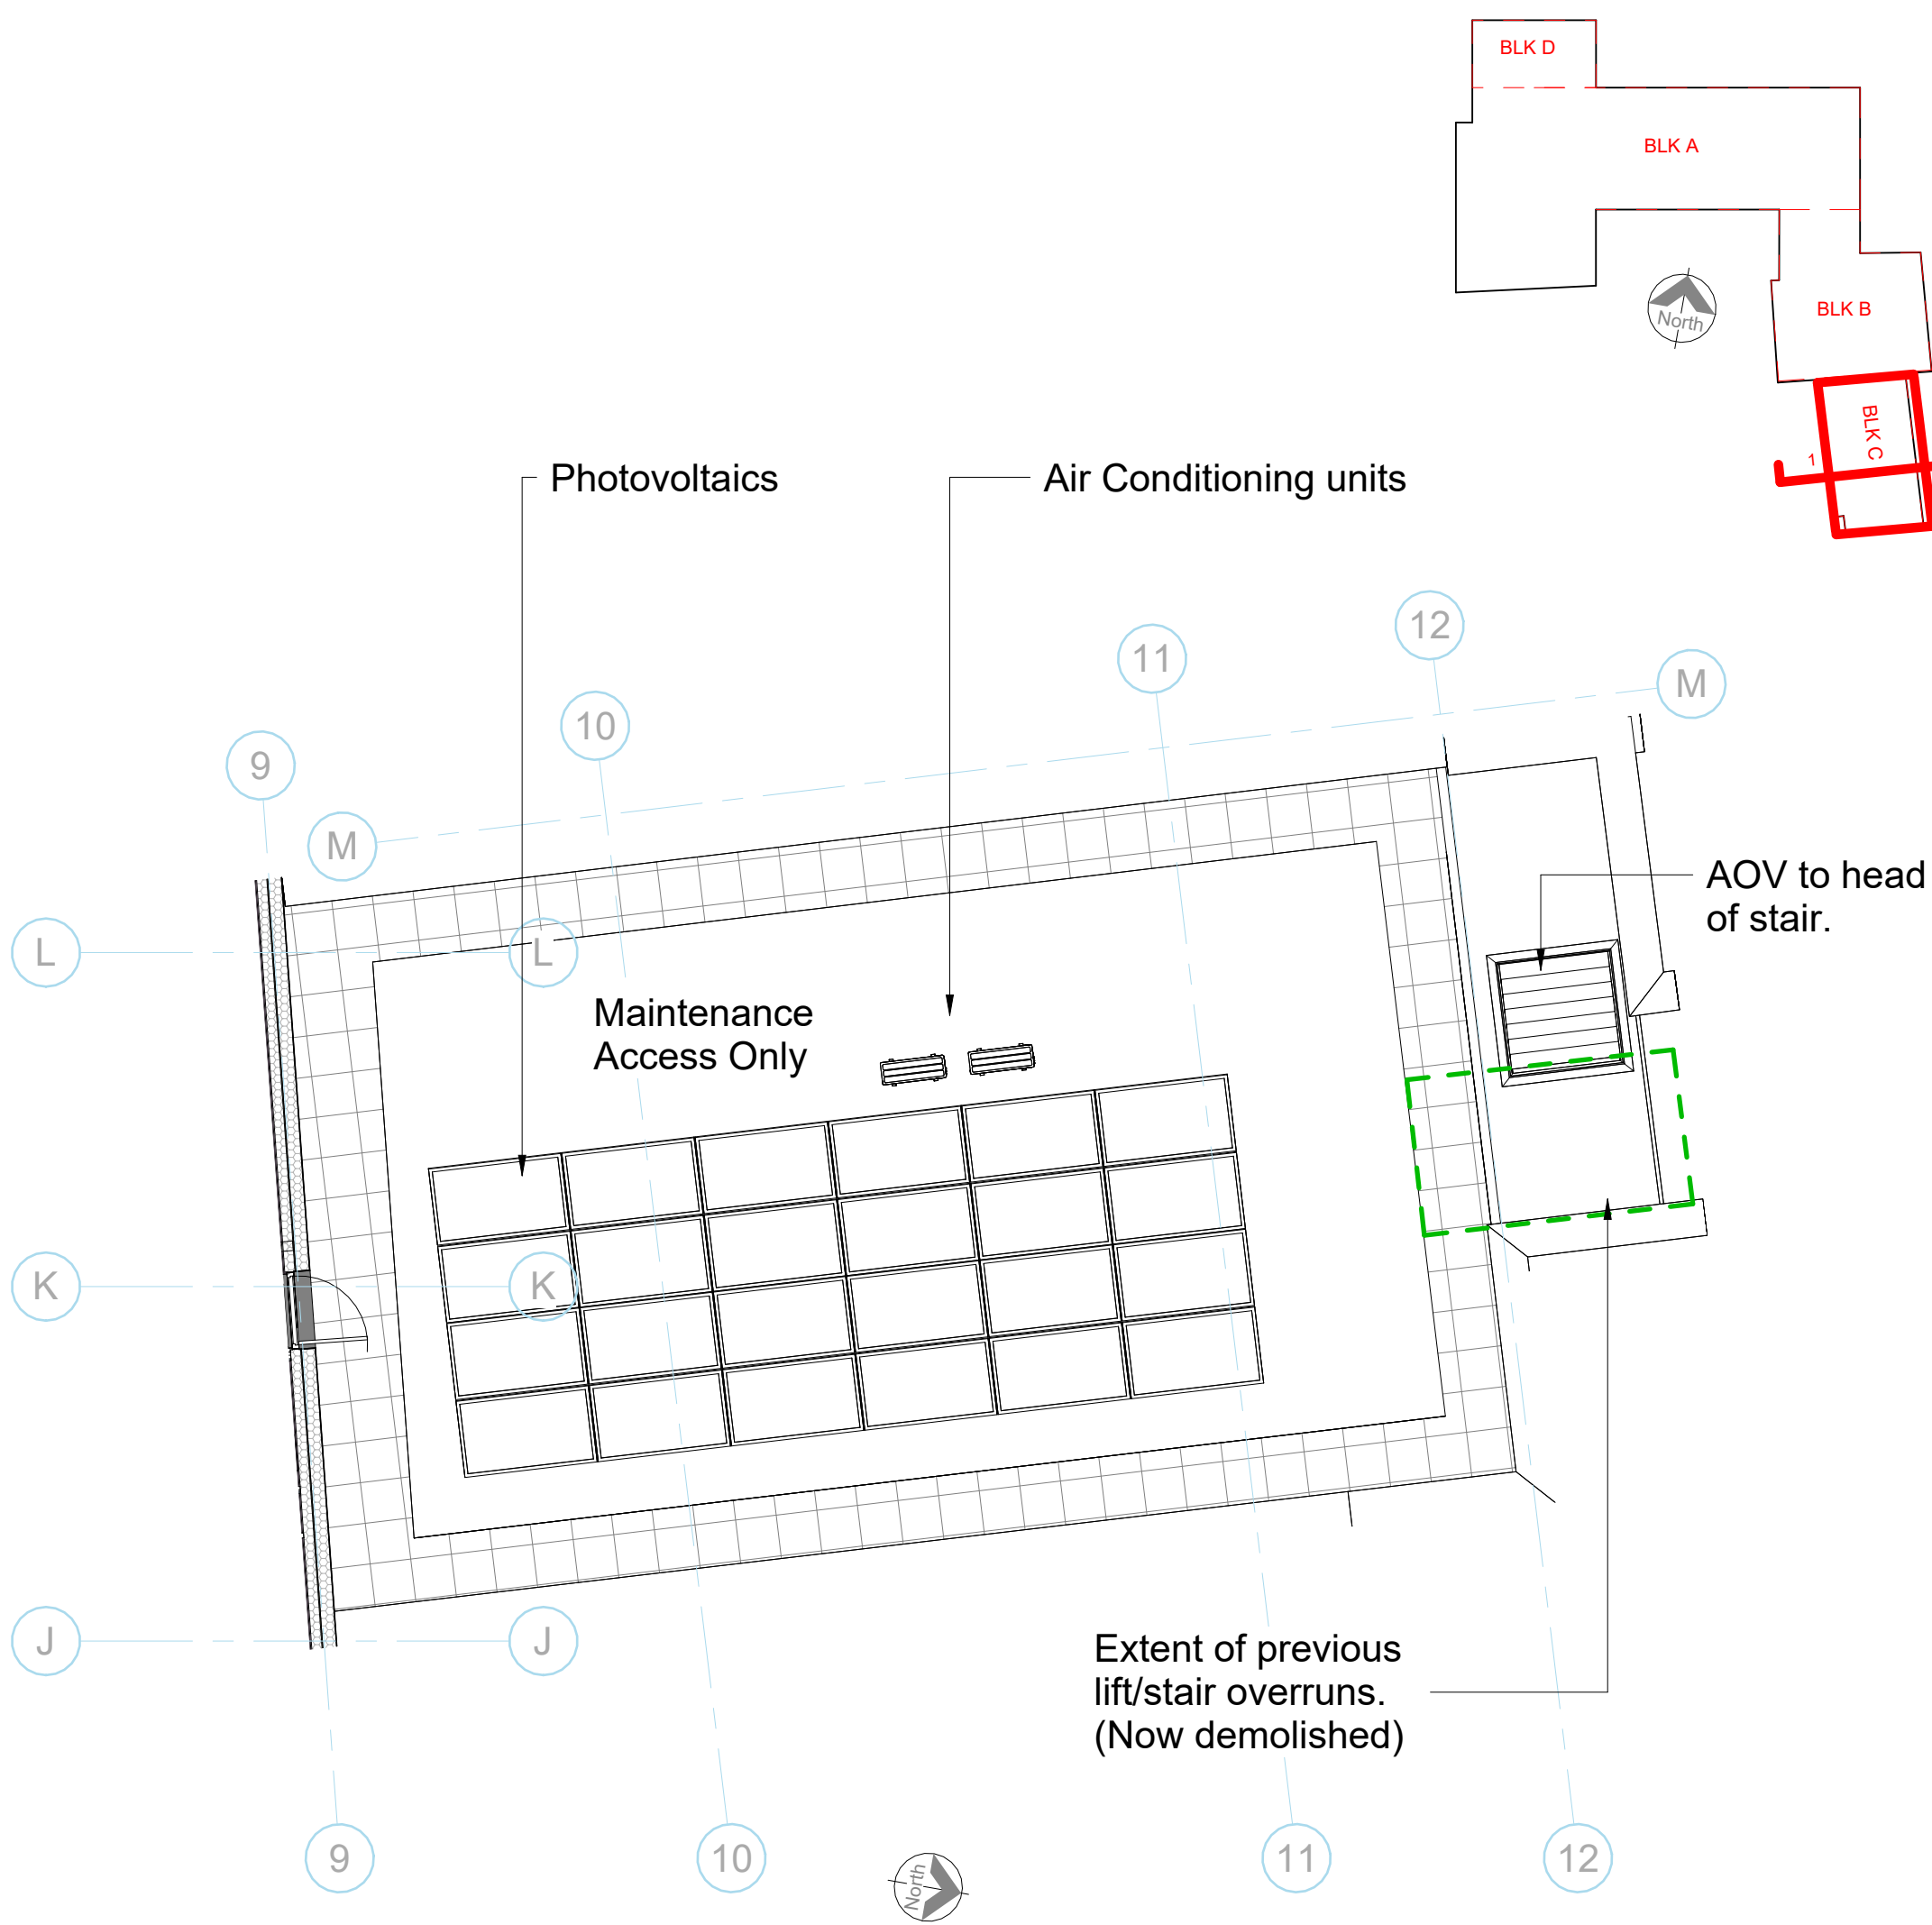

2 Roof Plan Proposed
1 : 100

1:100 @ A1 / 1:200 @ A3
meters 2 4 6 8 10

P09	03/10/26	Full App - Final Issue	WW	WW
P08	29/08/26	Full App - Updated to comments	WW	WW
P07	26/08/26	Full App - Updated	WW	WW
P06	10/08/26	Full App - Draft Issue	WW	WW
P05	19/06/26	Full App - Minor works	WW	WW
P04	17.02.25	Scale bars added	TC	TC
P03	14.02.25	Material note added	TC	TC
P02	13.02.25	Plan added	TC	TC
P01	11.02.25	First Issue	TC	TC

Rev	Date	Revision Details	Dr	Ch
-----	------	------------------	----	----



Bristol: Westworks, Beacon Tower,
Colston Street, Bristol, BS1 4XE
T 0117 214 1101 E bristol@ecwestworks.com
Sussex: 64 - 68 Brighton Road, Worthing,
West Sussex, BN11 2EN
T 01903 248777 E sussex@ecarchitecture.com
London: 76 Great Suffolk Street,
London SE1 0BL
T 020 7928 2773 E london@ecarchitecture.com

WESTWORKS

www.ecwestworks.com