




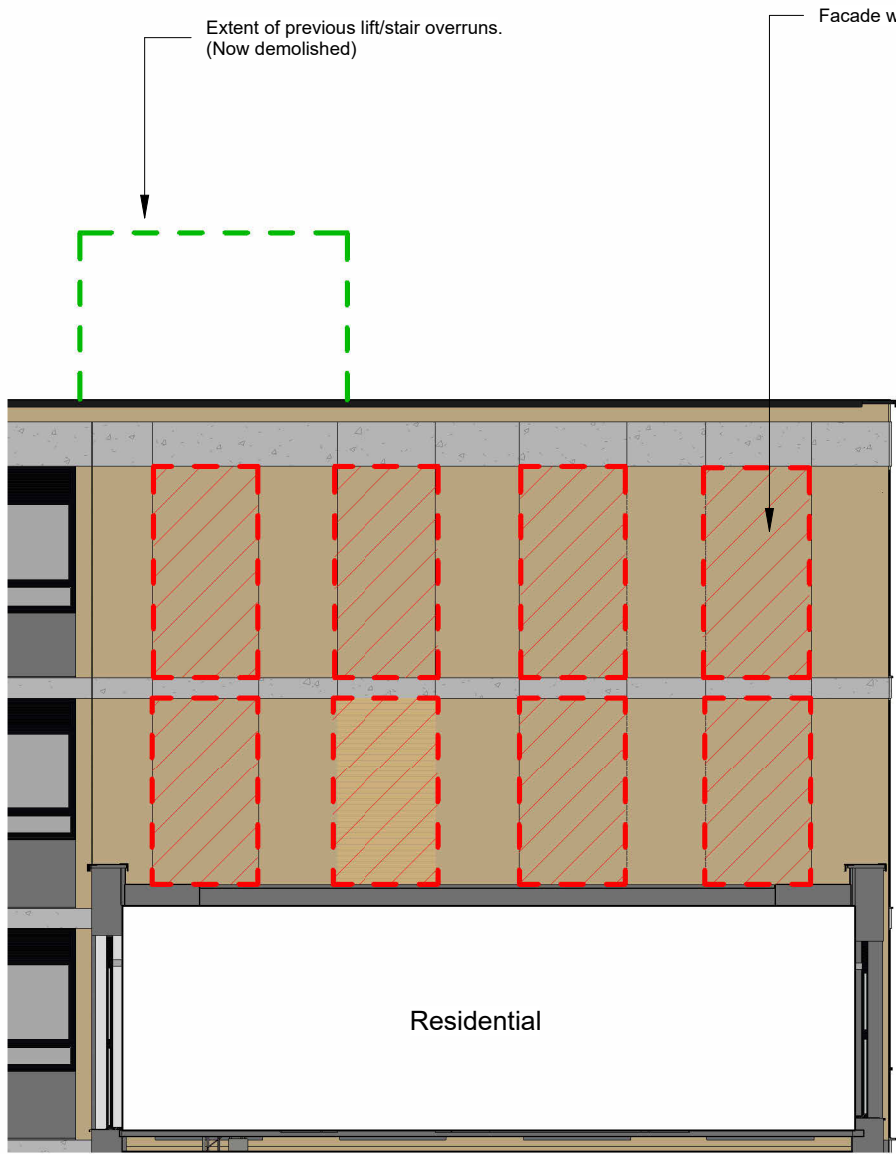

2 Partial Elevation - Existing South
1 : 100

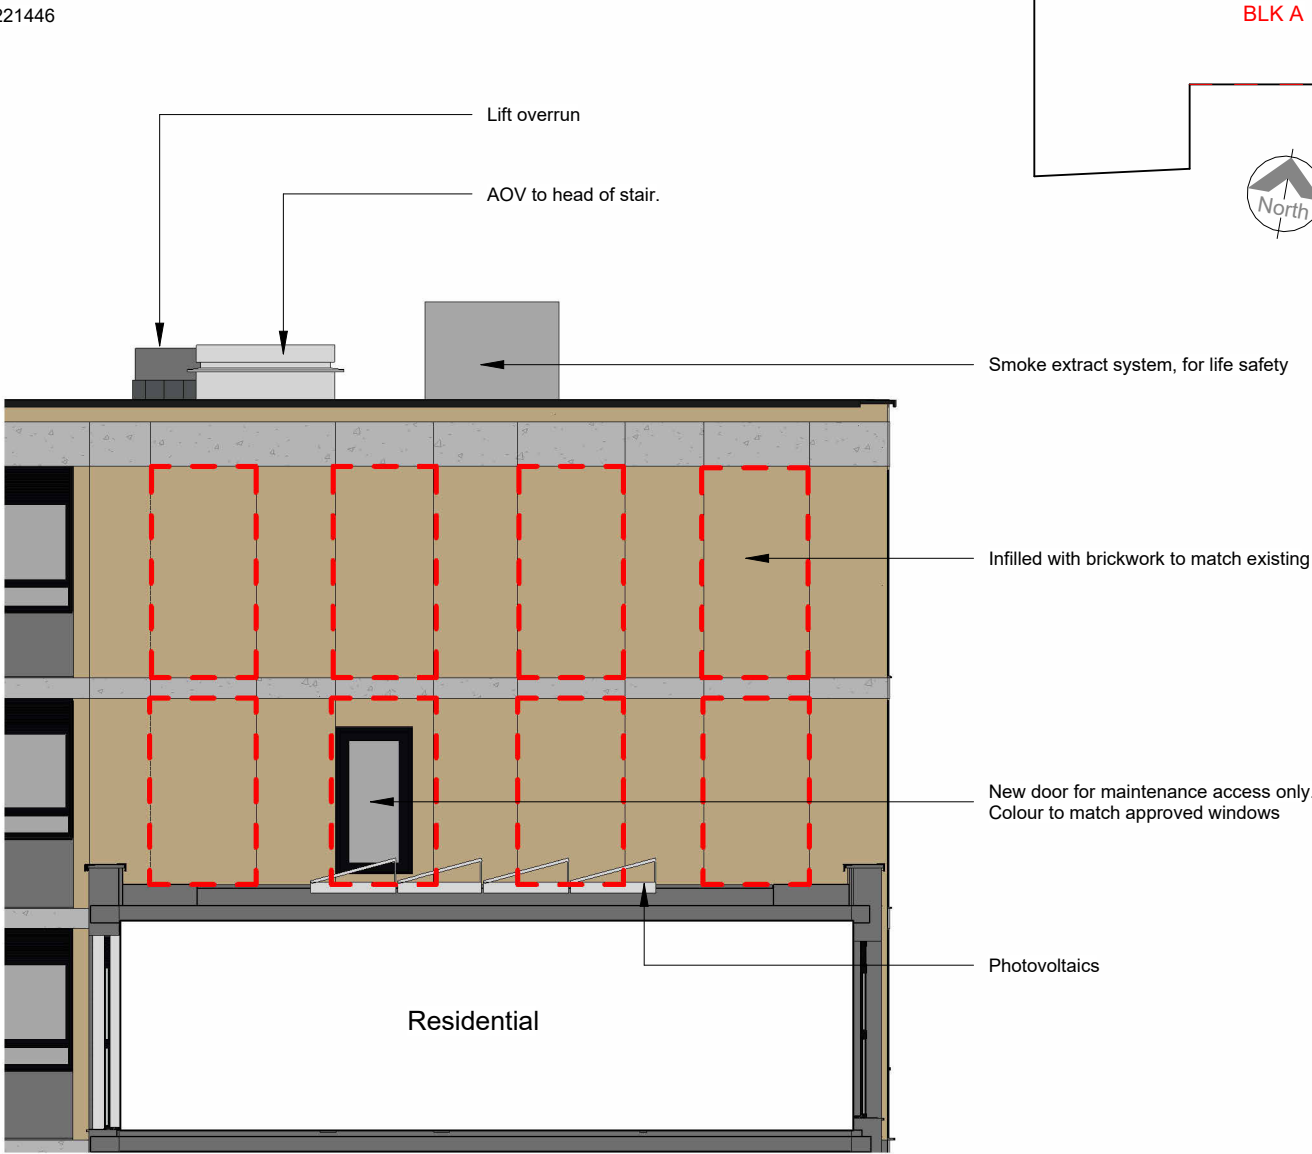

1 Partial Elevation - Proposed South
1 : 100

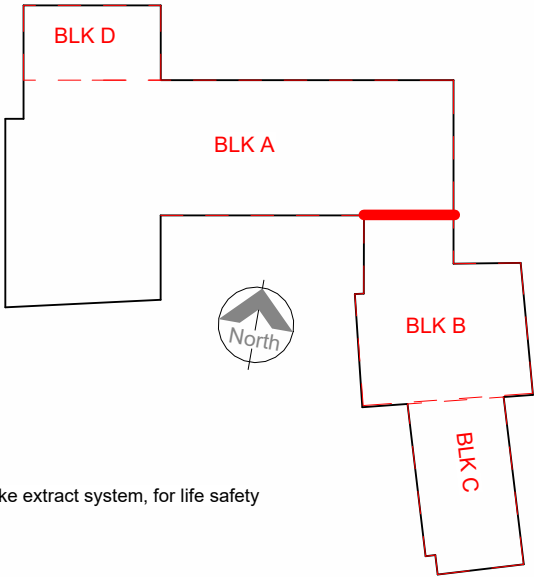

 Previous window location.
(Now infilled with brickwork).

 Extent of previous lift/stair overruns.
(Now demolished).

1 0 1 2 3 4 5
Scale 1:100 @A3 m

© ECE Westworks Limited. No dimensions to be scaled from drawing except for the purposes of Planning Applications. The contractor should check all dimensions on site. It is the contractors responsibility to ensure compliance with Building Regulations.

Client's Name TENE LIVING		Drawing Title Planning Full_South Elevation - Infill brickwork level 03 & 04						
Job No	Origin	Vol	Level	Type	Role	Number	Status	Rev
W0821	WW	XX	XX	DR	A	0235	S0	P04

Drawn	Checked	Date
WST	WST	26.06.26
Job Title Market Place Reading		
Status PLANNING		

Rev	Date	Revision Details	Dr	Ch
P04	03/10/26	Full App - Final Issue	WW	WW
P03	29/08/26	Full App - Updated to comments	WW	WW
P02	26/08/26	Full App - Updated	WW	WW
P01	10.08.26	Full App - Draft Issue	WW	WW

 **Westworks**
Bristol: Westworks, Beacon Tower,
Colston Street, Bristol, BS1 4XE
T 0117 214 1101 E bristol@ecwestworks.com
Sussex: 64 - 68 Brighton Road, Worthing,
West Sussex, BN11 2EN
T 01903 248777 E sussex@ecarchitecture.com
London: 76 Great Suffolk Street,
London, SE1 0BL
T 0207 928 2773 E london@ecarchitecture.com
WESTWORKS
www.ecwestworks.com

CAD Plot Date: 03/10/2026 14:02:03