




PROPOSED SITE AND GROUND FLOOR PLANS

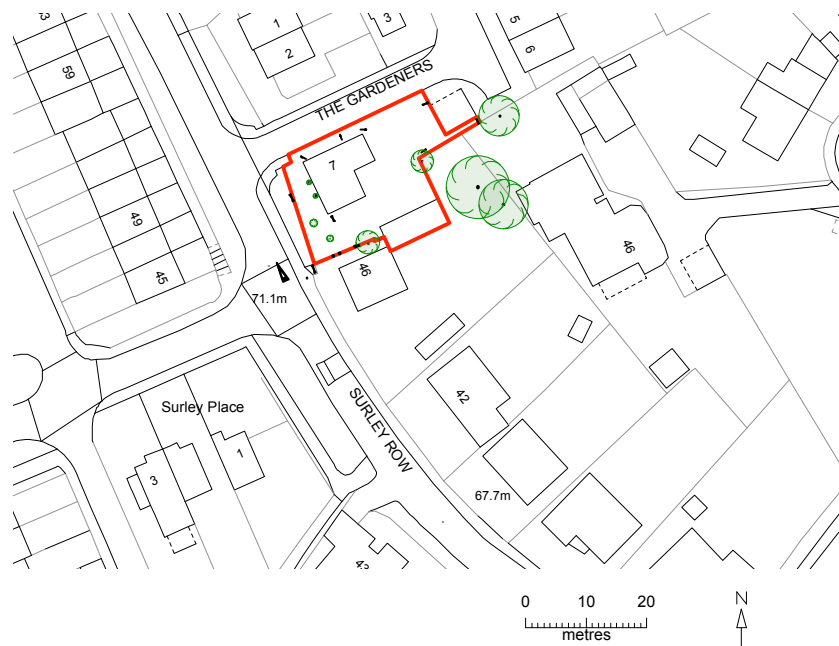

SITE AND BLOCK PLAN
SCALE 1:500 @ A3

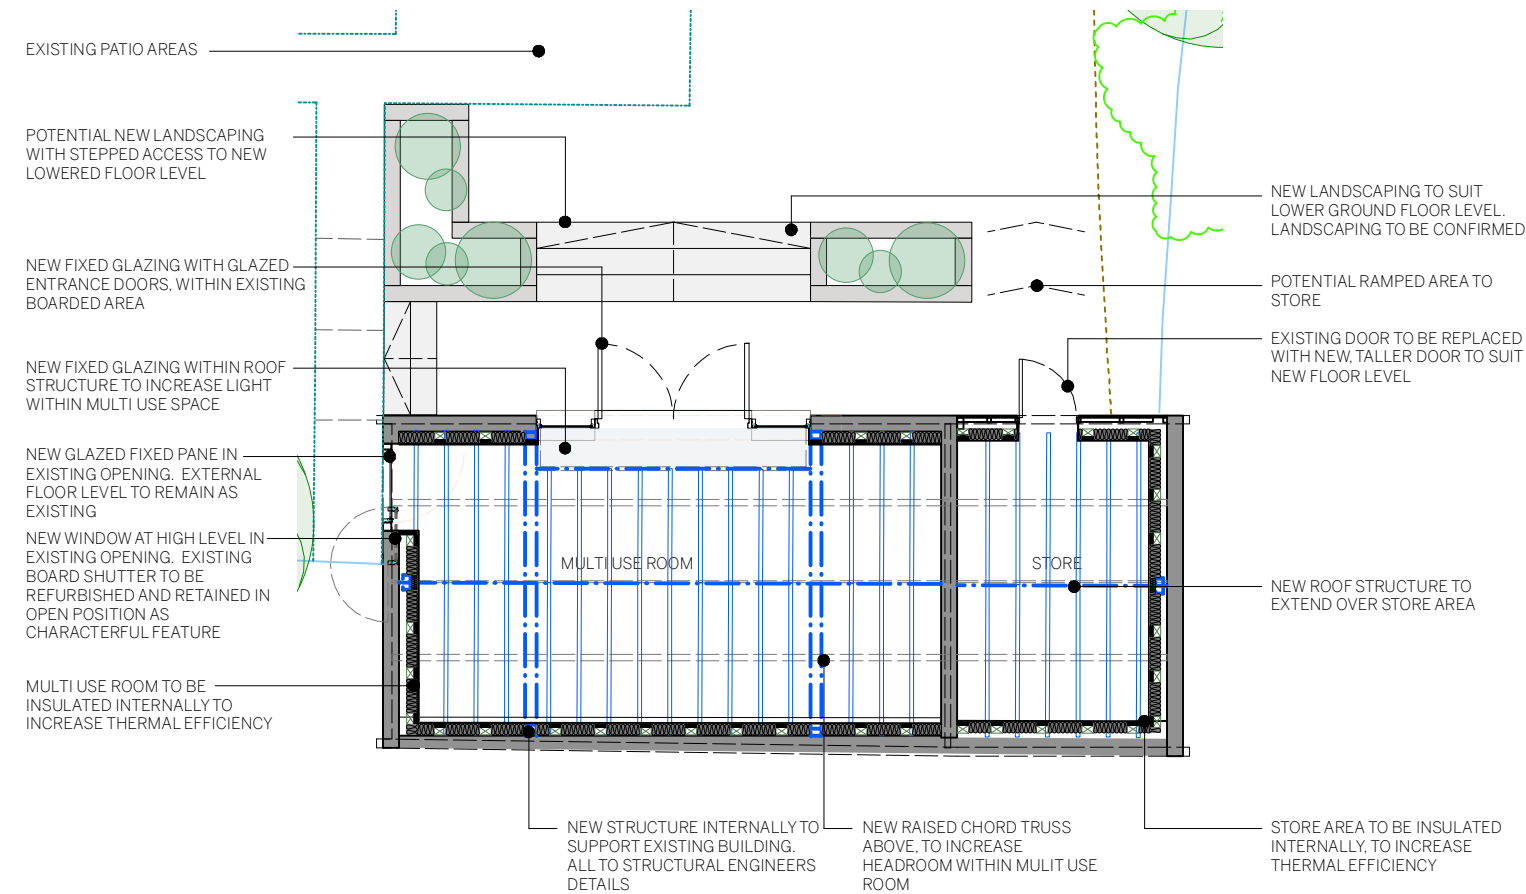

PROPOSED GROUND FLOOR PLAN
SCALE 1:100 @ A3

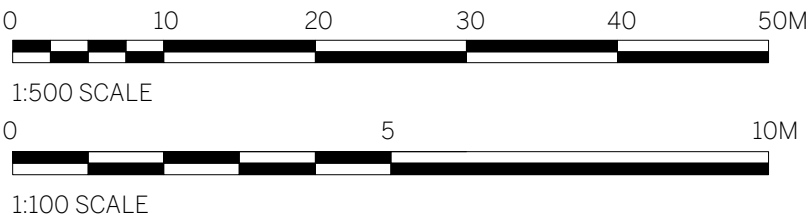

Contact
a 5 Kelburne Close,
Winnersh, RG41 5JG
e info@taitarchitects.co.uk
w taitarchitect.co.uk
p 01189072593

General Notes
1. ISSUED ONLY FOR PURPOSE INDICATED.
2. THIS IS TO BE READ IN CONJUNCTION WITH ALL OTHER CONSULTANTS INFORMATION.
3. CHECK SITE CONDITIONS PRIOR TO COMMENCEMENT OF WORK
4. ANY DISCREPANCIES TO BE REPORTED DIRECTLY TO THE ARCHITECT
5. ALL DIMENSIONS TO BE CHECKED ON SITE.
6. THIS DRAWING IS COPYRIGHT.

Revisions:
REV DATE DESC

DRAWN CHECKED



Project name:
7 THE GARDENERS

Client:
MR AND MRS GREENHALGH

Status:
PLANNING

Job No:
24.513

Description:
PROPOSED SITE AND GROUND FLOOR PLANS

Date:
SEPT 26

Scale:
1:100 @ A3

Drawing No:
PL.001

Rev: