
 


# 8 Barrington Way Site Plan

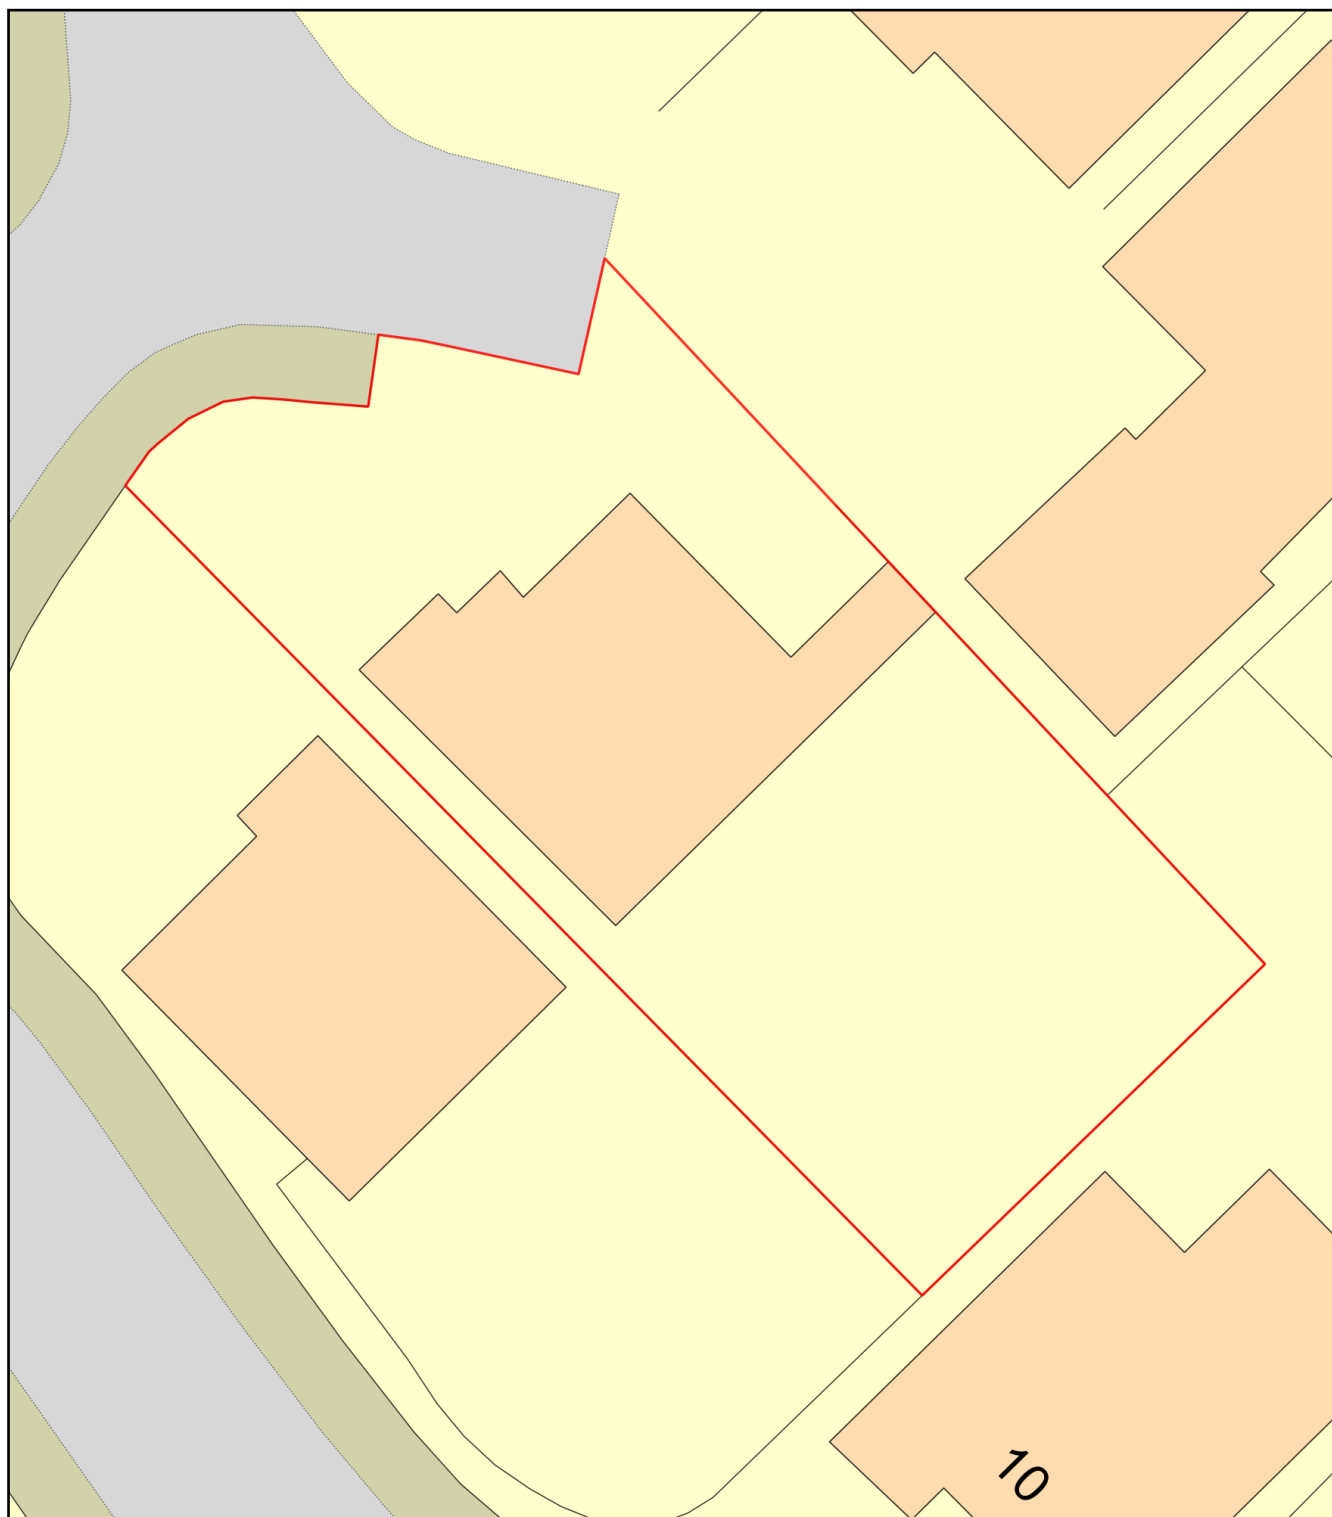

Plan Produced for: S.Mahmood

Date Produced: 24 Jul 2026

Plan Reference Number: TQRQM26205091841840

Scale: 1:200 @ A4