
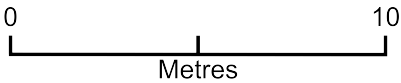


Site Plan

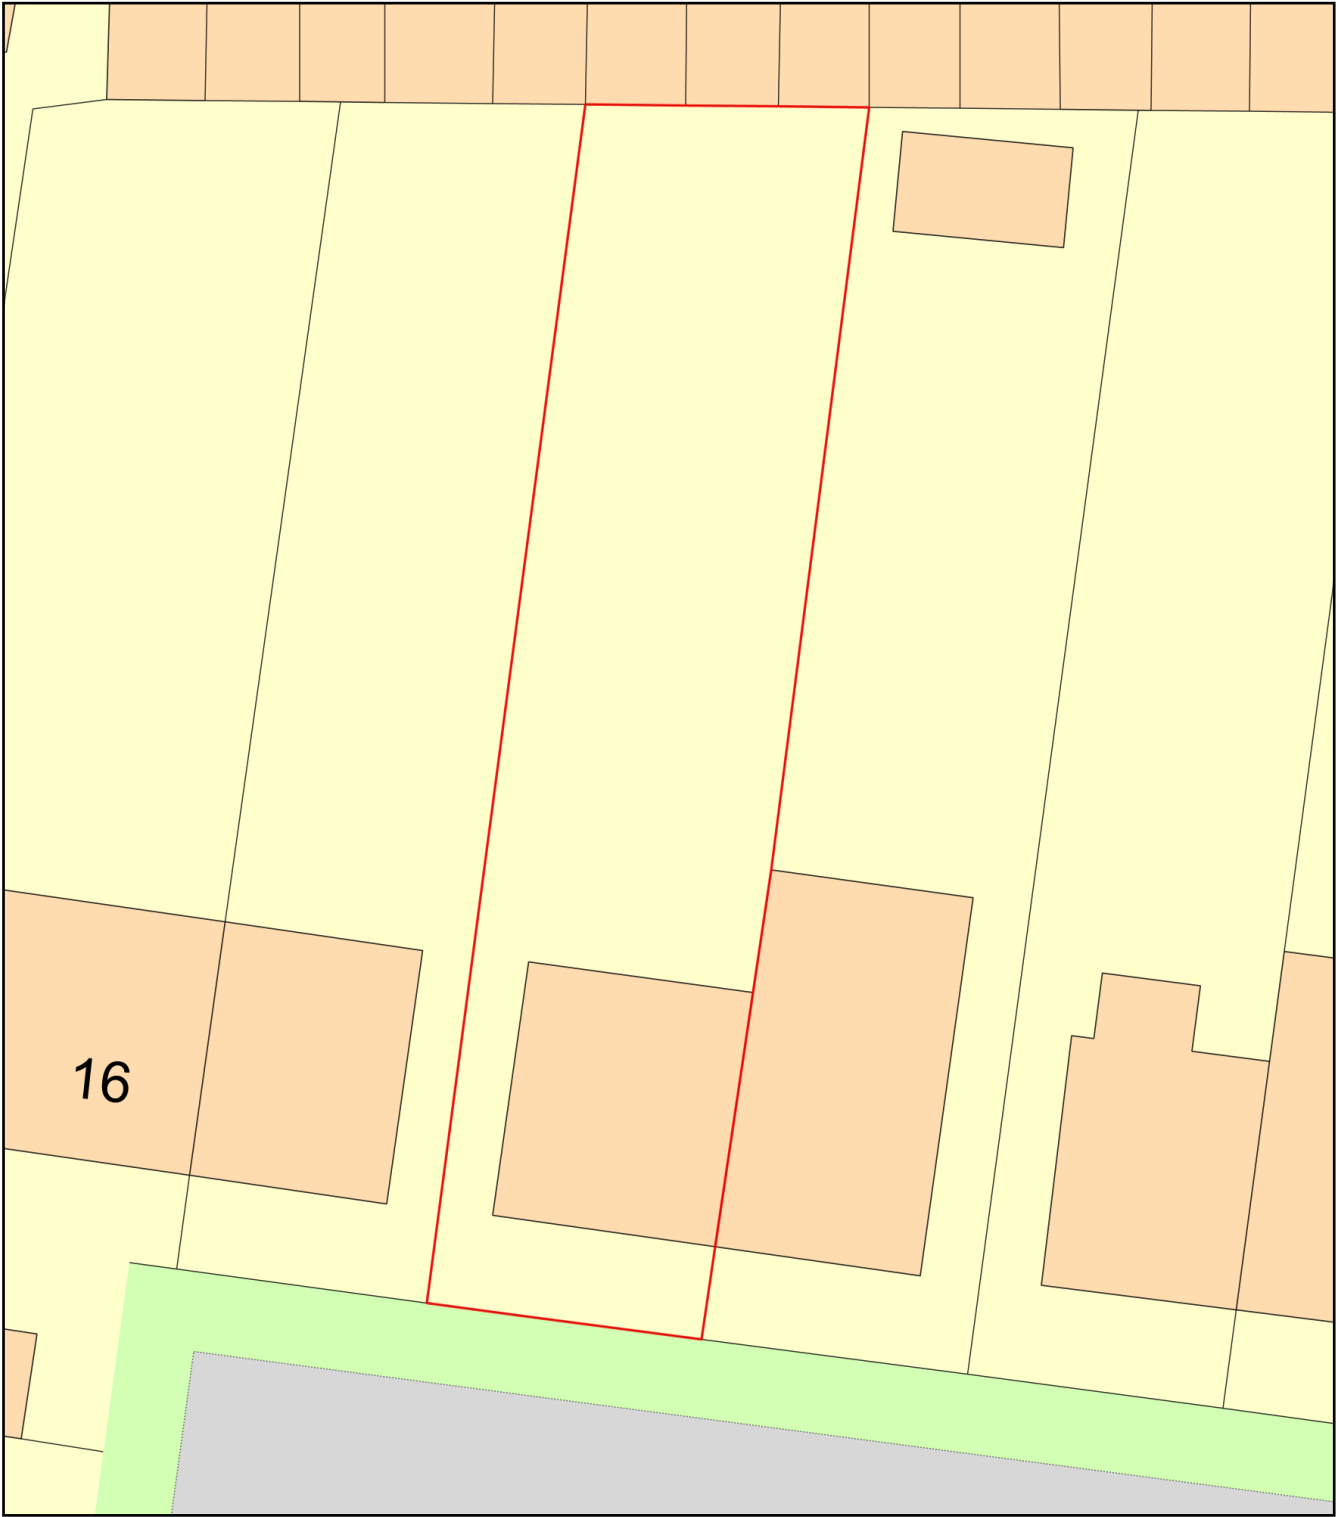

Plan Produced for: Reading Council

Date Produced: 30 Mar 2023

Plan Reference Number: TQRQM23089185746966

Scale: 1:200 @ A4