


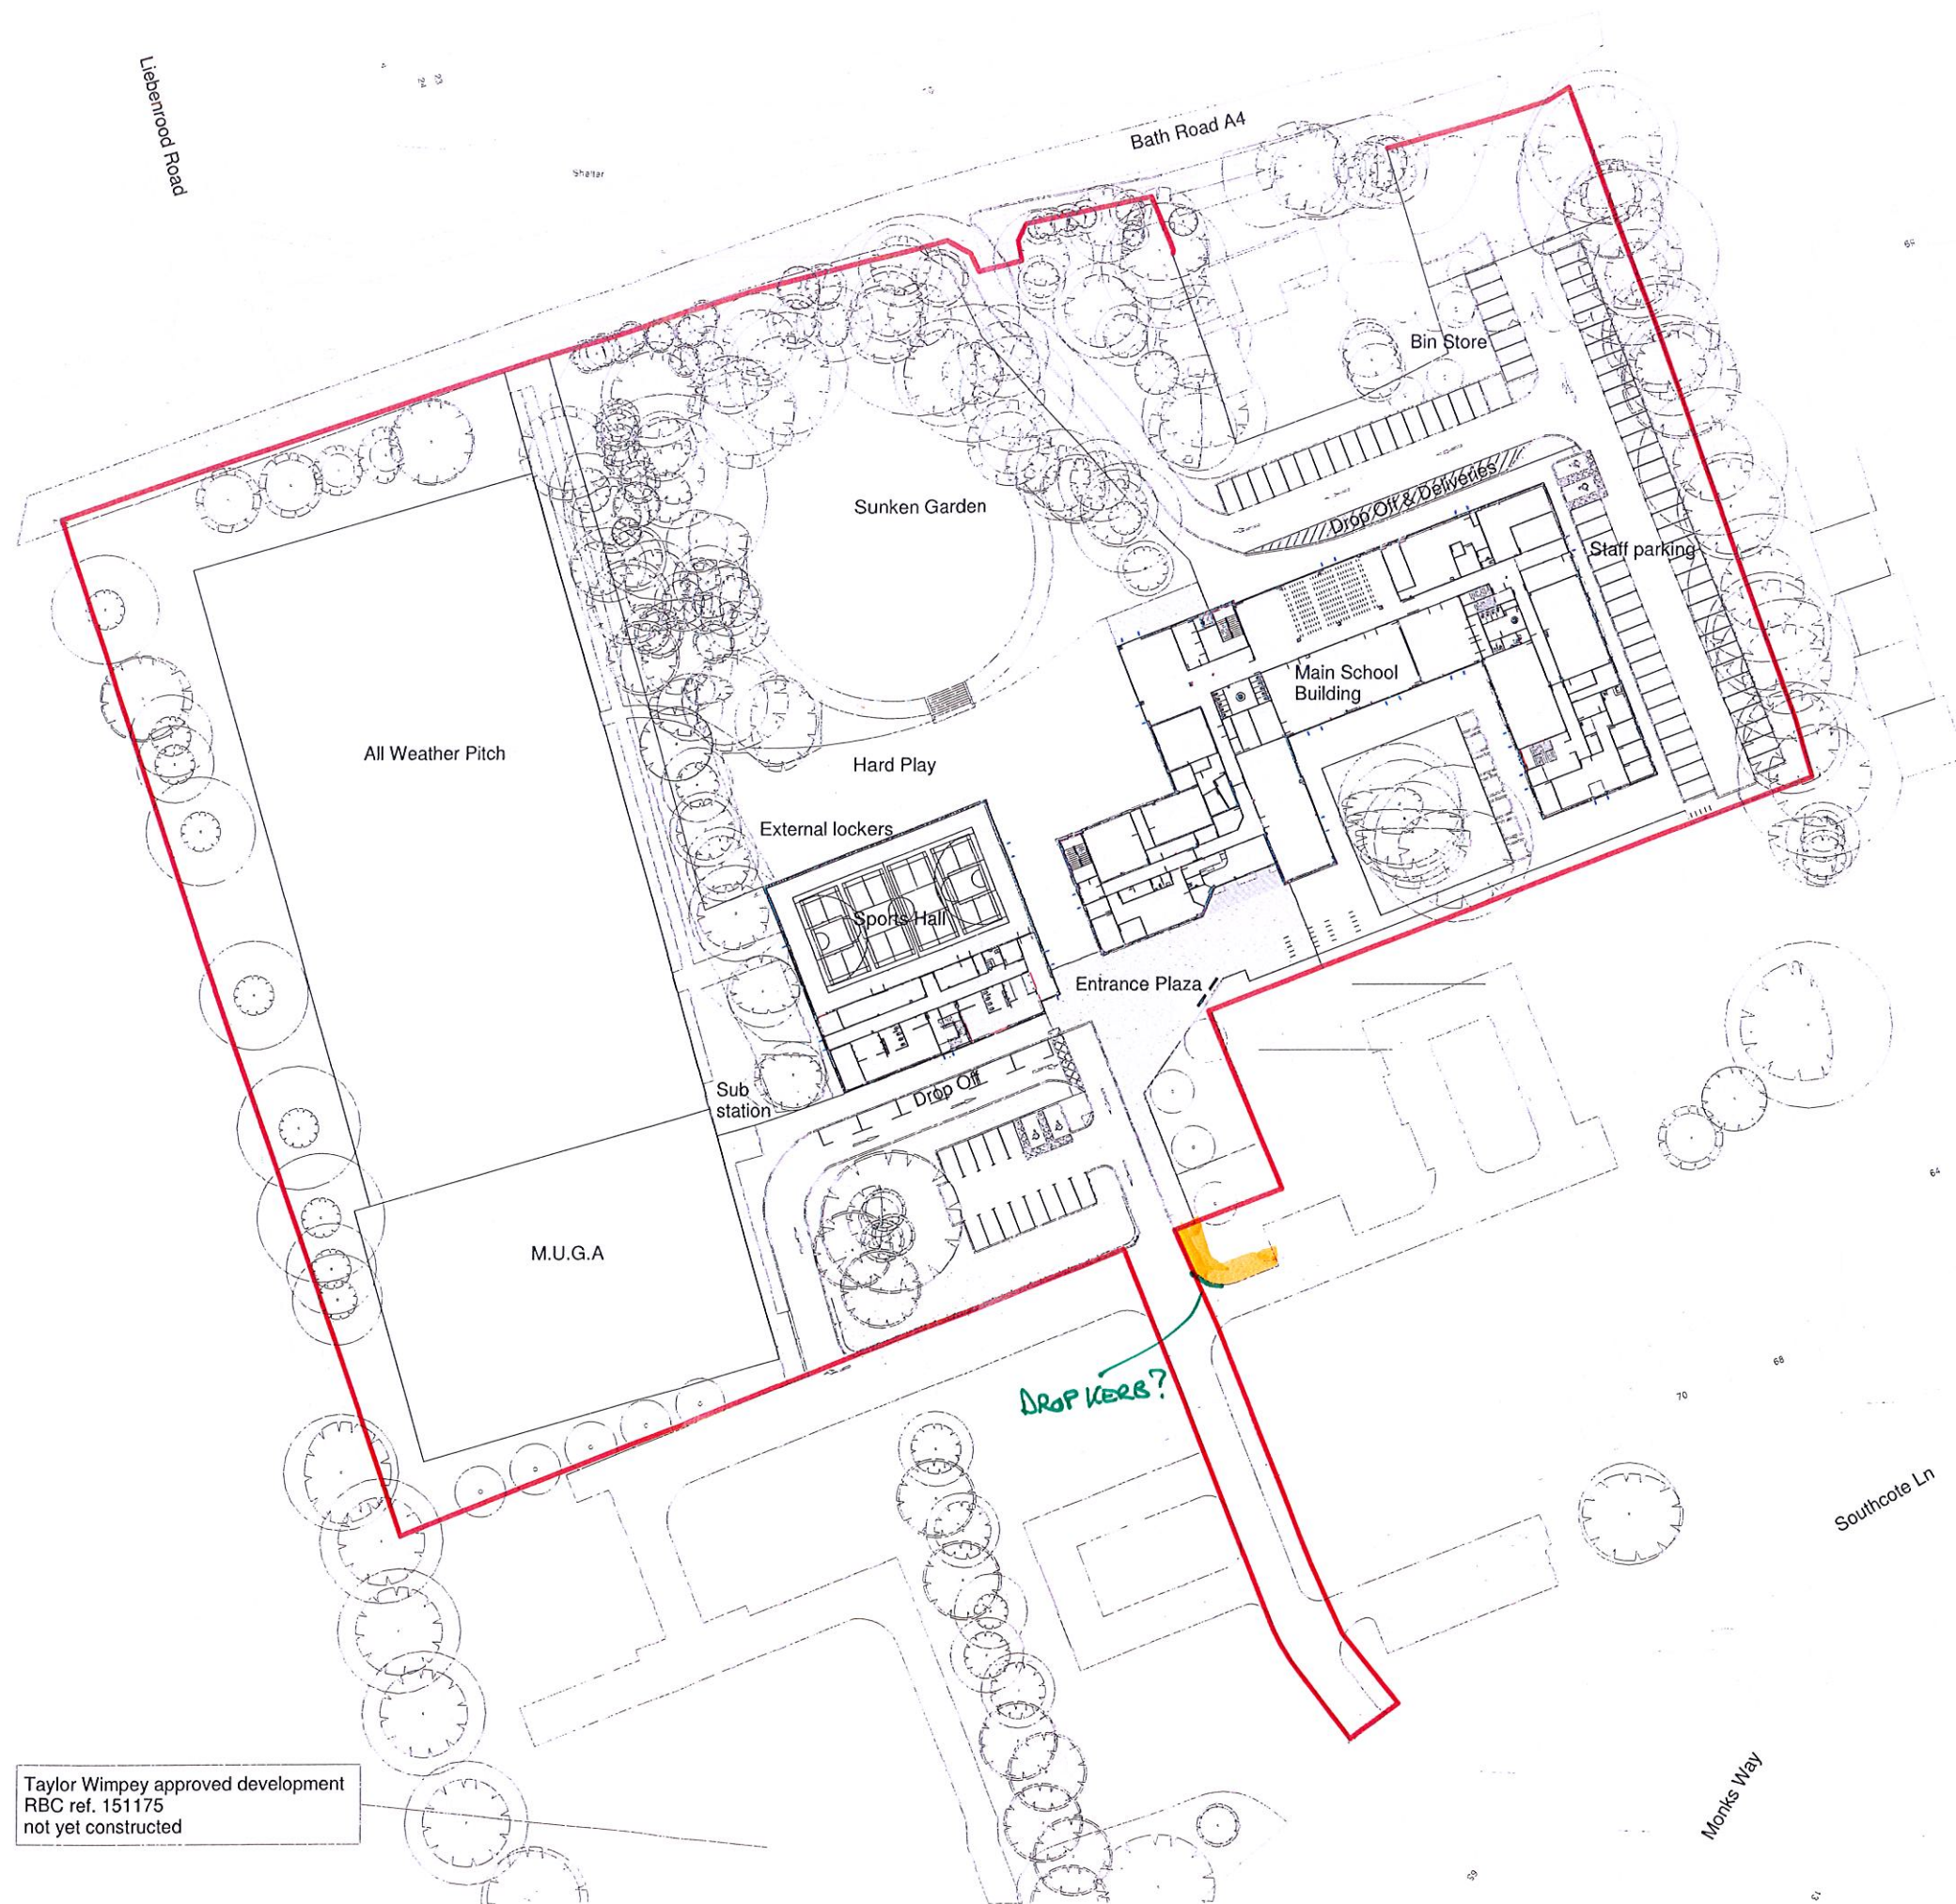

For landscape design refer to Fabrik's Landscape Masterplan drawing no. D2342 L. 100
External door barriers indicated to all external doors except Main entrance and Student entrance- Broxap BX14/DB (stainless finish) or similar
For details of sports markings refer to specialist sports pitch designer's details

B	11.07.17	Revised to adjust entrance drive to 81 a to align with gate	GJ	PJ
A	03.05.17	Issued for Construction	GW	GJ
P3	24.02.17	Improved visibility of boundary line	FS	GJ
P2	11.01.17	Revised to add gates, remove barriers at south entrance, and add door barriers spec.	GJ	PJ
P1	21.12.16	Preliminary Issue	GJ	
Rev	Date	Revision Details	Dr	Cn


London: 76 Great Suffolk Street, London, SE1 0BL
T 020 7929 2773 E london@ecearchitecture.com
Sussex: Brooklyn Chambers, 11 Goring Road, Worthing, West Sussex, BN12 4AP
T 01903 248777 E sussex@ecearchitecture.com
Bristol: Wistow Works, 31-34 High Street, Bristol, BS1 2AW
T 0117 315 8558 E bristol@ecearchitecture.com
ECE Architecture
www.ecearchitecture.com



Job Title
THE WREN SCHOOL

Drawing Title
SITE PLAN

Scale
1:500 @ A1 / 1:1000 @ A3

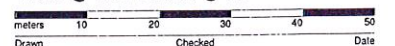

Drawn: GJ
Checked: PJ
Date: 21/10/16

Project: WREN-ECE-00-ZZ-DR-A-00 002- B
Originator: Zone: Level: Type: Displ: Drawing No: Rev

Status: **CONSTRUCTION**

CAD Plot Date: 11/07/2017 12:52:53