

DEVELOPMENTS IN DESIGN LTD

WWW.DEVELOPMENTSINDESIGN.CO.UK
TEL.0118 9797484

EXISTING EXTENSION TO
ADJACENT PROPERTY

BOUNDARY

BOUNDARY

TREE T1

DINING

KITCHEN

TV ROOM

WC

HALL

UP

LOUNGE

EXISTING GROUND FLOOR PLAN


BOUNDARY

BOUNDARY

PROPOSED REAR EXTENSION

MR AND MRS HAMILTON-MARTIN

5 GRAVEL HILL EMMER GREEN BERKS RG4 8QN

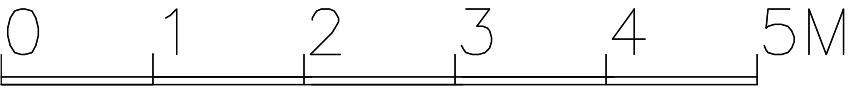

DRAWING NO. HM.003
DATE 2.6.23
SCALE 1:50