



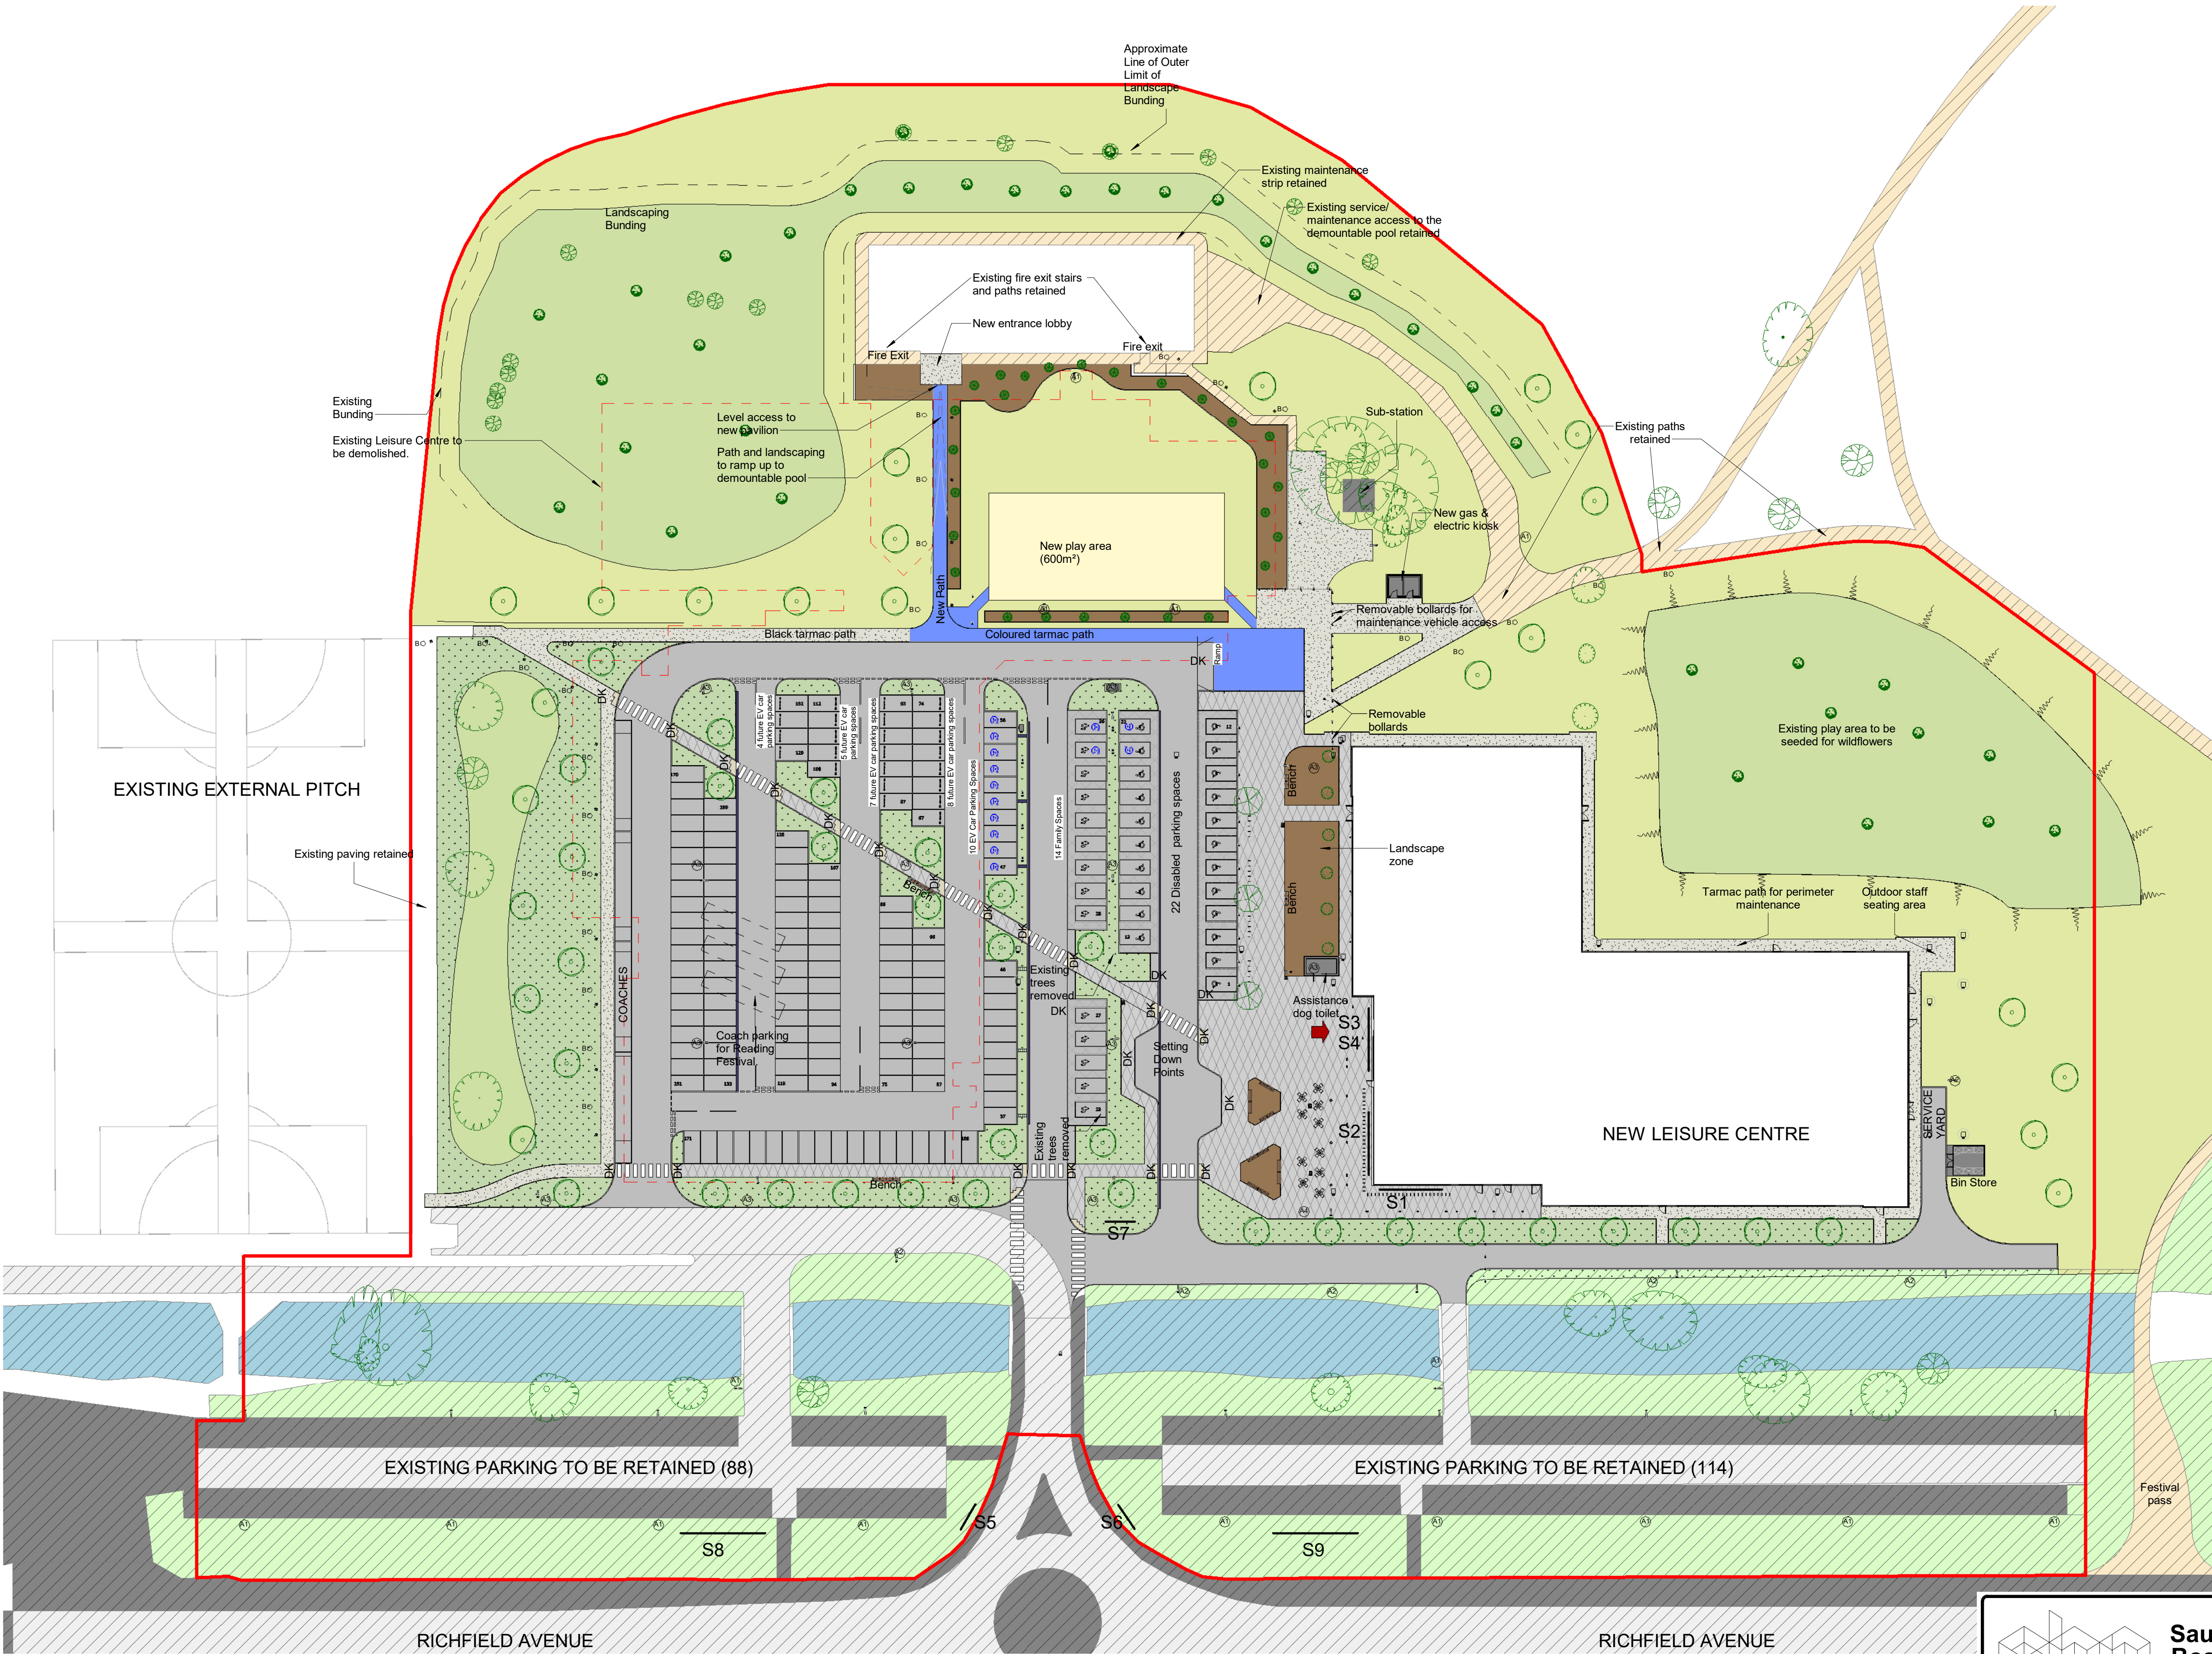

- No. Note
- 1 All dimensions to be verified on site by GENERAL CONTRACTOR prior to any work, setting out or shop drawings being prepared.
 - 2 Drawings not to be scaled. Work to figured dimensions only.
 - 3 © copyright SAUNDERS BOSTON LIMITED. All rights reserved.
This drawing remains the property of SAUNDERS BOSTON LIMITED at all times and may not be reproduced or copied in whole or in part without their prior written consent.
 - 4 This drawing and related specifications are for use only in the stated location.
 - 5 This drawing is to be read in conjunction with all other Consultants drawings and specifications.
 - 6 Drainage has not been surveyed and any/all pipe locations and below ground drainage runs are indicative.
 - 7 It is assumed that all works will be carried out by a competent contractor who will be working, where appropriate, to an approved method statement.

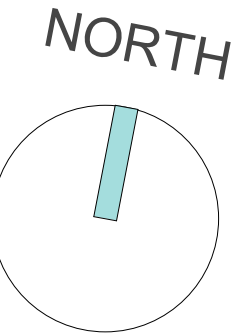

Scale 1:500
0 5 10 15 25m

The New Leisure Centre Parking

New Car Park	
118	Standard Bays
22	Blue Badge Holder Bays including 2 EV charging bays (located closest to the main entrance)
14	Family (Parent and Child) Parking Bays including 2 EV charging bays (located behind the Blue Badge bays)
10	Standard Electrical Vehicle Charging Bays (located in the next row out from the entrance)
24	Future electric vehicle charging points (ducts only, no charging stations)
188	TOTAL new

Existing Car Park	
88	Overflow car park to the west of the access road remains unchanged.
114	Overflow car park to the east of the access road remains unchanged
202	TOTAL retained existing

390 GRAND TOTAL

New Coach Parking	
4	Coaches to Park / Drop-Off (located along the western edge of the car park)

Further coach / HGV parking during the Reading Festival will be available in the main body of the car park which will be closed to the general public at that time.

New Cycle Parking

40	Covered Cycle Shelters for 40 bicycles on 20 Sheffield stands. Stands at minimum 1m centres and setting out to RSC standards. [Located on the pedestrian plaza]
----	---

Signage key

For details, refer to document Rivermead Signage Spec & Roadside Signage

S1	Sign 01
S2	Sign 02
S3	Sign 03a
S4	Sign 03b
S5	Sign 06
S6	Sign 06
S7	Sign 07
S8	Banner 1
S9	Banner 2

Lighting Key

A1	External LED 6m column mounted luminaire Ref: FTS.3.LA103.FW
A2	External LED 6m column mounted luminaire with spill shed Ref: FTS.3.LA103.NR
A3	External LED 6m column mounted luminaire with spill shed Ref: FTS.3.LA103.SY
A4	External LED 6m column mounted luminaire with spill shed Ref: FTS.3.LA103.AY
B	External Illuminated Bollard Ref: DEB.LO13.PAY.DO

For details of lighting see schedule on Thorney & Lumb 'External Lighting Drawing'

P11	Updated to suit latest landscaping design	19/06/23	-	SWB
P10	Play area and tarmac revised	21/04/23	-	SWB
P09	Signage updated	19/04/23	-	SWB
P08	Hard landscaping layout revised, bin store relocated, service kiosk enlarged, signage added	16/03/23	CM	SWB
P07	Topographical Survey Including Bunding Added	20/12/21	CW	JK
No.	Revision	Date	Chk	Auth

Pellikaan Construction Limited

Job
Reading Rivermead Leisure Centre

Drawing
Site Plan

Scale
As indicated @A1

Revision
P11


project originator zone level type role number
1790-SBA-RM-ZZ-DR-A-5003

1 Proposed Site Plan

1:500

Materials key

Existing soft landscaping	Proposed asphalt path	Proposed cultivated turf
Existing unmade path	Proposed block paving	Proposed wildflower meadow
Existing tarmac	Proposed coloured asphalt path	Proposed shrub planting
Proposed tarmac	Proposed grass	Existing areas to remain

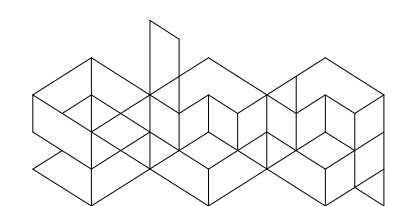

Eastern Gate House, 119 Newmarket Road,
Cambridge CB5 8HA
T:01223 367133
office@saundersboston.co.uk

**Saunders
Boston
Architects**

The Generator, The Gallery, King's Wharf
The Quay, Exeter EX2 4AN
T:01392 346627
www.saundersboston.co.uk

STAGE 5

SBA Project Code	Drawn	TZ	Date	02/26/19
1790	Checked	CW	Suitability Code	