


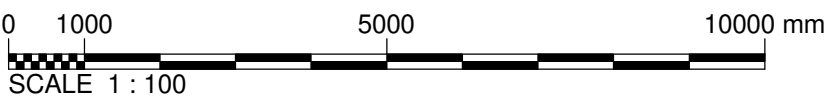

North Elevation
SCALE 1 : 100



East Elevation
SCALE 1 : 100



B	03.02.23	GS	DA	JA	PLANNING COMMENTS INCORPORATED
A	25.02.21	GS	DA	JA	ISSUED FOR PLANNING APPROVAL
REV	DATE	DRN	CHKD	APPD	DESCRIPTION

DRAWING STATUS

For Approval



E: info@bluebirdengineering.co.uk
T: 0118 9 583 551
A: 46 London Street, Reading, RG1 4SQ

CLIENT
Mr Hargun

PROJECT
928 Oxford Road

TITLE
PROPOSED NORTH & EAST
ELEVATIONS

DRAWN GS	DATE FEB 2021	SCALE 1 : 100 @ A1
DRG NO A-1050	REV B	