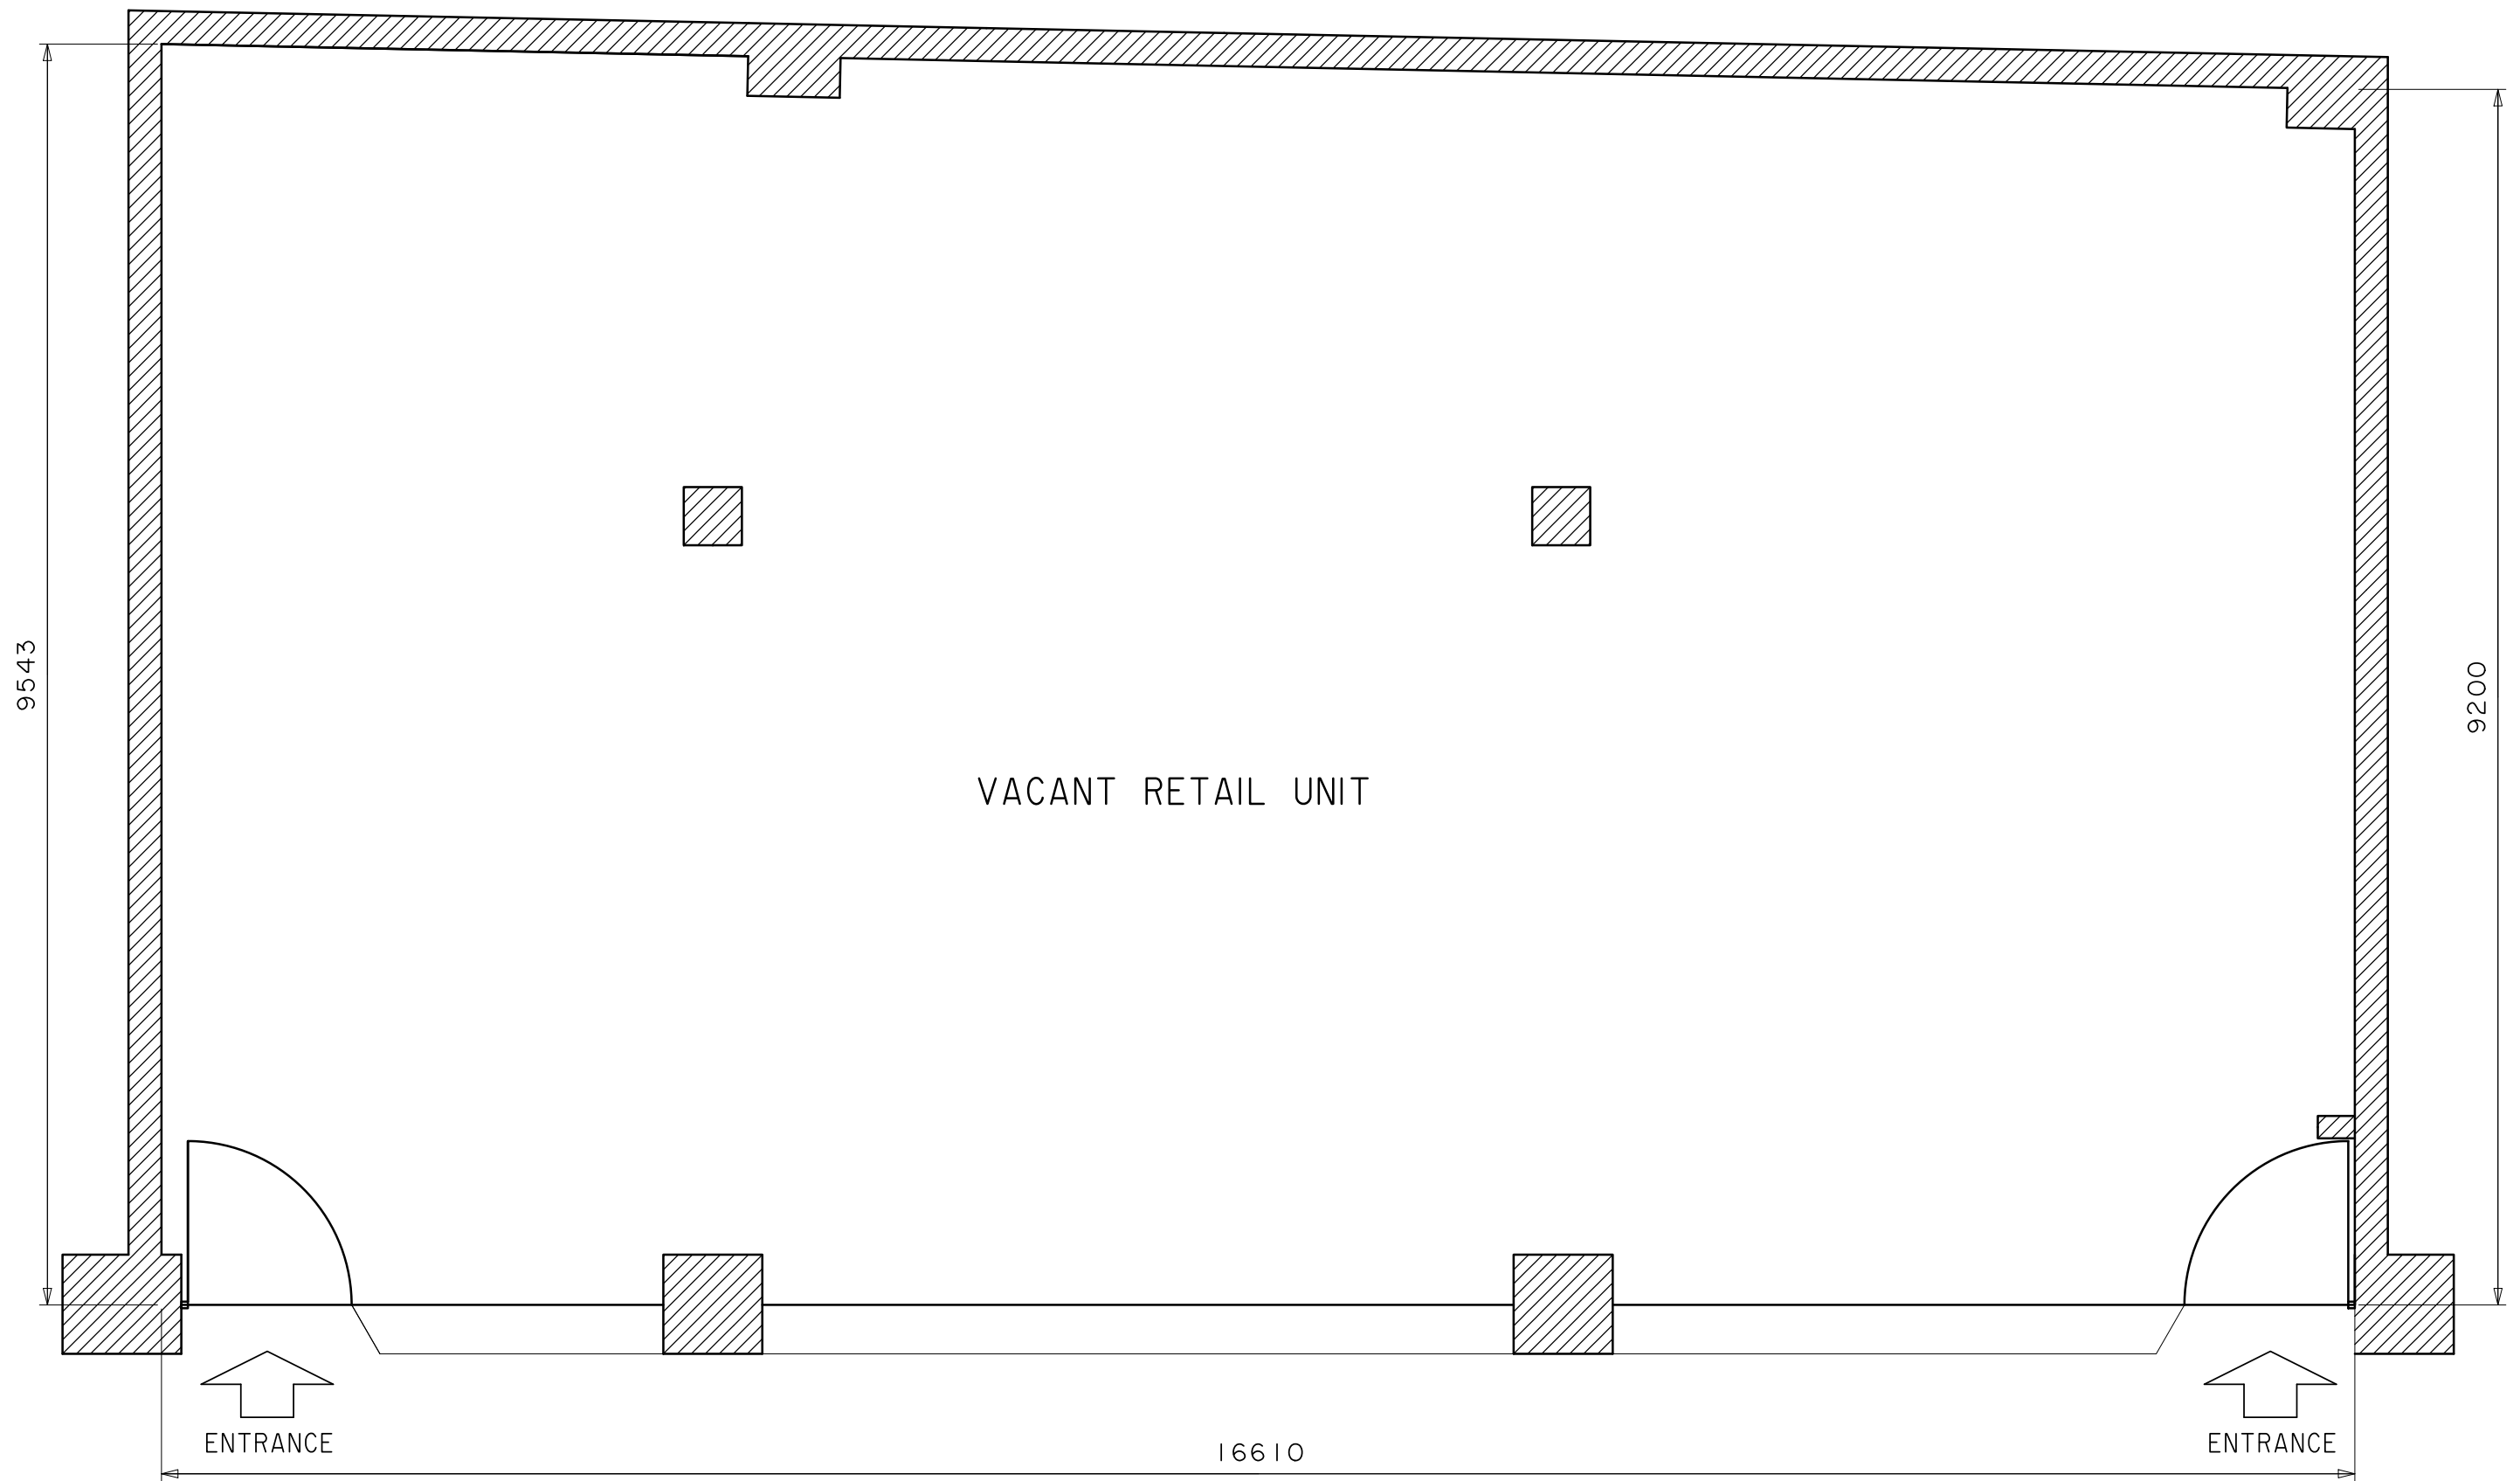


 Reading Borough Council	PROPERTY SERVICES - PROPERTY & ASSET MANAGEMENT Civic Offices, Bridge Street, Reading RG1 2LU - Tel: 0118 937 3079	
32-41 West Street Reading RG1 1TZ	Proposed Cycle Hub Store EXISTING FLOOR PLAN	Drawn by: CRR Checked by: Date: 11 Aug 2022 Scale: 1:50 (A3 paper) Drawing No: TS/22/01/001