


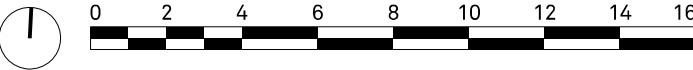

Notes

This document is © Falconer Chester Hall Limited.
All drawing measurements shall not be obtained by scaling. Any discrepancies on this document to be immediately reported to the Architect. Verify all dimensions and levels prior to construction. This Document shall be read in conjunction with related documents, specifications and associated models.



KEY PLAN



P02	07.09.22	EF	CC	Planning Drawing Update
P01	11.08.22	GV	CC	First Issue
Rev:	Date:	By:	Chk By:	Rev Note:

**FALCONER
CHESTER
HALL**

London | Liverpool | Manchester | www.fcharchitects.com | +44(0)151 243 5800

Project Title
138-144 Friar Street, Reading

Client
Thackery Estates

Drawing Title
Existing Ground Floor Plan

Drawing No.
P21109-FCH-BB-00-DR-A-1102

Status S2	Issue suitable for: Information	Date 11.08.22
Job No. P21-109	Drawing Stage Planning	Scale 1:200@A3

Rev P02	Drawn By GV
Checked By CC	