

Proposed : Elevations - Sheet 02

Scale : 1:100@ A3




NORTH ELEVATION



EAST SECTIONAL ELEVATION

SCALE

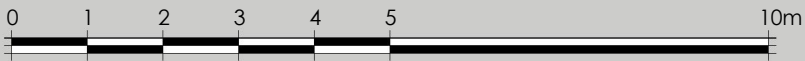

Proposed : Elevations - Sheet 02

A	Comments from planning officer	Oct '22	PEW
Rev	Description	Date	Initial
Revisions			

Mr & Mrs Darrall

Client
43 Gratwicke Road, Tilehurst, Reading RG30 4TU
Single Storey Rear Extension

Project
Proposed :
Elevations - Sheet 02

Drawing

9619	PL / 07	A
Project no	Drawing no	Rev

1:100@A3	June 2022	PEW	RMJ
Scale	Date	Drawn	Checked

ARCHITECTS & INTERIOR DESIGNERS

Define Space Ltd
1650 Arlington Business Park
Theale | Reading RG7 4SA
T : 07739 644 149 / 07444 085 985
E : info@define-space.co.uk
W : www.define-space.co.uk

