




LOCATION PLAN - SCALE 1:1250 @ A1



(c) Crown Copyright 2022. All rights reserved. Licence number 100022432

BLOCK PLAN - SCALE 1:500 @ A1

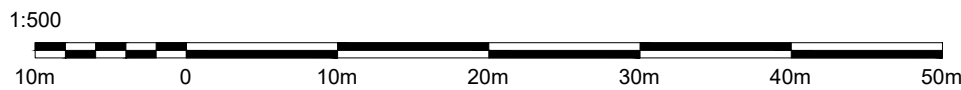

PLANNING LOCATION MAPS

Drawn By:

rds

Retail Design Solutions (Consultancy) Ltd

Amendments:

Rev	Init.	Date	Description
-	-	-	-

Project:

45 Broad Street
Reading
Berkshire
RG1 7QE

Title:

Location & Site Plan Drawings

Specsavers

Optical Superstores

Business Development,
Cirrus House,
10 Experian Way,
Nottingham
NG2 1EP

Tel: +44 (0)345 2020 241
Fax: +44 (0)845 2020 241
E: jonathon.hardy@specsavers.com
www.specsavers.com

Reading
Rebrand Plus

Drawn By:
RDS

Scale:
AS SHOWN

Date:
June 2022

Drawing Number:
-

Revision:
-

Do not scale from this drawing. Dimensions to be checked on site.