


Ardler Site plan existing

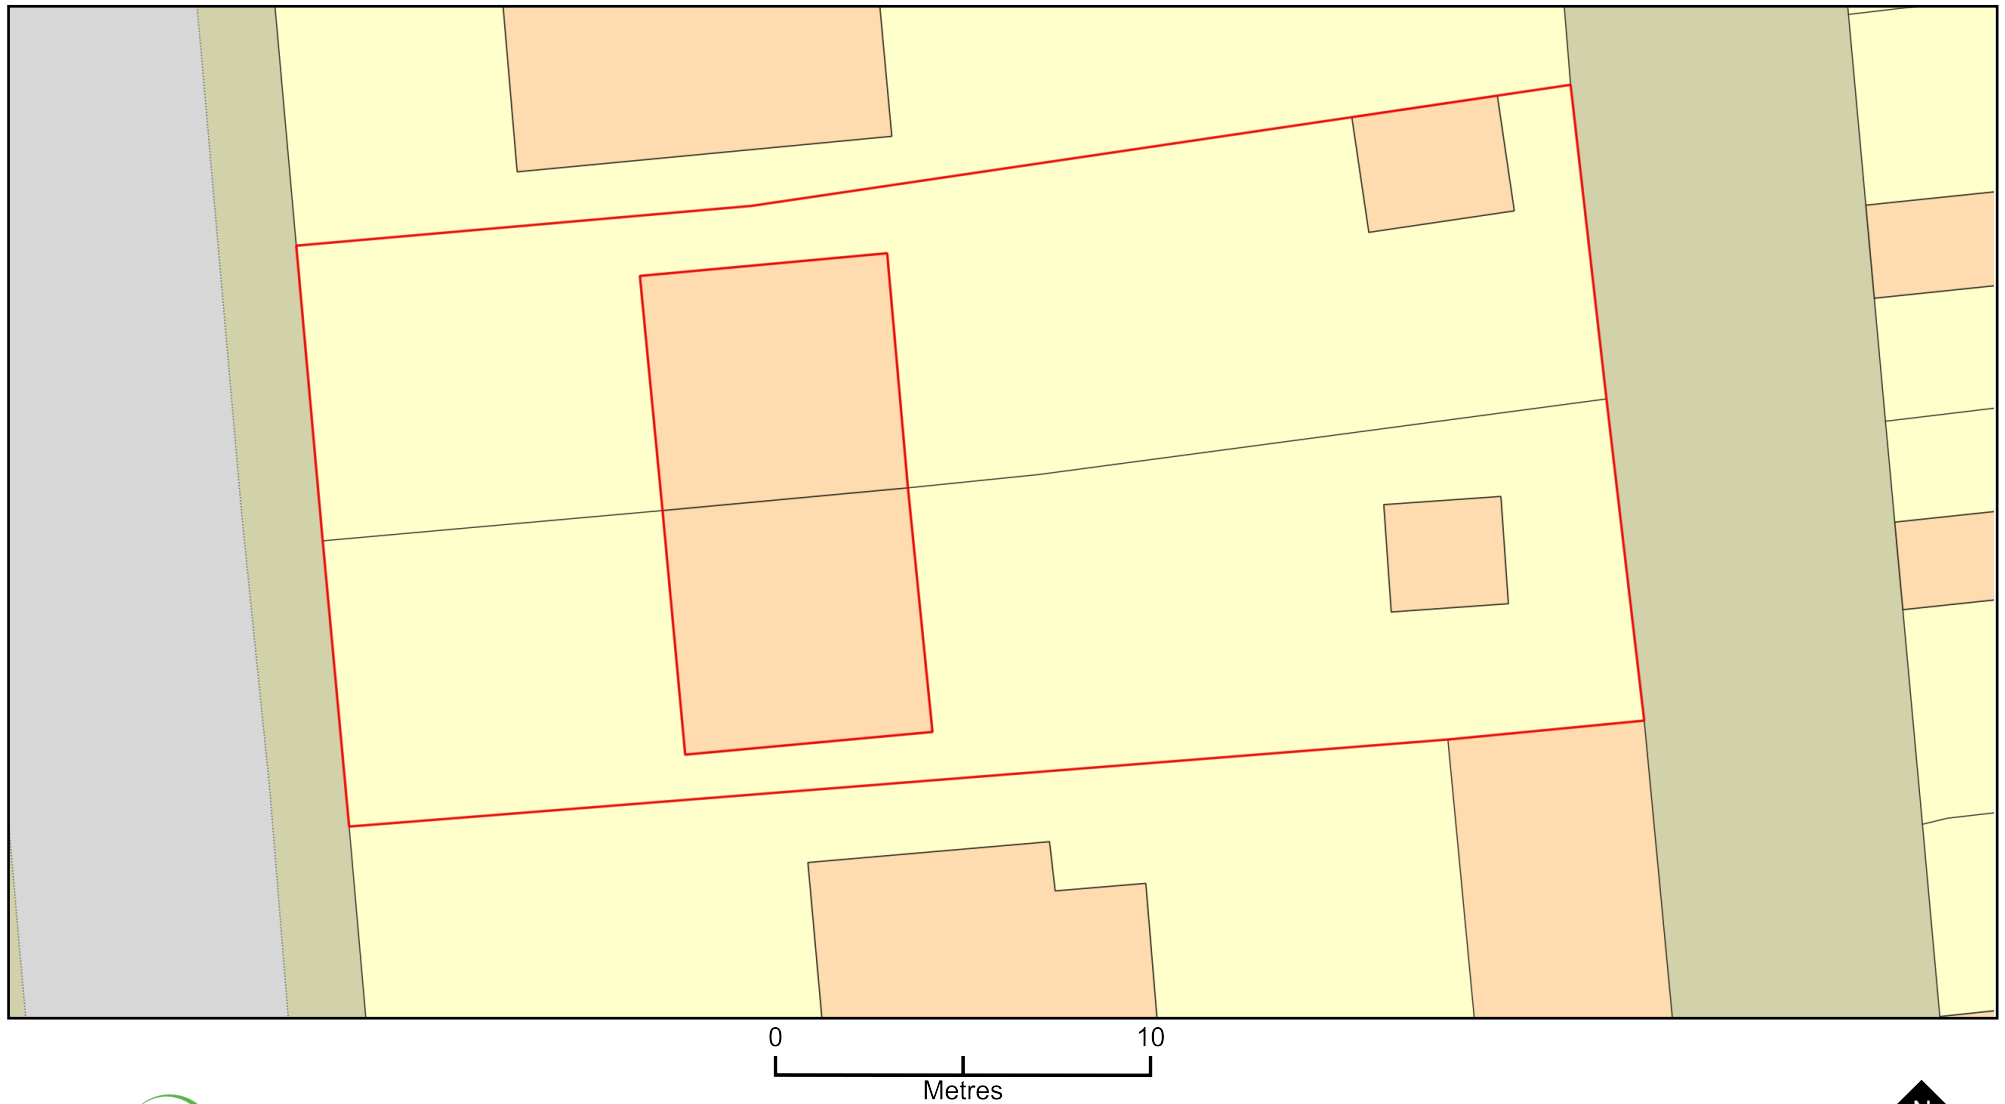

Plan Produced for: Mr Richard Roberson

Date Produced: 06 Mar 2022

Plan Reference Number: TQRQM22065131024120

Scale: 1:200 @ A4

© Crown copyright and database rights 2021 OS 100042766