



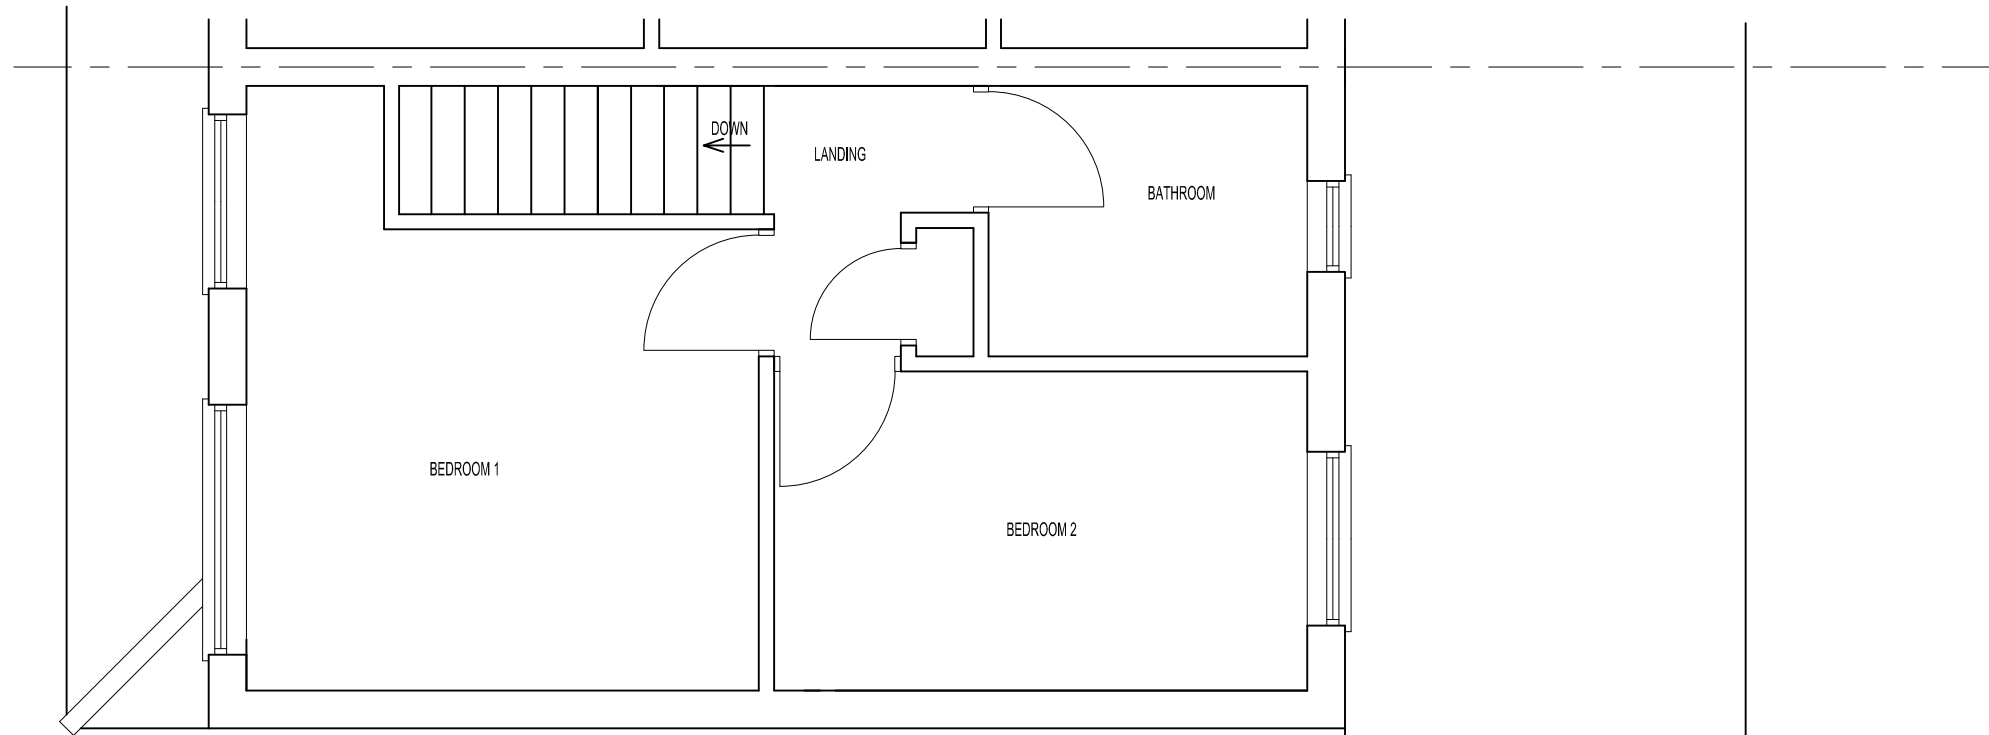

EXISTING FIRST FLOOR PLAN

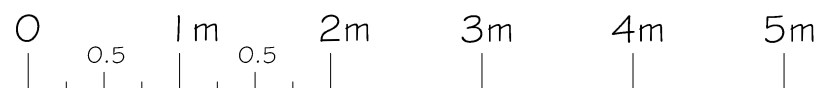

SCALE 1:50

PROJECT PROPOSED DEVELOPMENT AT ; 36A MILL ROAD CAVERSHAM RG4 8DP				
TITLE <				