



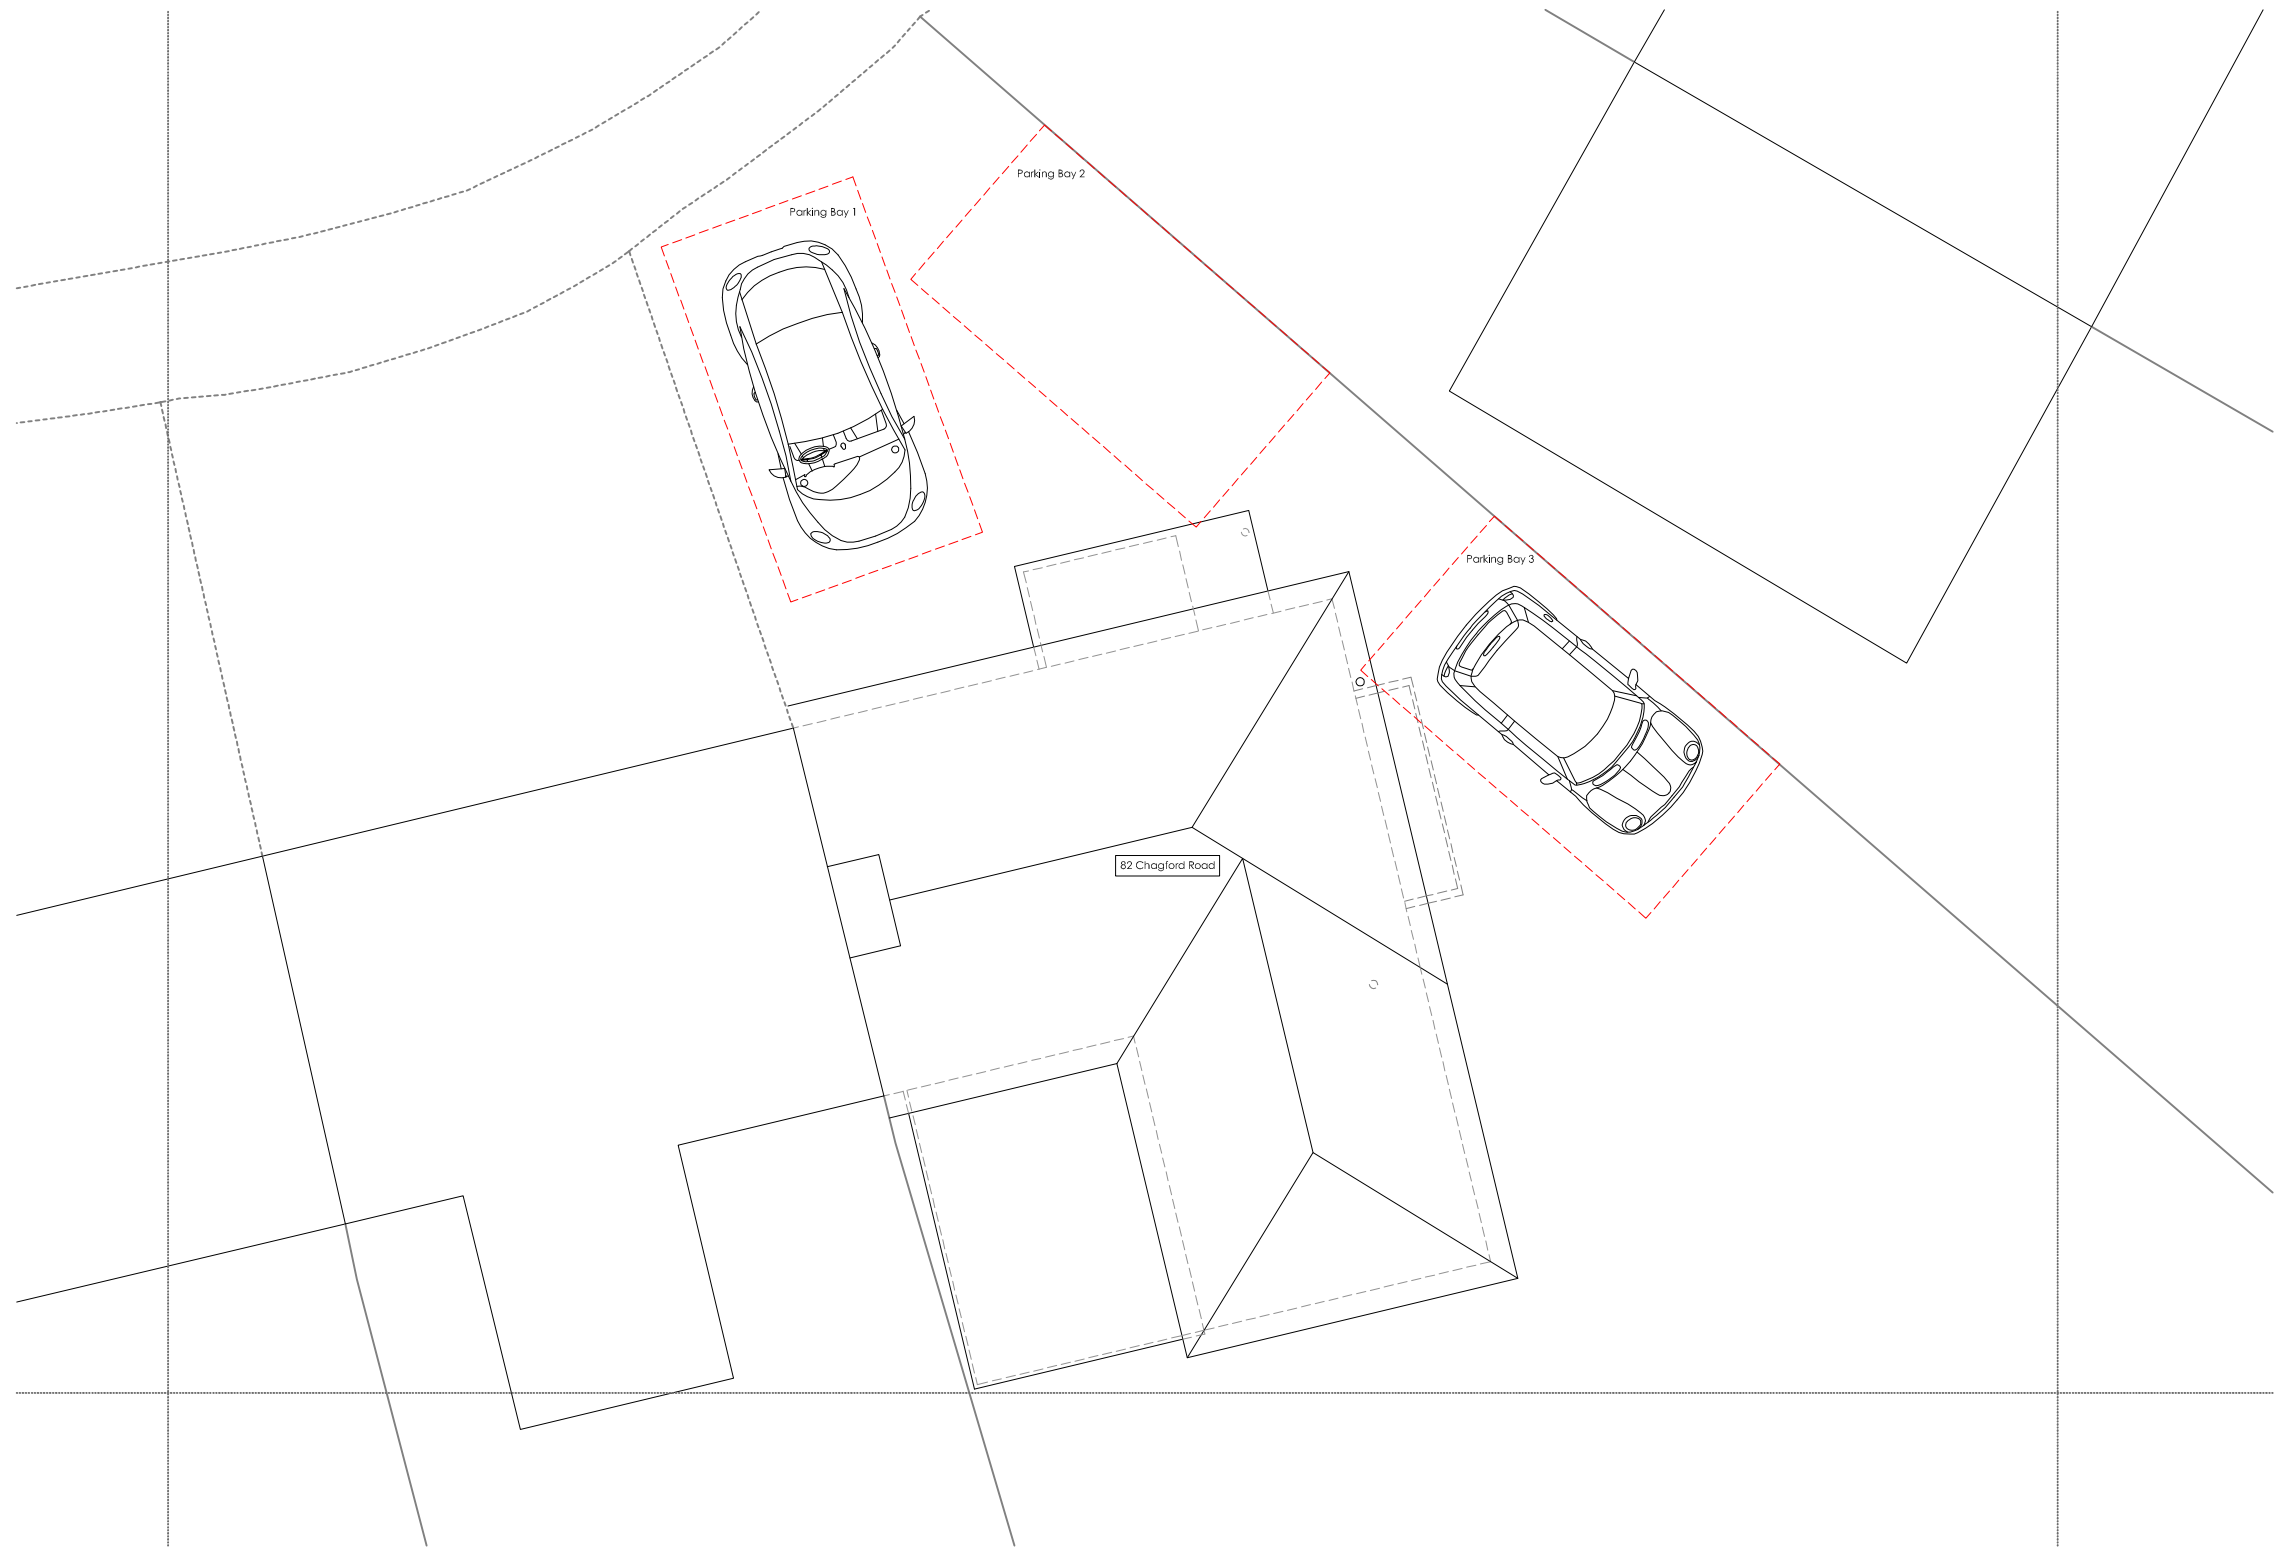

Proposed Site Plan
Scale 1:100

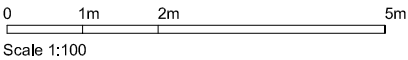

--	--	