




North Elevation
SCALE 1 : 100



East Elevation
SCALE 1 : 100

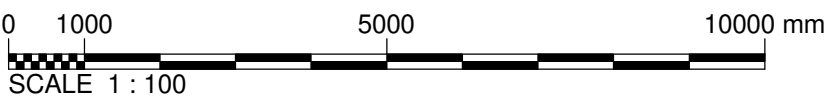

REV	DATE	DRN	CHKD	APPD	DESCRIPTION
A	25.02.21	GS	DA	JA	ISSUED FOR PLANNING APPROVAL

DRAWING STATUS
For Approval



E: info@bluebirdengineering.co.uk
T: 0118 9 583 551
A: 46 London Street, Reading, RG1 4SQ

CLIENT		
Mr Hargun		
PROJECT		
928 Oxford Road		
TITLE		
PROPOSED NORTH & EAST ELEVATIONS		
DRAWN	DATE	SCALE
GS	FEB 2021	1 : 100 @ A1
DRG NO		REV
A-1050		A
© BLUEBIRD ENGINEERING LTD 2021		