


Site Plan

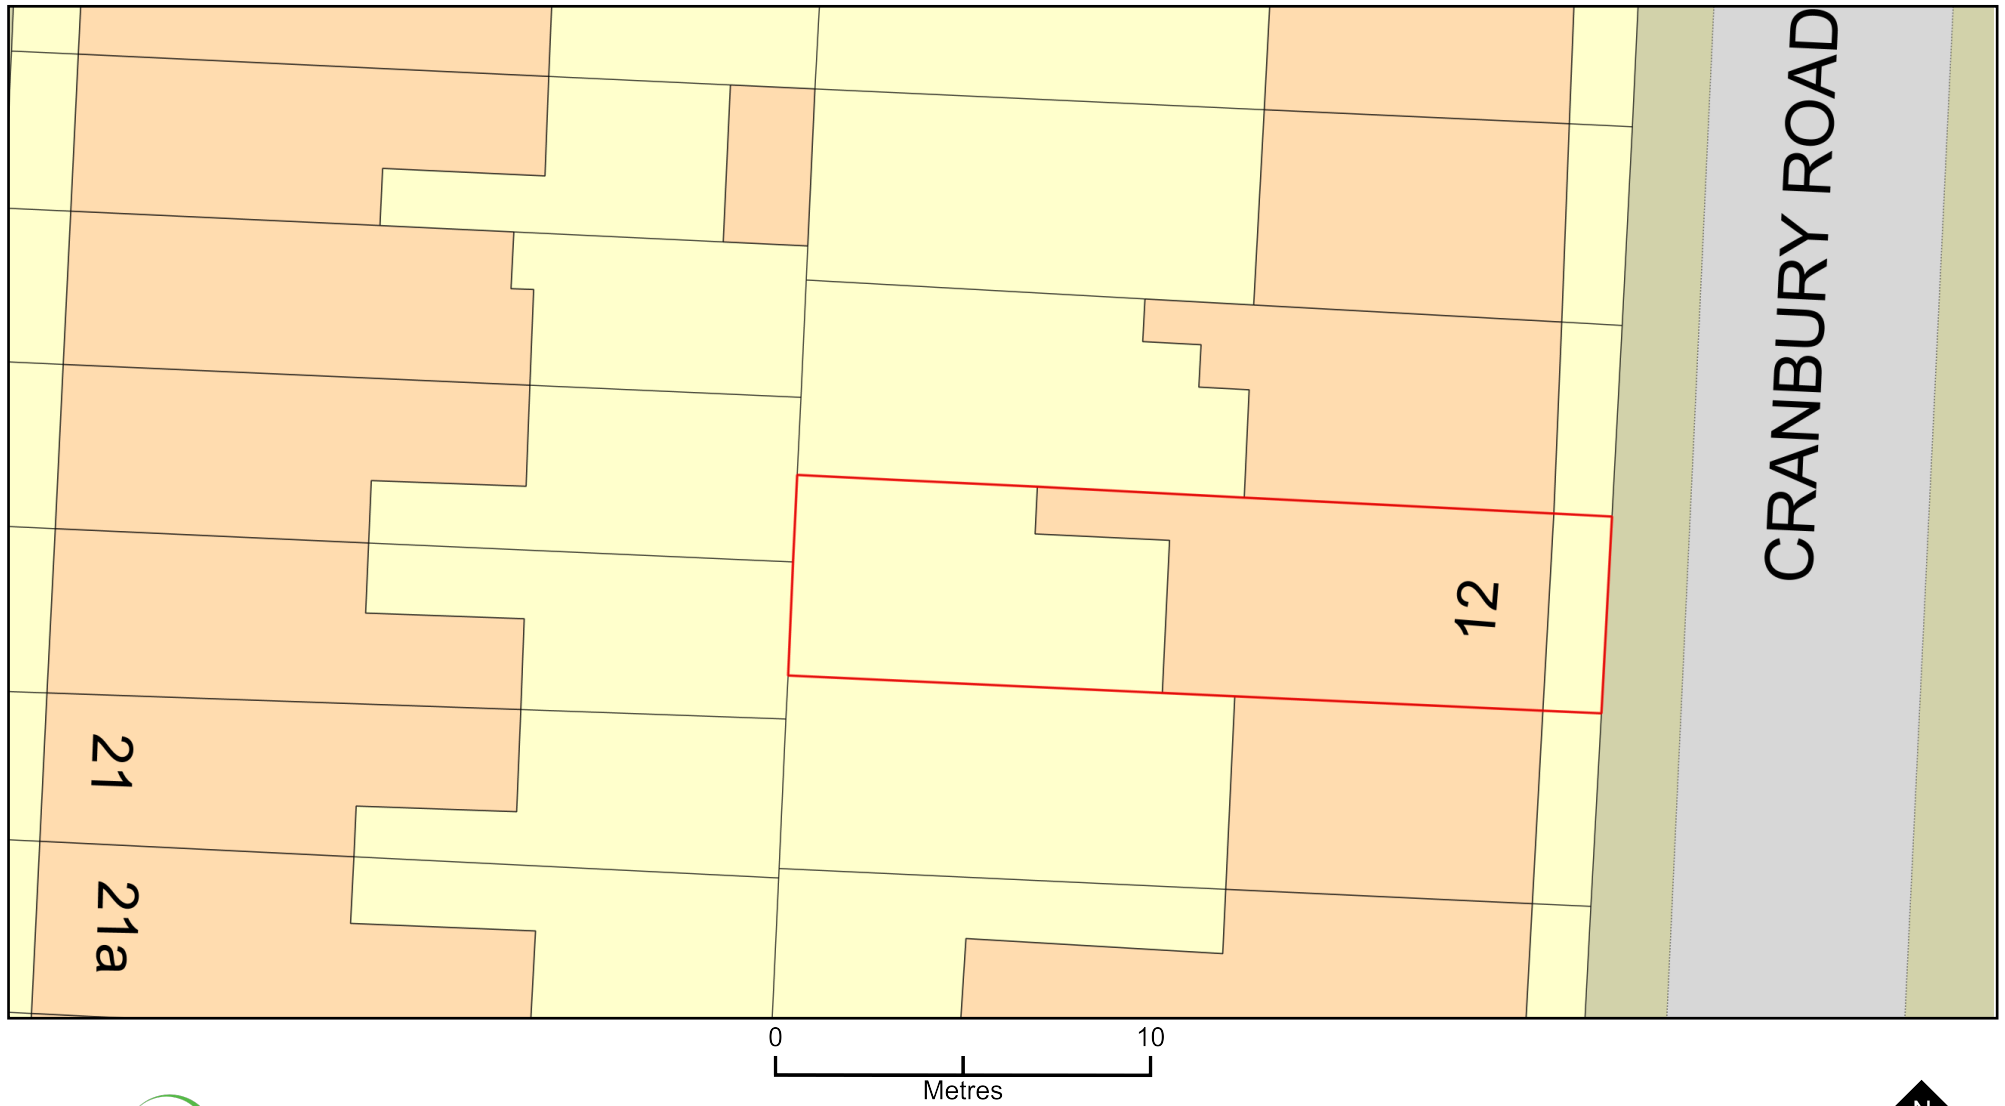

Plan Produced for: Reading Borough Council

Date Produced: 11 Feb 2021

Plan Reference Number: TQRQM21042190306641

Scale: 1:200 @ A4

© Crown copyright and database rights 2019 OS 100042766