


Householder application Drawings for the proposed garage conversion to create habitable accommodation and Construction of New Front Porch

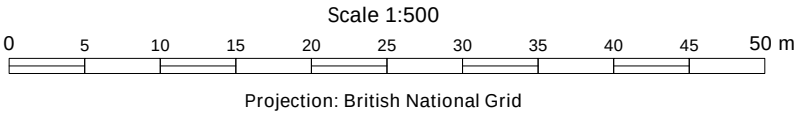

Site Plan
A3-Scale 1:500

General Notes:
1. Do not scale from this drawing.
2. This drawing is to be read in conjunction with all relevant Engineers and Architects drawings and specifications.
3. Report any discrepancies between this drawing and on site to the Engineer.



28 Rufus Isaacs Road, Caversham, RG4 6DD
Project Ref: 0270
Date:17/05/2021
By: ZA
Drawing No. QS-02

