



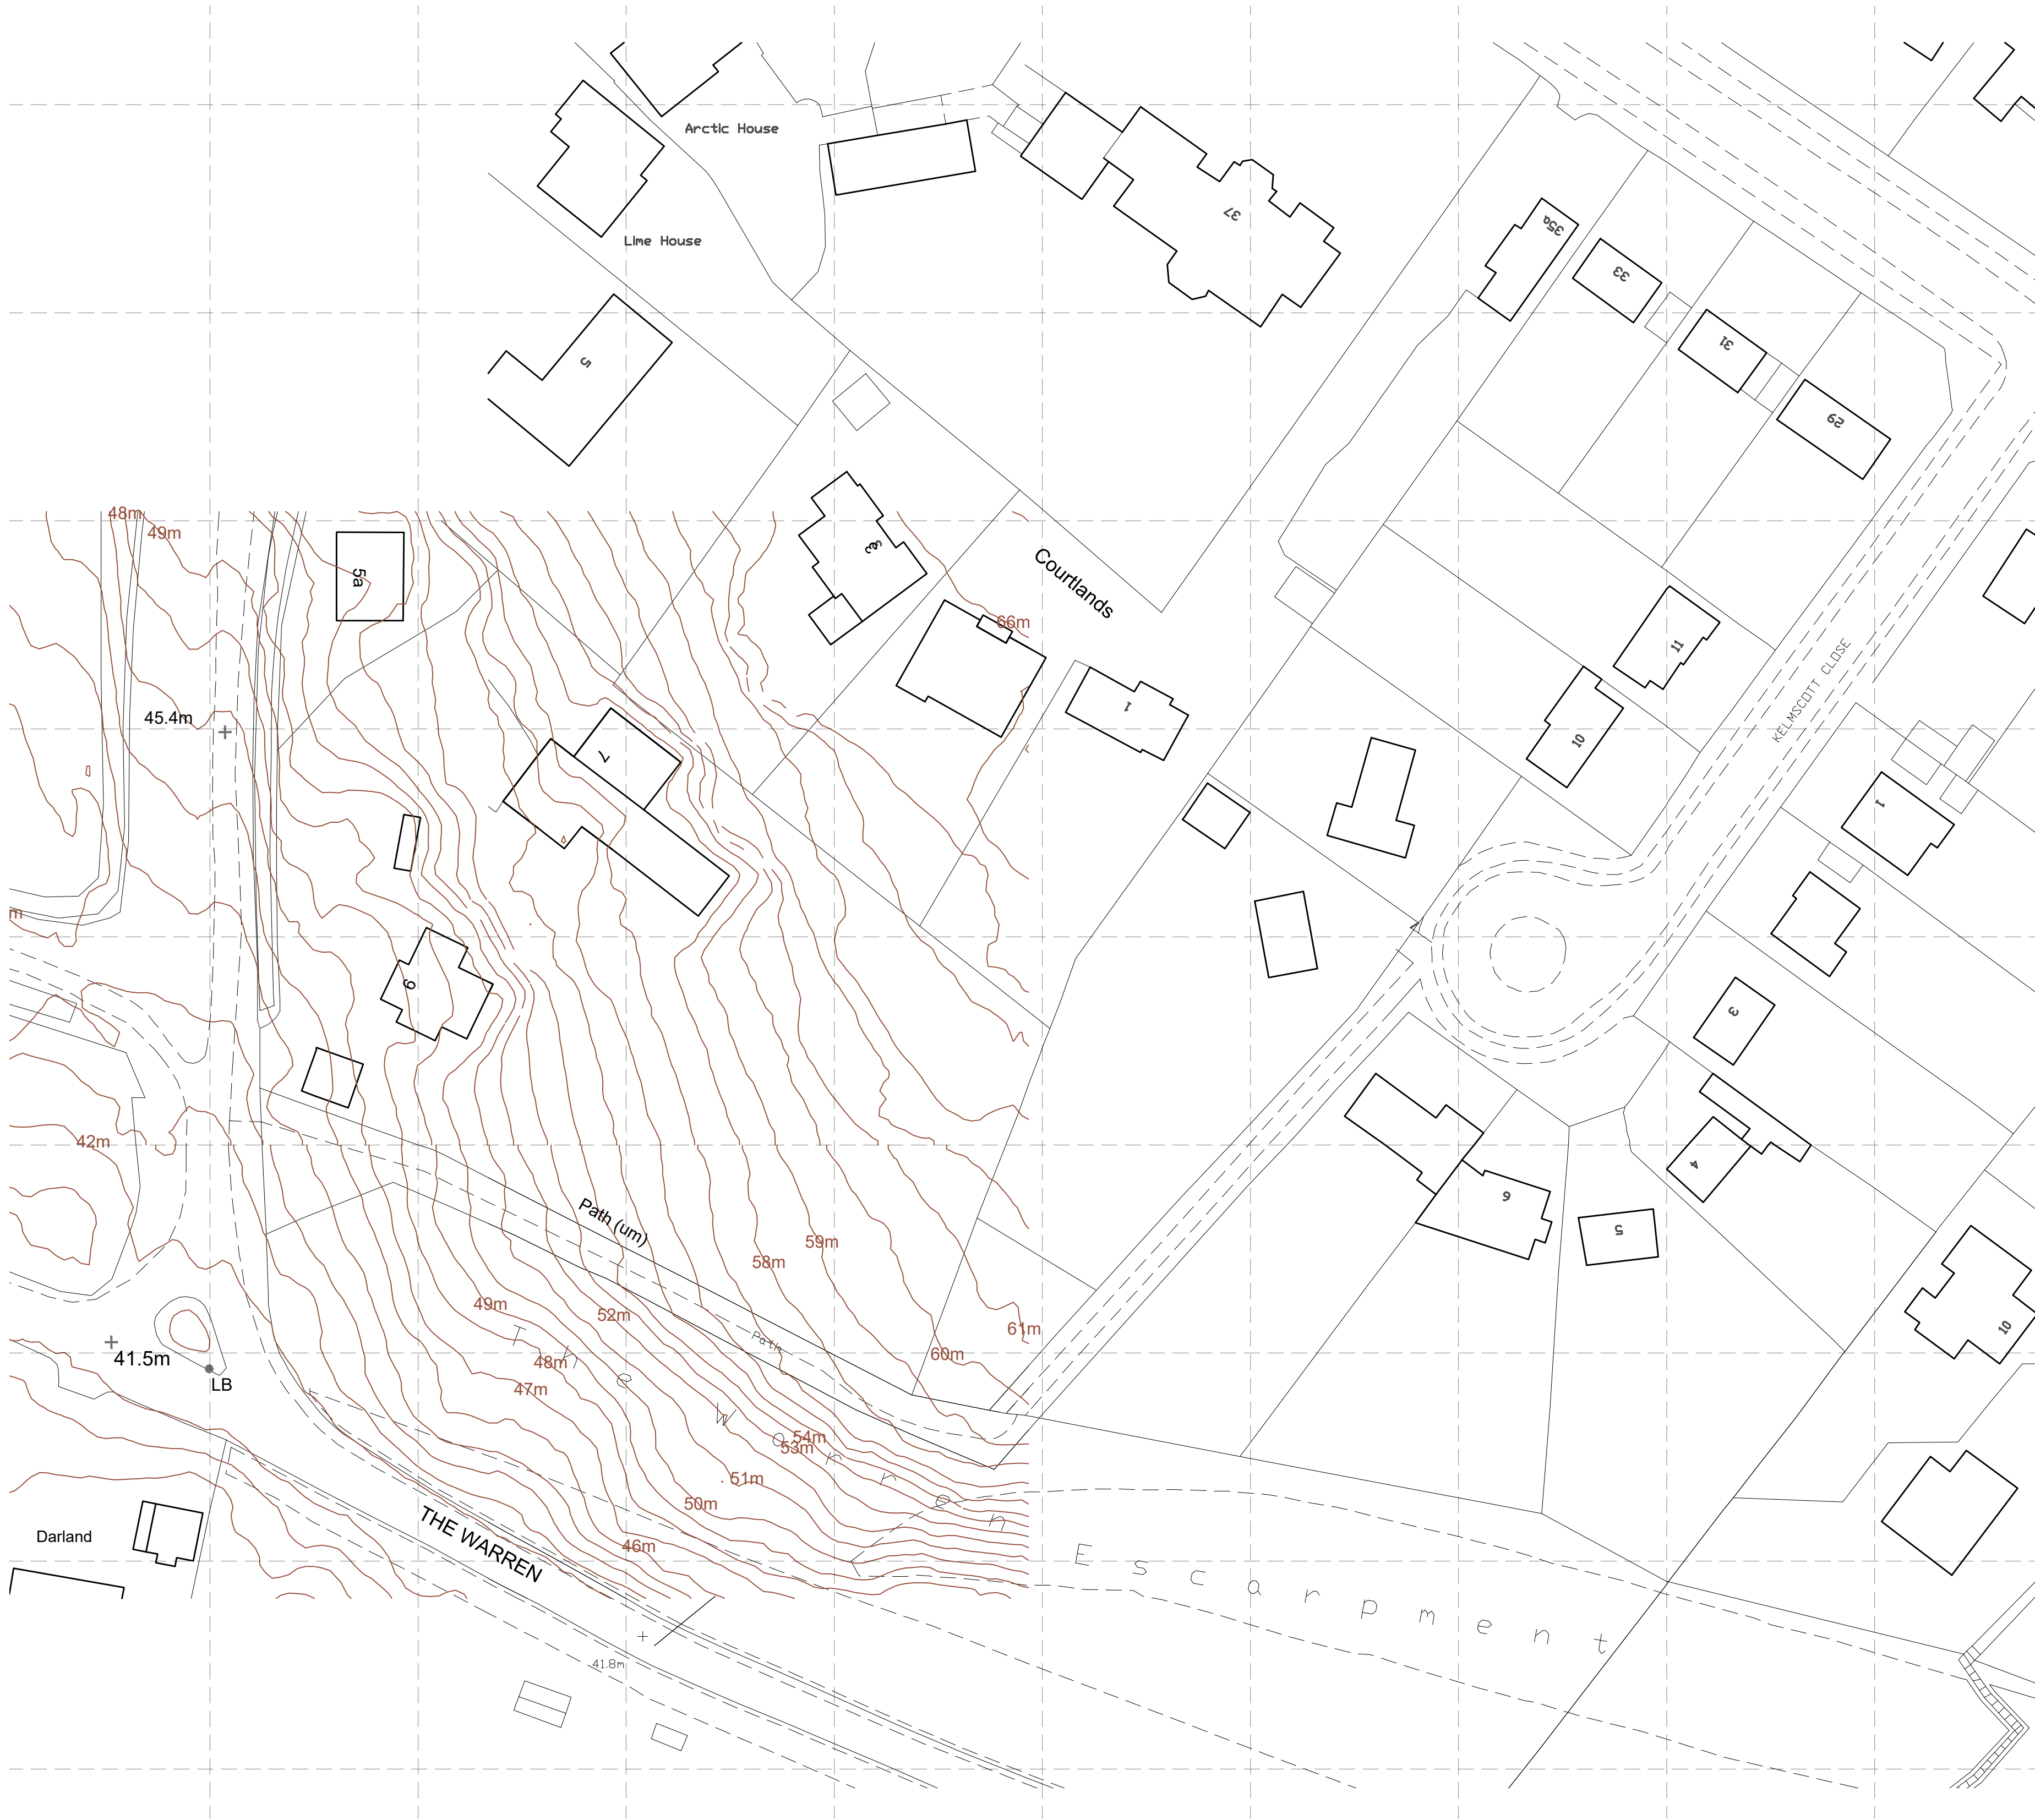

Site Plan (Scale 1:500)

© Crown copyright 2020 Ordnance Survey 100053143
Cadastral data is subject to Crown copyright and is reproduced with permission of HM Land Registry.

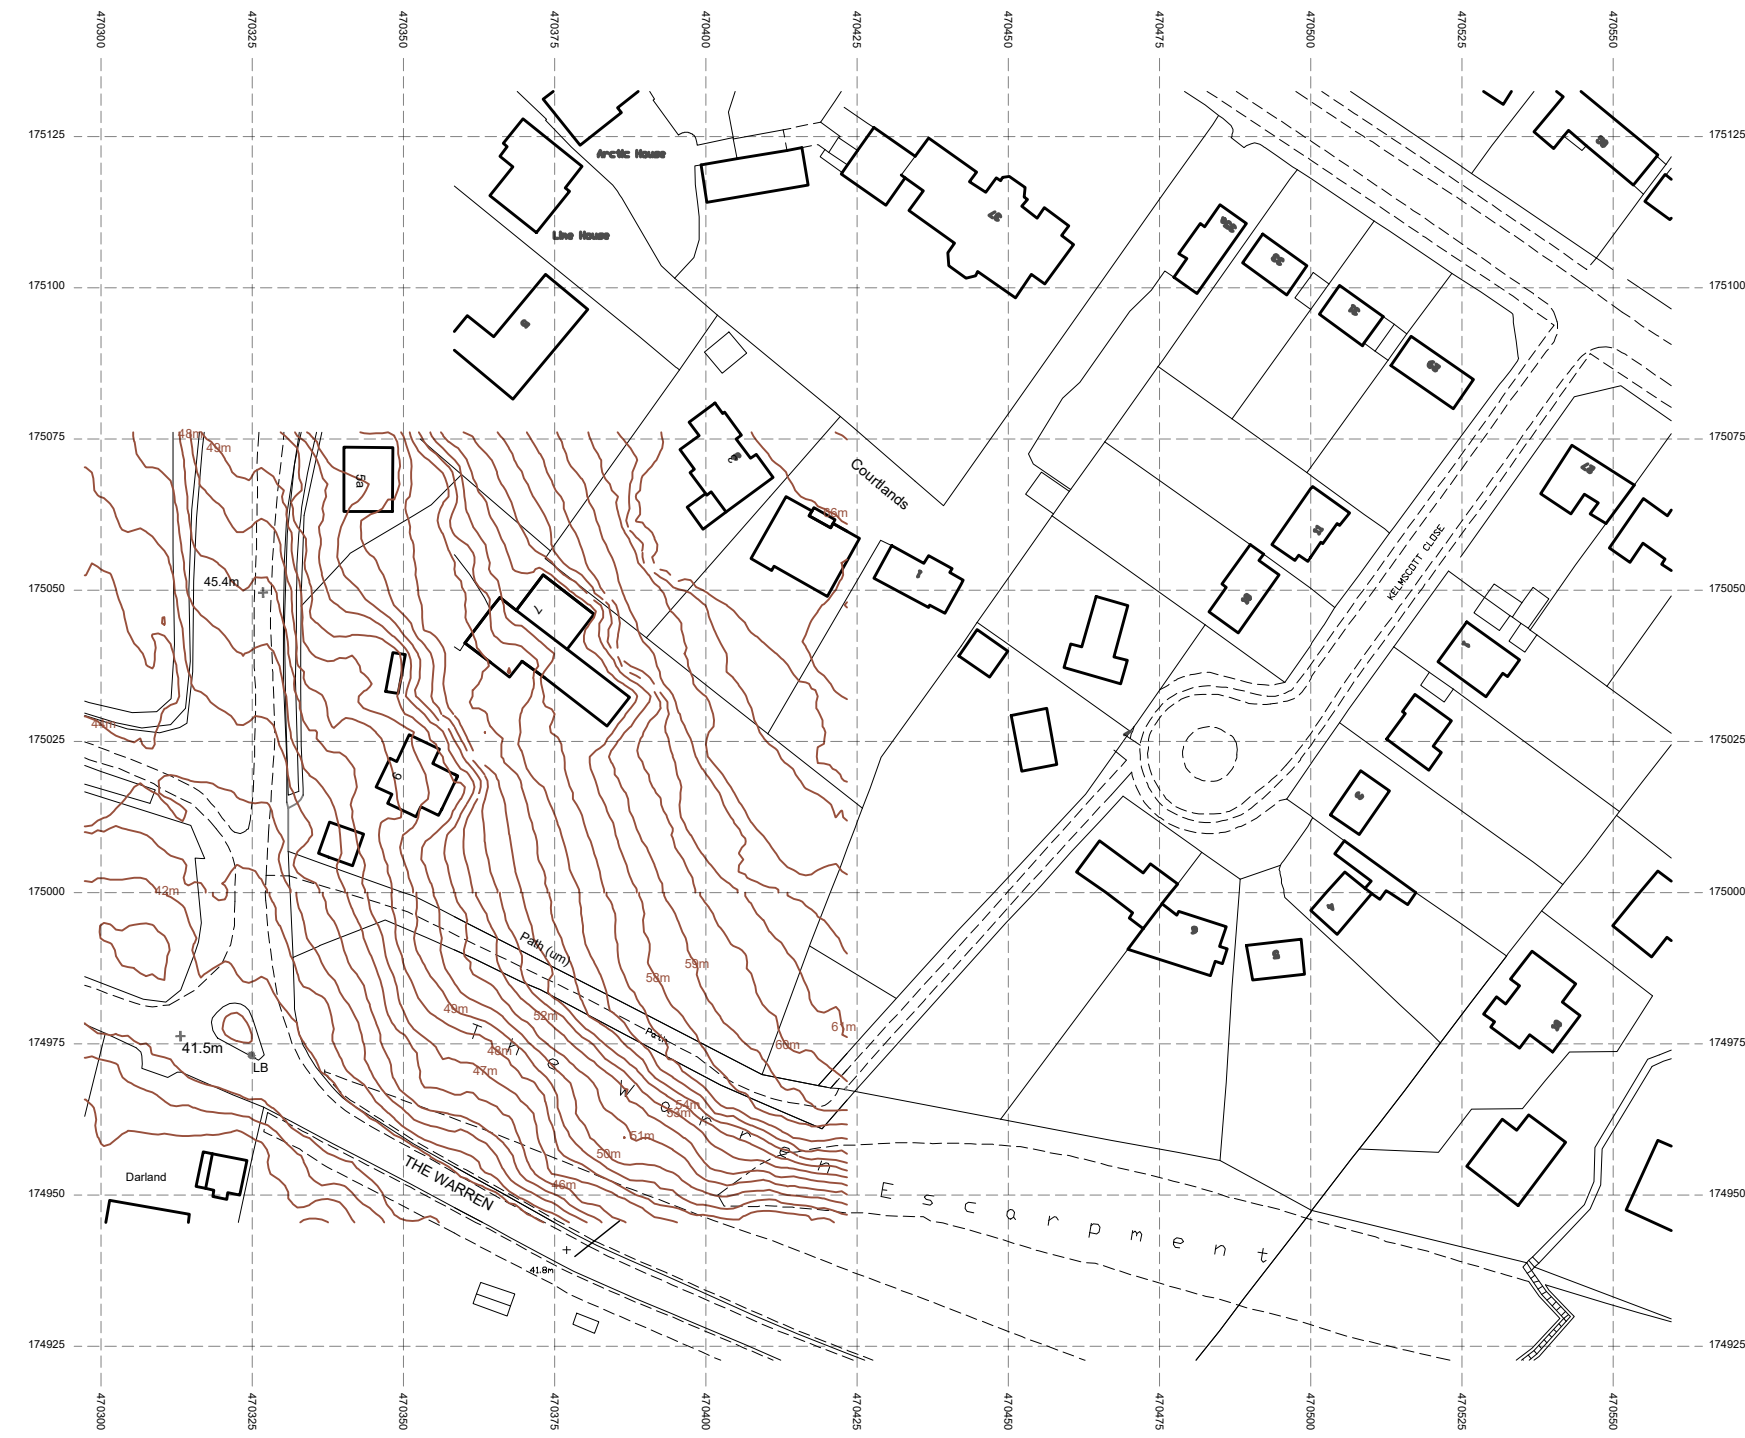

Location Plan (Scale 1:1250)