

Address	Overall significance of effect to Daylight reported within the Chapter 16 of the 2019 ES Addendum	VSC							NSL					Summary of changes compared to the summary table within the 2019 ES Addendum and the Consented v Proposed scenario
		Total No. of Windows	No. Windows that meet BRE criteria	Below BRE Guidelines				Total No. of Rooms	No. Rooms that meet the 0.8 times former value criteria	Below BRE Guidelines				
				20-29.9% Reduction	30-39.9% Reduction	>40% Reduction	Total			20-29.9% Reduction	30-39.9% Reduction	>40% Reduction	Total	
1-15 TANFIELDS	Not assessed therefore overall significant of effect was considered Negligible	18	18	0	0	0	0	10	7	1	2	0	3	Not assessed in 2019 ES Addendum. The three affected rooms do not experience any change when compared to the 2019 Consented Scheme. The overall significance of this property is considered minor adverse. Whilst there is a change in effect from the 2019 ES Addendum, this is due to inclusion of this property within the study area, not as a result of the scheme amendments.
READA COURT	Not assessed therefore overall significant of effect was considered Negligible	14	14	0	0	0	0	10	10	0	0	0	0	Not assessed in 2019 ES Addendum. No Changes are seen when compared to the retained levels of the 2019 Consented Scheme therefore the overall significance of effect remains Negligible
1 SACKVILLE STREET	Not assessed therefore overall significant of effect was considered Negligible	4	4	0	0	0	0	4	2	2	0	0	2	Not assessed in 2019 ES Addendum. The two affected rooms do not experience any change when compared to the 2019 Consented Scheme. The overall significance of this property is considered minor adverse. Whilst there is a change in effect from the 2019 ES Addendum, this is due to inclusion of this property within the study area, not as a result of the scheme amendments.
3 SACKVILLE STREET	Not assessed therefore overall significant of effect was considered Negligible	7	7	0	0	0	0	5	4	1	0	0	1	Not assessed in 2019 ES Addendum. The affected room does not experience any change when compared to the 2019 Consented Scheme. The overall significance of this property is considered negligible and unchanged from the 2019 ES Addendum.
5 SACKVILLE STREET	Not assessed therefore overall significant of effect was considered Negligible	5	5	0	0	0	0	5	5	0	0	0	0	Not assessed in 2019 ES Addendum. No Changes are seen when compared to the retained levels of the 2019 Consented Scheme therefore the overall significance of effect remains Negligible
7 SACKVILLE STREET	Not assessed therefore overall significant of effect was considered Negligible	6	6	0	0	0	0	4	3	0	1	0	1	Not assessed in 2019 ES Addendum. The affected room does not experience any change when compared to the 2019 Consented Scheme. The overall significance of this property is considered minor adverse. Whilst there is a change in effect from the 2019 ES Addendum, this is due to inclusion of this property within the study area, not as a result of the scheme amendments.
9 SACKVILLE STREET	Not assessed therefore overall significant of effect was considered Negligible	4	4	0	0	0	0	4	3	1	0	0	1	Not assessed in 2019 ES Addendum. The affected room does not experience any change when compared to the 2019 Consented Scheme. The overall significance of this property is considered negligible and unchanged from the 2019 ES Addendum.
11 SACKVILLE STREET	Not assessed therefore overall significant of effect was considered Negligible	4	4	0	0	0	0	4	3	1	0	0	1	Not assessed in 2019 ES Addendum. The affected room does not experience any change when compared to the 2019 Consented Scheme. The overall significance of this property is considered negligible and unchanged from the 2019 ES Addendum.
13 SACKVILLE STREET	Not assessed therefore overall significant of effect was considered Negligible	3	3	0	0	0	0	3	3	0	0	0	0	Not assessed in 2019 ES Addendum. No Changes are seen when compared to the retained levels of the 2019 Consented Scheme therefore the overall significance of effect remains Negligible

Address	Overall significance of effect to Daylight reported within the Chapter 16 of the 2019 ES Addendum	VSC							NSL							Summary of changes compared to the summary table within the 2019 ES Addendum and the Consented v Proposed scenario
		Total No. of Windows	No. Windows that meet BRE criteria	Below BRE Guidelines				Total No. of Rooms	No. Rooms that meet the 0.8 times former value criteria	Below BRE Guidelines						
				20-29.9% Reduction	30-39.9% Reduction	>40% Reduction	Total			20-29.9% Reduction	30-39.9% Reduction	>40% Reduction	Total			
15 SACKVILLE STREET	Not assessed therefore overall significant of effect was considered Negligible	5	5	0	0	0	0	5	4	1	0	0	1	Not assessed in 2019 ES Addendum. The affected room does not experience any change when compared to the 2019 Consented Scheme. The overall significance of this property is considered negligible and unchanged from the 2019 ES Addendum.		
17 SACKVILLE STREET	Not assessed therefore overall significant of effect was considered Negligible	5	5	0	0	0	0	4	4	0	0	0	0	Not assessed in 2019 ES Addendum. No Changes are seen when compared to the retained levels of the 2019 Consented Scheme therefore the overall significance of effect remains Negligible		
19 SACKVILLE STREET	Not assessed therefore overall significant of effect was considered Negligible	7	7	0	0	0	0	4	4	0	0	0	0	Not assessed in 2019 ES Addendum. No Changes are seen when compared to the retained levels of the 2019 Consented Scheme therefore the overall significance of effect remains Negligible		
21 SACKVILLE STREET	Not assessed therefore overall significant of effect was considered Negligible	3	3	0	0	0	0	3	3	0	0	0	0	Not assessed in 2019 ES Addendum. No Changes are seen when compared to the retained levels of the 2019 Consented Scheme therefore the overall significance of effect remains Negligible		
23 SACKVILLE STREET	Not assessed therefore overall significant of effect was considered Negligible	4	4	0	0	0	0	4	3	1	0	0	1	Not assessed in 2019 ES Addendum. The affected room does not experience any change when compared to the 2019 Consented Scheme. The overall significance of this property is considered negligible and unchanged from the 2019 ES Addendum.		
25 SACKVILLE STREET	Not assessed therefore overall significant of effect was considered Negligible	6	6	0	0	0	0	5	5	0	0	0	0	Not assessed in 2019 ES Addendum. No Changes are seen when compared to the retained levels of the 2019 Consented Scheme therefore the overall significance of effect remains Negligible		
27 SACKVILLE STREET	Not assessed therefore overall significant of effect was considered Negligible	6	6	0	0	0	0	4	4	0	0	0	0	Not assessed in 2019 ES Addendum. No Changes are seen when compared to the retained levels of the 2019 Consented Scheme therefore the overall significance of effect remains Negligible		
29 SACKVILLE STREET	Not assessed therefore overall significant of effect was considered Negligible	4	4	0	0	0	0	4	4	0	0	0	0	Not assessed in 2019 ES Addendum. No Changes are seen when compared to the retained levels of the 2019 Consented Scheme therefore the overall significance of effect remains Negligible		
5-21 TUDOR ROAD (FRIARY COURT)	Not assessed therefore overall significant of effect was considered Negligible	52	52	0	0	0	0	39	39	0	0	0	0	Not assessed in 2019 ES Addendum. No Changes are seen when compared to the retained levels of the 2019 Consented Scheme therefore the overall significance of effect remains Negligible		
MONTROSE HOUSE	Not assessed therefore overall significant of effect was considered Negligible	20	20	0	0	0	0	20	20	0	0	0	0	Not assessed in 2019 ES Addendum. No Changes are seen when compared to the retained levels of the 2019 Consented Scheme therefore the overall significance of effect remains Negligible		
125 FRIAR STREET	Negligible	28	28	0	0	0	0	3	3	0	0	0	0	No change in effect when compared to 2019 ES Addendum.		
127 FRIAR STREET	Negligible	6	6	0	0	0	0	5	5	0	0	0	0	No change in effect when compared to 2019 ES Addendum.		
1-29 PROJECTION EAST	Moderate Adverse	94	24	35	16	19	70	66	44	13	5	4	22	There have been changes in the daylight effects from those reported in Table 16.2 of the 2019 ES Addendum and to the retained levels when compared to the 2019 Consented Scheme as a result of the Proposed Amendments.		
13 STANSHAWE ROAD	Negligible	3	3	0	0	0	0	2	2	0	0	0	0	No Change from 2019 Consented Scheme ES		
136-137 FRIAR STREET	Not assessed therefore overall significant of effect was considered Negligible	9	9	0	0	0	0	4	4	0	0	0	0	Not assessed in 2019 ES Addendum. No Changes in the Consented v Proposed scenario therefore the overall significance of effect remains Negligible		

Address	Overall significance of effect to Daylight reported within the Chapter 16 of the 2019 ES Addendum	VSC						NSL						Summary of changes compared to the summary table within the 2019 ES Addendum and the Consented v Proposed scenario
		Total No. of Windows	No. Windows that meet BRE criteria	Below BRE Guidelines				Total No. of Rooms	No. Rooms that meet the 0.8 times former value criteria	Below BRE Guidelines				
				20-29.9% Reduction	30-39.9% Reduction	>40% Reduction	Total			20-29.9% Reduction	30-39.9% Reduction	>40% Reduction	Total	
1-41 ICON HOUSE	Moderate Adverse with a number of substantial reductions	54	41	8	3	2	13	38	26	5	7	0	12	There have been changes in the daylight effects from those reported in Table 16.2 of the 2019 ES Addendum and to the retained levels when compared to the 2019 Consented Scheme as a result of the Proposed Amendments.
144 FRIAR STREET	Negligible	2	2	0	0	0	0	2	2	0	0	0	0	No Change from 2019 Consented Scheme ES
1-45 PROJECTION WEST	Moderate Adverse with a number of substantial reductions	138	67	11	18	42	71	110	64	11	14	21	46	There have been changes in the daylight effects from those reported in Table 16.2 of the 2019 ES Addendum and to the retained levels when compared to the 2019 Consented Scheme as a result of the Proposed Amendments.
7-11 STATION ROAD	Negligible	57	57	0	0	0	0	24	24	0	0	0	0	No Change from 2019 Consented Scheme ES
8 STANSHAW ROAD	Not assessed therefore overall significant of effect was considered Negligible	5	5	0	0	0	0	5	5	0	0	0	0	Not assessed in 2019 ES Addendum. No Changes are seen when compared to the retained levels of the 2019 Consented Scheme therefore the overall significance of effect remains Negligible
10 STANSHAW ROAD	Not assessed therefore overall significant of effect was considered Negligible	5	5	0	0	0	0	4	4	0	0	0	0	Not assessed in 2019 ES Addendum. No Changes are seen when compared to the retained levels of the 2019 Consented Scheme therefore the overall significance of effect remains Negligible
12 STANSHAW ROAD	Not assessed therefore overall significant of effect was considered Negligible	2	2	0	0	0	0	2	2	0	0	0	0	Not assessed in 2019 ES Addendum. No Changes are seen when compared to the retained levels of the 2019 Consented Scheme therefore the overall significance of effect remains Negligible
14 STANSHAW ROAD	Not assessed therefore overall significant of effect was considered Negligible	4	4	0	0	0	0	3	3	0	0	0	0	Not assessed in 2019 ES Addendum. No Changes are seen when compared to the retained levels of the 2019 Consented Scheme therefore the overall significance of effect remains Negligible
15 STANSHAW ROAD	Negligible	3	3	0	0	0	0	2	2	0	0	0	0	No Change from 2019 Consented Scheme ES
16 STANSHAW ROAD	Not assessed therefore overall significant of effect was considered Negligible	3	3	0	0	0	0	3	3	0	0	0	0	Not assessed in 2019 ES Addendum. No Changes are seen when compared to the retained levels of the 2019 Consented Scheme therefore the overall significance of effect remains Negligible
17 STANSHAW ROAD	Negligible	3	3	0	0	0	0	2	2	0	0	0	0	No Change from 2019 Consented Scheme ES
18 STANSHAW ROAD	Not assessed therefore overall significant of effect was considered Negligible	6	6	0	0	0	0	3	3	0	0	0	0	Not assessed in 2019 ES Addendum. No Changes are seen when compared to the retained levels of the 2019 Consented Scheme therefore the overall significance of effect remains Negligible
19 STANSHAW ROAD	Negligible	3	3	0	0	0	0	3	3	0	0	0	0	No Change from 2019 Consented Scheme ES
30 GARRARD STREET	Moderate Adverse with a number of substantial reductions	246	36	22	19	169	210	160	85	18	12	45	75	There have been changes in the daylight effects from those reported in Table 16.2 of the 2019 ES Addendum and to the retained levels when compared to the 2019 Consented Scheme as a result of the Proposed Amendments.
32 FRIAR STREET	Negligible	7	6	1	0	0	1	5	4	1	0	0	1	There have been changes in the daylight effects from those reported in Table 16.2 of the 2019 ES Addendum and to the retained levels when compared to the 2019 Consented Scheme as a result of the Proposed Amendments.
33 FRIAR STREET	Moderate Adverse	4	3	1	0	0	1	4	1	0	0	3	3	There have been changes in the daylight effects from those reported in Table 16.2 of the 2019 ES Addendum and to the retained levels when compared to the 2019 Consented Scheme as a result of the Proposed Amendments.

Address	Overall significance of effect to Daylight reported within the Chapter 16 of the 2019 ES Addendum	VSC						NSL						Summary of changes compared to the summary table within the 2019 ES Addendum and the Consented v Proposed scenario
		Total No. of Windows	No. Windows that meet BRE criteria	Below BRE Guidelines				Total No. of Rooms	No. Rooms that meet the 0.8 times former value criteria	Below BRE Guidelines				
				20-29.9% Reduction	30-39.9% Reduction	>40% Reduction	Total			20-29.9% Reduction	30-39.9% Reduction	>40% Reduction	Total	
34 FRIAR STREET	Moderate Adverse	4	4	0	0	0	0	3	0	0	1	2	3	There have been changes in the daylight effects from those reported in Table 16.2 of the 2019 ES Addendum and to the retained levels when compared to the 2019 Consented Scheme as a result of the Proposed Amendments.
49-51 GREYFRIARS ROAD	Substantial Adverse	33	0	0	2	31	33	24	0	0	1	23	24	No Change from 2019 Consented Scheme ES
5 VACHEL ROAD	Minor Adverse	5	5	0	0	0	0	5	3	2	0	0	2	There have been changes in the daylight effects from those reported in Table 16.2 of the 2019 ES Addendum however the retained levels show no change as a result of the Proposed Amendments when compared to the 2019 Consented Scheme.
7 VACHEL ROAD	Not assessed therefore overall significant of effect was considered Negligible	6	6	0	0	0	0	4	4	0	0	0	0	Not assessed in 2019 ES Addendum. No Changes are seen when compared to the retained levels of the 2019 Consented Scheme therefore the overall significance of effect remains Negligible
9 VACHEL ROAD	Not assessed therefore overall significant of effect was considered Negligible	4	4	0	0	0	0	4	4	0	0	0	0	Not assessed in 2019 ES Addendum. No Changes are seen when compared to the retained levels of the 2019 Consented Scheme therefore the overall significance of effect remains Negligible
11 VACHEL ROAD	Not assessed therefore overall significant of effect was considered Negligible	5	5	0	0	0	0	5	5	0	0	0	0	Not assessed in 2019 ES Addendum. No Changes are seen when compared to the retained levels of the 2019 Consented Scheme therefore the overall significance of effect remains Negligible
13 VACHEL ROAD	Not assessed therefore overall significant of effect was considered Negligible	6	6	0	0	0	0	6	6	0	0	0	0	Not assessed in 2019 ES Addendum. No Changes are seen when compared to the retained levels of the 2019 Consented Scheme therefore the overall significance of effect remains Negligible
15 VACHEL ROAD	Not assessed therefore overall significant of effect was considered Negligible	5	5	0	0	0	0	5	5	0	0	0	0	Not assessed in 2019 ES Addendum. No Changes are seen when compared to the retained levels of the 2019 Consented Scheme therefore the overall significance of effect remains Negligible
17 VACHEL ROAD	Not assessed therefore overall significant of effect was considered Negligible	10	10	0	0	0	0	4	4	0	0	0	0	Not assessed in 2019 ES Addendum. No Changes are seen when compared to the retained levels of the 2019 Consented Scheme therefore the overall significance of effect remains Negligible
19 VACHEL ROAD	Not assessed therefore overall significant of effect was considered Negligible	10	10	0	0	0	0	4	4	0	0	0	0	Not assessed in 2019 ES Addendum. No Changes are seen when compared to the retained levels of the 2019 Consented Scheme therefore the overall significance of effect remains Negligible
20-24 VACHEL ROAD	Not assessed therefore overall significant of effect was considered Negligible	16	16	0	0	0	0	12	12	0	0	0	0	Not assessed in 2019 ES Addendum. No Changes are seen when compared to the retained levels of the 2019 Consented Scheme therefore the overall significance of effect remains Negligible
21-23 VACHEL ROAD	Not assessed therefore overall significant of effect was considered Negligible	8	8	0	0	0	0	8	8	0	0	0	0	Not assessed in 2019 ES Addendum. No Changes are seen when compared to the retained levels of the 2019 Consented Scheme therefore the overall significance of effect remains Negligible
25 VACHEL ROAD	Not assessed therefore overall significant of effect was considered Negligible	4	4	0	0	0	0	4	4	0	0	0	0	Not assessed in 2019 ES Addendum. No Changes are seen when compared to the retained levels of the 2019 Consented Scheme therefore the overall significance of effect remains Negligible
27-31 VACHEL ROAD	Not assessed therefore overall significant of effect was considered Negligible	12	12	0	0	0	0	12	12	0	0	0	0	Not assessed in 2019 ES Addendum. No Changes are seen when compared to the retained levels of the 2019 Consented Scheme therefore the overall significance of effect remains Negligible
53 GREYFRIARS ROAD	Moderate Adverse	13	6	1	0	6	7	9	4	0	0	5	5	No Change from 2019 Consented Scheme ES

Address	Overall significance of effect to Daylight reported within the Chapter 16 of the 2019 ES Addendum	VSC						NSL						Summary of changes compared to the summary table within the 2019 ES Addendum and the Consented v Proposed scenario
		Total No. of Windows	No. Windows that meet BRE criteria	Below BRE Guidelines				Total No. of Rooms	No. Rooms that meet the 0.8 times former value criteria	Below BRE Guidelines				
				20-29.9% Reduction	30-39.9% Reduction	>40% Reduction	Total			20-29.9% Reduction	30-39.9% Reduction	>40% Reduction	Total	
9-11 STANSHAWE ROAD	Minor Adverse	9	5	2	0	2	4	8	7	0	0	1	1	There have been changes in the daylight effects from those reported in Table 16.2 of the 2019 ES Addendum however the retained levels show no change as a result of the Proposed Amendments when compared to the 2019 Consented Scheme. Therefore the overall effect remains unchanged.
ALEXIA COURT-3 TUDOR ROAD	Not assessed therefore overall significant of effect was considered Negligible	31	23	2	3	3	8	12	10	0	0	2	2	Not assessed in 2019 ES Addendum. The affected windows and rooms do not experience any change when compared to the 2019 Consented Scheme. The overall significance of this property is considered minor to moderate adverse. Whilst there is a change in effect from the 2019 ES Addendum, this is due to inclusion of this property within the study area, not as a result of the scheme amendments.
BRIDLEWELL & SAMUEL HOUSE - STUDENT HOUSING	Moderate Adverse	67	27	18	14	8	40	57	41	6	4	6	16	There have been changes in the daylight effects from those reported in Table 16.2 of the 2019 ES Addendum and to the retained levels when compared to the 2019 Consented Scheme as a result of the Proposed Amendments.
BUILDING TO REAR OF 136-137 FRIAR STREET	Not assessed therefore overall significant of effect was considered Negligible	6	6	0	0	0	0	1	1	0	0	0	0	Not assessed in 2019 ES Addendum. No Changes in the Consented v Proposed scenario therefore the overall significance of effect remains Negligible
THE GATEWAY PUBLIC HOUSE - 31 GREYFRIARS ROAD	Moderate Adverse	11	3	1	0	7	8	7	2	0	0	5	5	There have been changes in the daylight effects from those reported in Table 16.2 of the 2019 ES Addendum however the retained levels show no change as a result of the Proposed Amendments when compared to the 2019 Consented Scheme. Therefore the overall effect remains unchanged.
BELMONT COURT	Not assessed therefore overall significant of effect was considered Negligible	21	21	0	0	0	0	21	21	0	0	0	0	Not assessed in 2019 ES Addendum. No Changes are seen when compared to the retained levels of the 2019 Consented Scheme therefore the overall significance of effect remains Negligible
MALCOM PLACE	Not assessed therefore overall significant of effect was considered Negligible	39	39	0	0	0	0	39	34	5	0	0	5	Not assessed in 2019 ES Addendum. No Changes are seen when compared to the retained levels of the 2019 Consented Scheme therefore the overall significance of effect remains Negligible
18-29 REGENT COURT	Not assessed therefore overall significant of effect was considered Negligible	24	24	0	0	0	0	24	24	0	0	0	0	Not assessed in 2019 ES Addendum. No Changes are seen when compared to the retained levels of the 2019 Consented Scheme therefore the overall significance of effect remains Negligible
Total		1208	742	102	75	289	466	869	636	69	47	117	233	


* A change is considered a difference of 0.2% VSC or greater and 1% NSL or greater. At some windows and rooms a small change, less than 0.2% VSC and less than 1% NSL, can be seen however these are technical changes such as rounding and cannot be attributed specifically to the design changes. Changes of this magnitude would not be perceptible.

Address	Overall significance of effect to Sunlight reported within the Chapter 16 of the 2019 ES Addendum	Total No. of Windows	No. Windows that meet BRE criteria	Total APSH				Winter PSH				Summary of changes compared to the summary table within the 2019 ES Addendum and the Consented v Proposed scenario
				Below BRE Guidelines				Below BRE Guidelines				
				20-29.9% Reduction	30-39.9% Reduction	>40% Reduction	Total	20-29.9% Reduction	30-39.9% Reduction	>40% Reduction	Total	
1-15 TANFIELDS	Not assessed therefore overall significant of effect was considered Negligible	11	11	0	0	0	0	0	0	0	0	Not assessed in 2019 ES Addendum. No Changes are seen when compared to the retained levels of the 2019 Consented Scheme therefore the overall significance of effect remains Negligible
READA COURT	Not assessed therefore overall significant of effect was considered Negligible	14	14	0	0	0	0	0	0	0	0	Not assessed in 2019 ES Addendum. No Changes are seen when compared to the retained levels of the 2019 Consented Scheme therefore the overall significance of effect remains Negligible
3 SACKVILLE STREET	Not assessed therefore overall significant of effect was considered Negligible	2	2	0	0	0	0	0	0	0	0	Not assessed in 2019 ES Addendum. No Changes are seen when compared to the retained levels of the 2019 Consented Scheme therefore the overall significance of effect remains Negligible
15 SACKVILLE STREET	Not assessed therefore overall significant of effect was considered Negligible	1	1	0	0	0	0	0	0	0	0	Not assessed in 2019 ES Addendum. No Changes are seen when compared to the retained levels of the 2019 Consented Scheme therefore the overall significance of effect remains Negligible
17 SACKVILLE STREET	Not assessed therefore overall significant of effect was considered Negligible	1	1	0	0	0	0	0	0	0	0	Not assessed in 2019 ES Addendum. No Changes are seen when compared to the retained levels of the 2019 Consented Scheme therefore the overall significance of effect remains Negligible
19 SACKVILLE STREET	Not assessed therefore overall significant of effect was considered Negligible	4	4	0	0	0	0	0	0	0	0	Not assessed in 2019 ES Addendum. No Changes are seen when compared to the retained levels of the 2019 Consented Scheme therefore the overall significance of effect remains Negligible
25 SACKVILLE STREET	Not assessed therefore overall significant of effect was considered Negligible	2	2	0	0	0	0	0	0	0	0	Not assessed in 2019 ES Addendum. No Changes are seen when compared to the retained levels of the 2019 Consented Scheme therefore the overall significance of effect remains Negligible
27 SACKVILLE STREET	Not assessed therefore overall significant of effect was considered Negligible	3	3	0	0	0	0	0	0	0	0	Not assessed in 2019 ES Addendum. No Changes are seen when compared to the retained levels of the 2019 Consented Scheme therefore the overall significance of effect remains Negligible
29 SACKVILLE STREET	Not assessed therefore overall significant of effect was considered Negligible	1	1	0	0	0	0	0	0	0	0	Not assessed in 2019 ES Addendum. No Changes are seen when compared to the retained levels of the 2019 Consented Scheme therefore the overall significance of effect remains Negligible
5-21 TUDOR ROAD (FRIARY COURT)	Not assessed therefore overall significant of effect was considered Negligible	48	48	0	0	0	0	0	0	0	0	Not assessed in 2019 ES Addendum. No Changes are seen when compared to the retained levels of the 2019 Consented Scheme therefore the overall significance of effect remains Negligible
1-29 PROJECTION EAST	Moderate Adverse	15	7	0	0	8	8	0	0	0	0	There have been changes in the sunlight effects from those reported in Table 16.3 of the 2019 ES Addendum and to the retained levels when compared to the 2019 Consented Scheme as a result of the Proposed Amendments.
136-137 FRIAR STREET	Not assessed therefore overall significant of effect was considered Negligible	1	1	0	0	0	0	0	0	0	0	Not assessed in 2019 ES Addendum. No Changes are seen when compared to the retained levels of the 2019 Consented Scheme therefore the overall significance of effect remains Negligible
1-41 ICON HOUSE	Moderate Adverse	16	6	1	1	6	8	0	0	10	10	There have been changes in the sunlight effects from those reported in Table 16.2 of the 2019 ES Addendum and to the retained levels when compared to the 2019 Consented Scheme as a result of the Proposed Amendments.
1-45 PROJECTION WEST	Moderate Adverse	102	92	1	7	2	10	0	0	0	0	There have been changes in the sunlight effects from those reported in Table 16.2 of the 2019 ES Addendum and to the retained levels when compared to the 2019 Consented Scheme as a result of the Proposed Amendments.
7-11 STATION ROAD	Negligible	36	36	0	0	0	0	0	0	0	0	No Change from 2019 Consented Scheme ES

Address	Overall significance of effect to Sunlight reported within the Chapter 16 of the 2019 ES Addendum	Total No. of Windows	No. Windows that meet BRE criteria	Total APSH				Winter PSH				Summary of changes compared to the summary table within the 2019 ES Addendum and the Consented v Proposed scenario
				Below BRE Guidelines				Below BRE Guidelines				
				20-29.9% Reduction	30-39.9% Reduction	>40% Reduction	Total	20-29.9% Reduction	30-39.9% Reduction	>40% Reduction	Total	
18 STANSHAWE ROAD	Not assessed therefore overall significant of effect was considered Negligible	1	1	0	0	0	0	0	0	0	0	Not assessed in 2019 ES Addendum. No Changes are seen when compared to the retained levels of the 2019 Consented Scheme therefore the overall significance of effect remains Negligible
30 GARRARD STREET	Substantial Adverse	81	38	4	6	33	43	0	0	12	12	There have been changes in the sunlight effects from those reported in Table 16.2 of the 2019 ES Addendum and to the retained levels when compared to the 2019 Consented Scheme as a result of the Proposed Amendments.
33 FRIAR STREET	Negligible	1	1	0	0	0	0	0	0	0	0	No Change from 2019 Consented Scheme ES
49-51 GREYFRIARS ROAD	Substantial Adverse	31	0	0	0	31	31	0	0	31	31	No Change from 2019 Consented Scheme ES
53 GREYFRIARS ROAD	Substantial Adverse	6	0	0	0	6	6	0	0	6	6	No Change from 2019 Consented Scheme ES
9-11 STANSHAWE ROAD	Moderate Adverse	4	3	0	0	1	1	0	0	0	0	No Change from 2019 Consented Scheme ES
ALEXIA COURT-3 TUDOR ROAD	Not assessed therefore overall significant of effect was considered Negligible	26	21	1	1	3	5	0	0	2	2	Not assessed in 2019 ES Addendum. The affected windows do not experience any change when compared to the 2019 Consented Scheme. The overall significance of this property is considered minor adverse. Whilst there is a change in effect from the 2019 ES Addendum, this is due to inclusion of this property within the study area, not as a result of the scheme amendments.
BUILDING TO REAR OF 136-137 FRIAR STREET	Not assessed therefore overall significant of effect was considered Negligible	1	1	0	0	0	0	0	0	0	0	Not assessed in 2019 ES Addendum. No Changes are seen when compared to the retained levels of the 2019 Consented Scheme therefore the overall significance of effect remains Negligible
THE GATEWAY PUBLIC HOUSE - 31 GREYFRIARS ROAD	Moderate Adverse	5	0	1	3	1	5	1	0	4	5	No Change from 2019 Consented Scheme ES
MALCOM PLACE	Not assessed therefore overall significant of effect was considered Negligible	39	39	0	0	0	0	0	0	0	0	Not assessed in 2019 ES Addendum. No Changes are seen when compared to the retained levels of the 2019 Consented Scheme therefore the overall significance of effect remains Negligible
18-29 REGENT COURT	Not assessed therefore overall significant of effect was considered Negligible	24	24	0	0	0	0	0	0	0	0	Not assessed in 2019 ES Addendum. No Changes are seen when compared to the retained levels of the 2019 Consented Scheme therefore the overall significance of effect remains Negligible
Total		476	357	8	18	91	117	1	0	65	66	



Technical Appendix 16.2 Drawings of the Baseline, Proposed Development, Consented and Cumulative Scenario

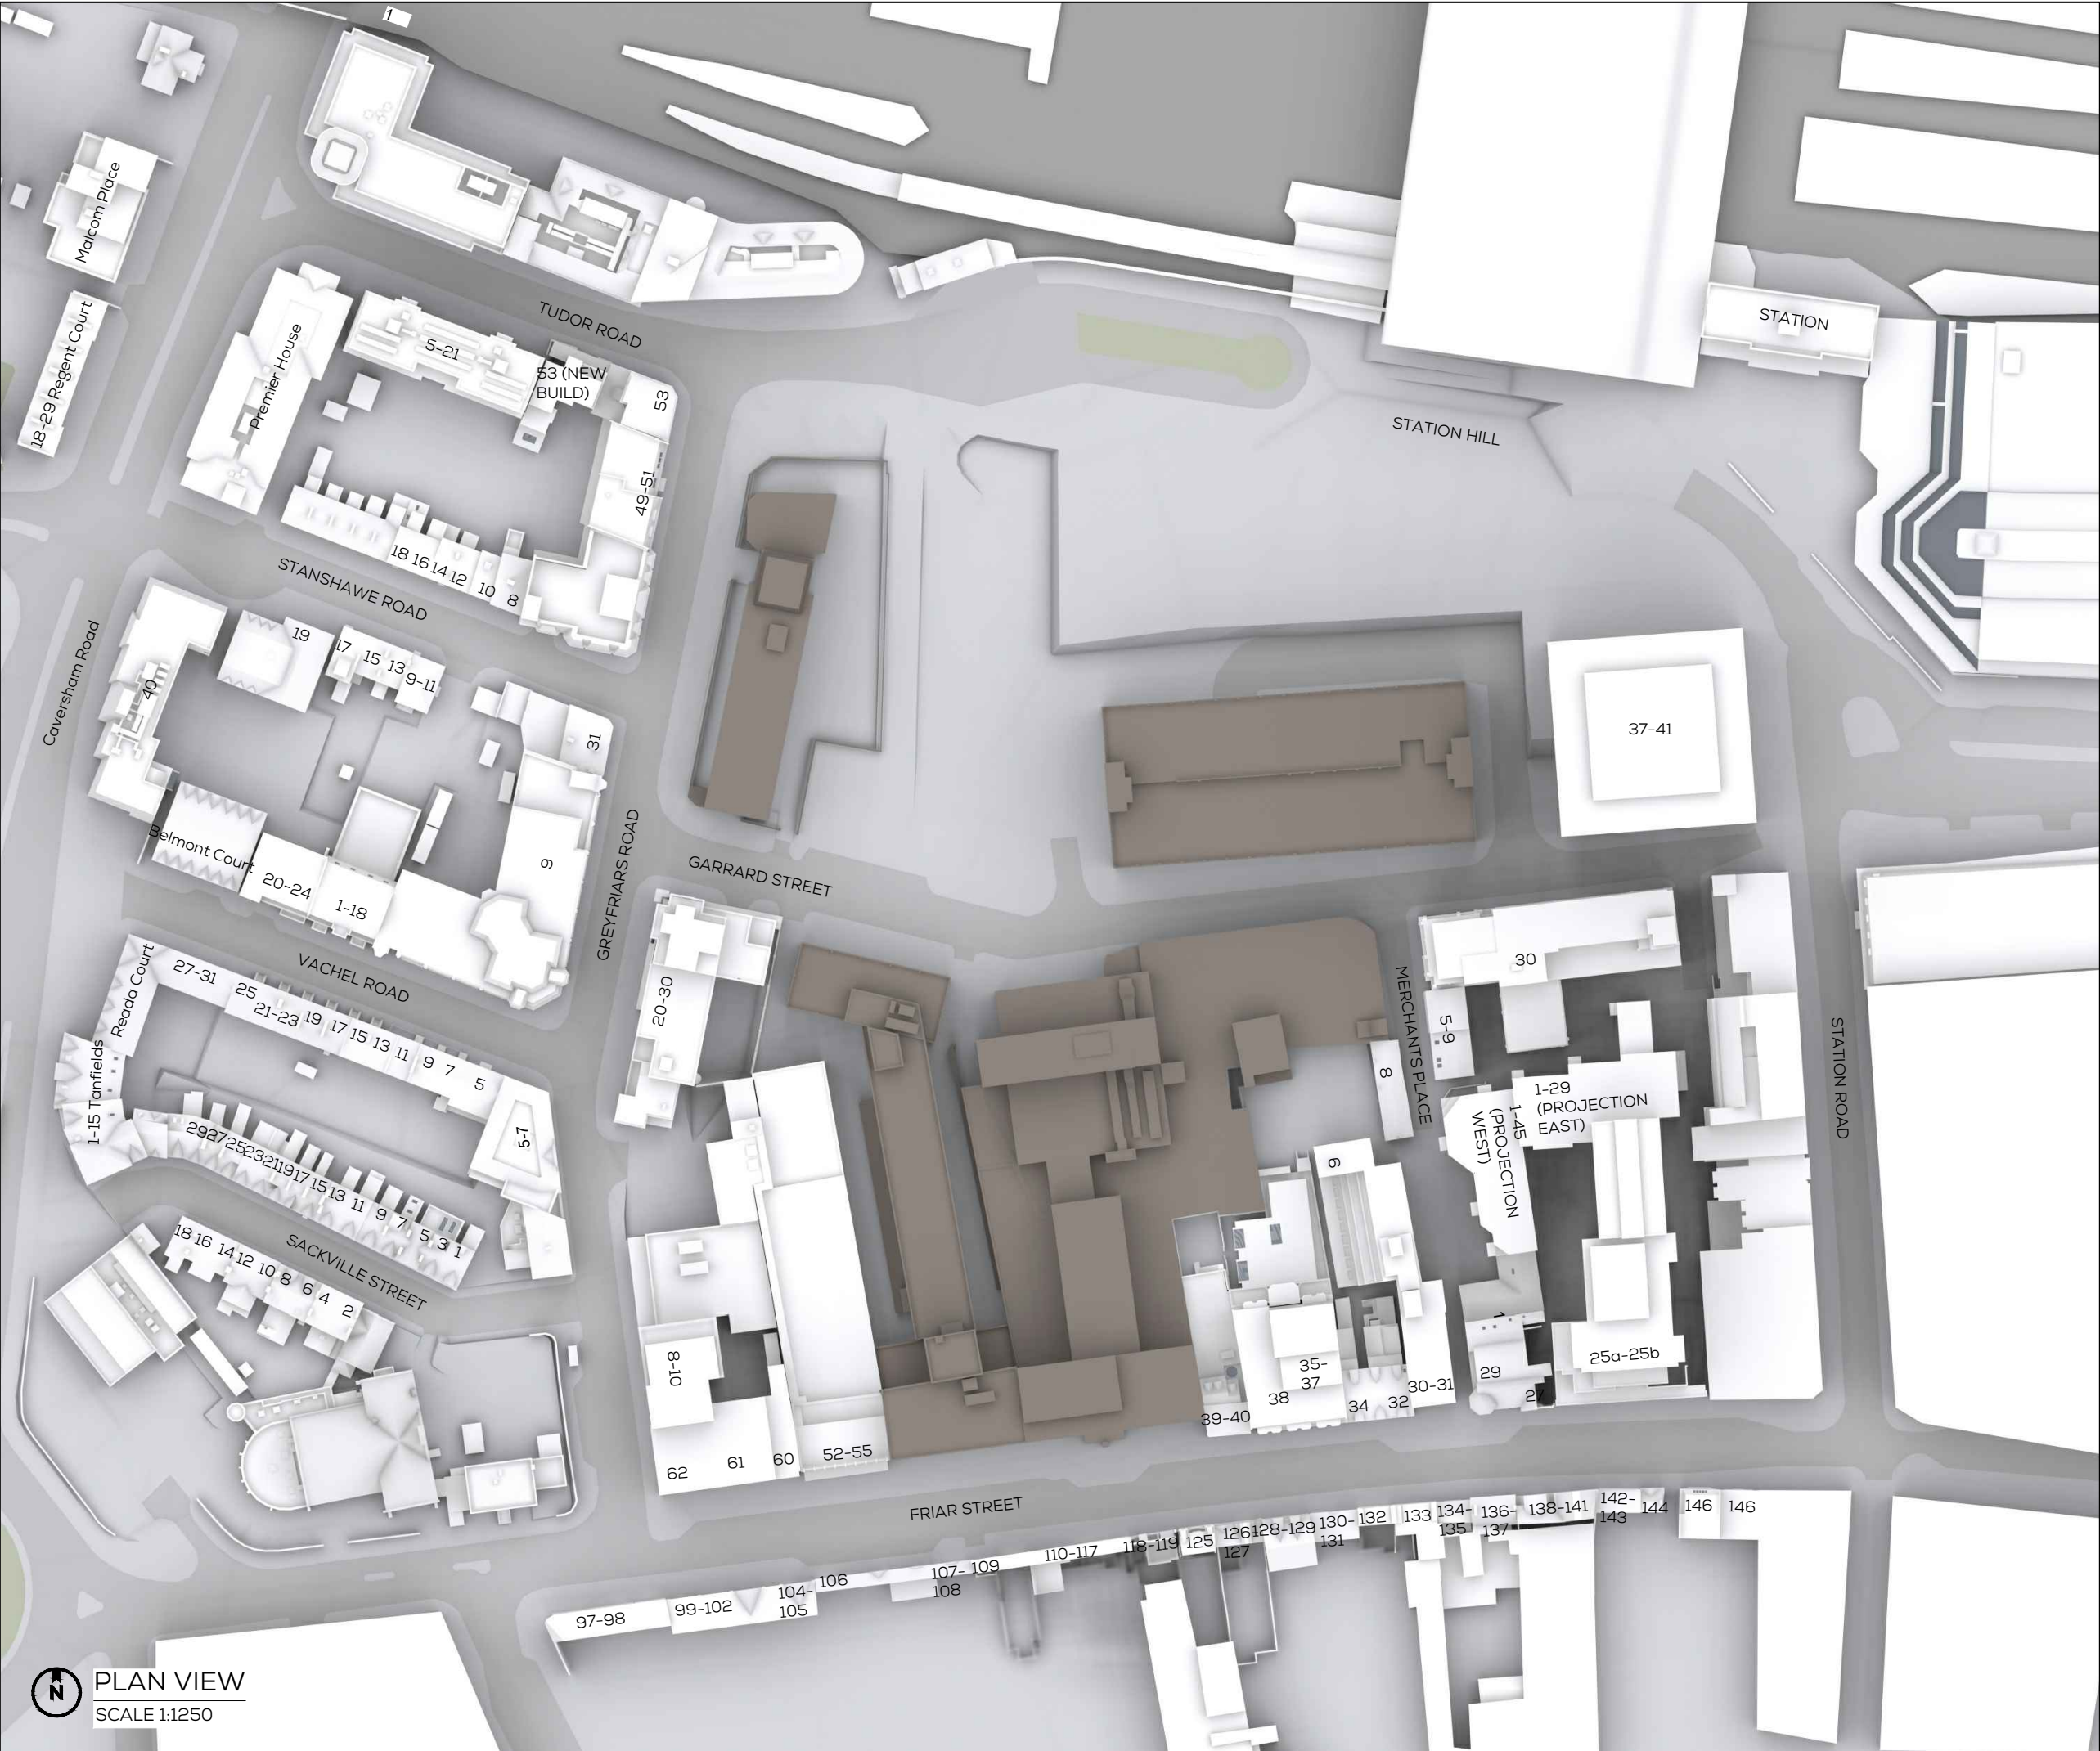

SOURCES OF INFORMATION

GIA
IR01-5847 Site Survey
IR02-5847 Site Plan

Site Photography

Planning documents

VERTEX
IR99 - 04.04.19 - VERTEX

CRTKL
IR135 - 20.08.20 - CRTKL - Phase 1 Model update

ALL INFORMATION DISPLAYED IS SUBJECT TO A COMPLETE VERIFIABLE SITE SURVEY BEING UNDERTAKEN. GIA TAKES NO RESPONSIBILITY ON THE ACCURACY OR RELIABILITY OF THE DISPLAYED DATA SINCE A VERIFIED SITE SURVEY WAS NOT MADE AVAILABLE PRIOR TO THE GENERATION OF SUCH INFORMATION.

NOTES:
EXISTING SCENARIO SHOWN IN SEPIA

ALL HEIGHTS AND DIMENSIONS GIVEN IN m AOD

N.B. DO NOT SCALE OFF THIS DRAWING

PROJECT:
**STATION HILL
READING**

DRAWING NAME:
PLAN VIEW EXISTING

DWN BY	SCALE	CHK BY	DATE	REV No.
DM	1:1250@A3	EB	SEP 19	B
PROJ No.	REL No.	ADDR No.	IS No.	DWG No.
5847	82	-	01	01



The Whitehouse
Belvedere Road
London SE1 8GA
t 020 7202 1400
f 020 7202 1401
mail@gia.uk.com
www.gia.uk.com

L O N D O N • M A N C H E S T E R



SOURCES OF INFORMATION

GIA
IR01-5847 Site Survey
IR02-5847 Site Plan

Site Photography

Planning documents

VERTEX
IR99 - 04.04.19 - VERTEX

CRTKL
IR135 - 20.08.20 - CRTKL - Phase 1 Model update

ALL INFORMATION DISPLAYED IS SUBJECT TO A COMPLETE VERIFIABLE SITE SURVEY BEING UNDERTAKEN. GIA TAKES NO RESPONSIBILITY ON THE ACCURACY OR RELIABILITY OF THE DISPLAYED DATA SINCE A VERIFIED SITE SURVEY WAS NOT MADE AVAILABLE PRIOR TO THE GENERATION OF SUCH INFORMATION.

NOTES:
EXISTING SCENARIO SHOWN IN SEPIA

ALL HEIGHTS AND DIMENSIONS GIVEN IN m AOD

N.B. DO NOT SCALE OFF THIS DRAWING

PROJECT:
STATION HILL
READING


DRAWING NAME:
3D VIEW EXISTING
EXISTING SCENARIO

DWN BY	SCALE	CHK BY	DATE	REV No.
DM	NTS@A3	EB	SEP 19	B
PROJ No.	REL No.	ADDR No.	IS No.	DWG No.
5847	82	-	01	02



The Whitehouse
Belvedere Road
London SE1 8GA
t 020 7202 1400
f 020 7202 1401
mail@gia.uk.com
www.gia.uk.com

L O N D O N • M A N C H E S T E R

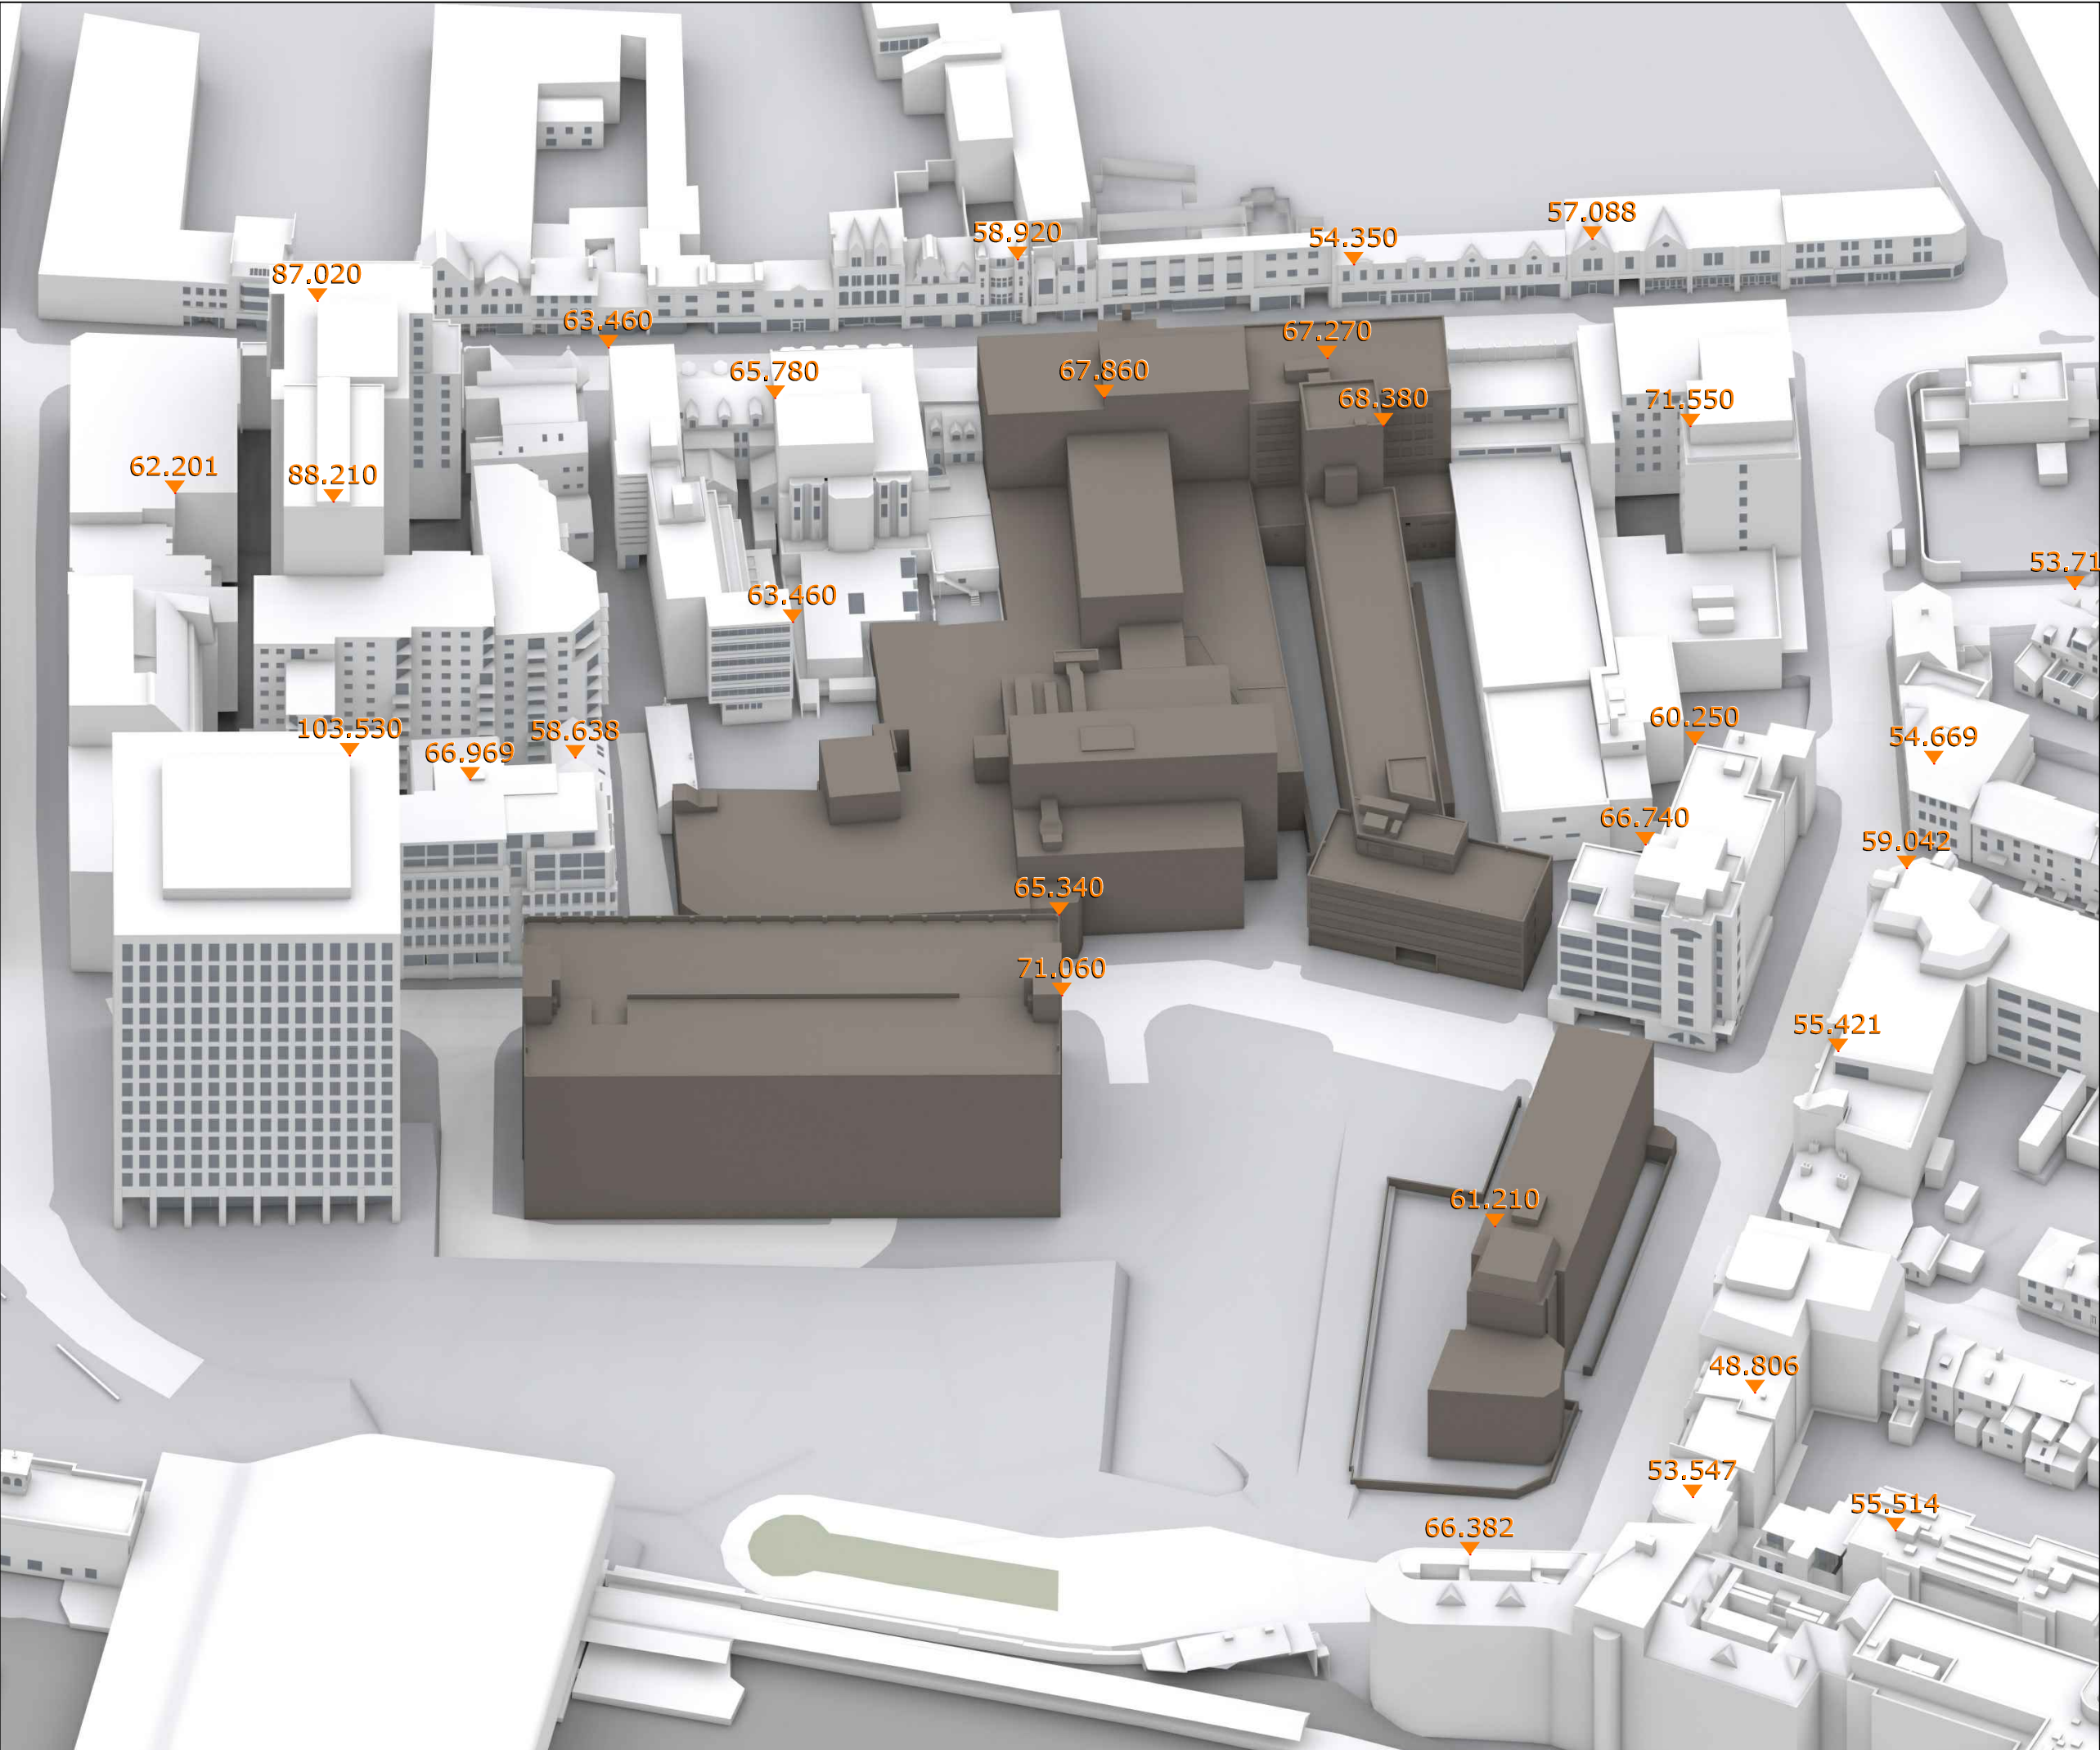

SOURCES OF INFORMATION

GIA
IR01-5847 Site Survey
IR02-5847 Site Plan

Site Photography

Planning documents

VERTEX
IR99 - 04.04.19 - VERTEX

CRTKL
IR135 - 20.08.20 - CRTKL - Phase 1 Model update

ALL INFORMATION DISPLAYED IS SUBJECT TO A COMPLETE VERIFIABLE SITE SURVEY BEING UNDERTAKEN. GIA TAKES NO RESPONSIBILITY ON THE ACCURACY OR RELIABILITY OF THE DISPLAYED DATA SINCE A VERIFIED SITE SURVEY WAS NOT MADE AVAILABLE PRIOR TO THE GENERATION OF SUCH INFORMATION.

NOTES:
EXISTING SCENARIO SHOWN IN SEPIA
ALL HEIGHTS AND DIMENSIONS GIVEN IN m AOD

N.B. DO NOT SCALE OFF THIS DRAWING

PROJECT:
STATION HILL
READING

DRAWING NAME:
3D VIEW EXISTING
EXISTING SCENARIO


DWN BY	SCALE	CHK BY	DATE	REV No.
DM	NTS@A3	EB	SEP 19	B
PROJ No.	REL No.	ADDR No.	IS No.	DWG No.
5847	82	-	01	03



The Whitehouse
Belvedere Road
London SE1 8GA
t 020 7202 1400
f 020 7202 1401
mail@gia.uk.com
www.gia.uk.com

L O N D O N • M A N C H E S T E R

Proposed Development Scenario

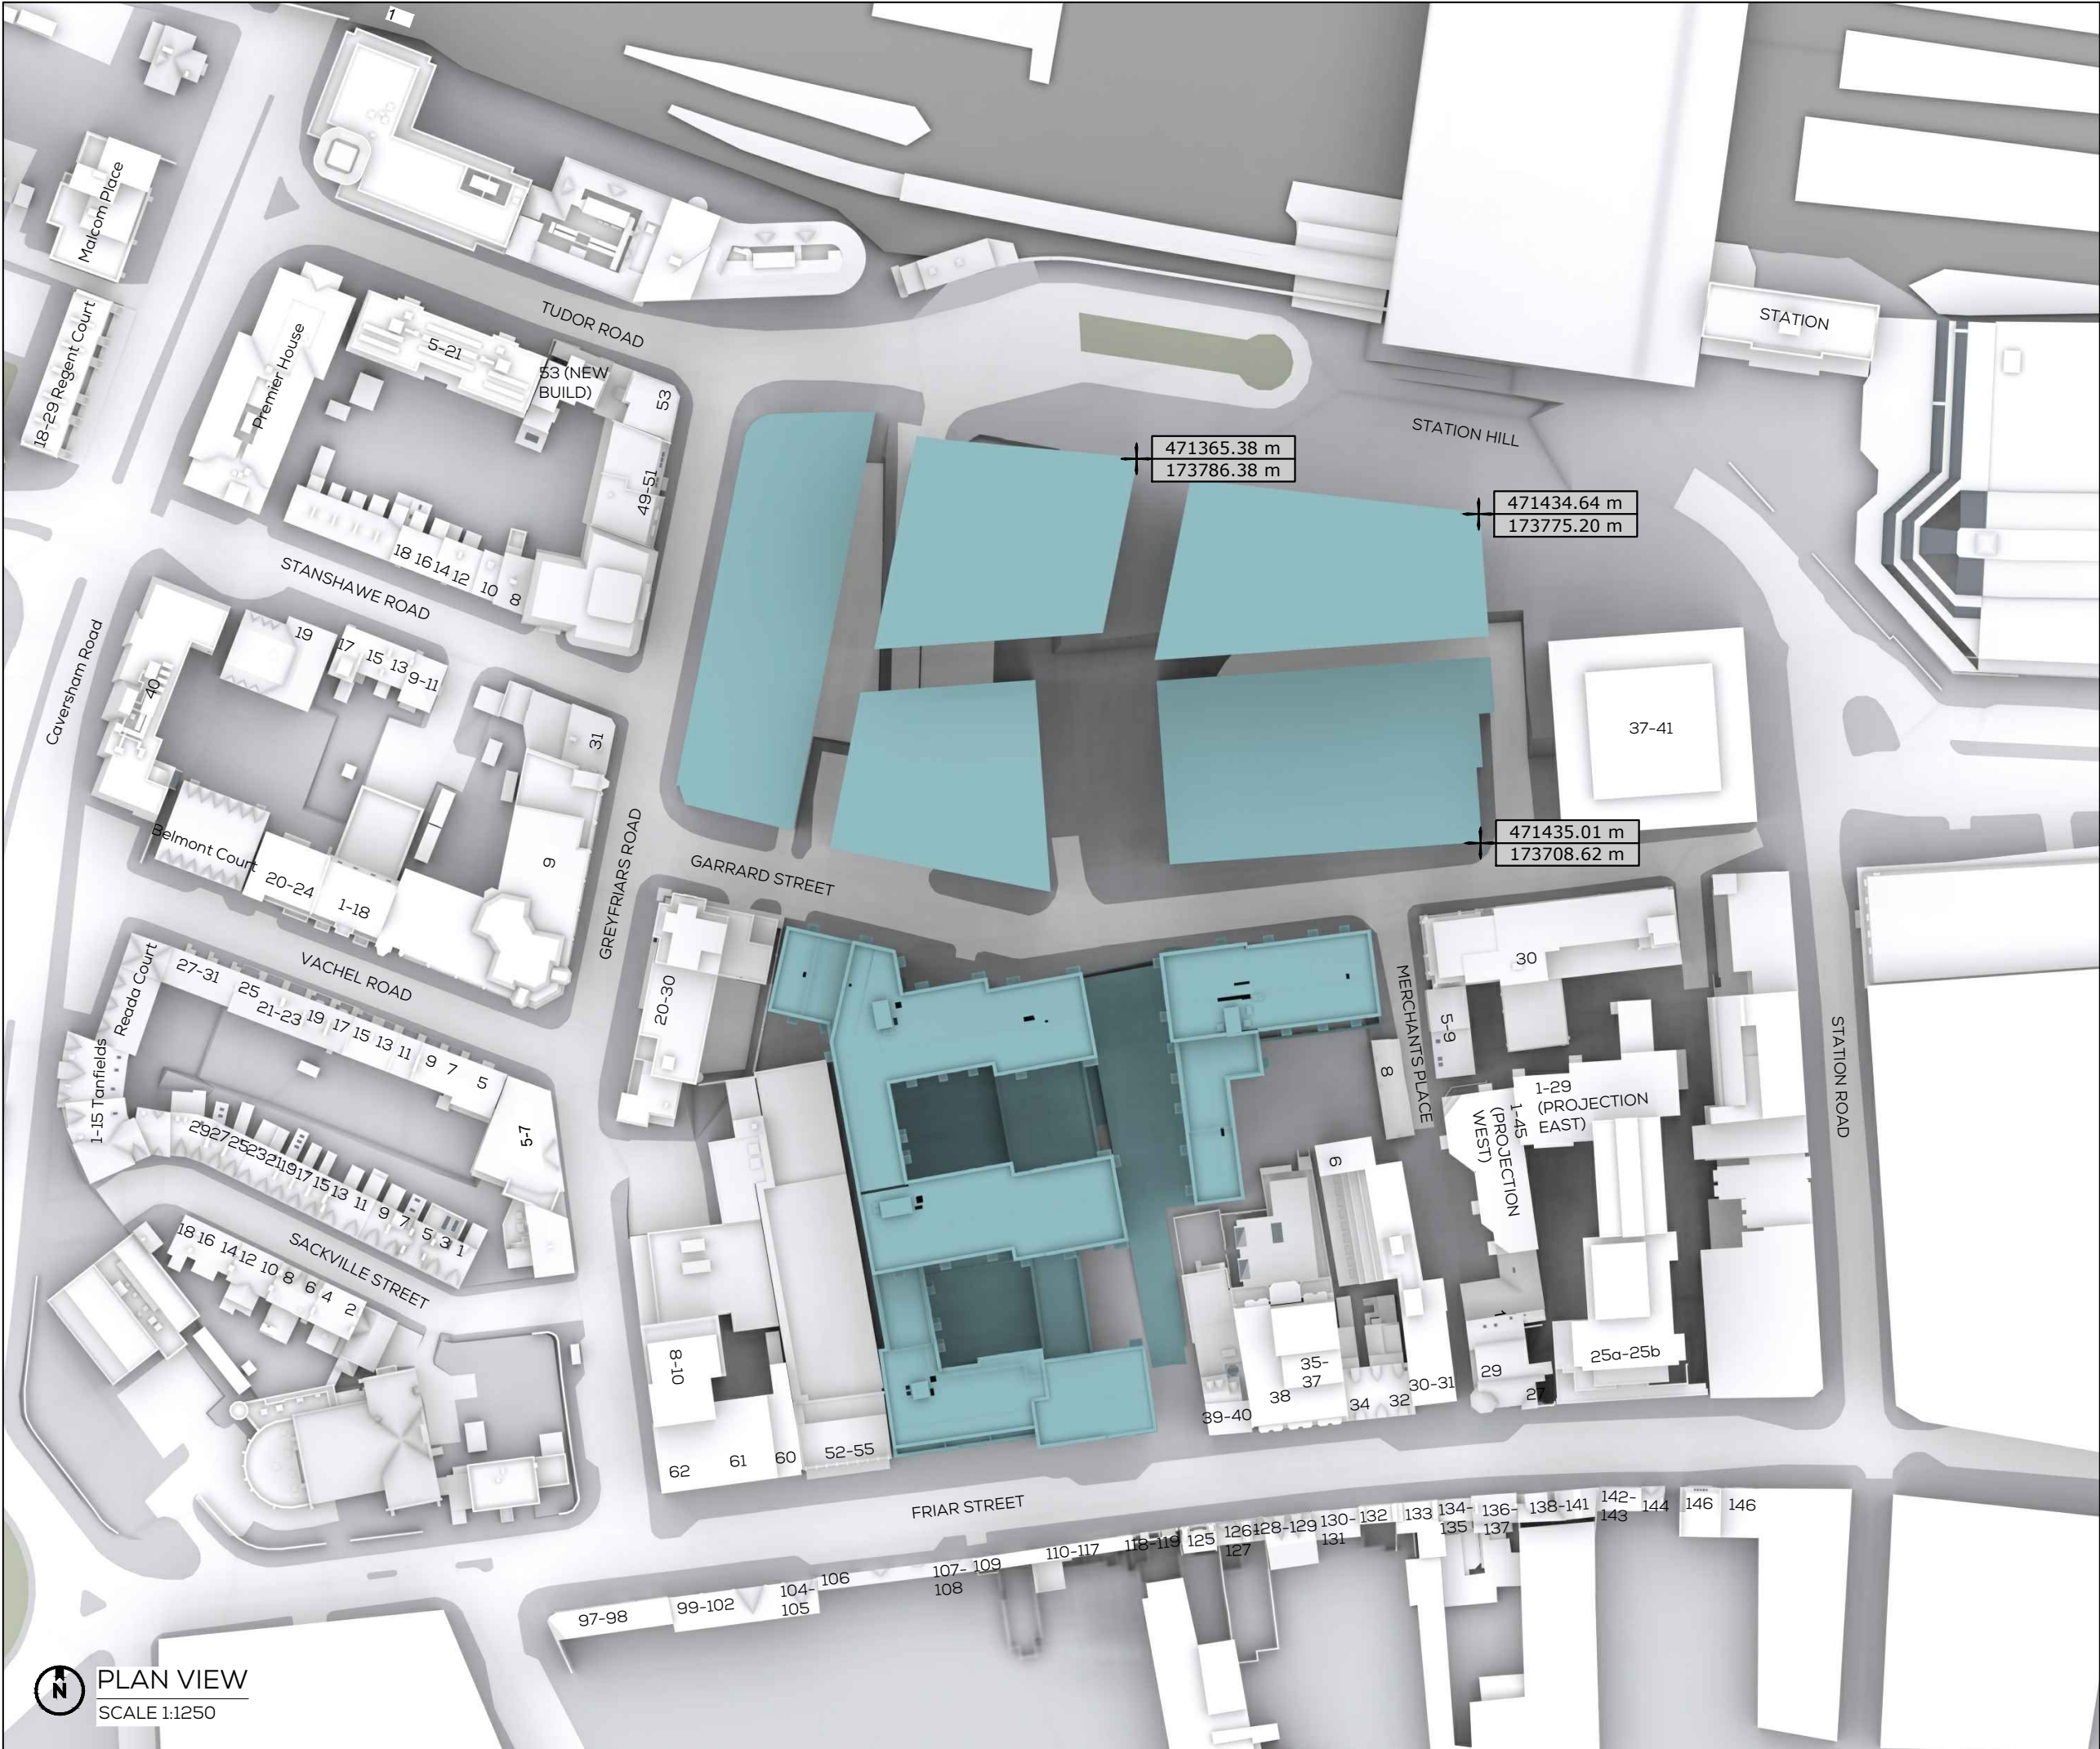

SOURCES OF INFORMATION

GIA
IR01-5847 Site Survey
IR02-5847 Site Plan

Site Photography

Planning documents

VERTEX
IR99 - 04.04.19 - VERTEX

CRTKL
IR135 - 20.08.20 - CRTKL - Phase 1 Model update

ALL INFORMATION DISPLAYED IS SUBJECT TO A COMPLETE VERIFIABLE SITE SURVEY BEING UNDERTAKEN. GIA TAKES NO RESPONSIBILITY ON THE ACCURACY OR RELIABILITY OF THE DISPLAYED DATA SINCE A VERIFIED SITE SURVEY WAS NOT MADE AVAILABLE PRIOR TO THE GENERATION OF SUCH INFORMATION.

NOTES:
PROPOSED SCHEME SHOWN IN TEAL

ALL HEIGHTS AND DIMENSIONS GIVEN IN m AOD

N.B. DO NOT SCALE OFF THIS DRAWING

PROJECT:
STATION HILL
READING


DRAWING NAME:
PLAN VIEW PROPOSED
IR53 - CONSENTED NORTH SITE
IR135 - PROPOSED SOUTH SITE

DWN BY	SCALE	CHK BY	DATE	REV No.
FS	1:250@A3	FS	SEP 20	A
PROJ No.	REL No.	ADDR No.	IS No.	DWG No.
5847	82	-	01	04



The Whitehouse
Belvedere Road
London SE1 8GA
t 020 7202 1400
f 020 7202 1401
mail@gia.uk.com
www.gia.uk.com

L O N D O N • M A N C H E S T E R

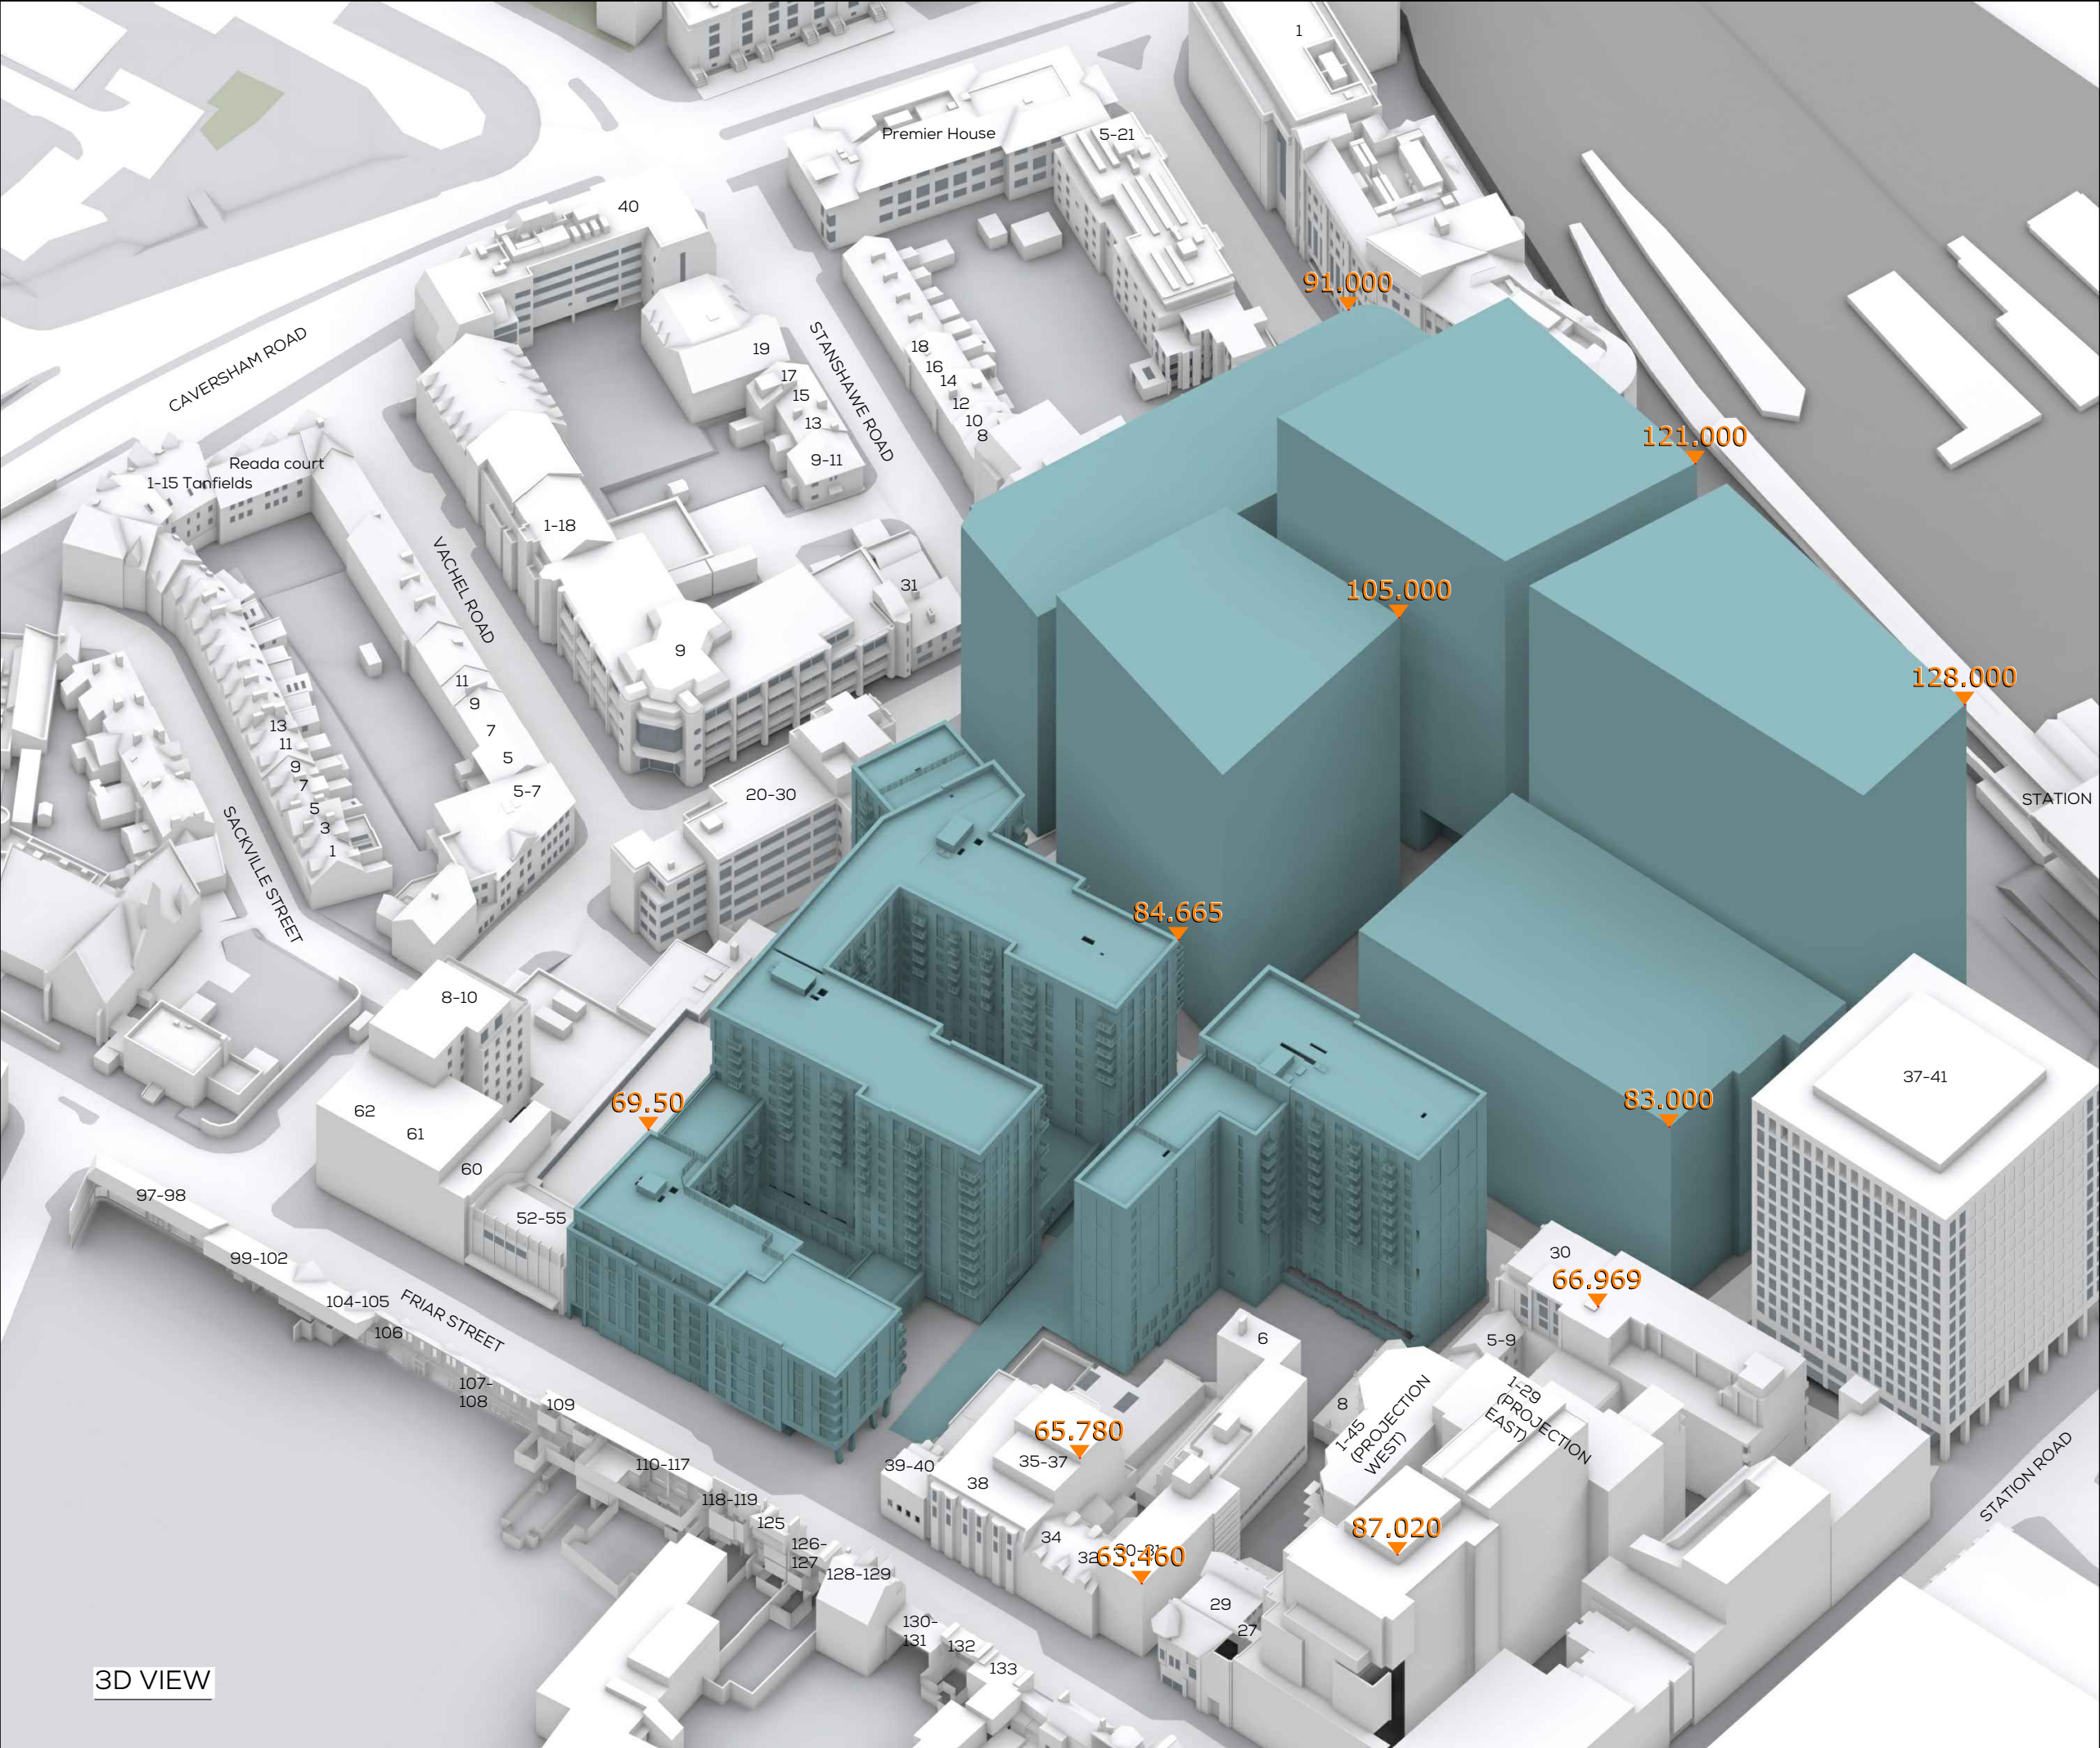

SOURCES OF INFORMATION

GIA
IR01-5847 Site Survey
IR02-5847 Site Plan

Site Photography

Planning documents

VERTEX
IR99 - 04.04.19 - VERTEX

CRTKL
IR135 - 20.08.20 - CRTKL - Phase 1 Model update

ALL INFORMATION DISPLAYED IS SUBJECT TO A COMPLETE VERIFIABLE SITE SURVEY BEING UNDERTAKEN. GIA TAKES NO RESPONSIBILITY ON THE ACCURACY OR RELIABILITY OF THE DISPLAYED DATA SINCE A VERIFIED SITE SURVEY WAS NOT MADE AVAILABLE PRIOR TO THE GENERATION OF SUCH INFORMATION.

NOTES:
PROPOSED SCHEME SHOWN IN TEAL

ALL HEIGHTS AND DIMENSIONS GIVEN IN m AOD

N.B. DO NOT SCALE OFF THIS DRAWING

PROJECT:
STATION HILL
READING


DRAWING NAME:
3D VIEW PROPOSED
IR53 - CONSENTED SOUTH SITE
IR135 - PROPOSED SOUTH SITE

DWN BY	SCALE	CHK BY	DATE	REV No.
FS	NTS@A3	FS	SEP 20	A
PROJ No.	REL No.	ADDR No.	IS No.	DWG No.
5847	82	-	01	05



The Whitehouse
Belvedere Road
London SE1 8GA
t 020 7202 1400
f 020 7202 1401
mail@gia.uk.com
www.gia.uk.com

L O N D O N • M A N C H E S T E R

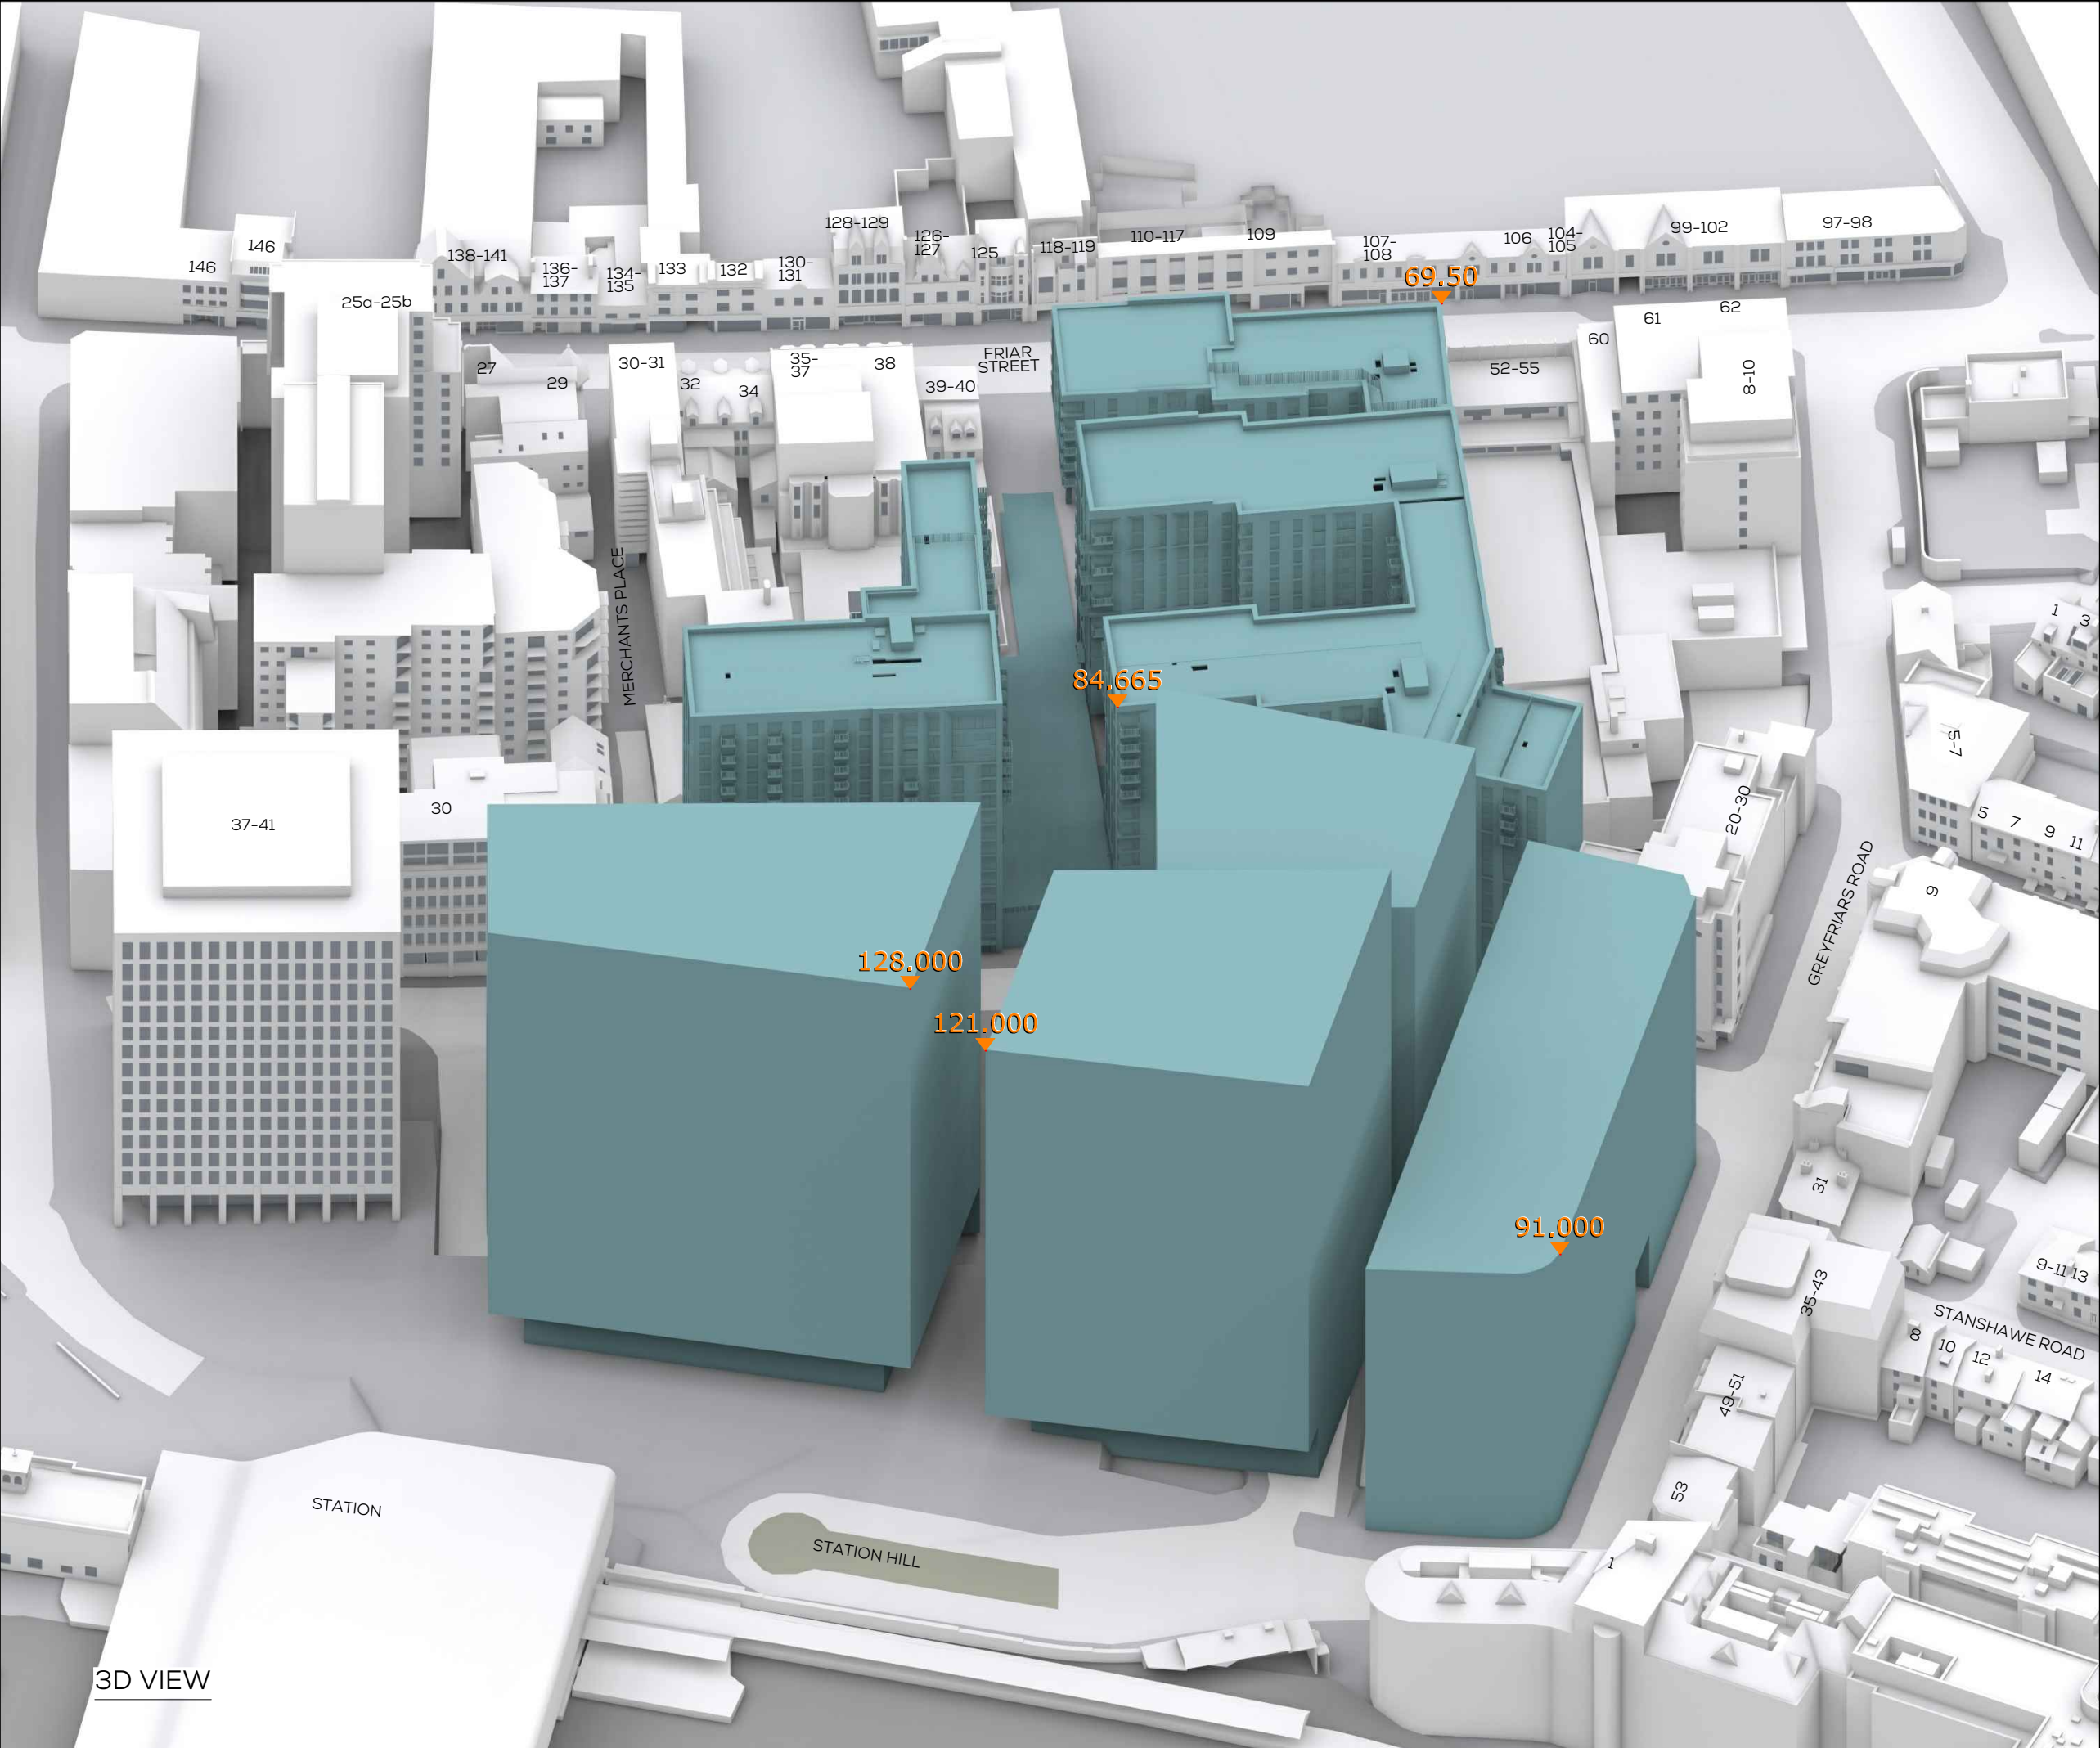

SOURCES OF INFORMATION

GIA
IR01-5847 Site Survey
IR02-5847 Site Plan

Site Photography

Planning documents

VERTEX
IR99 - 04.04.19 - VERTEX

CRTKL
IR135 - 20.08.20 - CRTKL - Phase 1 Model update

ALL INFORMATION DISPLAYED IS SUBJECT TO A COMPLETE VERIFIABLE SITE SURVEY BEING UNDERTAKEN. GIA TAKES NO RESPONSIBILITY ON THE ACCURACY OR RELIABILITY OF THE DISPLAYED DATA SINCE A VERIFIED SITE SURVEY WAS NOT MADE AVAILABLE PRIOR TO THE GENERATION OF SUCH INFORMATION.

NOTES:
PROPOSED SCHEME SHOWN IN TEAL

ALL HEIGHTS AND DIMENSIONS GIVEN IN m AOD

N.B. DO NOT SCALE OFF THIS DRAWING

PROJECT:
**STATION HILL
READING**

DRAWING NAME:
3D VIEW PROPOSED
IR53 - CONSENTED NORTH SITE
IR135 - PROPOSED SOUTH SITE

DWN BY	SCALE	CHK BY	DATE	REV No.
FS	NTS@A3	FS	SEP 20	A
PROJ No.	REL No.	ADDR No.	IS No.	DWG No.
5847	82	-	01	06



The Whitehouse
Belvedere Road
London SE1 8GA
t 020 7202 1400
f 020 7202 1401
mail@gia.uk.com
www.gia.uk.com

L O N D O N • M A N C H E S T E R



PLAN VIEW
SCALE 1:1250

SOURCES OF INFORMATION

GIA
IR01-5847 Site Survey
IR02-5847 Site Plan

Site Photography

Planning documents

VERTEX
IR99 - 04.04.19 - VERTEX

CRTKL
IR90 - 01.02.19 - CRTKL - Updated massing for planning

CRTKL
IR121 - 10.09.19 - CRTKL - Modified Max Parameter Massing

CRTKL
IR122 - 12.09.19 - CRTKL Modified block G

ALL INFORMATION DISPLAYED IS SUBJECT TO A COMPLETE VERIFIABLE SITE SURVEY BEING UNDERTAKEN. GIA TAKES NO RESPONSIBILITY ON THE ACCURACY OR RELIABILITY OF THE DISPLAYED DATA SINCE A VERIFIED SITE SURVEY WAS NOT MADE AVAILABLE PRIOR TO THE GENERATION OF SUCH INFORMATION.

NOTES:
CONSENTED SCHEME SHOWN IN ORANGE

ALL HEIGHTS AND DIMENSIONS GIVEN IN m AOD

N.B. DO NOT SCALE OFF THIS DRAWING

PROJECT:
STATION HILL
READING


DRAWING NAME:
PLAN VIEW CONSENTED SCHEME

DWN BY	SCALE	CHK BY	DATE	REV No.
DM	1:1250@A3	EB	SEP 19	B
PROJ No.	REL No.	ADDR No.	IS No.	DWG No.
5847	76	-	02	01

gia

The Whitehouse
Belvedere Road
London SE1 8GA
t 020 7202 1400
f 020 7202 1401
mail@gia.uk.com
www.gia.uk.com

L O N D O N • M A N C H E S T E R

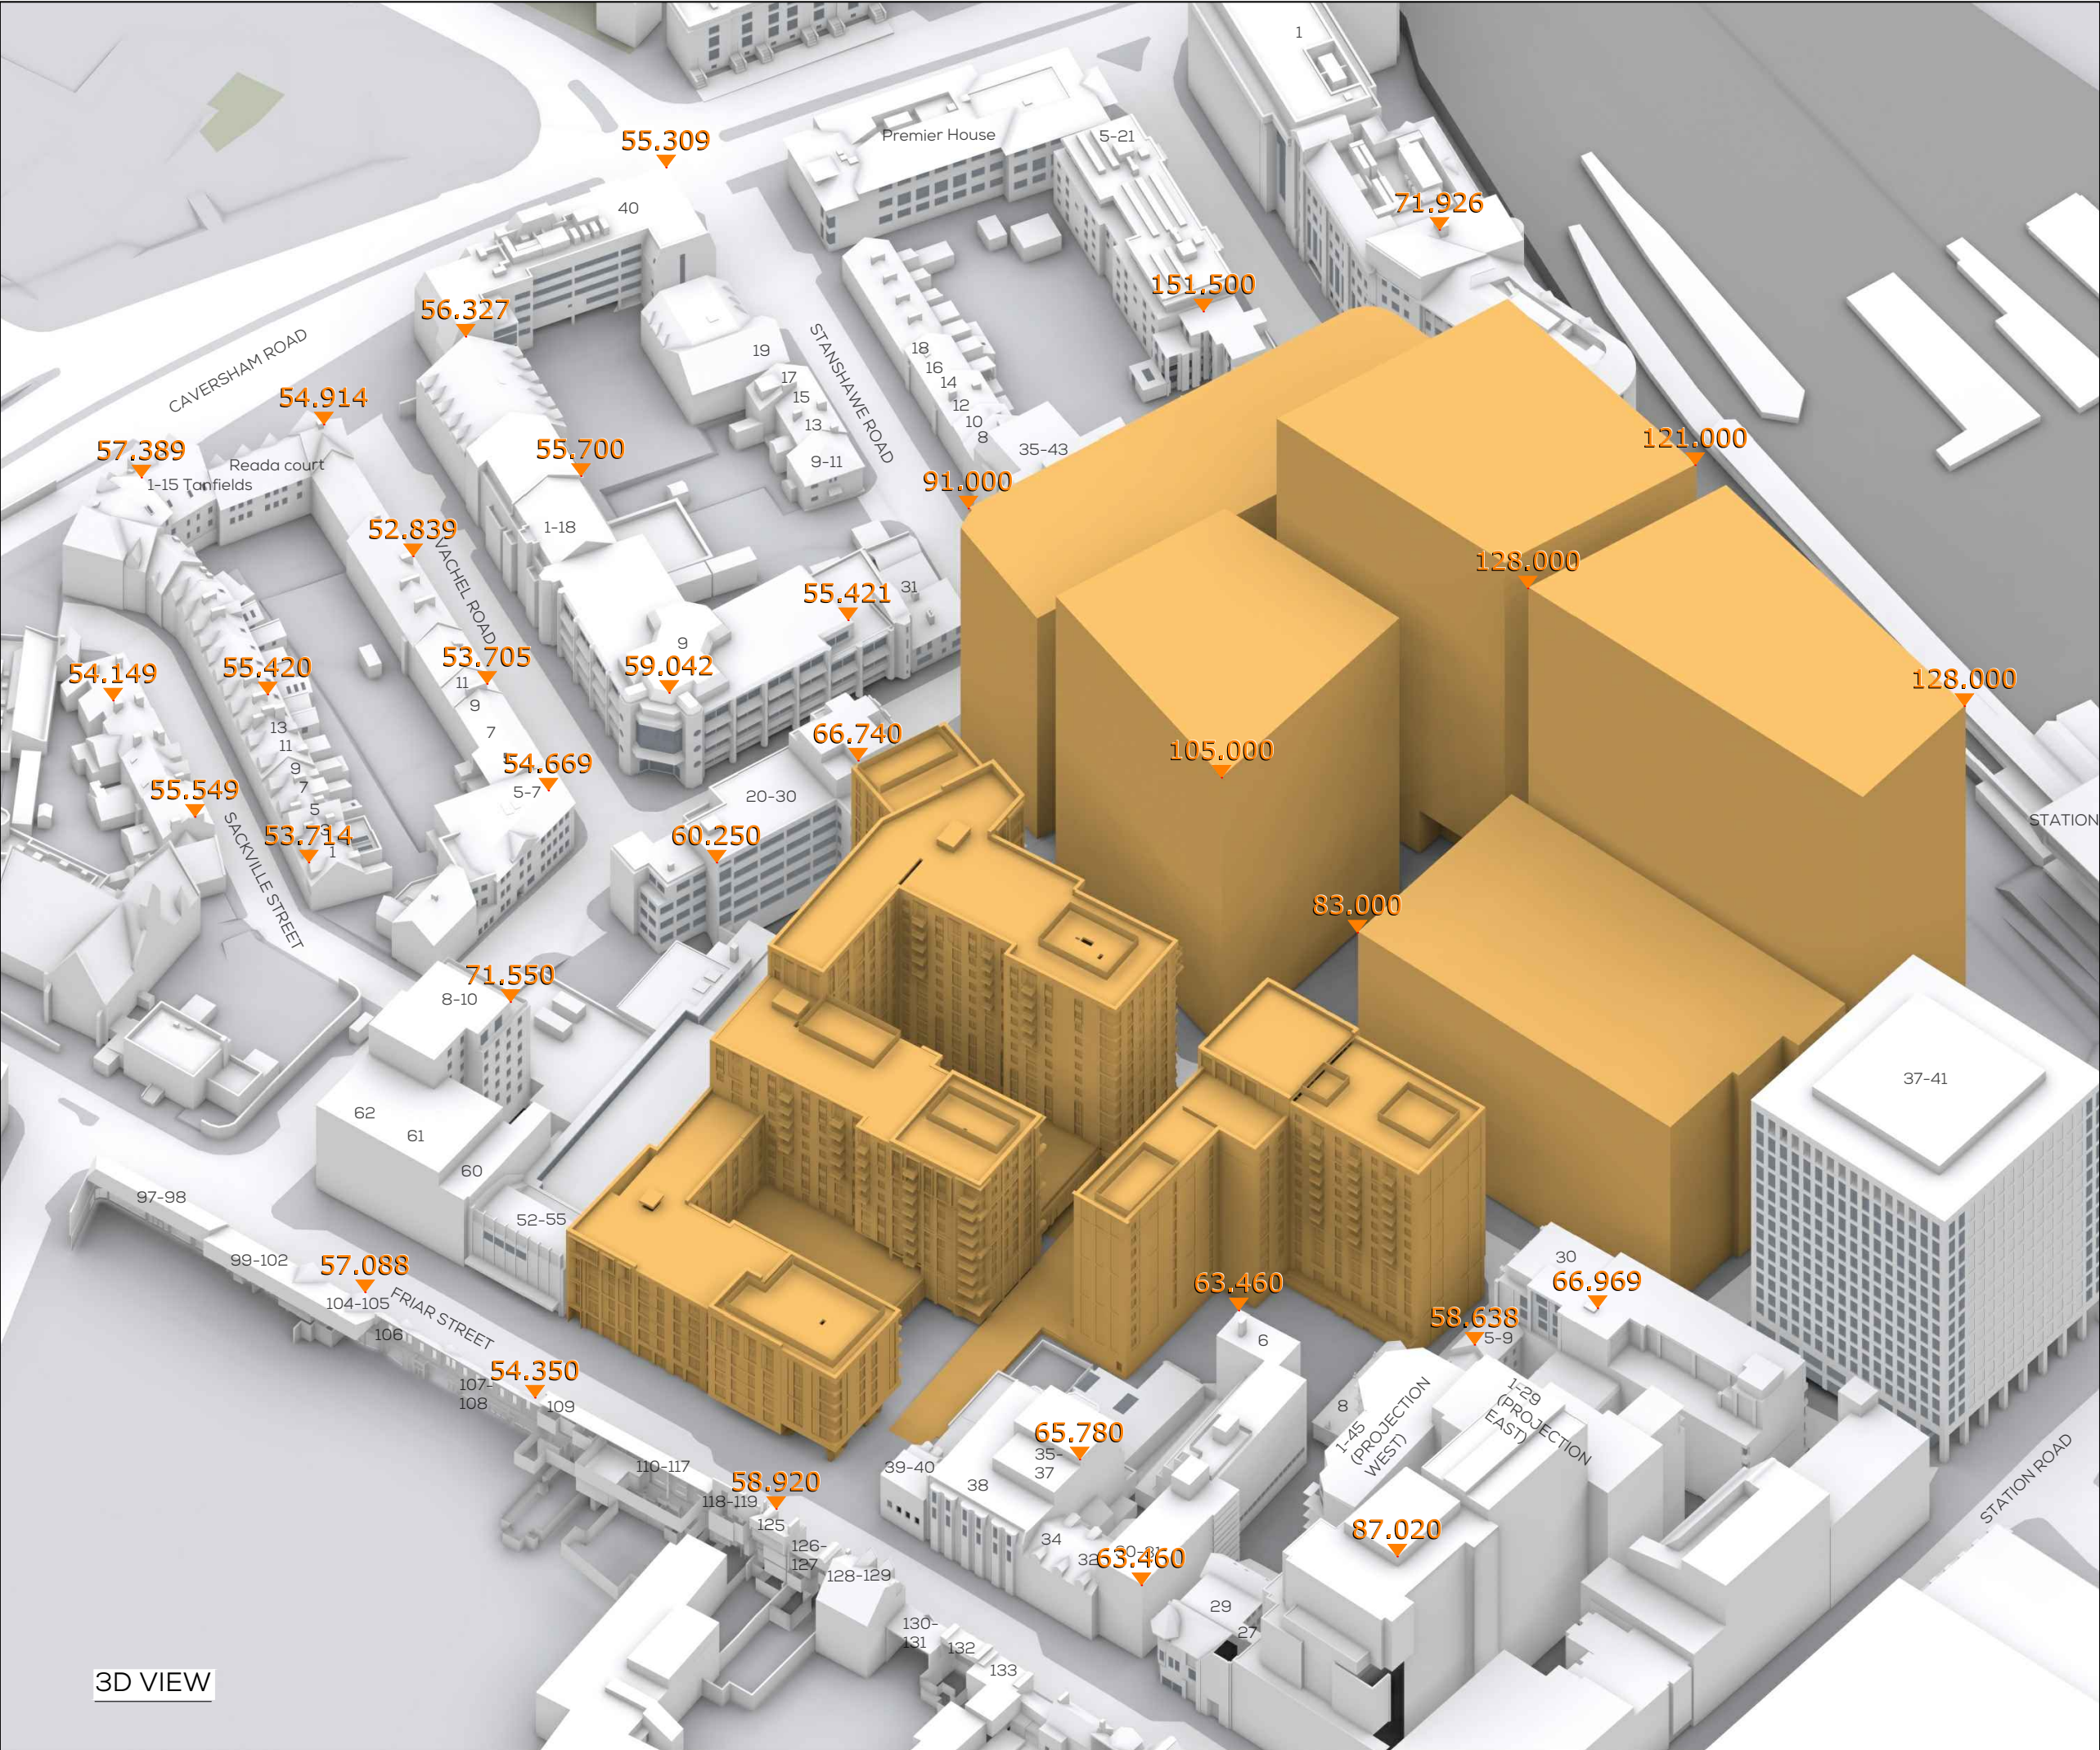

SOURCES OF INFORMATION

GIA
IR01-5847 Site Survey
IR02-5847 Site Plan

Site Photography

Planning documents

VERTEX
IR99 - 04.04.19 - VERTEX

CRTKL
IR90 - 01.02.19 - CRTKL - Updated massing for planning

CRTKL
IR121 - 10.09.19 - CRTKL - Modified Max Parameter Massing

CRTKL
IR122 - 12.09.19 - CRTKL Modified block G

ALL INFORMATION DISPLAYED IS SUBJECT TO A COMPLETE VERIFIABLE SITE SURVEY BEING UNDERTAKEN. GIA TAKES NO RESPONSIBILITY ON THE ACCURACY OR RELIABILITY OF THE DISPLAYED DATA SINCE A VERIFIED SITE SURVEY WAS NOT MADE AVAILABLE PRIOR TO THE GENERATION OF SUCH INFORMATION.

NOTES:
CONSENTED SCHEME SHOWN IN ORANGE
ALL HEIGHTS AND DIMENSIONS GIVEN IN m AOD

N.B. DO NOT SCALE OFF THIS DRAWING


PROJECT:
STATION HILL
READING

DRAWING NAME:
3D VIEW CONSENTED SCHEME

DWN BY	SCALE	CHK BY	DATE	REV No.
DM	NTS@A3	EB	SEP 19	B
PROJ No.	REL No.	ADDR No.	IS No.	DWG No.
5847	76	-	02	02

gia
L O N D O N • M A N C H E S T E R

The Whitehouse
Belvedere Road
London SE1 8GA
t 020 7202 1400
f 020 7202 1401
mail@gia.uk.com
www.gia.uk.com

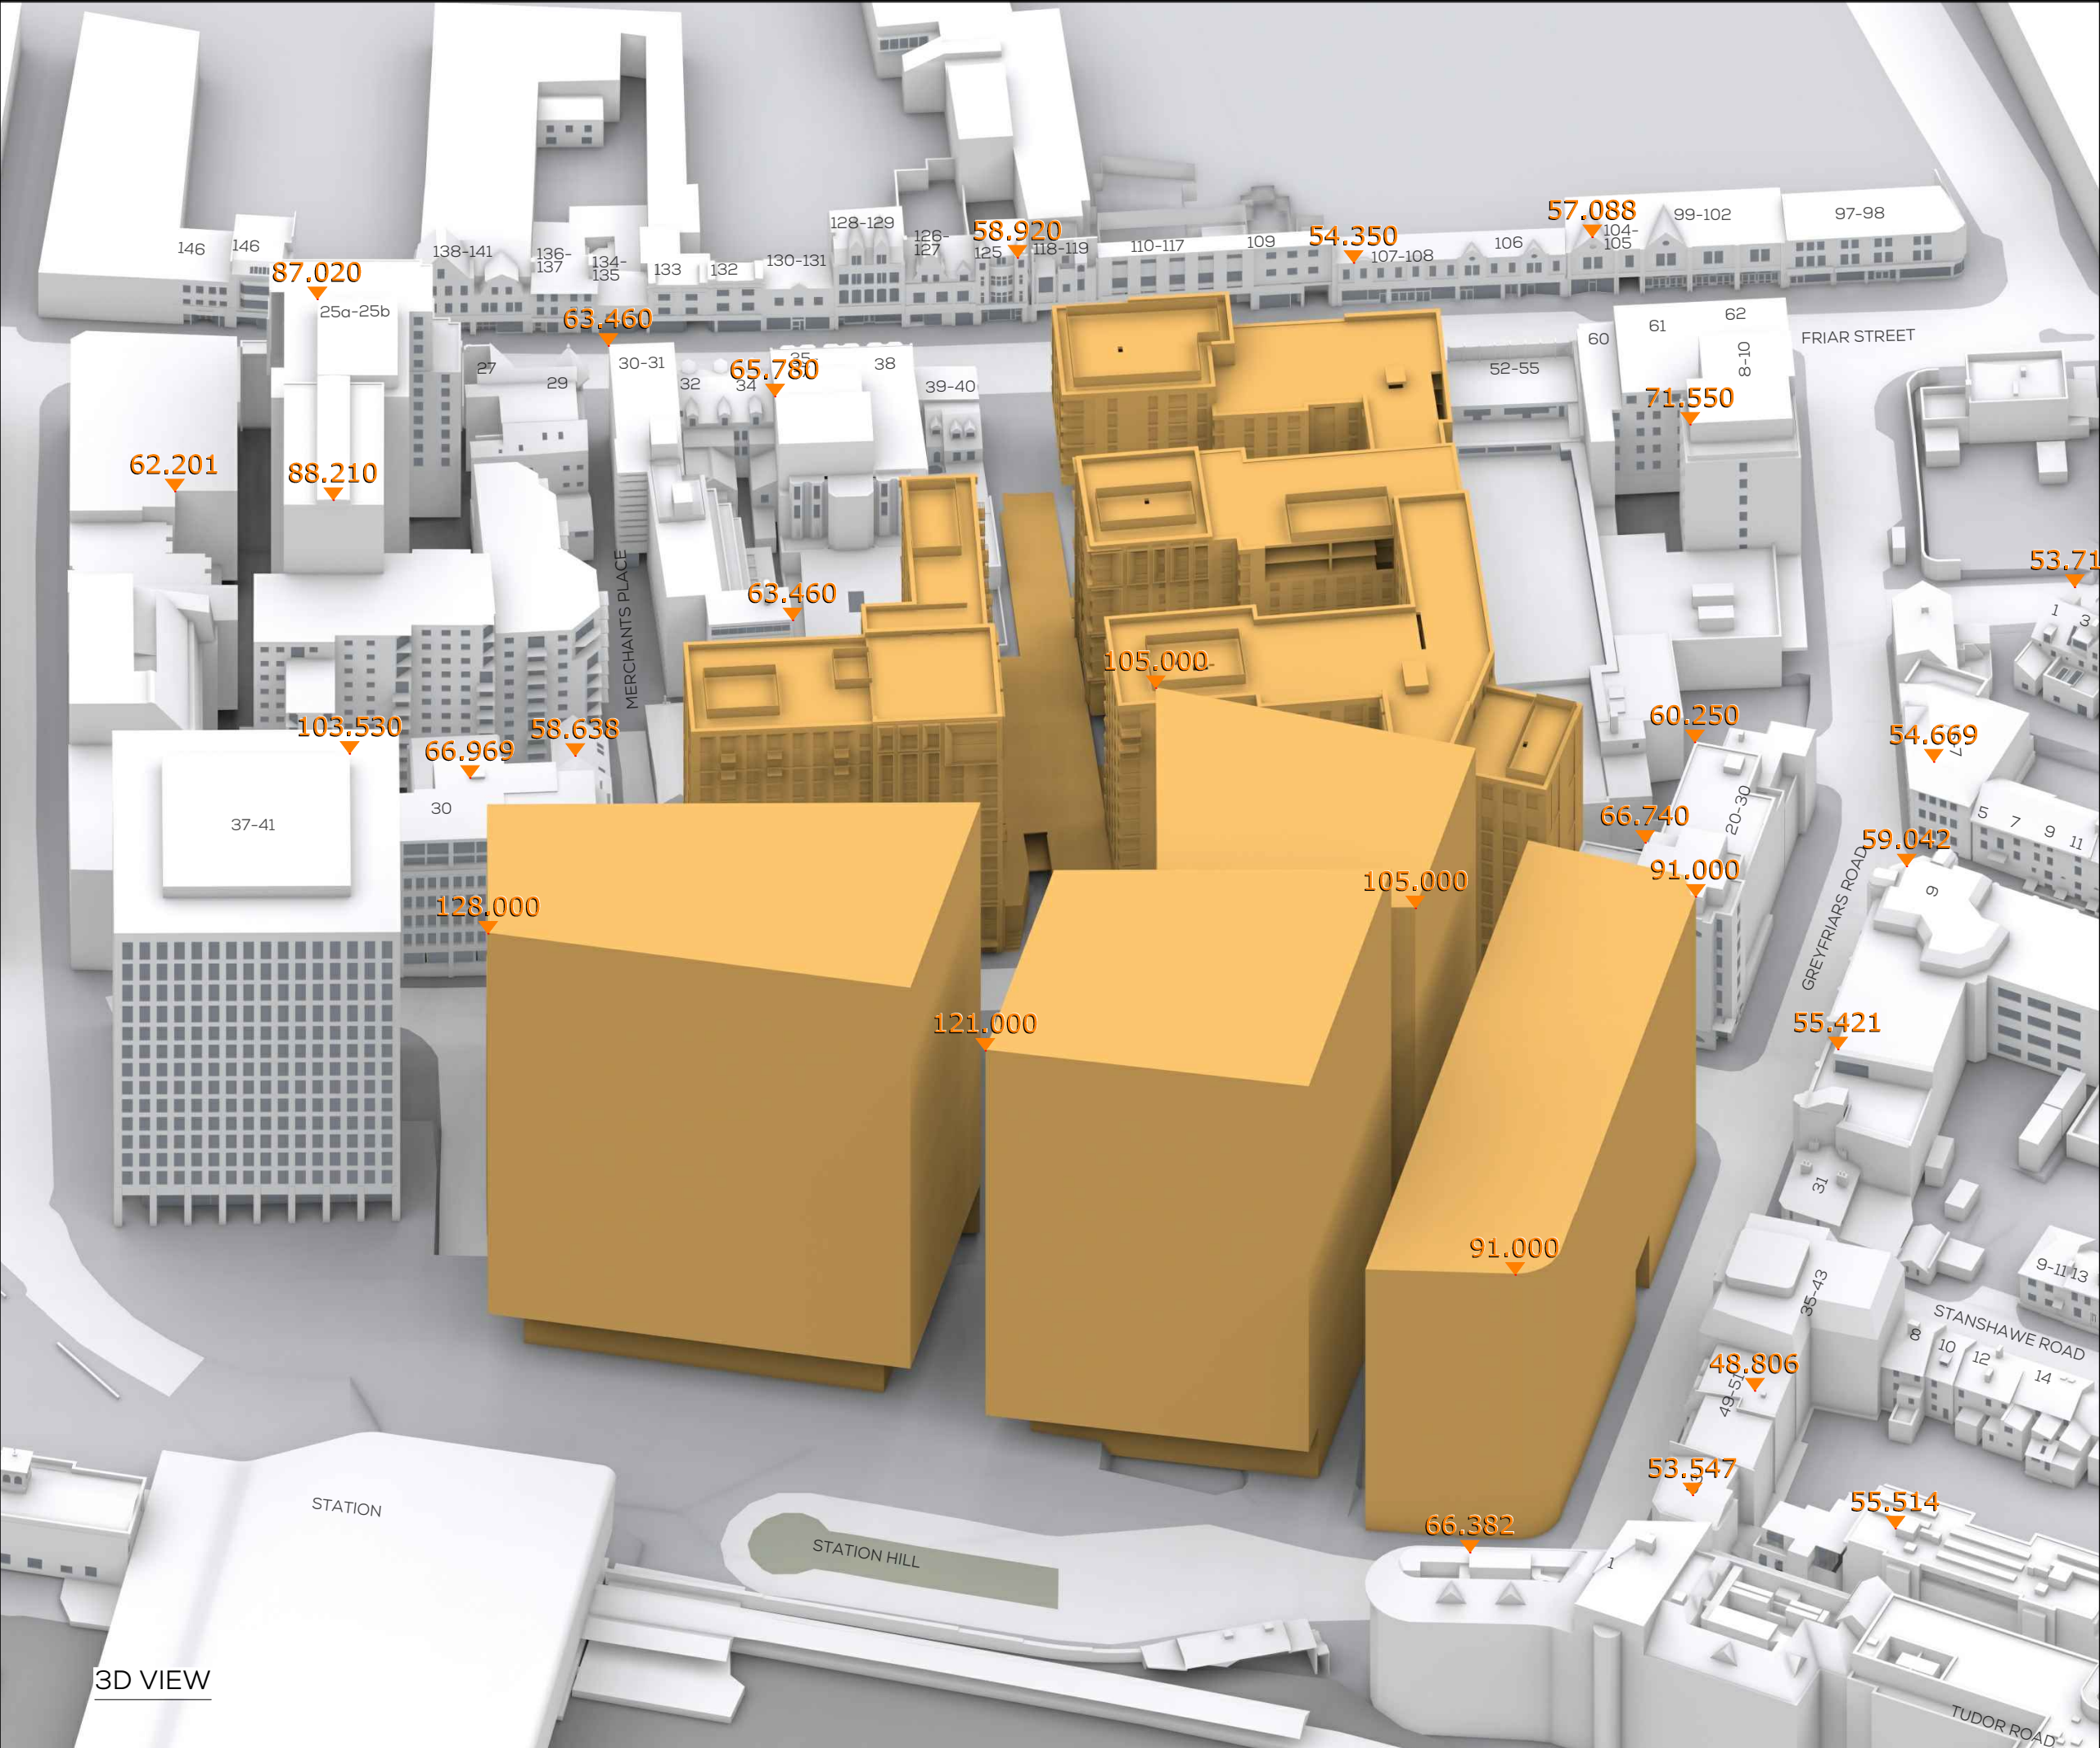

SOURCES OF INFORMATION

GIA
IR01-5847 Site Survey
IR02-5847 Site Plan

Site Photography

Planning documents

VERTEX
IR99 - 04.04.19 - VERTEX

CRTKL
IR90 - 01.02.19 - CRTKL - Updated massing for planning

CRTKL
IR121 - 10.09.19 - CRTKL - Modified Max Parameter Massing

CRTKL
IR122 - 12.09.19 - CRTKL Modified block G

ALL INFORMATION DISPLAYED IS SUBJECT TO A COMPLETE VERIFIABLE SITE SURVEY BEING UNDERTAKEN. GIA TAKES NO RESPONSIBILITY ON THE ACCURACY OR RELIABILITY OF THE DISPLAYED DATA SINCE A VERIFIED SITE SURVEY WAS NOT MADE AVAILABLE PRIOR TO THE GENERATION OF SUCH INFORMATION.

NOTES:
CONSSENTED SCHEME SHOWN IN ORANGE

ALL HEIGHTS AND DIMENSIONS GIVEN IN m AOD

N.B. DO NOT SCALE OFF THIS DRAWING

PROJECT:
STATION HILL
READING

DRAWING NAME:
3D VIEW CONSENTED SCHEME

DWN BY	SCALE	CHK BY	DATE	REV No.
DM	NTS@A3	EB	SEP 19	B
PROJ No.	REL No.	ADDR No.	IS No.	DWG No.
5847	76	-	02	03



The Whitehouse
Belvedere Road
London SE1 8GA
t 020 7202 1400
f 020 7202 1401
mail@gia.uk.com
www.gia.uk.com

L O N D O N • M A N C H E S T E R

Cumulative Scenario



SOURCES OF INFORMATION

GIA
IR01-5847 Site Survey
IR02-5847 Site Plan

Site Photography

Planning documents

VERTEX
IR99 - 04.04.19 - VERTEX

CRTKL - PHASE 1-3 MODEL UPDATE
IR133-IR135 - 20.08.20

ALL INFORMATION DISPLAYED IS SUBJECT TO A COMPLETE VERIFIABLE SITE SURVEY BEING UNDERTAKEN. GIA TAKES NO RESPONSIBILITY ON THE ACCURACY OR RELIABILITY OF THE DISPLAYED DATA SINCE A VERIFIED SITE SURVEY WAS NOT MADE AVAILABLE PRIOR TO THE GENERATION OF SUCH INFORMATION.

NOTES:
PROPOSED SCHEME SHOWN IN TEAL
CUMULATIVE SCENARIO SHOWN IN GREEN
ALL HEIGHTS AND DIMENSIONS GIVEN IN m AOD

N.B. DO NOT SCALE OFF THIS DRAWING

PROJECT:
STATION HILL
READING


DRAWING NAME:
PLAN VIEW PROPOSED
IR133 - IR135
CUMULATIVE SCENARIO

DWN BY	SCALE	CHK BY	DATE	REV No.
FS	1:250@A3	FS	SEP 20	B
PROJ No.	REL No.	ADDR No.	IS No.	DWG No.
5847	82	-	03	04



The Whitehouse
Belvedere Road
London SE1 8GA
t 020 7202 1400
f 020 7202 1401
mail@gia.uk.com
www.gia.uk.com

L O N D O N • M A N C H E S T E R

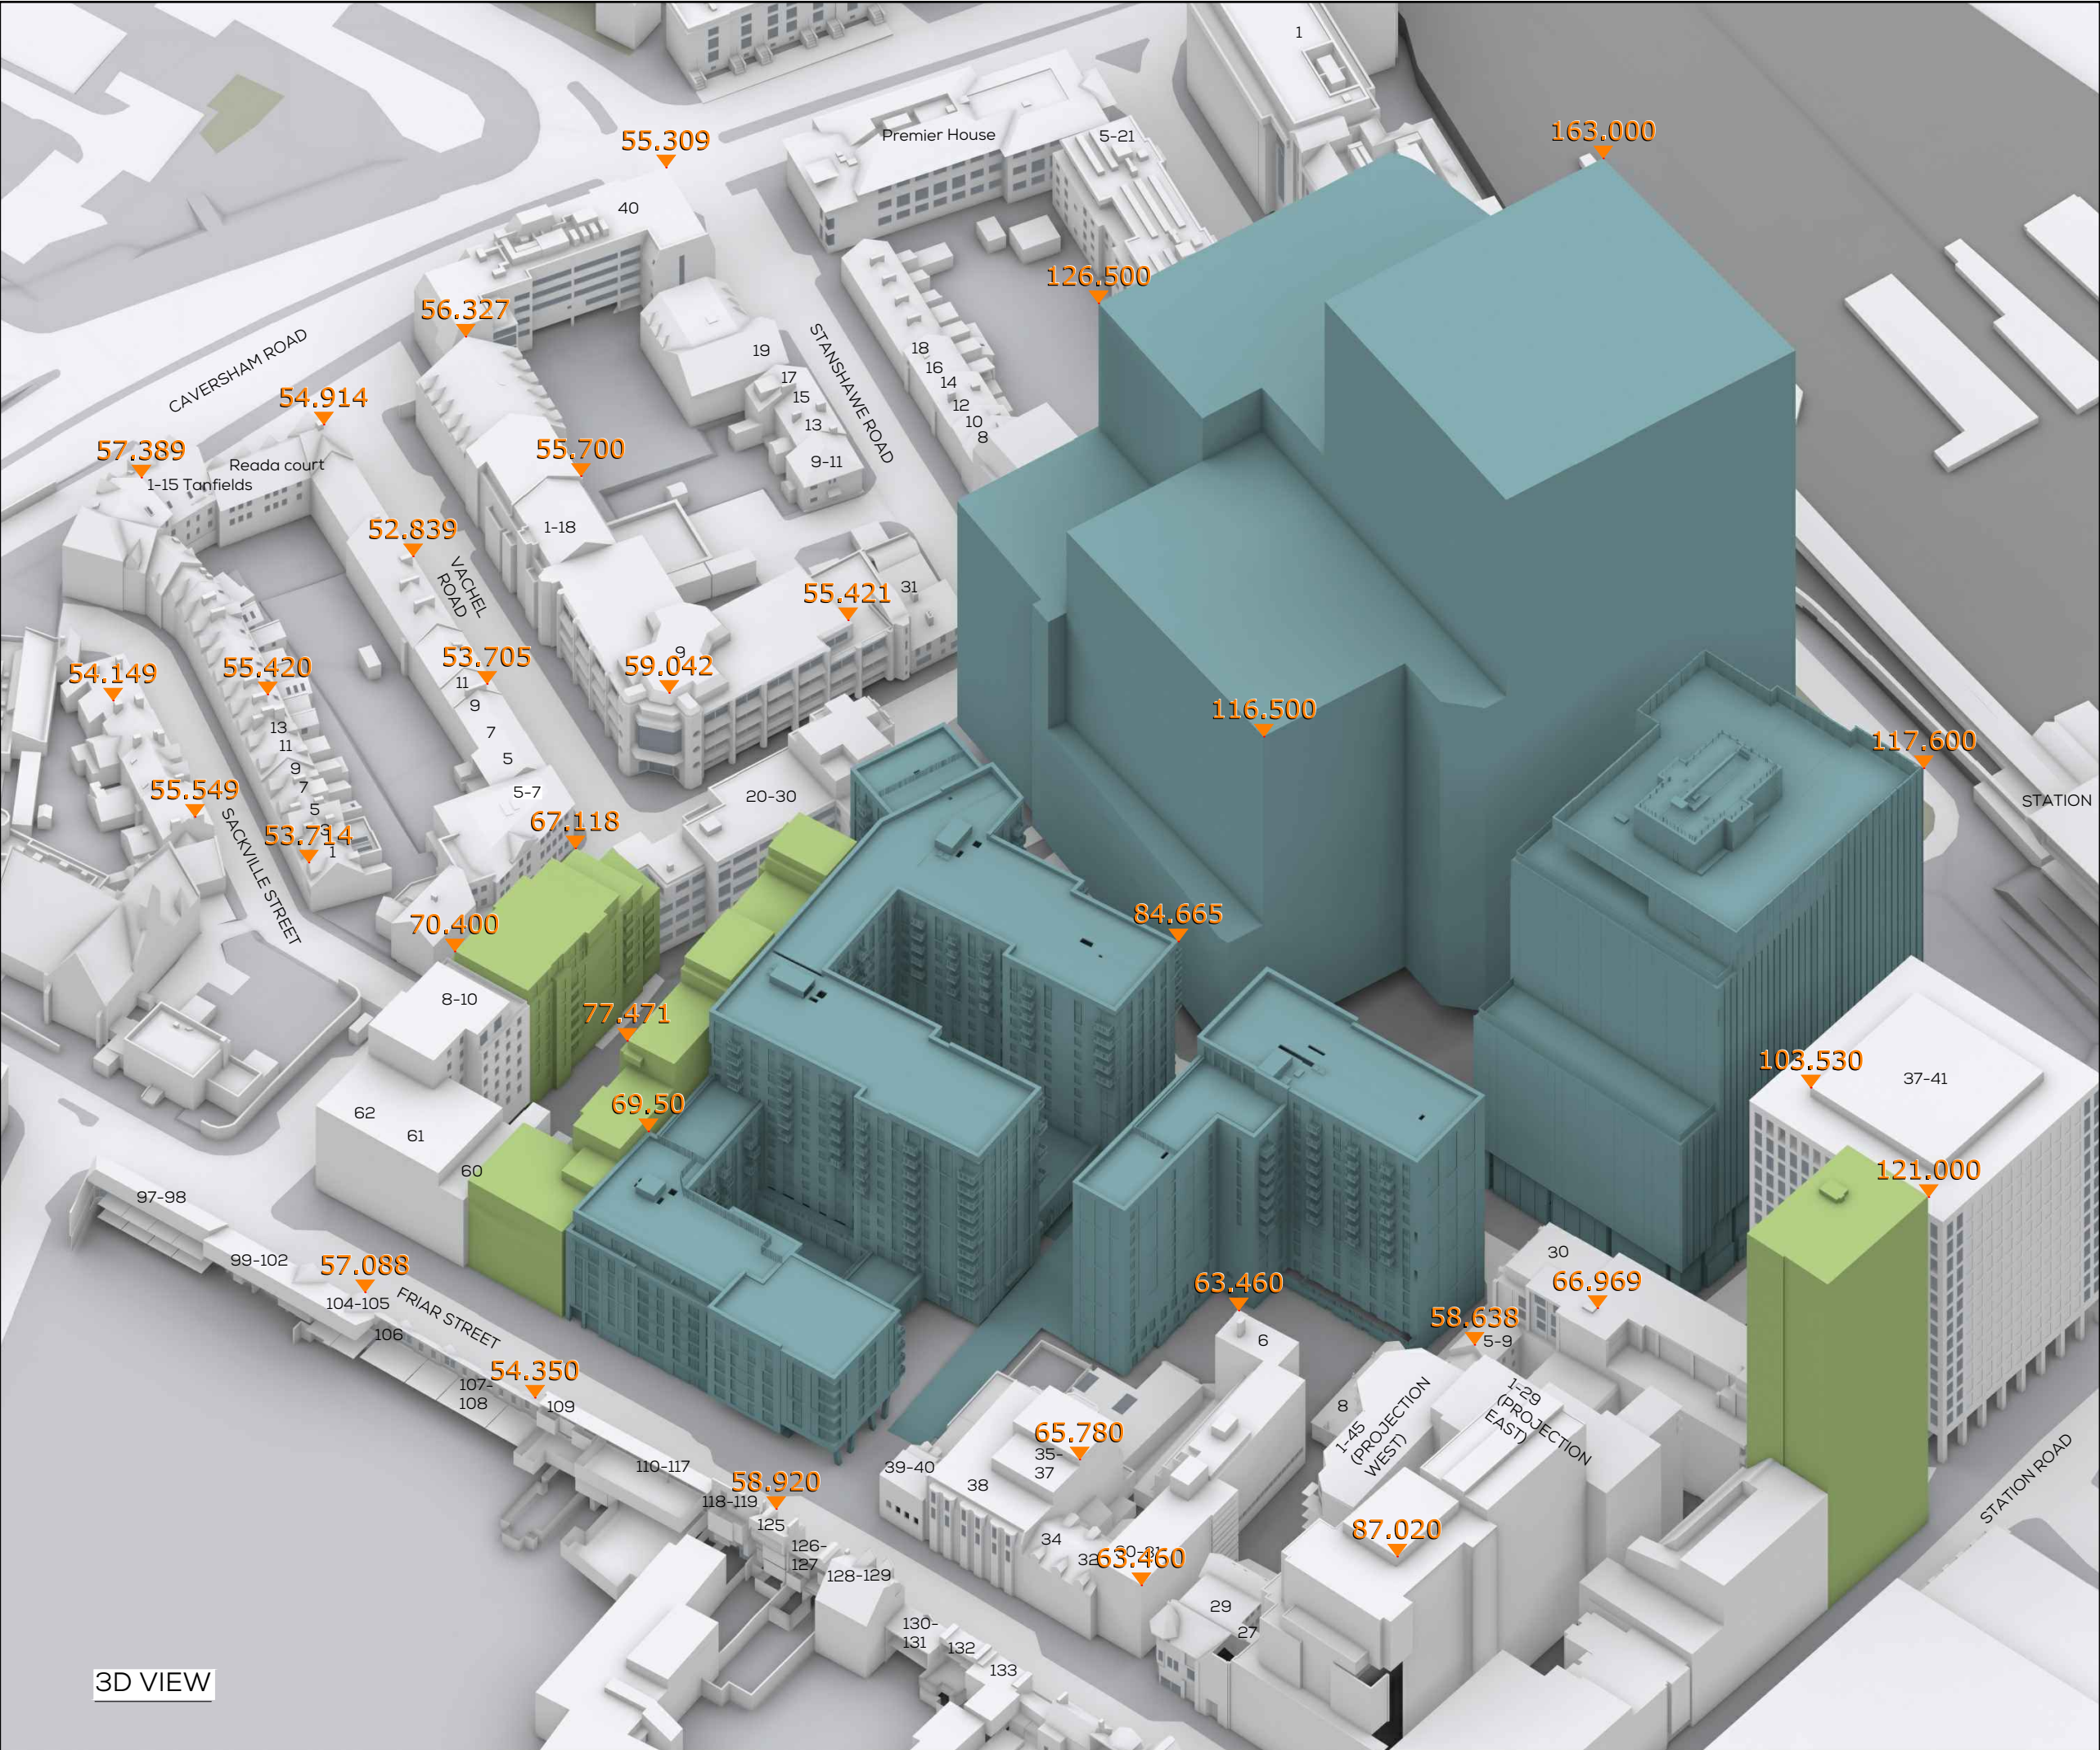

SOURCES OF INFORMATION

GIA
IR01-5847 Site Survey
IR02-5847 Site Plan

Site Photography

Planning documents

VERTEX
IR99 - 04.04.19 - VERTEX

CRTKL - PHASE 1-3 MODEL UPDATE
IR133-IR135 - 20.08.20

ALL INFORMATION DISPLAYED IS SUBJECT TO A COMPLETE VERIFIABLE SITE SURVEY BEING UNDERTAKEN. GIA TAKES NO RESPONSIBILITY ON THE ACCURACY OR RELIABILITY OF THE DISPLAYED DATA SINCE A VERIFIED SITE SURVEY WAS NOT MADE AVAILABLE PRIOR TO THE GENERATION OF SUCH INFORMATION.

NOTES:
PROPOSED SCHEME SHOWN IN TEAL
CUMULATIVE SCENARIO SHOWN IN GREEN
ALL HEIGHTS AND DIMENSIONS GIVEN IN m AOD

N.B. DO NOT SCALE OFF THIS DRAWING

PROJECT:
STATION HILL
READING


DRAWING NAME:
3D VIEW PROPOSED
IR133 - IR135
CUMULATIVE SCENARIO

DWN BY	SCALE	CHK BY	DATE	REV No.
FS	1:250@A3	FS	SEP 20	B
PROJ No.	REL No.	ADDR No.	IS No.	DWG No.
5847	82	-	03	05



The Whitehouse
Belvedere Road
London SE1 8GA
t 020 7202 1400
f 020 7202 1401
mail@gia.uk.com
www.gia.uk.com

L O N D O N • M A N C H E S T E R

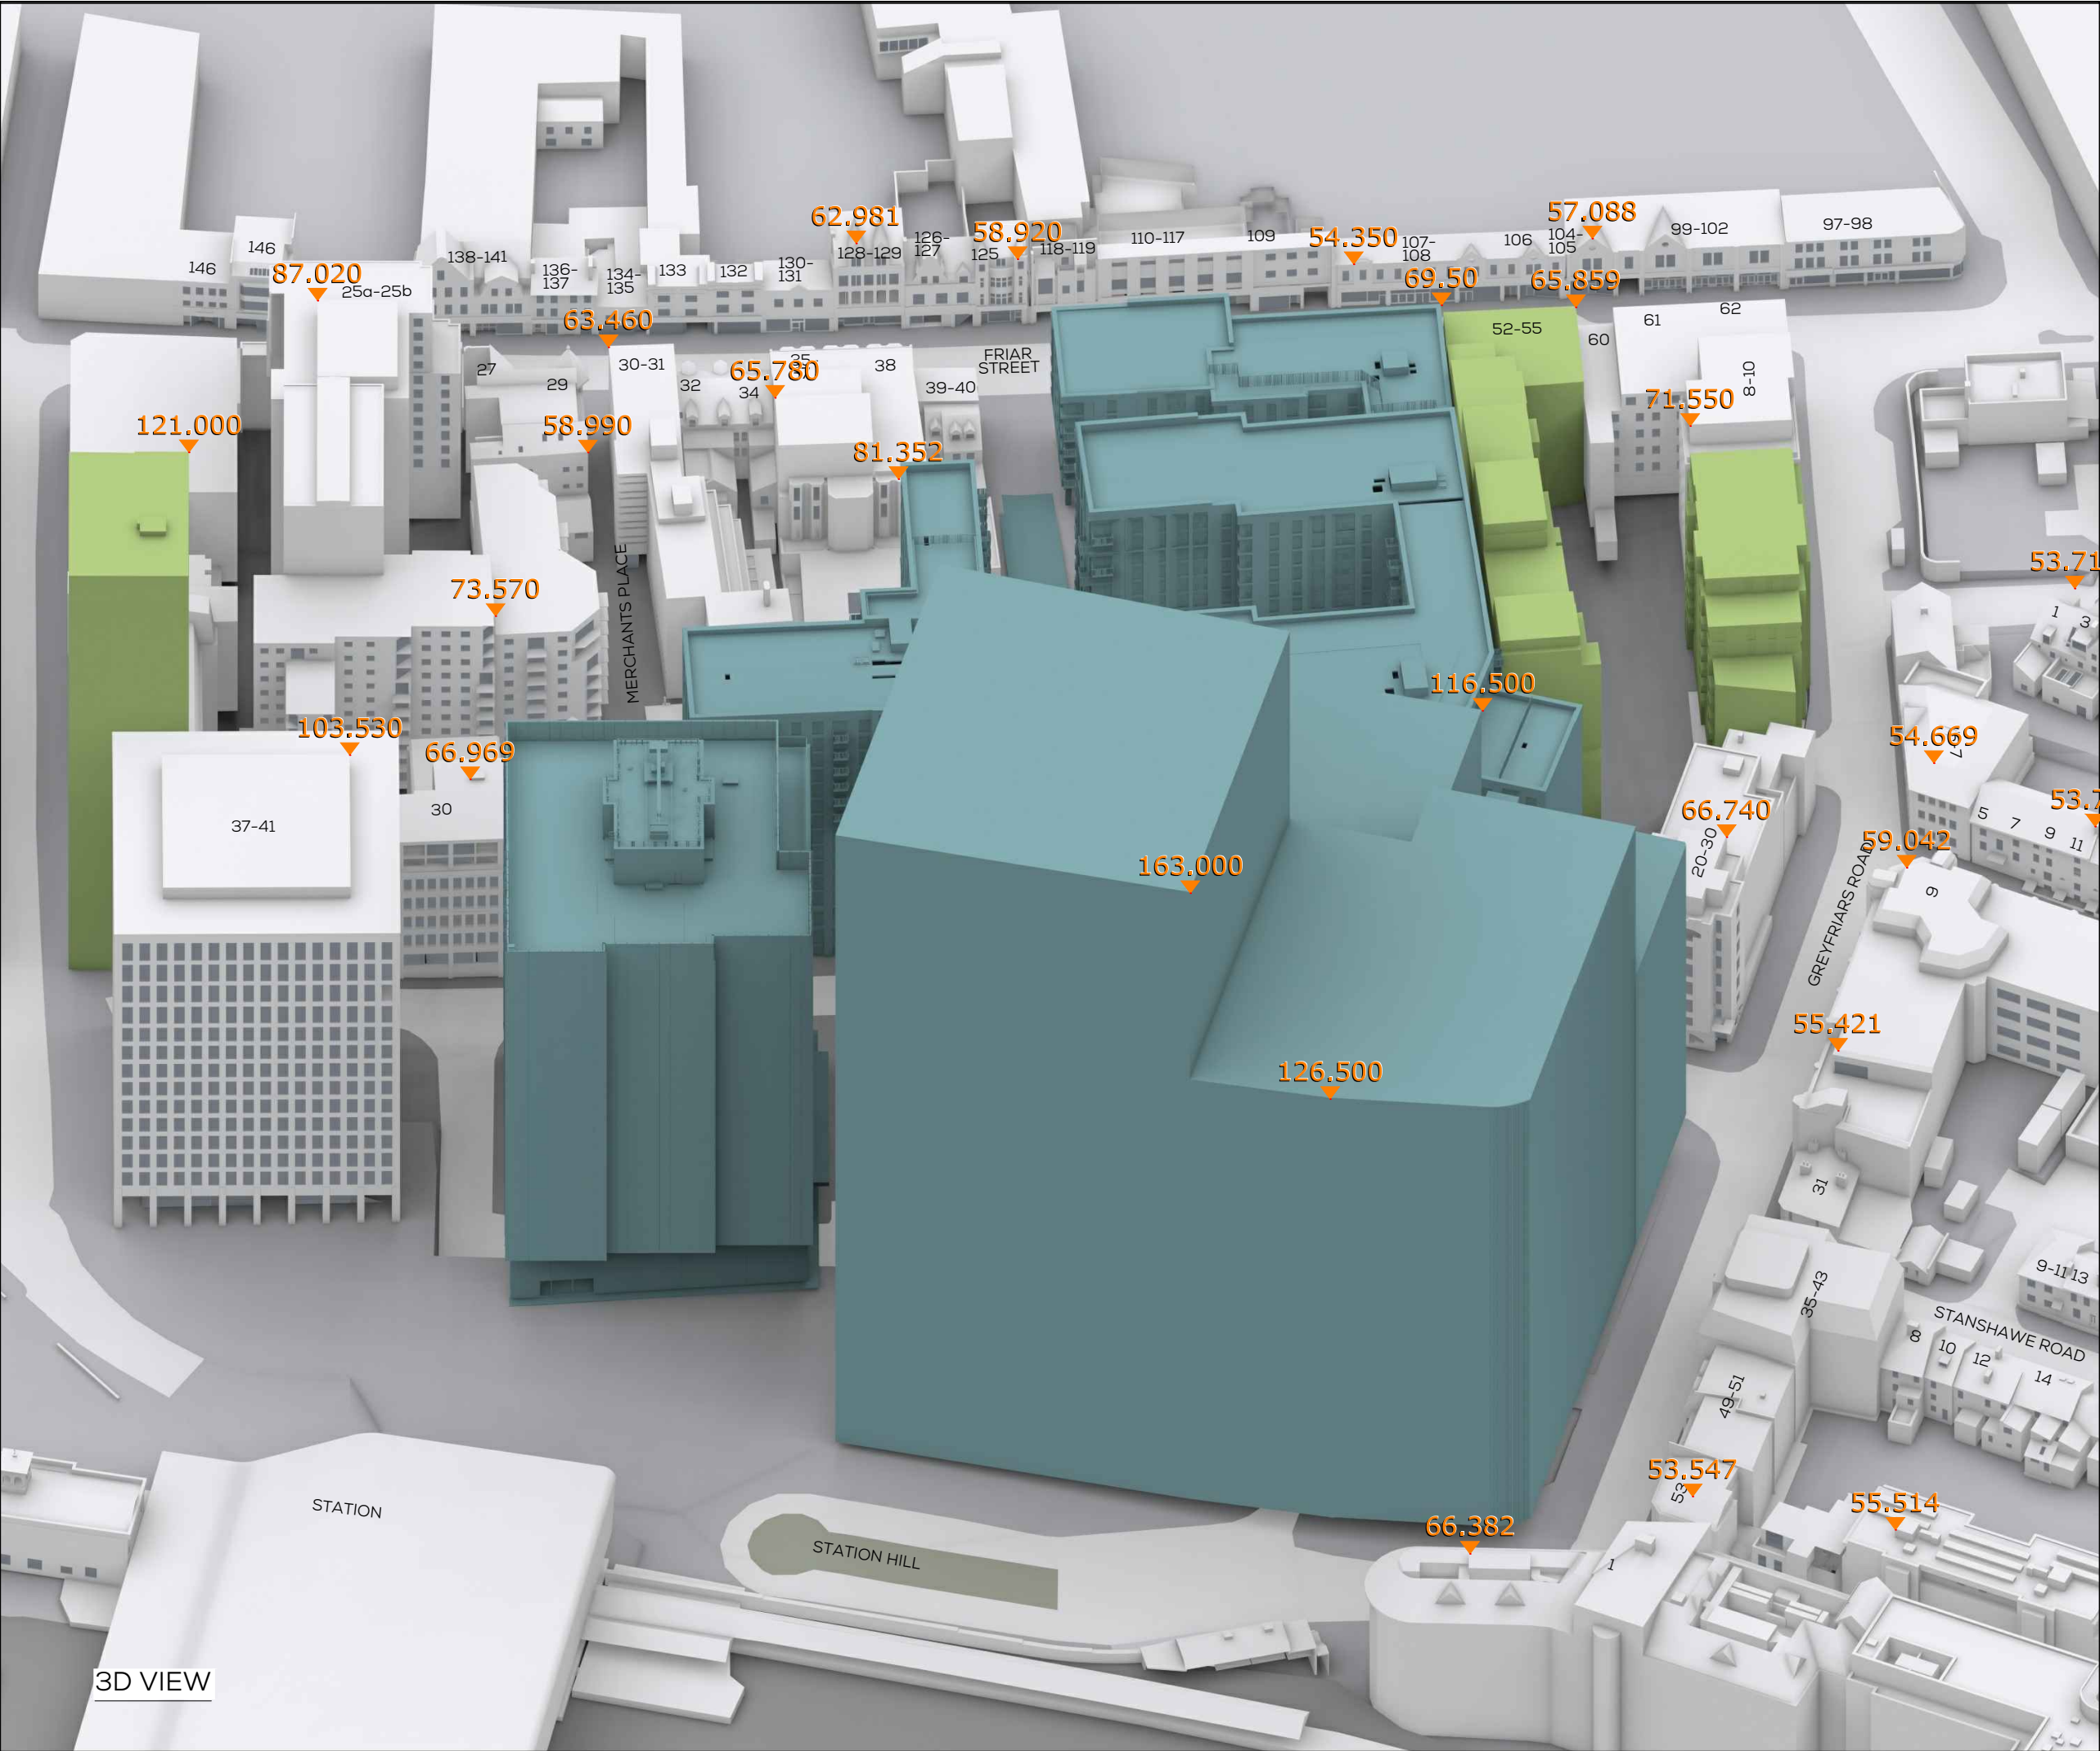

SOURCES OF INFORMATION

GIA
IR01-5847 Site Survey
IR02-5847 Site Plan

Site Photography

Planning documents

VERTEX
IR99 - 04.04.19 - VERTEX

CRTKL - PHASE 1-3 MODEL UPDATE
IR133-IR135 - 20.08.20

ALL INFORMATION DISPLAYED IS SUBJECT TO A COMPLETE VERIFIABLE SITE SURVEY BEING UNDERTAKEN. GIA TAKES NO RESPONSIBILITY ON THE ACCURACY OR RELIABILITY OF THE DISPLAYED DATA SINCE A VERIFIED SITE SURVEY WAS NOT MADE AVAILABLE PRIOR TO THE GENERATION OF SUCH INFORMATION.

NOTES:
PROPOSED SCHEME SHOWN IN TEAL
CUMULATIVE SCENARIO SHOWN IN GREEN
ALL HEIGHTS AND DIMENSIONS GIVEN IN m AOD

N.B. DO NOT SCALE OFF THIS DRAWING

PROJECT:
STATION HILL
READING

DRAWING NAME:
3D VIEW PROPOSED
IR133 - IR135
CUMULATIVE SCENARIO

DWN BY	SCALE	CHK BY	DATE	REV No.
FS	1:250 @ A3	FS	SEP 20	B
PROJ No.	REL No.	ADDR No.	IS No.	DWG No.
5847	82	-	03	06

gia
L O N D O N • M A N C H E S T E R

The Whitehouse
Belvedere Road
London SE1 8GA
t 020 7202 1400
f 020 7202 1401
mail@gia.uk.com
www.gia.uk.com

*Future Baseline Scenario
(Used for Future Sensitive Receptors)*



SOURCES OF INFORMATION

GIA
IR01-5847 Site Survey
IR02-5847 Site Plan

Site Photography

Planning documents

VERTEX
IR99 - 04.04.19 - VERTEX

CRTKL - PHASE 1-3 MODEL UPDATE
IR133-IR135 - 20.08.20

ALL INFORMATION DISPLAYED IS SUBJECT TO A COMPLETE VERIFIABLE SITE SURVEY BEING UNDERTAKEN. GIA TAKES NO RESPONSIBILITY ON THE ACCURACY OR RELIABILITY OF THE DISPLAYED DATA SINCE A VERIFIED SITE SURVEY WAS NOT MADE AVAILABLE PRIOR TO THE GENERATION OF SUCH INFORMATION.

NOTES:
EXISTING SCENARIO SHOWN IN SEPIA
ALL HEIGHTS AND DIMENSIONS GIVEN IN m AOD

N.B. DO NOT SCALE OFF THIS DRAWING

PROJECT:
STATION HILL
READING


DRAWING NAME:
PLAN VIEW EXISTING
FUTURE BASELINE

DWN BY	SCALE	CHK BY	DATE	REV No.
FS	1:250@A3	FS	SEP 20	A
PROJ No.	REL No.	ADDR No.	IS No.	DWG No.
5847	82	-	04	01



The Whitehouse
Belvedere Road
London SE1 8GA
t 020 7202 1400
f 020 7202 1401
mail@gia.uk.com
www.gia.uk.com

L O N D O N • M A N C H E S T E R

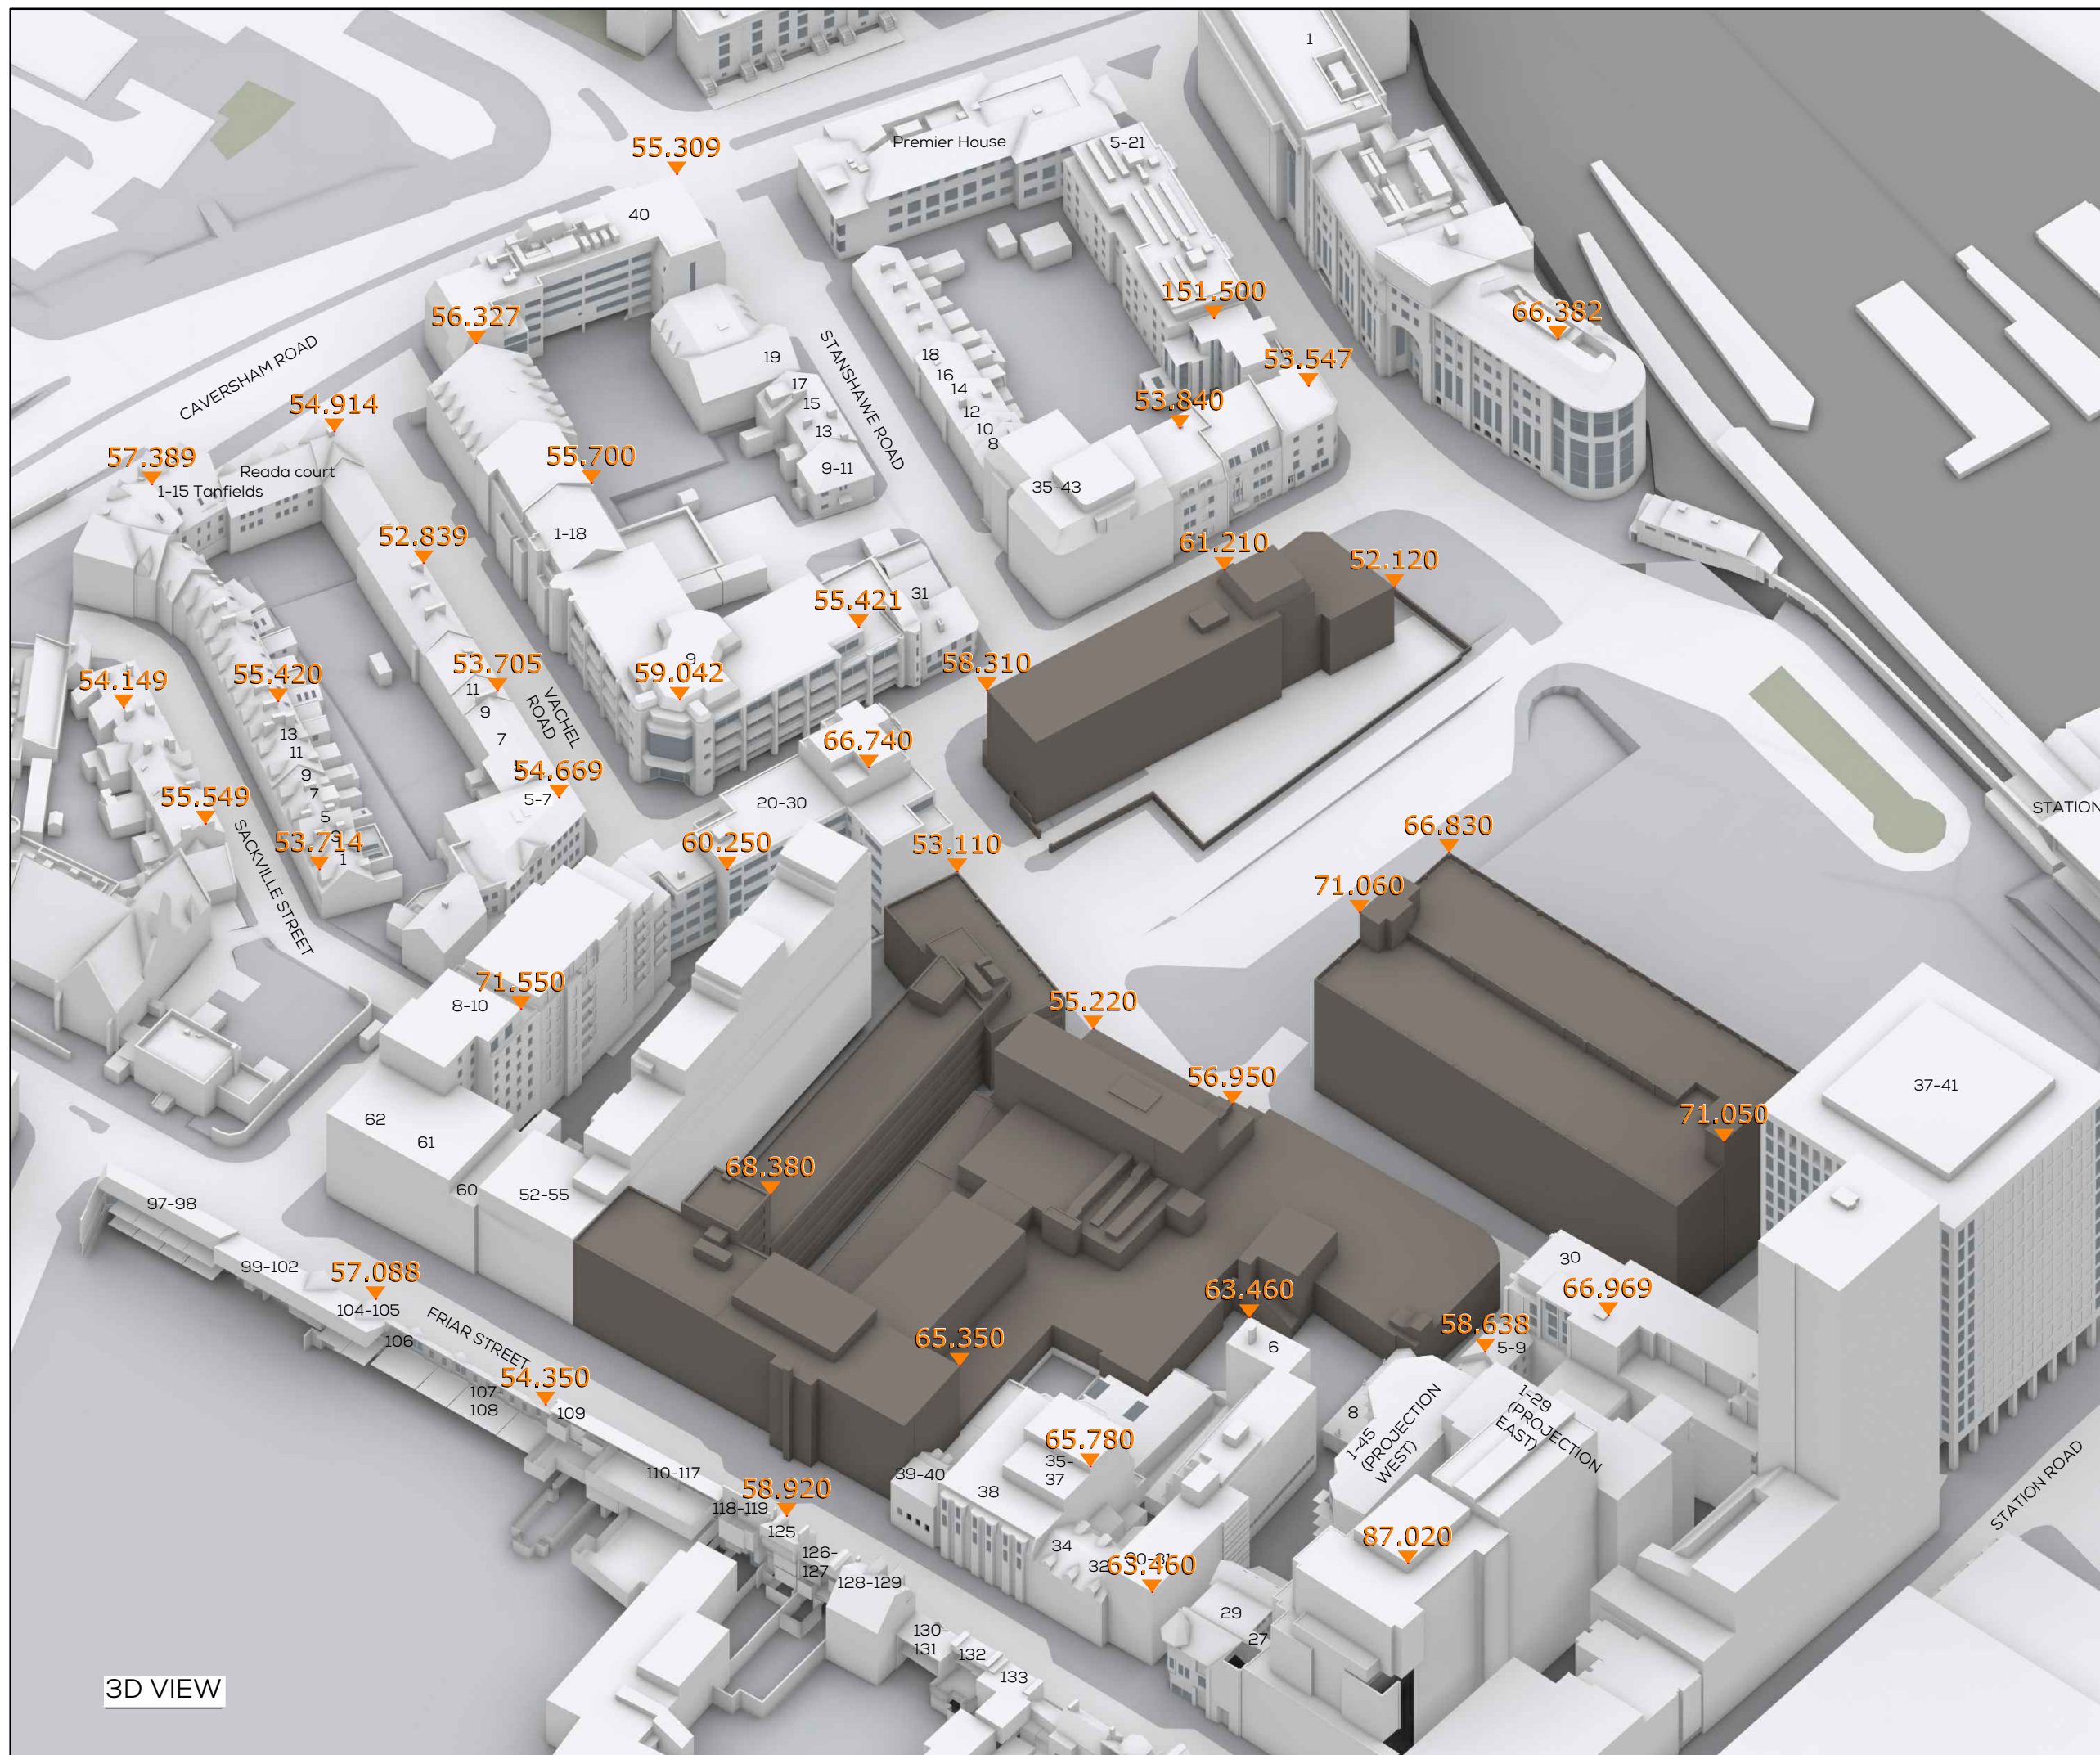

SOURCES OF INFORMATION

GIA
IR01-5847 Site Survey
IR02-5847 Site Plan

Site Photography

Planning documents

VERTEX
IR99 - 04.04.19 - VERTEX

CRTKL - PHASE 1-3 MODEL UPDATE
IR133-IR135 - 20.08.20

ALL INFORMATION DISPLAYED IS SUBJECT TO A COMPLETE VERIFIABLE SITE SURVEY BEING UNDERTAKEN. GIA TAKES NO RESPONSIBILITY ON THE ACCURACY OR RELIABILITY OF THE DISPLAYED DATA SINCE A VERIFIED SITE SURVEY WAS NOT MADE AVAILABLE PRIOR TO THE GENERATION OF SUCH INFORMATION.

NOTES:
EXISTING SCENARIO SHOWN IN SEPIA

ALL HEIGHTS AND DIMENSIONS GIVEN IN m AOD

N.B. DO NOT SCALE OFF THIS DRAWING

PROJECT:

STATION HILL
READING

DRAWING NAME:


3D VIEW EXISTING
FUTURE BASELINE

DWN BY	SCALE	CHK BY	DATE	REV No.
FS	NTS@A3	FS	SEP 20	A
PROJ No.	REL No.	ADDR No.	IS No.	DWG No.
5847	82	-	04	02

gia

L O N D O N • M A N C H E S T E R

The Whitehouse
Belvedere Road
London SE1 8GA
t 020 7202 1400
f 020 7202 1401
mail@gia.uk.com
www.gia.uk.com

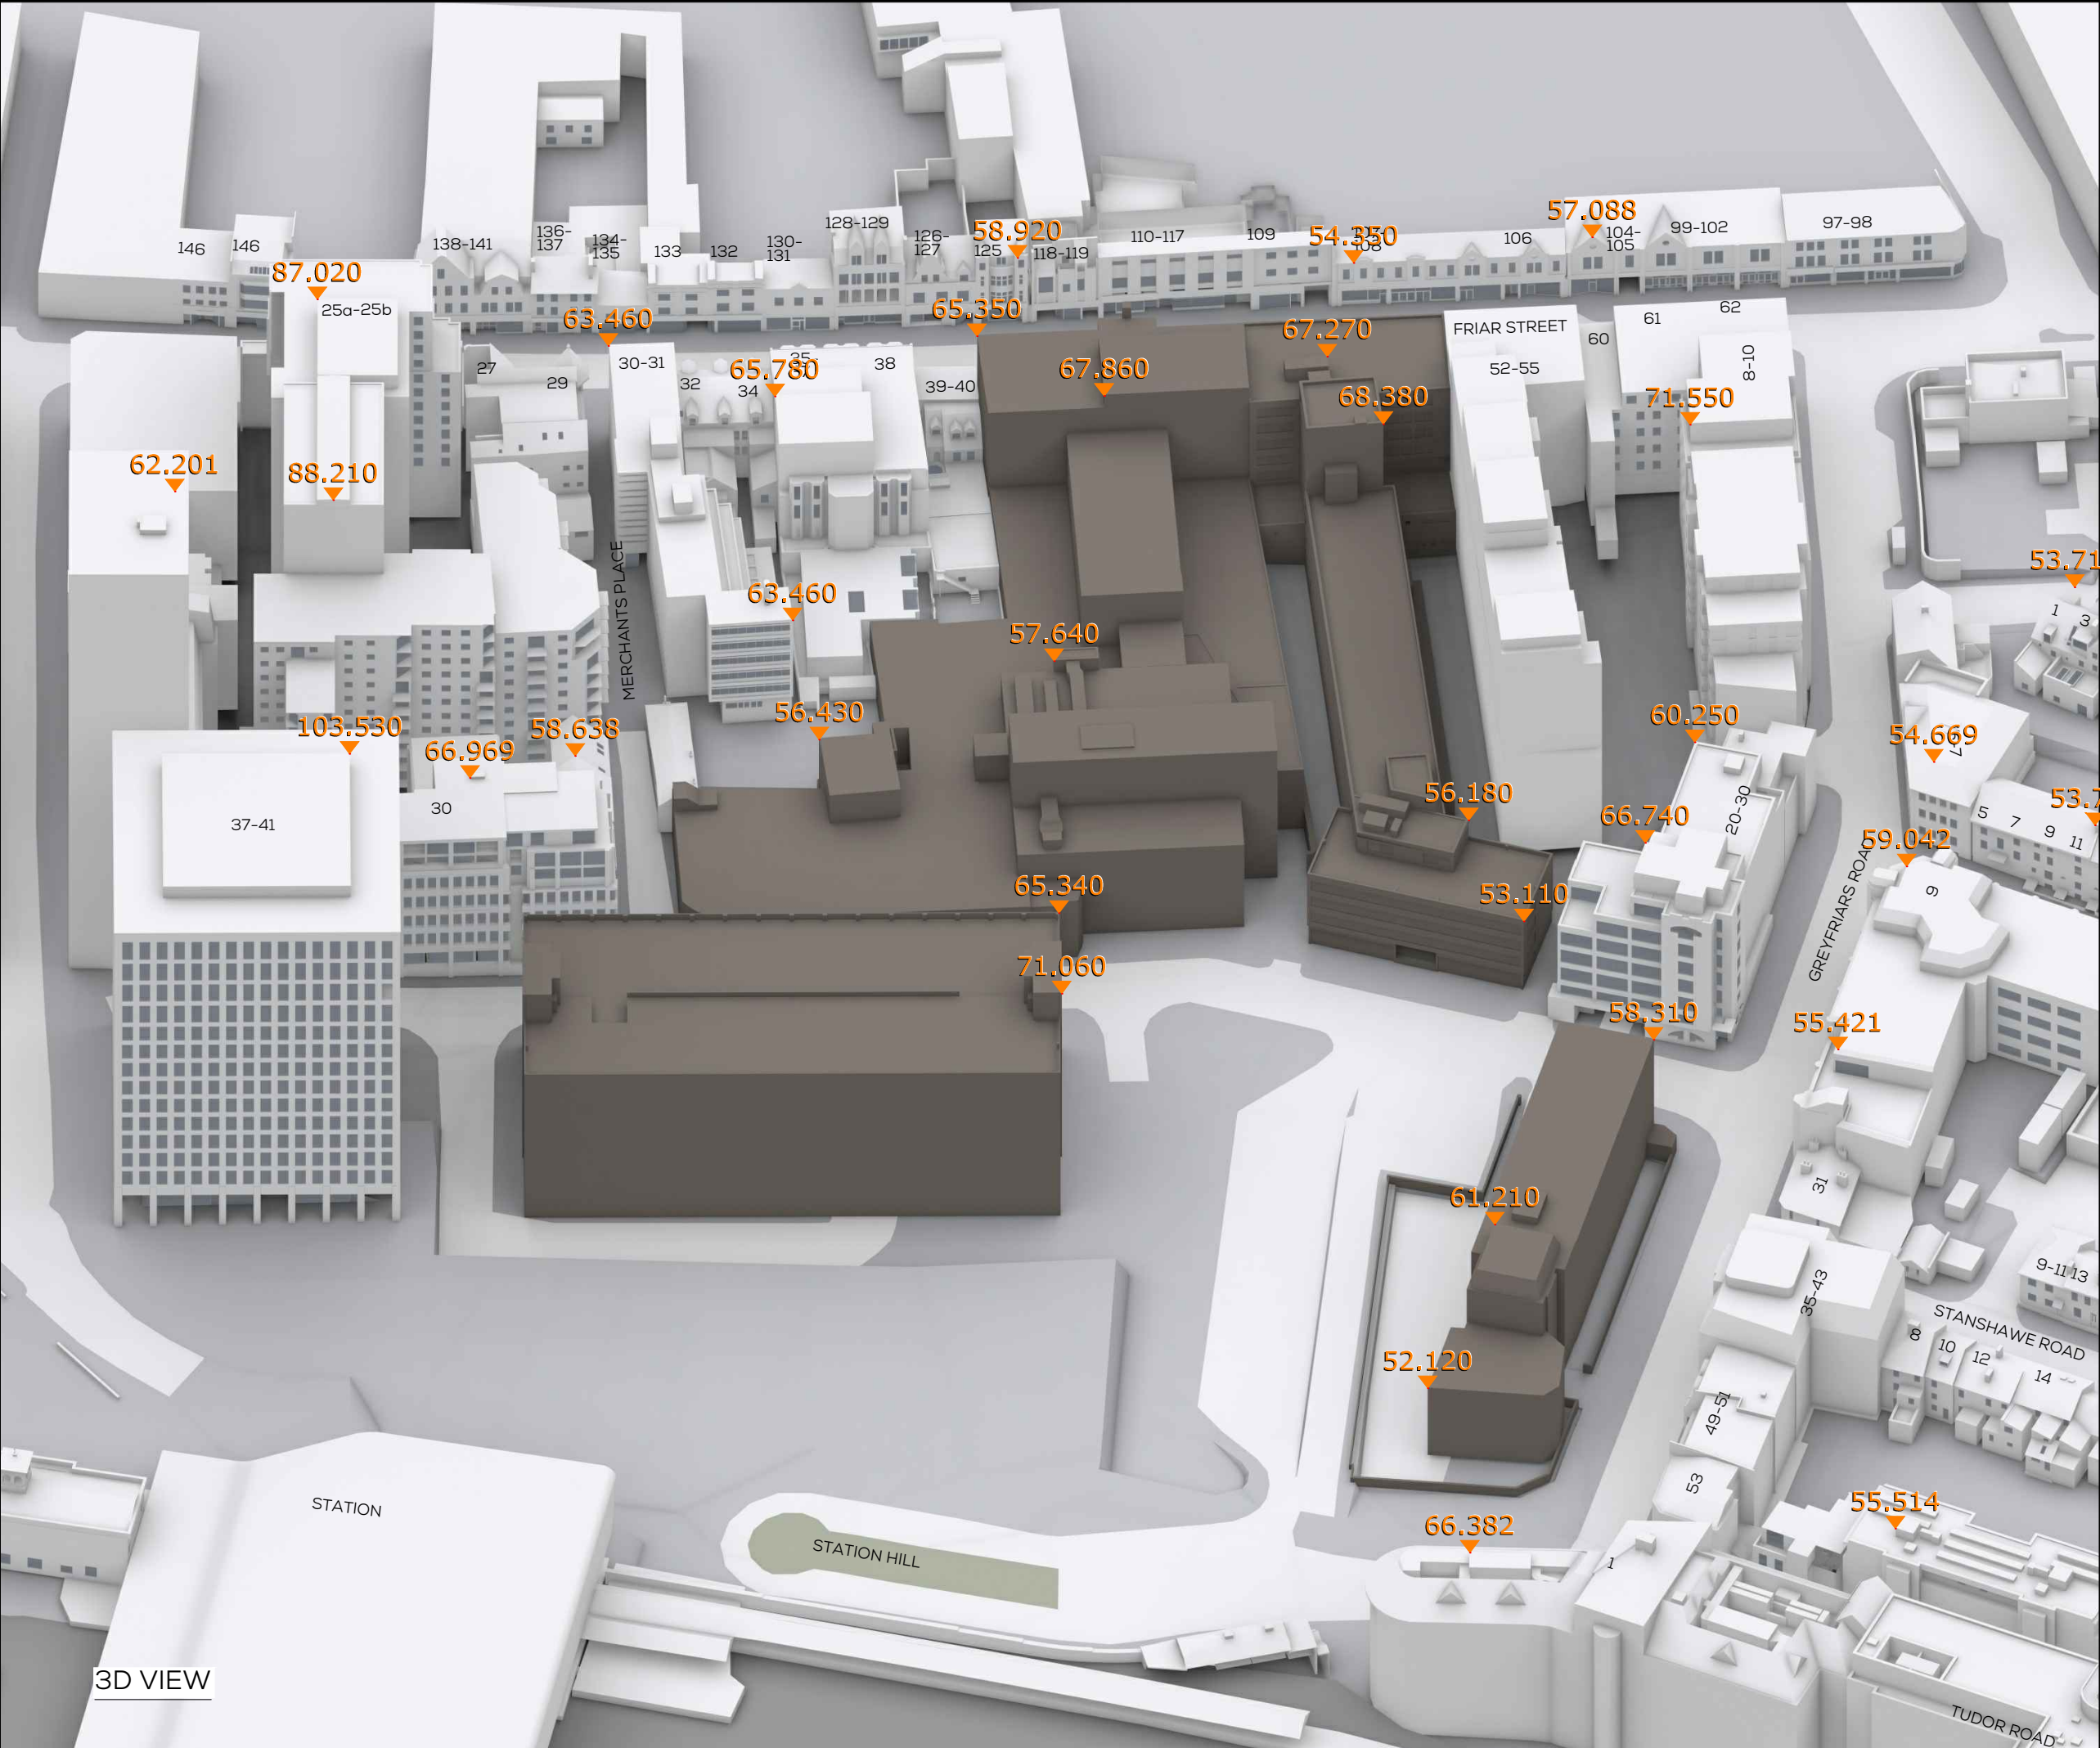

SOURCES OF INFORMATION

GIA
IR01-5847 Site Survey
IR02-5847 Site Plan

Site Photography

Planning documents

VERTEX
IR99 - 04.04.19 - VERTEX

CRTKL - PHASE 1-3 MODEL UPDATE
IR133-IR135 - 20.08.20

ALL INFORMATION DISPLAYED IS SUBJECT TO A COMPLETE VERIFIABLE SITE SURVEY BEING UNDERTAKEN. GIA TAKES NO RESPONSIBILITY ON THE ACCURACY OR RELIABILITY OF THE DISPLAYED DATA SINCE A VERIFIED SITE SURVEY WAS NOT MADE AVAILABLE PRIOR TO THE GENERATION OF SUCH INFORMATION.

NOTES:
EXISTING SCENARIO SHOWN IN SEPIA

ALL HEIGHTS AND DIMENSIONS GIVEN IN m AOD

N.B. DO NOT SCALE OFF THIS DRAWING
PROJECT:
**STATION HILL
READING**

DRAWING NAME:
3D VIEW EXISTING
FUTURE BASELINE

DWN BY	SCALE	CHK BY	DATE	REV No.
FS	NTS@A3	FS	SEP 20	A
PROJ No.	REL No.	ADDR No.	IS No.	DWG No.
5847	82	-	04	03



The Whitehouse
Belvedere Road
London SE1 8GA
t 020 7202 1400
f 020 7202 1401
mail@gia.uk.com
www.gia.uk.com

L O N D O N • M A N C H E S T E R

*Proposed Scenario
(Used for Future Sensitive Receptors)*



SOURCES OF INFORMATION

GIA
IR01-5847 Site Survey
IR02-5847 Site Plan

Site Photography

Planning documents

VERTEX
IR99 - 04.04.19 - VERTEX

CRTKL - PHASE 1-3 MODEL UPDATE
IR133-IR135 - 20.08.20

ALL INFORMATION DISPLAYED IS SUBJECT TO A COMPLETE VERIFIABLE SITE SURVEY BEING UNDERTAKEN. GIA TAKES NO RESPONSIBILITY ON THE ACCURACY OR RELIABILITY OF THE DISPLAYED DATA SINCE A VERIFIED SITE SURVEY WAS NOT MADE AVAILABLE PRIOR TO THE GENERATION OF SUCH INFORMATION.

NOTES:
PROPOSED SCHEME SHOWN IN TEAL
ALL HEIGHTS AND DIMENSIONS GIVEN IN m AOD

N.B. DO NOT SCALE OFF THIS DRAWING

PROJECT:
STATION HILL
READING


DRAWING NAME:
PLAN VIEW PROPOSED
IR133 - IR135
FUTURE BASELINE

DWN BY	SCALE	CHK BY	DATE	REV No.
FS	1:250@A3	FS	SEP 20	B
PROJ No.	REL No.	ADDR No.	IS No.	DWG No.
5847	82	-	04	04



The Whitehouse
Belvedere Road
London SE1 8GA
t 020 7202 1400
f 020 7202 1401
mail@gia.uk.com
www.gia.uk.com

L O N D O N • M A N C H E S T E R

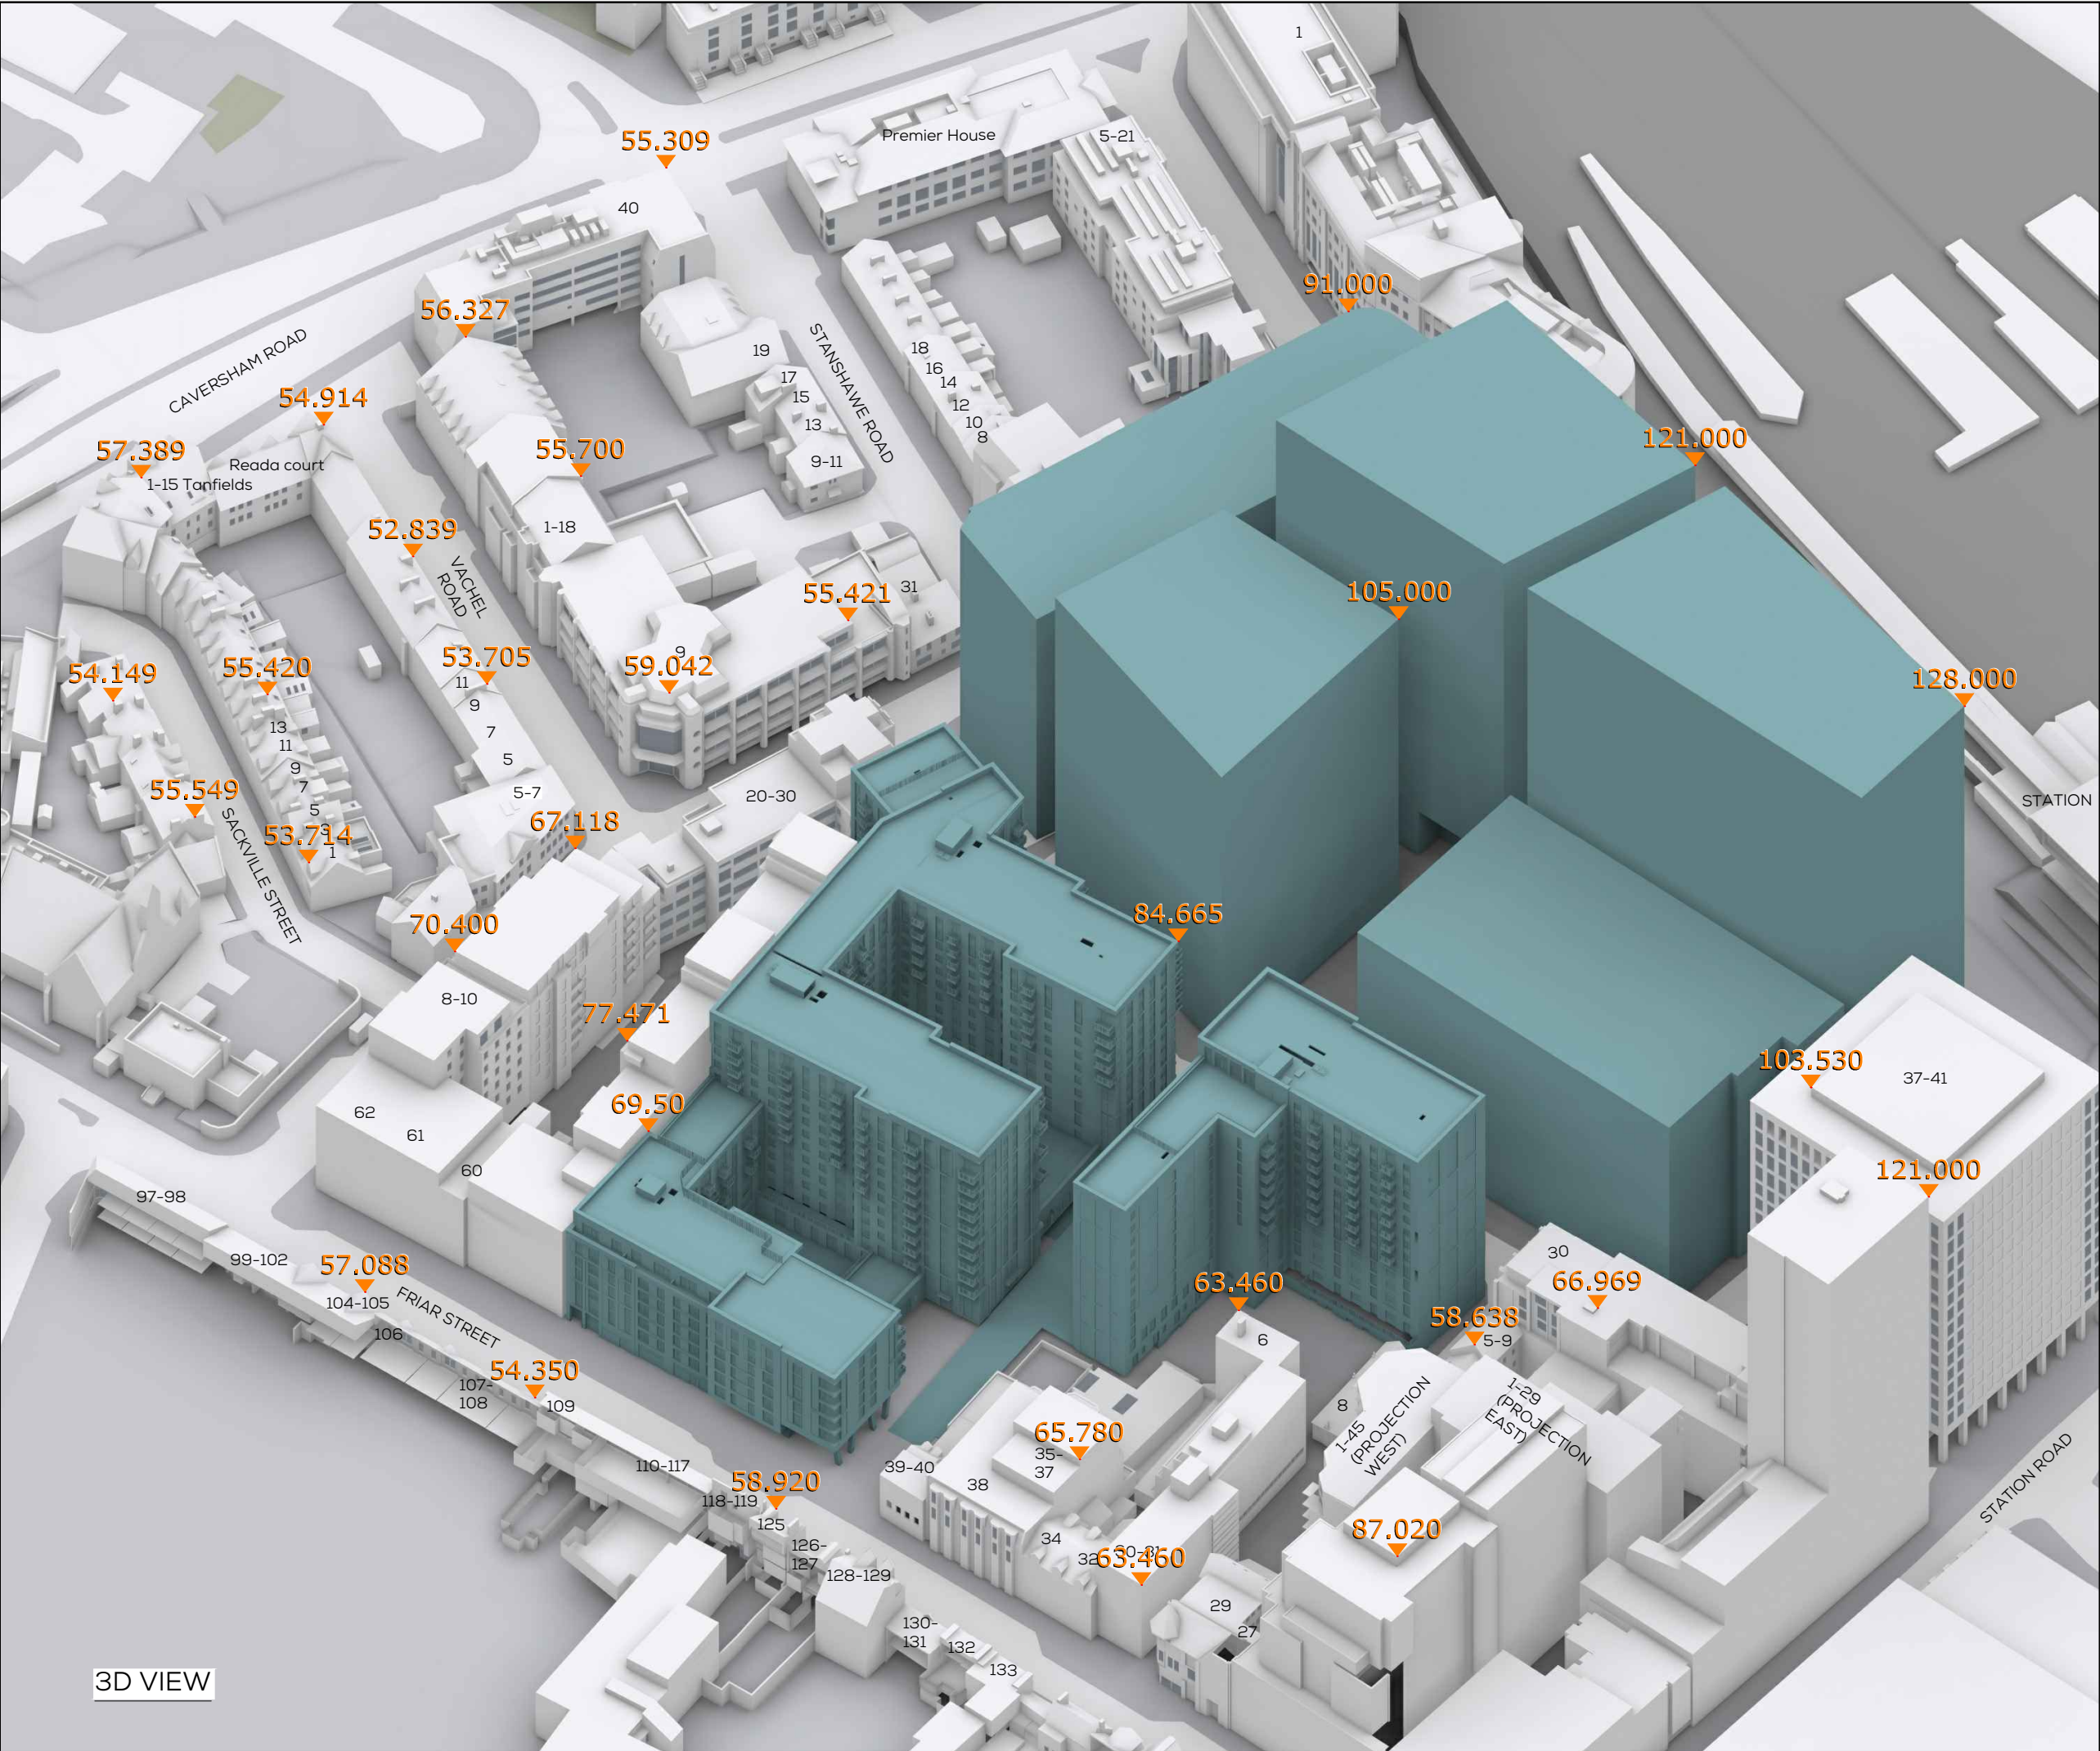

SOURCES OF INFORMATION

GIA
IR01-5847 Site Survey
IR02-5847 Site Plan

Site Photography

Planning documents

VERTEX
IR99 - 04.04.19 - VERTEX

CRTKL - PHASE 1-3 MODEL UPDATE
IR133-IR135 - 20.08.20

ALL INFORMATION DISPLAYED IS SUBJECT TO A COMPLETE VERIFIABLE SITE SURVEY BEING UNDERTAKEN. GIA TAKES NO RESPONSIBILITY ON THE ACCURACY OR RELIABILITY OF THE DISPLAYED DATA SINCE A VERIFIED SITE SURVEY WAS NOT MADE AVAILABLE PRIOR TO THE GENERATION OF SUCH INFORMATION.

NOTES:
PROPOSED SCHEME SHOWN IN TEAL

ALL HEIGHTS AND DIMENSIONS GIVEN IN m AOD

N.B. DO NOT SCALE OFF THIS DRAWING

PROJECT:
**STATION HILL
READING**


DRAWING NAME:
3D VIEW PROPOSED
IR133 - IR135
FUTURE BASELINE

DWN BY	SCALE	CHK BY	DATE	REV No.
FS	1:250 @ A3	FS	SEP 20	B
PROJ No.	REL No.	ADDR No.	IS No.	DWG No.
5847	82	-	04	05



The Whitehouse
Belvedere Road
London SE1 8GA
t 020 7202 1400
f 020 7202 1401
mail@gia.uk.com
www.gia.uk.com

L O N D O N • M A N C H E S T E R

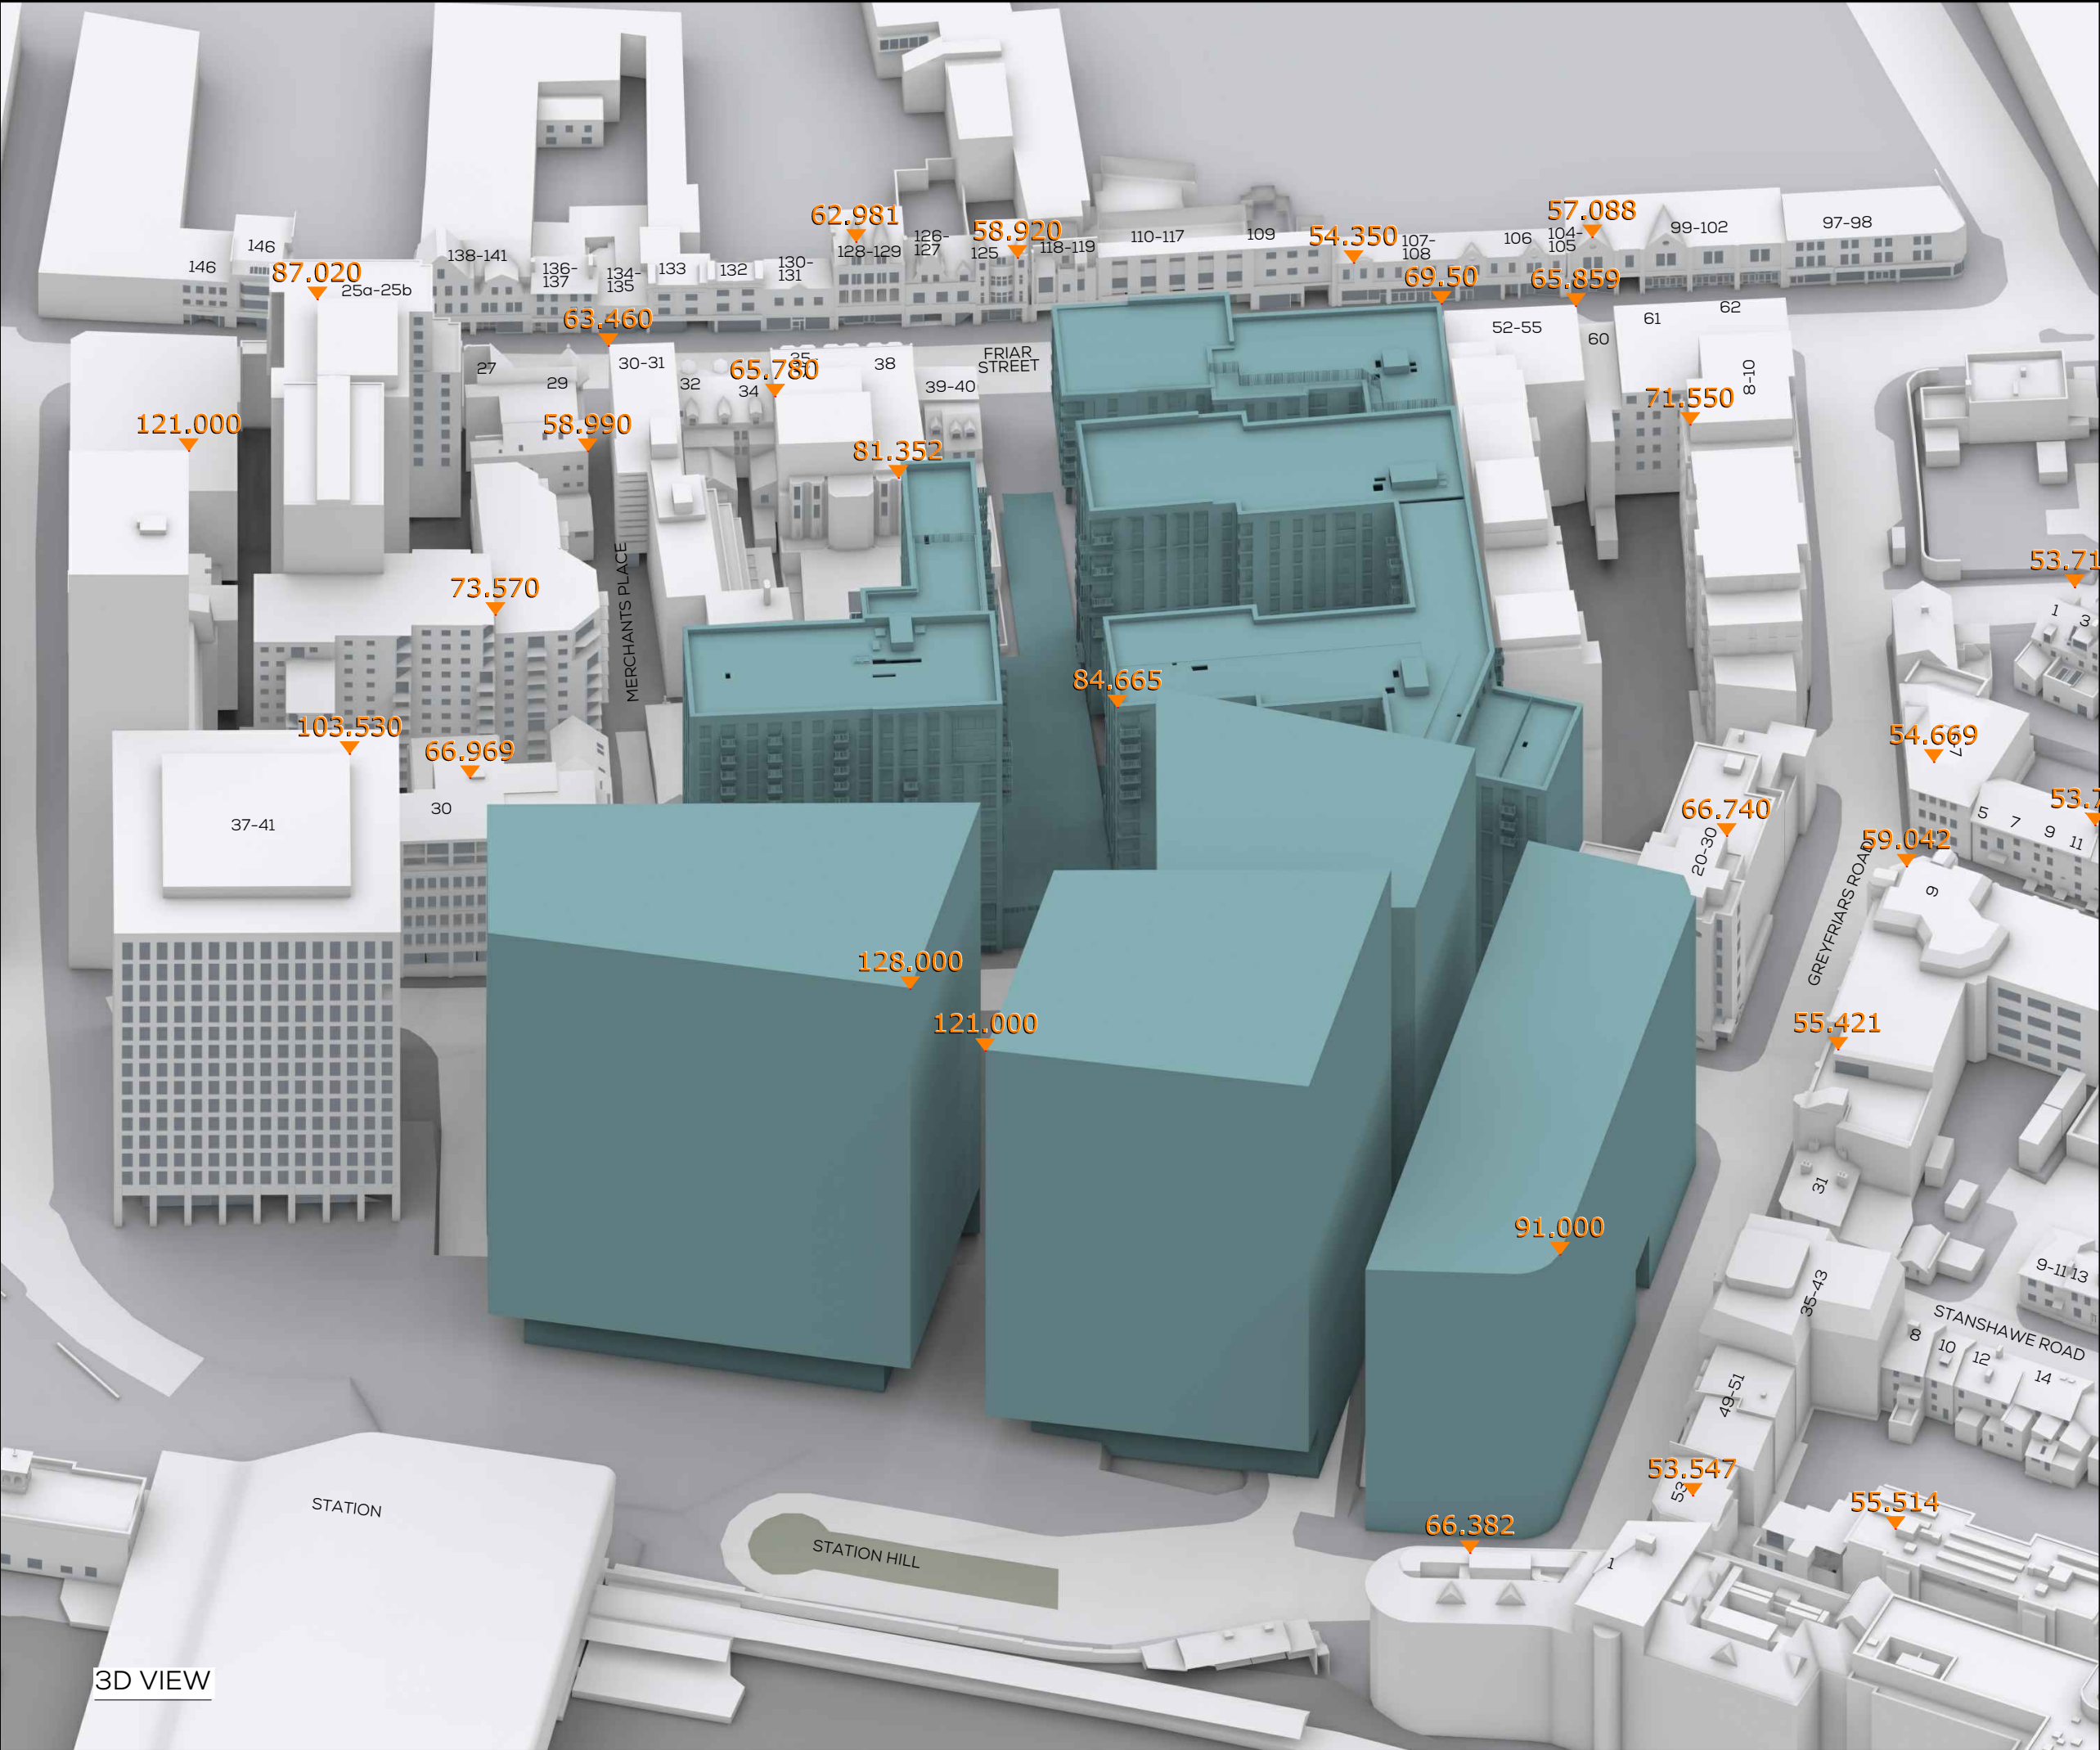

SOURCES OF INFORMATION

GIA
IR01-5847 Site Survey
IR02-5847 Site Plan

Site Photography

Planning documents

VERTEX
IR99 - 04.04.19 - VERTEX

CRTKL - PHASE 1-3 MODEL UPDATE
IR133-IR135 - 20.08.20

ALL INFORMATION DISPLAYED IS SUBJECT TO A COMPLETE VERIFIABLE SITE SURVEY BEING UNDERTAKEN. GIA TAKES NO RESPONSIBILITY ON THE ACCURACY OR RELIABILITY OF THE DISPLAYED DATA SINCE A VERIFIED SITE SURVEY WAS NOT MADE AVAILABLE PRIOR TO THE GENERATION OF SUCH INFORMATION.

NOTES:
PROPOSED SCHEME SHOWN IN TEAL

ALL HEIGHTS AND DIMENSIONS GIVEN IN m AOD

N.B. DO NOT SCALE OFF THIS DRAWING

PROJECT:
**STATION HILL
READING**

DRAWING NAME:
3D VIEW PROPOSED
IR133 - IR135
FUTURE BASELINE

DWN BY	SCALE	CHK BY	DATE	REV No.
FS	1:250@A3	FS	SEP 20	B
PROJ No.	REL No.	ADDR No.	IS No.	DWG No.
5847	82	-	04	06



The Whitehouse
Belvedere Road
London SE1 8GA
t 020 7202 1400
f 020 7202 1401
mail@gia.uk.com
www.gia.uk.com

L O N D O N • M A N C H E S T E R

*Cumulative Scenario
(Used for Future Sensitive Receptors)*



SOURCES OF INFORMATION

GIA
IR01-5847 Site Survey
IR02-5847 Site Plan

Site Photography

Planning documents

VERTEX
IR99 - 04.04.19 - VERTEX

CRTKL - PHASE 1-3 MODEL UPDATE
IR133-IR135 - 20.08.20

ALL INFORMATION DISPLAYED IS SUBJECT TO A COMPLETE VERIFIABLE SITE SURVEY BEING UNDERTAKEN. GIA TAKES NO RESPONSIBILITY ON THE ACCURACY OR RELIABILITY OF THE DISPLAYED DATA SINCE A VERIFIED SITE SURVEY WAS NOT MADE AVAILABLE PRIOR TO THE GENERATION OF SUCH INFORMATION.

NOTES:
PROPOSED SCHEME SHOWN IN TEAL
ALL HEIGHTS AND DIMENSIONS GIVEN IN m AOD

N.B. DO NOT SCALE OFF THIS DRAWING

PROJECT:
STATION HILL
READING


DRAWING NAME:
PLAN VIEW PROPOSED
IR133 - IR135
FUTURE BASELINE
CUMULATIVE SCENARIO

DWN BY	SCALE	CHK BY	DATE	REV No.
FS	1:250@A3	FS	SEP 20	B
PROJ No.	REL No.	ADDR No.	IS No.	DWG No.
5847	82	-	05	04



The Whitehouse
Belvedere Road
London SE1 8GA
t 020 7202 1400
f 020 7202 1401
mail@gia.uk.com
www.gia.uk.com

L O N D O N • M A N C H E S T E R

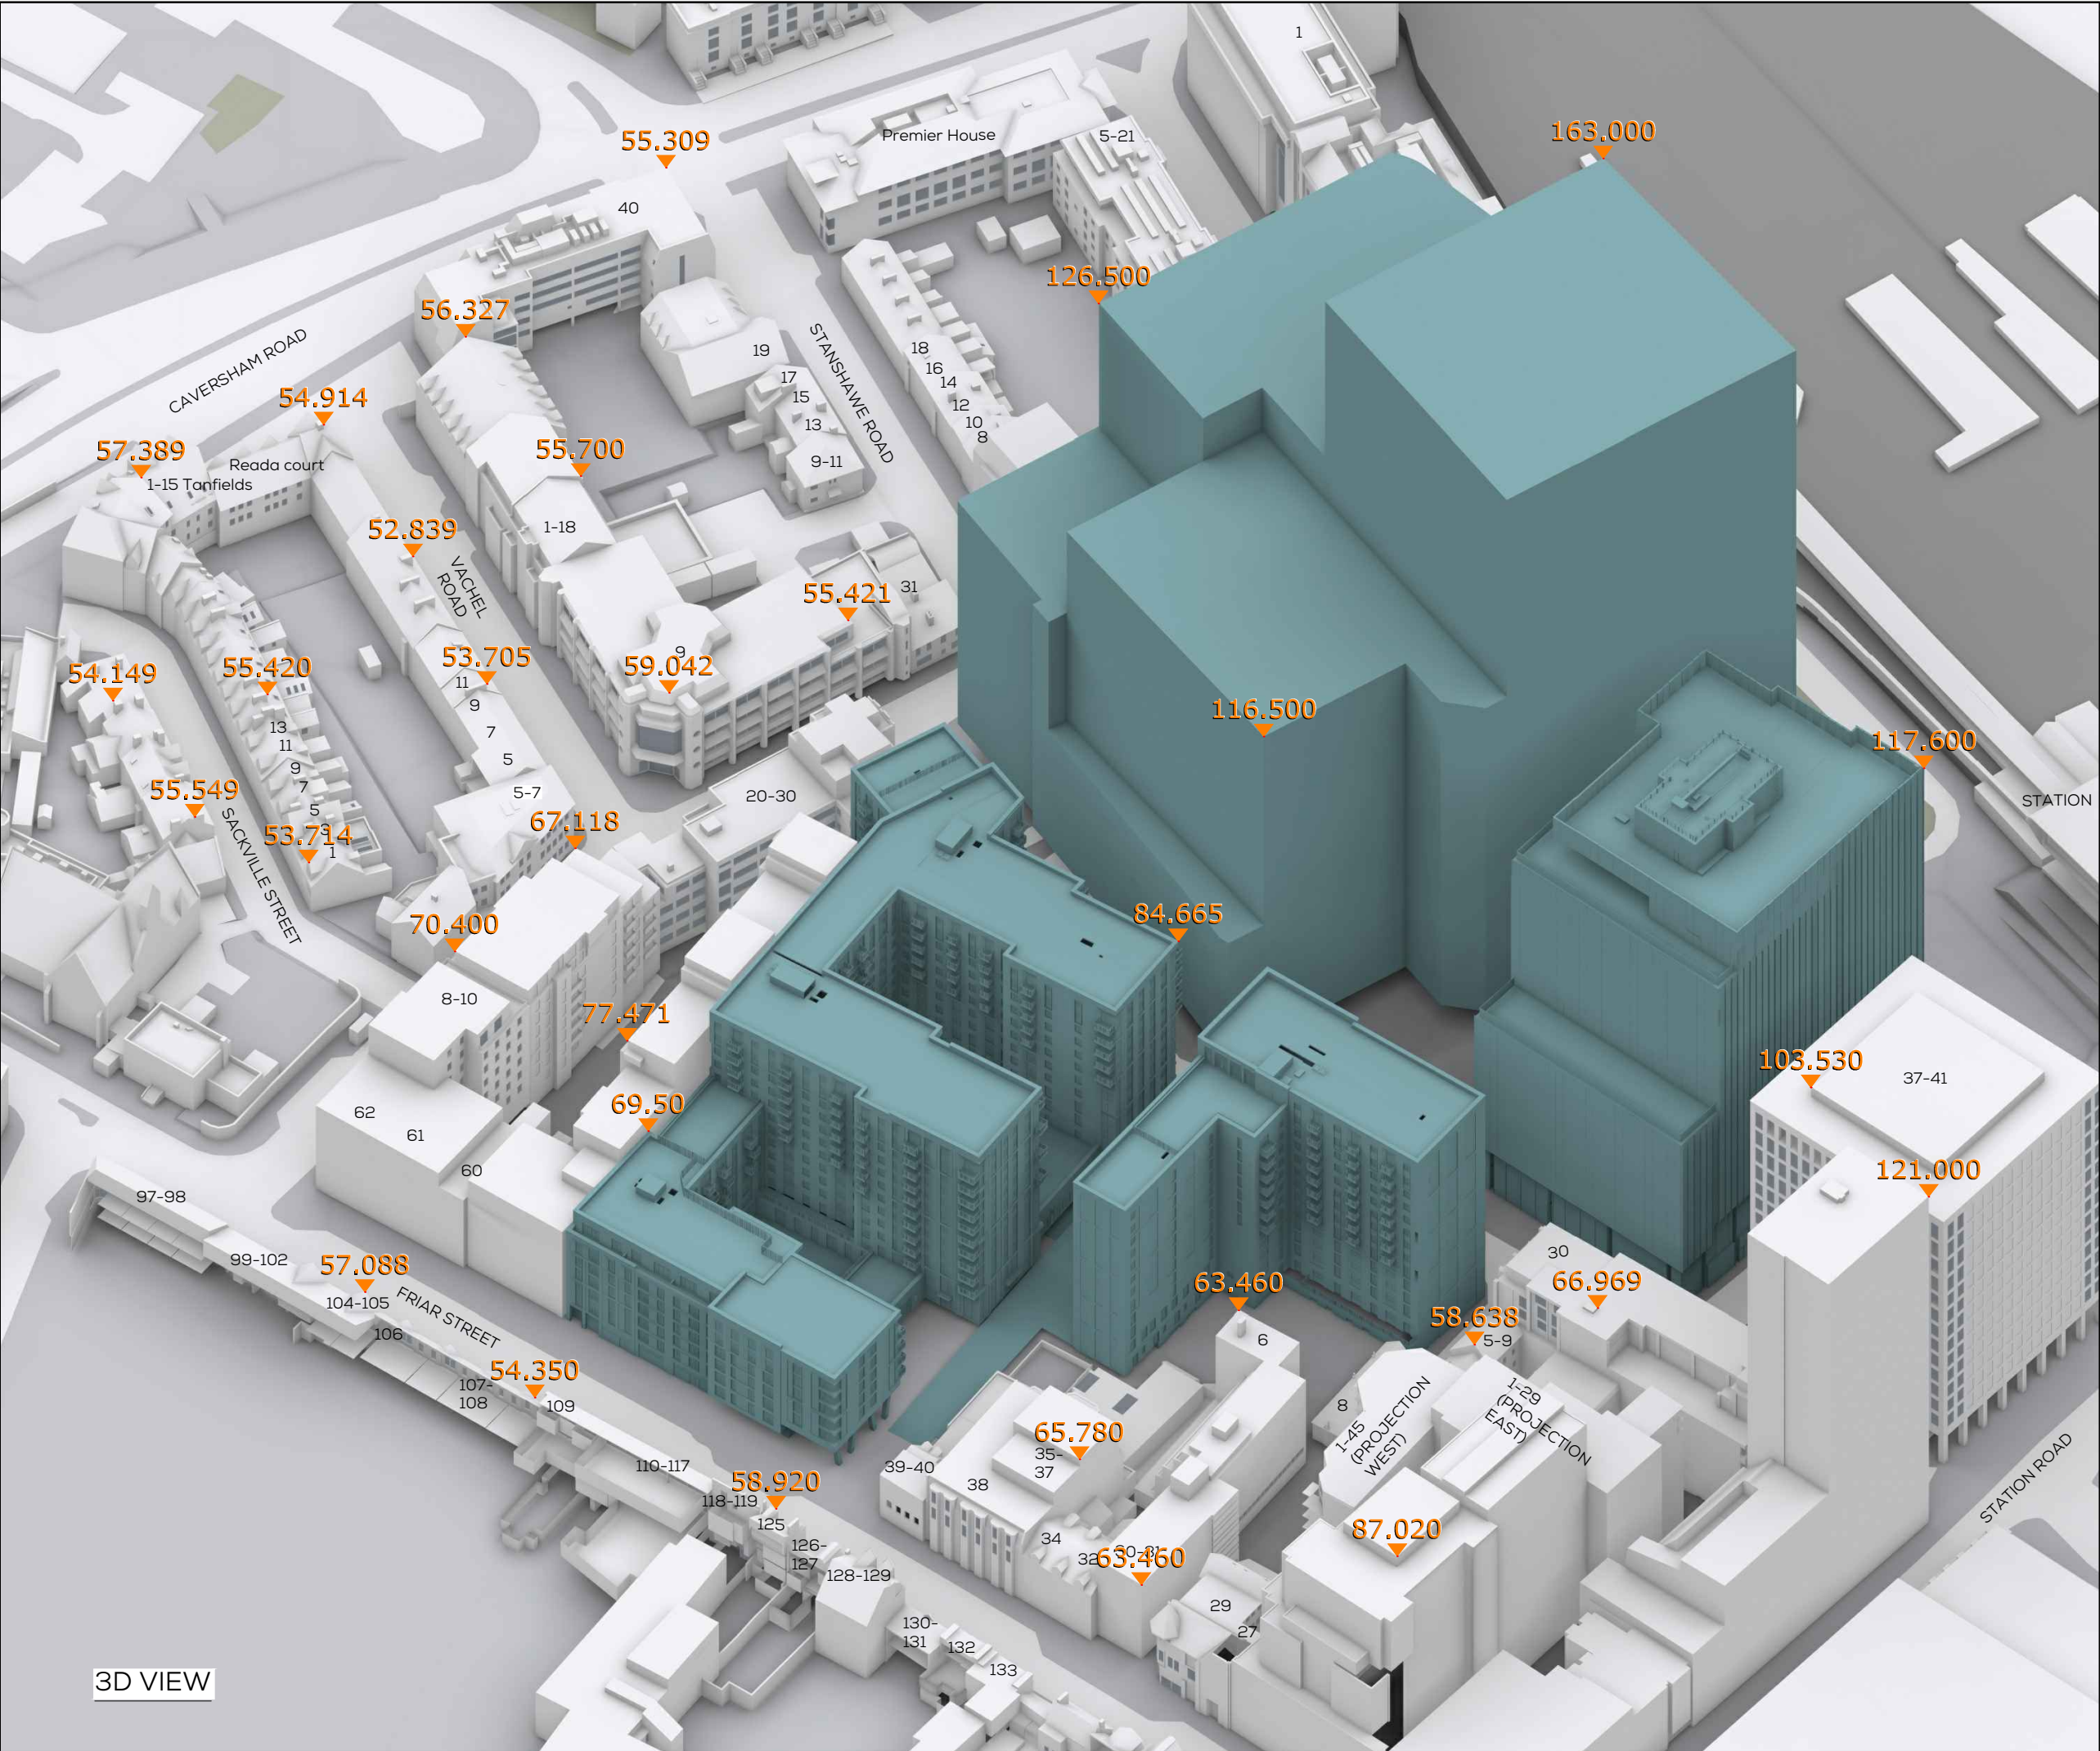

SOURCES OF INFORMATION

GIA

IR01-5847 Site Survey

IR02-5847 Site Plan

Site Photography

Planning documents

VERTEX

IR99 - 04.04.19 - VERTEX

CRTKL - PHASE 1-3 MODEL UPDATE

IR133-IR135 - 20.08.20

ALL INFORMATION DISPLAYED IS SUBJECT TO A COMPLETE VERIFIABLE SITE SURVEY BEING UNDERTAKEN. GIA TAKES NO RESPONSIBILITY ON THE ACCURACY OR RELIABILITY OF THE DISPLAYED DATA SINCE A VERIFIED SITE SURVEY WAS NOT MADE AVAILABLE PRIOR TO THE GENERATION OF SUCH INFORMATION.

NOTES:
PROPOSED SCHEME SHOWN IN TEAL
ALL HEIGHTS AND DIMENSIONS GIVEN IN m AOD
N.B. DO NOT SCALE OFF THIS DRAWING

PROJECT:
STATION HILL
READING

DRAWING NAME:
3D VIEW PROPOSED
IR133 - IR135
FUTURE BASELINE
CUMULATIVE SCENARIO

DWN BY	SCALE	CHK BY	DATE	REV No.
FS	1:250 @ A3	FS	SEP 20	B
PROJ No.	REL No.	ADDR No.	IS No.	DWG No.
5847	82	-	05	05

gia

L O N D O N • M A N C H E S T E R

The Whitehouse

Belvedere Road


London SE1 8GA

t 020 7202 1400

f 020 7202 1401

mail@gia.uk.com

www.gia.uk.com

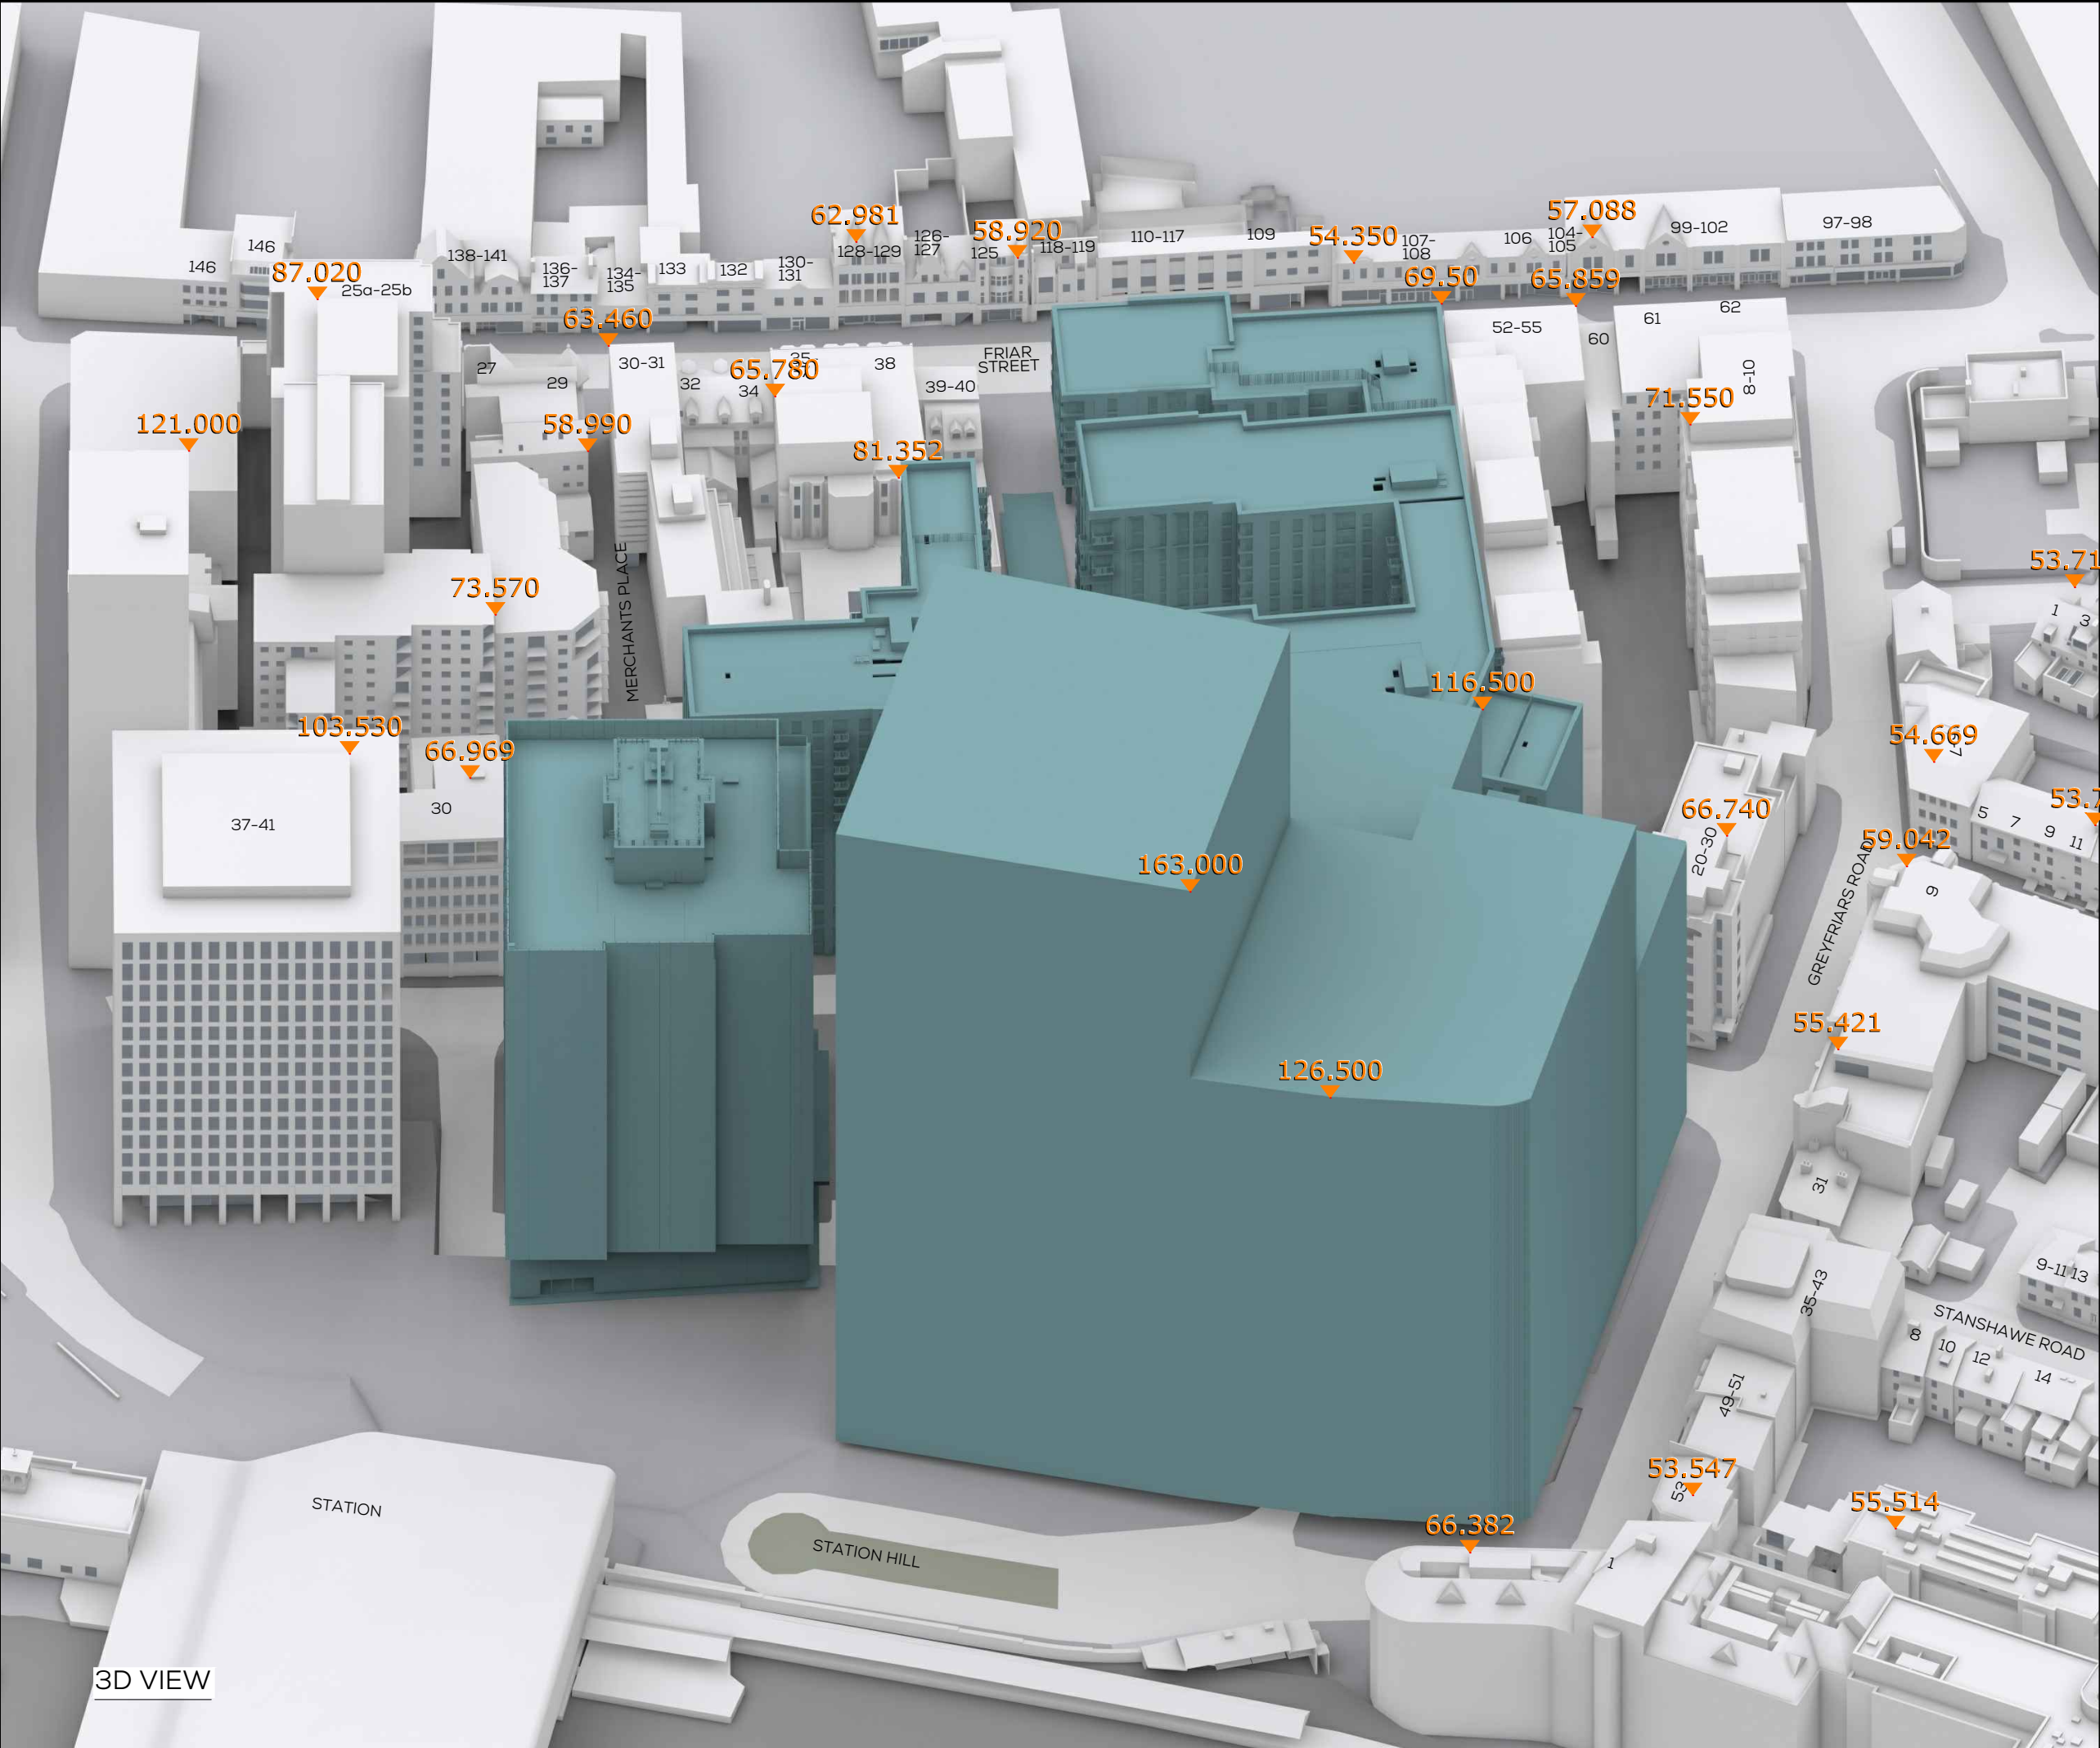

SOURCES OF INFORMATION

GIA
IR01-5847 Site Survey
IR02-5847 Site Plan

Site Photography

Planning documents

VERTEX
IR99 - 04.04.19 - VERTEX

CRTKL - PHASE 1-3 MODEL UPDATE
IR133-IR135 - 20.08.20

ALL INFORMATION DISPLAYED IS SUBJECT TO A COMPLETE VERIFIABLE SITE SURVEY BEING UNDERTAKEN. GIA TAKES NO RESPONSIBILITY ON THE ACCURACY OR RELIABILITY OF THE DISPLAYED DATA SINCE A VERIFIED SITE SURVEY WAS NOT MADE AVAILABLE PRIOR TO THE GENERATION OF SUCH INFORMATION.

NOTES:
PROPOSED SCHEME SHOWN IN TEAL

ALL HEIGHTS AND DIMENSIONS GIVEN IN m AOD

N.B. DO NOT SCALE OFF THIS DRAWING

PROJECT:
**STATION HILL
READING**

DRAWING NAME:
3D VIEW PROPOSED
IR133 - IR135
FUTURE BASELINE
CUMULATIVE SCENARIO

DWN BY	SCALE	CHK BY	DATE	REV No.
FS	1:250@A3	FS	SEP 20	B
PROJ No.	REL No.	ADDR No.	IS No.	DWG No.
5847	82	-	05	06



The Whitehouse
Belvedere Road
London SE1 8GA
t 020 7202 1400
f 020 7202 1401
mail@gia.uk.com
www.gia.uk.com

L O N D O N • M A N C H E S T E R



Technical Appendix 16.3 Daylight and Sunlight Results for All Scenarios

Appendix 16.3

Daylight and Sunlight Results

Baseline v Proposed Development

FLOOR	ROOM	PROPERTY TYPE	ROOM USE	ROOM NOTES	WINDOW	VSC (WINDOW)				NSL				APSH (WINDOW)					
						EX.	PR.	LOSS	LOSS	EX.	PR.	LOSS	LOSS	EX.		PR.		LOSS %	
						%	%		%	%	%	SQM	%	ANNUAL	WINTER	ANNUAL	WINTER	ANNUAL	WINTER

1-15 TANFIELDS																			
F01	R1	RESIDENTIAL	UNKNOWN		W1/F01	11.6	11.3	0.3	2.6%	82.2	55.4	10.4	32.5%	N/A	N/A	N/A	N/A	N/A	N/A
			UNKNOWN		W2/F01	20.3	18.3	2	9.9%					N/A	N/A	N/A	N/A	N/A	N/A
	R2 (3)	RESIDENTIAL	UNKNOWN		W3/F01	21.8	19.8	2	9.2%	96.6	91.7	1.4	5.1%	13	0	11	0	15.4%	0.0%
			UNKNOWN		W4/F01	26	24	2	7.7%					29	1	27	1	6.9%	0.0%
	R3 (3)	RESIDENTIAL	UNKNOWN		W5/F01	26.9	25	1.9	7.1%	98.1	96.1	0.6	2.0%	34	1	32	1	5.9%	0.0%
			UNKNOWN		W6/F01	22	20.6	1.4	6.4%					37	2	35	2	5.4%	0.0%
F02	R1	RESIDENTIAL	UNKNOWN		W1/F02	13.8	13.3	0.5	3.6%	93.3	57.4	13.9	38.5%	N/A	N/A	N/A	N/A	N/A	N/A
			UNKNOWN		W2/F02	23.4	20.8	2.6	11.1%					N/A	N/A	N/A	N/A	N/A	N/A
	R2 (3)	RESIDENTIAL	UNKNOWN		W3/F02	25.8	23.2	2.6	10.1%	97.3	92.1	1.5	5.3%	22	0	20	0	9.1%	0.0%
			UNKNOWN		W4/F02	30.1	27.5	2.6	8.6%					34	1	32	1	5.9%	0.0%
	R3 (3)	RESIDENTIAL	UNKNOWN		W5/F02	30.9	28.3	2.6	8.4%	98.6	96.2	0.7	2.5%	39	5	37	5	5.1%	0.0%
			UNKNOWN		W6/F02	25.7	24.1	1.6	6.2%					42	6	40	6	4.8%	0.0%
F03	R1	RESIDENTIAL	UNKNOWN		W1/F03	25.1	23.1	2	8.0%	97.4	76	8.3	22.0%	N/A	N/A	N/A	N/A	N/A	N/A
			UNKNOWN		W2/F03	31.3	28.4	2.9	9.3%					N/A	N/A	N/A	N/A	N/A	N/A
	R2	RESIDENTIAL	UNKNOWN		W3/F03 / INC (2)	68.4	66.1	2.3	3.4%	59.8	59.8	0.0	0.0%	35	2	34	2	2.9%	0.0%
	R3	RESIDENTIAL	UNKNOWN		W4/F03 / INC (2)	78	75.7	2.3	2.9%	92.1	92.1	0.0	0.0%	69	13	67	13	2.9%	0.0%
			UNKNOWN		W5/F03 / INC (2)	78	75.6	2.4	3.1%					73	19	72	19	1.4%	0.0%
F04	R1	RESIDENTIAL	UNKNOWN		W1/F04 / INC (2)	77.9	75.5	2.4	3.1%	60.8	52.3	2.6	14.0%	N/A	N/A	N/A	N/A	N/A	N/A

READA COURT																			
F01	R1	RESIDENTIAL	UNKNOWN		W1/F01	28.8	27.5	1.3	4.5%	96.4	96.4	0.0	0.0%	45	7	43	7	4.4%	0.0%
	R2	RESIDENTIAL	UNKNOWN		W3/F01	28.9	28	0.9	3.1%	98.9	98.9	0.0	0.0%	46	9	45	9	2.2%	0.0%
			UNKNOWN		W2/F01	29	27.8	1.2	4.1%					46	9	45	9	2.2%	0.0%
	R3	RESIDENTIAL	UNKNOWN		W4/F01	28.4	27.8	0.6	2.1%	96.2	96.2	0.0	0.0%	47	12	47	12	0.0%	0.0%
	R4	RESIDENTIAL	UNKNOWN		W6/F01	26.9	26.5	0.4	1.5%	97.6	97.6	0.0	0.0%	47	12	47	12	0.0%	0.0%
			UNKNOWN		W5/F01	27.8	27.3	0.5	1.8%					47	12	47	12	0.0%	0.0%
	R5	RESIDENTIAL	UNKNOWN		W7/F01	22.9	22.7	0.2	0.9%	96.2	96.2	0.0	0.0%	48	15	48	15	0.0%	0.0%
F02	R1	RESIDENTIAL	UNKNOWN		W1/F02	30.3	28.2	2.1	6.9%	96.3	96.3	0.0	0.0%	47	13	45	13	4.3%	0.0%
	R2	RESIDENTIAL	UNKNOWN		W3/F02	30.5	28.6	1.9	6.2%	98.9	98.9	0.0	0.0%	47	13	44	13	6.4%	0.0%
			UNKNOWN		W2/F02	30.5	28.4	2.1	6.9%					47	13	44	13	6.4%	0.0%
	R3	RESIDENTIAL	UNKNOWN		W4/F02	30.2	28.7	1.5	5.0%	96.2	96.2	0.0	0.0%	48	15	45	15	6.3%	0.0%

FLOOR	ROOM	PROPERTY TYPE	ROOM USE	ROOM NOTES	WINDOW	VSC (WINDOW)				NSL				APSH (WINDOW)					
						EX.	PR.	LOSS	LOSS	EX.	PR.	LOSS	LOSS	EX.		PR.		LOSS %	
						%	%		%	%	%	SQM	%	ANNUAL	WINTER	ANNUAL	WINTER	ANNUAL	WINTER

READA COURT (CONTINUED)																			
	R4	RESIDENTIAL	UNKNOWN		W6/F02	29.2	28.4	0.8	2.7%	97.6	97.6	0.0	0.0%	48	16	46	16	4.2%	0.0%
			UNKNOWN		W5/F02	29.8	28.7	1.1	3.7%					49	16	46	16	6.1%	0.0%
	R5	RESIDENTIAL	UNKNOWN		W7/F02	27.3	26.8	0.5	1.8%	96.2	96.2	0.0	0.0%	46	16	46	16	0.0%	0.0%

1 SACKVILLE STREET																			
F00	R1	RESIDENTIAL	UNKNOWN		W1/F00	19.9	19.9	0	0.0%	40.3	40.3	0.0	0.0%	N/A	N/A	N/A	N/A	N/A	N/A
F01	R1	RESIDENTIAL	UNKNOWN		W1/F01	31.7	29.2	2.5	7.9%	60.4	47.7	11	21.0%	N/A	N/A	N/A	N/A	N/A	N/A
	R2	RESIDENTIAL	UNKNOWN		W2/F01	29.4	27.3	2.1	7.1%	95.3	82.1	11	13.9%	N/A	N/A	N/A	N/A	N/A	N/A
F02	R1	RESIDENTIAL	UNKNOWN		W1/F02	34.6	30.5	4.1	11.8%	57.2	40.6	2.9	29.1%	N/A	N/A	N/A	N/A	N/A	N/A

3 SACKVILLE STREET																			
F00	R1	RESIDENTIAL	UNKNOWN		W1/F00	24.2	24.2	0	0.0%	100	100	0.0	0.0%	9	0	9	0	0.0%	0.0%
			UNKNOWN		W4/F01 / HZ (2)	74.2	73.2	1	1.3%					32	2	30	2	6.3%	0.0%
			UNKNOWN		W3/F01 / HZ (2)	77.1	76.7	0.4	0.5%					33	0	33	0	0.0%	0.0%
F01	R1	RESIDENTIAL	UNKNOWN		W1/F01	32	29.6	2.4	7.5%	79.6	63.3	0.9	20.4%	N/A	N/A	N/A	N/A	N/A	N/A
	R2	RESIDENTIAL	UNKNOWN		W2/F01	32.9	29.9	3	9.1%	98.4	87.6	0.9	11.0%	N/A	N/A	N/A	N/A	N/A	N/A
F02	R1	RESIDENTIAL	UNKNOWN		W2/F02	35.7	31.1	4.6	12.9%	100	100	0.0	0.0%	N/A	N/A	N/A	N/A	N/A	N/A
	R2	RESIDENTIAL	UNKNOWN		W1/F02 / INC (2)	61.9	57.7	4.2	6.8%	84.7	84.7	0.0	0.0%	N/A	N/A	N/A	N/A	N/A	N/A

5 SACKVILLE STREET																			
F00	R1	RESIDENTIAL	UNKNOWN		W1/F00	26.2	25.9	0.3	1.1%	98.5	91.9	0.9	6.7%	N/A	N/A	N/A	N/A	N/A	N/A
F01	R1	RESIDENTIAL	UNKNOWN		W1/F01	33.7	30.2	3.5	10.4%	98	80.5	17	17.9%	N/A	N/A	N/A	N/A	N/A	N/A
	R2	RESIDENTIAL	UNKNOWN		W2/F01	33.9	30.3	3.6	10.6%	98	85.5	1.2	12.7%	N/A	N/A	N/A	N/A	N/A	N/A
F02	R1	RESIDENTIAL	UNKNOWN		W1/F02	35.7	31.3	4.4	12.3%	98	82	1.6	16.3%	N/A	N/A	N/A	N/A	N/A	N/A
	R2	RESIDENTIAL	UNKNOWN		W2/F02	35.8	31.5	4.3	12.0%	98	86.8	1.1	11.5%	N/A	N/A	N/A	N/A	N/A	N/A

7 SACKVILLE STREET																			
F00	R1	RESIDENTIAL	UNKNOWN		W1/F00	28.9	27.4	1.5	5.2%	100	100	0.0	0.0%	N/A	N/A	N/A	N/A	N/A	N/A
			UNKNOWN		W3/F01 / INC (2)	64.3	63.9	0.4	0.6%					N/A	N/A	N/A	N/A	N/A	N/A
			UNKNOWN		W2/F01 / INC (2)	78.4	77.9	0.5	0.6%					N/A	N/A	N/A	N/A	N/A	N/A
F01	R1	RESIDENTIAL	UNKNOWN		W1/F01	34.1	30.5	3.6	10.6%	87.8	57.9	11	34.0%	N/A	N/A	N/A	N/A	N/A	N/A

						VSC (WINDOW)				NSL				APSH (WINDOW)					
FLOOR	ROOM	PROPERTY	ROOM	ROOM	WINDOW	EX.	PR.	LOSS	LOSS	EX.	PR.	LOSS	LOSS	EX.		PR.		LOSS %	
		TYPE	USE	NOTES		%	%		%	%	%	SQM	%	ANNUAL	WINTER	ANNUAL	WINTER	ANNUAL	WINTER
7 SACKVILLE STREET (CONTINUED)																			
	R2	RESIDENTIAL	UNKNOWN		W4/F01	33.5	29.9	3.6	10.7%	98.2	98.2	0.0	0.0%	N/A	N/A	N/A	N/A	N/A	N/A
F02	R1	RESIDENTIAL	UNKNOWN		W1/F02	36.3	32.1	4.2	11.6%	96.5	95.5	0.1	1.1%	N/A	N/A	N/A	N/A	N/A	N/A
9 SACKVILLE STREET																			
F00	R1	RESIDENTIAL	UNKNOWN		W1/F00	29.3	27.4	1.9	6.5%	98	85.2	15	13.1%	N/A	N/A	N/A	N/A	N/A	N/A
F01	R1	RESIDENTIAL	UNKNOWN		W1/F01	34.5	30.9	3.6	10.4%	87.8	66.8	0.9	23.9%	N/A	N/A	N/A	N/A	N/A	N/A
	R2	RESIDENTIAL	UNKNOWN		W2/F01	33	29.5	3.5	10.6%	98.3	98.3	0.0	0.0%	N/A	N/A	N/A	N/A	N/A	N/A
F02	R1	RESIDENTIAL	UNKNOWN		W1/F02	35.8	31.9	3.9	10.9%	89.1	88	0.1	1.3%	N/A	N/A	N/A	N/A	N/A	N/A
11 SACKVILLE STREET																			
F00	R1	RESIDENTIAL	UNKNOWN		W1/F00	29.9	27.8	2.1	7.0%	97.4	92	0.8	5.5%	N/A	N/A	N/A	N/A	N/A	N/A
F01	R1	RESIDENTIAL	UNKNOWN		W1/F01	35	31.4	3.6	10.3%	87.9	68.5	0.8	22.1%	N/A	N/A	N/A	N/A	N/A	N/A
	R2	RESIDENTIAL	UNKNOWN		W2/F01	35.1	31.6	3.5	10.0%	98.8	98.8	0.0	0.0%	N/A	N/A	N/A	N/A	N/A	N/A
F02	R1	RESIDENTIAL	UNKNOWN		W1/F02	36.4	32.6	3.8	10.4%	68.9	56.8	1.8	17.7%	N/A	N/A	N/A	N/A	N/A	N/A
13 SACKVILLE STREET																			
F00	R1	RESIDENTIAL	UNKNOWN		W1/F00	29.8	27.6	2.2	7.4%	98.8	98.4	0.0	0.4%	N/A	N/A	N/A	N/A	N/A	N/A
F01	R1	RESIDENTIAL	UNKNOWN		W2/F01	23	22.8	0.2	0.9%	98.8	98.8	0.0	0.0%	N/A	N/A	N/A	N/A	N/A	N/A
F03	R1	RESIDENTIAL	BEDROOM		W1/F03	36.4	32.8	3.6	9.9%	71.8	59.7	1.8	16.9%	N/A	N/A	N/A	N/A	N/A	N/A
15 SACKVILLE STREET																			
F00	R1	RESIDENTIAL	UNKNOWN		W1/F00	26.1	24.5	1.6	6.1%	91.4	72.3	2.9	20.9%	N/A	N/A	N/A	N/A	N/A	N/A
	R2	RESIDENTIAL	UNKNOWN		W2/F00	18.9	17.3	1.6	8.5%	73.8	73.8	0.0	0.0%	22	0	19	0	13.6%	0.0%
F01	R1	RESIDENTIAL	UNKNOWN		W1/F01	35	31.8	3.2	9.1%	98.8	95.3	0.3	3.6%	N/A	N/A	N/A	N/A	N/A	N/A
	R2	RESIDENTIAL	UNKNOWN		W2/F01	35	31.8	3.2	9.1%	93.9	76.6	1.0	18.4%	N/A	N/A	N/A	N/A	N/A	N/A
F02	R1	RESIDENTIAL	UNKNOWN		W1/F02 / INC (2)	77.3	74.2	3.1	4.0%	92.7	77.6	1.9	16.3%	N/A	N/A	N/A	N/A	N/A	N/A
17 SACKVILLE STREET																			
F00	R1	RESIDENTIAL	LKD		W1/F00	17.4	17.3	0.1	0.6%	49.1	47.3	0.3	3.6%	N/A	N/A	N/A	N/A	N/A	N/A
	R2	RESIDENTIAL	LKD		W2/F00	5.4	5	0.4	7.4%	99.6	99.6	0.0	0.0%	2	0	2	0	0.0%	0.0%
			LKD		W3/F00	31.1	28.6	2.5	8.0%					16	1	12	1	25.0%	0.0%

(1) KITCHEN SMALLER THAN 13m2

(2) INC\HZ = SKY COMPONENT (INCLINED\HORIZONTAL WINDOWS)

(3) SINGLE ASPECT ROOM DEEPER THAN 5m

						VSC (WINDOW)				NSL				APSH (WINDOW)					
FLOOR	ROOM	PROPERTY	ROOM	ROOM	WINDOW	EX.	PR.	LOSS	LOSS	EX.	PR.	LOSS	LOSS	EX.		PR.		LOSS %	
		TYPE	USE	NOTES		%	%		%	%	%	SQM	%	ANNUAL	WINTER	ANNUAL	WINTER	ANNUAL	WINTER
17 SACKVILLE STREET (CONTINUED)																			
F01	R1	RESIDENTIAL	LKD		W1/F01	35.1	31.9	3.2	9.1%	98.5	93.5	0.4	5.1%	N/A	N/A	N/A	N/A	N/A	N/A
F02	R1	RESIDENTIAL	LKD		W1/F02 / INC (2)	79.6	76.6	3	3.8%	87.7	72.8	1.7	17.0%	N/A	N/A	N/A	N/A	N/A	N/A
19 SACKVILLE STREET																			
F00	R1	RESIDENTIAL	UNKNOWN		W1/F00	20	20	0	0.0%	52.9	51.7	0.2	2.4%	N/A	N/A	N/A	N/A	N/A	N/A
	R2	RESIDENTIAL	UNKNOWN		W2/F00	7.9	6.8	1.1	13.9%	100	100	0.0	0.0%	5	0	4	0	20.0%	0.0%
			UNKNOWN		W3/F00 / INC (2)	63.6	62.3	1.3	2.0%					21	0	21	0	0.0%	0.0%
			UNKNOWN		W4/F00 / INC (2)	69.5	67.7	1.8	2.6%					41	0	38	0	7.3%	0.0%
			UNKNOWN		W5/F00 / INC (2)	74.8	72.5	2.3	3.1%					53	1	50	1	5.7%	0.0%
F01	R1	RESIDENTIAL	UNKNOWN		W1/F01	35.1	32	3.1	8.8%	98.5	94.7	0.3	3.9%	N/A	N/A	N/A	N/A	N/A	N/A
F02	R1	RESIDENTIAL	UNKNOWN		W1/F02 / INC (2)	80.3	77.3	3	3.7%	82.1	67.2	1.7	18.2%	N/A	N/A	N/A	N/A	N/A	N/A
21 SACKVILLE STREET																			
F00	R1	RESIDENTIAL	UNKNOWN		W1/F00	18.8	18.8	0	0.0%	61.7	57.5	0.6	6.8%	N/A	N/A	N/A	N/A	N/A	N/A
F01	R1	RESIDENTIAL	UNKNOWN		W1/F01	35	32	3	8.6%	94.1	78.9	2.2	16.2%	N/A	N/A	N/A	N/A	N/A	N/A
F02	R1	RESIDENTIAL	UNKNOWN		W1/F02 / INC (2)	80.7	77.9	2.8	3.5%	76	70.2	0.8	7.6%	N/A	N/A	N/A	N/A	N/A	N/A
23 SACKVILLE STREET																			
F00	R1	RESIDENTIAL	UNKNOWN		W1/F00	30.7	28.6	2.1	6.8%	99	95.8	0.5	3.2%	N/A	N/A	N/A	N/A	N/A	N/A
F01	R1	RESIDENTIAL	UNKNOWN		W1/F01	35.3	32.4	2.9	8.2%	90.4	90.4	0.0	0.0%	N/A	N/A	N/A	N/A	N/A	N/A
	R2	RESIDENTIAL	UNKNOWN		W2/F01	35	32.1	2.9	8.3%	99.1	99.1	0.0	0.0%	N/A	N/A	N/A	N/A	N/A	N/A
F02	R1	RESIDENTIAL	UNKNOWN		W1/F02 / INC (2)	80.8	78.1	2.7	3.3%	76.1	60.6	2.1	20.4%	N/A	N/A	N/A	N/A	N/A	N/A
25 SACKVILLE STREET																			
F00	R1	RESIDENTIAL	UNKNOWN		W1/F00	23.4	21.1	2.3	9.8%	92	91.5	0.1	0.6%	30	0	27	0	10.0%	0.0%
			UNKNOWN		W3/F00	15.6	14.8	0.8	5.1%					9	0	9	0	0.0%	0.0%
	R2	RESIDENTIAL	UNKNOWN		W2/F00	20.6	20.6	0	0.0%	77.2	64.2	2.2	16.9%	N/A	N/A	N/A	N/A	N/A	N/A
F01	R1	RESIDENTIAL	UNKNOWN		W1/F01	35	32.2	2.8	8.0%	93	93	0.0	0.0%	N/A	N/A	N/A	N/A	N/A	N/A
	R2	RESIDENTIAL	UNKNOWN		W2/F01	34.8	32	2.8	8.0%	98.7	98.7	0.0	0.0%	N/A	N/A	N/A	N/A	N/A	N/A
F02	R1	RESIDENTIAL	UNKNOWN		W1/F02 / INC (2)	80.1	77.5	2.6	3.2%	71.4	65.1	1.1	8.9%	N/A	N/A	N/A	N/A	N/A	N/A

(1) KITCHEN SMALLER THAN 13m2

(2) INC\HZ = SKY COMPONENT (INCLINED\HORIZONTAL WINDOWS)

(3) SINGLE ASPECT ROOM DEEPER THAN 5m

						VSC (WINDOW)				NSL				APSH (WINDOW)					
FLOOR	ROOM	PROPERTY	ROOM	ROOM	WINDOW	EX.	PR.	LOSS	LOSS	EX.	PR.	LOSS	LOSS	EX.		PR.		LOSS %	
		TYPE	USE	NOTES		%	%		%	%	%	SQM	%	ANNUAL	WINTER	ANNUAL	WINTER	ANNUAL	WINTER
27 SACKVILLE STREET																			
F00	R1	RESIDENTIAL	KITCHEN (1)		W1/F00	11.5	11.4	0.1	0.9%	100	100	0.0	0.0%	3	0	3	0	0.0%	0.0%
			KITCHEN (1)		W2/F00 / INC (2)	67.3	65.9	1.4	2.1%					36	1	35	1	2.8%	0.0%
			KITCHEN (1)		W3/F00 / INC (2)	58.4	57	1.4	2.4%					22	0	21	0	4.5%	0.0%
	R2	RESIDENTIAL	LIVING ROOM		W4/F00	20.6	20.6	0	0.0%	72.5	71.5	0.2	1.4%	N/A	N/A	N/A	N/A	N/A	N/A
F01	R2	RESIDENTIAL	UNKNOWN		W2/F01	34.8	32.2	2.6	7.5%	97.9	97.9	0.0	0.0%	N/A	N/A	N/A	N/A	N/A	N/A
F02	R1	RESIDENTIAL	BEDROOM		W1/F02	36.3	33.5	2.8	7.7%	89.1	86.3	0.4	3.2%	N/A	N/A	N/A	N/A	N/A	N/A
29 SACKVILLE STREET																			
F00	R1	RESIDENTIAL	KITCHEN (1)		W1/F00	15.6	14.4	1.2	7.7%	55.7	50.2	0.6	9.9%	2	0	2	0	0.0%	0.0%
	R2	RESIDENTIAL	LIVING ROOM		W2/F00	22.9	22.9	0	0.0%	68.9	68.9	0.0	0.0%	N/A	N/A	N/A	N/A	N/A	N/A
F01	R1	RESIDENTIAL	UNKNOWN		W1/F01	34.6	32.5	2.1	6.1%	98.6	98.6	0.0	0.0%	N/A	N/A	N/A	N/A	N/A	N/A
F02	R1	RESIDENTIAL	BEDROOM		W1/F02 / INC (2)	80.6	78.6	2	2.5%	80.6	80	0.1	0.7%	N/A	N/A	N/A	N/A	N/A	N/A
5-21 TUDOR ROAD (FRIARY COURT)																			
F00	R1	RESIDENTIAL	BEDROOM		W1/F00	0	0	0	-	97.9	97.2	0.2	0.7%	0	0	0	0	0.0%	0.0%
			BEDROOM		W2/F00	22.9	22.2	0.7	3.1%					55	18	48	14	12.7%	22.2%
			BEDROOM		W3/F00	20.3	19.6	0.7	3.4%					51	10	44	6	13.7%	40.0%
	R2	RESIDENTIAL	BEDROOM		W4/F00	25.8	25	0.8	3.1%	94.8	92.6	0.3	2.4%	61	17	55	14	9.8%	17.6%
	R3	RESIDENTIAL	LKD		W5/F00	29.3	28.5	0.8	2.7%	98.4	98.2	0.1	0.3%	67	22	62	20	7.5%	9.1%
			LKD		W6/F00	30.6	29.8	0.8	2.6%					70	22	65	20	7.1%	9.1%
	R5	RESIDENTIAL	BEDROOM		W8/F00	30.5	29.5	1	3.3%	97.5	97.5	0.0	0.0%	69	18	62	17	10.1%	5.6%
	R6	RESIDENTIAL	BEDROOM		W9/F00	30	29	1	3.3%	97.9	97.7	0.0	0.2%	67	18	61	17	9.0%	5.6%
	R7	RESIDENTIAL	BEDROOM		W10/F00	29.3	28.4	0.9	3.1%	98.4	98.1	0.0	0.3%	65	17	60	16	7.7%	5.9%
	R8	RESIDENTIAL	BEDROOM		W11/F00	27.3	27.2	0.1	0.4%	98.3	98.2	0.0	0.0%	57	15	56	15	1.8%	0.0%
F01	R1	RESIDENTIAL	BEDROOM		W1/F01	1.9	1.9	0	0.0%	96.4	96.3	0.0	0.1%	7	3	7	3	0.0%	0.0%
			BEDROOM		W2/F01	26.3	25.5	0.8	3.0%					59	21	52	17	11.9%	19.0%
	R2	RESIDENTIAL	BEDROOM		W3/F01	29.3	28.5	0.8	2.7%	98.1	98	0.0	0.1%	67	24	60	20	10.4%	16.7%
	R3	RESIDENTIAL	LKD		W4/F01	32.3	31.3	1	3.1%	78.2	73.8	1.6	5.6%	72	24	65	20	9.7%	16.7%
			LKD		W5/F01	32.9	31.9	1	3.0%					75	25	68	21	9.3%	16.0%
	R4	RESIDENTIAL	BEDROOM		W6/F01	33.2	32	1.2	3.6%	96.8	96.2	0.1	0.7%	74	22	68	20	8.1%	9.1%
	R5	RESIDENTIAL	LKD		W7/F01	32.9	31.6	1.3	4.0%	91.8	91.8	0.0	0.0%	73	21	68	20	6.8%	4.8%

(1) KITCHEN SMALLER THAN 13m2
(2) INC\HZ = SKY COMPONENT (INCLINED\HORIZONTAL WINDOWS)
(3) SINGLE ASPECT ROOM DEEPER THAN 5m

v2.02

PAGE 5

						VSC (WINDOW)				NSL				APSH (WINDOW)					
FLOOR	ROOM	PROPERTY	ROOM	ROOM	WINDOW	EX.	PR.	LOSS	LOSS	EX.	PR.	LOSS	LOSS	EX		PR.		LOSS %	
		TYPE	USE	NOTES		%	%		%	%	%	SQM	%	ANNUAL	WINTER	ANNUAL	WINTER	ANNUAL	WINTER
5-21 TUDOR ROAD (FRIARY COURT) (CONTINUED)																			
	R6	RESIDENTIAL	LKD		W8/F01	32	30.8	1.2	3.7%	75.7	69.7	11	8.0%	70	20	64	19	8.6%	5.0%
	R7	RESIDENTIAL	BEDROOM		W9/F01	30.6	29.9	0.7	2.3%	93.7	91.3	0.3	2.5%	63	19	60	17	4.8%	10.5%
F02	R1	RESIDENTIAL	LKD		W1/F02	4.3	4.3	0	0.0%	91.7	91.7	0.0	0.0%						
			LKD		W2/F02	29.1	28.2	0.9	3.1%					66	25	59	20	10.6%	20.0%
	R2	RESIDENTIAL	BEDROOM		W3/F02	32.3	31.4	0.9	2.8%	81.3	81.3	0.0	0.0%	70	26	62	21	11.4%	19.2%
	R3	RESIDENTIAL	LKD		W4/F02	34.1	33.1	1	2.9%	98.6	98.6	0.0	0.0%	76	26	68	21	10.5%	19.2%
			LKD		W5/F02	34.4	33.3	1.1	3.2%					77	25	70	21	9.1%	16.0%
			LKD		W6/F02	30.1	29.1	1	3.3%					61	24	58	21	4.9%	12.5%
	R4	RESIDENTIAL	LKD		W7/F02	31.1	31.1	0	0.0%	98.6	98	0.1	0.6%	59	22	59	22	0.0%	0.0%
			LKD		W8/F02	34.6	33.3	1.3	3.8%					80	26	73	22	8.8%	15.4%
	R5	RESIDENTIAL	BEDROOM		W9/F02	34.5	33.1	1.4	4.1%	97.4	96.9	0.1	0.5%	77	23	70	20	9.1%	13.0%
	R6	RESIDENTIAL	BEDROOM		W10/F02	34.5	33	1.5	4.3%	97.3	96.8	0.0	0.4%	77	23	70	20	9.1%	13.0%
	R7	RESIDENTIAL	BEDROOM		W11/F02	34	32.4	1.6	4.7%	98.4	98.2	0.0	0.2%	76	22	68	20	10.5%	9.1%
	R8	RESIDENTIAL	BEDROOM		W12/F02	32.9	31.9	1	3.0%	98.6	98.5	0.0	0.1%	70	20	66	19	5.7%	5.0%
F03	R1	RESIDENTIAL	BEDROOM		W1/F03	34.2	33.2	1	2.9%	96.8	96.7	0.0	0.0%	75	26	70	22	6.7%	15.4%
	R2	RESIDENTIAL	LIVING ROOM		W2/F03	35	34	1	2.9%	90.7	90.7	0.0	0.0%	76	26	69	21	9.2%	19.2%
	R3	RESIDENTIAL	LIVING ROOM		W3/F03	35.8	34.7	1.1	3.1%	92.8	85.4	1.3	7.9%	82	28	74	23	9.8%	17.9%
	R4	RESIDENTIAL	BEDROOM		W4/F03	36.2	35	1.2	3.3%	97.1	96.5	0.1	0.6%	82	28	74	23	9.8%	17.9%
	R5	RESIDENTIAL	LIVING ROOM		W5/F03	31.9	30.7	1.2	3.8%	91.1	91	0.0	0.0%	68	25	62	22	8.8%	12.0%
			LIVING ROOM		W6/F03	33.1	33	0.1	0.3%					62	23	62	23	0.0%	0.0%
	R7	RESIDENTIAL	BEDROOM		W8/F03	36	34.4	1.6	4.4%	96.8	94.8	0.3	2.1%	84	29	76	24	9.5%	17.2%
	R8	RESIDENTIAL	BEDROOM		W9/F03	36	34.3	1.7	4.7%	97.2	96.9	0.0	0.3%	83	28	75	23	9.6%	17.9%
	R9	RESIDENTIAL	BEDROOM		W10/F03	35.6	33.7	1.9	5.3%	98.5	98.3	0.0	0.1%	82	27	73	22	11.0%	18.5%
	R10	RESIDENTIAL	BEDROOM		W11/F03	35.5	33.4	2.1	5.9%	98.7	98.6	0.0	0.2%	82	27	71	22	13.4%	18.5%
F04	R1	RESIDENTIAL	UNKNOWN		W1/F04	28.8	28.8	0	0.0%	99.9	99.7	0.0	0.1%						
			UNKNOWN		W2/F04	31.5	30.6	0.9	2.9%					68	25	66	23	2.9%	8.0%
	R2	RESIDENTIAL	UNKNOWN		W3/F04	31.6	30.7	0.9	2.8%	85.5	85.5	0.0	0.0%	68	26	66	24	2.9%	7.7%
	R3	RESIDENTIAL	UNKNOWN		W4/F04	32	30.8	1.2	3.7%	97.5	96.5	0.1	1.0%	70	28	65	23	7.1%	17.9%
	R4 (3)	RESIDENTIAL	UNKNOWN		W5/F04	23.8	22.7	1.1	4.6%	98.4	97.1	0.4	1.3%	46	24	43	21	6.5%	12.5%
			UNKNOWN		W7/F04	24.9	23.9	1	4.0%					48	26	45	23	6.3%	11.5%
	R5 (3)	RESIDENTIAL	UNKNOWN		W8/F04	25.2	25.1	0.1	0.4%	98.5	98.5	0.0	0.0%	49	24	49	24	0.0%	0.0%

FLOOR	ROOM	PROPERTY TYPE	ROOM USE	ROOM NOTES	WINDOW	VSC (WINDOW)				NSL				APSH (WINDOW)					
						EX.	PR.	LOSS	LOSS	EX.	PR.	LOSS	LOSS	EX.		PR.		LOSS %	
						%	%		%	%	%	SQM	%	ANNUAL	WINTER	ANNUAL	WINTER	ANNUAL	WINTER

S-21 TUDOR ROAD (FRIARY COURT) (CONTINUED)																			
			UNKNOWN		W10/F04	25.3	25.3	0	0.0%					52	18	52	18	0.0%	0.0%
	R6	RESIDENTIAL	UNKNOWN		W11/F04	31.8	30.2	1.6	5.0%	97.7	96.1	0.2	1.7%	71	27	68	24	4.2%	11.1%
	R7	RESIDENTIAL	UNKNOWN		W12/F04	31.4	29.5	1.9	6.1%	85.8	68.8	2.4	19.7%	70	28	64	23	8.6%	17.9%
	R8	RESIDENTIAL	UNKNOWN		W13/F04	31.4	29.1	2.3	7.3%	96.9	89.1	0.9	8.1%	74	29	64	23	13.5%	20.7%

MONTROSE HOUSE																			
F00	R1	RESIDENTIAL	UNKNOWN		W1/F00	27.1	25.4	1.7	6.3%	97.7	97.7	0.0	0.0%	N/A	N/A	N/A	N/A	N/A	N/A
	R2	RESIDENTIAL	UNKNOWN		W2/F00	30.8	27.8	3	9.7%	94.8	84.9	1.5	10.4%	N/A	N/A	N/A	N/A	N/A	N/A
	R3	RESIDENTIAL	UNKNOWN		W3/F00	32.2	28.9	3.3	10.2%	96.5	91.8	0.7	4.9%	N/A	N/A	N/A	N/A	N/A	N/A
	R4	RESIDENTIAL	UNKNOWN		W4/F00	32.4	29.2	3.2	9.9%	99	99	0.0	0.0%	N/A	N/A	N/A	N/A	N/A	N/A
F01	R1	RESIDENTIAL	UNKNOWN		W1/F01	28.2	26.4	1.8	6.4%	97.7	97.7	0.0	0.0%	N/A	N/A	N/A	N/A	N/A	N/A
	R2	RESIDENTIAL	UNKNOWN		W2/F01	32.6	29.1	3.5	10.7%	95	87.5	1.2	8.0%	N/A	N/A	N/A	N/A	N/A	N/A
	R3	RESIDENTIAL	UNKNOWN		W3/F01	33.7	30.1	3.6	10.7%	96.5	92.9	0.6	3.8%	N/A	N/A	N/A	N/A	N/A	N/A
	R4	RESIDENTIAL	UNKNOWN		W4/F01	34	30.5	3.5	10.3%	99	99	0.0	0.0%	N/A	N/A	N/A	N/A	N/A	N/A
F02	R1	RESIDENTIAL	UNKNOWN		W1/F02	29.3	27.3	2	6.8%	97.8	97.8	0.0	0.0%	N/A	N/A	N/A	N/A	N/A	N/A
	R2	RESIDENTIAL	UNKNOWN		W2/F02	34	30.3	3.7	10.9%	95.1	88.8	1.0	6.6%	N/A	N/A	N/A	N/A	N/A	N/A
	R3	RESIDENTIAL	UNKNOWN		W3/F02	35.1	31.3	3.8	10.8%	96.6	94.1	0.4	2.6%	N/A	N/A	N/A	N/A	N/A	N/A
	R4	RESIDENTIAL	UNKNOWN		W4/F02	35.3	31.6	3.7	10.5%	99	99	0.0	0.0%	N/A	N/A	N/A	N/A	N/A	N/A
F03	R1	RESIDENTIAL	UNKNOWN		W1/F03	30.7	28.6	2.1	6.8%	98.2	98.2	0.0	0.0%	N/A	N/A	N/A	N/A	N/A	N/A
	R2	RESIDENTIAL	UNKNOWN		W2/F03	35.5	31.6	3.9	11.0%	96	90.8	0.8	5.4%	N/A	N/A	N/A	N/A	N/A	N/A
	R3	RESIDENTIAL	UNKNOWN		W3/F03	36.3	32.3	4	11.0%	96.6	95.5	0.2	1.0%	N/A	N/A	N/A	N/A	N/A	N/A
	R4	RESIDENTIAL	UNKNOWN		W4/F03	36.4	32.6	3.8	10.4%	99.1	99.1	0.0	0.0%	N/A	N/A	N/A	N/A	N/A	N/A
F04	R1	RESIDENTIAL	UNKNOWN		W1/F04 / INC (2)	50.4	48.8	1.6	3.2%	90.2	85.6	0.7	5.2%	N/A	N/A	N/A	N/A	N/A	N/A
	R2	RESIDENTIAL	UNKNOWN		W2/F04 / INC (2)	55.4	50.8	4.6	8.3%	91.2	82.1	1.3	10.0%	N/A	N/A	N/A	N/A	N/A	N/A
	R3	RESIDENTIAL	UNKNOWN		W3/F04 / INC (2)	55.8	51.3	4.5	8.1%	91.1	85.7	0.8	5.9%	N/A	N/A	N/A	N/A	N/A	N/A
	R4	RESIDENTIAL	UNKNOWN		W4/F04 / INC (2)	55.4	51.1	4.3	7.8%	90.3	85.1	0.7	5.8%	N/A	N/A	N/A	N/A	N/A	N/A

125 FRIAR STREET																			
2123	R1	RESIDENTIAL	UNKNOWN		W1/2123	29.7	26.3	3.4	11.4%	94.5	85.7	2.3	9.3%	N/A	N/A	N/A	N/A	N/A	N/A
			UNKNOWN		W2/2123	27.3	24.2	3.1	11.4%					N/A	N/A	N/A	N/A	N/A	N/A
			UNKNOWN		W3/2123	27	24	3	11.1%					N/A	N/A	N/A	N/A	N/A	N/A

FLOOR	ROOM	PROPERTY TYPE	ROOM USE	ROOM NOTES	WINDOW	VSC (WINDOW)				NSL				APSH (WINDOW)					
						EX.	PR.	LOSS	LOSS	EX.	PR.	LOSS	LOSS	EX.		PR.		LOSS %	
						%	%		%	%	%	SQM	%	ANNUAL	WINTER	ANNUAL	WINTER	ANNUAL	WINTER

125 FRIAR STREET (CONTINUED)

			UNKNOWN		W4/2123	29	26.1	2.9	10.0%					N/A	N/A	N/A	N/A	N/A	N/A
2122	R1	RESIDENTIAL	UNKNOWN		W1/2122	27.2	24.6	2.6	9.6%	95.5	95	0.2	0.6%	N/A	N/A	N/A	N/A	N/A	N/A
			UNKNOWN		W2/2122	26.2	23.9	2.3	8.8%					N/A	N/A	N/A	N/A	N/A	N/A
			UNKNOWN		W3/2122	26.7	24.6	2.1	7.9%					N/A	N/A	N/A	N/A	N/A	N/A
			UNKNOWN		W4/2122	27.9	25.6	2.3	8.2%					N/A	N/A	N/A	N/A	N/A	N/A
			UNKNOWN		W5/2122	27.7	25.4	2.3	8.3%					N/A	N/A	N/A	N/A	N/A	N/A
			UNKNOWN		W6/2122	26	23.6	2.4	9.2%					N/A	N/A	N/A	N/A	N/A	N/A
			UNKNOWN		W7/2122	25.7	23.9	1.8	7.0%					N/A	N/A	N/A	N/A	N/A	N/A
			UNKNOWN		W8/2122	26.8	24.9	1.9	7.1%					N/A	N/A	N/A	N/A	N/A	N/A
			UNKNOWN		W9/2122	26.7	24.7	2	7.5%					N/A	N/A	N/A	N/A	N/A	N/A
			UNKNOWN		W10/2122	24.9	22.9	2	8.0%					N/A	N/A	N/A	N/A	N/A	N/A
			UNKNOWN		W11/2122	26.3	24.3	2	7.6%					N/A	N/A	N/A	N/A	N/A	N/A
			UNKNOWN		W12/2122	25.2	23.5	1.7	6.7%					N/A	N/A	N/A	N/A	N/A	N/A
2121	R1	RESIDENTIAL	UNKNOWN		W1/2121	24.3	22.9	1.4	5.8%	94.8	96.9	-0.5	-2.1%	N/A	N/A	N/A	N/A	N/A	N/A
			UNKNOWN		W2/2121	23.5	22.6	0.9	3.8%					N/A	N/A	N/A	N/A	N/A	N/A
			UNKNOWN		W3/2121	23.6	22.6	1	4.2%					N/A	N/A	N/A	N/A	N/A	N/A
			UNKNOWN		W4/2121	22.9	22.4	0.5	2.2%					N/A	N/A	N/A	N/A	N/A	N/A
			UNKNOWN		W5/2121	24.4	23.3	1.1	4.5%					N/A	N/A	N/A	N/A	N/A	N/A
			UNKNOWN		W6/2121	23.2	22.5	0.7	3.0%					N/A	N/A	N/A	N/A	N/A	N/A
			UNKNOWN		W7/2121	24.3	23.1	1.2	4.9%					N/A	N/A	N/A	N/A	N/A	N/A
			UNKNOWN		W8/2121	23	22.3	0.7	3.0%					N/A	N/A	N/A	N/A	N/A	N/A
			UNKNOWN		W9/2121	22.9	21.6	1.3	5.7%					N/A	N/A	N/A	N/A	N/A	N/A
			UNKNOWN		W10/2121	22.3	21.4	0.9	4.0%					N/A	N/A	N/A	N/A	N/A	N/A
			UNKNOWN		W11/2121	23.2	22.2	1	4.3%					N/A	N/A	N/A	N/A	N/A	N/A
			UNKNOWN		W12/2121	22.7	22.1	0.6	2.6%					N/A	N/A	N/A	N/A	N/A	N/A

127 FRIAR STREET

2112	R1	RESIDENTIAL	UNKNOWN		W3/2112	28.5	25.7	2.8	9.8%	78.8	68.5	1.2	13.1%	N/A	N/A	N/A	N/A	N/A	N/A
	R2	RESIDENTIAL	UNKNOWN		W1/2112	29.5	26.6	2.9	9.8%	95	88.4	1.0	7.0%	N/A	N/A	N/A	N/A	N/A	N/A
			UNKNOWN		W2/2112	29.5	26.5	3	10.2%					N/A	N/A	N/A	N/A	N/A	N/A
2111	R1	RESIDENTIAL	UNKNOWN		W1/2111	25.3	23.9	1.4	5.5%	95.1	92.8	0.3	2.4%	N/A	N/A	N/A	N/A	N/A	N/A

						VSC (WINDOW)				NSL				APSH (WINDOW)					
FLOOR	ROOM	PROPERTY	ROOM	ROOM	WINDOW	EX.	PR.	LOSS	LOSS	EX.	PR.	LOSS	LOSS	EX.		PR.		LOSS %	
		TYPE	USE	NOTES		%	%		%		%	%	%	ANNUAL	WINTER	ANNUAL	WINTER	ANNUAL	WINTER
127 FRIAR STREET (CONTINUED)																			
	R2	RESIDENTIAL	UNKNOWN		W2/2111	25.3	23.8	1.5	5.9%	98.2	97.2	0.1	1.1%	N/A	N/A	N/A	N/A	N/A	N/A
	R3	RESIDENTIAL	UNKNOWN		W3/2111	25.1	23.6	1.5	6.0%	94.4	82.4	1.6	12.7%	N/A	N/A	N/A	N/A	N/A	N/A
1-29 PROJECTION EAST																			
120	R1	RESIDENTIAL	UNKNOWN		W5/120	30.2	23.6	6.6	21.9%	76.1	63.2	1.8	17.0%	N/A	N/A	N/A	N/A	N/A	N/A
	R2	RESIDENTIAL	UNKNOWN		W1/120	32.1	24.5	7.6	23.7%	89.9	73.2	2.4	18.5%	N/A	N/A	N/A	N/A	N/A	N/A
	R3	RESIDENTIAL	UNKNOWN		W7/120	30.8	21	9.8	31.8%	97.7	87.5	1.9	10.4%	N/A	N/A	N/A	N/A	N/A	N/A
	R4	RESIDENTIAL	UNKNOWN		W6/120	32.6	25.7	6.9	21.2%	74.4	66.1	1.3	11.1%	N/A	N/A	N/A	N/A	N/A	N/A
	R5	RESIDENTIAL	UNKNOWN		W2/120	33.8	25.9	7.9	23.4%	83.7	75.5	1.1	9.9%	N/A	N/A	N/A	N/A	N/A	N/A
	R6	RESIDENTIAL	UNKNOWN		W3/120	34.2	25.9	8.3	24.3%	100	97.6	0.4	2.4%	N/A	N/A	N/A	N/A	N/A	N/A
			UNKNOWN		W4/120	36.1	24.3	11.8	32.7%					N/A	N/A	N/A	N/A	N/A	N/A
119	R1	RESIDENTIAL	UNKNOWN		W5/119	26.8	19.9	6.9	25.7%	74.2	60.6	1.9	18.3%	N/A	N/A	N/A	N/A	N/A	N/A
	R2	RESIDENTIAL	UNKNOWN		W1/119	30.4	22.3	8.1	26.6%	88.8	71.4	2.5	19.5%	N/A	N/A	N/A	N/A	N/A	N/A
	R3	RESIDENTIAL	UNKNOWN		W7/119	25.6	14.9	10.7	41.8%	96.4	85.6	2.0	11.2%	N/A	N/A	N/A	N/A	N/A	N/A
	R4	RESIDENTIAL	UNKNOWN		W6/119	30.8	23.6	7.2	23.4%	73.2	64.4	1.3	11.9%	N/A	N/A	N/A	N/A	N/A	N/A
	R5	RESIDENTIAL	UNKNOWN		W2/119	32.7	24.3	8.4	25.7%	82.2	73.6	1.1	10.6%	N/A	N/A	N/A	N/A	N/A	N/A
	R6	RESIDENTIAL	UNKNOWN		W3/119	33.3	24.6	8.7	26.1%	100	94.3	1.0	5.7%	N/A	N/A	N/A	N/A	N/A	N/A
			UNKNOWN		W4/119	32	19.1	12.9	40.3%					N/A	N/A	N/A	N/A	N/A	N/A
118	R1	RESIDENTIAL	UNKNOWN		W5/118	22.7	15.5	7.2	31.7%	68.4	52.8	2.2	22.8%	N/A	N/A	N/A	N/A	N/A	N/A
	R2	RESIDENTIAL	UNKNOWN		W6/118	27.3	19.8	7.5	27.5%	67.6	57.8	1.5	14.4%	N/A	N/A	N/A	N/A	N/A	N/A
	R3	RESIDENTIAL	UNKNOWN		W7/118	23.3	12	11.3	48.5%	96	79.9	3.0	16.7%	N/A	N/A	N/A	N/A	N/A	N/A
	R4	RESIDENTIAL	UNKNOWN		W1/118	28.9	20.5	8.4	29.1%	87	66.7	2.9	23.3%	N/A	N/A	N/A	N/A	N/A	N/A
	R5	RESIDENTIAL	UNKNOWN		W2/118	31.4	22.5	8.9	28.3%	80.4	70.6	1.3	12.2%	N/A	N/A	N/A	N/A	N/A	N/A
	R6	RESIDENTIAL	UNKNOWN		W3/118	32.2	23	9.2	28.6%	100	87.5	2.2	12.4%	N/A	N/A	N/A	N/A	N/A	N/A
			UNKNOWN		W4/118	29	15.4	13.6	46.9%					N/A	N/A	N/A	N/A	N/A	N/A
117	R1	RESIDENTIAL	UNKNOWN		W7/117	19.7	13.1	6.6	33.5%	66.5	51.3	2.1	23.0%	N/A	N/A	N/A	N/A	N/A	N/A
	R2	RESIDENTIAL	UNKNOWN		W8/117	23.9	16.9	7	29.3%	60.2	50.8	1.4	15.8%	N/A	N/A	N/A	N/A	N/A	N/A
	R3	RESIDENTIAL	UNKNOWN		W6/117	21	13	8	38.1%	99.6	87.1	1.7	12.6%	8	0	2	0	75.0%	0.0%
			UNKNOWN		W9/117	26.3	19.1	7.2	27.4%					8	0	2	0	75.0%	0.0%
	R4	RESIDENTIAL	UNKNOWN		W2/117	26.9	19	7.9	29.4%	88.2	69.3	2.7	21.4%	N/A	N/A	N/A	N/A	N/A	N/A
	R5	RESIDENTIAL	UNKNOWN		W3/117	28.9	20.6	8.3	28.7%	80.6	71.2	1.2	11.7%	N/A	N/A	N/A	N/A	N/A	N/A

FLOOR	ROOM	PROPERTY TYPE	ROOM USE	ROOM NOTES	WINDOW	VSC (WINDOW)				NSL				APSH (WINDOW)					
						EX.	PR.	LOSS	LOSS	EX.	PR.	LOSS	LOSS	EX.		PR.		LOSS %	
						%	%		%	%	%	SQM	%	ANNUAL	WINTER	ANNUAL	WINTER	ANNUAL	WINTER

1-29 PROJECTION EAST (CONTINUED)																			
	R6	RESIDENTIAL	UNKNOWN		W4/I17	30	21.2	8.8	29.3%	100	88	2.2	12.0%	8	0	2	0	75.0%	0.0%
			UNKNOWN		W5/I17	30.2	20.9	9.3	30.8%					8	0	2	0	75.0%	0.0%
			UNKNOWN		W10/I17	22	12.6	9.4	42.7%					8	0	2	0	75.0%	0.0%
116	R1	RESIDENTIAL	UNKNOWN		W7/I16	17.3	11.7	5.6	32.4%	65.1	49.5	2.2	24.1%	N/A	N/A	N/A	N/A	N/A	N/A
	R2	RESIDENTIAL	UNKNOWN		W8/I16	20.4	14.8	5.6	27.5%	58	48.3	1.5	16.7%	N/A	N/A	N/A	N/A	N/A	N/A
	R3	RESIDENTIAL	UNKNOWN		W6/I16	19.8	12.1	7.7	38.9%	98.9	84.7	1.9	14.4%	8	0	2	0	75.0%	0.0%
			UNKNOWN		W9/I16	10.8	4.9	5.9	54.6%					8	0	2	0	75.0%	0.0%
	R4	RESIDENTIAL	UNKNOWN		W2/I16	23.1	16.3	6.8	29.4%	86.6	66.5	2.9	23.3%	N/A	N/A	N/A	N/A	N/A	N/A
	R5	RESIDENTIAL	UNKNOWN		W3/I16	25.9	18.7	7.2	27.8%	79.8	69.9	1.3	12.4%	N/A	N/A	N/A	N/A	N/A	N/A
	R6	RESIDENTIAL	UNKNOWN		W4/I16	25.9	19.2	6.7	25.9%	100	86	2.6	14.0%	2	0	0	0	100.0%	0.0%
			UNKNOWN		W5/I16	15.3	6.9	8.4	54.9%					8	0	2	0	75.0%	0.0%
			UNKNOWN		W10/I16	20	10.3	9.7	48.5%					8	0	2	0	75.0%	0.0%
115	R1	RESIDENTIAL	UNKNOWN		W7/I15	15.2	10.6	4.6	30.3%	57.6	39	2.6	32.2%	N/A	N/A	N/A	N/A	N/A	N/A
	R2	RESIDENTIAL	UNKNOWN		W8/I15	17.3	12.8	4.5	26.0%	49.8	38.8	1.6	22.0%	N/A	N/A	N/A	N/A	N/A	N/A
	R3	RESIDENTIAL	UNKNOWN		W6/I15	18.5	11.2	7.3	39.5%	91.8	64.9	3.7	29.4%	8	0	2	0	75.0%	0.0%
			UNKNOWN		W9/I15	8.3	3.7	4.6	55.4%					8	0	2	0	75.0%	0.0%
	R4	RESIDENTIAL	UNKNOWN		W2/I15	20.2	14.5	5.7	28.2%	78	63	2.2	19.3%	N/A	N/A	N/A	N/A	N/A	N/A
	R5	RESIDENTIAL	UNKNOWN		W3/I15	22.9	16.8	6.1	26.6%	64.8	56.8	1.0	12.3%	N/A	N/A	N/A	N/A	N/A	N/A
	R6	RESIDENTIAL	UNKNOWN		W4/I15	22.3	16.7	5.6	25.1%	95.2	65.1	5.6	31.6%	1	0	1	0	25.0%	0.0%
			UNKNOWN		W5/I15	11.8	4.5	7.3	61.9%					8	0	1	0	87.5%	0.0%
			UNKNOWN		W10/I15	18.7	8.9	9.8	52.4%					8	0	2	0	75.0%	0.0%
114	R1	RESIDENTIAL	UNKNOWN		W7/I14	13.1	9.8	3.3	25.2%	44.7	33.2	1.6	25.7%	N/A	N/A	N/A	N/A	N/A	N/A
	R2	RESIDENTIAL	UNKNOWN		W8/I14	14.5	11.4	3.1	21.4%	38.4	31.8	1.0	17.3%	N/A	N/A	N/A	N/A	N/A	N/A
	R3	RESIDENTIAL	UNKNOWN		W6/I14	16.5	10.2	6.3	38.2%	80.7	57.5	3.2	28.7%	6	0	1	0	83.3%	0.0%
			UNKNOWN		W9/I14	6.2	3.3	2.9	46.8%					8	0	2	0	75.0%	0.0%
	R4	RESIDENTIAL	UNKNOWN		W2/I14	17.4	13.1	4.3	24.7%	57.3	48.2	1.3	15.9%	N/A	N/A	N/A	N/A	N/A	N/A
	R5	RESIDENTIAL	UNKNOWN		W3/I14	19.7	14.8	4.9	24.9%	48.2	44.4	0.5	8.1%	N/A	N/A	N/A	N/A	N/A	N/A
	R6	RESIDENTIAL	UNKNOWN		W4/I14	19.2	14.9	4.3	22.4%	91.3	53.4	7.1	41.5%	2	0	0	0	100.0%	0.0%
			UNKNOWN		W5/I14	10.2	4.3	5.9	57.8%					8	0	1	0	87.5%	0.0%
			UNKNOWN		W10/I14	17.4	8	9.4	54.0%					8	0	1	0	87.5%	0.0%
113	R1	RESIDENTIAL	UNKNOWN		W7/I13	11	9	2	18.2%	33.7	27.8	0.8	17.6%	N/A	N/A	N/A	N/A	N/A	N/A

						VSC (WINDOW)				NSL				APSH (WINDOW)					
FLOOR	ROOM	PROPERTY TYPE	ROOM USE	ROOM NOTES	WINDOW	EX.	PR.	LOSS	LOSS	EX.	PR.	LOSS	LOSS	EX.		PR.		LOSS %	
						%	%		%	%	%	SQM	%	ANNUAL	WINTER	ANNUAL	WINTER	ANNUAL	WINTER
1-29 PROJECTION EAST (CONTINUED)																			
	R2	RESIDENTIAL	UNKNOWN		W8/I13	11.8	10.1	1.7	14.4%	29.2	25.6	0.5	12.2%	N/A	N/A	N/A	N/A	N/A	N/A
	R3	RESIDENTIAL	UNKNOWN		W6/I13	12.8	8.8	4	31.2%	67	49.2	2.4	26.6%	4	0	0	0	100.0%	0.0%
			UNKNOWN		W9/I13	1.9	1.3	0.6	31.6%					4	0	1	0	75.0%	0.0%
	R4	RESIDENTIAL	UNKNOWN		W2/I13	13.4	11.5	1.9	14.2%	36.9	32.6	0.6	11.5%	N/A	N/A	N/A	N/A	N/A	N/A
	R5	RESIDENTIAL	UNKNOWN		W3/I13	15.3	13.1	2.2	14.4%	37.4	36.2	0.2	3.1%	N/A	N/A	N/A	N/A	N/A	N/A
	R6	RESIDENTIAL	UNKNOWN		W4/I13	14.7	13	1.7	11.6%	87.2	44.8	7.9	48.6%	0	0	0	0	0.0%	0.0%
			UNKNOWN		W5/I13	5.2	1.7	3.5	67.3%					3	0	1	0	66.7%	0.0%
			UNKNOWN		W10/I13	14.7	7.2	7.5	51.0%					4	0	1	0	75.0%	0.0%
112	R1	RESIDENTIAL	UNKNOWN		W7/I12	8.8	7.9	0.9	10.2%	25.3	21.9	0.5	13.5%	N/A	N/A	N/A	N/A	N/A	N/A
	R2	RESIDENTIAL	UNKNOWN		W8/I12	9	8.3	0.7	7.8%	21.8	19.8	0.3	8.8%	N/A	N/A	N/A	N/A	N/A	N/A
	R3	RESIDENTIAL	UNKNOWN		W6/I12	9.2	6.5	2.7	29.3%	56	37.6	2.5	32.9%	3	0	0	0	100.0%	0.0%
			UNKNOWN		W9/I12	1	0.7	0.3	30.0%					3	0	1	0	66.7%	0.0%
	R4	RESIDENTIAL	UNKNOWN		W2/I12	8.8	7.8	1	11.4%	21.6	18	0.5	16.9%	N/A	N/A	N/A	N/A	N/A	N/A
	R5	RESIDENTIAL	UNKNOWN		W3/I12	10.1	8.7	1.4	13.9%	24.4	23.3	0.1	4.3%	N/A	N/A	N/A	N/A	N/A	N/A
	R6	RESIDENTIAL	UNKNOWN		W4/I12	9.8	8.3	1.5	15.3%	56	35.4	3.8	36.8%	0	0	0	0	0.0%	0.0%
			UNKNOWN		W5/I12	2.7	0.7	2	74.1%					1	0	0	0	100.0%	0.0%
			UNKNOWN		W10/I12	12.5	6.6	5.9	47.2%					4	0	1	0	75.0%	0.0%
111	R1	RESIDENTIAL	UNKNOWN		W7/I11	6.7	6.3	0.4	6.0%	17.3	16.1	0.2	7.4%	N/A	N/A	N/A	N/A	N/A	N/A
	R2	RESIDENTIAL	UNKNOWN		W8/I11	6.6	6.3	0.3	4.5%	14.8	14.2	0.1	4.3%	N/A	N/A	N/A	N/A	N/A	N/A
	R3	RESIDENTIAL	UNKNOWN		W6/I11	6.6	4.8	1.8	27.3%	52.5	31.3	2.9	40.3%	1	0	0	0	100.0%	0.0%
			UNKNOWN		W9/I11	1.2	1.1	0.1	8.3%					2	0	1	0	50.0%	0.0%
	R4	RESIDENTIAL	UNKNOWN		W2/I11	5.4	4.8	0.6	11.1%	17.5	12.8	0.7	26.5%	N/A	N/A	N/A	N/A	N/A	N/A
	R5	RESIDENTIAL	UNKNOWN		W3/I11	6.1	5.1	1	16.4%	19	16.1	0.4	15.2%	N/A	N/A	N/A	N/A	N/A	N/A
	R6	RESIDENTIAL	UNKNOWN		W4/I11	5.5	4.8	0.7	12.7%	46.7	31	2.9	33.7%	0	0	0	0	0.0%	0.0%
			UNKNOWN		W5/I11	2.7	1.6	1.1	40.7%					0	0	0	0	0.0%	0.0%
			UNKNOWN		W10/I11	9.6	6.2	3.4	35.4%					2	0	0	0	100.0%	0.0%
110	R1	RESIDENTIAL	UNKNOWN		W7/I10	4.9	4.9	0	0.0%	19.3	18.8	0.1	2.6%	N/A	N/A	N/A	N/A	N/A	N/A
	R2	RESIDENTIAL	UNKNOWN		W8/I10	4.9	4.9	0	0.0%	19.5	19.4	0.0	0.5%	N/A	N/A	N/A	N/A	N/A	N/A
			UNKNOWN		W9/I10	4.7	4.7	0	0.0%					N/A	N/A	N/A	N/A	N/A	N/A
			UNKNOWN		W10/I10	4.2	4.2	0	0.0%					N/A	N/A	N/A	N/A	N/A	N/A
	R3	RESIDENTIAL	UNKNOWN		W2/I10	1.6	1.3	0.3	18.8%	1.1	1.1	0.0	0.3%	N/A	N/A	N/A	N/A	N/A	N/A

(1) KITCHEN SMALLER THAN 13m2

(2) INC\HZ = SKY COMPONENT (INCLINED\HORIZONTAL WINDOWS)

(3) SINGLE ASPECT ROOM DEEPER THAN 5m

						VSC (WINDOW)				NSL				APSH (WINDOW)					
FLOOR	ROOM	PROPERTY	ROOM	ROOM	WINDOW	EX.	PR.	LOSS	LOSS	EX.	PR.	LOSS	LOSS	EX.		PR.		LOSS %	
		TYPE	USE	NOTES		%	%		%	%	%	SQM	%	ANNUAL	WINTER	ANNUAL	WINTER	ANNUAL	WINTER
1-29 PROJECTION EAST (CONTINUED)																			
	R4	RESIDENTIAL	UNKNOWN		W3/110	3.8	3.3	0.5	13.2%	15.7	11.4	0.6	27.9%	N/A	N/A	N/A	N/A	N/A	N/A
	R5	RESIDENTIAL	UNKNOWN		W4/110	4.2	3.5	0.7	16.7%	17.1	13.9	0.4	18.9%	N/A	N/A	N/A	N/A	N/A	N/A
	R6	RESIDENTIAL	UNKNOWN		W5/110	4.2	3.3	0.9	21.4%	42.5	24.7	3.3	42.0%	0	0	0	0	0.0%	0.0%
			UNKNOWN		W6/110	0	0	0	-					0	0	0	0	0.0%	0.0%
			UNKNOWN		W11/110	6.8	4.7	2.1	30.9%					2	0	0	0	100.0%	0.0%
13 STANSHAWE ROAD																			
391	R1	RESIDENTIAL	BEDROOM		W1/391	27.7	25.9	1.8	6.5%	98.2	98	0.0	0.2%	N/A	N/A	N/A	N/A	N/A	N/A
			BEDROOM		W2/391	28.1	26.3	1.8	6.4%					N/A	N/A	N/A	N/A	N/A	N/A
390	R1	RESIDENTIAL	LIVING ROOM		W1/390	27	25.8	1.2	4.4%	96.3	95.6	0.1	0.8%	N/A	N/A	N/A	N/A	N/A	N/A
136-137 FRIAR STREET																			
2062	R1	RESIDENTIAL	UNKNOWN		W1/2062	20.6	19.4	1.2	5.8%	93	80.8	1.7	13.2%	N/A	N/A	N/A	N/A	N/A	N/A
			UNKNOWN		W2/2062	20.2	19.2	1	5.0%					N/A	N/A	N/A	N/A	N/A	N/A
	R2	RESIDENTIAL	UNKNOWN		W3/2062	19.7	19.1	0.6	3.0%	95.9	88	1.0	8.2%	N/A	N/A	N/A	N/A	N/A	N/A
			UNKNOWN		W4/2062	19.7	19.2	0.5	2.5%					N/A	N/A	N/A	N/A	N/A	N/A
2061	R1	RESIDENTIAL	UNKNOWN		W1/2061	21.6	20.8	0.8	3.7%	95	89.4	1.1	5.9%	8	0	8	0	0.0%	0.0%
			UNKNOWN		W2/2061	21.3	20.6	0.7	3.3%					15	0	15	0	0.1%	0.0%
			UNKNOWN		W5/2061	31.2	31.2	0	0.0%					72	22	72	22	0.0%	0.0%
	R2	RESIDENTIAL	UNKNOWN		W3/2061	20.6	20.4	0.2	1.0%	73.7	70.9	0.4	3.7%	N/A	N/A	N/A	N/A	N/A	N/A
			UNKNOWN		W4/2061	20.4	20.2	0.2	1.0%					N/A	N/A	N/A	N/A	N/A	N/A
1-41 ICON HOUSE																			
120	R7	RESIDENTIAL	UNKNOWN		W10/120	31.2	25.8	5.4	17.3%	82.7	54.1	3.7	34.6%	N/A	N/A	N/A	N/A	N/A	N/A
	R8	RESIDENTIAL	UNKNOWN		W11/120	31.5	25.7	5.8	18.4%	64.7	59.3	0.8	8.4%	N/A	N/A	N/A	N/A	N/A	N/A
	R10	RESIDENTIAL	UNKNOWN		W8/120	31.2	26.7	4.5	14.4%	97.5	69.1	5.2	29.1%	N/A	N/A	N/A	N/A	N/A	N/A
			UNKNOWN		W9/120	31.2	26.4	4.8	15.4%					N/A	N/A	N/A	N/A	N/A	N/A
119	R7	RESIDENTIAL	UNKNOWN		W9/119	27.8	17.5	10.3	37.1%	81.6	53.3	3.2	34.7%	N/A	N/A	N/A	N/A	N/A	N/A
	R8	RESIDENTIAL	UNKNOWN		W8/119	24.5	23.5	1	4.1%	70.9	68.2	0.3	3.9%	N/A	N/A	N/A	N/A	N/A	N/A
	R9	RESIDENTIAL	UNKNOWN		W10/119	33.7	26	7.7	22.8%	97.3	94.5	0.3	2.8%	35	2	29	1	17.1%	50.0%
	R10	RESIDENTIAL	UNKNOWN		W11/119	27.8	25.3	2.5	9.0%	93.4	66.4	5.2	28.9%	N/A	N/A	N/A	N/A	N/A	N/A

FLOOR	ROOM	PROPERTY TYPE	ROOM USE	ROOM NOTES	WINDOW	VSC (WINDOW)				NSL				APSH (WINDOW)					
						EX.	PR.	LOSS	LOSS	EX.	PR.	LOSS	LOSS	EX.		PR.		LOSS %	
						%	%		%	%	%	SQM	%	ANNUAL	WINTER	ANNUAL	WINTER	ANNUAL	WINTER

1-41 ICON HOUSE (CONTINUED)																			
			UNKNOWN		W12/119	22.1	21.9	0.2	0.9%					N/A	N/A	N/A	N/A	N/A	N/A
118	R7	RESIDENTIAL	UNKNOWN		W9/118	25.1	14.4	10.7	42.6%	80.9	49	3.6	39.5%	N/A	N/A	N/A	N/A	N/A	N/A
	R8	RESIDENTIAL	UNKNOWN		W8/118	21.5	20.6	0.9	4.2%	70.3	66.7	0.4	5.2%	N/A	N/A	N/A	N/A	N/A	N/A
	R9	RESIDENTIAL	UNKNOWN		W10/118	31.2	22.9	8.3	26.6%	95.3	89.1	0.8	6.5%	29	2	22	1	24.1%	50.0%
	R10	RESIDENTIAL	UNKNOWN		W11/118	20.8	20.7	0.1	0.5%	66.1	61.9	0.8	6.4%	N/A	N/A	N/A	N/A	N/A	N/A
			UNKNOWN		W12/118	16	16	0	0.0%					N/A	N/A	N/A	N/A	N/A	N/A
117	R7	RESIDENTIAL	UNKNOWN		W10/117	31.2	23.4	7.8	25.0%	93.9	74.7	2.4	20.4%	32	2	25	0	21.9%	100.0%
			UNKNOWN		W13/117	23.5	18.2	5.3	22.6%					3	3	7	3	16.2%	50.0%
	R8	RESIDENTIAL	UNKNOWN		W12/117	23.5	19.2	4.3	18.3%	43.6	40.8	0.4	6.4%	N/A	N/A	N/A	N/A	N/A	N/A
	R9	RESIDENTIAL	UNKNOWN		W11/117	28.4	20.4	8	28.2%	93.1	86.1	0.9	7.5%	21	2	13	0	38.1%	100.0%
	R10	RESIDENTIAL	UNKNOWN		W14/117	16.9	16.9	0	0.0%	58.7	58.7	0.0	0.0%	N/A	N/A	N/A	N/A	N/A	N/A
			UNKNOWN		W15/117	14	14	0	0.0%					N/A	N/A	N/A	N/A	N/A	N/A
116	R7	RESIDENTIAL	UNKNOWN		W10/116	16	9.7	6.3	39.4%	92.5	60.4	4.0	34.7%	16	2	9	0	43.8%	100.0%
			UNKNOWN		W13/116	20.1	16.7	3.4	16.9%					10	3	5	4	10.5%	50.0%
	R8	RESIDENTIAL	UNKNOWN		W12/116	20.5	17.7	2.8	13.7%	43.1	40.1	0.4	6.9%	N/A	N/A	N/A	N/A	N/A	N/A
	R9	RESIDENTIAL	UNKNOWN		W11/116	25.9	18.6	7.3	28.2%	90.6	81	1.2	10.6%	16	2	9	0	43.8%	100.0%
	R10	RESIDENTIAL	UNKNOWN		W14/116	14	14	0	0.0%	56.8	56.8	0.0	0.0%	N/A	N/A	N/A	N/A	N/A	N/A
			UNKNOWN		W15/116	12.2	12.2	0	0.0%					N/A	N/A	N/A	N/A	N/A	N/A
115	R7	RESIDENTIAL	UNKNOWN		W10/115	12.9	7.6	5.3	41.1%	59	47.5	1.5	19.6%	15	2	8	0	46.7%	100.0%
			UNKNOWN		W13/115	16.8	15.1	1.7	10.1%					4	3	5	4	14.4%	50.0%
	R8	RESIDENTIAL	UNKNOWN		W12/115	17.5	16.1	1.4	8.0%	39.9	37.5	0.3	6.0%	N/A	N/A	N/A	N/A	N/A	N/A
	R9	RESIDENTIAL	UNKNOWN		W11/115	23.4	17.1	6.3	26.9%	89.5	68.1	2.6	23.8%	15	1	9	0	40.0%	100.0%
	R10	RESIDENTIAL	UNKNOWN		W14/115	11.8	11.8	0	0.0%	52.8	52.8	0.0	0.0%	N/A	N/A	N/A	N/A	N/A	N/A
			UNKNOWN		W15/115	10.6	10.6	0	0.0%					N/A	N/A	N/A	N/A	N/A	N/A
114	R7	RESIDENTIAL	UNKNOWN		W10/114	9.9	6.7	3.2	32.3%	54	43.3	1.3	19.8%	13	1	7	0	46.2%	100.0%
			UNKNOWN		W13/114	13.7	13.2	0.5	3.6%					6	3	2	3	56.7%	50.0%
	R8	RESIDENTIAL	UNKNOWN		W12/114	14.5	14	0.5	3.4%	32.6	31.7	0.1	2.7%	N/A	N/A	N/A	N/A	N/A	N/A
	R9	RESIDENTIAL	UNKNOWN		W11/114	20.1	15.3	4.8	23.9%	88.2	61.8	3.2	29.9%	12	1	6	0	50.0%	100.0%
	R10	RESIDENTIAL	UNKNOWN		W14/114	9.9	9.9	0	0.0%	43.6	43.6	0.0	0.0%	N/A	N/A	N/A	N/A	N/A	N/A
			UNKNOWN		W15/114	9.2	9.2	0	0.0%					N/A	N/A	N/A	N/A	N/A	N/A
113	R7	RESIDENTIAL	UNKNOWN		W10/113	5.2	4.2	1	19.2%	44.8	36.2	1.1	19.3%	8	0	6	0	25.0%	0.0%

FLOOR	ROOM	PROPERTY TYPE	ROOM USE	ROOM NOTES	WINDOW	VSC (WINDOW)				NSL				APSH (WINDOW)					
						EX.	PR.	LOSS	LOSS	EX.	PR.	LOSS	LOSS	EX.		PR.		LOSS %	
						%	%		%	%	%	SQM	%	ANNUAL	WINTER	ANNUAL	WINTER	ANNUAL	WINTER

1-41 ICON HOUSE (CONTINUED)

			UNKNOWN		W13/113	10.7	10.6	0.1	0.9%									100.0%	0.0%
	R8	RESIDENTIAL	UNKNOWN		W12/113	11.5	11.4	0.1	0.9%	24.2	24.2	0.0	0.0%	N/A	N/A	N/A	N/A	N/A	N/A
	R9	RESIDENTIAL	UNKNOWN		W11/113	16.1	13.7	2.4	14.9%	77.6	53.7	2.9	30.9%	8	1	5	0	37.5%	100.0%
	R10	RESIDENTIAL	UNKNOWN		W14/113	8.3	8.3	0	0.0%	32.7	32.7	0.0	0.0%	N/A	N/A	N/A	N/A	N/A	N/A
			UNKNOWN		W15/113	7.9	7.9	0	0.0%					N/A	N/A	N/A	N/A	N/A	N/A
112	R7	RESIDENTIAL	UNKNOWN		W10/112	1.9	1.7	0.2	10.5%	17.3	16.8	0.1	3.3%	3	0	3	0	0.0%	0.0%
			UNKNOWN		W13/112	7.6	7.6	0	0.0%					1	0	0	0	100.0%	0.0%
	R8	RESIDENTIAL	UNKNOWN		W12/112	8.4	8.3	0.1	1.2%	13.5	13.5	0.0	0.0%	N/A	N/A	N/A	N/A	N/A	N/A
	R9	RESIDENTIAL	UNKNOWN		W11/112	12.5	11.5	1	8.0%	63.3	43.1	2.5	31.9%	3	0	2	0	33.3%	0.0%
	R10	RESIDENTIAL	UNKNOWN		W14/112	7	7	0	0.0%	26	26	0.0	0.0%	N/A	N/A	N/A	N/A	N/A	N/A
			UNKNOWN		W15/112	6.8	6.8	0	0.0%					N/A	N/A	N/A	N/A	N/A	N/A
111	R7	RESIDENTIAL	UNKNOWN		W10/111	1.4	1.4	0	0.0%	13	13	0.0	0.0%	0	0	0	0	0.0%	0.0%
			UNKNOWN		W13/111	4.9	4.9	0	0.0%					0	0	0	0	0.0%	0.0%
	R8	RESIDENTIAL	UNKNOWN		W12/111	5.6	5.5	0.1	1.8%	10	10	0.0	0.0%	N/A	N/A	N/A	N/A	N/A	N/A
	R9	RESIDENTIAL	UNKNOWN		W11/111	9.2	8.7	0.5	5.4%	55.1	34.1	2.6	38.1%	3	0	2	0	33.3%	0.0%

144 FRIAR STREET

2022	R1	RESIDENTIAL	UNKNOWN		W1/2022	17.5	17.5	0	0.0%	21.9	21.8	0.0	0.3%	N/A	N/A	N/A	N/A	N/A	N/A
2021	R1 (3)	RESIDENTIAL	UNKNOWN		W1/2021	14.8	14.8	0	0.0%	22.1	22.1	0.0	0.0%	N/A	N/A	N/A	N/A	N/A	N/A

1-45 PROJECTION WEST

108	R1	RESIDENTIAL	UNKNOWN		W4/108	31.6	21.1	10.5	33.2%	97	72.7	3.5	25.0%	N/A	N/A	N/A	N/A	N/A	N/A
	R2	RESIDENTIAL	UNKNOWN		W8/108	34.1	22.6	11.5	33.7%	99.5	80.6	3.0	19.0%	N/A	N/A	N/A	N/A	N/A	N/A
	R3	RESIDENTIAL	UNKNOWN		W9/108	34.9	22.7	12.2	35.0%	97.6	62.1	4.6	36.4%	N/A	N/A	N/A	N/A	N/A	N/A
	R5	RESIDENTIAL	UNKNOWN		W1/108	38.9	36.6	2.3	5.9%	99.9	99.2	0.1	0.7%	74	24	69	24	6.8%	0.0%
			UNKNOWN		W6/108	39.5	30.6	8.9	22.5%					53	17	48	17	9.4%	0.0%
	R6	RESIDENTIAL	UNKNOWN		W10/108	38	32.9	5.1	13.4%	98.2	97.6	0.1	0.6%	53	17	48	17	9.4%	0.0%
	R7	RESIDENTIAL	UNKNOWN		W5/108	39.6	30	9.6	24.2%	99.2	96.2	0.6	3.0%	53	17	47	16	11.3%	5.9%
			UNKNOWN		W7/108	38.6	22.4	16.2	42.0%							0		0.0%	0.0%
	R8	RESIDENTIAL	UNKNOWN		W2/108	38.7	36.5	2.2	5.7%	98.7	98.7	0.0	0.0%	74	24	69	24	6.8%	0.0%
			UNKNOWN		W3/108	37	35	2	5.4%					62	20	57	20	8.1%	0.0%

						VSC (WINDOW)				NSL				APSH (WINDOW)					
FLOOR	ROOM	PROPERTY	ROOM	ROOM	WINDOW	EX.	PR.	LOSS	LOSS	EX.	PR.	LOSS	LOSS	EX.		PR.		LOSS %	
		TYPE	USE	NOTES	%	%		%	%	%	%	SQM	%	ANNUAL	WINTER	ANNUAL	WINTER	ANNUAL	WINTER
1-45 PROJECTION WEST (CONTINUED)																			
107	R9	RESIDENTIAL	UNKNOWN		W11/108	39.1	33.6	5.5	14.1%	98.6	98.3	0.0	0.2%	53	17	48	17	9.4%	0.0%
	R10	RESIDENTIAL	UNKNOWN		W12/108	39.3	33.8	5.5	14.0%	99.9	99.9	0.0	0.0%	53	17	48	17	9.4%	0.0%
	R11	RESIDENTIAL	UNKNOWN		W13/108	39.5	34.3	5.2	13.2%	99.1	98.9	0.0	0.1%	53	17	48	17	9.4%	0.0%
	R12	RESIDENTIAL	UNKNOWN		W14/108	36.5	33.1	3.4	9.3%	96.4	96.4	0.0	0.0%	53	17	49	17	7.5%	0.0%
	R13	RESIDENTIAL	UNKNOWN		W15/108	38.4	37.4	1	2.6%	99.4	99.4	0.0	0.0%	72	24	69	24	4.2%	0.0%
	R1	RESIDENTIAL	UNKNOWN		W4/107	30	19.5	10.5	35.0%	96.6	69.6	3.9	28.0%	N/A	N/A	N/A	N/A	N/A	N/A
	R2	RESIDENTIAL	UNKNOWN		W8/107	19.8	8.1	11.7	59.1%	99.5	70.6	4.6	29.0%	N/A	N/A	N/A	N/A	N/A	N/A
	R3	RESIDENTIAL	UNKNOWN		W9/107	33.6	20.8	12.8	38.1%	97.6	59.2	5.0	39.3%	N/A	N/A	N/A	N/A	N/A	N/A
	R5	RESIDENTIAL	UNKNOWN		W1/107	37.9	35.1	2.8	7.4%	99.9	99.2	0.1	0.7%	71	23	65	23	8.5%	0.0%
				UNKNOWN		W6/107	25.6	15.6	10	39.1%					38	17	32	17	15.8%
	R6	RESIDENTIAL	UNKNOWN		W10/107	35.8	30.3	5.5	15.4%	97.9	94.8	0.4	3.2%	53	17	48	17	9.4%	0.0%
	R7	RESIDENTIAL	UNKNOWN		W5/107	38.3	27.6	10.7	27.9%	99.1	90.2	1.9	8.9%	48	12	41	11	14.6%	8.3%
			UNKNOWN		W7/107	23.9	6.6	17.3	72.4%					18	6	9	4	50.0%	33.3%
	R8	RESIDENTIAL	UNKNOWN		W2/107	36.9	34.4	2.5	6.8%	98.6	98.6	0.0	0.0%	67	21	61	21	9.0%	0.0%
			UNKNOWN		W3/107	34.7	32.4	2.3	6.6%					58	19	52	19	10.3%	0.0%
	R9	RESIDENTIAL	UNKNOWN		W11/107	36.4	30.7	5.7	15.7%	98.5	97.1	0.1	1.4%	45	9	40	9	11.1%	0.0%
	R10	RESIDENTIAL	UNKNOWN		W12/107	24.7	18.8	5.9	23.9%	99.9	99.9	0.0	0.0%	37	16	31	16	16.2%	0.0%
	R11	RESIDENTIAL	UNKNOWN		W13/107	35.8	30.8	5	14.0%	99.1	97.4	0.2	1.7%	53	17	48	17	9.4%	0.0%
	R12	RESIDENTIAL	UNKNOWN		W14/107	32.4	28.6	3.8	11.7%	96.2	96.2	0.0	0.0%	42	7	37	7	11.9%	0.0%
	R13	RESIDENTIAL	UNKNOWN		W15/107	32	31	1	3.1%	99.5	99.4	0.0	0.0%	58	22	54	22	6.9%	0.0%
106	R1	RESIDENTIAL	UNKNOWN		W4/106	26.6	16.5	10.1	38.0%	96.3	66.6	4.3	30.9%	N/A	N/A	N/A	N/A	N/A	N/A
	R2	RESIDENTIAL	UNKNOWN		W15/106	18.1	6.9	11.2	61.9%	98.1	70.6	4.8	28.0%	N/A	N/A	N/A	N/A	N/A	N/A
	R3	RESIDENTIAL	UNKNOWN		W16/106	31.5	18.7	12.8	40.6%	93.6	67.1	3.8	28.4%	N/A	N/A	N/A	N/A	N/A	N/A
	R4	RESIDENTIAL	UNKNOWN		W6/106	36.5	24.9	11.6	31.8%	98.1	70.4	3.5	28.2%	40	12	31	11	22.5%	8.3%
	R5	RESIDENTIAL	UNKNOWN		W1/106	35.7	32.9	2.8	7.8%	99.9	99.1	0.1	0.7%	67	21	61	21	9.0%	0.0%
			UNKNOWN		W7/106	23.8	13.5	10.3	43.3%					37	16	29	16	21.6%	0.0%
	R6	RESIDENTIAL	UNKNOWN		W8/106	33.7	27.9	5.8	17.2%	97.7	92.2	0.7	5.6%	49	14	43	14	12.2%	0.0%
	R7	RESIDENTIAL	UNKNOWN		W5/106	38	25.5	12.5	32.9%	99.9	94.4	0.6	5.5%	51	16	40	14	21.6%	12.5%
			UNKNOWN		W14/106	37.3	18.3	19	50.9%					30	6	19	4	36.7%	33.3%
	R8	RESIDENTIAL	UNKNOWN		W2/106	34.6	32	2.6	7.5%	98.6	98.6	0.0	0.0%	60	18	54	18	10.0%	0.0%
		UNKNOWN		W3/106	32.4	30.1	2.3	7.1%					55	18	49	18	10.9%	0.0%	

						VSC (WINDOW)				NSL				APSH (WINDOW)					
FLOOR	ROOM	PROPERTY	ROOM	ROOM	WINDOW	EX.	PR.	LOSS	LOSS	EX.	PR.	LOSS	LOSS	EX.		PR.		LOSS %	
		TYPE	USE	NOTES		%	%		%	%	%	%	SQM	%	ANNUAL	WINTER	ANNUAL	WINTER	ANNUAL
1-45 PROJECTION WEST (CONTINUED)																			
	R9	RESIDENTIAL	UNKNOWN		W9/106	33.4	27.3	6.1	18.3%	98.4	95.5	0.3	2.9%	35	7	29	7	17.1%	0.0%
	R10	RESIDENTIAL	UNKNOWN		W10/106	21.9	16.1	5.8	26.5%	99.9	99.9	0.0	0.0%	34	13	28	13	17.6%	0.0%
	R11	RESIDENTIAL	UNKNOWN		W11/106	32.5	27.5	5	15.4%	99	95.3	0.4	3.7%	49	13	43	13	12.2%	0.0%
	R12	RESIDENTIAL	UNKNOWN		W12/106	29.2	25.4	3.8	13.0%	96.1	96.1	0.0	0.0%	33	5	27	5	18.2%	0.0%
	R13	RESIDENTIAL	UNKNOWN		W13/106	21.2	17.4	3.8	17.9%	99.8	99.7	0.0	0.1%	35	15	31	15	11.4%	0.0%
105	R1	RESIDENTIAL	UNKNOWN		W4/105	23.8	14.3	9.5	39.9%	95.2	63.1	4.6	33.7%	N/A	N/A	N/A	N/A	N/A	N/A
	R2	RESIDENTIAL	UNKNOWN		W15/105	16.1	5.6	10.5	65.2%	97.8	67.6	5.3	30.8%	N/A	N/A	N/A	N/A	N/A	N/A
	R3	RESIDENTIAL	UNKNOWN		W16/105	29.6	17.1	12.5	42.2%	92.6	64.6	4.0	30.3%	N/A	N/A	N/A	N/A	N/A	N/A
	R4	RESIDENTIAL	UNKNOWN		W6/105	33.4	21.6	11.8	35.3%	98.1	64	4.3	34.7%	37	9	28	9	24.3%	0.0%
	R5	RESIDENTIAL	UNKNOWN		W1/105	30.6	28.5	2.1	6.9%	99.8	99.1	0.1	0.7%	58	17	52	17	10.3%	0.0%
			UNKNOWN		W7/105	19.8	9.7	10.1	51.0%					32	12	24	12	25.0%	0.0%
	R6	RESIDENTIAL	UNKNOWN		W8/105	29.5	24.5	5	16.9%	97.6	89.3	1.0	8.5%	43	11	37	11	14.0%	0.0%
	R7	RESIDENTIAL	UNKNOWN		W5/105	35.4	22.4	13	36.7%	99.7	90.7	1.0	9.1%	45	12	35	12	22.2%	0.0%
			UNKNOWN		W14/105	26.8	8	18.8	70.1%					25	4	14	3	44.0%	25.0%
	R8	RESIDENTIAL	UNKNOWN		W2/105	29.9	28	1.9	6.4%	98.6	98.6	0.0	0.0%	53	14	47	14	11.3%	0.0%
			UNKNOWN		W3/105	28.1	26.3	1.8	6.4%					48	13	42	13	12.5%	0.0%
	R9	RESIDENTIAL	UNKNOWN		W9/105	28.8	23.7	5.1	17.7%	98.3	93	0.6	5.5%	32	5	26	5	18.8%	0.0%
	R10	RESIDENTIAL	UNKNOWN		W10/105	17.2	12.7	4.5	26.2%	99.9	99.7	0.0	0.2%	29	12	26	12	10.3%	0.0%
	R11	RESIDENTIAL	UNKNOWN		W11/105	27.7	24	3.7	13.4%	99	91.9	0.8	7.2%	45	12	41	12	8.9%	0.0%
	R12	RESIDENTIAL	UNKNOWN		W12/105	24.8	22	2.8	11.3%	96.1	95.4	0.1	0.7%	29	3	25	3	13.8%	0.0%
	R13	RESIDENTIAL	UNKNOWN		W13/105	16.8	13.8	3	17.9%	99.8	99.5	0.0	0.2%	30	13	28	13	6.7%	0.0%
104	R1	RESIDENTIAL	UNKNOWN		W4/104	21.4	12.6	8.8	41.1%	81.7	48.9	4.7	40.1%	N/A	N/A	N/A	N/A	N/A	N/A
	R2	RESIDENTIAL	UNKNOWN		W15/104	14	4.4	9.6	68.6%	82	40.6	7.3	50.5%	N/A	N/A	N/A	N/A	N/A	N/A
	R3	RESIDENTIAL	UNKNOWN		W16/104	27.7	15.7	12	43.3%	84.3	52.2	4.6	38.1%	N/A	N/A	N/A	N/A	N/A	N/A
	R4	RESIDENTIAL	UNKNOWN		W6/104	30.2	18.3	11.9	39.4%	95.9	54.5	5.2	43.2%	32	5	22	5	31.3%	0.0%
	R5	RESIDENTIAL	UNKNOWN		W1/104	25.3	23.9	1.4	5.5%	93.7	78.6	2.7	16.1%	47	12	43	12	8.5%	0.0%
			UNKNOWN		W7/104	15.6	6.1	9.5	60.9%					25	8	16	8	36.0%	0.0%
	R6	RESIDENTIAL	UNKNOWN		W8/104	25.1	21.1	4	15.9%	79.9	72.8	0.9	8.9%	34	8	32	8	5.9%	0.0%
	R7	RESIDENTIAL	UNKNOWN		W5/104	32.5	19.2	13.3	40.9%	99.7	87.9	1.3	11.8%	39	8	29	8	25.6%	0.0%
			UNKNOWN		W14/104	25.3	6.7	18.6	73.5%					22	1	10	1	54.5%	0.0%
	R8	RESIDENTIAL	UNKNOWN		W2/104	24.9	23.7	1.2	4.8%	95.5	95.5	0.0	0.0%	46	12	42	12	8.7%	0.0%

						VSC (WINDOW)				NSL				APSH (WINDOW)					
FLOOR	ROOM	PROPERTY	ROOM	ROOM	WINDOW	EX.	PR.	LOSS	LOSS	EX.	PR.	LOSS	LOSS	EX.		PR.		LOSS %	
		TYPE	USE	NOTES	%	%		%	%	%	%	SQM	%	ANNUAL	WINTER	ANNUAL	WINTER	ANNUAL	WINTER
1-45 PROJECTION WEST (CONTINUED)																			
			UNKNOWN		W3/104	23.6	22.4	1.2	5.1%					40	9	37	9	7.5%	0.0%
	R9	RESIDENTIAL	UNKNOWN		W9/104	24.2	20.2	4	16.5%	78.9	74.8	0.4	5.2%	24	3	23	3	4.2%	0.0%
	R10	RESIDENTIAL	UNKNOWN		W10/104	12.5	9.1	3.4	27.2%	64	54.2	1.2	15.3%	23	10	22	10	4.3%	0.0%
	R11	RESIDENTIAL	UNKNOWN		W11/104	22.7	20.6	2.1	9.3%	76.9	71.7	0.6	6.7%	37	10	37	10	0.0%	0.0%
	R12	RESIDENTIAL	UNKNOWN		W12/104	20.3	18.5	1.8	8.9%	71.6	70.7	0.1	1.3%	22	0	21	0	4.5%	0.0%
	R13	RESIDENTIAL	UNKNOWN		W13/104	12.2	10	2.2	18.0%	70.3	54.6	1.9	22.4%	21	9	21	9	0.0%	0.0%
103	R1	RESIDENTIAL	UNKNOWN		W4/103	18.6	11.4	7.2	38.7%	67	38.2	4.1	42.9%	N/A	N/A	N/A	N/A	N/A	N/A
	R2	RESIDENTIAL	UNKNOWN		W15/103	10	3.2	6.8	68.0%	72.9	26.2	8.2	64.1%	N/A	N/A	N/A	N/A	N/A	N/A
	R3	RESIDENTIAL	UNKNOWN		W16/103	24	14.4	9.6	40.0%	70.4	41.8	4.1	40.6%	N/A	N/A	N/A	N/A	N/A	N/A
	R4	RESIDENTIAL	UNKNOWN		W6/103	27.1	15.4	11.7	43.2%	91.4	40.3	6.4	55.9%	26	5	18	5	30.8%	0.0%
	R5	RESIDENTIAL	UNKNOWN		W1/103	20.7	19.6	1.1	5.3%	91.4	60.4	5.5	33.9%	36	9	33	9	8.3%	0.0%
			UNKNOWN		W7/103	11.6	3	8.6	74.1%					16	6	10	6	37.5%	0.0%
	R6	RESIDENTIAL	UNKNOWN		W8/103	21	17.9	3.1	14.8%	55.1	48.8	0.8	11.4%	27	6	25	6	7.4%	0.0%
	R7	RESIDENTIAL	UNKNOWN		W5/103	29.4	16.3	13.1	44.6%	99.1	67.8	3.5	31.6%	36	6	26	6	27.8%	0.0%
			UNKNOWN		W14/103	23.3	5.4	17.9	76.8%					19	0	9	0	52.6%	0.0%
	R8	RESIDENTIAL	UNKNOWN		W2/103	20.5	19.6	0.9	4.4%	79.2	79.2	0.0	0.0%	36	9	34	9	5.6%	0.0%
			UNKNOWN		W3/103	19.5	18.8	0.7	3.6%					32	9	31	9	3.1%	0.0%
	R9	RESIDENTIAL	UNKNOWN		W9/103	20.3	17.2	3.1	15.3%	51.5	49.8	0.2	3.4%	18	2	17	2	5.6%	0.0%
	R10	RESIDENTIAL	UNKNOWN		W10/103	7.9	5.3	2.6	32.9%	42.4	33.7	1.1	20.5%	15	7	15	7	0.0%	0.0%
	R11	RESIDENTIAL	UNKNOWN		W11/103	18.3	17.3	1	5.5%	49.1	48.1	0.1	2.2%	29	6	29	6	0.0%	0.0%
	R12	RESIDENTIAL	UNKNOWN		W12/103	17	15.9	1.1	6.5%	48.2	47.9	0.0	0.6%	15	0	15	0	0.0%	0.0%
	R13	RESIDENTIAL	UNKNOWN		W13/103	7.6	6.1	1.5	19.7%	48.1	41.8	0.8	13.1%	13	6	13	6	0.0%	0.0%
102	R1	RESIDENTIAL	UNKNOWN		W4/102	15.5	10.2	5.3	34.2%	53.6	31.3	3.2	41.5%	N/A	N/A	N/A	N/A	N/A	N/A
	R2	RESIDENTIAL	UNKNOWN		W15/102	15.5	11.6	3.9	25.2%	59.9	39.7	3.6	33.7%	N/A	N/A	N/A	N/A	N/A	N/A
	R3	RESIDENTIAL	UNKNOWN		W16/102	16	11.4	4.6	28.8%	40.6	32.8	1.1	19.2%	N/A	N/A	N/A	N/A	N/A	N/A
	R4	RESIDENTIAL	UNKNOWN		W6/102	24.2	12.9	11.3	46.7%	88.8	31.1	7.3	64.9%	21	3	13	3	38.1%	0.0%
	R5	RESIDENTIAL	UNKNOWN		W1/102	16.9	16.1	0.8	4.7%	90.8	49.3	7.3	45.7%	28	7	26	7	7.1%	0.0%
			UNKNOWN		W7/102	9.6	1.8	7.8	81.2%					12	4	7	4	41.7%	0.0%
	R6	RESIDENTIAL	UNKNOWN		W8/102	17.5	14.5	3	17.1%	41.7	37	0.6	11.4%	18	2	18	2	0.0%	0.0%
	R7	RESIDENTIAL	UNKNOWN		W5/102	26.6	13.7	12.9	48.5%	98.1	52.4	5.1	46.6%	29	3	19	3	34.5%	0.0%
			UNKNOWN		W14/102	20.5	4	16.5	80.5%					17	0	7	0	58.8%	0.0%

FLOOR	ROOM	PROPERTY TYPE	ROOM USE	ROOM NOTES	WINDOW	VSC (WINDOW)				NSL				APSH (WINDOW)					
						EX.	PR.	LOSS	LOSS	EX.	PR.	LOSS	LOSS	EX.		PR.		LOSS %	
						%	%		%	%	%	SQM	%	ANNUAL	WINTER	ANNUAL	WINTER	ANNUAL	WINTER

1-45 PROJECTION WEST (CONTINUED)																			
	R8	RESIDENTIAL	UNKNOWN		W2/102	16.8	16.1	0.7	4.2%	68.5	68.5	0.0	0.0%	26	6	24	6	7.7%	0.0%
			UNKNOWN		W3/102	15.9	15.3	0.6	3.8%					24	5	23	5	4.2%	0.0%
	R9	RESIDENTIAL	UNKNOWN		W9/102	16.8	13.9	2.9	17.3%	38.9	36.8	0.2	5.4%	13	1	13	1	0.0%	0.0%
	R10	RESIDENTIAL	UNKNOWN		W10/102	4.4	1.8	2.6	59.1%	33.8	23.8	1.2	29.5%	6	3	6	3	0.0%	0.0%
	R11	RESIDENTIAL	UNKNOWN		W11/102	14.6	13.8	0.8	5.5%	35.3	34.8	0.1	1.3%	22	3	22	3	0.0%	0.0%
	R12	RESIDENTIAL	UNKNOWN		W12/102	13.8	13.2	0.6	4.3%	33.8	33.8	0.0	0.0%	11	0	11	0	0.0%	0.0%
	R13	RESIDENTIAL	UNKNOWN		W13/102	4.2	3	1.2	28.6%	35.3	31.4	0.5	10.9%	5	2	5	2	0.0%	0.0%
101	R1	RESIDENTIAL	UNKNOWN		W4/101	12.2	9.4	2.8	23.0%	39.7	26.5	1.9	33.1%	N/A	N/A	N/A	N/A	N/A	N/A
	R2	RESIDENTIAL	UNKNOWN		W15/101	2.3	1.1	1.2	52.2%	21.3	14.8	1.2	30.9%	N/A	N/A	N/A	N/A	N/A	N/A
	R3	RESIDENTIAL	UNKNOWN		W16/101	10.4	7.6	2.8	26.9%	25.9	20.8	0.7	19.7%	N/A	N/A	N/A	N/A	N/A	N/A
	R4	RESIDENTIAL	UNKNOWN		W6/101	21.7	10.5	11.2	51.6%	87.1	25.7	7.8	70.5%	15	3	8	3	46.7%	0.0%
	R5	RESIDENTIAL	UNKNOWN		W1/101	14	13.2	0.8	5.7%	90.6	43.4	8.4	52.1%	21	5	20	5	4.8%	0.0%
			UNKNOWN		W7/101	8.2	0.8	7.4	90.2%					10	4	6	4	40.0%	0.0%
	R6	RESIDENTIAL	UNKNOWN		W8/101	14.5	11.8	2.7	18.6%	35	30.5	0.6	13.0%	13	1	13	1	0.0%	0.0%
	R7	RESIDENTIAL	UNKNOWN		W5/101	24	11.4	12.6	52.5%	98	46.2	5.7	52.9%	23	3	14	3	39.1%	0.0%
			UNKNOWN		W14/101	16.3	2.3	14	85.9%					13	0	4	0	59.2%	0.0%
	R8	RESIDENTIAL	UNKNOWN		W2/101	13.8	13.2	0.6	4.3%	60.8	60.8	0.0	0.0%	21	4	20	4	4.8%	0.0%
			UNKNOWN		W3/101	12.9	12.4	0.5	3.9%					19	3	18	3	5.3%	0.0%
	R9	RESIDENTIAL	UNKNOWN		W9/101	13.9	11.1	2.8	20.1%	31.8	29.9	0.2	6.1%	9	1	9	1	0.0%	0.0%
	R10	RESIDENTIAL	UNKNOWN		W10/101	3.3	0.8	2.5	75.8%	29.7	18.8	1.3	36.8%	5	3	5	3	0.0%	0.0%
	R11	RESIDENTIAL	UNKNOWN		W11/101	11.5	10.9	0.6	5.2%	28.4	26.5	0.2	6.8%	17	3	17	3	0.0%	0.0%
	R12	RESIDENTIAL	UNKNOWN		W12/101	11.1	10.6	0.5	4.5%	25.1	25.1	0.0	0.0%	7	0	7	0	0.0%	0.0%
	R13	RESIDENTIAL	UNKNOWN		W13/101	2.2	1	1.2	54.5%	23.8	18.6	0.6	21.7%	3	0	3	0	0.0%	0.0%
100	R1	RESIDENTIAL	UNKNOWN		W5/100	1.7	1.1	0.6	35.3%	20.9	0	4.9	100.0%	2	0	2	0	0.0%	0.0%
			UNKNOWN		W6/100	2.4	1.4	1	41.7%					0	0	0	0	0.0%	0.0%
	R2	RESIDENTIAL	UNKNOWN		W7/100	1.4	0.9	0.5	35.7%	24.1	0	4.1	100.0%	3	0	3	0	0.0%	0.0%
			UNKNOWN		W8/100	1.2	0.7	0.5	41.7%					0	0	0	0	0.0%	0.0%
	R3	RESIDENTIAL	UNKNOWN		W9/100	1.5	0.6	0.9	60.0%	2.4	0	0.3	100.0%	0	0	0	0	0.0%	0.0%
	R4	RESIDENTIAL	UNKNOWN		W2/100	9	2.2	6.8	75.6%	88.6	19.4	15.2	78.1%						
			UNKNOWN		W3/100	18.3	8.6	9.7	53.0%					5	1	2	1	60.0%	0.0%
	R5	RESIDENTIAL	UNKNOWN		W1/100	11.6	10.8	0.8	6.9%	86.1	33.4	11.7	61.2%	17	4	17	4	0.0%	0.0%

						VSC (WINDOW)				NSL				APSH (WINDOW)					
FLOOR	ROOM	PROPERTY TYPE	ROOM USE	ROOM NOTES	WINDOW	EX.	PR.	LOSS	LOSS	EX.	PR.	LOSS	LOSS	EX.		PR.		LOSS %	
						%	%		%	%	%	SQM	%	ANNUAL	WINTER	ANNUAL	WINTER	ANNUAL	WINTER
1-45 PROJECTION WEST (CONTINUED)																			
			UNKNOWN		W4/100	7.3	0.6	6.7	91.8%					8	3	5	3	37.5%	0.0%
	R6	RESIDENTIAL	UNKNOWN		W12/100	7.6	5.5	2.1	27.6%	27.7	12.8	2.0	53.9%	N/A	N/A	N/A	N/A	N/A	N/A
	R7	RESIDENTIAL	UNKNOWN		W11/100	14	0.6	0.8	57.1%	18.7	8.2	1.7	56.0%	N/A	N/A	N/A	N/A	N/A	N/A
	R8	RESIDENTIAL	UNKNOWN		W10/100	8.3	7.4	0.9	10.8%	28.7	22.2	0.9	22.9%	N/A	N/A	N/A	N/A	N/A	N/A
7-11 STATION ROAD																			
F00	R3	RESIDENTIAL	LK		W3/F00	0	0	0	-	0.6	0.6	0.0	0.0%	0	0	0	0	0.0%	0.0%
	R4	RESIDENTIAL	BEDROOM		W4/F00	11	1.1	0	0.0%	17.2	17.2	0.0	0.0%	0	0	0	0	0.0%	0.0%
			BEDROOM		W5/F00	0.9	0.9	0	0.0%					0	0	0	0	0.0%	0.0%
	R5 (3)	RESIDENTIAL	LK		W6/F00	0.9	0.9	0	0.0%	0.3	0.3	0.0	0.0%	0	0	0	0	0.0%	0.0%
	R6	RESIDENTIAL	BEDROOM		W7/F00	0.7	0.7	0	0.0%	1.2	1.2	0.0	0.0%	0	0	0	0	0.0%	0.0%
F02	R1	RESIDENTIAL	BEDROOM		W1/F02	0.2	0.3	-0.1	-50.0%	0.9	0.9	0.0	0.0%		0		0	0.0%	0.0%
			BEDROOM		W2/F02	1.2	1.2	0	0.0%					5	0	5	0	0.0%	0.0%
			BEDROOM		W3/F02	0.2	0.2	0	0.0%					0	0	0	0	0.0%	0.0%
	R2	RESIDENTIAL	LK		W4/F02	0.2	0.2	0	0.0%	2.4	2.4	0.0	0.0%	0	0	0	0	0.0%	0.0%
			LK		W5/F02	1.4	1.4	0	0.0%					4	0	4	0	0.0%	0.0%
			LK		W6/F02	3.5	3.5	0	0.0%					6	0	6	0	0.0%	0.0%
	R3	RESIDENTIAL	LK		W7/F02	0.1	0.1	0	0.0%	3	3	0.0	0.0%		0		0	0.0%	0.0%
			LK		W8/F02	1.9	1.9	0	0.0%					2	0	2	0	0.0%	0.0%
			LK		W9/F02	0.9	0.9	0	0.0%					0	0	0	0	0.0%	0.0%
	R4	RESIDENTIAL	BEDROOM		W10/F02	0.5	0.5	0	0.0%	3.1	3.1	0.0	0.0%	0	0	0	0	0.0%	0.0%
			BEDROOM		W11/F02	2.2	2.2	0	0.0%					0	0	0	0	0.0%	0.0%
			BEDROOM		W12/F02	0.6	0.6	0	0.0%					0	0	0	0	0.0%	0.0%
	R5	RESIDENTIAL	BEDROOM		W13/F02	0.2	0.2	0	0.0%	0	0	0.0	-	N/A	N/A	N/A	N/A	N/A	N/A
F03	R1	RESIDENTIAL	BEDROOM		W1/F03	0.9	0.9	0	0.0%	3.5	3.5	0.0	0.0%	0	0	0	0	0.0%	0.0%
			BEDROOM		W2/F03	2.1	2.1	0	0.0%					7	0	7	0	0.0%	0.0%
			BEDROOM		W3/F03	0.3	0.3	0	0.0%					0	0	0	0	0.0%	0.0%
	R2	RESIDENTIAL	BEDROOM		W4/F03	0.6	0.6	0	0.0%	5	5	0.0	0.0%	0	0	0	0	0.0%	0.0%
			BEDROOM		W5/F03	2.6	2.6	0	0.0%					8	1	8	1	0.0%	0.0%
			BEDROOM		W6/F03	7.3	7.3	0	0.0%					15	2	15	2	0.0%	0.0%
	R3	RESIDENTIAL	BEDROOM		W7/F03	0.1	0.1	0	0.0%	5.6	5.6	0.0	0.0%	0	0	0	0	0.0%	0.0%

(1) KITCHEN SMALLER THAN 13m2

(2) INC\HZ = SKY COMPONENT (INCLINED\HORIZONTAL WINDOWS)

(3) SINGLE ASPECT ROOM DEEPER THAN 5m

						VSC (WINDOW)				NSL				APSH (WINDOW)					
FLOOR	ROOM	PROPERTY TYPE	ROOM USE	ROOM NOTES	WINDOW	EX.	PR.	LOSS	LOSS	EX.	PR.	LOSS	LOSS	EX.		PR.		LOSS %	
						%	%		%	%	SQM	%	ANNUAL	WINTER	ANNUAL	WINTER	ANNUAL	WINTER	
7-11 STATION ROAD (CONTINUED)																			
			BEDROOM		W8/F03	3.6	3.6	0	0.0%					8	0	8	0	0.0%	0.0%
			BEDROOM		W9/F03	14	14	0	0.0%					0	0	0	0	0.0%	0.0%
	R4	RESIDENTIAL	BEDROOM		W10/F03	12	12	0	0.0%	10.6	10.6	0.0	0.0%	0	0	0	0	0.0%	0.0%
			BEDROOM		W11/F03	4.7	4.7	0	0.0%					3	0	3	0	0.0%	0.0%
			BEDROOM		W12/F03	12	12	0	0.0%					0	0	0	0	0.0%	0.0%
	R5	RESIDENTIAL	BEDROOM		W13/F03	0.7	0.7	0	0.0%	0.4	0.4	0.0	0.0%	N/A	N/A	N/A	N/A	N/A	N/A
F04	R1	RESIDENTIAL	BEDROOM		W1/F04	3	3	0	0.0%	13.9	13.9	0.0	0.0%			0	0	0.0%	0.0%
			BEDROOM		W2/F04	3.3	3.3	0	0.0%					9	2	9	2	0.0%	0.0%
			BEDROOM		W3/F04	2.6	2.6	0	0.0%					2	0	2	0	0.0%	0.0%
	R2	RESIDENTIAL	BEDROOM		W4/F04	2.9	2.9	0	0.0%	5.8	5.8	0.0	0.0%	0	0	0	0	0.0%	0.0%
			BEDROOM		W5/F04	3.5	3.5	0	0.0%					10	3	10	3	0.0%	0.0%
			BEDROOM		W6/F04	10.7	10.7	0	0.0%					21	7	21	7	0.0%	0.0%
	R3	RESIDENTIAL	BEDROOM		W7/F04	0.2	0.2	0	0.0%	6.6	6.6	0.0	0.0%			0	0	0.0%	0.0%
			BEDROOM		W8/F04	6.1	6.1	0	0.0%					14	3	14	3	0.0%	0.0%
			BEDROOM		W9/F04	3.6	3.6	0	0.0%					3	0	3	0	0.0%	0.0%
	R4	RESIDENTIAL	BEDROOM		W10/F04	3.7	3.7	0	0.0%	17.1	16.9	0.0	0.8%	0	0	0	0	0.0%	0.0%
			BEDROOM		W11/F04	6.9	6.9	0	0.0%					8	0	8	0	0.0%	0.0%
			BEDROOM		W12/F04	2.1	2.1	0	0.0%					2	0	2	0	0.0%	0.0%
	R5	RESIDENTIAL	BEDROOM		W13/F04	2.5	2.5	0	0.0%	4.2	4.2	0.0	0.0%	N/A	N/A	N/A	N/A	N/A	N/A
Second	R1	RESIDENTIAL	BEDROOM		W1/Second	0.4	0.4	0	0.0%	1.1	1.1	0.0	0.0%	0	0	0	0	0.0%	0.0%
			BEDROOM		W2/Second	15	15	0	0.0%					6	0	6	0	0.0%	0.0%
			BEDROOM		W3/Second	0.3	0.3	0	0.0%					0	0	0	0	0.0%	0.0%
	R2	RESIDENTIAL	BEDROOM		W4/Second	0.3	0.3	0	0.0%	3.6	3.6	0.0	0.0%	0	0	0	0	0.0%	0.0%
			BEDROOM		W5/Second	1.9	1.9	0	0.0%					7	0	7	0	0.0%	0.0%
			BEDROOM		W6/Second	5	5	0	0.0%					11	0	11	0	0.0%	0.0%
	R3	RESIDENTIAL	BEDROOM		W7/Second	0.1	0.1	0	0.0%	4.3	4.3	0.0	0.0%	0	0	0	0	0.0%	0.0%
			BEDROOM		W8/Second	2.6	2.6	0	0.0%					6	0	6	0	0.0%	0.0%
			BEDROOM		W9/Second	1.1	1.1	0	0.0%					0	0	0	0	0.0%	0.0%
	R4	RESIDENTIAL	BEDROOM		W10/Second	0.8	0.8	0	0.0%	6.3	6.3	0.0	0.0%	0	0	0	0	0.0%	0.0%
			BEDROOM		W11/Second	3.1	3.1	0	0.0%					1	0	1	0	0.0%	0.0%
			BEDROOM		W12/Second	0.8	0.8	0	0.0%					0	0	0	0	0.0%	0.0%

						VSC (WINDOW)				NSL				APSH (WINDOW)					
FLOOR	ROOM	PROPERTY	ROOM	ROOM	WINDOW	EX.	PR.	LOSS	LOSS	EX.	PR.	LOSS	LOSS	EX.		PR.		LOSS %	
		TYPE	USE	NOTES		%	%		%	%	%	%	SQM	%	ANNUAL	WINTER	ANNUAL	WINTER	ANNUAL
7-11 STATION ROAD (CONTINUED)																			
	R5	RESIDENTIAL	BEDROOM		W13/Second	0.3	0.3	0	0.0%	0	0	0.0	-	N/A	N/A	N/A	N/A	N/A	N/A
8 STANSHAWE ROAD																			
F00	R1	RESIDENTIAL	UNKNOWN		W1/F00	11	11	0	0.0%	37.1	37.1	0.0	0.0%	N/A	N/A	N/A	N/A	N/A	N/A
F01	R1	RESIDENTIAL	UNKNOWN		W1/F01	17.3	17.3	0	0.0%	79.8	79.8	0.0	0.0%	N/A	N/A	N/A	N/A	N/A	N/A
	R2	RESIDENTIAL	UNKNOWN		W2/F01	26.2	25.4	0.8	3.1%	93.1	93.1	0.0	0.0%	N/A	N/A	N/A	N/A	N/A	N/A
F02	R1	RESIDENTIAL	UNKNOWN		W1/F02	21.7	21.7	0	0.0%	92.8	92.8	0.0	0.0%	N/A	N/A	N/A	N/A	N/A	N/A
	R2	RESIDENTIAL	UNKNOWN		W2/F02	24.5	23.5	1	4.1%	93.9	93.8	0.0	0.1%	N/A	N/A	N/A	N/A	N/A	N/A
10 STANSHAWE ROAD																			
F00	R1	RESIDENTIAL	UNKNOWN		W1/F00	17.9	17.9	0	0.0%	60.7	60.7	0.0	0.0%	N/A	N/A	N/A	N/A	N/A	N/A
			UNKNOWN		W2/F00	20.6	20.4	0.2	1.0%					N/A	N/A	N/A	N/A	N/A	N/A
F01	R1	RESIDENTIAL	UNKNOWN		W1/F01	22.7	22.7	0	0.0%	41.1	40.3	0.1	2.0%	N/A	N/A	N/A	N/A	N/A	N/A
F02	R1	RESIDENTIAL	UNKNOWN		W1/F02	26.3	25.2	1.1	4.2%	63.3	59.6	0.6	5.8%	N/A	N/A	N/A	N/A	N/A	N/A
F03	R1	RESIDENTIAL	UNKNOWN		W1/F03	29.7	28.3	1.4	4.7%	66.6	64.6	0.2	3.1%	N/A	N/A	N/A	N/A	N/A	N/A
12 STANSHAWE ROAD																			
F00	R1	RESIDENTIAL	UNKNOWN		W1/F00	16.7	15.7	1	6.0%	98.6	98.6	0.0	0.0%	N/A	N/A	N/A	N/A	N/A	N/A
F01	R1	RESIDENTIAL	UNKNOWN		W1/F01	27.8	26.3	1.5	5.4%	97.8	97.8	0.0	0.0%	N/A	N/A	N/A	N/A	N/A	N/A
14 STANSHAWE ROAD																			
F00	R1	RESIDENTIAL	UNKNOWN		W1/F00	11.3	11.3	0	0.0%	66.2	65.2	0.1	1.4%	N/A	N/A	N/A	N/A	N/A	N/A
	R2	RESIDENTIAL	UNKNOWN		W2/F00	25.8	24.4	1.4	5.4%	89.3	89	0.0	0.3%	N/A	N/A	N/A	N/A	N/A	N/A
F01	R1	RESIDENTIAL	UNKNOWN		W1/F01	28.8	27.1	1.7	5.9%	96.3	96.3	0.0	0.0%	N/A	N/A	N/A	N/A	N/A	N/A
			UNKNOWN		W2/F01	26.9	25.2	1.7	6.3%					N/A	N/A	N/A	N/A	N/A	N/A
15 STANSHAWE ROAD																			
391	R2	RESIDENTIAL	BEDROOM		W3/391	28.6	26.8	1.8	6.3%	98.2	98.1	0.0	0.1%	N/A	N/A	N/A	N/A	N/A	N/A
			BEDROOM		W4/391	28.9	27.1	1.8	6.2%					N/A	N/A	N/A	N/A	N/A	N/A
390	R3	RESIDENTIAL	LIVING ROOM		W3/390	28	26.4	1.6	5.7%	96.6	96.5	0.0	0.1%	N/A	N/A	N/A	N/A	N/A	N/A

						VSC (WINDOW)				NSL				APSH (WINDOW)					
FLOOR	ROOM	PROPERTY	ROOM	ROOM	WINDOW	EX.	PR.	LOSS	LOSS	EX.	PR.	LOSS	LOSS	EX.		PR.		LOSS %	
		TYPE	USE	NOTES		%	%		%	%	%	SQM	%	ANNUAL	WINTER	ANNUAL	WINTER	ANNUAL	WINTER
16 STANSHAW ROAD																			
F00	R1	RESIDENTIAL	UNKNOWN		W1/F00	25.2	23.9	1.3	5.2%	46.7	44.4	0.2	4.8%	N/A	N/A	N/A	N/A	N/A	N/A
F01	R1	RESIDENTIAL	UNKNOWN		W1/F01	28.4	26.8	1.6	5.6%	85.6	83.6	0.2	2.3%	N/A	N/A	N/A	N/A	N/A	N/A
	R2	RESIDENTIAL	UNKNOWN		W2/F01	23.4	21.8	1.6	6.8%	99.7	99.7	0.0	0.0%	N/A	N/A	N/A	N/A	N/A	N/A
17 STANSHAW ROAD																			
391	R3	RESIDENTIAL	BEDROOM		W5/391	29.4	27.5	1.9	6.5%	98.1	97.9	0.0	0.1%	N/A	N/A	N/A	N/A	N/A	N/A
			BEDROOM		W6/391	29.7	27.7	2	6.7%					N/A	N/A	N/A	N/A	N/A	N/A
390	R5	RESIDENTIAL	BEDROOM		W5/390	28.1	26.5	1.6	5.7%	98.4	98.2	0.0	0.2%	N/A	N/A	N/A	N/A	N/A	N/A
18 STANSHAW ROAD																			
F00	R1	RESIDENTIAL	UNKNOWN		W1/F00	19.6	18.7	0.9	4.6%	96.2	96.2	0.0	0.0%	2	0	0	0	100.0%	0.0%
			UNKNOWN		W2/F00	23.5	22.4	1.1	4.7%					6	0	0	0	100.0%	0.0%
			UNKNOWN		W2/F01 / INC (2)	75.4	72.2	3.2	4.2%					28	0	16	0	42.9%	0.0%
			UNKNOWN		W4/F01 / HZ (2)	46.1	46.1	0	0.0%					15	0	15	0	0.0%	0.0%
F01	R1	RESIDENTIAL	UNKNOWN		W1/F01	28.8	27.3	1.5	5.2%	61.5	61.5	0.0	0.0%	N/A	N/A	N/A	N/A	N/A	N/A
	R2	RESIDENTIAL	UNKNOWN		W3/F01	25	23.8	1.2	4.8%	95.1	95.1	0.0	0.0%	N/A	N/A	N/A	N/A	N/A	N/A
19 STANSHAW ROAD																			
422	R1	RESIDENTIAL	UNKNOWN		W1/422	32.1	30.2	1.9	5.9%	98.2	98	0.0	0.2%	N/A	N/A	N/A	N/A	N/A	N/A
421	R1	RESIDENTIAL	UNKNOWN		W1/421	30.1	29.4	0.7	2.3%	98	98	0.0	0.0%	N/A	N/A	N/A	N/A	N/A	N/A
420	R1	RESIDENTIAL	UNKNOWN		W1/420	27.5	26.8	0.7	2.5%	90.4	90.4	0.0	0.1%	N/A	N/A	N/A	N/A	N/A	N/A
30 GARRARD STREET																			
211	R1	RESIDENTIAL	BEDROOM		W1/211	3.8	3.3	0.5	13.2%	45.3	44.3	0.1	2.2%	N/A	N/A	N/A	N/A	N/A	N/A
			BEDROOM		W2/211	4.7	3.7	1	21.3%					N/A	N/A	N/A	N/A	N/A	N/A
			BEDROOM		W50/211	9.3	9.3	0	0.0%					N/A	N/A	N/A	N/A	N/A	N/A
	R2	RESIDENTIAL	LIVING ROOM		W3/211	4.8	3.7	1.1	22.9%	19.6	10.9	1.6	44.2%	N/A	N/A	N/A	N/A	N/A	N/A
			LIVING ROOM		W4/211	4.9	3.7	1.2	24.5%					N/A	N/A	N/A	N/A	N/A	N/A
	R3	RESIDENTIAL	BEDROOM		W5/211	4.9	3.4	1.5	30.6%	9.6	9.6	0.0	0.3%	N/A	N/A	N/A	N/A	N/A	N/A
	R4	RESIDENTIAL	LIVING ROOM		W6/211	5.2	3.4	1.8	34.6%	18.4	9.8	1.5	46.9%	N/A	N/A	N/A	N/A	N/A	N/A
			LIVING ROOM		W7/211	5.8	3.7	2.1	36.2%					N/A	N/A	N/A	N/A	N/A	N/A

(1) KITCHEN SMALLER THAN 13m2

(2) INC\HZ = SKY COMPONENT (INCLINED\HORIZONTAL WINDOWS)

(3) SINGLE ASPECT ROOM DEEPER THAN 5m

						VSC (WINDOW)				NSL				APSH (WINDOW)					
FLOOR	ROOM	PROPERTY TYPE	ROOM USE	ROOM NOTES	WINDOW	EX.	PR.	LOSS	LOSS	EX.	PR.	LOSS	LOSS	EX.		PR.		LOSS %	
						%	%		%	%	%	SQM	%	ANNUAL	WINTER	ANNUAL	WINTER	ANNUAL	WINTER
30 GARRARD STREET (CONTINUED)																			
	R5 (3)	RESIDENTIAL	LIVING ROOM		W8/211	6.3	3.8	2.5	39.7%	34.2	11	4.1	67.8%	N/A	N/A	N/A	N/A	N/A	N/A
			LIVING ROOM		W9/211	6.8	3.7	3.1	45.6%					N/A	N/A	N/A	N/A	N/A	N/A
	R6	RESIDENTIAL	BEDROOM		W10/211	8.1	3.7	4.4	54.3%	45.3	13	3.3	71.4%	N/A	N/A	N/A	N/A	N/A	N/A
	R7	RESIDENTIAL	BEDROOM		W11/211	10	4.1	5.9	59.0%	31.5	11.8	1.9	62.6%	N/A	N/A	N/A	N/A	N/A	N/A
	R8 (3)	RESIDENTIAL	LIVING ROOM		W12/211	11.7	4.4	7.3	62.4%	95.5	82	2.5	14.2%	N/A	N/A	N/A	N/A	N/A	N/A
			LIVING ROOM		W13/211	13.3	6.2	7.1	53.4%					N/A	N/A	N/A	N/A	N/A	N/A
	R9 (3)	RESIDENTIAL	LIVING ROOM		W14/211	13.4	6.2	7.2	53.7%	99.9	98.8	0.2	1.1%	N/A	N/A	N/A	N/A	N/A	N/A
			LIVING ROOM		W15/211	14.1	7.1	7	49.6%					N/A	N/A	N/A	N/A	N/A	N/A
	R10	RESIDENTIAL	BEDROOM		W16/211	14.1	7.3	6.8	48.2%	87.5	69.8	1.8	20.2%	N/A	N/A	N/A	N/A	N/A	N/A
	R11 (3)	RESIDENTIAL	LIVING ROOM		W17/211	13.1	6.8	6.3	48.1%	100	97.2	0.5	2.8%	N/A	N/A	N/A	N/A	N/A	N/A
			LIVING ROOM		W18/211	13.4	7	6.4	47.8%					N/A	N/A	N/A	N/A	N/A	N/A
	R12	RESIDENTIAL	BEDROOM		W19/211	13.8	7.6	6.2	44.9%	86.8	68.6	1.5	21.0%	N/A	N/A	N/A	N/A	N/A	N/A
	R13	RESIDENTIAL	BEDROOM		W20/211	13.7	7.7	6	43.8%	82.7	77.9	0.5	5.8%	N/A	N/A	N/A	N/A	N/A	N/A
	R14	RESIDENTIAL	LIVING ROOM		W21/211	12.5	7	5.5	44.0%	76.3	66.1	1.9	13.3%	5	0	2	0	0.0%	0.0%
			LIVING ROOM		W22/211	13	7.1	5.9	45.4%					6	0	2	0	66.7%	0.0%
			LIVING ROOM		W23/211	5.3	1.8	3.5	66.0%					1	0	0	0	100.0%	0.0%
	R15	RESIDENTIAL	BEDROOM		W24/211	2.2	2	0.2	9.1%	40.9	36.3	0.4	11.3%	N/A	N/A	N/A	N/A	N/A	N/A
			BEDROOM		W25/211	12.1	6.8	5.3	43.8%					N/A	N/A	N/A	N/A	N/A	N/A
	R16 (3)	RESIDENTIAL	LIVING ROOM		W26/211	11.2	5.8	5.4	48.2%	76.7	63.3	2.7	17.6%	N/A	N/A	N/A	N/A	N/A	N/A
			LIVING ROOM		W27/211	9.5	4.2	5.3	55.8%					N/A	N/A	N/A	N/A	N/A	N/A
	R17	RESIDENTIAL	LIVING ROOM		W28/211	9.1	3.6	5.5	60.4%	35.7	15.7	4.4	55.9%	N/A	N/A	N/A	N/A	N/A	N/A
			LIVING ROOM		W29/211	9.4	3.8	5.6	59.6%					N/A	N/A	N/A	N/A	N/A	N/A
	R18	RESIDENTIAL	BEDROOM		W30/211	9.5	3.7	5.8	61.1%	100	96.2	0.3	3.8%	8	0	4	0	50.0%	0.0%
			BEDROOM		W31/211	8.6	3.1	5.5	64.0%					2	0	2	0	0.0%	0.0%
			BEDROOM		W32/211	9.8	3.7	6.1	62.2%					9	0	6	0	33.3%	0.0%
			BEDROOM		W33/211	24.5	8	16.5	67.3%					41	8	15	4	63.4%	50.0%
			BEDROOM		W34/211	24.2	7.7	16.5	68.2%					39	8	16	4	59.0%	50.0%
	R20	RESIDENTIAL	BEDROOM		W36/211	24.7	5.9	18.8	76.1%	96.6	29.6	6.4	69.4%	35	7	15	5	57.1%	28.6%
	R21	RESIDENTIAL	LIVING ROOM		W37/211	23.9	4.8	19.1	79.9%	89.9	25.8	10.4	71.3%	27	4	7	2	74.1%	50.0%
			LIVING ROOM		W38/211	24.7	5.9	18.8	76.1%					36	8	17	6	52.8%	25.0%
	R22	RESIDENTIAL	LIVING ROOM		W39/211	24.6	6	18.6	75.6%	59.9	16.4	11.6	72.6%	32	6	16	5	50.0%	16.7%

(1) KITCHEN SMALLER THAN 13m2

(2) INC\HZ = SKY COMPONENT (INCLINED\HORIZONTAL WINDOWS)

(3) SINGLE ASPECT ROOM DEEPER THAN 5m

						VSC (WINDOW)				NSL				APSH (WINDOW)					
FLOOR	ROOM	PROPERTY	ROOM	ROOM	WINDOW	EX.	PR.	LOSS	LOSS	EX.	PR.	LOSS	LOSS	EX.		PR.		LOSS %	
		TYPE	USE	NOTES		%	%		%	%	%	SQM	%	ANNUAL	WINTER	ANNUAL	WINTER	ANNUAL	WINTER
30 GARRARD STREET (CONTINUED)																			
			LIVING ROOM		W40/211	24.7	6.7	18	72.9%					34	6	21	6	38.2%	0.0%
			LIVING ROOM		W41/211	8.5	6.6	1.9	22.4%					24	3	14	3	41.7%	0.0%
	R23	RESIDENTIAL	BEDROOM		W42/211	6.2	5.7	0.5	8.1%	12.6	10.8	0.2	14.1%	12	1	12	1	0.0%	0.0%
	R24	RESIDENTIAL	LIVING ROOM		W43/211	7.8	6.9	0.9	11.5%	23	22.9	0.0	0.3%	8	0	8	0	0.0%	0.0%
	R25	RESIDENTIAL	BEDROOM		W44/211	8.7	7.7	1	11.5%	58.4	57.2	0.1	2.0%	9	0	9	0	0.0%	0.0%
	R26	RESIDENTIAL	LIVING ROOM		W45/211	9.3	8.2	1.1	11.8%	42.3	41.7	0.1	1.4%	8	0	8	0	0.0%	0.0%
			LIVING ROOM		W46/211	9.5	8.4	1.1	11.6%					6	0	6	0	0.0%	0.0%
	R27	RESIDENTIAL	BEDROOM		W47/211	9.6	8.3	1.3	13.5%	60.2	59.8	0.0	0.7%	5	0	5	0	0.0%	0.0%
			BEDROOM		W49/211	1.7	1.7	0	0.0%					5	0	5	0	0.0%	0.0%
			BEDROOM		W48/211	7.4	6.4	1	13.5%					3	0	3	0	0.0%	0.0%
209	R1	RESIDENTIAL	BEDROOM		W1/209	3.8	1.9	1.9	50.0%	59.2	54.2	0.5	8.3%	N/A	N/A	N/A	N/A	N/A	N/A
	R2	RESIDENTIAL	BEDROOM		W2/209	1.8	0.3	1.5	83.3%	23	0	2.1	100.0%	N/A	N/A	N/A	N/A	N/A	N/A
	R3	RESIDENTIAL	BEDROOM		W3/209	1.7	0.2	1.5	88.2%	23.4	27.8	-0.5	-18.7%	1	0	0	0	100.0%	0.0%
			BEDROOM		W4/209	0.2	0.1	0.1	50.0%					3	0	1	0	66.7%	0.0%
			BEDROOM		W5/209	4	2.5	1.5	37.5%					3	0	3	0	0.0%	0.0%
			BEDROOM		W6/209	9.2	4.1	5.1	55.4%					9	2	4	1	55.6%	50.0%
	R4	RESIDENTIAL	BEDROOM		W7/209	8.2	2.3	5.9	72.0%	56.9	48.7	0.5	14.3%	8	1	5	3	37.5%	-200.0%
	R5	RESIDENTIAL	BEDROOM		W8/209	7.4	1.6	5.8	78.4%	10.9	3.8	0.7	64.8%	7	0	4	2	42.9%	-
214	R1	RESIDENTIAL	BEDROOM		W1/214	4.7	4.1	0.6	12.8%	41.6	41.1	0.0	1.4%	N/A	N/A	N/A	N/A	N/A	N/A
			BEDROOM		W2/214	5.8	4.6	1.2	20.7%					N/A	N/A	N/A	N/A	N/A	N/A
			BEDROOM		W35/214	17.4	17.4	0	0.0%					N/A	N/A	N/A	N/A	N/A	N/A
	R2	RESIDENTIAL	LIVING ROOM		W3/214	6.1	4.7	1.4	23.0%	15.7	11	0.9	30.2%	N/A	N/A	N/A	N/A	N/A	N/A
			LIVING ROOM		W4/214	6.4	4.7	1.7	26.6%					N/A	N/A	N/A	N/A	N/A	N/A
	R3	RESIDENTIAL	BEDROOM		W5/214	6.5	4.5	2	30.8%	5.7	5.6	0.0	0.4%	N/A	N/A	N/A	N/A	N/A	N/A
	R4	RESIDENTIAL	LIVING ROOM		W6/214	7	4.5	2.5	35.7%	20.4	12.4	1.4	39.1%	N/A	N/A	N/A	N/A	N/A	N/A
			LIVING ROOM		W7/214	7.9	4.9	3	38.0%					N/A	N/A	N/A	N/A	N/A	N/A
	R5 (3)	RESIDENTIAL	LIVING ROOM		W8/214	8.8	5.1	3.7	42.0%	41	13.9	4.8	66.0%	N/A	N/A	N/A	N/A	N/A	N/A
			LIVING ROOM		W9/214	9.8	5.1	4.7	48.0%					N/A	N/A	N/A	N/A	N/A	N/A
	R6	RESIDENTIAL	BEDROOM		W10/214	11.4	5.2	6.2	54.4%	45.6	14.9	3.1	67.4%	N/A	N/A	N/A	N/A	N/A	N/A
	R7 (3)	RESIDENTIAL	BEDROOM		W21/214	19.8	9.3	10.5	53.0%	86.4	83.8	0.6	3.0%	N/A	N/A	N/A	N/A	N/A	N/A
			BEDROOM		W20/214	20.7	10.1	10.6	51.2%					N/A	N/A	N/A	N/A	N/A	N/A

(1) KITCHEN SMALLER THAN 13m2

(2) INC\HZ = SKY COMPONENT (INCLINED\HORIZONTAL WINDOWS)

(3) SINGLE ASPECT ROOM DEEPER THAN 5m

						VSC (WINDOW)				NSL				APSH (WINDOW)					
FLOOR	ROOM	PROPERTY	ROOM	ROOM	WINDOW	EX.	PR.	LOSS	LOSS	EX.	PR.	LOSS	LOSS	EX		PR.		LOSS %	
		TYPE	USE	NOTES	%	%		%	%	%	%	SQM	%	ANNUAL	WINTER	ANNUAL	WINTER	ANNUAL	WINTER
30 GARRARD STREET (CONTINUED)																			
	R8	RESIDENTIAL	BEDROOM		W22/214	18.6	8.3	10.3	55.4%	96.7	62	3.1	35.8%	N/A	N/A	N/A	N/A	N/A	N/A
	R9 (3)	RESIDENTIAL	LKD		W23/214	21	8.1	12.9	61.4%	91.6	57.2	9.8	37.6%	N/A	N/A	N/A	N/A	N/A	N/A
	R10	RESIDENTIAL	BEDROOM		W24/214	21.4	6.8	14.6	68.2%	99.9	79.2	1.6	20.7%	N/A	N/A	N/A	N/A	N/A	N/A
	R11	RESIDENTIAL	BEDROOM		W26/214	35.2	9.9	25.3	71.9%	99.9	88.3	1.5	11.6%	49	15	19	8	61.2%	46.7%
			BEDROOM		W25/214	21.7	6.6	15.1	69.6%					4	0	2	0	50.0%	0.0%
	R12	RESIDENTIAL	BEDROOM		W28/214	34.1	7.6	26.5	77.7%	98.1	48.5	5.6	50.6%	37	10	6	3	83.8%	70.0%
	R13	RESIDENTIAL	LKD		W30/214	34.7	8.6	26.1	75.2%	96.6	38	17.9	60.7%	41	12	14	6	65.9%	50.0%
	R14	RESIDENTIAL	BEDROOM		W31/214	25.6	23.7	1.9	7.4%	98.8	98.8	0.0	0.0%	61	15	52	11	14.8%	26.7%
	R15	RESIDENTIAL	BEDROOM		W32/214	24.3	23.2	1.1	4.5%	96.1	96.1	0.0	0.0%	58	14	55	12	5.2%	14.3%
	R16	RESIDENTIAL	LKD		W33/214	20	18.7	1.3	6.5%	94.1	92.3	0.5	2.0%	50	14	43	11	14.0%	21.4%
	R17	RESIDENTIAL	BEDROOM		W34/214	13.2	7.5	5.7	43.2%	91.9	71.9	1.5	21.7%	19	5	13	2	31.6%	60.0%
	R19	RESIDENTIAL	BEDROOM		W11/214	13.6	5.7	7.9	58.1%	32.7	13.3	1.9	59.3%	N/A	N/A	N/A	N/A	N/A	N/A
	R20 (3)	RESIDENTIAL	LIVING ROOM		W12/214	15.7	6.2	9.5	60.5%	95.6	80.1	2.9	16.2%	N/A	N/A	N/A	N/A	N/A	N/A
			LIVING ROOM		W13/214	17.7	8.1	9.6	54.2%					N/A	N/A	N/A	N/A	N/A	N/A
	R21	RESIDENTIAL	LIVING ROOM		W14/214	18	8.2	9.8	54.4%	99.9	98	0.3	1.9%	N/A	N/A	N/A	N/A	N/A	N/A
			LIVING ROOM		W15/214	19.1	9.1	10	52.4%					N/A	N/A	N/A	N/A	N/A	N/A
	R22	RESIDENTIAL	BEDROOM		W16/214	19.5	9.4	10.1	51.8%	88	66.2	2.4	24.8%	N/A	N/A	N/A	N/A	N/A	N/A
	R23 (3)	RESIDENTIAL	LIVING ROOM		W17/214	18.7	8.9	9.8	52.4%	99.8	96.5	0.6	3.4%	N/A	N/A	N/A	N/A	N/A	N/A
			LIVING ROOM		W18/214	19.6	9.2	10.4	53.1%					N/A	N/A	N/A	N/A	N/A	N/A
	R24	RESIDENTIAL	BEDROOM		W19/214	20.4	9.9	10.5	51.5%	98.3	68.3	2.5	30.5%	N/A	N/A	N/A	N/A	N/A	N/A
216	R1	RESIDENTIAL	BEDROOM		W1/216	2.7	1.4	1.3	48.1%	36.2	26	1.0	28.0%	N/A	N/A	N/A	N/A	N/A	N/A
	R2	RESIDENTIAL	LKD		W2/216	4.5	2.6	1.9	42.2%	24.4	16.3	1.7	33.1%	N/A	N/A	N/A	N/A	N/A	N/A
	R3 (3)	RESIDENTIAL	LKD		W3/216	5.9	2.6	3.3	55.9%	29.2	13	3.5	55.6%	N/A	N/A	N/A	N/A	N/A	N/A
	R4	RESIDENTIAL	BEDROOM		W4/216	8.1	3.2	4.9	60.5%	49.7	20.7	3.9	58.3%	N/A	N/A	N/A	N/A	N/A	N/A
	R5	RESIDENTIAL	BEDROOM		W5/216	11.7	3.6	8.1	69.2%	89.3	22	8.8	75.4%	N/A	N/A	N/A	N/A	N/A	N/A
	R6 (3)	RESIDENTIAL	LKD		W6/216	15.9	5.7	10.2	64.2%	98.5	91.9	1.4	6.7%	N/A	N/A	N/A	N/A	N/A	N/A
	R7 (3)	RESIDENTIAL	LKD		W7/216	18.9	7.7	11.2	59.3%	99.5	99.2	0.1	0.4%	N/A	N/A	N/A	N/A	N/A	N/A
	R8	RESIDENTIAL	BEDROOM		W8/216	20.1	8.5	11.6	57.7%	99.9	99.9	0.0	0.0%	N/A	N/A	N/A	N/A	N/A	N/A
	R9	RESIDENTIAL	BEDROOM		W9/216	21.9	9.3	12.6	57.5%	100	95.4	0.6	4.6%	N/A	N/A	N/A	N/A	N/A	N/A
	R10 (3)	RESIDENTIAL	LKD		W10/216	22.9	9.8	13.1	57.2%	79.7	74.5	1.7	6.5%	N/A	N/A	N/A	N/A	N/A	N/A
	R11	RESIDENTIAL	BEDROOM		W11/216	27.1	12.9	14.2	52.4%	100	87.8	0.9	12.2%	N/A	N/A	N/A	N/A	N/A	N/A

						VSC (WINDOW)				NSL				APSH (WINDOW)					
FLOOR	ROOM	PROPERTY	ROOM	ROOM	WINDOW	EX.	PR.	LOSS	LOSS	EX.	PR.	LOSS	LOSS	EX		PR.		LOSS %	
		TYPE	USE	NOTES		%	%		%	%	%	%	SQM	%	ANNUAL	WINTER	ANNUAL	WINTER	ANNUAL
30 GARRARD STREET (CONTINUED)																			
	R12	RESIDENTIAL	BEDROOM		W12/216	28.7	13.2	15.5	54.0%	97	79.1	2.6	18.5%	N/A	N/A	N/A	N/A	N/A	N/A
	R13	RESIDENTIAL	LKD		W13/216	30.5	11.2	19.3	63.3%	100	84.8	4.2	15.2%	12	0	7	0	41.7%	0.0%
			LKD		W14/216	37.9	13.6	24.3	64.1%					49	16	17	9	65.3%	43.8%
	R14	RESIDENTIAL	BEDROOM		W15/216	38	12.9	25.1	66.1%	99.9	87.1	1.0	12.8%	49	16	20	10	59.2%	37.5%
	R15	RESIDENTIAL	BEDROOM		W16/216	38	13.2	24.8	65.3%	98.6	86.4	1.2	12.4%	49	16	26	12	46.9%	25.0%
	R16	RESIDENTIAL	BEDROOM		W17/216	27.6	26.7	0.9	3.3%	98.1	98.1	0.0	0.0%	70	21	69	20	1.4%	4.8%
	R17	RESIDENTIAL	LKD		W18/216	22.4	21.5	0.9	4.0%	84.9	83.5	0.4	1.6%	53	21	49	18	7.5%	14.3%
	R18	RESIDENTIAL	BEDROOM		W19/216	13.4	7.9	5.5	41.0%	89.1	63.6	2.2	28.7%	17	4	10	1	41.2%	75.0%
215	R1	RESIDENTIAL	BEDROOM		W1/215	5.9	4.5	1.4	23.7%	37.9	29.3	0.8	22.8%	N/A	N/A	N/A	N/A	N/A	N/A
	R2	RESIDENTIAL	LKD		W2/215	6.6	4.7	1.9	28.8%	25.5	15.4	2.9	39.5%	N/A	N/A	N/A	N/A	N/A	N/A
	R3	RESIDENTIAL	BEDROOM		W3/215	7.9	4.7	3.2	40.5%	42.5	22.2	2.3	47.7%	N/A	N/A	N/A	N/A	N/A	N/A
	R4	RESIDENTIAL	BEDROOM		W4/215	9.9	5.3	4.6	46.5%	55.9	27	3.0	51.6%	N/A	N/A	N/A	N/A	N/A	N/A
	R5 (3)	RESIDENTIAL	LKD		W5/215	13.4	5.6	7.8	58.2%	61.8	11.6	15.7	81.2%	N/A	N/A	N/A	N/A	N/A	N/A
	R6	RESIDENTIAL	BEDROOM		W6/215	17.5	7.5	10	57.1%	92.8	89.6	0.4	3.4%	N/A	N/A	N/A	N/A	N/A	N/A
	R7 (3)	RESIDENTIAL	LKD		W7/215	20.2	9.4	10.8	53.5%	96	95.9	0.0	0.1%	N/A	N/A	N/A	N/A	N/A	N/A
	R8	RESIDENTIAL	BEDROOM		W8/215	21.2	10.1	11.1	52.4%	93.9	93.9	0.0	0.0%	N/A	N/A	N/A	N/A	N/A	N/A
	R9	RESIDENTIAL	BEDROOM		W9/215	22.7	10.8	11.9	52.4%	94	88.9	0.7	5.4%	N/A	N/A	N/A	N/A	N/A	N/A
	R10 (3)	RESIDENTIAL	LKD		W10/215	23.4	11.1	12.3	52.6%	77.2	72.1	1.6	6.6%	N/A	N/A	N/A	N/A	N/A	N/A
	R11	RESIDENTIAL	UNKNOWN		W11/215	21.4	9.8	11.6	54.2%	99	73.9	1.7	25.4%	N/A	N/A	N/A	N/A	N/A	N/A
	R12 (3)	RESIDENTIAL	LKD		W12/215	25	9.8	15.2	60.8%	99.7	58.8	11.6	41.1%	N/A	N/A	N/A	N/A	N/A	N/A
	R13	RESIDENTIAL	BEDROOM		W13/215	25.6	8.3	17.3	67.6%	100	70.1	2.3	29.9%	N/A	N/A	N/A	N/A	N/A	N/A
	R14	RESIDENTIAL	BEDROOM		W15/215	35.8	11.7	24.1	67.3%	100	96.4	0.5	3.6%	52	16	20	8	61.5%	50.0%
			BEDROOM		W14/215	26.2	8.2	18	68.7%					5	3	2	3	50.0%	50.0%
	R15	RESIDENTIAL	BEDROOM		W27/215	37.2	10.4	26.8	72.0%	99.3	62	4.3	37.6%	51	15	19	8	62.7%	46.7%
	R16	RESIDENTIAL	LKD		W29/215	36.6	9.9	26.7	73.0%	96.7	34.2	19.0	64.6%	45	12	17	6	62.2%	50.0%
	R17	RESIDENTIAL	BEDROOM		W16/215	28.1	26.3	1.8	6.4%	99	99	0.0	0.1%	66	20	57	16	13.6%	20.0%
	R18	RESIDENTIAL	BEDROOM		W17/215	26.9	25.8	1.1	4.1%	98.1	98	0.0	0.0%	61	17	59	15	3.3%	11.8%
	R19	RESIDENTIAL	LKD		W18/215	22.1	20.9	1.2	5.4%	94.1	92.3	0.5	1.9%	53	17	46	14	13.2%	17.6%
	R20	RESIDENTIAL	BEDROOM		W19/215	12.6	7.2	5.4	42.9%	91.8	63.4	2.3	31.0%	16	4	10	1	37.5%	75.0%
210	R1 (3)	RESIDENTIAL	RECEPTION		W1/210	4.4	3.3	1.1	25.0%	97.4	89	4.8	8.7%	N/A	N/A	N/A	N/A	N/A	N/A
	R2	RESIDENTIAL	BEDROOM		W2/210 (dup.)	4.1	2.5	1.6	39.0%	63.1	55.5	0.7	12.1%	N/A	N/A	N/A	N/A	N/A	N/A

						VSC (WINDOW)				NSL				APSH (WINDOW)					
FLOOR	ROOM	PROPERTY TYPE	ROOM USE	ROOM NOTES	WINDOW	EX.	PR.	LOSS	LOSS	EX.	PR.	LOSS	LOSS	EX		PR.		LOSS %	
						%	%		%	%	%	SQM	%	ANNUAL	WINTER	ANNUAL	WINTER	ANNUAL	WINTER
30 GARRARD STREET (CONTINUED)																			
	R3 (3)	RESIDENTIAL	LIVING ROOM		W2/210	5.5	3.3	2.2	40.0%	100	91.8	2.3	8.2%	N/A	N/A	N/A	N/A	N/A	N/A
	R4	RESIDENTIAL	BEDROOM		W3/210 (dup.)	6.9	3	3.9	56.5%	58.5	37.8	1.9	35.3%	N/A	N/A	N/A	N/A	N/A	N/A
	R5 (3)	RESIDENTIAL	LIVING ROOM		W3/210	10.5	3.9	6.6	62.9%	100	88.8	3.2	11.2%	N/A	N/A	N/A	N/A	N/A	N/A
	R6	RESIDENTIAL	LIVING ROOM		W4/210 (dup.)	12.5	6.2	6.3	50.4%	99.9	95.9	0.7	4.0%	N/A	N/A	N/A	N/A	N/A	N/A
	R7	RESIDENTIAL	LIVING ROOM		W4/210	12.4	6.6	5.8	46.8%	100	99.8	0.0	0.2%	N/A	N/A	N/A	N/A	N/A	N/A
	R8	RESIDENTIAL	LIVING ROOM		W5/210 (dup.)	12.2	6.8	5.4	44.3%	99.8	94.1	0.9	5.7%	N/A	N/A	N/A	N/A	N/A	N/A
	R9	RESIDENTIAL	BEDROOM		W5/210	11.9	7	4.9	41.2%	100	99	0.1	1.0%	N/A	N/A	N/A	N/A	N/A	N/A
	R10	RESIDENTIAL	LIVING ROOM		W6/210	11.2	6.3	4.9	43.8%	32.5	15.3	4.4	53.0%	4	0	5	0	50.0%	0.0%
			LIVING ROOM		W7/210	4.2	1.5	2.7	64.3%					0	0	0	0	0.0%	0.0%
			LIVING ROOM		W8/210	2	1.8	0.2	10.0%					0	0	0	0	0.0%	0.0%
			LIVING ROOM		W9/210	9.6	5.7	3.9	40.6%					2	0	2	0	0.0%	0.0%
	R11	RESIDENTIAL	LIVING ROOM		W10/210	9.1	4.8	4.3	47.3%	75.5	66.4	1.4	12.1%	N/A	N/A	N/A	N/A	N/A	N/A
	R12	RESIDENTIAL	LIVING ROOM		W11/210	7.2	3.3	3.9	54.2%	49	23.6	4.0	51.7%	N/A	N/A	N/A	N/A	N/A	N/A
	R13	RESIDENTIAL	LIVING ROOM		W12/210	7.4	3.1	4.3	58.1%	32.4	23.5	2.1	27.5%	4	0	4	0	43.8%	0.0%
			LIVING ROOM		W13/210	7	2.5	4.5	64.3%					5	0	3	0	40.0%	0.0%
			LIVING ROOM		W14/210	16.1	5.7	10.4	64.6%					18	2	3	0	83.3%	100.0%
	R15	RESIDENTIAL	LIVING ROOM		W16/210	15.8	5.2	10.6	67.1%	27.1	16.1	2.7	40.8%	23	4	15	4	34.8%	0.0%
	R16	RESIDENTIAL	BEDROOM		W17/210	14.6	5.1	9.5	65.1%	29.2	14.6	1.3	50.1%	20	2	16	2	20.0%	0.0%
			BEDROOM		W18/210	6	5.3	0.7	11.7%					14	1	11	1	21.4%	0.0%
212	R1	RESIDENTIAL	BEDROOM		W1/212	4	3.5	0.5	12.5%	41.2	40.3	0.1	2.2%	N/A	N/A	N/A	N/A	N/A	N/A
			BEDROOM		W2/212	5	3.9	1.1	22.0%					N/A	N/A	N/A	N/A	N/A	N/A
			BEDROOM		W50/212	11	11	0	0.0%					N/A	N/A	N/A	N/A	N/A	N/A
	R2	RESIDENTIAL	BEDROOM		W3/212	5.2	4	1.2	23.1%	14.5	8.2	1.2	43.3%	N/A	N/A	N/A	N/A	N/A	N/A
			BEDROOM		W4/212	5.4	4	1.4	25.9%					N/A	N/A	N/A	N/A	N/A	N/A
	R3	RESIDENTIAL	BEDROOM		W5/212	5.4	3.8	1.6	29.6%	4.9	4.9	0.0	0.6%	N/A	N/A	N/A	N/A	N/A	N/A
	R4	RESIDENTIAL	BEDROOM		W6/212	5.7	3.8	1.9	33.3%	19.2	10	1.6	48.0%	N/A	N/A	N/A	N/A	N/A	N/A
			BEDROOM		W7/212	6.4	4	2.4	37.5%					N/A	N/A	N/A	N/A	N/A	N/A
	R5 (3)	RESIDENTIAL	BEDROOM		W8/212	7	4.1	2.9	41.4%	37.7	11.3	4.7	69.9%	N/A	N/A	N/A	N/A	N/A	N/A
			BEDROOM		W9/212	7.7	4.1	3.6	46.8%					N/A	N/A	N/A	N/A	N/A	N/A
	R6	RESIDENTIAL	BEDROOM		W10/212	9.1	4.1	5	54.9%	45.2	13.1	3.3	71.0%	N/A	N/A	N/A	N/A	N/A	N/A
	R7	RESIDENTIAL	BEDROOM		W11/212	11.1	4.5	6.6	59.5%	31.6	11.8	1.9	62.7%	N/A	N/A	N/A	N/A	N/A	N/A

						VSC (WINDOW)				NSL				APSH (WINDOW)					
FLOOR	ROOM	PROPERTY TYPE	ROOM USE	ROOM NOTES	WINDOW	EX.	PR.	LOSS	LOSS	EX.	PR.	LOSS	LOSS	EX.		PR.		LOSS %	
						%	%		%	%	%	SQM	%	ANNUAL	WINTER	ANNUAL	WINTER	ANNUAL	WINTER
30 GARRARD STREET (CONTINUED)																			
	R8 (3)	RESIDENTIAL	BEDROOM		W12/212	12.9	4.9	8	62.0%	95.5	79.5	3.0	16.8%	N/A	N/A	N/A	N/A	N/A	N/A
			BEDROOM		W13/212	14.6	6.7	7.9	54.1%					N/A	N/A	N/A	N/A	N/A	N/A
	R9 (3)	RESIDENTIAL	BEDROOM		W14/212	14.8	6.8	8	54.1%	99.9	98.5	0.3	1.4%	N/A	N/A	N/A	N/A	N/A	N/A
			BEDROOM		W15/212	15.6	7.7	7.9	50.6%					N/A	N/A	N/A	N/A	N/A	N/A
	R10	RESIDENTIAL	BEDROOM		W16/212	15.7	7.9	7.8	49.7%	88.8	69.3	2.0	22.0%	N/A	N/A	N/A	N/A	N/A	N/A
	R11 (3)	RESIDENTIAL	BEDROOM		W17/212	14.7	7.4	7.3	49.7%	99.8	95.8	0.7	4.0%	N/A	N/A	N/A	N/A	N/A	N/A
			BEDROOM		W18/212	15.1	7.6	7.5	49.7%					N/A	N/A	N/A	N/A	N/A	N/A
	R12	RESIDENTIAL	BEDROOM		W19/212	15.7	8.3	7.4	47.1%	89.5	68.8	1.7	23.1%	N/A	N/A	N/A	N/A	N/A	N/A
	R13	RESIDENTIAL	BEDROOM		W20/212	15.6	8.4	7.2	46.2%	82.8	78	0.5	5.9%	N/A	N/A	N/A	N/A	N/A	N/A
	R14	RESIDENTIAL	BEDROOM		W21/212	14.4	7.7	6.7	46.5%	76.3	66.8	1.8	12.5%	2	0	2	0	0.0%	0.0%
			BEDROOM		W22/212	14.6	7.4	7.2	49.3%					6	0	6	0	58.7%	51%
			BEDROOM		W23/212	6.6	2.3	4.3	65.2%					1	0	0	0	100.0%	0.0%
	R15	RESIDENTIAL	BEDROOM		W24/212	2.3	2.2	0.1	4.3%	40.4	35.7	0.4	11.6%	N/A	N/A	N/A	N/A	N/A	N/A
			BEDROOM		W25/212	12.3	6.4	5.9	48.0%					N/A	N/A	N/A	N/A	N/A	N/A
	R16 (3)	RESIDENTIAL	BEDROOM		W26/212	13.5	6.5	7	51.9%	77.7	63.2	2.9	18.6%	N/A	N/A	N/A	N/A	N/A	N/A
			BEDROOM		W27/212	11.9	4.9	7	58.8%					N/A	N/A	N/A	N/A	N/A	N/A
	R17	RESIDENTIAL	BEDROOM		W28/212	11.7	4.2	7.5	64.1%	39.2	16.1	5.1	58.9%	N/A	N/A	N/A	N/A	N/A	N/A
			BEDROOM		W29/212	12.1	4.5	7.6	62.8%					N/A	N/A	N/A	N/A	N/A	N/A
	R18	RESIDENTIAL	BEDROOM		W30/212	12.3	4.4	7.9	64.2%	100	96	0.3	4.0%	3	0	4	0	50.5%	50%
			BEDROOM		W31/212	11.5	3.8	7.7	67.0%					2	0	2	0	0.0%	0.0%
			BEDROOM		W32/212	12.7	4.4	8.3	65.4%					10	0	9	0	50.5%	51%
			BEDROOM		W33/212	29.7	8.7	21	70.7%					46	12	16	5	65.2%	58.3%
			BEDROOM		W34/212	29.8	8.5	21.3	71.5%					46	12	18	6	60.9%	50.0%
	R19	RESIDENTIAL	BEDROOM		W35/212	30.7	7.1	23.6	76.9%	98.6	68.1	1.2	31.0%	45	11	16	6	64.4%	45.5%
	R20	RESIDENTIAL	BEDROOM		W36/212	31	6.8	24.2	78.1%	96.9	30	6.3	69.0%	43	10	16	6	62.8%	40.0%
	R21	RESIDENTIAL	BEDROOM		W37/212	30.3	5.5	24.8	81.8%	99.7	25.2	12.1	74.7%	36	7	8	3	77.8%	57.1%
			BEDROOM		W38/212	31.5	6.7	24.8	78.7%					44	10	17	6	61.4%	40.0%
	R22	RESIDENTIAL	BEDROOM		W39/212	31.5	6.8	24.7	78.4%	79.9	16.7	16.8	79.0%	41	9	16	5	61.0%	44.4%
			BEDROOM		W40/212	31.9	7.5	24.4	76.5%					45	10	22	6	51.1%	40.0%
			BEDROOM		W41/212	10.8	7.6	3.2	29.6%					29	8	14	3	51.7%	62.5%
	R23	RESIDENTIAL	BEDROOM		W42/212	10.3	8.8	1.5	14.6%	19	16.6	0.3	12.5%	21	2	21	2	0.0%	0.0%

						VSC (WINDOW)				NSL				APSH (WINDOW)					
FLOOR	ROOM	PROPERTY TYPE	ROOM USE	ROOM NOTES	WINDOW	EX.	PR.	LOSS	LOSS	EX.	PR.	LOSS	LOSS	EX.		PR.		LOSS %	
						%	%		%	%	%	SQM	%	ANNUAL	WINTER	ANNUAL	WINTER	ANNUAL	WINTER
30 GARRARD STREET (CONTINUED)																			
	R24	RESIDENTIAL	BEDROOM		W43/212	131	10.7	2.4	18.3%	46	44.5	0.3	3.4%	17	0	17	0	0.0%	0.0%
	R25	RESIDENTIAL	BEDROOM		W44/212	14.5	11.9	2.6	17.9%	92	84	0.6	8.7%	17	0	17	0	0.0%	0.0%
	R26	RESIDENTIAL	BEDROOM		W45/212	15.4	12.5	2.9	18.8%	70	60.7	1.5	13.3%	16	0	16	0	0.0%	0.0%
			BEDROOM		W46/212	15.8	12.6	3.2	20.3%					14	0	13	0	7.1%	0.0%
	R27	RESIDENTIAL	BEDROOM		W47/212	15.8	12.4	3.4	21.5%	92.8	80.8	1.0	12.8%	12	1	11	1	8.3%	0.0%
			BEDROOM		W49/212	2	2	0	0.0%					8	0	7	0	12.5%	0.0%
			BEDROOM		W48/212	12.2	9.6	2.6	21.3%					8	0	7	0	12.5%	0.0%
213	R1	RESIDENTIAL	BEDROOM		W1/213	4.3	3.7	0.6	14.0%	41.7	41.2	0.0	1.4%	N/A	N/A	N/A	N/A	N/A	N/A
			BEDROOM		W2/213	5.4	4.3	1.1	20.4%					N/A	N/A	N/A	N/A	N/A	N/A
			BEDROOM		W50/213	13.5	13.5	0	0.0%					N/A	N/A	N/A	N/A	N/A	N/A
	R2	RESIDENTIAL	LIVING ROOM		W3/213	5.7	4.3	1.4	24.6%	15.5	10.1	1.0	34.8%	N/A	N/A	N/A	N/A	N/A	N/A
			LIVING ROOM		W4/213	5.9	4.3	1.6	27.1%					N/A	N/A	N/A	N/A	N/A	N/A
	R3	RESIDENTIAL	BEDROOM		W5/213	5.9	4.1	1.8	30.5%	5.5	5.4	0.0	0.4%	N/A	N/A	N/A	N/A	N/A	N/A
	R4	RESIDENTIAL	LIVING ROOM		W6/213	6.3	4.1	2.2	34.9%	20.3	11.9	1.4	41.4%	N/A	N/A	N/A	N/A	N/A	N/A
			LIVING ROOM		W7/213	7.1	4.4	2.7	38.0%					N/A	N/A	N/A	N/A	N/A	N/A
	R5 (3)	RESIDENTIAL	LIVING ROOM		W8/213	7.9	4.5	3.4	43.0%	40.5	13.2	4.8	67.4%	N/A	N/A	N/A	N/A	N/A	N/A
			LIVING ROOM		W9/213	8.7	4.5	4.2	48.3%					N/A	N/A	N/A	N/A	N/A	N/A
	R6	RESIDENTIAL	BEDROOM		W10/213	10.2	4.6	5.6	54.9%	45.4	14.3	3.2	68.5%	N/A	N/A	N/A	N/A	N/A	N/A
	R7	RESIDENTIAL	BEDROOM		W11/213	12.3	5.1	7.2	58.5%	32.9	13	1.9	60.4%	N/A	N/A	N/A	N/A	N/A	N/A
	R8 (3)	RESIDENTIAL	LIVING ROOM		W12/213	14.3	5.5	8.8	61.5%	95.5	80.1	2.9	16.1%	N/A	N/A	N/A	N/A	N/A	N/A
			LIVING ROOM		W13/213	16.1	7.4	8.7	54.0%					N/A	N/A	N/A	N/A	N/A	N/A
	R9 (3)	RESIDENTIAL	LIVING ROOM		W14/213	16.4	7.5	8.9	54.3%	99.9	98.4	0.3	1.5%	N/A	N/A	N/A	N/A	N/A	N/A
			LIVING ROOM		W15/213	17.3	8.4	8.9	51.4%					N/A	N/A	N/A	N/A	N/A	N/A
	R10	RESIDENTIAL	BEDROOM		W16/213	17.5	8.6	8.9	50.9%	90	70.1	2.0	22.1%	N/A	N/A	N/A	N/A	N/A	N/A
	R11 (3)	RESIDENTIAL	LIVING ROOM		W17/213	16.6	8.1	8.5	51.2%	99.8	96.3	0.6	3.5%	N/A	N/A	N/A	N/A	N/A	N/A
			LIVING ROOM		W18/213	17.2	8.4	8.8	51.2%					N/A	N/A	N/A	N/A	N/A	N/A
	R12	RESIDENTIAL	BEDROOM		W19/213	17.9	9.1	8.8	49.2%	94	68.8	2.1	26.9%	N/A	N/A	N/A	N/A	N/A	N/A
	R13	RESIDENTIAL	BEDROOM		W20/213	18	9.2	8.8	48.9%	82.8	78	0.5	5.8%	N/A	N/A	N/A	N/A	N/A	N/A
	R14	RESIDENTIAL	LIVING ROOM		W21/213	16.9	8.5	8.4	49.7%	76.3	67.8	1.6	11.2%	2	0	2	0	0.0%	0.0%
			LIVING ROOM		W22/213	17.3	8.2	9.1	52.6%					0	0	2	0	0.0%	0.0%
			LIVING ROOM		W23/213	9.3	3.8	5.5	59.1%					1	0	0	0	100.0%	0.0%

(1) KITCHEN SMALLER THAN 13m2
(2) INC\HZ = SKY COMPONENT (INCLINED\HORIZONTAL WINDOWS)
(3) SINGLE ASPECT ROOM DEEPER THAN 5m

v2.02

PAGE 29

FLOOR	ROOM	PROPERTY TYPE	ROOM USE	ROOM NOTES	WINDOW	VSC (WINDOW)				NSL				APSH (WINDOW)					
						EX.	PR.	LOSS	LOSS	EX.	PR.	LOSS	LOSS	EX.		PR.		LOSS %	
						%	%		%	%	%	SQM	%	ANNUAL	WINTER	ANNUAL	WINTER	ANNUAL	WINTER

30 GARRARD STREET (CONTINUED)

	R15	RESIDENTIAL	BEDROOM		W24/213	2.7	2.6	0.1	3.7%	42	36	0.5	14.2%	N/A	N/A	N/A	N/A	N/A	N/A
			BEDROOM		W25/213	15	7.2	7.8	52.0%					N/A	N/A	N/A	N/A	N/A	N/A
	R16 (3)	RESIDENTIAL	LIVING ROOM		W26/213	16.7	7.4	9.3	55.7%	79.7	64.1	3.1	19.6%	N/A	N/A	N/A	N/A	N/A	N/A
			LIVING ROOM		W27/213	15.3	5.8	9.5	62.1%					N/A	N/A	N/A	N/A	N/A	N/A
	R17	RESIDENTIAL	LIVING ROOM		W28/213	15.4	5.2	10.2	66.2%	47.4	18	6.5	62.0%	N/A	N/A	N/A	N/A	N/A	N/A
			LIVING ROOM		W29/213	16	5.5	10.5	65.6%					N/A	N/A	N/A	N/A	N/A	N/A
	R18	RESIDENTIAL	BEDROOM		W30/213	16.2	5.4	10.8	66.7%	100	96.9	0.3	3.1%	5	0	4	0	50.0%	0.0%
			BEDROOM		W31/213	15.4	4.7	10.7	69.5%					2	0	2	0	0.0%	0.0%
			BEDROOM		W32/213	16.7	5.3	11.4	68.3%					18	4	7	0	10.3%	0.0%
			BEDROOM		W33/213	32.3	9.6	22.7	70.3%					49	15	17	6	65.3%	60.0%
			BEDROOM		W34/213	32.1	9.3	22.8	71.0%					50	15	19	7	62.0%	53.3%
	R20	RESIDENTIAL	BEDROOM		W36/213	33.5	7.7	25.8	77.0%	96.9	31.5	6.2	67.5%	48	13	19	8	60.4%	38.5%
	R21	RESIDENTIAL	LIVING ROOM		W37/213	32.7	6.4	26.3	80.4%	99.7	27.6	11.7	72.3%	37	8	8	3	78.4%	62.5%
			LIVING ROOM		W38/213	33.9	7.6	26.3	77.6%					49	14	22	10	55.1%	28.6%
	R22	RESIDENTIAL	LIVING ROOM		W39/213	34	7.7	26.3	77.4%	87.2	17.8	18.5	79.6%	46	14	20	9	56.5%	35.7%
			LIVING ROOM		W40/213	34.4	8.5	25.9	75.3%					50	15	26	10	48.0%	33.3%
			LIVING ROOM		W41/213	19.2	15.7	3.5	18.2%					49	17	34	12	30.6%	29.4%
	R23	RESIDENTIAL	BEDROOM		W42/213	15.8	11.8	4	25.3%	37.3	29.3	1.0	21.5%	29	5	26	5	10.3%	0.0%
	R24	RESIDENTIAL	LIVING ROOM		W43/213	20.1	14	6.1	30.3%	82.1	64.1	3.3	21.9%	27	3	21	3	22.2%	0.0%
	R25	RESIDENTIAL	BEDROOM		W44/213	22.1	15	7.1	32.1%	98.9	91.6	0.5	7.4%	30	3	23	3	23.3%	0.0%
	R26	RESIDENTIAL	LIVING ROOM		W45/213	23.3	15.6	7.7	33.0%	99.7	71.2	4.6	28.5%	29	3	22	3	24.1%	0.0%
			LIVING ROOM		W46/213	23.9	15.7	8.2	34.3%					25	3	19	3	24.0%	0.0%
	R27	RESIDENTIAL	BEDROOM		W47/213	23.8	15.3	8.5	35.7%	99.1	89.7	0.8	9.5%	23	1	16	1	30.4%	0.0%
			BEDROOM		W49/213	4.2	3.8	0.4	9.5%					12	1	8	0	33.3%	100.0%
			BEDROOM		W48/213	18.8	11.7	7.1	37.8%					18	0	11	0	38.9%	0.0%

32 FRIAR STREET

963	R1	RESIDENTIAL	BEDROOM		W1/963	18	14.4	3.6	20.0%	59.9	47.1	1.9	21.4%	N/A	N/A	N/A	N/A	N/A	N/A
			BEDROOM		W2/963 / INC (2)	41.2	39	2.2	5.3%					N/A	N/A	N/A	N/A	N/A	N/A
962	R1	RESIDENTIAL	KITCHEN (1)		W1/962	6.1	5.9	0.2	3.3%	19.6	19.5	0.0	0.3%	N/A	N/A	N/A	N/A	N/A	N/A
961	R1	RESIDENTIAL	KITCHEN (1)		W1/961	1.9	1.9	0	0.0%	14.2	14.2	0.0	0.0%	N/A	N/A	N/A	N/A	N/A	N/A

						VSC (WINDOW)				NSL				APSH (WINDOW)					
FLOOR	ROOM	PROPERTY	ROOM	ROOM	WINDOW	EX.	PR.	LOSS	LOSS	EX.	PR.	LOSS	LOSS	EX		PR.		LOSS %	
		TYPE	USE	NOTES	%	%		%	%	%	%	SQM	%	ANNUAL	WINTER	ANNUAL	WINTER	ANNUAL	WINTER
32 FRIAR STREET (CONTINUED)																			
960	R1	RESIDENTIAL	UNKNOWN		W1/960	0.9	0.9	0	0.0%	6.1	6.1	0.0	0.0%	N/A	N/A	N/A	N/A	N/A	N/A
951	R1	RESIDENTIAL	BEDROOM		W1/951	13.1	9.5	3.6	27.5%	16	12.9	0.4	19.5%	N/A	N/A	N/A	N/A	N/A	N/A
			BEDROOM		W2/951	0.2	0.2	0	0.0%					N/A	N/A	N/A	N/A	N/A	N/A
33 FRIAR STREET																			
863	R2	RESIDENTIAL	BEDROOM		W2/863	21	17.5	3.5	16.7%	17.4	4.4	2.2	74.6%	N/A	N/A	N/A	N/A	N/A	N/A
862	R2 (3)	RESIDENTIAL	UNKNOWN		W2/862	14.1	11.3	2.8	19.9%	45.4	14.6	7.5	67.9%	N/A	N/A	N/A	N/A	N/A	N/A
861	R2 (3)	RESIDENTIAL	UNKNOWN		W2/861	9.5	7.3	2.2	23.2%	39.2	12.9	6.4	67.1%	N/A	N/A	N/A	N/A	N/A	N/A
851	R2	RESIDENTIAL	UNKNOWN		W2/851	4	3.3	0.7	17.5%	6.1	5.7	0.1	6.5%	3	0	3	0	0.0%	0.0%
34 FRIAR STREET																			
980	R1	RESIDENTIAL	STUDIO-APT		W1/980	12	9.8	2.2	18.3%	77.8	52.8	3.4	32.1%	N/A	N/A	N/A	N/A	N/A	N/A
			STUDIO-APT		W2/980	7.1	7	0.1	1.4%					N/A	N/A	N/A	N/A	N/A	N/A
972	R1	RESIDENTIAL	BEDROOM		W1/972	17.9	15.3	2.6	14.5%	14.7	5	1.6	65.9%	N/A	N/A	N/A	N/A	N/A	N/A
971	R1 (3)	RESIDENTIAL	UNKNOWN		W1/971	16.2	13.6	2.6	16.0%	38.5	18.5	4.8	51.9%	N/A	N/A	N/A	N/A	N/A	N/A
49-51 GREYFRIARS ROAD																			
1212	R1 (3)	RESIDENTIAL	LKD		W1/1212	27.5	3.3	24.2	88.0%	50.7	4.5	12.7	91.0%	36	7	0	0	100.0%	100.0%
	R2	RESIDENTIAL	BEDROOM		W2/1212	28.3	3.7	24.6	86.9%	90.9	4.5	6.5	95.0%	39	8	1	0	97.4%	100.0%
	R3	RESIDENTIAL	BEDROOM		W3/1212	29.5	4.6	24.9	84.4%	94.6	9.2	7.5	90.3%	44	8	6	1	86.4%	87.5%
	R4	RESIDENTIAL	BEDROOM		W4/1212	18.9	12.5	6.4	33.9%	17.2	9.3	0.7	45.7%	N/A	N/A	N/A	N/A	N/A	N/A
	R5	RESIDENTIAL	LKD		W5/1212	29.7	6	23.7	79.8%	42.4	1.6	10.7	96.2%	38	4	2	0	94.7%	100.0%
	R6	RESIDENTIAL	LKD		W7/1212	32.1	8.5	23.6	73.5%	85.4	28.9	10.4	66.2%	51	11	9	1	82.4%	90.9%
			LKD		W6/1212	31.9	8	23.9	74.9%					50	10	8	0	84.0%	100.0%
	R7	RESIDENTIAL	BEDROOM		W8/1212	32.2	9.2	23	71.4%	92.9	9.6	7.0	89.7%	53	13	10	2	81.1%	84.6%
1213	R1	RESIDENTIAL	BEDROOM		W1/1213	31.2	4.3	26.9	86.2%	88.6	12.5	6.6	85.9%	40	7	3	0	92.5%	100.0%
	R2 (3)	RESIDENTIAL	LKD		W2/1213	32.1	4.6	27.5	85.7%	84.1	4	22.6	95.2%	46	10	4	0	91.3%	100.0%
			LKD		W3/1213	32.6	5.1	27.5	84.4%					51	12	8	1	84.3%	91.7%
	R3	RESIDENTIAL	BEDROOM		W4/1213	32.8	5.4	27.4	83.5%	83.8	4.2	7.4	95.0%	53	13	9	2	83.0%	84.6%
	R4	RESIDENTIAL	LKD		W5/1213 / INC (2)	48.9	17.8	31.1	63.6%	89.8	51.9	8.4	42.3%	45	8	5	0	88.9%	100.0%
			LKD		W6/1213 / INC (2)	51.3	19.3	32	62.4%					58	13	13	0	77.6%	100.0%

(1) KITCHEN SMALLER THAN 13m2
(2) INC\HZ = SKY COMPONENT (INCLINED\HORIZONTAL WINDOWS)
(3) SINGLE ASPECT ROOM DEEPER THAN 5m

v2.02

PAGE 31

FLOOR	ROOM	PROPERTY TYPE	ROOM USE	ROOM NOTES	WINDOW	VSC (WINDOW)				NSL				APSH (WINDOW)					
						EX.	PR.	LOSS	LOSS	EX.	PR.	LOSS	LOSS	EX.		PR.		LOSS %	
						%	%		%	%	%	SQM	%	ANNUAL	WINTER	ANNUAL	WINTER	ANNUAL	WINTER

49-51 GREYFRIARS ROAD (CONTINUED)

	R5	RESIDENTIAL	LKD		W7/1213 / INC (2)	52.4	21.4	31	59.2%	95.2	57.3	7.0	39.8%	62	15	17	2	72.6%	86.7%
			LKD		W8/1213 / INC (2)	52	21.5	30.5	58.7%					63	16	18	3	71.4%	81.3%
	R6	RESIDENTIAL	BEDROOM		W9/1213 / INC (2)	50.7	20.9	29.8	58.8%	86.6	23.5	5.4	72.9%	64	17	19	4	70.3%	76.5%
1210	R1	RESIDENTIAL	BEDROOM		W1/1210	20.3	2.6	17.7	87.2%	78.1	13.9	5.6	82.1%	19	4	0	0	100.0%	100.0%
	R2	RESIDENTIAL	LKD		W2/1210	21.1	2.9	18.2	86.3%	50.9	7.5	10.4	85.2%	22	5	1	0	95.5%	100.0%
			LKD		W3/1210	22.1	3.5	18.6	84.2%					22	6	2	1	90.9%	83.3%
	R4 (3)	RESIDENTIAL	LKD		W6/1210	26.2	6.7	19.5	74.4%	81.4	38.5	10.1	52.7%	32	3	1	0	96.9%	100.0%
			LKD		W7/1210	27.1	7.3	19.8	73.1%					37	5	3	0	91.9%	100.0%
	R5	RESIDENTIAL	BEDROOM		W8/1210	27.5	8	19.5	70.9%	75.7	8.7	5.6	88.5%	38	6	3	0	92.1%	100.0%
1211	R1 (3)	RESIDENTIAL	LKD		W1/1211	23.7	2.9	20.8	87.8%	35.3	4.5	8.5	87.3%	26	4	0	0	100.0%	100.0%
	R2	RESIDENTIAL	BEDROOM		W2/1211	24.6	3.3	21.3	86.6%	77.7	4	5.5	94.9%	30	5	1	0	96.7%	100.0%
	R3	RESIDENTIAL	BEDROOM		W3/1211	25.9	4.1	21.8	84.2%	90.5	8.5	7.2	90.6%	37	6	5	1	86.5%	83.3%
	R4	RESIDENTIAL	BEDROOM		W4/1211	16.3	10.1	6.2	38.0%	33.8	19.3	1.4	42.8%	N/A	N/A	N/A	N/A	N/A	N/A
	R5	RESIDENTIAL	LKD		W5/1211	25.6	5.1	20.5	80.1%	52.2	3.3	12.8	93.7%	28	2	0	0	100.0%	100.0%
			LKD		W6/1211	26.9	5.4	21.5	79.9%					31	2	0	0	100.0%	100.0%
			LKD		W7/1211	27.8	5.8	22	79.1%					35	4	0	0	100.0%	100.0%
	R6	RESIDENTIAL	LKD		W8/1211	29.3	7.2	22.1	75.4%	82.1	28.5	9.9	65.3%	43	7	4	0	90.7%	100.0%
			LKD		W9/1211	29.5	7.8	21.7	73.6%					45	7	6	0	86.7%	100.0%
	R7	RESIDENTIAL	BEDROOM		W10/1211	29.8	8.4	21.4	71.8%	87.7	8.6	6.5	90.2%	45	7	6	0	86.7%	100.0%

5 VACHEL ROAD

335	R1	RESIDENTIAL	UNKNOWN		W1/335	22	19.7	2.3	10.5%	68	61.3	0.6	9.8%	N/A	N/A	N/A	N/A	N/A	N/A
332	R1	RESIDENTIAL	UNKNOWN		W1/332	22	19	3	13.6%	64.1	47.1	2.0	26.5%	N/A	N/A	N/A	N/A	N/A	N/A
	R2	RESIDENTIAL	UNKNOWN		W2/332	22.2	20.2	2	9.0%	56.4	49.5	0.8	12.4%	N/A	N/A	N/A	N/A	N/A	N/A
331	R1	RESIDENTIAL	UNKNOWN		W1/331	21.1	18.7	2.4	11.4%	63.4	48.3	1.8	23.8%	N/A	N/A	N/A	N/A	N/A	N/A
	R2	RESIDENTIAL	UNKNOWN		W2/331	20.5	19	1.5	7.3%	54.5	50	0.5	8.2%	N/A	N/A	N/A	N/A	N/A	N/A

7 VACHEL ROAD

B01	R1	RESIDENTIAL	LIVING ROOM		W1/B01	15.5	14.8	0.7	4.5%	38.9	35.8	0.4	8.0%	N/A	N/A	N/A	N/A	N/A	N/A
F00	R2	RESIDENTIAL	LIVING ROOM		W2/F00	18.6	17.6	1	5.4%	44.4	40.7	0.4	8.4%	N/A	N/A	N/A	N/A	N/A	N/A
F01	R1	RESIDENTIAL	LIVING ROOM		W1/F01	21.9	20.5	1.4	6.4%	63	59.8	0.5	5.1%	N/A	N/A	N/A	N/A	N/A	N/A

(1) KITCHEN SMALLER THAN 13m2

(2) INC\HZ = SKY COMPONENT (INCLINED\HORIZONTAL WINDOWS)

(3) SINGLE ASPECT ROOM DEEPER THAN 5m

						VSC (WINDOW)				NSL				APSH (WINDOW)					
FLOOR	ROOM	PROPERTY TYPE	ROOM USE	ROOM NOTES	WINDOW	EX. %	PR. %	LOSS	LOSS %	EX. %	PR. %	LOSS SQM	LOSS %	EX.		PR.		LOSS %	
														ANNUAL	WINTER	ANNUAL	WINTER	ANNUAL	WINTER
7 VACHEL ROAD (CONTINUED)																			
			LIVING ROOM		W2/F01	22.1	20.8	1.3	5.9%					N/A	N/A	N/A	N/A	N/A	N/A
F02	R1	RESIDENTIAL	LIVING ROOM		W1/F02	20.3	18.5	1.8	8.9%	41.8	38.9	0.5	7.1%	N/A	N/A	N/A	N/A	N/A	N/A
			LIVING ROOM		W2/F02	20.4	18.8	1.6	7.8%					N/A	N/A	N/A	N/A	N/A	N/A
9 VACHEL ROAD																			
B01	R1	RESIDENTIAL	KITCHEN		W1/B01	15.6	15.2	0.4	2.6%	31.5	31.4	0.0	0.3%	N/A	N/A	N/A	N/A	N/A	N/A
F00	R1	RESIDENTIAL	LIVING ROOM		W2/F00	18.6	17.9	0.7	3.8%	29.4	28.2	0.1	4.0%	N/A	N/A	N/A	N/A	N/A	N/A
F01	R1	RESIDENTIAL	BEDROOM		W1/F01	22.4	21.5	0.9	4.0%	59.7	59.6	0.0	0.1%	N/A	N/A	N/A	N/A	N/A	N/A
F02	R1	RESIDENTIAL	BEDROOM		W1/F02	22.7	21.3	1.4	6.2%	54.1	51.9	0.3	4.1%	N/A	N/A	N/A	N/A	N/A	N/A
11 VACHEL ROAD																			
B01	R3	RESIDENTIAL	UNKNOWN		W3/B01	15.9	15.6	0.3	1.9%	29.7	29.7	0.0	0.0%	N/A	N/A	N/A	N/A	N/A	N/A
F00	R5	RESIDENTIAL	UNKNOWN		W1/F00	19.5	18.9	0.6	3.1%	18	18	0.0	0.0%	N/A	N/A	N/A	N/A	N/A	N/A
	R6	RESIDENTIAL	UNKNOWN		W6/F00	18.8	18.3	0.5	2.7%	25.4	25	0.1	1.6%	N/A	N/A	N/A	N/A	N/A	N/A
F01	R3	RESIDENTIAL	UNKNOWN		W5/F01	22.7	21.9	0.8	3.5%	48.5	47.7	0.2	1.6%	N/A	N/A	N/A	N/A	N/A	N/A
F02	R3	RESIDENTIAL	UNKNOWN		W5/F02	24.6	23.1	1.5	6.1%	44.9	42.4	0.5	5.6%	N/A	N/A	N/A	N/A	N/A	N/A
13 VACHEL ROAD																			
B01	R1	RESIDENTIAL	UNKNOWN		W1/B01	14.3	14.1	0.2	1.4%	32.4	32.4	0.0	0.0%	N/A	N/A	N/A	N/A	N/A	N/A
F00	R1	RESIDENTIAL	UNKNOWN		W1/F00	18.6	18.2	0.4	2.2%	38.9	38.9	0.0	0.0%	N/A	N/A	N/A	N/A	N/A	N/A
F01	R1	RESIDENTIAL	UNKNOWN		W1/F01	22.2	21.5	0.7	3.2%	56.3	56.3	0.0	0.0%	N/A	N/A	N/A	N/A	N/A	N/A
	R2	RESIDENTIAL	UNKNOWN		W2/F01	22.3	21.6	0.7	3.1%	55.7	55.3	0.0	0.7%	N/A	N/A	N/A	N/A	N/A	N/A
F02	R1	RESIDENTIAL	UNKNOWN		W1/F02	25.2	23.6	1.6	6.3%	95.5	95.5	0.0	0.0%	N/A	N/A	N/A	N/A	N/A	N/A
	R2	RESIDENTIAL	UNKNOWN		W2/F02	25.7	24.1	1.6	6.2%	93.8	93.3	0.0	0.5%	N/A	N/A	N/A	N/A	N/A	N/A
15 VACHEL ROAD																			
B01	R1	RESIDENTIAL	UNKNOWN		W1/B01	14.2	14.2	0	0.0%	32.3	32.3	0.0	0.0%	N/A	N/A	N/A	N/A	N/A	N/A
F00	R1	RESIDENTIAL	UNKNOWN		W1/F00	18.7	18.4	0.3	1.6%	39.9	39.9	0.0	0.0%	N/A	N/A	N/A	N/A	N/A	N/A
F01	R1	RESIDENTIAL	UNKNOWN		W1/F01	22.6	21.9	0.7	3.1%	55.3	55.2	0.0	0.2%	N/A	N/A	N/A	N/A	N/A	N/A
F02	R1	RESIDENTIAL	UNKNOWN		W1/F02	26.7	25.1	1.6	6.0%	92.2	91.9	0.0	0.2%	N/A	N/A	N/A	N/A	N/A	N/A
	R2	RESIDENTIAL	UNKNOWN		W2/F02	26.4	24.8	1.6	6.1%	92.6	92.6	0.0	0.0%	N/A	N/A	N/A	N/A	N/A	N/A

(1) KITCHEN SMALLER THAN 13m2

(2) INC\HZ = SKY COMPONENT (INCLINED\HORIZONTAL WINDOWS)

(3) SINGLE ASPECT ROOM DEEPER THAN 5m

FLOOR	ROOM	PROPERTY TYPE	ROOM USE	ROOM NOTES	WINDOW	VSC (WINDOW)				NSL				APSH (WINDOW)					
						EX.	PR.	LOSS	LOSS	EX.	PR.	LOSS	LOSS	EX.		PR.		LOSS %	
						%	%		%	%	%	SQM	%	ANNUAL	WINTER	ANNUAL	WINTER	ANNUAL	WINTER

17 VACHEL ROAD																			
B01	R1	RESIDENTIAL	LD		W1/B01	6.9	6.9	0	0.0%	27.7	27.7	0.0	0.0%	N/A	N/A	N/A	N/A	N/A	N/A
			LD		W2/B01	12.2	12.2	0	0.0%					N/A	N/A	N/A	N/A	N/A	N/A
			LD		W3/B01	5.7	5.7	0	0.0%					N/A	N/A	N/A	N/A	N/A	N/A
F00	R2	RESIDENTIAL	LKD		W2/F00	16.3	15.3	1	6.1%	40	39.6	0.1	1.1%	N/A	N/A	N/A	N/A	N/A	N/A
			LKD		W3/F00	17.8	17.6	0.2	1.1%					N/A	N/A	N/A	N/A	N/A	N/A
			LKD		W4/F00	17.6	17.6	0	0.0%					N/A	N/A	N/A	N/A	N/A	N/A
F01	R1	RESIDENTIAL	LKD		W1/F01	19.1	17.7	1.4	7.3%	59.3	57.6	0.2	3.0%	N/A	N/A	N/A	N/A	N/A	N/A
			LKD		W2/F01	21.5	21	0.5	2.3%					N/A	N/A	N/A	N/A	N/A	N/A
			LKD		W3/F01	21.1	21.1	0	0.0%					N/A	N/A	N/A	N/A	N/A	N/A
F02	R1	RESIDENTIAL	LKD		W1/F02	25.9	24.7	1.2	4.6%	78.6	78.1	0.1	0.7%	N/A	N/A	N/A	N/A	N/A	N/A

19 VACHEL ROAD																			
B01	R1	RESIDENTIAL	LD		W1/B01	9	9	0	0.0%	32	31.9	0.0	0.3%	N/A	N/A	N/A	N/A	N/A	N/A
			LD		W2/B01	13.5	13.5	0	0.0%					N/A	N/A	N/A	N/A	N/A	N/A
			LD		W3/B01	9.1	9.1	0	0.0%					N/A	N/A	N/A	N/A	N/A	N/A
F00	R2	RESIDENTIAL	LKD		W2/F00	15.5	14.8	0.7	4.5%	40.2	39.5	0.1	1.7%	N/A	N/A	N/A	N/A	N/A	N/A
			LKD		W3/F00	18.3	18.2	0.1	0.5%					N/A	N/A	N/A	N/A	N/A	N/A
			LKD		W4/F00	19.5	19.5	0	0.0%					N/A	N/A	N/A	N/A	N/A	N/A
F01	R1	RESIDENTIAL	LKD		W1/F01	19.2	18.1	1.1	5.7%	61.7	59	0.4	4.4%	N/A	N/A	N/A	N/A	N/A	N/A
			LKD		W2/F01	22	21.5	0.5	2.3%					N/A	N/A	N/A	N/A	N/A	N/A
			LKD		W3/F01	22.1	22.1	0	0.0%					N/A	N/A	N/A	N/A	N/A	N/A
F02	R1	RESIDENTIAL	LKD		W1/F02	26.2	25.1	1.1	4.2%	78.3	77.6	0.1	1.0%	N/A	N/A	N/A	N/A	N/A	N/A

20-24 VACHEL ROAD																			
F01	R1	RESIDENTIAL	BEDROOM		W1/F01	30.3	27.1	3.2	10.6%	92.7	92.6	0.0	0.0%	N/A	N/A	N/A	N/A	N/A	N/A
	R2	RESIDENTIAL	LD		W2/F01	21.9	18.9	3	13.7%	99.2	99.2	0.0	0.0%	N/A	N/A	N/A	N/A	N/A	N/A
			LD		W3/F01	20.4	17.5	2.9	14.2%					N/A	N/A	N/A	N/A	N/A	N/A
	R3	RESIDENTIAL	BEDROOM		W4/F01	24.4	22	2.4	9.8%	92.4	91.9	0.1	0.5%	N/A	N/A	N/A	N/A	N/A	N/A
F02	R1	RESIDENTIAL	BEDROOM		W1/F02	31.9	28.6	3.3	10.3%	93.7	93.7	0.0	0.0%	N/A	N/A	N/A	N/A	N/A	N/A
	R2	RESIDENTIAL	LD		W2/F02	23.5	20.4	3.1	13.2%	99.3	99.3	0.0	0.0%	N/A	N/A	N/A	N/A	N/A	N/A

(1) KITCHEN SMALLER THAN 13m2

(2) INC\HZ = SKY COMPONENT (INCLINED\HORIZONTAL WINDOWS)

(3) SINGLE ASPECT ROOM DEEPER THAN 5m

						VSC (WINDOW)				NSL				APSH (WINDOW)					
FLOOR	ROOM	PROPERTY TYPE	ROOM USE	ROOM NOTES	WINDOW	EX.	PR.	LOSS	LOSS	EX.	PR.	LOSS	LOSS	EX.		PR.		LOSS %	
						%	%		%	%	SQM	%	ANNUAL	WINTER	ANNUAL	WINTER	ANNUAL	WINTER	
20-24 VACHEL ROAD (CONTINUED)																			
			LD		W3/F02	22.6	19.6	3	13.3%					N/A	N/A	N/A	N/A	N/A	N/A
	R3	RESIDENTIAL	BEDROOM		W4/F02	27	24.4	2.6	9.6%	94.3	93.8	0.1	0.6%	N/A	N/A	N/A	N/A	N/A	N/A
F03	R1	RESIDENTIAL	BEDROOM		W1/F03	33.9	30.5	3.4	10.0%	94.2	94.2	0.0	0.0%	N/A	N/A	N/A	N/A	N/A	N/A
	R2	RESIDENTIAL	LD		W2/F03	24.9	21.7	3.2	12.9%	99.5	99.5	0.0	0.0%	N/A	N/A	N/A	N/A	N/A	N/A
			LD		W3/F03	24.8	21.7	3.1	12.5%					N/A	N/A	N/A	N/A	N/A	N/A
	R3	RESIDENTIAL	BEDROOM		W4/F03	32.6	29.9	2.7	8.3%	96.7	96.3	0.1	0.5%	N/A	N/A	N/A	N/A	N/A	N/A
F04	R1	RESIDENTIAL	BEDROOM		W1/F04	36.6	33	3.6	9.8%	95	95	0.0	0.0%	N/A	N/A	N/A	N/A	N/A	N/A
	R2	RESIDENTIAL	LD		W2/F04	36.5	33.2	3.3	9.0%	99.4	99.4	0.0	0.0%	N/A	N/A	N/A	N/A	N/A	N/A
			LD		W3/F04	36.5	33.3	3.2	8.8%					N/A	N/A	N/A	N/A	N/A	N/A
	R3	RESIDENTIAL	BEDROOM		W4/F04	36.5	33.5	3	8.2%	97.3	97.3	0.0	0.0%	N/A	N/A	N/A	N/A	N/A	N/A
21-23 VACHEL ROAD																			
B01	R1	RESIDENTIAL	LD		W1/B01	16.1	16.1	0	0.0%	48.1	48.1	0.0	0.0%	N/A	N/A	N/A	N/A	N/A	N/A
	R2	RESIDENTIAL	LD		W2/B01	16.8	16.8	0	0.0%	35	35	0.0	0.0%	N/A	N/A	N/A	N/A	N/A	N/A
F00	R2	RESIDENTIAL	LKD		W2/F00	19.6	19.4	0.2	1.0%	37.7	37.6	0.0	0.1%	N/A	N/A	N/A	N/A	N/A	N/A
	R4	RESIDENTIAL	LD		W4/F00	20.3	20.1	0.2	1.0%	48.1	48.1	0.0	0.1%	N/A	N/A	N/A	N/A	N/A	N/A
F01	R1	RESIDENTIAL	LD		W1/F01	23.5	23	0.5	2.1%	47.6	47.6	0.0	0.1%	N/A	N/A	N/A	N/A	N/A	N/A
	R2	RESIDENTIAL	LKD		W2/F01	24.1	23.6	0.5	2.1%	56.1	55.5	0.1	1.0%	N/A	N/A	N/A	N/A	N/A	N/A
F02	R1	RESIDENTIAL	LD		W1/F02	27.1	25.9	1.2	4.4%	42	41.8	0.0	0.5%	N/A	N/A	N/A	N/A	N/A	N/A
	R2	RESIDENTIAL	LKD		W2/F02	27.5	26.4	1.1	4.0%	49.3	47.9	0.3	3.0%	N/A	N/A	N/A	N/A	N/A	N/A
25 VACHEL ROAD																			
B01	R1	RESIDENTIAL	LD		W1/B01	17.2	17.2	0	0.0%	38.5	38.5	0.0	0.0%	N/A	N/A	N/A	N/A	N/A	N/A
F00	R1	RESIDENTIAL	LD		W1/F00	21	20.8	0.2	1.0%	43.8	43.8	0.0	0.0%	N/A	N/A	N/A	N/A	N/A	N/A
F01	R1	RESIDENTIAL	LKD		W1/F01	24.9	24.4	0.5	2.0%	60.3	60.3	0.0	0.0%	N/A	N/A	N/A	N/A	N/A	N/A
F02	R1	RESIDENTIAL	LKD		W1/F02	28	27	1	3.6%	51.8	51.4	0.1	0.8%	N/A	N/A	N/A	N/A	N/A	N/A
27-31 VACHEL ROAD																			
B01	R1	RESIDENTIAL	BEDROOM		W1/B01	16.8	16.8	0	0.0%	26	26	0.0	0.0%	N/A	N/A	N/A	N/A	N/A	N/A
	R2	RESIDENTIAL	BEDROOM		W2/B01	17.1	17.1	0	0.0%	25.2	25.2	0.0	0.0%	N/A	N/A	N/A	N/A	N/A	N/A
	R3	RESIDENTIAL	BEDROOM		W3/B01	19.9	19.9	0	0.0%	27.7	27.7	0.0	0.0%	N/A	N/A	N/A	N/A	N/A	N/A

						VSC (WINDOW)				NSL				APSH (WINDOW)					
FLOOR	ROOM	PROPERTY	ROOM	ROOM	WINDOW	EX.	PR.	LOSS	LOSS	EX.	PR.	LOSS	LOSS	EX.		PR.		LOSS %	
		TYPE	USE	NOTES	%	%		%	%	SQM	%	ANNUAL	WINTER	ANNUAL	WINTER	ANNUAL	WINTER		
27-31 VACHEL ROAD (CONTINUED)																			
F00	R1	RESIDENTIAL	BEDROOM		W1/F00	22.9	22.8	0.1	0.4%	36.2	36.2	0.0	0.0%	N/A	N/A	N/A	N/A	N/A	N/A
	R2	RESIDENTIAL	BEDROOM		W2/F00	22	21.8	0.2	0.9%	33.7	33.7	0.0	0.1%	N/A	N/A	N/A	N/A	N/A	N/A
	R3	RESIDENTIAL	BEDROOM		W3/F00	23.8	23.6	0.2	0.8%	37.9	37.9	0.0	0.0%	N/A	N/A	N/A	N/A	N/A	N/A
F01	R1	RESIDENTIAL	BEDROOM		W1/F01	26	25.6	0.4	1.5%	49.1	49.1	0.0	0.0%	N/A	N/A	N/A	N/A	N/A	N/A
	R2	RESIDENTIAL	BEDROOM		W2/F01	25.2	24.8	0.4	1.6%	46	46	0.0	0.1%	N/A	N/A	N/A	N/A	N/A	N/A
	R3	RESIDENTIAL	BEDROOM		W3/F01	26.7	26.3	0.4	1.5%	52.1	52.1	0.0	0.0%	N/A	N/A	N/A	N/A	N/A	N/A
F02	R1	RESIDENTIAL	BEDROOM		W1/F02	29	28.2	0.8	2.8%	69.7	69.7	0.0	0.0%	N/A	N/A	N/A	N/A	N/A	N/A
	R2	RESIDENTIAL	BEDROOM		W2/F02	28.3	27.4	0.9	3.2%	64.2	64.2	0.0	0.1%	N/A	N/A	N/A	N/A	N/A	N/A
	R3	RESIDENTIAL	BEDROOM		W3/F02	29.6	28.9	0.7	2.4%	74.4	74.4	0.0	0.0%	N/A	N/A	N/A	N/A	N/A	N/A
53 GREYFRIARS ROAD																			
1233	R1 (3)	RESIDENTIAL	LKD		W1/1233	33.6	12.8	20.8	61.9%	95.5	26.5	14.5	72.2%	52	14	9	1	82.7%	92.9%
	R2	RESIDENTIAL	LKD		W2/1233	33.5	15.5	18	53.7%	93.9	50.9	8.3	45.8%	56	16	15	3	73.2%	81.3%
			LKD		W3/1233	20.9	20.5	0.4	1.9%					14	0	8	0	42.9%	0.0%
	R3	RESIDENTIAL	BEDROOM		W4/1233	19.6	19.2	0.4	2.0%	38.4	38.4	0.0	0.0%	N/A	N/A	N/A	N/A	N/A	N/A
1232	R1 (3)	RESIDENTIAL	LKD		W1/1232	32.1	12.1	20	62.3%	91.2	26.1	13.9	71.4%	48	10	9	1	81.3%	90.0%
	R2	RESIDENTIAL	LKD		W2/1232	32.2	14.8	17.4	54.0%	89.4	45.9	8.3	48.6%	52	13	15	3	71.2%	76.9%
			LKD		W3/1232	18.4	18	0.4	2.2%					14	0	8	0	42.9%	0.0%
	R3	RESIDENTIAL	BEDROOM		W4/1232	17	16.6	0.4	2.4%	29	29	0.0	0.0%	N/A	N/A	N/A	N/A	N/A	N/A
1231	R1 (3)	RESIDENTIAL	LKD		W1/1231	30.5	11.6	18.9	62.0%	92.4	29.9	13.3	67.6%	46	9	8	1	82.6%	88.9%
	R2	RESIDENTIAL	LKD		W2/1231	30.7	14.2	16.5	53.7%	96.2	85.9	2.0	10.7%	51	12	14	3	72.5%	75.0%
			LKD		W3/1231	25.2	18.5	6.7	26.6%					30	2	6	0	80.0%	100.0%
			LKD		W4/1231	16.4	15.9	0.5	3.0%					13	0	8	0	46.9%	0.0%
	R3	RESIDENTIAL	BEDROOM		W5/1231	14.9	14.5	0.4	2.7%	33.1	33.1	0.0	0.0%	N/A	N/A	N/A	N/A	N/A	N/A
9-11 STANSHAW ROAD																			
341	R1	RESIDENTIAL	KITCHEN (1)		W1/341	25.2	17.8	7.4	29.4%	88	77.2	0.5	12.2%	41	9	29	9	29.3%	0.0%
	R4	RESIDENTIAL	BEDROOM		W4/341	27.3	25.4	1.9	7.0%	97.9	96.6	0.1	1.3%	N/A	N/A	N/A	N/A	N/A	N/A
	R5	RESIDENTIAL	BEDROOM		W5/341	28	26.2	1.8	6.4%	96.6	89.1	0.8	7.8%	N/A	N/A	N/A	N/A	N/A	N/A
340	R1	RESIDENTIAL	UNKNOWN		W4/340	25.6	24	1.6	6.3%	97.4	97.3	0.0	0.1%	N/A	N/A	N/A	N/A	N/A	N/A
	R2	RESIDENTIAL	UNKNOWN		W5/340	23.8	22.3	1.5	6.3%	99.2	99.2	0.0	0.0%	N/A	N/A	N/A	N/A	N/A	N/A

(1) KITCHEN SMALLER THAN 13m2

(2) INC\HZ = SKY COMPONENT (INCLINED\HORIZONTAL WINDOWS)

(3) SINGLE ASPECT ROOM DEEPER THAN 5m

						VSC (WINDOW)				NSL				APSH (WINDOW)					
FLOOR	ROOM	PROPERTY TYPE	ROOM USE	ROOM NOTES	WINDOW	EX.	PR.	LOSS	LOSS	EX.	PR.	LOSS	LOSS	EX.		PR.		LOSS %	
						%	%		%	%	%	SQM	%	ANNUAL	WINTER	ANNUAL	WINTER	ANNUAL	WINTER
9-11 STANSHAWE ROAD (CONTINUED)																			
	R3	RESIDENTIAL	UNKNOWN		W2/340	4.6	2.3	2.3	50.0%	90.5	48.7	3.0	46.2%	12	8	8	7	33.3%	12.5%
			UNKNOWN		W3/340	8.9	3.8	5.1	57.3%					16	4	7	4	56.3%	0.0%
	R4	RESIDENTIAL	UNKNOWN		W1/340	25.2	18.6	6.6	26.2%	86.7	71.2	1.8	17.9%	46	8	36	8	21.7%	0.0%
	R5	RESIDENTIAL	UNKNOWN		W6/340	10.5	9.2	1.3	12.4%	92.3	92.3	0.0	0.0%	N/A	N/A	N/A	N/A	N/A	N/A
ALEXIA COURT-3 TUDOR ROAD																			
293	R1	RESIDENTIAL	LKD		W1/293	32.1	29.9	2.2	6.9%	95.5	94.8	0.2	0.7%	68	20	57	18	16.2%	10.0%
			LKD		W2/293	30.1	27.5	2.6	8.6%					63	19	51	17	19.0%	10.5%
			LKD		W3/293	26.1	23.3	2.8	10.7%					58	19	43	13	25.9%	31.6%
			LKD		W7/293	19.6	19.4	0.2	1.0%							4	0	0.0%	0.0%
	R2	RESIDENTIAL	BEDROOM		W4/293	24.5	14.6	9.9	40.4%	99.4	99.2	0.0	0.2%	52	16	30	10	42.3%	37.5%
			BEDROOM		W5/293	33.2	30.7	2.5	7.5%					75	26	61	20	18.7%	23.1%
			BEDROOM		W6/293	28.2	25.8	2.4	8.5%					68	24	53	17	22.1%	29.2%
292	R1	RESIDENTIAL	LKD		W1/292	27.2	26.6	0.6	2.2%	84.4	84.4	0.0	0.0%	50	14	50	14	0.0%	0.0%
			LKD		W8/292	15.3	15.2	0.1	0.7%					9	0	7	0	22.2%	0.0%
			LKD		W9/292	15.6	15.6	0	0.0%							5	0	0.0%	0.0%
	R2	RESIDENTIAL	BEDROOM		W3/292	17.4	15.5	1.9	10.9%	70.7	70.6	0.0	0.1%	41	11	30	9	26.8%	18.2%
	R3	RESIDENTIAL	BEDROOM		W2/292	12.9	6.8	6.1	47.3%	43.2	11.2	3.1	74.1%	26	2	9	0	65.4%	100.0%
	R4	RESIDENTIAL	LKD		W4/292	20.9	14.3	6.6	31.6%	99.1	99	0.0	0.1%	42	10	25	8	40.5%	20.0%
			LKD		W5/292	22.8	15.7	7.1	31.1%					41	8	23	6	43.9%	25.0%
			LKD		W6/292	32.5	30.8	1.7	5.2%					76	21	64	18	15.8%	14.3%
			LKD		W7/292	33.1	31.5	1.6	4.8%					78	23	66	19	15.4%	17.4%
291	R1	RESIDENTIAL	LKD		W1/291	22.2	22.2	0	0.0%	81	81	0.0	0.0%	41	11	41	11	0.0%	0.0%
			LKD		W8/291	13	12.9	0.1	0.8%								0	0.0%	0.0%
			LKD		W9/291	13.3	13.3	0	0.0%					5	0	5	0	0.0%	0.0%
	R2	RESIDENTIAL	BEDROOM		W3/291	13	11.9	1.1	8.5%	58.9	58.8	0.0	0.2%	31	8	25	7	19.4%	12.5%
	R3	RESIDENTIAL	BEDROOM		W2/291	8.5	4.9	3.6	42.4%	21.8	8.8	1.3	59.5%	13	2	4	0	69.2%	100.0%
	R4	RESIDENTIAL	LKD		W4/291	15	11.3	3.7	24.7%	98.8	98.6	0.1	0.2%	33	9	24	7	27.3%	22.2%
			LKD		W5/291	16.8	12.5	4.3	25.6%					29	5	19	4	34.5%	20.0%
			LKD		W6/291	30.1	29.1	1	3.3%					68	17	59	16	13.2%	5.9%
			LKD		W7/291	31	29.8	1.2	3.9%					71	18	61	16	14.1%	11.1%

(1) KITCHEN SMALLER THAN 13m2
(2) INC\HZ = SKY COMPONENT (INCLINED\HORIZONTAL WINDOWS)
(3) SINGLE ASPECT ROOM DEEPER THAN 5m

v2.02

PAGE 37

FLOOR	ROOM	PROPERTY TYPE	ROOM USE	ROOM NOTES	WINDOW	VSC (WINDOW)				NSL				APSH (WINDOW)					
						EX.	PR.	LOSS	LOSS	EX.	PR.	LOSS	LOSS	EX.		PR.		LOSS %	
						%	%		%	%	%	SQM	%	ANNUAL	WINTER	ANNUAL	WINTER	ANNUAL	WINTER

ALEXIA COURT-3 TUDOR ROAD (CONTINUED)																			
290	R1	RESIDENTIAL	BEDROOM		W1/290	10.8	10.4	0.4	3.7%	61.7	61.5	0.0	0.2%	25	7	25	7	0.0%	0.0%
	R2	RESIDENTIAL	LKD		W2/290	6	4.2	1.8	30.0%	88.5	87.4	0.5	1.2%	7	0	4	0	42.9%	0.0%
			LKD		W3/290	10.8	9.2	1.6	14.8%					25	6	23	6	8.0%	0.0%
			LKD		W4/290	11.8	9.7	2.1	17.8%					16	1	13	1	18.8%	0.0%
			LKD		W5/290	27.3	26.7	0.6	2.2%					58	10	52	10	10.3%	0.0%
			LKD		W6/290 / HZ (2)	64.3	60.4	3.9	6.1%					64	12	55	12	14.1%	0.0%

BRIDLEWELL & SAMUEL HOUSE - STUDENT HOUSING																			
81	R1	RESIDENTIAL	STUDIO-APT		W1/81	27.6	16.3	11.3	40.9%	93.1	47	7.1	49.6%	N/A	N/A	N/A	N/A	N/A	N/A
	R2	RESIDENTIAL	STUDIO-APT		W2/81	25.7	15.3	10.4	40.5%	64.5	43.6	2.9	32.4%	N/A	N/A	N/A	N/A	N/A	N/A
	R3	RESIDENTIAL	STUDIO-APT		W3/81	23	13.7	9.3	40.4%	75	36.3	5.5	51.7%	N/A	N/A	N/A	N/A	N/A	N/A
	R4	RESIDENTIAL	STUDIO-APT		W4/81	19.6	11.6	8	40.8%	36.7	28.9	11	21.5%	N/A	N/A	N/A	N/A	N/A	N/A
	R5	RESIDENTIAL	STUDIO-APT		W5/81	6.1	5.3	0.8	13.1%	41.4	30.3	1.8	26.7%	N/A	N/A	N/A	N/A	N/A	N/A
			STUDIO-APT		W6/81	9.8	6.2	3.6	36.7%					N/A	N/A	N/A	N/A	N/A	N/A
	R6	RESIDENTIAL	STUDIO-APT		W14/81	7.6	4.2	3.4	44.7%	45.4	14.2	5.8	68.7%	N/A	N/A	N/A	N/A	N/A	N/A
	R7	RESIDENTIAL	STUDIO-APT		W7/81	9.2	5.1	4.1	44.6%	59.9	52.9	11	11.6%	N/A	N/A	N/A	N/A	N/A	N/A
			STUDIO-APT		W8/81	14	8.5	5.5	39.3%					N/A	N/A	N/A	N/A	N/A	N/A
	R8	RESIDENTIAL	STUDIO-APT		W9/81	17	12.3	4.7	27.6%	88	65.7	3.4	25.4%	N/A	N/A	N/A	N/A	N/A	N/A
	R9	RESIDENTIAL	STUDIO-APT		W10/81	16.5	13.2	3.3	20.0%	66.1	66.1	0.0	0.0%	N/A	N/A	N/A	N/A	N/A	N/A
	R10	RESIDENTIAL	STUDIO-APT		W11/81	11	10.6	0.4	3.6%	80.3	80	0.0	0.4%	N/A	N/A	N/A	N/A	N/A	N/A
82	R1	RESIDENTIAL	STUDIO-APT		W1/82	30.5	19.3	11.2	36.7%	96.3	62.6	5.2	35.1%	N/A	N/A	N/A	N/A	N/A	N/A
	R2	RESIDENTIAL	STUDIO-APT		W2/82	28.8	18.5	10.3	35.8%	79.5	61.5	2.5	22.7%	N/A	N/A	N/A	N/A	N/A	N/A
	R3	RESIDENTIAL	STUDIO-APT		W3/82	26.2	17.1	9.1	34.7%	84.1	52.5	4.4	37.5%	N/A	N/A	N/A	N/A	N/A	N/A
	R4	RESIDENTIAL	STUDIO-APT		W4/82	22.7	14.8	7.9	34.8%	44.1	41.7	0.4	5.6%	N/A	N/A	N/A	N/A	N/A	N/A
	R5	RESIDENTIAL	STUDIO-APT		W5/82	8.4	7.6	0.8	9.5%	51.5	43.1	1.4	16.2%	N/A	N/A	N/A	N/A	N/A	N/A
			STUDIO-APT		W6/82	11.5	8.1	3.4	29.6%					N/A	N/A	N/A	N/A	N/A	N/A
	R6	RESIDENTIAL	STUDIO-APT		W14/82	8.2	4.9	3.3	40.2%	46.8	17.5	5.5	62.6%	N/A	N/A	N/A	N/A	N/A	N/A
	R7	RESIDENTIAL	STUDIO-APT		W8/82	15.1	9.6	5.5	36.4%	62.2	57	0.8	8.4%	N/A	N/A	N/A	N/A	N/A	N/A
			STUDIO-APT		W7/82	9.9	5.9	4	40.4%					N/A	N/A	N/A	N/A	N/A	N/A
	R8	RESIDENTIAL	STUDIO-APT		W9/82	18.8	13.9	4.9	26.1%	89.3	72.7	2.5	18.5%	N/A	N/A	N/A	N/A	N/A	N/A
	R9	RESIDENTIAL	STUDIO-APT		W10/82	18.3	14.8	3.5	19.1%	66.7	66.7	0.0	0.0%	N/A	N/A	N/A	N/A	N/A	N/A

(1) KITCHEN SMALLER THAN 13m2

(2) INC\HZ = SKY COMPONENT (INCLINED\HORIZONTAL WINDOWS)

(3) SINGLE ASPECT ROOM DEEPER THAN 5m

						VSC (WINDOW)				NSL				APSH (WINDOW)					
FLOOR	ROOM	PROPERTY	ROOM	ROOM	WINDOW	EX.	PR.	LOSS	LOSS	EX.	PR.	LOSS	LOSS	EX.		PR.		LOSS %	
		TYPE	USE	NOTES		%	%		%	%	%	SQM	%	ANNUAL	WINTER	ANNUAL	WINTER	ANNUAL	WINTER
BRIDLEWELL & SAMUEL HOUSE - STUDENT HOUSING (CONTINUED)																			
	R10	RESIDENTIAL	STUDIO-APT		W11/82	12	11.6	0.4	3.3%	81.5	811	0.1	0.6%	N/A	N/A	N/A	N/A	N/A	N/A
83	R1	RESIDENTIAL	STUDIO-APT		W1/83	33.1	22.7	10.4	31.4%	96.7	74.5	3.4	23.0%	N/A	N/A	N/A	N/A	N/A	N/A
	R2	RESIDENTIAL	STUDIO-APT		W2/83	31.9	22.5	9.4	29.5%	91.5	75.4	2.3	17.6%	N/A	N/A	N/A	N/A	N/A	N/A
	R3	RESIDENTIAL	STUDIO-APT		W3/83	30	21.6	8.4	28.0%	96.4	75.5	3.0	21.7%	N/A	N/A	N/A	N/A	N/A	N/A
	R4	RESIDENTIAL	STUDIO-APT		W4/83	26.9	19.6	7.3	27.1%	67.7	67.7	0.0	0.0%	N/A	N/A	N/A	N/A	N/A	N/A
	R5	RESIDENTIAL	STUDIO-APT		W5/83	11.8	11	0.8	6.8%	71.5	63.6	1.3	11.0%	N/A	N/A	N/A	N/A	N/A	N/A
			STUDIO-APT		W6/83	13.8	10.4	3.4	24.6%					N/A	N/A	N/A	N/A	N/A	N/A
	R6	RESIDENTIAL	STUDIO-APT		W14/83	9	5.8	3.2	35.6%	50.3	21.9	5.3	56.5%	N/A	N/A	N/A	N/A	N/A	N/A
	R7	RESIDENTIAL	STUDIO-APT		W8/83	16.3	10.9	5.4	33.1%	62.7	58.8	0.6	6.2%	N/A	N/A	N/A	N/A	N/A	N/A
			STUDIO-APT		W7/83	10.8	6.9	3.9	36.1%					N/A	N/A	N/A	N/A	N/A	N/A
	R8	RESIDENTIAL	STUDIO-APT		W9/83	21.2	16.2	5	23.6%	92	80.6	1.7	12.4%	N/A	N/A	N/A	N/A	N/A	N/A
	R9	RESIDENTIAL	STUDIO-APT		W10/83	21.1	17.7	3.4	16.1%	68	68	0.0	0.0%	N/A	N/A	N/A	N/A	N/A	N/A
	R10	RESIDENTIAL	STUDIO-APT		W11/83	13.5	13.1	0.4	3.0%	84.4	84	0.1	0.5%	N/A	N/A	N/A	N/A	N/A	N/A
84	R1	RESIDENTIAL	STUDIO-APT		W1/84	35.6	26.1	9.5	26.7%	96.8	89.2	1.1	7.8%	N/A	N/A	N/A	N/A	N/A	N/A
	R2	RESIDENTIAL	STUDIO-APT		W2/84	35.2	26.3	8.9	25.3%	94.1	88.1	0.9	6.5%	N/A	N/A	N/A	N/A	N/A	N/A
	R3	RESIDENTIAL	STUDIO-APT		W3/84	34.3	26.1	8.2	23.9%	97.2	91.1	0.9	6.3%	N/A	N/A	N/A	N/A	N/A	N/A
	R4	RESIDENTIAL	STUDIO-APT		W4/84	32.4	24.7	7.7	23.8%	93.9	88.2	0.8	6.1%	N/A	N/A	N/A	N/A	N/A	N/A
	R5	RESIDENTIAL	STUDIO-APT		W5/84	16.3	14.8	1.5	9.2%	74.8	68.9	1.0	7.9%	N/A	N/A	N/A	N/A	N/A	N/A
			STUDIO-APT		W6/84	16.5	12.3	4.2	25.5%					N/A	N/A	N/A	N/A	N/A	N/A
	R6	RESIDENTIAL	STUDIO-APT		W14/84	10	6.7	3.3	33.0%	51	26.9	4.5	47.1%	N/A	N/A	N/A	N/A	N/A	N/A
	R7	RESIDENTIAL	STUDIO-APT		W8/84	17.7	12.2	5.5	31.1%	63.4	60.6	0.4	4.4%	N/A	N/A	N/A	N/A	N/A	N/A
			STUDIO-APT		W7/84	11.9	7.9	4	33.6%					N/A	N/A	N/A	N/A	N/A	N/A
	R8	RESIDENTIAL	STUDIO-APT		W9/84	24.6	18.6	6	24.4%	94.1	88.3	0.9	6.2%	N/A	N/A	N/A	N/A	N/A	N/A
	R9	RESIDENTIAL	STUDIO-APT		W10/84	26.5	21.3	5.2	19.6%	71.1	71.1	0.0	0.0%	N/A	N/A	N/A	N/A	N/A	N/A
	R10	RESIDENTIAL	STUDIO-APT		W11/84	18.1	17.7	0.4	2.2%	89.3	88.9	0.1	0.4%	N/A	N/A	N/A	N/A	N/A	N/A
85	R1	RESIDENTIAL	STUDIO-APT		W1/85	37.2	29	8.2	22.0%	96.8	96.8	0.0	0.0%	N/A	N/A	N/A	N/A	N/A	N/A
	R2	RESIDENTIAL	STUDIO-APT		W2/85	37.1	29.5	7.6	20.5%	94.3	94	0.0	0.3%	N/A	N/A	N/A	N/A	N/A	N/A
	R3	RESIDENTIAL	STUDIO-APT		W3/85	37	29.8	7.2	19.5%	97.2	97.2	0.0	0.0%	N/A	N/A	N/A	N/A	N/A	N/A
	R4	RESIDENTIAL	STUDIO-APT		W4/85	36.4	29.7	6.7	18.4%	94.4	94.2	0.0	0.3%	N/A	N/A	N/A	N/A	N/A	N/A
	R5	RESIDENTIAL	STUDIO-APT		W5/85	22.5	21.2	1.3	5.8%	92.7	92.7	0.0	0.0%	N/A	N/A	N/A	N/A	N/A	N/A
			STUDIO-APT		W6/85	21.6	17.9	3.7	17.1%					N/A	N/A	N/A	N/A	N/A	N/A

(1) KITCHEN SMALLER THAN 13m2

(2) INC\HZ = SKY COMPONENT (INCLINED\HORIZONTAL WINDOWS)

(3) SINGLE ASPECT ROOM DEEPER THAN 5m

						VSC (WINDOW)				NSL				APSH (WINDOW)					
FLOOR	ROOM	PROPERTY	ROOM	ROOM	WINDOW	EX.	PR.	LOSS	LOSS	EX.	PR.	LOSS	LOSS	EX.		PR.		LOSS %	
		TYPE	USE	NOTES		%	%		%	%	%	SQM	%	ANNUAL	WINTER	ANNUAL	WINTER	ANNUAL	WINTER
BRIDLEWELL & SAMUEL HOUSE - STUDENT HOUSING (CONTINUED)																			
	R6	RESIDENTIAL	STUDIO-APT		W14/85	11.1	8.1	3	27.0%	51.7	34	3.3	34.2%	N/A	N/A	N/A	N/A	N/A	N/A
	R7	RESIDENTIAL	STUDIO-APT		W8/85	22	16.7	5.3	24.1%	98.5	98.5	0.0	0.0%	N/A	N/A	N/A	N/A	N/A	N/A
			STUDIO-APT		W7/85	13.1	9.5	3.6	27.5%					N/A	N/A	N/A	N/A	N/A	N/A
	R8	RESIDENTIAL	STUDIO-APT		W9/85	27.7	22	5.7	20.6%	98.2	93.9	0.7	4.4%	N/A	N/A	N/A	N/A	N/A	N/A
	R9	RESIDENTIAL	STUDIO-APT		W10/85	31.6	25.4	6.2	19.6%	98.9	98.9	0.0	0.0%	N/A	N/A	N/A	N/A	N/A	N/A
86	R1	RESIDENTIAL	STUDIO-APT		W1/86	38.1	31.3	6.8	17.8%	96.8	96.8	0.0	0.0%	N/A	N/A	N/A	N/A	N/A	N/A
	R2	RESIDENTIAL	STUDIO-APT		W2/86	38.1	31.9	6.2	16.3%	94.3	94.3	0.0	0.0%	N/A	N/A	N/A	N/A	N/A	N/A
	R3	RESIDENTIAL	STUDIO-APT		W3/86	38.2	32.4	5.8	15.2%	97.2	97.2	0.0	0.0%	N/A	N/A	N/A	N/A	N/A	N/A
	R4	RESIDENTIAL	STUDIO-APT		W4/86	38.2	32.9	5.3	13.9%	94.5	94.5	0.0	0.0%	N/A	N/A	N/A	N/A	N/A	N/A
	R6	RESIDENTIAL	STUDIO-APT		W6/86	36	32.7	3.3	9.2%	83.8	83.8	0.0	0.0%	N/A	N/A	N/A	N/A	N/A	N/A
87	R1	RESIDENTIAL	STUDIO-APT		W1/87	38.5	33.7	4.8	12.5%	95.5	95.5	0.0	0.0%	N/A	N/A	N/A	N/A	N/A	N/A
	R2	RESIDENTIAL	STUDIO-APT		W2/87	38.5	34.2	4.3	11.2%	98.8	98.8	0.0	0.0%	N/A	N/A	N/A	N/A	N/A	N/A
	R4	RESIDENTIAL	STUDIO-APT		W4/87	37.7	34.8	2.9	7.7%	88.3	88.3	0.0	0.0%	N/A	N/A	N/A	N/A	N/A	N/A
BUILDING TO REAR OF 136-137 FRIAR STREET																			
350	R1	UNKNOWN	UNKNOWN		W1/350	18.7	18	0.7	3.7%	95.2	95.2	0.0	0.0%	1	0	1	0	0.0%	0.0%
			UNKNOWN		W2/350	22.5	21.9	0.6	2.7%					0	0	0	0	0.0%	0.0%
			UNKNOWN		W3/350	22	20.6	1.4	6.4%					3	0	3	0	0.0%	0.0%
			UNKNOWN		W4/350	25.8	24.5	1.3	5.0%					2	0	2	0	0.0%	0.0%
			UNKNOWN		W5/350	26.7	25.6	1.1	4.1%					1	0	1	0	0.0%	0.0%
			UNKNOWN		W6/350	9.6	9.5	0.1	1.0%					4	0	4	0	0.0%	0.0%
THE GATEWAY PUBLIC HOUSE - 31 GREYFRIARS ROAD																			
1150	R1 (3)	RESIDENTIAL	UNKNOWN		W9/1150	15.1	12.8	2.3	15.2%	30.6	27.8	0.9	9.1%	N/A	N/A	N/A	N/A	N/A	N/A
			UNKNOWN		W10/1150	15.8	13.5	2.3	14.6%					N/A	N/A	N/A	N/A	N/A	N/A
1140	R1	RESIDENTIAL	RECEPTION		W8/1140	14.2	10.2	4	28.2%	31.9	17.6	0.6	44.8%	N/A	N/A	N/A	N/A	N/A	N/A
1130	R1	RESIDENTIAL	UNKNOWN		W1/1120	19.3	6.6	12.7	65.8%	78.1	33.5	7.7	57.1%	20	2	14	1	30.0%	50.0%
1121	R1	RESIDENTIAL	BEDROOM		W4/1121	20.3	4.6	15.7	77.3%	98.1	44.9	4.7	54.3%	26	7	14	4	46.2%	42.9%
			BEDROOM		W5/1121	19	9.4	9.6	50.5%					1	0	1	0	50.0%	0.0%
	R2	RESIDENTIAL	LIVING ROOM		W6/1121	17	9.8	7.2	42.4%	96.6	94.7	0.2	2.0%	N/A	N/A	N/A	N/A	N/A	N/A
			LIVING ROOM		W7/1121	29.1	29.1	0	0.0%					N/A	N/A	N/A	N/A	N/A	N/A

(1) KITCHEN SMALLER THAN 13m2

(2) INC\HZ = SKY COMPONENT (INCLINED\HORIZONTAL WINDOWS)

(3) SINGLE ASPECT ROOM DEEPER THAN 5m

						VSC (WINDOW)				NSL				APSH (WINDOW)					
FLOOR	ROOM	PROPERTY	ROOM	ROOM	WINDOW	EX.	PR.	LOSS	LOSS	EX.	PR.	LOSS	LOSS	EX.		PR.		LOSS %	
		TYPE	USE	NOTES	%	%		%	%	%	%	SQM	%	ANNUAL	WINTER	ANNUAL	WINTER	ANNUAL	WINTER
THE GATEWAY PUBLIC HOUSE - 31 GREYFRIARS ROAD (CONTINUED)																			
	R3	RESIDENTIAL	BEDROOM		W3/I121	20.5	5.2	15.3	74.6%	68.4	24.4	5.2	64.3%	24	5	15	3	37.5%	40.0%
	R4	RESIDENTIAL	LIVING ROOM		W1/I121	20.1	6.1	14	69.7%	85.5	42.4	6.6	50.5%	20	2	13	0	35.0%	100.0%
			LIVING ROOM		W2/I121	20.6	5.9	14.7	71.4%					24	4	19	3	20.8%	25.0%
BELMONT COURT																			
F00	R1	RESIDENTIAL	UNKNOWN		W1/F00	26.4	24.2	2.2	8.3%	89.4	89.4	0.0	0.0%	N/A	N/A	N/A	N/A	N/A	N/A
	R2	RESIDENTIAL	UNKNOWN		W2/F00	24.9	22.9	2	8.0%	88.8	88.7	0.0	0.0%	N/A	N/A	N/A	N/A	N/A	N/A
	R3	RESIDENTIAL	UNKNOWN		W3/F00	19.9	17.9	2	10.1%	90.5	90.4	0.0	0.1%	N/A	N/A	N/A	N/A	N/A	N/A
F01	R1	RESIDENTIAL	UNKNOWN		W1/F01	28.3	25.7	2.6	9.2%	98.4	98.4	0.0	0.0%	N/A	N/A	N/A	N/A	N/A	N/A
	R2	RESIDENTIAL	UNKNOWN		W2/F01	30.6	28.2	2.4	7.8%	98.6	98.3	0.0	0.3%	N/A	N/A	N/A	N/A	N/A	N/A
	R3	RESIDENTIAL	UNKNOWN		W3/F01	30.6	28.3	2.3	7.5%	98.3	98.3	0.0	0.0%	N/A	N/A	N/A	N/A	N/A	N/A
	R4	RESIDENTIAL	UNKNOWN		W4/F01	29.8	27.6	2.2	7.4%	98.3	98.3	0.0	0.0%	N/A	N/A	N/A	N/A	N/A	N/A
	R5	RESIDENTIAL	UNKNOWN		W5/F01	28.4	26.3	2.1	7.4%	98.3	98.3	0.0	0.0%	N/A	N/A	N/A	N/A	N/A	N/A
	R6	RESIDENTIAL	UNKNOWN		W6/F01	23.2	21.1	2.1	9.1%	97.5	97.4	0.0	0.0%	N/A	N/A	N/A	N/A	N/A	N/A
F02	R1	RESIDENTIAL	UNKNOWN		W1/F02	33.8	31.1	2.7	8.0%	98.4	98.4	0.0	0.0%	N/A	N/A	N/A	N/A	N/A	N/A
	R2	RESIDENTIAL	UNKNOWN		W2/F02	33.7	31.2	2.5	7.4%	98.7	98.7	0.0	0.0%	N/A	N/A	N/A	N/A	N/A	N/A
	R3	RESIDENTIAL	UNKNOWN		W3/F02	33.3	30.9	2.4	7.2%	98.3	98.3	0.0	0.0%	N/A	N/A	N/A	N/A	N/A	N/A
	R4	RESIDENTIAL	UNKNOWN		W4/F02	32.6	30.3	2.3	7.1%	98.5	98.4	0.0	0.0%	N/A	N/A	N/A	N/A	N/A	N/A
	R5	RESIDENTIAL	UNKNOWN		W5/F02	31.6	29.4	2.2	7.0%	98.6	98.6	0.0	0.0%	N/A	N/A	N/A	N/A	N/A	N/A
	R6	RESIDENTIAL	UNKNOWN		W6/F02	29.7	27.6	2.1	7.1%	98.3	98.3	0.0	0.0%	N/A	N/A	N/A	N/A	N/A	N/A
F03	R1	RESIDENTIAL	UNKNOWN		W1/F03	35.5	32.8	2.7	7.6%	92.8	92.4	0.1	0.5%	N/A	N/A	N/A	N/A	N/A	N/A
	R2	RESIDENTIAL	UNKNOWN		W2/F03	35.3	32.7	2.6	7.4%	96	95.2	0.1	0.8%	N/A	N/A	N/A	N/A	N/A	N/A
	R3	RESIDENTIAL	UNKNOWN		W3/F03	35	32.5	2.5	7.1%	95.3	94.2	0.1	1.2%	N/A	N/A	N/A	N/A	N/A	N/A
	R4	RESIDENTIAL	UNKNOWN		W4/F03	34.5	32.2	2.3	6.7%	95.1	94.4	0.1	0.7%	N/A	N/A	N/A	N/A	N/A	N/A
	R5	RESIDENTIAL	UNKNOWN		W5/F03	33.8	31.6	2.2	6.5%	95.6	95.1	0.0	0.4%	N/A	N/A	N/A	N/A	N/A	N/A
	R6	RESIDENTIAL	UNKNOWN		W6/F03	32.8	30.7	2.1	6.4%	93.2	90.3	0.4	3.1%	N/A	N/A	N/A	N/A	N/A	N/A
MALCOM PLACE																			
F00	R1	RESIDENTIAL	UNKNOWN		W1/F00	13.6	13.1	0.5	3.7%	64	62.3	0.2	2.6%	30	15	30	15	0.0%	0.0%
	R2	RESIDENTIAL	UNKNOWN		W2/F00	26.7	26.2	0.5	1.9%	80.4	79.5	0.1	1.1%	46	12	46	12	0.0%	0.0%
	R3	RESIDENTIAL	UNKNOWN		W3/F00	13.5	13	0.5	3.7%	67.8	67.1	0.1	1.1%	29	14	29	14	0.0%	0.0%

						VSC (WINDOW)				NSL				APSH (WINDOW)					
FLOOR	ROOM	PROPERTY	ROOM	ROOM	WINDOW	EX.	PR.	LOSS	LOSS	EX.	PR.	LOSS	LOSS	EX		PR.		LOSS %	
		TYPE	USE	NOTES		%	%		%	%	%	%	SQM	%	ANNUAL	WINTER	ANNUAL	WINTER	ANNUAL
MALCOM PLACE (CONTINUED)																			
	R4	RESIDENTIAL	UNKNOWN		W4/F00	26.8	26.2	0.6	2.2%	88.5	86.1	0.3	2.7%	48	13	48	13	0.0%	0.0%
	R5	RESIDENTIAL	UNKNOWN		W5/F00	26.7	25.7	1	3.7%	87.6	82.4	0.7	5.9%	50	14	49	14	2.0%	0.0%
	R6	RESIDENTIAL	UNKNOWN		W6/F00	13.6	12.3	1.3	9.6%	77	68.1	1.2	11.5%	31	14	30	14	3.2%	0.0%
	R7	RESIDENTIAL	UNKNOWN		W7/F00	14.4	13	1.4	9.7%	57.2	46.3	1.7	19.0%	13	1	11	0	15.4%	100.0%
	R8	RESIDENTIAL	UNKNOWN		W8/F00	24.1	22.6	1.5	6.2%	88.9	63.3	3.5	28.8%	37	12	35	11	5.4%	8.3%
F01	R1	RESIDENTIAL	BEDROOM		W1/F01	29.7	28.7	1	3.4%	94.2	89.5	0.5	5.0%	53	17	52	17	1.9%	0.0%
	R2 (3)	RESIDENTIAL	LKD		W2/F01	29.4	28.4	1	3.4%	74	65.6	1.6	11.3%	52	17	52	17	0.0%	0.0%
	R3	RESIDENTIAL	BEDROOM		W3/F01	29.5	28.3	1.2	4.1%	88.9	84.3	0.5	5.2%	52	17	51	17	1.9%	0.0%
	R4 (3)	RESIDENTIAL	LKD		W4/F01	29.3	28	1.3	4.4%	80.6	68.7	2.3	14.7%	52	17	51	17	1.9%	0.0%
	R5 (3)	RESIDENTIAL	LKD		W5/F01	29.2	27.6	1.6	5.5%	93.6	80.8	2.5	13.7%	53	18	51	17	3.8%	5.6%
	R6	RESIDENTIAL	BEDROOM		W6/F01	29	27.3	1.7	5.9%	89.4	84.3	0.6	5.7%	53	18	51	17	3.8%	5.6%
	R7	RESIDENTIAL	BEDROOM		W7/F01	15.8	14.1	1.7	10.8%	66.4	65.6	0.1	1.2%	16	1	14	0	12.5%	100.0%
	R8	RESIDENTIAL	BEDROOM		W8/F01	27.5	25.6	1.9	6.9%	94.5	83.8	1.2	11.3%	39	13	37	12	5.1%	7.7%
F02	R1	RESIDENTIAL	BEDROOM		W1/F02	32.2	30.5	1.7	5.3%	94.2	91.6	0.3	2.7%	56	18	54	17	3.6%	5.6%
	R2 (3)	RESIDENTIAL	LKD		W2/F02	31.9	30.1	1.8	5.6%	96.8	70.3	5.2	27.4%	53	18	51	17	3.8%	5.6%
	R3	RESIDENTIAL	BEDROOM		W3/F02	31.9	30	1.9	6.0%	92.8	90.1	0.3	2.9%	53	18	51	17	3.8%	5.6%
	R4 (3)	RESIDENTIAL	LKD		W4/F02	31.6	29.6	2	6.3%	97.8	70.6	5.2	27.9%	53	18	51	17	3.8%	5.6%
	R5 (3)	RESIDENTIAL	LKD		W5/F02	31.3	29.2	2.1	6.7%	97.9	84.8	2.5	13.3%	53	18	51	17	3.8%	5.6%
	R6	RESIDENTIAL	BEDROOM		W6/F02	31.2	29	2.2	7.1%	92.6	89.4	0.4	3.4%	54	19	51	17	5.6%	10.5%
	R7	RESIDENTIAL	BEDROOM		W7/F02	17	15.1	1.9	11.2%	66.4	65.8	0.1	0.9%	17	1	15	0	11.8%	100.0%
	R8	RESIDENTIAL	BEDROOM		W8/F02	29.6	27.3	2.3	7.8%	94.5	88.8	0.6	6.1%	42	13	40	12	4.8%	7.7%
F03	R1	RESIDENTIAL	BEDROOM		W1/F03	34.4	32	2.4	7.0%	94.2	92.1	0.2	2.2%	57	19	54	17	5.3%	10.5%
	R2 (3)	RESIDENTIAL	LKD		W2/F03	34.1	31.6	2.5	7.3%	99.1	73	5.1	26.3%	56	19	53	17	5.4%	10.5%
	R3	RESIDENTIAL	BEDROOM		W3/F03	34	31.5	2.5	7.4%	94	91.7	0.3	2.4%	56	19	53	17	5.4%	10.5%
	R4 (3)	RESIDENTIAL	LKD		W4/F03	33.6	31.1	2.5	7.4%	99.2	72.5	5.1	26.9%	54	19	51	17	5.6%	10.5%
	R5 (3)	RESIDENTIAL	LKD		W5/F03	33.3	30.7	2.6	7.8%	99.1	87.7	2.2	11.5%	54	19	51	17	5.6%	10.5%
	R6	RESIDENTIAL	BEDROOM		W6/F03	33.1	30.5	2.6	7.9%	93.9	91.4	0.3	2.6%	54	19	51	17	5.6%	10.5%
	R7	RESIDENTIAL	BEDROOM		W7/F03	18.4	16.4	2	10.9%	67.1	66.7	0.0	0.5%	17	1	15	0	11.8%	100.0%
	R8	RESIDENTIAL	BEDROOM		W8/F03	31.7	29.1	2.6	8.2%	94.9	91.1	0.4	4.0%	49	14	47	13	4.1%	7.1%
F04	R1	RESIDENTIAL	UNKNOWN		W1/F04	31.5	28.8	2.7	8.6%	99.2	99.2	0.0	0.0%	50	20	46	17	8.0%	15.0%
	R2	RESIDENTIAL	UNKNOWN		W2/F04	30.9	28.2	2.7	8.7%	97.1	96.8	0.1	0.3%	45	17	41	14	8.9%	17.6%

						VSC (WINDOW)				NSL				APSH (WINDOW)					
FLOOR	ROOM	PROPERTY	ROOM	ROOM	WINDOW	EX.	PR.	LOSS	LOSS	EX.	PR.	LOSS	LOSS	EX.		PR.		LOSS %	
		TYPE	USE	NOTES	%	%		%	%	%	%	SQM	%	ANNUAL	WINTER	ANNUAL	WINTER	ANNUAL	WINTER
MALCOM PLACE (CONTINUED)																			
	R3	RESIDENTIAL	UNKNOWN		W3/F04	27.5	24.8	2.7	9.8%	93.7	92.1	0.2	1.7%	41	16	37	13	9.8%	18.8%
	R4	RESIDENTIAL	BEDROOM		W4/F04	28.2	25.5	2.7	9.6%	86.3	86.3	0.0	0.0%	41	12	37	9	9.8%	25.0%
	R5	RESIDENTIAL	BEDROOM		W5/F04	33.1	30.5	2.6	7.9%	95.2	92	0.3	3.3%	52	19	48	16	7.7%	15.8%
F05	R1	RESIDENTIAL	BEDROOM		W1/F05	23.3	20.7	2.6	11.2%	86.2	86.2	0.0	0.0%	36	12	32	9	11.1%	25.0%
	R2	RESIDENTIAL	BEDROOM		W2/F05	26.7	24.2	2.5	9.4%	94.5	92.2	0.3	2.4%	43	17	40	14	7.0%	17.6%
18-29 REGENT COURT																			
B01	R1	RESIDENTIAL	BEDROOM		W1/B01	27.3	26.2	1.1	4.0%	85	85	0.0	0.0%	45	11	42	9	6.7%	18.2%
	R2	RESIDENTIAL	BEDROOM		W2/B01	21.5	21.1	0.4	1.9%	81.1	81.1	0.0	0.0%	32	1	32	1	0.0%	0.0%
	R3	RESIDENTIAL	BEDROOM		W3/B01	23.6	23.4	0.2	0.8%	85.7	85.7	0.0	0.0%	32	1	32	1	0.0%	0.0%
	R4	RESIDENTIAL	BEDROOM		W4/B01	24.2	24.1	0.1	0.4%	86.4	86.4	0.0	0.0%	46	14	46	14	0.0%	0.0%
	R5	RESIDENTIAL	BEDROOM		W5/B01	20.2	20.1	0.1	0.5%	80.9	80.9	0.0	0.0%	33	1	32	1	3.0%	0.0%
	R6	RESIDENTIAL	BEDROOM		W6/B01	25.2	25	0.2	0.8%	85	85	0.0	0.0%	44	9	43	9	2.3%	0.0%
F00	R1	RESIDENTIAL	LIVING ROOM		W1/F00	31	29.3	1.7	5.5%	98.5	98.5	0.0	0.0%	51	15	47	13	7.8%	13.3%
	R2	RESIDENTIAL	LIVING ROOM		W2/F00	30.5	29.5	1	3.3%	98.7	98.7	0.0	0.0%	49	15	47	14	4.1%	6.7%
	R3	RESIDENTIAL	LIVING ROOM		W3/F00	30.1	29.5	0.6	2.0%	98.6	98.6	0.0	0.0%	51	16	50	16	2.0%	0.0%
	R4	RESIDENTIAL	LIVING ROOM		W4/F00	29.8	29.4	0.4	1.3%	98.8	98.8	0.0	0.0%	52	16	51	16	1.9%	0.0%
	R5	RESIDENTIAL	LIVING ROOM		W5/F00	29.5	29	0.5	1.7%	98.8	98.8	0.0	0.0%	53	17	52	17	1.9%	0.0%
	R6	RESIDENTIAL	LIVING ROOM		W6/F00	29.2	28.7	0.5	1.7%	98.5	98.5	0.0	0.0%	54	17	52	17	3.7%	0.0%
F01	R1	RESIDENTIAL	BEDROOM		W1/F01	33	30.8	2.2	6.7%	93.9	93.9	0.0	0.0%	58	20	53	17	8.6%	15.0%
	R2	RESIDENTIAL	BEDROOM		W2/F01	32.6	30.8	1.8	5.5%	96.8	96.8	0.0	0.0%	57	19	53	17	7.0%	10.5%
	R3	RESIDENTIAL	BEDROOM		W3/F01	32.3	30.9	1.4	4.3%	97	97	0.0	0.0%	56	18	53	17	5.4%	5.6%
	R4	RESIDENTIAL	BEDROOM		W4/F01	32.2	30.9	1.3	4.0%	97	97	0.0	0.0%	56	17	54	17	3.6%	0.0%
	R5	RESIDENTIAL	BEDROOM		W5/F01	31.9	30.7	1.2	3.8%	97.1	97.1	0.0	0.0%	55	17	53	17	3.6%	0.0%
	R6	RESIDENTIAL	BEDROOM		W6/F01	31.6	30.4	1.2	3.8%	93.9	93.9	0.0	0.0%	55	17	52	17	5.5%	0.0%
F02	R1	RESIDENTIAL	LIVING ROOM		W1/F02	34	31.5	2.5	7.4%	94	94	0.0	0.0%	58	20	53	17	8.6%	15.0%
	R2	RESIDENTIAL	LIVING ROOM		W2/F02	33.9	31.5	2.4	7.1%	92.7	92.7	0.0	0.0%	57	19	52	16	8.8%	15.8%
	R3	RESIDENTIAL	LIVING ROOM		W3/F02	33.7	31.5	2.2	6.5%	96.9	96.9	0.0	0.0%	56	18	53	17	5.4%	5.6%
	R4	RESIDENTIAL	LIVING ROOM		W4/F02	33.6	31.5	2.1	6.3%	97	97	0.0	0.0%	56	18	53	17	5.4%	5.6%
	R5	RESIDENTIAL	LIVING ROOM		W5/F02	33.3	31.4	1.9	5.7%	92.6	92.6	0.0	0.0%	56	18	53	17	5.4%	5.6%
	R6	RESIDENTIAL	LIVING ROOM		W6/F02	33.1	31.2	1.9	5.7%	94	94	0.0	0.0%	56	18	53	17	5.4%	5.6%

2019 Consent v Proposed Development

FLOOR	ROOM	PROPERTY TYPE	ROOM USE	ROOM NOTES	WINDOW	VSC (WINDOW)				NSL				APSH (WINDOW)					
						EX.	PR.	LOSS	LOSS	EX.	PR.	LOSS	LOSS	EX.		PR.		LOSS %	
						%	%		%	%	%	SQM	%	ANNUAL	WINTER	ANNUAL	WINTER	ANNUAL	WINTER

1-15 TANFIELDS																			
F01	R1	RESIDENTIAL	UNKNOWN		W1/F01	11.3	11.3	0	0.0%	55.7	55.4	0.1	0.4%	N/A	N/A	N/A	N/A	N/A	N/A
			UNKNOWN		W2/F01	18.3	18.3	0	0.0%					N/A	N/A	N/A	N/A	N/A	N/A
	R2 (3)	RESIDENTIAL	UNKNOWN		W3/F01	19.8	19.8	0	0.0%	92.5	91.7	0.2	0.8%	11	0	11	0	0.0%	0.0%
			UNKNOWN		W4/F01	24.1	24	0.1	0.4%					27	1	27	1	0.0%	0.0%
	R3 (3)	RESIDENTIAL	UNKNOWN		W5/F01	25.1	25	0.1	0.4%	96.7	96.1	0.2	0.6%	32	1	32	1	0.0%	0.0%
			UNKNOWN		W6/F01	20.8	20.6	0.2	1.0%					35	2	35	2	0.0%	0.0%
F02	R1	RESIDENTIAL	UNKNOWN		W1/F02	13.3	13.3	0	0.0%	58.3	57.4	0.4	1.6%	N/A	N/A	N/A	N/A	N/A	N/A
			UNKNOWN		W2/F02	20.9	20.8	0.1	0.5%					N/A	N/A	N/A	N/A	N/A	N/A
	R2 (3)	RESIDENTIAL	UNKNOWN		W3/F02	23.3	23.2	0.1	0.4%	93.2	92.1	0.3	1.1%	20	0	20	0	0.0%	0.0%
			UNKNOWN		W4/F02	27.6	27.5	0.1	0.4%					32	1	32	1	0.0%	0.0%
	R3 (3)	RESIDENTIAL	UNKNOWN		W5/F02	28.4	28.3	0.1	0.4%	96.8	96.2	0.2	0.6%	37	5	37	5	0.0%	0.0%
			UNKNOWN		W6/F02	24.2	24.1	0.1	0.4%					40	6	40	6	0.0%	0.0%
F03	R1	RESIDENTIAL	UNKNOWN		W1/F03	23.1	23.1	0	0.0%	75.7	76	-0.1	-0.3%	N/A	N/A	N/A	N/A	N/A	N/A
			UNKNOWN		W2/F03	28.5	28.4	0.1	0.4%					N/A	N/A	N/A	N/A	N/A	N/A
	R2	RESIDENTIAL	UNKNOWN		W3/F03 / INC (2)	66.1	66.1	0	0.0%	59.8	59.8	0.0	0.0%	34	2	34	2	0.0%	0.0%
	R3	RESIDENTIAL	UNKNOWN		W4/F03 / INC (2)	75.7	75.7	0	0.0%	92.1	92.1	0.0	0.0%	67	13	67	13	0.0%	0.0%
			UNKNOWN		W5/F03 / INC (2)	75.6	75.6	0	0.0%					71	19	72	19	-1.4%	0.0%
F04	R1	RESIDENTIAL	UNKNOWN		W1/F04 / INC (2)	75.6	75.5	0.1	0.1%	52.3	52.3	0.0	0.0%	N/A	N/A	N/A	N/A	N/A	N/A

READA COURT																			
F01	R1	RESIDENTIAL	UNKNOWN		W1/F01	27.6	27.5	0.1	0.4%	96.4	96.4	0.0	0.0%	43	7	43	7	0.0%	0.0%
	R2	RESIDENTIAL	UNKNOWN		W3/F01	28.1	28	0.1	0.4%	98.9	98.9	0.0	0.0%	45	9	45	9	0.0%	0.0%
			UNKNOWN		W2/F01	27.9	27.8	0.1	0.4%					45	9	45	9	0.0%	0.0%
	R3	RESIDENTIAL	UNKNOWN		W4/F01	27.9	27.8	0.1	0.4%	96.2	96.2	0.0	0.0%	47	12	47	12	0.0%	0.0%
	R4	RESIDENTIAL	UNKNOWN		W6/F01	26.6	26.5	0.1	0.4%	97.6	97.6	0.0	0.0%	47	12	47	12	0.0%	0.0%
			UNKNOWN		W5/F01	27.4	27.3	0.1	0.4%					47	12	47	12	0.0%	0.0%
	R5	RESIDENTIAL	UNKNOWN		W7/F01	22.8	22.7	0.1	0.4%	96.2	96.2	0.0	0.0%	48	15	48	15	0.0%	0.0%
F02	R1	RESIDENTIAL	UNKNOWN		W1/F02	28.3	28.2	0.1	0.4%	96.3	96.3	0.0	0.0%	45	13	45	13	0.0%	0.0%
	R2	RESIDENTIAL	UNKNOWN		W3/F02	28.7	28.6	0.1	0.3%	98.9	98.9	0.0	0.0%	44	13	44	13	0.0%	0.0%
			UNKNOWN		W2/F02	28.5	28.4	0.1	0.4%					44	13	44	13	0.0%	0.0%
	R3	RESIDENTIAL	UNKNOWN		W4/F02	28.8	28.7	0.1	0.3%	96.2	96.2	0.0	0.0%	45	15	45	15	0.0%	0.0%

(1) KITCHEN SMALLER THAN 13m2

(2) INC\HZ = SKY COMPONENT (INCLINED\HORIZONTAL WINDOWS)

(3) SINGLE ASPECT ROOM DEEPER THAN 5m

FLOOR	ROOM	PROPERTY TYPE	ROOM USE	ROOM NOTES	WINDOW	VSC (WINDOW)				NSL				APSH (WINDOW)					
						EX.	PR.	LOSS	LOSS	EX.	PR.	LOSS	LOSS	EX.		PR.		LOSS %	
						%	%		%	%	%	SQM	%	ANNUAL	WINTER	ANNUAL	WINTER	ANNUAL	WINTER

READA COURT (CONTINUED)																			
	R4	RESIDENTIAL	UNKNOWN		W6/F02	28.5	28.4	0.1	0.4%	97.6	97.6	0.0	0.0%	46	16	46	16	0.0%	0.0%
			UNKNOWN		W5/F02	28.8	28.7	0.1	0.3%					46	16	46	16	0.0%	0.0%
	R5	RESIDENTIAL	UNKNOWN		W7/F02	26.9	26.8	0.1	0.4%	96.2	96.2	0.0	0.0%	46	16	46	16	0.0%	0.0%

1 SACKVILLE STREET																			
F00	R1	RESIDENTIAL	UNKNOWN		W1/F00	19.9	19.9	0	0.0%	40.3	40.3	0.0	0.0%	N/A	N/A	N/A	N/A	N/A	N/A
F01	R1	RESIDENTIAL	UNKNOWN		W1/F01	29.3	29.2	0.1	0.3%	47.7	47.7	0.0	0.0%	N/A	N/A	N/A	N/A	N/A	N/A
	R2	RESIDENTIAL	UNKNOWN		W2/F01	27.4	27.3	0.1	0.4%	82.1	82.1	0.0	0.0%	N/A	N/A	N/A	N/A	N/A	N/A
F02	R1	RESIDENTIAL	UNKNOWN		W1/F02	30.6	30.5	0.1	0.3%	40.6	40.6	0.0	0.0%	N/A	N/A	N/A	N/A	N/A	N/A

3 SACKVILLE STREET																			
F00	R1	RESIDENTIAL	UNKNOWN		W1/F00	24.2	24.2	0	0.0%	100	100	0.0	0.0%	9	0	9	0	0.0%	0.0%
			UNKNOWN		W4/F01 / HZ (2)	73.3	73.2	0.1	0.1%					30	2	30	2	0.0%	0.0%
			UNKNOWN		W3/F01 / HZ (2)	76.7	76.7	0	0.0%					33	0	33	0	0.0%	0.0%
F01	R1	RESIDENTIAL	UNKNOWN		W1/F01	29.7	29.6	0.1	0.3%	63.3	63.3	0.0	0.0%	N/A	N/A	N/A	N/A	N/A	N/A
	R2	RESIDENTIAL	UNKNOWN		W2/F01	30	29.9	0.1	0.3%	87.6	87.6	0.0	0.0%	N/A	N/A	N/A	N/A	N/A	N/A
F02	R1	RESIDENTIAL	UNKNOWN		W2/F02	31.3	31.1	0.2	0.6%	100	100	0.0	0.0%	N/A	N/A	N/A	N/A	N/A	N/A
	R2	RESIDENTIAL	UNKNOWN		W1/F02 / INC (2)	57.9	57.7	0.2	0.3%	84.7	84.7	0.0	0.0%	N/A	N/A	N/A	N/A	N/A	N/A

5 SACKVILLE STREET																			
F00	R1	RESIDENTIAL	UNKNOWN		W1/F00	25.9	25.9	0	0.0%	91.9	91.9	0.0	0.0%	N/A	N/A	N/A	N/A	N/A	N/A
F01	R1	RESIDENTIAL	UNKNOWN		W1/F01	30.3	30.2	0.1	0.3%	80.5	80.5	0.0	0.0%	N/A	N/A	N/A	N/A	N/A	N/A
	R2	RESIDENTIAL	UNKNOWN		W2/F01	30.4	30.3	0.1	0.3%	85.5	85.5	0.0	0.0%	N/A	N/A	N/A	N/A	N/A	N/A
F02	R1	RESIDENTIAL	UNKNOWN		W1/F02	31.4	31.3	0.1	0.3%	82	82	0.0	0.0%	N/A	N/A	N/A	N/A	N/A	N/A
	R2	RESIDENTIAL	UNKNOWN		W2/F02	31.6	31.5	0.1	0.3%	86.8	86.8	0.0	0.0%	N/A	N/A	N/A	N/A	N/A	N/A

7 SACKVILLE STREET																			
F00	R1	RESIDENTIAL	UNKNOWN		W1/F00	27.5	27.4	0.1	0.4%	100	100	0.0	0.0%	N/A	N/A	N/A	N/A	N/A	N/A
			UNKNOWN		W3/F01 / INC (2)	63.9	63.9	0	0.0%					N/A	N/A	N/A	N/A	N/A	N/A
			UNKNOWN		W2/F01 / INC (2)	77.9	77.9	0	0.0%					N/A	N/A	N/A	N/A	N/A	N/A
F01	R1	RESIDENTIAL	UNKNOWN		W1/F01	30.6	30.5	0.1	0.3%	57.9	57.9	0.0	0.0%	N/A	N/A	N/A	N/A	N/A	N/A

(1) KITCHEN SMALLER THAN 13m2

(2) INC\HZ = SKY COMPONENT (INCLINED\HORIZONTAL WINDOWS)

(3) SINGLE ASPECT ROOM DEEPER THAN 5m

						VSC (WINDOW)				NSL				APSH (WINDOW)					
FLOOR	ROOM	PROPERTY	ROOM	ROOM	WINDOW	EX.	PR.	LOSS	LOSS	EX.	PR.	LOSS	LOSS	EX.		PR.		LOSS %	
		TYPE	USE	NOTES		%	%		%	%	%	SQM	%	ANNUAL	WINTER	ANNUAL	WINTER	ANNUAL	WINTER
7 SACKVILLE STREET (CONTINUED)																			
	R2	RESIDENTIAL	UNKNOWN		W4/F01	30	29.9	0.1	0.3%	98.2	98.2	0.0	0.0%	N/A	N/A	N/A	N/A	N/A	N/A
F02	R1	RESIDENTIAL	UNKNOWN		W1/F02	32.2	32.1	0.1	0.3%	95.5	95.5	0.0	0.0%	N/A	N/A	N/A	N/A	N/A	N/A
9 SACKVILLE STREET																			
F00	R1	RESIDENTIAL	UNKNOWN		W1/F00	27.5	27.4	0.1	0.4%	85.2	85.2	0.0	0.0%	N/A	N/A	N/A	N/A	N/A	N/A
F01	R1	RESIDENTIAL	UNKNOWN		W1/F01	31	30.9	0.1	0.3%	66.8	66.8	0.0	0.0%	N/A	N/A	N/A	N/A	N/A	N/A
	R2	RESIDENTIAL	UNKNOWN		W2/F01	29.6	29.5	0.1	0.3%	98.3	98.3	0.0	0.0%	N/A	N/A	N/A	N/A	N/A	N/A
F02	R1	RESIDENTIAL	UNKNOWN		W1/F02	32	31.9	0.1	0.3%	88	88	0.0	0.0%	N/A	N/A	N/A	N/A	N/A	N/A
11 SACKVILLE STREET																			
F00	R1	RESIDENTIAL	UNKNOWN		W1/F00	27.8	27.8	0	0.0%	92	92	0.0	0.0%	N/A	N/A	N/A	N/A	N/A	N/A
F01	R1	RESIDENTIAL	UNKNOWN		W1/F01	31.5	31.4	0.1	0.3%	68.5	68.5	0.0	0.0%	N/A	N/A	N/A	N/A	N/A	N/A
	R2	RESIDENTIAL	UNKNOWN		W2/F01	31.7	31.6	0.1	0.3%	98.8	98.8	0.0	0.0%	N/A	N/A	N/A	N/A	N/A	N/A
F02	R1	RESIDENTIAL	UNKNOWN		W1/F02	32.7	32.6	0.1	0.3%	56.8	56.8	0.0	0.0%	N/A	N/A	N/A	N/A	N/A	N/A
13 SACKVILLE STREET																			
F00	R1	RESIDENTIAL	UNKNOWN		W1/F00	27.6	27.6	0	0.0%	98.4	98.4	0.0	0.0%	N/A	N/A	N/A	N/A	N/A	N/A
F01	R1	RESIDENTIAL	UNKNOWN		W2/F01	22.8	22.8	0	0.0%	98.8	98.8	0.0	0.0%	N/A	N/A	N/A	N/A	N/A	N/A
F03	R1	RESIDENTIAL	BEDROOM		W1/F03	32.9	32.8	0.1	0.3%	59.7	59.7	0.0	0.0%	N/A	N/A	N/A	N/A	N/A	N/A
15 SACKVILLE STREET																			
F00	R1	RESIDENTIAL	UNKNOWN		W1/F00	24.5	24.5	0	0.0%	72.3	72.3	0.0	-0.1%	N/A	N/A	N/A	N/A	N/A	N/A
	R2	RESIDENTIAL	UNKNOWN		W2/F00	17.3	17.3	0	0.0%	73.8	73.8	0.0	0.0%	19	0	19	0	0.0%	0.0%
F01	R1	RESIDENTIAL	UNKNOWN		W1/F01	31.8	31.8	0	0.0%	95.3	95.3	0.0	0.0%	N/A	N/A	N/A	N/A	N/A	N/A
	R2	RESIDENTIAL	UNKNOWN		W2/F01	31.9	31.8	0.1	0.3%	76.6	76.6	0.0	0.0%	N/A	N/A	N/A	N/A	N/A	N/A
F02	R1	RESIDENTIAL	UNKNOWN		W1/F02 / INC (2)	74.3	74.2	0.1	0.1%	77.6	77.6	0.0	0.0%	N/A	N/A	N/A	N/A	N/A	N/A
17 SACKVILLE STREET																			
F00	R1	RESIDENTIAL	LKD		W1/F00	17.3	17.3	0	0.0%	47.3	47.3	0.0	0.0%	N/A	N/A	N/A	N/A	N/A	N/A
	R2	RESIDENTIAL	LKD		W2/F00	5	5	0	0.0%	99.6	99.6	0.0	0.0%	2	0	2	0	0.0%	0.0%
			LKD		W3/F00	28.7	28.6	0.1	0.3%					12	1	12	1	0.0%	0.0%

(1) KITCHEN SMALLER THAN 13m2

(2) INC\HZ = SKY COMPONENT (INCLINED\HORIZONTAL WINDOWS)

(3) SINGLE ASPECT ROOM DEEPER THAN 5m

						VSC (WINDOW)				NSL				APSH (WINDOW)					
FLOOR	ROOM	PROPERTY	ROOM	ROOM	WINDOW	EX.	PR.	LOSS	LOSS	EX.	PR.	LOSS	LOSS	EX.		PR.		LOSS %	
		TYPE	USE	NOTES		%	%		%	%	%	SQM	%	ANNUAL	WINTER	ANNUAL	WINTER	ANNUAL	WINTER
17 SACKVILLE STREET (CONTINUED)																			
F01	R1	RESIDENTIAL	LKD		W1/F01	32	31.9	0.1	0.3%	93.5	93.5	0.0	0.0%	N/A	N/A	N/A	N/A	N/A	N/A
F02	R1	RESIDENTIAL	LKD		W1/F02 / INC (2)	76.7	76.6	0.1	0.1%	72.8	72.8	0.0	-0.1%	N/A	N/A	N/A	N/A	N/A	N/A
19 SACKVILLE STREET																			
F00	R1	RESIDENTIAL	UNKNOWN		W1/F00	20	20	0	0.0%	51.7	51.7	0.0	0.0%	N/A	N/A	N/A	N/A	N/A	N/A
	R2	RESIDENTIAL	UNKNOWN		W2/F00	6.8	6.8	0	0.0%	100	100	0.0	0.0%	4	0	4	0	0.0%	0.0%
			UNKNOWN		W3/F00 / INC (2)	62.3	62.3	0	0.0%					21	0	21	0	0.0%	0.0%
			UNKNOWN		W4/F00 / INC (2)	67.7	67.7	0	0.0%					38	0	38	0	0.0%	0.0%
			UNKNOWN		W5/F00 / INC (2)	72.6	72.5	0.1	0.1%					50	1	50	1	0.0%	0.0%
F01	R1	RESIDENTIAL	UNKNOWN		W1/F01	32.1	32	0.1	0.3%	94.7	94.7	0.0	0.0%	N/A	N/A	N/A	N/A	N/A	N/A
F02	R1	RESIDENTIAL	UNKNOWN		W1/F02 / INC (2)	77.4	77.3	0.1	0.1%	67.1	67.2	0.0	-0.1%	N/A	N/A	N/A	N/A	N/A	N/A
21 SACKVILLE STREET																			
F00	R1	RESIDENTIAL	UNKNOWN		W1/F00	18.8	18.8	0	0.0%	57.5	57.5	0.0	0.0%	N/A	N/A	N/A	N/A	N/A	N/A
F01	R1	RESIDENTIAL	UNKNOWN		W1/F01	32.1	32	0.1	0.3%	78.9	78.9	0.0	0.0%	N/A	N/A	N/A	N/A	N/A	N/A
F02	R1	RESIDENTIAL	UNKNOWN		W1/F02 / INC (2)	77.9	77.9	0	0.0%	70.2	70.2	0.0	0.0%	N/A	N/A	N/A	N/A	N/A	N/A
23 SACKVILLE STREET																			
F00	R1	RESIDENTIAL	UNKNOWN		W1/F00	28.6	28.6	0	0.0%	95.8	95.8	0.0	0.0%	N/A	N/A	N/A	N/A	N/A	N/A
F01	R1	RESIDENTIAL	UNKNOWN		W1/F01	32.4	32.4	0	0.0%	90.4	90.4	0.0	0.0%	N/A	N/A	N/A	N/A	N/A	N/A
	R2	RESIDENTIAL	UNKNOWN		W2/F01	32.2	32.1	0.1	0.3%	99.1	99.1	0.0	0.0%	N/A	N/A	N/A	N/A	N/A	N/A
F02	R1	RESIDENTIAL	UNKNOWN		W1/F02 / INC (2)	78.1	78.1	0	0.0%	60.6	60.6	0.0	0.0%	N/A	N/A	N/A	N/A	N/A	N/A
25 SACKVILLE STREET																			
F00	R1	RESIDENTIAL	UNKNOWN		W1/F00	21.2	21.1	0.1	0.5%	91.5	91.5	0.0	0.0%	27	0	27	0	0.0%	0.0%
			UNKNOWN		W3/F00	14.8	14.8	0	0.0%					9	0	9	0	0.0%	0.0%
	R2	RESIDENTIAL	UNKNOWN		W2/F00	20.6	20.6	0	0.0%	64.2	64.2	0.0	0.0%	N/A	N/A	N/A	N/A	N/A	N/A
F01	R1	RESIDENTIAL	UNKNOWN		W1/F01	32.3	32.2	0.1	0.3%	93	93	0.0	0.0%	N/A	N/A	N/A	N/A	N/A	N/A
	R2	RESIDENTIAL	UNKNOWN		W2/F01	32.1	32	0.1	0.3%	98.7	98.7	0.0	0.0%	N/A	N/A	N/A	N/A	N/A	N/A
F02	R1	RESIDENTIAL	UNKNOWN		W1/F02 / INC (2)	77.6	77.5	0.1	0.1%	65.1	65.1	0.0	0.0%	N/A	N/A	N/A	N/A	N/A	N/A

(1) KITCHEN SMALLER THAN 13m2

(2) INC\HZ = SKY COMPONENT (INCLINED\HORIZONTAL WINDOWS)

(3) SINGLE ASPECT ROOM DEEPER THAN 5m

						VSC (WINDOW)				NSL				APSH (WINDOW)					
FLOOR	ROOM	PROPERTY	ROOM	ROOM	WINDOW	EX.	PR.	LOSS	LOSS	EX.	PR.	LOSS	LOSS	EX		PR.		LOSS %	
		TYPE	USE	NOTES		%	%		%	%	%	SQM	%	ANNUAL	WINTER	ANNUAL	WINTER	ANNUAL	WINTER
27 SACKVILLE STREET																			
F00	R1	RESIDENTIAL	KITCHEN (1)		W1/F00	11.4	11.4	0	0.0%	100	100	0.0	0.0%	3	0	3	0	0.0%	0.0%
			KITCHEN (1)		W2/F00 / INC (2)	65.9	65.9	0	0.0%					35	1	35	1	0.0%	0.0%
			KITCHEN (1)		W3/F00 / INC (2)	57	57	0	0.0%					21	0	21	0	0.0%	0.0%
	R2	RESIDENTIAL	LIVING ROOM		W4/F00	20.6	20.6	0	0.0%	71.5	71.5	0.0	0.0%	N/A	N/A	N/A	N/A	N/A	N/A
F01	R2	RESIDENTIAL	UNKNOWN		W2/F01	32.2	32.2	0	0.0%	97.9	97.9	0.0	0.0%	N/A	N/A	N/A	N/A	N/A	N/A
F02	R1	RESIDENTIAL	BEDROOM		W1/F02	33.5	33.5	0	0.0%	86.2	86.3	0.0	0.0%	N/A	N/A	N/A	N/A	N/A	N/A
29 SACKVILLE STREET																			
F00	R1	RESIDENTIAL	KITCHEN (1)		W1/F00	14.4	14.4	0	0.0%	50.2	50.2	0.0	0.0%	2	0	2	0	0.0%	0.0%
	R2	RESIDENTIAL	LIVING ROOM		W2/F00	22.9	22.9	0	0.0%	68.9	68.9	0.0	0.0%	N/A	N/A	N/A	N/A	N/A	N/A
F01	R1	RESIDENTIAL	UNKNOWN		W1/F01	32.5	32.5	0	0.0%	98.6	98.6	0.0	0.0%	N/A	N/A	N/A	N/A	N/A	N/A
F02	R1	RESIDENTIAL	BEDROOM		W1/F02 / INC (2)	78.6	78.6	0	0.0%	80	80	0.0	0.0%	N/A	N/A	N/A	N/A	N/A	N/A
5-21 TUDOR ROAD (FRIARY COURT)																			
F00	R1	RESIDENTIAL	BEDROOM		W1/F00	0	0	0	-	97.2	97.2	0.0	0.0%	0	0	0	0	0.0%	0.0%
			BEDROOM		W2/F00	22.2	22.2	0	0.0%					48	14	48	14	0.0%	0.0%
			BEDROOM		W3/F00	19.6	19.6	0	0.0%					44	6	44	6	0.0%	0.0%
	R2	RESIDENTIAL	BEDROOM		W4/F00	25	25	0	0.0%	92.6	92.6	0.0	0.0%	55	14	55	14	0.0%	0.0%
	R3	RESIDENTIAL	LKD		W5/F00	28.5	28.5	0	0.0%	98.2	98.2	0.0	0.0%	62	20	62	20	0.0%	0.0%
			LKD		W6/F00	29.8	29.8	0	0.0%					65	20	65	20	0.0%	0.0%
	R5	RESIDENTIAL	BEDROOM		W8/F00	29.5	29.5	0	0.0%	97.5	97.5	0.0	0.0%	62	17	62	17	0.0%	0.0%
	R6	RESIDENTIAL	BEDROOM		W9/F00	29	29	0	0.0%	97.7	97.7	0.0	0.0%	61	17	61	17	0.0%	0.0%
	R7	RESIDENTIAL	BEDROOM		W10/F00	28.4	28.4	0	0.0%	98.1	98.1	0.0	0.0%	60	16	60	16	0.0%	0.0%
	R8	RESIDENTIAL	BEDROOM		W11/F00	27.2	27.2	0	0.0%	98.2	98.2	0.0	0.0%	56	15	56	15	0.0%	0.0%
F01	R1	RESIDENTIAL	BEDROOM		W1/F01	1.9	1.9	0	0.0%	96.3	96.3	0.0	0.0%	7	3	7	3	0.0%	0.0%
			BEDROOM		W2/F01	25.5	25.5	0	0.0%					52	17	52	17	0.0%	0.0%
	R2	RESIDENTIAL	BEDROOM		W3/F01	28.5	28.5	0	0.0%	98	98	0.0	0.0%	60	20	60	20	0.0%	0.0%
	R3	RESIDENTIAL	LKD		W4/F01	31.3	31.3	0	0.0%	73.8	73.8	0.0	0.0%	65	20	65	20	0.0%	0.0%
			LKD		W5/F01	31.9	31.9	0	0.0%					68	21	68	21	0.0%	0.0%
	R4	RESIDENTIAL	BEDROOM		W6/F01	32	32	0	0.0%	96.2	96.2	0.0	0.0%	68	20	68	20	0.0%	0.0%
	R5	RESIDENTIAL	LKD		W7/F01	31.6	31.6	0	0.0%	91.8	91.8	0.0	0.0%	68	20	68	20	0.0%	0.0%

(1) KITCHEN SMALLER THAN 13m2
(2) INC\HZ = SKY COMPONENT (INCLINED\HORIZONTAL WINDOWS)
(3) SINGLE ASPECT ROOM DEEPER THAN 5m

v2.02

PAGE 5

						VSC (WINDOW)				NSL				APSH (WINDOW)					
FLOOR	ROOM	PROPERTY TYPE	ROOM USE	ROOM NOTES	WINDOW	EX.	PR.	LOSS	LOSS	EX.	PR.	LOSS	LOSS	EX.		PR.		LOSS %	
						%	%		%	%	%	SQM	%	ANNUAL	WINTER	ANNUAL	WINTER	ANNUAL	WINTER
5-21 TUDOR ROAD (FRIARY COURT) (CONTINUED)																			
	R6	RESIDENTIAL	LKD		W8/F01	30.8	30.8	0	0.0%	69.7	69.7	0.0	0.0%	64	19	64	19	0.0%	0.0%
	R7	RESIDENTIAL	BEDROOM		W9/F01	29.9	29.9	0	0.0%	91.3	91.3	0.0	0.0%	60	17	60	17	0.0%	0.0%
F02	R1	RESIDENTIAL	LKD		W1/F02	4.3	4.3	0	0.0%	91.7	91.7	0.0	0.0%						
			LKD		W2/F02	28.2	28.2	0	0.0%					59	20	59	20	0.0%	0.0%
	R2	RESIDENTIAL	BEDROOM		W3/F02	31.4	31.4	0	0.0%	81.3	81.3	0.0	0.0%	62	21	62	21	0.0%	0.0%
	R3	RESIDENTIAL	LKD		W4/F02	33.1	33.1	0	0.0%	98.6	98.6	0.0	0.0%	68	21	68	21	0.0%	0.0%
			LKD		W5/F02	33.3	33.3	0	0.0%					70	21	70	21	0.0%	0.0%
			LKD		W6/F02	29.1	29.1	0	0.0%					58	21	58	21	0.0%	0.0%
	R4	RESIDENTIAL	LKD		W7/F02	31.1	31.1	0	0.0%	98	98	0.0	0.0%	59	22	59	22	0.0%	0.0%
			LKD		W8/F02	33.3	33.3	0	0.0%					73	22	73	22	0.0%	0.0%
	R5	RESIDENTIAL	BEDROOM		W9/F02	33.1	33.1	0	0.0%	96.9	96.9	0.0	0.0%	70	20	70	20	0.0%	0.0%
	R6	RESIDENTIAL	BEDROOM		W10/F02	33	33	0	0.0%	96.8	96.8	0.0	0.0%	70	20	70	20	0.0%	0.0%
	R7	RESIDENTIAL	BEDROOM		W11/F02	32.4	32.4	0	0.0%	98.2	98.2	0.0	0.0%	68	20	68	20	0.0%	0.0%
	R8	RESIDENTIAL	BEDROOM		W12/F02	31.9	31.9	0	0.0%	98.5	98.5	0.0	0.0%	66	19	66	19	0.0%	0.0%
F03	R1	RESIDENTIAL	BEDROOM		W1/F03	33.2	33.2	0	0.0%	96.7	96.7	0.0	0.0%	70	22	70	22	0.0%	0.0%
	R2	RESIDENTIAL	LIVING ROOM		W2/F03	34	34	0	0.0%	90.7	90.7	0.0	0.0%	69	21	69	21	0.0%	0.0%
	R3	RESIDENTIAL	LIVING ROOM		W3/F03	34.7	34.7	0	0.0%	85.4	85.4	0.0	0.0%	74	23	74	23	0.0%	0.0%
	R4	RESIDENTIAL	BEDROOM		W4/F03	35	35	0	0.0%	96.5	96.5	0.0	0.0%	74	23	74	23	0.0%	0.0%
	R5	RESIDENTIAL	LIVING ROOM		W5/F03	30.7	30.7	0	0.0%	91	91	0.0	0.0%	62	22	62	22	0.0%	0.0%
			LIVING ROOM		W6/F03	33	33	0	0.0%					62	23	62	23	0.0%	0.0%
	R7	RESIDENTIAL	BEDROOM		W8/F03	34.4	34.4	0	0.0%	94.8	94.8	0.0	0.0%	76	24	76	24	0.0%	0.0%
	R8	RESIDENTIAL	BEDROOM		W9/F03	34.3	34.3	0	0.0%	96.9	96.9	0.0	0.0%	75	23	75	23	0.0%	0.0%
	R9	RESIDENTIAL	BEDROOM		W10/F03	33.7	33.7	0	0.0%	98.3	98.3	0.0	0.0%	73	22	73	22	0.0%	0.0%
	R10	RESIDENTIAL	BEDROOM		W11/F03	33.4	33.4	0	0.0%	98.6	98.6	0.0	0.0%	71	22	71	22	0.0%	0.0%
F04	R1	RESIDENTIAL	UNKNOWN		W1/F04	28.8	28.8	0	0.0%	99.7	99.7	0.0	0.0%						
			UNKNOWN		W2/F04	30.6	30.6	0	0.0%					66	23	66	23	0.0%	0.0%
	R2	RESIDENTIAL	UNKNOWN		W3/F04	30.7	30.7	0	0.0%	85.5	85.5	0.0	0.0%	66	24	66	24	0.0%	0.0%
	R3	RESIDENTIAL	UNKNOWN		W4/F04	30.8	30.8	0	0.0%	96.5	96.5	0.0	0.0%	65	23	65	23	0.0%	0.0%
	R4 (3)	RESIDENTIAL	UNKNOWN		W5/F04	22.7	22.7	0	0.0%	97.1	97.1	0.0	0.0%	43	21	43	21	0.0%	0.0%
			UNKNOWN		W7/F04	23.9	23.9	0	0.0%					45	23	45	23	0.0%	0.0%
	R5 (3)	RESIDENTIAL	UNKNOWN		W8/F04	25.1	25.1	0	0.0%	98.5	98.5	0.0	0.0%	49	24	49	24	0.0%	0.0%

						VSC (WINDOW)				NSL				APSH (WINDOW)					
FLOOR	ROOM	PROPERTY	ROOM	ROOM	WINDOW	EX.	PR.	LOSS	LOSS	EX.	PR.	LOSS	LOSS	EX.		PR.		LOSS %	
		TYPE	USE	NOTES		%	%		%	%	%	SQM	%	ANNUAL	WINTER	ANNUAL	WINTER	ANNUAL	WINTER
5-21 TUDOR ROAD (FRIARY COURT) (CONTINUED)																			
			UNKNOWN		W10/F04	25.3	25.3	0	0.0%					52	18	52	18	0.0%	0.0%
	R6	RESIDENTIAL	UNKNOWN		W11/F04	30.2	30.2	0	0.0%	96.1	96.1	0.0	0.0%	68	24	68	24	0.0%	0.0%
	R7	RESIDENTIAL	UNKNOWN		W12/F04	29.5	29.5	0	0.0%	68.8	68.8	0.0	0.0%	64	23	64	23	0.0%	0.0%
	R8	RESIDENTIAL	UNKNOWN		W13/F04	29.1	29.1	0	0.0%	89.1	89.1	0.0	0.0%	64	23	64	23	0.0%	0.0%
MONTROSE HOUSE																			
F00	R1	RESIDENTIAL	UNKNOWN		W1/F00	25.4	25.4	0	0.0%	97.7	97.7	0.0	0.0%	N/A	N/A	N/A	N/A	N/A	N/A
	R2	RESIDENTIAL	UNKNOWN		W2/F00	27.8	27.8	0	0.0%	84.9	84.9	0.0	0.0%	N/A	N/A	N/A	N/A	N/A	N/A
	R3	RESIDENTIAL	UNKNOWN		W3/F00	28.9	28.9	0	0.0%	91.8	91.8	0.0	0.0%	N/A	N/A	N/A	N/A	N/A	N/A
	R4	RESIDENTIAL	UNKNOWN		W4/F00	29.2	29.2	0	0.0%	99	99	0.0	0.0%	N/A	N/A	N/A	N/A	N/A	N/A
F01	R1	RESIDENTIAL	UNKNOWN		W1/F01	26.4	26.4	0	0.0%	97.7	97.7	0.0	0.0%	N/A	N/A	N/A	N/A	N/A	N/A
	R2	RESIDENTIAL	UNKNOWN		W2/F01	29.1	29.1	0	0.0%	87.5	87.5	0.0	0.0%	N/A	N/A	N/A	N/A	N/A	N/A
	R3	RESIDENTIAL	UNKNOWN		W3/F01	30.1	30.1	0	0.0%	92.9	92.9	0.0	0.0%	N/A	N/A	N/A	N/A	N/A	N/A
	R4	RESIDENTIAL	UNKNOWN		W4/F01	30.5	30.5	0	0.0%	99	99	0.0	0.0%	N/A	N/A	N/A	N/A	N/A	N/A
F02	R1	RESIDENTIAL	UNKNOWN		W1/F02	27.3	27.3	0	0.0%	97.8	97.8	0.0	0.0%	N/A	N/A	N/A	N/A	N/A	N/A
	R2	RESIDENTIAL	UNKNOWN		W2/F02	30.3	30.3	0	0.0%	88.8	88.8	0.0	0.0%	N/A	N/A	N/A	N/A	N/A	N/A
	R3	RESIDENTIAL	UNKNOWN		W3/F02	31.3	31.3	0	0.0%	94.1	94.1	0.0	0.0%	N/A	N/A	N/A	N/A	N/A	N/A
	R4	RESIDENTIAL	UNKNOWN		W4/F02	31.6	31.6	0	0.0%	99	99	0.0	0.0%	N/A	N/A	N/A	N/A	N/A	N/A
F03	R1	RESIDENTIAL	UNKNOWN		W1/F03	28.6	28.6	0	0.0%	98.2	98.2	0.0	0.0%	N/A	N/A	N/A	N/A	N/A	N/A
	R2	RESIDENTIAL	UNKNOWN		W2/F03	31.6	31.6	0	0.0%	90.8	90.8	0.0	0.0%	N/A	N/A	N/A	N/A	N/A	N/A
	R3	RESIDENTIAL	UNKNOWN		W3/F03	32.3	32.3	0	0.0%	95.5	95.5	0.0	0.0%	N/A	N/A	N/A	N/A	N/A	N/A
	R4	RESIDENTIAL	UNKNOWN		W4/F03	32.6	32.6	0	0.0%	99.1	99.1	0.0	0.0%	N/A	N/A	N/A	N/A	N/A	N/A
F04	R1	RESIDENTIAL	UNKNOWN		W1/F04 / INC (2)	48.8	48.8	0	0.0%	85.6	85.6	0.0	0.0%	N/A	N/A	N/A	N/A	N/A	N/A
	R2	RESIDENTIAL	UNKNOWN		W2/F04 / INC (2)	50.8	50.8	0	0.0%	82.1	82.1	0.0	0.0%	N/A	N/A	N/A	N/A	N/A	N/A
	R3	RESIDENTIAL	UNKNOWN		W3/F04 / INC (2)	51.3	51.3	0	0.0%	85.7	85.7	0.0	0.0%	N/A	N/A	N/A	N/A	N/A	N/A
	R4	RESIDENTIAL	UNKNOWN		W4/F04 / INC (2)	51.1	51.1	0	0.0%	85.1	85.1	0.0	0.0%	N/A	N/A	N/A	N/A	N/A	N/A
125 FRIAR STREET																			
2123	R1	RESIDENTIAL	UNKNOWN		W1/2123	26.7	26.3	0.4	1.5%	86.5	85.7	0.2	1.0%	N/A	N/A	N/A	N/A	N/A	N/A
			UNKNOWN		W2/2123	24.4	24.2	0.2	0.8%					N/A	N/A	N/A	N/A	N/A	N/A
			UNKNOWN		W3/2123	24.2	24	0.2	0.8%					N/A	N/A	N/A	N/A	N/A	N/A

(1) KITCHEN SMALLER THAN 13m2

(2) INC\HZ = SKY COMPONENT (INCLINED\HORIZONTAL WINDOWS)

(3) SINGLE ASPECT ROOM DEEPER THAN 5m

FLOOR	ROOM	PROPERTY TYPE	ROOM USE	ROOM NOTES	WINDOW	VSC (WINDOW)				NSL				APSH (WINDOW)					
						EX.	PR.	LOSS	LOSS	EX.	PR.	LOSS	LOSS	EX.		PR.		LOSS %	
						%	%	%	%	%	%	SQM	%	ANNUAL	WINTER	ANNUAL	WINTER	ANNUAL	WINTER

125 FRIAR STREET (CONTINUED)

			UNKNOWN		W4/2123	26.2	26.1	0.1	0.4%					N/A	N/A	N/A	N/A	N/A	N/A
2122	R1	RESIDENTIAL	UNKNOWN		W1/2122	25	24.6	0.4	1.6%	96.1	95	0.3	1.1%	N/A	N/A	N/A	N/A	N/A	N/A
			UNKNOWN		W2/2122	24.3	23.9	0.4	1.6%					N/A	N/A	N/A	N/A	N/A	N/A
			UNKNOWN		W3/2122	24.9	24.6	0.3	1.2%					N/A	N/A	N/A	N/A	N/A	N/A
			UNKNOWN		W4/2122	25.9	25.6	0.3	1.2%					N/A	N/A	N/A	N/A	N/A	N/A
			UNKNOWN		W5/2122	25.7	25.4	0.3	1.2%					N/A	N/A	N/A	N/A	N/A	N/A
			UNKNOWN		W6/2122	23.9	23.6	0.3	1.3%					N/A	N/A	N/A	N/A	N/A	N/A
			UNKNOWN		W7/2122	24.2	23.9	0.3	1.2%					N/A	N/A	N/A	N/A	N/A	N/A
			UNKNOWN		W8/2122	25.3	24.9	0.4	1.6%					N/A	N/A	N/A	N/A	N/A	N/A
			UNKNOWN		W9/2122	25	24.7	0.3	1.2%					N/A	N/A	N/A	N/A	N/A	N/A
			UNKNOWN		W10/2122	23.2	22.9	0.3	1.3%					N/A	N/A	N/A	N/A	N/A	N/A
			UNKNOWN		W11/2122	24.5	24.3	0.2	0.8%					N/A	N/A	N/A	N/A	N/A	N/A
			UNKNOWN		W12/2122	23.7	23.5	0.2	0.8%					N/A	N/A	N/A	N/A	N/A	N/A
2121	R1	RESIDENTIAL	UNKNOWN		W1/2121	23.3	22.9	0.4	1.7%	97.5	96.9	0.1	0.6%	N/A	N/A	N/A	N/A	N/A	N/A
			UNKNOWN		W2/2121	23	22.6	0.4	1.7%					N/A	N/A	N/A	N/A	N/A	N/A
			UNKNOWN		W3/2121	22.9	22.6	0.3	1.3%					N/A	N/A	N/A	N/A	N/A	N/A
			UNKNOWN		W4/2121	22.7	22.4	0.3	1.3%					N/A	N/A	N/A	N/A	N/A	N/A
			UNKNOWN		W5/2121	23.7	23.3	0.4	1.7%					N/A	N/A	N/A	N/A	N/A	N/A
			UNKNOWN		W6/2121	22.8	22.5	0.3	1.3%					N/A	N/A	N/A	N/A	N/A	N/A
			UNKNOWN		W7/2121	23.4	23.1	0.3	1.3%					N/A	N/A	N/A	N/A	N/A	N/A
			UNKNOWN		W8/2121	22.6	22.3	0.3	1.3%					N/A	N/A	N/A	N/A	N/A	N/A
			UNKNOWN		W9/2121	21.9	21.6	0.3	1.4%					N/A	N/A	N/A	N/A	N/A	N/A
			UNKNOWN		W10/2121	21.7	21.4	0.3	1.4%					N/A	N/A	N/A	N/A	N/A	N/A
			UNKNOWN		W11/2121	22.5	22.2	0.3	1.3%					N/A	N/A	N/A	N/A	N/A	N/A
			UNKNOWN		W12/2121	22.4	22.1	0.3	1.3%					N/A	N/A	N/A	N/A	N/A	N/A

127 FRIAR STREET

2112	R1	RESIDENTIAL	UNKNOWN		W3/2112	26.1	25.7	0.4	1.5%	71.5	68.5	0.3	4.2%	N/A	N/A	N/A	N/A	N/A	N/A
	R2	RESIDENTIAL	UNKNOWN		W1/2112	27.1	26.6	0.5	1.8%	90.4	88.4	0.3	2.2%	N/A	N/A	N/A	N/A	N/A	N/A
			UNKNOWN		W2/2112	27.1	26.5	0.6	2.2%					N/A	N/A	N/A	N/A	N/A	N/A
2111	R1	RESIDENTIAL	UNKNOWN		W1/2111	24.4	23.9	0.5	2.0%	93.7	92.8	0.1	0.9%	N/A	N/A	N/A	N/A	N/A	N/A

(1) KITCHEN SMALLER THAN 13m2

(2) INC\HZ = SKY COMPONENT (INCLINED\HORIZONTAL WINDOWS)

(3) SINGLE ASPECT ROOM DEEPER THAN 5m

						VSC (WINDOW)				NSL				APSH (WINDOW)					
FLOOR	ROOM	PROPERTY TYPE	ROOM USE	ROOM NOTES	WINDOW	EX.	PR.	LOSS	LOSS	EX.	PR.	LOSS	LOSS	EX.		PR.		LOSS %	
						%	%		%	%	%	SQM	%	ANNUAL	WINTER	ANNUAL	WINTER	ANNUAL	WINTER
127 FRIAR STREET (CONTINUED)																			
	R2	RESIDENTIAL	UNKNOWN		W2/2111	24.3	23.8	0.5	2.1%	97.3	97.2	0.0	0.1%	N/A	N/A	N/A	N/A	N/A	N/A
	R3	RESIDENTIAL	UNKNOWN		W3/2111	24	23.6	0.4	1.7%	82.8	82.4	0.1	0.5%	N/A	N/A	N/A	N/A	N/A	N/A
1-29 PROJECTION EAST																			
120	R1	RESIDENTIAL	UNKNOWN		W5/120	23.7	23.6	0.1	0.4%	63.2	63.2	0.0	0.0%	N/A	N/A	N/A	N/A	N/A	N/A
	R2	RESIDENTIAL	UNKNOWN		W1/120	24.7	24.5	0.2	0.8%	73.2	73.2	0.0	0.0%	N/A	N/A	N/A	N/A	N/A	N/A
	R3	RESIDENTIAL	UNKNOWN		W7/120	21.6	21	0.6	2.8%	87.5	87.5	0.0	0.0%	N/A	N/A	N/A	N/A	N/A	N/A
	R4	RESIDENTIAL	UNKNOWN		W6/120	25.8	25.7	0.1	0.4%	66.1	66.1	0.0	0.0%	N/A	N/A	N/A	N/A	N/A	N/A
	R5	RESIDENTIAL	UNKNOWN		W2/120	26.2	25.9	0.3	1.1%	75.5	75.5	0.0	0.0%	N/A	N/A	N/A	N/A	N/A	N/A
	R6	RESIDENTIAL	UNKNOWN		W3/120	26.3	25.9	0.4	1.5%	97.7	97.6	0.0	0.1%	N/A	N/A	N/A	N/A	N/A	N/A
			UNKNOWN		W4/120	25.4	24.3	1.1	4.3%					N/A	N/A	N/A	N/A	N/A	N/A
119	R1	RESIDENTIAL	UNKNOWN		W5/119	20.1	19.9	0.2	1.0%	60.6	60.6	0.0	0.0%	N/A	N/A	N/A	N/A	N/A	N/A
	R2	RESIDENTIAL	UNKNOWN		W1/119	22.6	22.3	0.3	1.3%	71.4	71.4	0.0	0.0%	N/A	N/A	N/A	N/A	N/A	N/A
	R3	RESIDENTIAL	UNKNOWN		W7/119	15.6	14.9	0.7	4.5%	85.6	85.6	0.0	0.0%	N/A	N/A	N/A	N/A	N/A	N/A
	R4	RESIDENTIAL	UNKNOWN		W6/119	23.7	23.6	0.1	0.4%	64.4	64.4	0.0	0.0%	N/A	N/A	N/A	N/A	N/A	N/A
	R5	RESIDENTIAL	UNKNOWN		W2/119	24.6	24.3	0.3	1.2%	73.6	73.6	0.0	0.0%	N/A	N/A	N/A	N/A	N/A	N/A
	R6	RESIDENTIAL	UNKNOWN		W3/119	24.9	24.6	0.3	1.2%	96.7	94.3	0.4	2.5%	N/A	N/A	N/A	N/A	N/A	N/A
			UNKNOWN		W4/119	20.3	19.1	1.2	5.9%					N/A	N/A	N/A	N/A	N/A	N/A
118	R1	RESIDENTIAL	UNKNOWN		W5/118	15.7	15.5	0.2	1.3%	52.8	52.8	0.0	0.0%	N/A	N/A	N/A	N/A	N/A	N/A
	R2	RESIDENTIAL	UNKNOWN		W6/118	20	19.8	0.2	1.0%	57.8	57.8	0.0	0.0%	N/A	N/A	N/A	N/A	N/A	N/A
	R3	RESIDENTIAL	UNKNOWN		W7/118	12.7	12	0.7	5.5%	82.5	79.9	0.5	3.2%	N/A	N/A	N/A	N/A	N/A	N/A
	R4	RESIDENTIAL	UNKNOWN		W1/118	20.8	20.5	0.3	1.4%	67	66.7	0.0	0.3%	N/A	N/A	N/A	N/A	N/A	N/A
	R5	RESIDENTIAL	UNKNOWN		W2/118	22.9	22.5	0.4	1.7%	70.6	70.6	0.0	0.0%	N/A	N/A	N/A	N/A	N/A	N/A
	R6	RESIDENTIAL	UNKNOWN		W3/118	23.3	23	0.3	1.3%	89.6	87.5	0.3	2.2%	N/A	N/A	N/A	N/A	N/A	N/A
			UNKNOWN		W4/118	16.5	15.4	1.1	6.7%					N/A	N/A	N/A	N/A	N/A	N/A
117	R1	RESIDENTIAL	UNKNOWN		W7/117	13.2	13.1	0.1	0.8%	51.3	51.3	0.0	0.1%	N/A	N/A	N/A	N/A	N/A	N/A
	R2	RESIDENTIAL	UNKNOWN		W8/117	17.1	16.9	0.2	1.2%	50.8	50.8	0.0	0.0%	N/A	N/A	N/A	N/A	N/A	N/A
	R3	RESIDENTIAL	UNKNOWN		W6/117	13.7	13	0.7	5.1%	88.8	87.1	0.2	1.8%	2	0	2	0	0.0%	0.0%
			UNKNOWN		W9/117	19.3	19.1	0.2	1.0%					2	0	2	0	0.0%	0.0%
	R4	RESIDENTIAL	UNKNOWN		W2/117	19.3	19	0.3	1.6%	69.4	69.3	0.0	0.2%	N/A	N/A	N/A	N/A	N/A	N/A
	R5	RESIDENTIAL	UNKNOWN		W3/117	21	20.6	0.4	1.9%	71.2	71.2	0.0	0.0%	N/A	N/A	N/A	N/A	N/A	N/A

(1) KITCHEN SMALLER THAN 13m2

(2) INC\HZ = SKY COMPONENT (INCLINED\HORIZONTAL WINDOWS)

(3) SINGLE ASPECT ROOM DEEPER THAN 5m

FLOOR	ROOM	PROPERTY TYPE	ROOM USE	ROOM NOTES	WINDOW	VSC (WINDOW)				NSL				APSH (WINDOW)					
						EX.	PR.	LOSS	LOSS	EX.	PR.	LOSS	LOSS	EX.		PR.		LOSS %	
						%	%		%	%	%	SQM	%	ANNUAL	WINTER	ANNUAL	WINTER	ANNUAL	WINTER

1-29 PROJECTION EAST (CONTINUED)																			
	R6	RESIDENTIAL	UNKNOWN		W4/117	21.5	21.2	0.3	1.4%	88.3	88	0.1	0.3%	2	0	2	0	0.0%	0.0%
			UNKNOWN		W5/117	21.3	20.9	0.4	1.9%					2	0	2	0	0.0%	0.0%
			UNKNOWN		W10/117	13.6	12.6	1	7.4%					2	0	2	0	0.0%	0.0%
116	R1	RESIDENTIAL	UNKNOWN		W7/116	11.8	11.7	0.1	0.8%	49.5	49.5	0.0	0.1%	N/A	N/A	N/A	N/A	N/A	N/A
	R2	RESIDENTIAL	UNKNOWN		W8/116	14.9	14.8	0.1	0.7%	48.3	48.3	0.0	0.0%	N/A	N/A	N/A	N/A	N/A	N/A
	R3	RESIDENTIAL	UNKNOWN		W6/116	12.8	12.1	0.7	5.5%	85.5	84.7	0.1	1.0%	2	0	2	0	0.0%	0.0%
			UNKNOWN		W9/116	5.1	4.9	0.2	3.9%					2	0	2	0	0.0%	0.0%
	R4	RESIDENTIAL	UNKNOWN		W2/116	16.6	16.3	0.3	1.8%	66.9	66.5	0.1	0.6%	N/A	N/A	N/A	N/A	N/A	N/A
	R5	RESIDENTIAL	UNKNOWN		W3/116	19	18.7	0.3	1.6%	69.9	69.9	0.0	0.0%	N/A	N/A	N/A	N/A	N/A	N/A
	R6	RESIDENTIAL	UNKNOWN		W4/116	19.5	19.2	0.3	1.5%	86.5	86	0.1	0.6%	0	0	0	0	0.0%	0.0%
			UNKNOWN		W5/116	7.3	6.9	0.4	5.5%					2	0	2	0	0.0%	0.0%
			UNKNOWN		W10/116	11.1	10.3	0.8	7.2%					2	0	2	0	0.0%	0.0%
115	R1	RESIDENTIAL	UNKNOWN		W7/115	10.7	10.6	0.1	0.9%	39.2	39	0.0	0.5%	N/A	N/A	N/A	N/A	N/A	N/A
	R2	RESIDENTIAL	UNKNOWN		W8/115	13	12.8	0.2	1.5%	39	38.8	0.0	0.4%	N/A	N/A	N/A	N/A	N/A	N/A
	R3	RESIDENTIAL	UNKNOWN		W6/115	11.8	11.2	0.6	5.1%	66.2	64.9	0.2	2.0%	2	0	2	0	0.0%	0.0%
			UNKNOWN		W9/115	3.9	3.7	0.2	5.1%					2	0	2	0	0.0%	0.0%
	R4	RESIDENTIAL	UNKNOWN		W2/115	14.7	14.5	0.2	1.4%	63.7	63	0.1	1.1%	N/A	N/A	N/A	N/A	N/A	N/A
	R5	RESIDENTIAL	UNKNOWN		W3/115	17	16.8	0.2	1.2%	56.9	56.8	0.0	0.2%	N/A	N/A	N/A	N/A	N/A	N/A
	R6	RESIDENTIAL	UNKNOWN		W4/115	17	16.7	0.3	1.8%	66.2	65.1	0.2	1.6%		1	1	0	0.0%	0.0%
			UNKNOWN		W5/115	4.9	4.5	0.4	8.2%					2	0	1	0	50.0%	0.0%
			UNKNOWN		W10/115	9.6	8.9	0.7	7.3%					2	0	2	0	0.0%	0.0%
114	R1	RESIDENTIAL	UNKNOWN		W7/114	9.9	9.8	0.1	1.0%	33.5	33.2	0.0	0.8%	N/A	N/A	N/A	N/A	N/A	N/A
	R2	RESIDENTIAL	UNKNOWN		W8/114	11.5	11.4	0.1	0.9%	31.9	31.8	0.0	0.4%	N/A	N/A	N/A	N/A	N/A	N/A
	R3	RESIDENTIAL	UNKNOWN		W6/114	10.7	10.2	0.5	4.7%	59.6	57.5	0.3	3.4%	1	0	1	0	0.0%	0.0%
			UNKNOWN		W9/114	3.5	3.3	0.2	5.7%					2	0	2	0	0.0%	0.0%
	R4	RESIDENTIAL	UNKNOWN		W2/114	13.3	13.1	0.2	1.5%	49.2	48.2	0.1	2.0%	N/A	N/A	N/A	N/A	N/A	N/A
	R5	RESIDENTIAL	UNKNOWN		W3/114	15.1	14.8	0.3	2.0%	44.4	44.4	0.0	0.1%	N/A	N/A	N/A	N/A	N/A	N/A
	R6	RESIDENTIAL	UNKNOWN		W4/114	15.1	14.9	0.2	1.3%	54.4	53.4	0.2	1.8%	0	0	0	0	0.0%	0.0%
			UNKNOWN		W5/114	4.6	4.3	0.3	6.5%						1	1	0	0.0%	0.0%
			UNKNOWN		W10/114	8.6	8	0.6	7.0%					2	0	1	0	50.0%	0.0%
113	R1	RESIDENTIAL	UNKNOWN		W7/113	9.1	9	0.1	1.1%	28.2	27.8	0.1	1.4%	N/A	N/A	N/A	N/A	N/A	N/A

(1) KITCHEN SMALLER THAN 13m2

(2) INC\HZ = SKY COMPONENT (INCLINED\HORIZONTAL WINDOWS)

(3) SINGLE ASPECT ROOM DEEPER THAN 5m

						VSC (WINDOW)				NSL				APSH (WINDOW)					
FLOOR	ROOM	PROPERTY	ROOM	ROOM	WINDOW	EX.	PR.	LOSS	LOSS	EX.	PR.	LOSS	LOSS	EX.		PR.		LOSS %	
		TYPE	USE	NOTES		%	%		%	%	%	SQM	%	ANNUAL	WINTER	ANNUAL	WINTER	ANNUAL	WINTER
1-29 PROJECTION EAST (CONTINUED)																			
	R2	RESIDENTIAL	UNKNOWN		W8/I13	10.2	10.1	0.1	10%	25.7	25.6	0.0	0.4%	N/A	N/A	N/A	N/A	N/A	N/A
	R3	RESIDENTIAL	UNKNOWN		W6/I13	9.4	8.8	0.6	6.4%	54	49.2	0.7	8.9%	1	0	0	0	100.0%	0.0%
			UNKNOWN		W9/I13	14	1.3	0.1	7.1%					2	0	1	0	50.0%	0.0%
	R4	RESIDENTIAL	UNKNOWN		W2/I13	11.7	11.5	0.2	1.7%	33.1	32.6	0.1	1.5%	N/A	N/A	N/A	N/A	N/A	N/A
	R5	RESIDENTIAL	UNKNOWN		W3/I13	13.3	13.1	0.2	1.5%	36.2	36.2	0.0	0.1%	N/A	N/A	N/A	N/A	N/A	N/A
	R6	RESIDENTIAL	UNKNOWN		W4/I13	13.2	13	0.2	1.5%	45.3	44.8	0.1	0.9%	0	0	0	0	0.0%	0.0%
			UNKNOWN		W5/I13	19	1.7	0.2	10.5%					1	0	1	0	0.0%	0.0%
			UNKNOWN		W10/I13	7.9	7.2	0.7	8.9%					1	0	1	0	0.0%	0.0%
112	R1	RESIDENTIAL	UNKNOWN		W7/I12	7.9	7.9	0	0.0%	22.1	21.9	0.0	0.8%	N/A	N/A	N/A	N/A	N/A	N/A
	R2	RESIDENTIAL	UNKNOWN		W8/I12	8.3	8.3	0	0.0%	19.9	19.8	0.0	0.5%	N/A	N/A	N/A	N/A	N/A	N/A
	R3	RESIDENTIAL	UNKNOWN		W6/I12	7	6.5	0.5	7.1%	43	37.6	0.7	12.5%	1	0	0	0	100.0%	0.0%
			UNKNOWN		W9/I12	0.7	0.7	0	0.0%					2	0	1	0	50.0%	0.0%
	R4	RESIDENTIAL	UNKNOWN		W2/I12	8	7.8	0.2	2.5%	18.4	18	0.1	2.4%	N/A	N/A	N/A	N/A	N/A	N/A
	R5	RESIDENTIAL	UNKNOWN		W3/I12	8.8	8.7	0.1	1.1%	23.4	23.3	0.0	0.3%	N/A	N/A	N/A	N/A	N/A	N/A
	R6	RESIDENTIAL	UNKNOWN		W4/I12	8.5	8.3	0.2	2.4%	36.2	35.4	0.1	2.2%	0	0	0	0	0.0%	0.0%
			UNKNOWN		W5/I12	0.8	0.7	0.1	12.5%					1	0	0	0	100.0%	0.0%
			UNKNOWN		W10/I12	7.3	6.6	0.7	9.6%					2	0	1	0	50.0%	0.0%
111	R1	RESIDENTIAL	UNKNOWN		W7/I11	6.4	6.3	0.1	1.6%	16.1	16.1	0.0	0.2%	N/A	N/A	N/A	N/A	N/A	N/A
	R2	RESIDENTIAL	UNKNOWN		W8/I11	6.3	6.3	0	0.0%	14.2	14.2	0.0	0.0%	N/A	N/A	N/A	N/A	N/A	N/A
	R3	RESIDENTIAL	UNKNOWN		W6/I11	5.1	4.8	0.3	5.9%	36.4	31.3	0.7	14.0%	0	0	0	0	0.0%	0.0%
			UNKNOWN		W9/I11	11	1.1	0	0.0%					1	0	1	0	0.0%	0.0%
	R4	RESIDENTIAL	UNKNOWN		W2/I11	4.9	4.8	0.1	2.0%	13	12.8	0.0	1.4%	N/A	N/A	N/A	N/A	N/A	N/A
	R5	RESIDENTIAL	UNKNOWN		W3/I11	5.2	5.1	0.1	1.9%	17.1	16.1	0.1	5.6%	N/A	N/A	N/A	N/A	N/A	N/A
	R6	RESIDENTIAL	UNKNOWN		W4/I11	5	4.8	0.2	4.0%	31.8	31	0.2	2.6%	0	0	0	0	0.0%	0.0%
			UNKNOWN		W5/I11	1.8	1.6	0.2	11.1%					0	0	0	0	0.0%	0.0%
			UNKNOWN		W10/I11	6.6	6.2	0.4	6.1%					1	0	0	0	100.0%	0.0%
110	R1	RESIDENTIAL	UNKNOWN		W7/I10	4.9	4.9	0	0.0%	18.8	18.8	0.0	0.0%	N/A	N/A	N/A	N/A	N/A	N/A
	R2	RESIDENTIAL	UNKNOWN		W8/I10	4.9	4.9	0	0.0%	19.4	19.4	0.0	0.0%	N/A	N/A	N/A	N/A	N/A	N/A
			UNKNOWN		W9/I10	4.7	4.7	0	0.0%					N/A	N/A	N/A	N/A	N/A	N/A
			UNKNOWN		W10/I10	4.2	4.2	0	0.0%					N/A	N/A	N/A	N/A	N/A	N/A
	R3	RESIDENTIAL	UNKNOWN		W2/I10	14	1.3	0.1	7.1%	11	11	0.0	0.1%	N/A	N/A	N/A	N/A	N/A	N/A

(1) KITCHEN SMALLER THAN 13m2

(2) INC\HZ = SKY COMPONENT (INCLINED\HORIZONTAL WINDOWS)

(3) SINGLE ASPECT ROOM DEEPER THAN 5m

FLOOR	ROOM	PROPERTY TYPE	ROOM USE	ROOM NOTES	WINDOW	VSC (WINDOW)				NSL				APSH (WINDOW)					
						EX.	PR.	LOSS	LOSS	EX.	PR.	LOSS	LOSS	EX.		PR.		LOSS %	
						%	%		%	%	%	SQM	%	ANNUAL	WINTER	ANNUAL	WINTER	ANNUAL	WINTER

1-29 PROJECTION EAST (CONTINUED)																			
	R4	RESIDENTIAL	UNKNOWN		W3/110	3.4	3.3	0.1	2.9%	11.7	11.4	0.0	2.8%	N/A	N/A	N/A	N/A	N/A	N/A
	R5	RESIDENTIAL	UNKNOWN		W4/110	3.5	3.5	0	0.0%	14.5	13.9	0.1	4.1%	N/A	N/A	N/A	N/A	N/A	N/A
	R6	RESIDENTIAL	UNKNOWN		W5/110	3.4	3.3	0.1	2.9%	25.9	24.7	0.2	4.8%	0	0	0	0	0.0%	0.0%
			UNKNOWN		W6/110	0	0	0	-					0	0	0	0	0.0%	0.0%
			UNKNOWN		W11/110	5	4.7	0.3	6.0%					0	0	0	0	0.0%	0.0%

13 STANSHAWE ROAD																			
391	R1	RESIDENTIAL	BEDROOM		W1/391	25.9	25.9	0	0.0%	98	98	0.0	0.0%	N/A	N/A	N/A	N/A	N/A	N/A
			BEDROOM		W2/391	26.3	26.3	0	0.0%					N/A	N/A	N/A	N/A	N/A	N/A
390	R1	RESIDENTIAL	LIVING ROOM		W1/390	25.8	25.8	0	0.0%	95.6	95.6	0.0	0.0%	N/A	N/A	N/A	N/A	N/A	N/A

136-137 FRIAR STREET																			
2062	R1	RESIDENTIAL	UNKNOWN		W1/2062	19.7	19.4	0.3	1.5%	82.9	80.8	0.3	2.5%	N/A	N/A	N/A	N/A	N/A	N/A
			UNKNOWN		W2/2062	19.5	19.2	0.3	1.5%					N/A	N/A	N/A	N/A	N/A	N/A
	R2	RESIDENTIAL	UNKNOWN		W3/2062	19.4	19.1	0.3	1.5%	88.3	88	0.0	0.3%	N/A	N/A	N/A	N/A	N/A	N/A
			UNKNOWN		W4/2062	19.4	19.2	0.2	1.0%					N/A	N/A	N/A	N/A	N/A	N/A
2061	R1	RESIDENTIAL	UNKNOWN		W1/2061	21	20.8	0.2	1.0%	89.8	89.4	0.1	0.4%	8	0	8	0	0.0%	0.0%
			UNKNOWN		W2/2061	20.7	20.6	0.1	0.5%					19	0	19	0	0.0%	0.0%
			UNKNOWN		W5/2061	31.2	31.2	0	0.0%					72	22	72	22	0.0%	0.0%
	R2	RESIDENTIAL	UNKNOWN		W3/2061	20.5	20.4	0.1	0.5%	71	70.9	0.0	0.0%	N/A	N/A	N/A	N/A	N/A	N/A
			UNKNOWN		W4/2061	20.3	20.2	0.1	0.5%					N/A	N/A	N/A	N/A	N/A	N/A

1-41 ICON HOUSE																			
120	R7	RESIDENTIAL	UNKNOWN		W10/120	25.9	25.8	0.1	0.4%	54.1	54.1	0.0	0.0%	N/A	N/A	N/A	N/A	N/A	N/A
	R8	RESIDENTIAL	UNKNOWN		W11/120	25.8	25.7	0.1	0.4%	59.3	59.3	0.0	0.0%	N/A	N/A	N/A	N/A	N/A	N/A
	R10	RESIDENTIAL	UNKNOWN		W8/120	26.8	26.7	0.1	0.4%	69.1	69.1	0.0	0.0%	N/A	N/A	N/A	N/A	N/A	N/A
			UNKNOWN		W9/120	26.4	26.4	0	0.0%					N/A	N/A	N/A	N/A	N/A	N/A
119	R7	RESIDENTIAL	UNKNOWN		W9/119	17.9	17.5	0.4	2.2%	53.3	53.3	0.0	0.0%	N/A	N/A	N/A	N/A	N/A	N/A
	R8	RESIDENTIAL	UNKNOWN		W8/119	23.5	23.5	0	0.0%	68.2	68.2	0.0	0.0%	N/A	N/A	N/A	N/A	N/A	N/A
	R9	RESIDENTIAL	UNKNOWN		W10/119	26.6	26	0.6	2.3%	97.2	94.5	0.3	2.7%	30	1	29	1	3.3%	0.0%
	R10	RESIDENTIAL	UNKNOWN		W11/119	25.3	25.3	0	0.0%	66.4	66.4	0.0	0.0%	N/A	N/A	N/A	N/A	N/A	N/A

						VSC (WINDOW)				NSL				APSH (WINDOW)					
FLOOR	ROOM	PROPERTY TYPE	ROOM USE	ROOM NOTES	WINDOW	EX.	PR.	LOSS	LOSS	EX.	PR.	LOSS	LOSS	EX.		PR.		LOSS %	
						%	%		%	%	%	SQM	%	ANNUAL	WINTER	ANNUAL	WINTER	ANNUAL	WINTER
1-41 ICON HOUSE (CONTINUED)																			
			UNKNOWN		W12/119	21.9	21.9	0	0.0%					N/A	N/A	N/A	N/A	N/A	N/A
118	R7	RESIDENTIAL	UNKNOWN		W9/118	14.8	14.4	0.4	2.7%	49	49	0.0	0.0%	N/A	N/A	N/A	N/A	N/A	N/A
	R8	RESIDENTIAL	UNKNOWN		W8/118	20.6	20.6	0	0.0%	66.7	66.7	0.0	0.0%	N/A	N/A	N/A	N/A	N/A	N/A
	R9	RESIDENTIAL	UNKNOWN		W10/118	23.6	22.9	0.7	3.0%	91.4	89.1	0.3	2.5%	23	1	22	1	4.3%	0.0%
	R10	RESIDENTIAL	UNKNOWN		W11/118	20.7	20.7	0	0.0%	61.9	61.9	0.0	0.0%	N/A	N/A	N/A	N/A	N/A	N/A
			UNKNOWN		W12/118	16	16	0	0.0%					N/A	N/A	N/A	N/A	N/A	N/A
117	R7	RESIDENTIAL	UNKNOWN		W10/117	24.1	23.4	0.7	2.9%	74.7	74.7	0.0	0.0%	25	0	25	0	0.0%	0.0%
			UNKNOWN		W13/117	18.3	18.2	0.1	0.5%					N/A	N/A	N/A	N/A	N/A	N/A
	R8	RESIDENTIAL	UNKNOWN		W12/117	19.3	19.2	0.1	0.5%	40.8	40.8	0.0	0.0%	N/A	N/A	N/A	N/A	N/A	N/A
	R9	RESIDENTIAL	UNKNOWN		W11/117	21.1	20.4	0.7	3.3%	87.6	86.1	0.2	1.7%	14	1	13	0	7.1%	100.0%
	R10	RESIDENTIAL	UNKNOWN		W14/117	16.9	16.9	0	0.0%	58.7	58.7	0.0	0.0%	N/A	N/A	N/A	N/A	N/A	N/A
			UNKNOWN		W15/117	14	14	0	0.0%					N/A	N/A	N/A	N/A	N/A	N/A
116	R7	RESIDENTIAL	UNKNOWN		W10/116	10.3	9.7	0.6	5.8%	60.4	60.4	0.0	0.0%	10	0	9	0	10.0%	0.0%
			UNKNOWN		W13/116	16.8	16.7	0.1	0.6%					N/A	N/A	N/A	N/A	N/A	N/A
	R8	RESIDENTIAL	UNKNOWN		W12/116	17.7	17.7	0	0.0%	40.1	40.1	0.0	0.0%	N/A	N/A	N/A	N/A	N/A	N/A
	R9	RESIDENTIAL	UNKNOWN		W11/116	19.3	18.6	0.7	3.6%	83.6	81	0.3	3.2%	9	0	9	0	0.0%	0.0%
	R10	RESIDENTIAL	UNKNOWN		W14/116	14	14	0	0.0%	56.8	56.8	0.0	0.0%	N/A	N/A	N/A	N/A	N/A	N/A
			UNKNOWN		W15/116	12.2	12.2	0	0.0%					N/A	N/A	N/A	N/A	N/A	N/A
115	R7	RESIDENTIAL	UNKNOWN		W10/115	8.2	7.6	0.6	7.3%	48.5	47.5	0.1	2.1%	8	0	8	0	0.0%	0.0%
			UNKNOWN		W13/115	15.1	15.1	0	0.0%					N/A	N/A	N/A	N/A	N/A	N/A
	R8	RESIDENTIAL	UNKNOWN		W12/115	16.1	16.1	0	0.0%	37.5	37.5	0.0	0.0%	N/A	N/A	N/A	N/A	N/A	N/A
	R9	RESIDENTIAL	UNKNOWN		W11/115	17.7	17.1	0.6	3.4%	77.2	68.1	1.1	11.7%	9	0	9	0	0.0%	0.0%
	R10	RESIDENTIAL	UNKNOWN		W14/115	11.8	11.8	0	0.0%	52.8	52.8	0.0	0.0%	N/A	N/A	N/A	N/A	N/A	N/A
			UNKNOWN		W15/115	10.6	10.6	0	0.0%					N/A	N/A	N/A	N/A	N/A	N/A
114	R7	RESIDENTIAL	UNKNOWN		W10/114	7.3	6.7	0.6	8.2%	45.7	43.3	0.3	5.1%	9	0	7	0	22.2%	0.0%
			UNKNOWN		W13/114	13.2	13.2	0	0.0%					N/A	N/A	N/A	N/A	N/A	N/A
	R8	RESIDENTIAL	UNKNOWN		W12/114	14.1	14	0.1	0.7%	31.7	31.7	0.0	0.0%	N/A	N/A	N/A	N/A	N/A	N/A
	R9	RESIDENTIAL	UNKNOWN		W11/114	15.9	15.3	0.6	3.8%	69.8	61.8	1.0	11.5%	8	0	6	0	25.0%	0.0%
	R10	RESIDENTIAL	UNKNOWN		W14/114	9.9	9.9	0	0.0%	43.6	43.6	0.0	0.0%	N/A	N/A	N/A	N/A	N/A	N/A
			UNKNOWN		W15/114	9.2	9.2	0	0.0%					N/A	N/A	N/A	N/A	N/A	N/A
113	R7	RESIDENTIAL	UNKNOWN		W10/113	4.5	4.2	0.3	6.7%	38	36.2	0.2	4.9%	6	0	6	0	0.0%	0.0%

(1) KITCHEN SMALLER THAN 13m2

(2) INC\HZ = SKY COMPONENT (INCLINED\HORIZONTAL WINDOWS)

(3) SINGLE ASPECT ROOM DEEPER THAN 5m

						VSC (WINDOW)				NSL				APSH (WINDOW)					
FLOOR	ROOM	PROPERTY	ROOM	ROOM	WINDOW	EX.	PR.	LOSS	LOSS	EX.	PR.	LOSS	LOSS	EX.		PR.		LOSS %	
		TYPE	USE	NOTES		%	%		%	%	%	SQM	%	ANNUAL	WINTER	ANNUAL	WINTER	ANNUAL	WINTER
1-41 ICON HOUSE (CONTINUED)																			
			UNKNOWN		W13/113	10.6	10.6	0	0.0%					0	0	0	0	0.0%	0.0%
	R8	RESIDENTIAL	UNKNOWN		W12/113	11.4	11.4	0	0.0%	24.2	24.2	0.0	0.0%	N/A	N/A	N/A	N/A	N/A	N/A
	R9	RESIDENTIAL	UNKNOWN		W11/113	14.1	13.7	0.4	2.8%	59.6	53.7	0.7	10.0%	6	0	5	0	16.7%	0.0%
	R10	RESIDENTIAL	UNKNOWN		W14/113	8.3	8.3	0	0.0%	32.7	32.7	0.0	0.0%	N/A	N/A	N/A	N/A	N/A	N/A
			UNKNOWN		W15/113	7.9	7.9	0	0.0%					N/A	N/A	N/A	N/A	N/A	N/A
112	R7	RESIDENTIAL	UNKNOWN		W10/112	1.9	1.7	0.2	10.5%	17.1	16.8	0.0	1.7%	3	0	3	0	0.0%	0.0%
			UNKNOWN		W13/112	7.6	7.6	0	0.0%					0	0	0	0	0.0%	0.0%
	R8	RESIDENTIAL	UNKNOWN		W12/112	8.3	8.3	0	0.0%	13.5	13.5	0.0	0.0%	N/A	N/A	N/A	N/A	N/A	N/A
	R9	RESIDENTIAL	UNKNOWN		W11/112	11.8	11.5	0.3	2.5%	46.5	43.1	0.4	7.3%	2	0	2	0	0.0%	0.0%
	R10	RESIDENTIAL	UNKNOWN		W14/112	7	7	0	0.0%	26	26	0.0	0.0%	N/A	N/A	N/A	N/A	N/A	N/A
			UNKNOWN		W15/112	6.8	6.8	0	0.0%					N/A	N/A	N/A	N/A	N/A	N/A
111	R7	RESIDENTIAL	UNKNOWN		W10/111	1.4	1.4	0	0.0%	13	13	0.0	0.0%	0	0	0	0	0.0%	0.0%
			UNKNOWN		W13/111	4.9	4.9	0	0.0%					0	0	0	0	0.0%	0.0%
	R8	RESIDENTIAL	UNKNOWN		W12/111	5.6	5.5	0.1	1.8%	10	10	0.0	0.0%	N/A	N/A	N/A	N/A	N/A	N/A
	R9	RESIDENTIAL	UNKNOWN		W11/111	8.7	8.7	0	0.0%	36.4	34.1	0.3	6.4%	2	0	2	0	0.0%	0.0%
144 FRIAR STREET																			
2022	R1	RESIDENTIAL	UNKNOWN		W1/2022	17.5	17.5	0	0.0%	21.9	21.8	0.0	0.2%	N/A	N/A	N/A	N/A	N/A	N/A
2021	R1 (3)	RESIDENTIAL	UNKNOWN		W1/2021	14.8	14.8	0	0.0%	22.1	22.1	0.0	0.0%	N/A	N/A	N/A	N/A	N/A	N/A
1-45 PROJECTION WEST																			
108	R1	RESIDENTIAL	UNKNOWN		W4/108	21.7	21.1	0.6	2.8%	73.6	72.7	0.1	1.2%	N/A	N/A	N/A	N/A	N/A	N/A
	R2	RESIDENTIAL	UNKNOWN		W8/108	23.3	22.6	0.7	3.0%	83.4	80.6	0.4	3.3%	N/A	N/A	N/A	N/A	N/A	N/A
	R3	RESIDENTIAL	UNKNOWN		W9/108	23.5	22.7	0.8	3.4%	64.7	62.1	0.3	4.1%	N/A	N/A	N/A	N/A	N/A	N/A
	R5	RESIDENTIAL	UNKNOWN		W1/108	37	36.6	0.4	1.1%	99.4	99.2	0.0	0.2%	70	24	69	24	1.4%	0.0%
			UNKNOWN		W6/108	32	30.6	1.4	4.4%					49	17	48	17	2.0%	0.0%
	R6	RESIDENTIAL	UNKNOWN		W10/108	33.9	32.9	1	2.9%	98.2	97.6	0.1	0.6%	50	17	48	17	4.0%	0.0%
	R7	RESIDENTIAL	UNKNOWN		W5/108	31.5	30	1.5	4.8%	99.2	96.2	0.6	3.0%	48	16	47	16	2.1%	0.0%
			UNKNOWN		W7/108	24.1	22.4	1.7	7.1%					0	0	0	0	0.0%	0.0%
	R8	RESIDENTIAL	UNKNOWN		W2/108	36.9	36.5	0.4	1.1%	98.7	98.7	0.0	0.0%	70	24	69	24	1.4%	0.0%
			UNKNOWN		W3/108	35.4	35	0.4	1.1%					58	20	57	20	1.7%	0.0%

(1) KITCHEN SMALLER THAN 13m2

(2) INC\HZ = SKY COMPONENT (INCLINED\HORIZONTAL WINDOWS)

(3) SINGLE ASPECT ROOM DEEPER THAN 5m

						VSC (WINDOW)				NSL				APSH (WINDOW)					
FLOOR	ROOM	PROPERTY	ROOM	ROOM	WINDOW	EX.	PR.	LOSS	LOSS	EX.	PR.	LOSS	LOSS	EX.		PR.		LOSS %	
		TYPE	USE	NOTES		%	%		%	%	%	SQM	%	ANNUAL	WINTER	ANNUAL	WINTER	ANNUAL	WINTER
1-45 PROJECTION WEST (CONTINUED)																			
	R9	RESIDENTIAL	UNKNOWN		W11/108	34.5	33.6	0.9	2.6%	98.6	98.3	0.0	0.2%	50	17	48	17	4.0%	0.0%
	R10	RESIDENTIAL	UNKNOWN		W12/108	34.6	33.8	0.8	2.3%	99.9	99.9	0.0	0.0%	49	17	48	17	2.0%	0.0%
	R11	RESIDENTIAL	UNKNOWN		W13/108	35	34.3	0.7	2.0%	99.1	98.9	0.0	0.1%	49	17	48	17	2.0%	0.0%
	R12	RESIDENTIAL	UNKNOWN		W14/108	33.7	33.1	0.6	1.8%	96.4	96.4	0.0	0.0%	52	17	49	17	5.8%	0.0%
	R13	RESIDENTIAL	UNKNOWN		W15/108	37.6	37.4	0.2	0.5%	99.4	99.4	0.0	0.0%	70	24	69	24	1.4%	0.0%
107	R1	RESIDENTIAL	UNKNOWN		W4/107	20.1	19.5	0.6	3.0%	72.1	69.6	0.4	3.5%	N/A	N/A	N/A	N/A	N/A	N/A
	R2	RESIDENTIAL	UNKNOWN		W8/107	8.6	8.1	0.5	5.8%	72.3	70.6	0.3	2.2%	N/A	N/A	N/A	N/A	N/A	N/A
	R3	RESIDENTIAL	UNKNOWN		W9/107	21.5	20.8	0.7	3.3%	61.1	59.2	0.2	3.1%	N/A	N/A	N/A	N/A	N/A	N/A
	R5	RESIDENTIAL	UNKNOWN		W1/107	35.6	35.1	0.5	1.4%	99.2	99.2	0.0	0.0%	66	23	65	23	1.5%	0.0%
			UNKNOWN		W6/107	16.9	15.6	1.3	7.7%					33	17	32	17	3.0%	0.0%
	R6	RESIDENTIAL	UNKNOWN		W10/107	31.2	30.3	0.9	2.9%	97.2	94.8	0.3	2.5%	48	17	48	17	0.0%	0.0%
	R7	RESIDENTIAL	UNKNOWN		W5/107	29	27.6	1.4	4.8%	96.4	90.2	1.3	6.4%	42	11	41	11	2.4%	0.0%
			UNKNOWN		W7/107	8.2	6.6	1.6	19.5%					9	4	9	4	0.0%	0.0%
	R8	RESIDENTIAL	UNKNOWN		W2/107	34.8	34.4	0.4	1.1%	98.6	98.6	0.0	0.0%	62	21	61	21	1.6%	0.0%
			UNKNOWN		W3/107	32.8	32.4	0.4	1.2%					53	19	52	19	1.9%	0.0%
	R9	RESIDENTIAL	UNKNOWN		W11/107	31.7	30.7	1	3.2%	98.3	97.1	0.1	1.2%	40	9	40	9	0.0%	0.0%
	R10	RESIDENTIAL	UNKNOWN		W12/107	19.8	18.8	1	5.1%	99.9	99.9	0.0	0.0%	32	16	31	16	3.1%	0.0%
	R11	RESIDENTIAL	UNKNOWN		W13/107	31.5	30.8	0.7	2.2%	98.9	97.4	0.2	1.6%	48	17	48	17	0.0%	0.0%
	R12	RESIDENTIAL	UNKNOWN		W14/107	29.2	28.6	0.6	2.1%	96.2	96.2	0.0	0.0%	38	7	37	7	2.6%	0.0%
	R13	RESIDENTIAL	UNKNOWN		W15/107	31.2	31	0.2	0.6%	99.4	99.4	0.0	0.0%	55	22	54	22	1.8%	0.0%
106	R1	RESIDENTIAL	UNKNOWN		W4/106	17	16.5	0.5	2.9%	68.4	66.6	0.3	2.7%	N/A	N/A	N/A	N/A	N/A	N/A
	R2	RESIDENTIAL	UNKNOWN		W15/106	7.3	6.9	0.4	5.5%	71.9	70.6	0.2	1.8%	N/A	N/A	N/A	N/A	N/A	N/A
	R3	RESIDENTIAL	UNKNOWN		W16/106	19.4	18.7	0.7	3.6%	68.2	67.1	0.2	1.7%	N/A	N/A	N/A	N/A	N/A	N/A
	R4	RESIDENTIAL	UNKNOWN		W6/106	26.3	24.9	1.4	5.3%	78.9	70.4	1.1	10.8%	33	11	31	11	6.1%	0.0%
	R5	RESIDENTIAL	UNKNOWN		W1/106	33.3	32.9	0.4	1.2%	99.1	99.1	0.0	0.0%	61	21	61	21	0.0%	0.0%
			UNKNOWN		W7/106	14.7	13.5	1.2	8.2%					31	16	29	16	6.5%	0.0%
	R6	RESIDENTIAL	UNKNOWN		W8/106	28.8	27.9	0.9	3.1%	94.7	92.2	0.3	2.6%	43	14	43	14	0.0%	0.0%
	R7	RESIDENTIAL	UNKNOWN		W5/106	26.9	25.5	1.4	5.2%	99.8	94.4	0.6	5.4%	42	14	40	14	4.8%	0.0%
			UNKNOWN		W14/106	19.9	18.3	1.6	8.0%					20	3	19	4	5.0%	-33.3%
	R8	RESIDENTIAL	UNKNOWN		W2/106	32.4	32	0.4	1.2%	98.6	98.6	0.0	0.0%	54	18	54	18	0.0%	0.0%
			UNKNOWN		W3/106	30.4	30.1	0.3	1.0%					50	18	49	18	2.0%	0.0%

(1) KITCHEN SMALLER THAN 13m2

(2) INC\HZ = SKY COMPONENT (INCLINED\HORIZONTAL WINDOWS)

(3) SINGLE ASPECT ROOM DEEPER THAN 5m

						VSC (WINDOW)				NSL				APSH (WINDOW)					
FLOOR	ROOM	PROPERTY TYPE	ROOM USE	ROOM NOTES	WINDOW	EX.	PR.	LOSS	LOSS	EX.	PR.	LOSS	LOSS	EX.		PR.		LOSS %	
						%	%		%	%	%	SQM	%	ANNUAL	WINTER	ANNUAL	WINTER	ANNUAL	WINTER
1-45 PROJECTION WEST (CONTINUED)																			
	R9	RESIDENTIAL	UNKNOWN		W9/106	28.3	27.3	1	3.5%	97.3	95.5	0.2	1.9%	29	7	29	7	0.0%	0.0%
	R10	RESIDENTIAL	UNKNOWN		W10/106	17.1	16.1	1	5.8%	99.9	99.9	0.0	0.0%	28	13	28	13	0.0%	0.0%
	R11	RESIDENTIAL	UNKNOWN		W11/106	28.2	27.5	0.7	2.5%	97.5	95.3	0.2	2.2%	43	13	43	13	0.0%	0.0%
	R12	RESIDENTIAL	UNKNOWN		W12/106	26.1	25.4	0.7	2.7%	96.1	96.1	0.0	0.0%	28	5	27	5	3.6%	0.0%
	R13	RESIDENTIAL	UNKNOWN		W13/106	18	17.4	0.6	3.3%	99.8	99.7	0.0	0.0%	33	15	31	15	6.1%	0.0%
105	R1	RESIDENTIAL	UNKNOWN		W4/105	14.8	14.3	0.5	3.4%	64.5	63.1	0.2	2.0%	N/A	N/A	N/A	N/A	N/A	N/A
	R2	RESIDENTIAL	UNKNOWN		W15/105	5.9	5.6	0.3	5.1%	69.4	67.6	0.3	2.6%	N/A	N/A	N/A	N/A	N/A	N/A
	R3	RESIDENTIAL	UNKNOWN		W16/105	17.8	17.1	0.7	3.9%	65.3	64.6	0.1	1.1%	N/A	N/A	N/A	N/A	N/A	N/A
	R4	RESIDENTIAL	UNKNOWN		W6/105	22.8	21.6	1.2	5.3%	71.1	64	0.9	9.9%	30	9	28	9	6.7%	0.0%
	R5	RESIDENTIAL	UNKNOWN		W1/105	28.9	28.5	0.4	1.4%	99.1	99.1	0.0	0.0%	52	17	52	17	0.0%	0.0%
			UNKNOWN		W7/105	10.9	9.7	1.2	11.0%					25	12	24	12	4.0%	0.0%
	R6	RESIDENTIAL	UNKNOWN		W8/105	25.4	24.5	0.9	3.5%	92.5	89.3	0.4	3.5%	38	11	37	11	2.6%	0.0%
	R7	RESIDENTIAL	UNKNOWN		W5/105	23.7	22.4	1.3	5.5%	94.7	90.7	0.4	4.3%	37	12	35	12	5.4%	0.0%
			UNKNOWN		W14/105	9	8	1	11.1%					16	3	14	3	12.5%	0.0%
	R8	RESIDENTIAL	UNKNOWN		W2/105	28.3	28	0.3	1.1%	98.6	98.6	0.0	0.0%	48	14	47	14	2.1%	0.0%
			UNKNOWN		W3/105	26.7	26.3	0.4	1.5%					43	13	42	13	2.3%	0.0%
	R9	RESIDENTIAL	UNKNOWN		W9/105	24.6	23.7	0.9	3.7%	96.1	93	0.3	3.2%	27	5	26	5	3.7%	0.0%
	R10	RESIDENTIAL	UNKNOWN		W10/105	13.6	12.7	0.9	6.6%	99.9	99.7	0.0	0.2%	26	12	26	12	0.0%	0.0%
	R11	RESIDENTIAL	UNKNOWN		W11/105	24.7	24	0.7	2.8%	95.8	91.9	0.4	4.1%	41	12	41	12	0.0%	0.0%
	R12	RESIDENTIAL	UNKNOWN		W12/105	22.6	22	0.6	2.7%	96.1	95.4	0.1	0.7%	25	3	25	3	0.0%	0.0%
	R13	RESIDENTIAL	UNKNOWN		W13/105	14.3	13.8	0.5	3.5%	99.6	99.5	0.0	0.0%	28	13	28	13	0.0%	0.0%
104	R1	RESIDENTIAL	UNKNOWN		W4/104	13.1	12.6	0.5	3.8%	50.6	48.9	0.2	3.4%	N/A	N/A	N/A	N/A	N/A	N/A
	R2	RESIDENTIAL	UNKNOWN		W15/104	4.6	4.4	0.2	4.3%	41.7	40.6	0.2	2.7%	N/A	N/A	N/A	N/A	N/A	N/A
	R3	RESIDENTIAL	UNKNOWN		W16/104	16.2	15.7	0.5	3.1%	52.8	52.2	0.1	1.3%	N/A	N/A	N/A	N/A	N/A	N/A
	R4	RESIDENTIAL	UNKNOWN		W6/104	19.4	18.3	1.1	5.7%	59.5	54.5	0.6	8.4%	23	5	22	5	4.3%	0.0%
	R5	RESIDENTIAL	UNKNOWN		W1/104	24.2	23.9	0.3	1.2%	78.7	78.6	0.0	0.0%	43	12	43	12	0.0%	0.0%
			UNKNOWN		W7/104	7	6.1	0.9	12.9%					17	8	16	8	5.9%	0.0%
	R6	RESIDENTIAL	UNKNOWN		W8/104	21.8	21.1	0.7	3.2%	74.2	72.8	0.2	1.9%	32	8	32	8	0.0%	0.0%
	R7	RESIDENTIAL	UNKNOWN		W5/104	20.4	19.2	1.2	5.9%	91.1	87.9	0.4	3.6%	30	8	29	8	3.3%	0.0%
			UNKNOWN		W14/104	7.6	6.7	0.9	11.8%					11	1	10	1	9.1%	0.0%
	R8	RESIDENTIAL	UNKNOWN		W2/104	24	23.7	0.3	1.3%	95.5	95.5	0.0	0.0%	42	12	42	12	0.0%	0.0%

(1) KITCHEN SMALLER THAN 13m2

(2) INC\HZ = SKY COMPONENT (INCLINED\HORIZONTAL WINDOWS)

(3) SINGLE ASPECT ROOM DEEPER THAN 5m

						VSC (WINDOW)				NSL				APSH (WINDOW)					
FLOOR	ROOM	PROPERTY	ROOM	ROOM	WINDOW	EX.	PR.	LOSS	LOSS	EX.	PR.	LOSS	LOSS	EX.		PR.		LOSS %	
		TYPE	USE	NOTES		%	%		%	%	%	SQM	%	ANNUAL	WINTER	ANNUAL	WINTER	ANNUAL	WINTER
1-45 PROJECTION WEST (CONTINUED)																			
			UNKNOWN		W3/104	22.7	22.4	0.3	1.3%					37	9	37	9	0.0%	0.0%
	R9	RESIDENTIAL	UNKNOWN		W9/104	21	20.2	0.8	3.8%	75.7	74.8	0.1	1.2%	23	3	23	3	0.0%	0.0%
	R10	RESIDENTIAL	UNKNOWN		W10/104	9.7	9.1	0.6	6.2%	55.6	54.2	0.2	2.5%	23	10	22	10	4.3%	0.0%
	R11	RESIDENTIAL	UNKNOWN		W11/104	20.9	20.6	0.3	1.4%	73.1	71.7	0.1	1.8%	37	10	37	10	0.0%	0.0%
	R12	RESIDENTIAL	UNKNOWN		W12/104	18.9	18.5	0.4	2.1%	71.3	70.7	0.1	0.9%	21	0	21	0	0.0%	0.0%
	R13	RESIDENTIAL	UNKNOWN		W13/104	10.5	10	0.5	4.8%	58.3	54.6	0.5	6.4%	21	9	21	9	0.0%	0.0%
103	R1	RESIDENTIAL	UNKNOWN		W4/103	11.8	11.4	0.4	3.4%	39.3	38.2	0.2	2.8%	N/A	N/A	N/A	N/A	N/A	N/A
	R2	RESIDENTIAL	UNKNOWN		W15/103	3.3	3.2	0.1	3.0%	26.6	26.2	0.1	1.5%	N/A	N/A	N/A	N/A	N/A	N/A
	R3	RESIDENTIAL	UNKNOWN		W16/103	14.9	14.4	0.5	3.4%	42.3	41.8	0.1	1.2%	N/A	N/A	N/A	N/A	N/A	N/A
	R4	RESIDENTIAL	UNKNOWN		W6/103	16.5	15.4	1.1	6.7%	44.1	40.3	0.5	8.6%	18	5	18	5	0.0%	0.0%
	R5	RESIDENTIAL	UNKNOWN		W1/103	19.9	19.6	0.3	1.5%	60.4	60.4	0.0	0.1%	33	9	33	9	0.0%	0.0%
			UNKNOWN		W7/103	3.7	3	0.7	18.9%					10	6	10	6	0.0%	0.0%
	R6	RESIDENTIAL	UNKNOWN		W8/103	18.3	17.9	0.4	2.2%	50.5	48.8	0.2	3.3%	26	6	25	6	3.8%	0.0%
	R7	RESIDENTIAL	UNKNOWN		W5/103	17.4	16.3	1.1	6.3%	72.1	67.8	0.5	6.0%	26	6	26	6	0.0%	0.0%
			UNKNOWN		W14/103	6.1	5.4	0.7	11.5%					10	0	9	0	10.0%	0.0%
	R8	RESIDENTIAL	UNKNOWN		W2/103	19.8	19.6	0.2	1.0%	79.2	79.2	0.0	0.0%	34	9	34	9	0.0%	0.0%
			UNKNOWN		W3/103	18.9	18.8	0.1	0.5%					31	9	31	9	0.0%	0.0%
	R9	RESIDENTIAL	UNKNOWN		W9/103	17.6	17.2	0.4	2.3%	50.9	49.8	0.1	2.1%	18	2	17	2	5.6%	0.0%
	R10	RESIDENTIAL	UNKNOWN		W10/103	5.5	5.3	0.2	3.6%	37.3	33.7	0.4	9.6%	15	7	15	7	0.0%	0.0%
	R11	RESIDENTIAL	UNKNOWN		W11/103	17.3	17.3	0	0.0%	49.1	48.1	0.1	2.2%	29	6	29	6	0.0%	0.0%
	R12	RESIDENTIAL	UNKNOWN		W12/103	16.3	15.9	0.4	2.5%	48.1	47.9	0.0	0.3%	15	0	15	0	0.0%	0.0%
	R13	RESIDENTIAL	UNKNOWN		W13/103	6.5	6.1	0.4	6.2%	46.4	41.8	0.6	9.8%	13	6	13	6	0.0%	0.0%
102	R1	RESIDENTIAL	UNKNOWN		W4/102	10.6	10.2	0.4	3.8%	32.5	31.3	0.2	3.5%	N/A	N/A	N/A	N/A	N/A	N/A
	R2	RESIDENTIAL	UNKNOWN		W15/102	12	11.6	0.4	3.3%	40.2	39.7	0.1	1.2%	N/A	N/A	N/A	N/A	N/A	N/A
	R3	RESIDENTIAL	UNKNOWN		W16/102	11.8	11.4	0.4	3.4%	33.3	32.8	0.1	1.5%	N/A	N/A	N/A	N/A	N/A	N/A
	R4	RESIDENTIAL	UNKNOWN		W6/102	13.7	12.9	0.8	5.8%	34.6	31.1	0.4	10.1%	13	3	13	3	0.0%	0.0%
	R5	RESIDENTIAL	UNKNOWN		W1/102	16.3	16.1	0.2	1.2%	49.4	49.3	0.0	0.3%	26	7	26	7	0.0%	0.0%
			UNKNOWN		W7/102	2.1	1.8	0.3	14.3%					7	4	7	4	0.0%	0.0%
	R6	RESIDENTIAL	UNKNOWN		W8/102	14.9	14.5	0.4	2.7%	38.8	37	0.2	4.6%	18	2	18	2	0.0%	0.0%
	R7	RESIDENTIAL	UNKNOWN		W5/102	14.6	13.7	0.9	6.2%	56.4	52.4	0.4	7.0%	19	3	19	3	0.0%	0.0%
			UNKNOWN		W14/102	4.6	4	0.6	13.0%					7	0	7	0	0.0%	0.0%

(1) KITCHEN SMALLER THAN 13m2

(2) INC\HZ = SKY COMPONENT (INCLINED\HORIZONTAL WINDOWS)

(3) SINGLE ASPECT ROOM DEEPER THAN 5m

						VSC (WINDOW)				NSL				APSH (WINDOW)					
FLOOR	ROOM	PROPERTY	ROOM	ROOM	WINDOW	EX.	PR.	LOSS	LOSS	EX.	PR.	LOSS	LOSS	EX.		PR.		LOSS %	
		TYPE	USE	NOTES		%	%		%	%	%	SQM	%	ANNUAL	WINTER	ANNUAL	WINTER	ANNUAL	WINTER
1-45 PROJECTION WEST (CONTINUED)																			
	R8	RESIDENTIAL	UNKNOWN		W2/102	16.3	16.1	0.2	1.2%	68.5	68.5	0.0	0.0%	24	6	24	6	0.0%	0.0%
			UNKNOWN		W3/102	15.4	15.3	0.1	0.6%					23	5	23	5	0.0%	0.0%
	R9	RESIDENTIAL	UNKNOWN		W9/102	14.2	13.9	0.3	2.1%	37.9	36.8	0.1	3.0%	13	1	13	1	0.0%	0.0%
	R10	RESIDENTIAL	UNKNOWN		W10/102	2.1	1.8	0.3	14.3%	25.9	23.8	0.3	8.0%	6	3	6	3	0.0%	0.0%
	R11	RESIDENTIAL	UNKNOWN		W11/102	13.8	13.8	0	0.0%	34.9	34.8	0.0	0.3%	22	3	22	3	0.0%	0.0%
	R12	RESIDENTIAL	UNKNOWN		W12/102	13.3	13.2	0.1	0.8%	33.8	33.8	0.0	0.0%	11	0	11	0	0.0%	0.0%
	R13	RESIDENTIAL	UNKNOWN		W13/102	3.2	3	0.2	6.3%	34.1	31.4	0.3	7.9%	5	2	5	2	0.0%	0.0%
101	R1	RESIDENTIAL	UNKNOWN		W4/101	9.7	9.4	0.3	3.1%	27.3	26.5	0.1	2.7%	N/A	N/A	N/A	N/A	N/A	N/A
	R2	RESIDENTIAL	UNKNOWN		W15/101	1.2	1.1	0.1	8.3%	14.8	14.8	0.0	0.3%	N/A	N/A	N/A	N/A	N/A	N/A
	R3	RESIDENTIAL	UNKNOWN		W16/101	7.9	7.6	0.3	3.8%	21.4	20.8	0.1	2.6%	N/A	N/A	N/A	N/A	N/A	N/A
	R4	RESIDENTIAL	UNKNOWN		W6/101	11.3	10.5	0.8	7.1%	29.1	25.7	0.4	11.7%	8	3	8	3	0.0%	0.0%
	R5	RESIDENTIAL	UNKNOWN		W1/101	13.3	13.2	0.1	0.8%	43.4	43.4	0.0	0.1%	20	5	20	5	0.0%	0.0%
			UNKNOWN		W7/101	1	0.8	0.2	20.0%					6	4	6	4	0.0%	0.0%
	R6	RESIDENTIAL	UNKNOWN		W8/101	12	11.8	0.2	1.7%	31.8	30.5	0.2	4.0%	13	1	13	1	0.0%	0.0%
	R7	RESIDENTIAL	UNKNOWN		W5/101	12.2	11.4	0.8	6.6%	51.4	46.2	0.6	10.2%	14	3	14	3	0.0%	0.0%
			UNKNOWN		W14/101	2.8	2.3	0.5	17.9%					5	0	4	0	20.0%	0.0%
	R8	RESIDENTIAL	UNKNOWN		W2/101	13.3	13.2	0.1	0.8%	60.8	60.8	0.0	0.0%	20	4	20	4	0.0%	0.0%
			UNKNOWN		W3/101	12.5	12.4	0.1	0.8%					18	3	18	3	0.0%	0.0%
	R9	RESIDENTIAL	UNKNOWN		W9/101	11.4	11.1	0.3	2.6%	30.8	29.9	0.1	3.1%	9	1	9	1	0.0%	0.0%
	R10	RESIDENTIAL	UNKNOWN		W10/101	1	0.8	0.2	20.0%	20.4	18.8	0.2	8.0%	5	3	5	3	0.0%	0.0%
	R11	RESIDENTIAL	UNKNOWN		W11/101	10.9	10.9	0	0.0%	27	26.5	0.1	2.1%	17	3	17	3	0.0%	0.0%
	R12	RESIDENTIAL	UNKNOWN		W12/101	10.6	10.6	0	0.0%	25.1	25.1	0.0	0.0%	7	0	7	0	0.0%	0.0%
	R13	RESIDENTIAL	UNKNOWN		W13/101	11	1	0.1	9.1%	20.4	18.6	0.2	8.6%	3	0	3	0	0.0%	0.0%
100	R1	RESIDENTIAL	UNKNOWN		W5/100	1.1	1.1	0	0.0%	0	0	0.0	-	2	0	2	0	0.0%	0.0%
			UNKNOWN		W6/100	1.4	1.4	0	0.0%					0	0	0	0	0.0%	0.0%
	R2	RESIDENTIAL	UNKNOWN		W7/100	1	0.9	0.1	10.0%	0	0	0.0	-	3	0	3	0	0.0%	0.0%
			UNKNOWN		W8/100	0.8	0.7	0.1	12.5%					0	0	0	0	0.0%	0.0%
	R3	RESIDENTIAL	UNKNOWN		W9/100	0.6	0.6	0	0.0%	0	0	0.0	-	0	0	0	0	0.0%	0.0%
	R4	RESIDENTIAL	UNKNOWN		W2/100	2.4	2.2	0.2	8.3%	22.6	19.4	0.7	14.1%						
			UNKNOWN		W3/100	9.3	8.6	0.7	7.5%					2	1	2	1	0.0%	0.0%
	R5	RESIDENTIAL	UNKNOWN		W1/100	10.9	10.8	0.1	0.9%	33.5	33.4	0.0	0.4%	17	4	17	4	0.0%	0.0%

(1) KITCHEN SMALLER THAN 13m2

(2) INC\HZ = SKY COMPONENT (INCLINED\HORIZONTAL WINDOWS)

(3) SINGLE ASPECT ROOM DEEPER THAN 5m

						VSC (WINDOW)				NSL				APSH (WINDOW)					
FLOOR	ROOM	PROPERTY TYPE	ROOM USE	ROOM NOTES	WINDOW	EX.	PR.	LOSS	LOSS	EX.	PR.	LOSS	LOSS	EX.		PR.		LOSS %	
						%	%		%	%	%	SQM	%	ANNUAL	WINTER	ANNUAL	WINTER	ANNUAL	WINTER
1-45 PROJECTION WEST (CONTINUED)																			
			UNKNOWN		W4/100	0.8	0.6	0.2	25.0%					5	3	5	3	0.0%	0.0%
	R6	RESIDENTIAL	UNKNOWN		W12/100	5.7	5.5	0.2	3.5%	13.5	12.8	0.1	5.3%	N/A	N/A	N/A	N/A	N/A	N/A
	R7	RESIDENTIAL	UNKNOWN		W11/100	0.7	0.6	0.1	14.3%	8.2	8.2	0.0	0.0%	N/A	N/A	N/A	N/A	N/A	N/A
	R8	RESIDENTIAL	UNKNOWN		W10/100	7.6	7.4	0.2	2.6%	22.7	22.2	0.1	2.5%	N/A	N/A	N/A	N/A	N/A	N/A
7-11 STATION ROAD																			
F00	R3	RESIDENTIAL	LK		W3/F00	0	0	0	-	0.6	0.6	0.0	0.0%	0	0	0	0	0.0%	0.0%
	R4	RESIDENTIAL	BEDROOM		W4/F00	11	11	0	0.0%	17.2	17.2	0.0	0.0%	0	0	0	0	0.0%	0.0%
			BEDROOM		W5/F00	0.9	0.9	0	0.0%					0	0	0	0	0.0%	0.0%
	R5 (3)	RESIDENTIAL	LK		W6/F00	0.9	0.9	0	0.0%	0.3	0.3	0.0	0.0%	0	0	0	0	0.0%	0.0%
	R6	RESIDENTIAL	BEDROOM		W7/F00	0.7	0.7	0	0.0%	1.2	1.2	0.0	0.0%	0	0	0	0	0.0%	0.0%
F02	R1	RESIDENTIAL	BEDROOM		W1/F02	0.2	0.3	-0.1	-50.0%	0.9	0.9	0.0	0.0%		0		0	0.0%	0.0%
			BEDROOM		W2/F02	1.2	1.2	0	0.0%					5	0	5	0	0.0%	0.0%
			BEDROOM		W3/F02	0.2	0.2	0	0.0%					0	0	0	0	0.0%	0.0%
	R2	RESIDENTIAL	LK		W4/F02	0.2	0.2	0	0.0%	2.4	2.4	0.0	0.0%	0	0	0	0	0.0%	0.0%
			LK		W5/F02	1.4	1.4	0	0.0%					4	0	4	0	0.0%	0.0%
			LK		W6/F02	3.5	3.5	0	0.0%					6	0	6	0	0.0%	0.0%
	R3	RESIDENTIAL	LK		W7/F02	0.1	0.1	0	0.0%	3	3	0.0	0.0%		0		0	0.0%	0.0%
			LK		W8/F02	1.9	1.9	0	0.0%					2	0	2	0	0.0%	0.0%
			LK		W9/F02	0.9	0.9	0	0.0%					0	0	0	0	0.0%	0.0%
	R4	RESIDENTIAL	BEDROOM		W10/F02	0.5	0.5	0	0.0%	3.1	3.1	0.0	0.0%	0	0	0	0	0.0%	0.0%
			BEDROOM		W11/F02	2.2	2.2	0	0.0%					0	0	0	0	0.0%	0.0%
			BEDROOM		W12/F02	0.6	0.6	0	0.0%					0	0	0	0	0.0%	0.0%
	R5	RESIDENTIAL	BEDROOM		W13/F02	0.2	0.2	0	0.0%	0	0	0.0	-	N/A	N/A	N/A	N/A	N/A	N/A
F03	R1	RESIDENTIAL	BEDROOM		W1/F03	0.9	0.9	0	0.0%	3.5	3.5	0.0	0.0%	0	0	0	0	0.0%	0.0%
			BEDROOM		W2/F03	2.1	2.1	0	0.0%					7	0	7	0	0.0%	0.0%
			BEDROOM		W3/F03	0.3	0.3	0	0.0%					0	0	0	0	0.0%	0.0%
	R2	RESIDENTIAL	BEDROOM		W4/F03	0.6	0.6	0	0.0%	5	5	0.0	0.0%	0	0	0	0	0.0%	0.0%
			BEDROOM		W5/F03	2.6	2.6	0	0.0%					8	1	8	1	0.0%	0.0%
			BEDROOM		W6/F03	7.3	7.3	0	0.0%					15	2	15	2	0.0%	0.0%
	R3	RESIDENTIAL	BEDROOM		W7/F03	0.1	0.1	0	0.0%	5.6	5.6	0.0	0.0%	0	0	0	0	0.0%	0.0%

(1) KITCHEN SMALLER THAN 13m2

(2) INC\HZ = SKY COMPONENT (INCLINED\HORIZONTAL WINDOWS)

(3) SINGLE ASPECT ROOM DEEPER THAN 5m

						VSC (WINDOW)				NSL				APSH (WINDOW)					
FLOOR	ROOM	PROPERTY TYPE	ROOM USE	ROOM NOTES	WINDOW	EX.	PR.	LOSS	LOSS	EX.	PR.	LOSS	LOSS	EX.		PR.		LOSS %	
						%	%		%	%	%	SQM	%	ANNUAL	WINTER	ANNUAL	WINTER	ANNUAL	WINTER
7-11 STATION ROAD (CONTINUED)																			
			BEDROOM		W8/F03	3.6	3.6	0	0.0%					8	0	8	0	0.0%	0.0%
			BEDROOM		W9/F03	14	14	0	0.0%					0	0	0	0	0.0%	0.0%
	R4	RESIDENTIAL	BEDROOM		W10/F03	12	12	0	0.0%	10.6	10.6	0.0	0.0%	0	0	0	0	0.0%	0.0%
			BEDROOM		W11/F03	4.7	4.7	0	0.0%					3	0	3	0	0.0%	0.0%
			BEDROOM		W12/F03	12	12	0	0.0%					0	0	0	0	0.0%	0.0%
	R5	RESIDENTIAL	BEDROOM		W13/F03	0.7	0.7	0	0.0%	0.4	0.4	0.0	0.0%	N/A	N/A	N/A	N/A	N/A	N/A
F04	R1	RESIDENTIAL	BEDROOM		W1/F04	3	3	0	0.0%	13.9	13.9	0.0	0.0%	0	0	0	0	0.0%	0.0%
			BEDROOM		W2/F04	3.3	3.3	0	0.0%					9	2	9	2	0.0%	0.0%
			BEDROOM		W3/F04	2.6	2.6	0	0.0%					2	0	2	0	0.0%	0.0%
	R2	RESIDENTIAL	BEDROOM		W4/F04	2.9	2.9	0	0.0%	5.8	5.8	0.0	0.0%	0	0	0	0	0.0%	0.0%
			BEDROOM		W5/F04	3.5	3.5	0	0.0%					10	3	10	3	0.0%	0.0%
			BEDROOM		W6/F04	10.7	10.7	0	0.0%					21	7	21	7	0.0%	0.0%
	R3	RESIDENTIAL	BEDROOM		W7/F04	0.2	0.2	0	0.0%	6.6	6.6	0.0	0.0%	0	0	0	0	0.0%	0.0%
			BEDROOM		W8/F04	6.1	6.1	0	0.0%					14	3	14	3	0.0%	0.0%
			BEDROOM		W9/F04	3.6	3.6	0	0.0%					3	0	3	0	0.0%	0.0%
	R4	RESIDENTIAL	BEDROOM		W10/F04	3.7	3.7	0	0.0%	16.9	16.9	0.0	0.0%	0	0	0	0	0.0%	0.0%
			BEDROOM		W11/F04	6.9	6.9	0	0.0%					8	0	8	0	0.0%	0.0%
			BEDROOM		W12/F04	2.1	2.1	0	0.0%					2	0	2	0	0.0%	0.0%
	R5	RESIDENTIAL	BEDROOM		W13/F04	2.5	2.5	0	0.0%	4.2	4.2	0.0	0.0%	N/A	N/A	N/A	N/A	N/A	N/A
Second	R1	RESIDENTIAL	BEDROOM		W1/Second	0.4	0.4	0	0.0%	1.1	1.1	0.0	0.0%	0	0	0	0	0.0%	0.0%
			BEDROOM		W2/Second	1.5	1.5	0	0.0%					6	0	6	0	0.0%	0.0%
			BEDROOM		W3/Second	0.3	0.3	0	0.0%					0	0	0	0	0.0%	0.0%
	R2	RESIDENTIAL	BEDROOM		W4/Second	0.3	0.3	0	0.0%	3.6	3.6	0.0	0.0%	0	0	0	0	0.0%	0.0%
			BEDROOM		W5/Second	1.9	1.9	0	0.0%					7	0	7	0	0.0%	0.0%
			BEDROOM		W6/Second	5	5	0	0.0%					11	0	11	0	0.0%	0.0%
	R3	RESIDENTIAL	BEDROOM		W7/Second	0.1	0.1	0	0.0%	4.3	4.3	0.0	0.0%	0	0	0	0	0.0%	0.0%
			BEDROOM		W8/Second	2.6	2.6	0	0.0%					6	0	6	0	0.0%	0.0%
			BEDROOM		W9/Second	1.1	1.1	0	0.0%					0	0	0	0	0.0%	0.0%
	R4	RESIDENTIAL	BEDROOM		W10/Second	0.8	0.8	0	0.0%	6.3	6.3	0.0	0.0%	0	0	0	0	0.0%	0.0%
			BEDROOM		W11/Second	3.1	3.1	0	0.0%					1	0	1	0	0.0%	0.0%
			BEDROOM		W12/Second	0.8	0.8	0	0.0%					0	0	0	0	0.0%	0.0%

(1) KITCHEN SMALLER THAN 13m2

(2) INC\HZ = SKY COMPONENT (INCLINED\HORIZONTAL WINDOWS)

(3) SINGLE ASPECT ROOM DEEPER THAN 5m

						VSC (WINDOW)				NSL				APSH (WINDOW)					
FLOOR	ROOM	PROPERTY	ROOM	ROOM	WINDOW	EX.	PR.	LOSS	LOSS	EX.	PR.	LOSS	LOSS	EX.		PR.		LOSS %	
		TYPE	USE	NOTES		%	%		%	%	%	SQM	%	ANNUAL	WINTER	ANNUAL	WINTER	ANNUAL	WINTER
7-11 STATION ROAD (CONTINUED)																			
	R5	RESIDENTIAL	BEDROOM		W13/Second	0.3	0.3	0	0.0%	0	0	0.0	-	N/A	N/A	N/A	N/A	N/A	N/A
8 STANSHAW ROAD																			
F00	R1	RESIDENTIAL	UNKNOWN		W1/F00	11	11	0	0.0%	37.1	37.1	0.0	0.0%	N/A	N/A	N/A	N/A	N/A	N/A
F01	R1	RESIDENTIAL	UNKNOWN		W1/F01	17.3	17.3	0	0.0%	79.8	79.8	0.0	0.0%	N/A	N/A	N/A	N/A	N/A	N/A
	R2	RESIDENTIAL	UNKNOWN		W2/F01	25.4	25.4	0	0.0%	93.1	93.1	0.0	0.0%	N/A	N/A	N/A	N/A	N/A	N/A
F02	R1	RESIDENTIAL	UNKNOWN		W1/F02	21.7	21.7	0	0.0%	92.8	92.8	0.0	0.0%	N/A	N/A	N/A	N/A	N/A	N/A
	R2	RESIDENTIAL	UNKNOWN		W2/F02	23.5	23.5	0	0.0%	93.8	93.8	0.0	0.0%	N/A	N/A	N/A	N/A	N/A	N/A
10 STANSHAW ROAD																			
F00	R1	RESIDENTIAL	UNKNOWN		W1/F00	17.9	17.9	0	0.0%	60.7	60.7	0.0	0.0%	N/A	N/A	N/A	N/A	N/A	N/A
			UNKNOWN		W2/F00	20.4	20.4	0	0.0%					N/A	N/A	N/A	N/A	N/A	N/A
F01	R1	RESIDENTIAL	UNKNOWN		W1/F01	22.7	22.7	0	0.0%	40.3	40.3	0.0	0.0%	N/A	N/A	N/A	N/A	N/A	N/A
F02	R1	RESIDENTIAL	UNKNOWN		W1/F02	25.2	25.2	0	0.0%	59.6	59.6	0.0	0.0%	N/A	N/A	N/A	N/A	N/A	N/A
F03	R1	RESIDENTIAL	UNKNOWN		W1/F03	28.3	28.3	0	0.0%	64.6	64.6	0.0	0.0%	N/A	N/A	N/A	N/A	N/A	N/A
12 STANSHAW ROAD																			
F00	R1	RESIDENTIAL	UNKNOWN		W1/F00	15.7	15.7	0	0.0%	98.6	98.6	0.0	0.0%	N/A	N/A	N/A	N/A	N/A	N/A
F01	R1	RESIDENTIAL	UNKNOWN		W1/F01	26.3	26.3	0	0.0%	97.8	97.8	0.0	0.0%	N/A	N/A	N/A	N/A	N/A	N/A
14 STANSHAW ROAD																			
F00	R1	RESIDENTIAL	UNKNOWN		W1/F00	11.3	11.3	0	0.0%	65.2	65.2	0.0	0.0%	N/A	N/A	N/A	N/A	N/A	N/A
	R2	RESIDENTIAL	UNKNOWN		W2/F00	24.4	24.4	0	0.0%	89	89	0.0	0.0%	N/A	N/A	N/A	N/A	N/A	N/A
F01	R1	RESIDENTIAL	UNKNOWN		W1/F01	27.1	27.1	0	0.0%	96.3	96.3	0.0	0.0%	N/A	N/A	N/A	N/A	N/A	N/A
			UNKNOWN		W2/F01	25.2	25.2	0	0.0%					N/A	N/A	N/A	N/A	N/A	N/A
15 STANSHAW ROAD																			
391	R2	RESIDENTIAL	BEDROOM		W3/391	26.8	26.8	0	0.0%	98.1	98.1	0.0	0.0%	N/A	N/A	N/A	N/A	N/A	N/A
			BEDROOM		W4/391	27.1	27.1	0	0.0%					N/A	N/A	N/A	N/A	N/A	N/A
390	R3	RESIDENTIAL	LIVING ROOM		W3/390	26.4	26.4	0	0.0%	96.5	96.5	0.0	0.0%	N/A	N/A	N/A	N/A	N/A	N/A

(1) KITCHEN SMALLER THAN 13m2

(2) INC\HZ = SKY COMPONENT (INCLINED\HORIZONTAL WINDOWS)

(3) SINGLE ASPECT ROOM DEEPER THAN 5m

						VSC (WINDOW)				NSL				APSH (WINDOW)					
FLOOR	ROOM	PROPERTY	ROOM	ROOM	WINDOW	EX.	PR.	LOSS	LOSS	EX.	PR.	LOSS	LOSS	EX.		PR.		LOSS %	
		TYPE	USE	NOTES		%	%		%	%	%	SQM	%	ANNUAL	WINTER	ANNUAL	WINTER	ANNUAL	WINTER
16 STANSHAW ROAD																			
F00	R1	RESIDENTIAL	UNKNOWN		W1/F00	23.9	23.9	0	0.0%	44.4	44.4	0.0	0.0%	N/A	N/A	N/A	N/A	N/A	N/A
F01	R1	RESIDENTIAL	UNKNOWN		W1/F01	26.8	26.8	0	0.0%	83.6	83.6	0.0	0.0%	N/A	N/A	N/A	N/A	N/A	N/A
	R2	RESIDENTIAL	UNKNOWN		W2/F01	21.8	21.8	0	0.0%	99.7	99.7	0.0	0.0%	N/A	N/A	N/A	N/A	N/A	N/A
17 STANSHAW ROAD																			
391	R3	RESIDENTIAL	BEDROOM		W5/391	27.5	27.5	0	0.0%	97.9	97.9	0.0	0.0%	N/A	N/A	N/A	N/A	N/A	N/A
			BEDROOM		W6/391	27.7	27.7	0	0.0%					N/A	N/A	N/A	N/A	N/A	N/A
390	R5	RESIDENTIAL	BEDROOM		W5/390	26.5	26.5	0	0.0%	98.2	98.2	0.0	0.0%	N/A	N/A	N/A	N/A	N/A	N/A
18 STANSHAW ROAD																			
F00	R1	RESIDENTIAL	UNKNOWN		W1/F00	18.7	18.7	0	0.0%	96.2	96.2	0.0	0.0%	0	0	0	0	0.0%	0.0%
			UNKNOWN		W2/F00	22.4	22.4	0	0.0%					0	0	0	0	0.0%	0.0%
			UNKNOWN		W2/F01 / INC (2)	72.2	72.2	0	0.0%					16	0	16	0	0.0%	0.0%
			UNKNOWN		W4/F01 / HZ (2)	46.1	46.1	0	0.0%					15	0	15	0	0.0%	0.0%
F01	R1	RESIDENTIAL	UNKNOWN		W1/F01	27.3	27.3	0	0.0%	61.5	61.5	0.0	0.0%	N/A	N/A	N/A	N/A	N/A	N/A
	R2	RESIDENTIAL	UNKNOWN		W3/F01	23.8	23.8	0	0.0%	95.1	95.1	0.0	0.0%	N/A	N/A	N/A	N/A	N/A	N/A
19 STANSHAW ROAD																			
422	R1	RESIDENTIAL	UNKNOWN		W1/422	30.2	30.2	0	0.0%	98	98	0.0	0.0%	N/A	N/A	N/A	N/A	N/A	N/A
421	R1	RESIDENTIAL	UNKNOWN		W1/421	29.4	29.4	0	0.0%	98	98	0.0	0.0%	N/A	N/A	N/A	N/A	N/A	N/A
420	R1	RESIDENTIAL	UNKNOWN		W1/420	26.8	26.8	0	0.0%	90.4	90.4	0.0	0.0%	N/A	N/A	N/A	N/A	N/A	N/A
30 GARRARD STREET																			
211	R1	RESIDENTIAL	BEDROOM		W1/211	3.3	3.3	0	0.0%	44.3	44.3	0.0	0.0%	N/A	N/A	N/A	N/A	N/A	N/A
			BEDROOM		W2/211	3.7	3.7	0	0.0%					N/A	N/A	N/A	N/A	N/A	N/A
			BEDROOM		W50/211	9.3	9.3	0	0.0%					N/A	N/A	N/A	N/A	N/A	N/A
	R2	RESIDENTIAL	LIVING ROOM		W3/211	3.7	3.7	0	0.0%	10.9	10.9	0.0	0.0%	N/A	N/A	N/A	N/A	N/A	N/A
			LIVING ROOM		W4/211	3.7	3.7	0	0.0%					N/A	N/A	N/A	N/A	N/A	N/A
	R3	RESIDENTIAL	BEDROOM		W5/211	3.4	3.4	0	0.0%	9.6	9.6	0.0	0.0%	N/A	N/A	N/A	N/A	N/A	N/A
	R4	RESIDENTIAL	LIVING ROOM		W6/211	3.4	3.4	0	0.0%	9.8	9.8	0.0	0.0%	N/A	N/A	N/A	N/A	N/A	N/A
			LIVING ROOM		W7/211	3.7	3.7	0	0.0%					N/A	N/A	N/A	N/A	N/A	N/A

(1) KITCHEN SMALLER THAN 13m2

(2) INC\HZ = SKY COMPONENT (INCLINED\HORIZONTAL WINDOWS)

(3) SINGLE ASPECT ROOM DEEPER THAN 5m

						VSC (WINDOW)				NSL				APSH (WINDOW)					
FLOOR	ROOM	PROPERTY TYPE	ROOM USE	ROOM NOTES	WINDOW	EX.	PR.	LOSS	LOSS	EX.	PR.	LOSS	LOSS	EX.		PR.		LOSS %	
						%	%		%	%	%	SQM	%	ANNUAL	WINTER	ANNUAL	WINTER	ANNUAL	WINTER
30 GARRARD STREET (CONTINUED)																			
	R5 (3)	RESIDENTIAL	LIVING ROOM		W8/211	3.8	3.8	0	0.0%	11	11	0.0	0.0%	N/A	N/A	N/A	N/A	N/A	N/A
			LIVING ROOM		W9/211	3.7	3.7	0	0.0%					N/A	N/A	N/A	N/A	N/A	N/A
	R6	RESIDENTIAL	BEDROOM		W10/211	3.7	3.7	0	0.0%	13	13	0.0	0.0%	N/A	N/A	N/A	N/A	N/A	N/A
	R7	RESIDENTIAL	BEDROOM		W11/211	4.1	4.1	0	0.0%	11.8	11.8	0.0	0.0%	N/A	N/A	N/A	N/A	N/A	N/A
	R8 (3)	RESIDENTIAL	LIVING ROOM		W12/211	4.4	4.4	0	0.0%	82	82	0.0	0.0%	N/A	N/A	N/A	N/A	N/A	N/A
			LIVING ROOM		W13/211	6.2	6.2	0	0.0%					N/A	N/A	N/A	N/A	N/A	N/A
	R9 (3)	RESIDENTIAL	LIVING ROOM		W14/211	6.2	6.2	0	0.0%	98.8	98.8	0.0	0.0%	N/A	N/A	N/A	N/A	N/A	N/A
			LIVING ROOM		W15/211	7.1	7.1	0	0.0%					N/A	N/A	N/A	N/A	N/A	N/A
	R10	RESIDENTIAL	BEDROOM		W16/211	7.3	7.3	0	0.0%	69.8	69.8	0.0	0.0%	N/A	N/A	N/A	N/A	N/A	N/A
	R11 (3)	RESIDENTIAL	LIVING ROOM		W17/211	6.8	6.8	0	0.0%	97.2	97.2	0.0	0.0%	N/A	N/A	N/A	N/A	N/A	N/A
			LIVING ROOM		W18/211	7	7	0	0.0%					N/A	N/A	N/A	N/A	N/A	N/A
	R12	RESIDENTIAL	BEDROOM		W19/211	7.6	7.6	0	0.0%	68.6	68.6	0.0	0.0%	N/A	N/A	N/A	N/A	N/A	N/A
	R13	RESIDENTIAL	BEDROOM		W20/211	7.7	7.7	0	0.0%	77.9	77.9	0.0	0.0%	N/A	N/A	N/A	N/A	N/A	N/A
	R14	RESIDENTIAL	LIVING ROOM		W21/211	7	7	0	0.0%	66.1	66.1	0.0	0.0%	2	0	2	0	0.0%	0.0%
			LIVING ROOM		W22/211	7.1	7.1	0	0.0%					2	0	2	0	0.0%	0.0%
			LIVING ROOM		W23/211	1.8	1.8	0	0.0%					0	0	0	0	0.0%	0.0%
	R15	RESIDENTIAL	BEDROOM		W24/211	2	2	0	0.0%	36.3	36.3	0.0	0.0%	N/A	N/A	N/A	N/A	N/A	N/A
			BEDROOM		W25/211	6.8	6.8	0	0.0%					N/A	N/A	N/A	N/A	N/A	N/A
	R16 (3)	RESIDENTIAL	LIVING ROOM		W26/211	5.8	5.8	0	0.0%	63.3	63.3	0.0	0.0%	N/A	N/A	N/A	N/A	N/A	N/A
			LIVING ROOM		W27/211	4.2	4.2	0	0.0%					N/A	N/A	N/A	N/A	N/A	N/A
	R17	RESIDENTIAL	LIVING ROOM		W28/211	3.6	3.6	0	0.0%	15.7	15.7	0.0	0.0%	N/A	N/A	N/A	N/A	N/A	N/A
			LIVING ROOM		W29/211	3.8	3.8	0	0.0%					N/A	N/A	N/A	N/A	N/A	N/A
	R18	RESIDENTIAL	BEDROOM		W30/211	3.7	3.7	0	0.0%	96.5	96.2	0.0	0.3%	4	0	4	0	0.0%	0.0%
			BEDROOM		W31/211	3.1	3.1	0	0.0%					2	0	2	0	0.0%	0.0%
			BEDROOM		W32/211	3.7	3.7	0	0.0%					6	0	6	0	0.0%	0.0%
			BEDROOM		W33/211	8.3	8	0.3	3.6%					15	4	15	4	0.0%	0.0%
			BEDROOM		W34/211	8.1	7.7	0.4	4.9%					16	4	16	4	0.0%	0.0%
	R20	RESIDENTIAL	BEDROOM		W36/211	6.1	5.9	0.2	3.3%	29.8	29.6	0.0	0.8%	15	5	15	5	0.0%	0.0%
	R21	RESIDENTIAL	LIVING ROOM		W37/211	5	4.8	0.2	4.0%	26	25.8	0.0	1.0%	7	2	7	2	0.0%	0.0%
			LIVING ROOM		W38/211	6.1	5.9	0.2	3.3%					17	6	17	6	0.0%	0.0%
	R22	RESIDENTIAL	LIVING ROOM		W39/211	6.2	6	0.2	3.2%	16.9	16.4	0.1	2.7%	17	5	16	5	5.9%	0.0%

(1) KITCHEN SMALLER THAN 13m2

(2) INC\HZ = SKY COMPONENT (INCLINED\HORIZONTAL WINDOWS)

(3) SINGLE ASPECT ROOM DEEPER THAN 5m

						VSC (WINDOW)				NSL				APSH (WINDOW)					
FLOOR	ROOM	PROPERTY TYPE	ROOM USE	ROOM NOTES	WINDOW	EX.	PR.	LOSS	LOSS	EX.	PR.	LOSS	LOSS	EX.		PR.		LOSS %	
						%	%		%	%	%	SQM	%	ANNUAL	WINTER	ANNUAL	WINTER	ANNUAL	WINTER
30 GARRARD STREET (CONTINUED)																			
			LIVING ROOM		W40/211	6.9	6.7	0.2	2.9%					22	6	21	6	4.5%	0.0%
			LIVING ROOM		W41/211	6.7	6.6	0.1	1.5%					15	3	14	3	6.7%	0.0%
	R23	RESIDENTIAL	BEDROOM		W42/211	5.8	5.7	0.1	1.7%	11.2	10.8	0.0	3.2%	12	1	12	1	0.0%	0.0%
	R24	RESIDENTIAL	LIVING ROOM		W43/211	7.2	6.9	0.3	4.2%	22.9	22.9	0.0	0.0%	8	0	8	0	0.0%	0.0%
	R25	RESIDENTIAL	BEDROOM		W44/211	8	7.7	0.3	3.7%	57.5	57.2	0.0	0.5%	9	0	9	0	0.0%	0.0%
	R26	RESIDENTIAL	LIVING ROOM		W45/211	8.5	8.2	0.3	3.5%	41.8	41.7	0.0	0.3%	8	0	8	0	0.0%	0.0%
			LIVING ROOM		W46/211	8.7	8.4	0.3	3.4%					6	0	6	0	0.0%	0.0%
	R27	RESIDENTIAL	BEDROOM		W47/211	8.6	8.3	0.3	3.5%	59.8	59.8	0.0	0.0%	5	0	5	0	0.0%	0.0%
			BEDROOM		W49/211	1.7	1.7	0	0.0%					5	0	5	0	0.0%	0.0%
			BEDROOM		W48/211	6.6	6.4	0.2	3.0%					3	0	3	0	0.0%	0.0%
209	R1	RESIDENTIAL	BEDROOM		W1/209	1.9	1.9	0	0.0%	54.2	54.2	0.0	0.0%	N/A	N/A	N/A	N/A	N/A	N/A
	R2	RESIDENTIAL	BEDROOM		W2/209	0.3	0.3	0	0.0%	0	0	0.0	-	N/A	N/A	N/A	N/A	N/A	N/A
	R3	RESIDENTIAL	BEDROOM		W3/209	0.2	0.2	0	0.0%	28.5	27.8	0.1	2.8%	1	0	1	0	0.0%	0.0%
			BEDROOM		W4/209	0.1	0.1	0	0.0%					1	0	1	0	0.0%	0.0%
			BEDROOM		W5/209	2.6	2.5	0.1	3.8%					3	0	3	0	0.0%	0.0%
			BEDROOM		W6/209	4.2	4.1	0.1	2.4%					4	1	4	1	0.0%	0.0%
	R4	RESIDENTIAL	BEDROOM		W7/209	2.4	2.3	0.1	4.2%	49.6	48.7	0.1	1.8%	5	3	5	3	0.0%	0.0%
	R5	RESIDENTIAL	BEDROOM		W8/209	1.7	1.6	0.1	5.9%	3.9	3.8	0.0	1.8%	4	2	4	2	0.0%	0.0%
214	R1	RESIDENTIAL	BEDROOM		W1/214	4.1	4.1	0	0.0%	41.1	41.1	0.0	0.0%	N/A	N/A	N/A	N/A	N/A	N/A
			BEDROOM		W2/214	4.6	4.6	0	0.0%					N/A	N/A	N/A	N/A	N/A	N/A
			BEDROOM		W35/214	17.4	17.4	0	0.0%					N/A	N/A	N/A	N/A	N/A	N/A
	R2	RESIDENTIAL	LIVING ROOM		W3/214	4.7	4.7	0	0.0%	11	11	0.0	0.0%	N/A	N/A	N/A	N/A	N/A	N/A
			LIVING ROOM		W4/214	4.7	4.7	0	0.0%					N/A	N/A	N/A	N/A	N/A	N/A
	R3	RESIDENTIAL	BEDROOM		W5/214	4.5	4.5	0	0.0%	5.6	5.6	0.0	0.0%	N/A	N/A	N/A	N/A	N/A	N/A
	R4	RESIDENTIAL	LIVING ROOM		W6/214	4.5	4.5	0	0.0%	12.4	12.4	0.0	0.0%	N/A	N/A	N/A	N/A	N/A	N/A
			LIVING ROOM		W7/214	4.9	4.9	0	0.0%					N/A	N/A	N/A	N/A	N/A	N/A
	R5 (3)	RESIDENTIAL	LIVING ROOM		W8/214	5.1	5.1	0	0.0%	13.9	13.9	0.0	0.0%	N/A	N/A	N/A	N/A	N/A	N/A
			LIVING ROOM		W9/214	5.1	5.1	0	0.0%					N/A	N/A	N/A	N/A	N/A	N/A
	R6	RESIDENTIAL	BEDROOM		W10/214	5.2	5.2	0	0.0%	14.9	14.9	0.0	0.0%	N/A	N/A	N/A	N/A	N/A	N/A
	R7 (3)	RESIDENTIAL	BEDROOM		W21/214	9.3	9.3	0	0.0%	83.8	83.8	0.0	0.0%	N/A	N/A	N/A	N/A	N/A	N/A
			BEDROOM		W20/214	10.1	10.1	0	0.0%					N/A	N/A	N/A	N/A	N/A	N/A

(1) KITCHEN SMALLER THAN 13m2

(2) INC\HZ = SKY COMPONENT (INCLINED\HORIZONTAL WINDOWS)

(3) SINGLE ASPECT ROOM DEEPER THAN 5m