


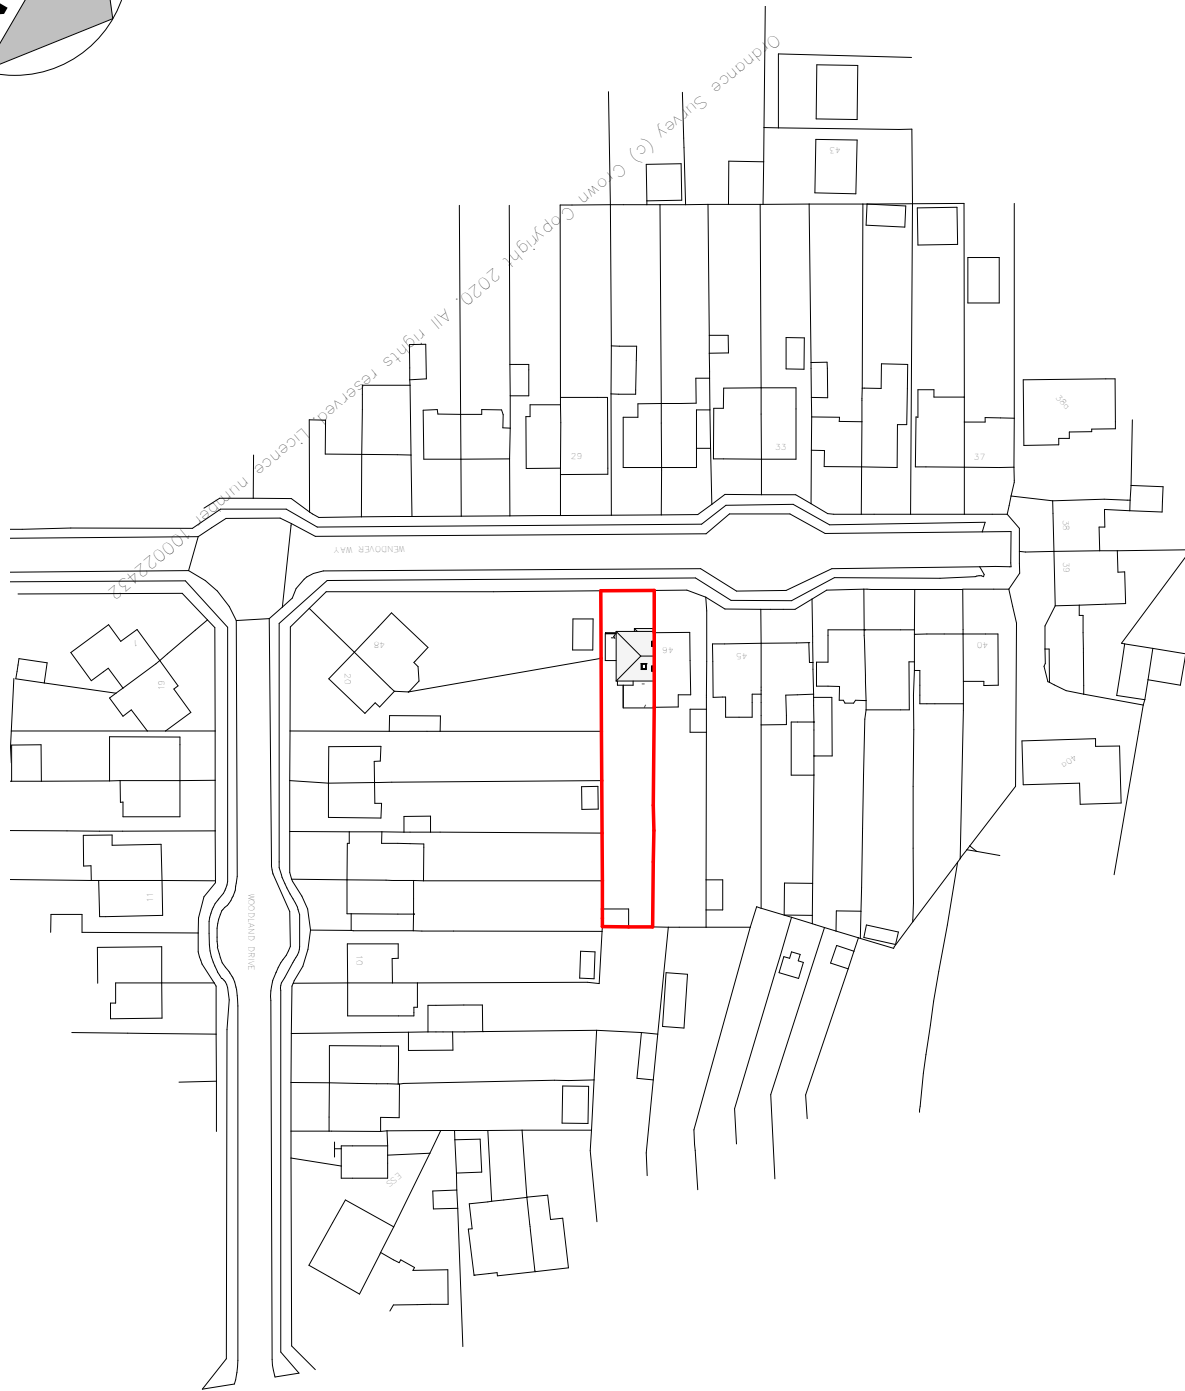


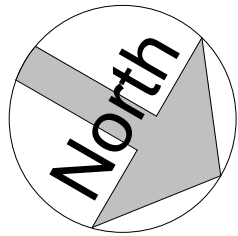

1 **Location Plan**
1 : 1250

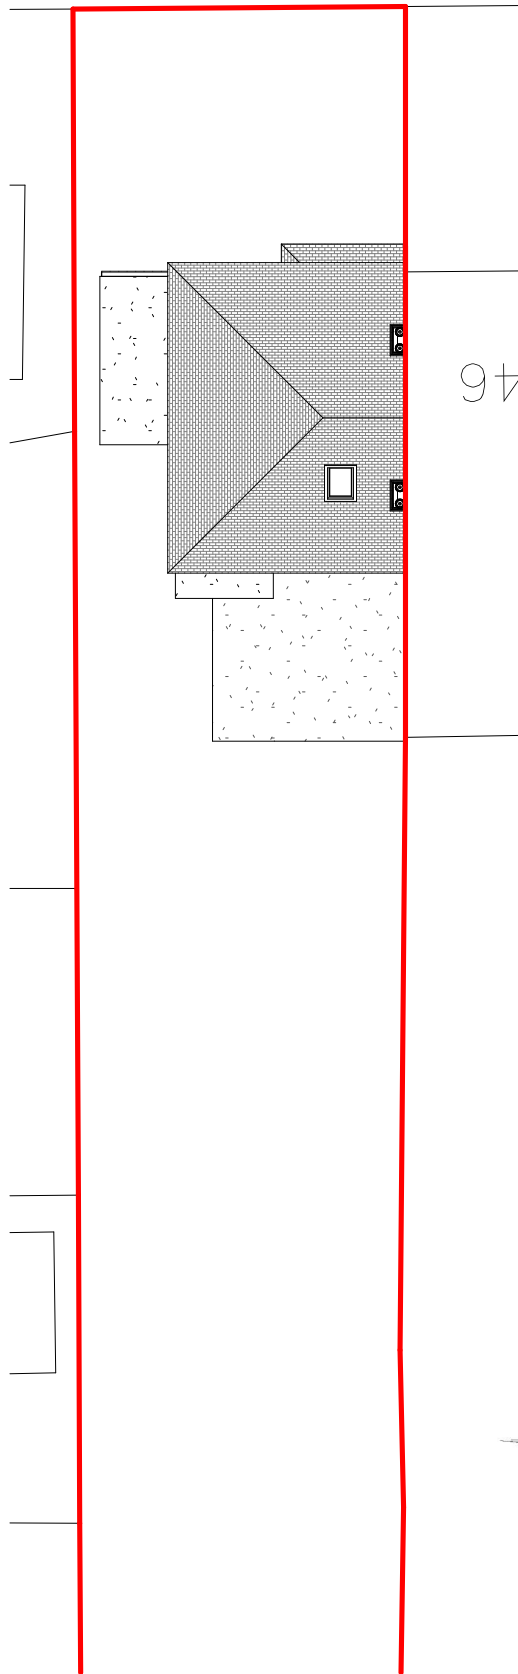

2 **Site Plan**
1 : 200

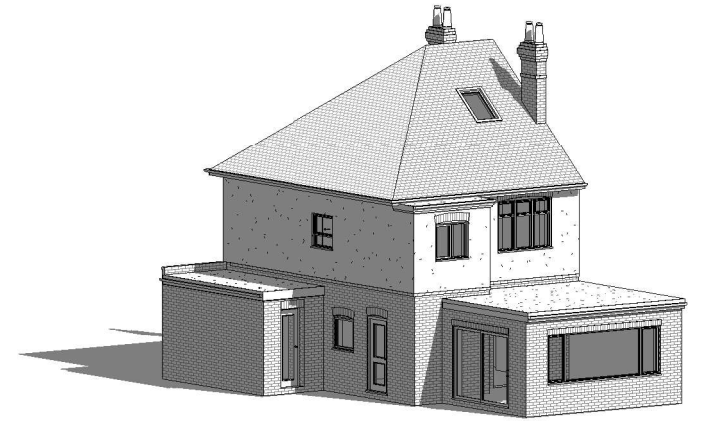

47 Wendover Way, Tilehurst, Reading

Existing Site Plan and Location

Scale @ A3

As indicated

Date

14.01.2019

Drawn by

S. Ginn

Drawing number

FLU.1115.01

Rev

No.	Description	Date



FLUENT
ARCHITECTURAL DESIGN SERVICES

Tel: 0800 043 8838
E-mail: info@fluent-ads.co.uk
Web: fluent-ads.co.uk