

TRANSPORT STATEMENT

LAND TO THE REAR OF 45
UPPER REDLANDS ROAD,
READING, RG1 5JE

APPLICATION FOR ERECTION OF 4 DWELLING HOUSES WITH ASSOCIATED PARKING

TRANSPORT STATEMENT

**LAND TO THE REAR OF 45 UPPER REDLANDS
ROAD, READING, RG1 5JE**

Pegasus Group

First Floor | South Wing | Equinox North | Great Park Road | Almondsbury | Bristol | BS32 4QL

T 01454 625945 | **W** www.pegasusgroup.co.uk

Birmingham | Bracknell | Bristol | Cambridge | Cirencester | East Midlands | Leeds | Liverpool | London | Manchester

PLANNING | **DESIGN** | **ENVIRONMENT** | **ECONOMICS**

CONTENTS:

Page No:

1.	INTRODUCTION	1
2.	DEVELOPMENT SITE AND CONTEXT	2
3.	ACCESSIBILITY	6
4.	DEVELOPMENT PROPOSALS	11
5.	FORECAST TRIP GENERATION	13
6.	CONCLUSIONS	14

FIGURES:

FIGURE 1:	SITE LOCATION PLAN
FIGURE 2:	EXISTING PARKING RESTRICTIONS
FIGURE 3:	LOCAL FACILITIES PLAN
FIGURE 4:	VEHICLE SWEPT PATH ANALYSIS – LARGE CAR

APPENDICES:

APPENDIX 1:	PERSONAL INJURY ACCIDENTS
APPENDIX 2:	RESIDENTIAL PARKING ZONE 15R
APPENDIX 3:	LOCAL CYCLE NETWORK
APPENDIX 4:	READYBIKE LOCATIONS
APPENDIX 5:	LOCAL BUS TIMETABLE
APPENDIX 6:	PROPOSED SITE LAYOUT
APPENDIX 7:	TRICS REPORTS

1. INTRODUCTION

- 1.1 This Transportation Statement (TS) has been prepared by Pegasus Group on behalf of Hurst Grove Estates to provide transport and highways advice to support a planning application for the erection of four dwellings with associated landscaping and parking at Upper Redlands Road, Reading. The proposed site location is shown in **Figure 1**.

FIGURE 1 – SITE LOCATION PLAN

- 1.2 Access to plots one and two is sought from New Road and access to plots three and four is sought from Upper Redlands Road.
- 1.3 The following key transportation issues are assessed in this document:
- site description and review of the local highway network and local highway safety;
 - accessibility of the proposed development site;
 - proposed site access arrangement and parking provision; and
 - assessment of forecast trips generated by the scheme using the TRICS database.
- 1.4 This Transportation Statement concludes that the proposed development provides access on foot and by cycle and that local bus services, amenities and facilities required on a daily basis are located close by.
- 1.5 It concludes that the previously agreed access arrangements will be provided on Upper Redlands Road and New Road.
- 1.6 It concludes that the site has satisfactory proposed access arrangements and can be accommodated without detriment to the existing safety or operation of the local highway network.

It is concluded that there are no valid highway or transportation reasons, which should prevent the proposed development of this site.

2. DEVELOPMENT SITE AND CONTEXT

Site Location

- 2.1 The site is located approximately 1.5km to the south east of Reading City centre. The site is bound by Redlands Road to the west, Upper Redlands Road to the north and New Road to the south and east. It comprises four individual plots within a quadrant of existing residential properties. These plots are currently large rear gardens to existing properties.

Planning History

- 2.2 A planning application was submitted on 17th December 2018 for 4 dwellings and accesses with associated landscaping and parking at the site, ref 182214. However, the application was subsequently refused on 17th July 2019 for reasons other than highways and transportation. There were no highways or transportation issues raised within the application response.
- 2.3 As part of the application Pegasus Group engaged in ongoing discussion regarding the proposed access points and as part of which an agreed solution was determined.
- 2.4 An appeal against the decision of the application is ongoing.

Local Highway Network

- 2.5 The local roads in the vicinity of the development site are all within a 20mph zone. They generally have lit footways on either side of the carriageway. The existing private driveways generally do not benefit from turning head facilities and are single width with capacity for one or two vehicles.

Redlands Road

- 2.6 Redlands Road is a distributor road running north to south and connecting the A327 to the south and the A4 London Road and city centre to the north. Redlands Road is part of a 20mph zone.
- 2.7 Redlands Road is fronted with a mixture of residential properties, university campus buildings, student accommodation and at its junction with the London Road is the Royal Berkshire Hospital.

- 2.8 There are a variety of parking restrictions in the vicinity of the site. However, the proposals comprise off street parking facilities. There is a mix of residents parking zones and limited time pay & display parking in the surrounding streets. These are illustrated at **Figure 2**.

FIGURE 2 – EXISTING PARKING RESTRICTIONS

Upper Redlands Road

- 2.9 Upper Redlands Road is approximately 8m wide within the vicinity of the site and is residential in nature, traversing the northern boundary of the site and provides access to the east. It passes along the northern periphery of the University of Reading's Whiteknights campus.
- 2.10 There are 2m footways along either side of Upper Redlands Road, sections of which are segregated from the carriageway by grass verges on either side.
- 2.11 There is a system of vertical traffic calming in the form of speed tables and a system of street lighting.

New Road

- 2.12 New Road is also residential in nature and traverses the southern and eastern boundaries of the site. It also has 1.5m footways on either side of the carriageway and provides access to the east onto Upper Redlands Road.
- 2.13 New Road is subject to a residents parking restriction, zone 15R. Parking is available to residents on both sides of the road with 'No waiting at any time' restrictions at both junctions and for a section around the bend in the road.

A4, London Road

- 2.14 Access to London Road is provided to the north of the site onto a section that is one way only for vehicles travelling from east to west towards Reading City centre. Onward access to the A33 and the M4 junction 11 is provided via the A327 and the A329. Further west London Road provides a route to Southcote via Bath Road and then onto the M4 junction 12.
- 2.15 To the east London Road provides access to the A3290 and the A329(M) which also provides a link to the M4 via junction 10. The A329(M) also crosses the M4 and provides onward access to Wokingham and Bracknell.

A327, Christchurch Road

- 2.16 Access to Christchurch Road is provided to the south via Elmhurst Road and has footways and lighting on both sides. To the west of the Elmhurst Road / Redlands Road signalised junction is a staggered Pelican crossing providing safe accessibility for footway users to the retail units on the south side of the carriageway.

Existing Highway Safety

- 2.17 WBC has provided Personal Injury Accident (PIA) data for the 5 year period between 01/12/12 and 30/11/2017. The accident records are contained in **Appendix 1**. A further five accidents have occurred within the study area since the data was obtained from WBC. Reports of these accidents are also contained at **Appendix 1**.

APPENDIX 1 – PERSONAL INJURY ACCIDENTS

- 2.18 The accident data confirms that there have been a small number of incidents within 250 metres of the proposed site accesses.
- 2.19 These incidents have been investigated and the root causes established. All incidents were classified as 'slight' and can be attributed to 'failure to look' or injudicious pulling out as a contributory factor.
- 2.20 It is considered that there is no existing safety problem that would be exacerbated by the very low levels of traffic associated with the development.

On-street Parking

- 2.21 The site is located within Residential Parking Zone 15R details of which are provided at **Appendix 2**.

APPENDIX 2 – RESIDENTIAL PARKING ZONE 15R

- 2.22 Approximately 25m to the north of the Redlands Road / Upper Redlands Road priority junction is a pay and display parking zone on the east side of Redlands Road. There is space here for approximately 20 cars.
- 2.23 There are also pay and display sections within the vicinity of the site on the north side of Upper Redlands Road with space for approximately 8 cars.

- 2.24 On the south side of Upper Redlands Road parking is permitted for permit holders only, this section is sufficient for approximately 16 cars.
- 2.25 On New Road there is residents parking only with spaces available for approximately 50 cars with parking available on both sides of the road.
- 2.26 It is considered that this site is suitably located for the relative scale of development and provides the opportunity for future residents to access local services and amenities by walking or cycling.

3. ACCESSIBILITY

Pedestrian Accessibility

- 3.1 Pedestrian infrastructure within the vicinity of the site is considered to be of an appropriate standard as the majority of the streets are residential in character and predominantly lit with continuous, macadam footways on both sides of varying width. There are dropped kerbs at crossing points and pedestrian visibility is generally good due to the layout of surrounding streets which are predominately straight roads with little variation in gradient. This also provides appropriate forward visibility for vehicles approaching crossing points.
- 3.2 Local services and amenities required on a daily basis are located between 300m and 2km of the proposed development site. This equates to an approximate five to 10 minute walk based upon an average walking speed of 80 metres per minute and up to a two and a half minute cycle based upon an average cycling speed of 320 metres per minute.
- 3.3 The parade of shops approximately 300m to the south are easily accessible on foot via a segregated footpath section and controlled pelican crossing point approximately 30m to the west of the A327, Christchurch Road / Redlands Road / Elmhurst Road signalised junction linking Redlands Road with the parade of shops. 300m to the south as shown on **Figure 3**. The retail units include:
- Bakery;
 - Café;
 - Estate Agents (x2);
 - Bank;
 - Convenience stores (x2);
 - Pharmacy;
 - Fast food / takeaway (x2); and
 - A laundrette

FIGURE 3 – LOCAL FACILITIES PLAN

- 3.4 This provides many of the day-to-day household conveniences and should therefore have a positive impact on encouraging sustainable travel.
- 3.5 Approximately 2km to the north west of the site is the Oracle Shopping centre which offers shops, restaurants, cafés bars and a ten-screen cinema. The centre is open from 09:30 to 20:00 Monday to Friday; 09:00 to 19:00 on Saturdays and 11:00 until 17:00 on Sundays. To the north and east of the Oracle is the wider central reading retail and employment area meaning the site enjoys appropriate access to jobs.
- 3.6 Access to a large employment area to the south-west of the site is located approximately 2km from the site. This includes an area to the south of Waterloo Meadows which extends into Whitley and the Green Park Business Park.
- 3.7 Within close proximity to the proposed development site (within 800m walking distance) there are 3 nursery's and primary schools, a secondary school, Reading University and the Royal Berkshire Hospital. There are also a number of GP surgeries, dentists and local convenience stores.

Cycling

- 3.8 Within the vicinity of the site the roads are residential in nature particularly to the north and east. To the south of the site the A327 Christchurch Road forms part of Reading cycle route R2, which is shown in detail at **Appendix 1**. The streets surrounding the site are quiet, flat and subject to slow vehicle speeds as part of the 20mph zone.
- 3.9 The following paragraphs explain the route and are taken from the R2 and R20 cycle guide which has been provided in **Appendix 3**.

APPENDIX 3 – LOCAL CYCLE NETWORK

"From the Lower Earley District Centre R2 utilises off-road cycleways to connect to Shinfield Rise. Quiet roads along the East Reading Ridge bring the route to Christchurch Green and Reading University's main entrance from where R2 passes the Royal Berkshire Hospital, joining R20 at Watlington Street to follow the Kennetside cycleway into the central Reading."

"R20 connects IQ Winnersh with the A329 cycle way providing an off-road route to Earley Station and the University of Reading. R20 uses quieter roads through Earley and Redlands, past the Royal Berkshire Hospital and joins the Kennetside cycleway into central Reading from Watlington Street" - Reading Cycle Routes (2010)

- 3.10 Routes R2 and R20 also connect to additional cycle routes throughout the city and these routes are shown at **Appendix 3**.

Readybike

- 3.11 Readybike is a 24 hour on-street bike hire service, providing 200 bicycles for hire for residents and visitors from 29 locations in Reading and the surrounding area. Stations within the vicinity of the site are shown at **Appendix 4**.

APPENDIX 4 – READYBIKE LOCATIONS

- 3.12 The closest hire station to the site is located approximately 300m to the south at Christchurch Green adjacent to the Christchurch Road/Elmhurst Road signalised junction. There are up to 10 bikes stationed here at any one time.
- 3.13 RBC planning policy explains that the site falls within Zone 2 a 'Primary Core Area' "well served by public transport."

Buses

- 3.14 The closest bus stop to the site is located approximately 200m in either direction on Redlands Road as shown in **Figure 2**. These stops provide access to the following services which are summarised in the paragraphs below. The services to the Redlands Road stops are summarised on **Table 3.1** below. Full timetables are provided in **Appendix 5**.

APPENDIX 5 – LOCAL BUS TIMETABLE

Table 3.1 – Redlands Road Bus Times

Service	Route	Weekday			Saturday			Sunday		
		First Bus	Last Bus	Avg Freq	First Bus	Last Bus	Avg Freq	First Bus	Last Bus	Avg Freq
3 Leopard	Wokingham - Aborfield - Reading	0557	2103	0030	0706	2007	0030			
3 Leopard	Reading - Aborfield - Wokingham	0600	2330	0030	0615	2330	0035			
3b Leopard	Reading - Bracknell	0610	2330	0100	0636	2330	0100	0851	1850	0100
3b Leopard	Bracknell - Reading	0746	0000	0100	0726	0001	0100	0936	1937	0100
9	Shinfield Park - Central Reading	0620	1928	0100	0648	1851	0100			
9	Central Reading - Shinfield Park	0648	1850	0100	0720	1920	0100			
10 Leopard	Spencers Wood - Reading	0537	2330	0045	0616	2332	0030	0906	0002	0100
10 Leopard	Reading - Spencers Wood	0540	2330	0045	0545	2300	0030	0821	2330	0100
10a	Central Reading - Thames Valley Science Park	0713	1828	0030	0712	1828	0030			
10a	Thames Valley Science Park - Central Reading	0746	1854	0030	0746	1854	0030			
66	MereOak P & R - Royal Berkshire Hospital	0620	1540	0030						
81	Caversham Heights - Bulmershe School	0745	0745							
81	Bulmershe School - Caversham Heights	1526	1526							

3.15 Additional services are provided on Christchurch Road approximately 350m to the south. From here the 21 Claret service provides links to Reading city centre and the railway station to the north and Earley to the south via the University of Reading Whiteknights Campus.

3.16 During University term time the 21 Claret service runs every 7 to 8 minutes with services running 24 hours a day, seven days a week.

3.17 A Rail-Air service is provided from Reading station to Heathrow Terminals. This service runs hourly services from 04:00 to 05:00 and 21:05 to 23:05 and 10 to 30 minute services from 05:00 to 21:05.

Rail

3.18 Reading station is located approximately 2.3 kilometres (km) to the north of the proposed site on the Great Western Mainline. The station has recently undergone an £850 million redevelopment which was completed in 2015. There are now some 730 trains serving Reading station daily and the following facilities are provided:

- ATM Machine
- Accessible Public Telephones (coins and cards)
- Refreshment facilities
- Accessible toilets
- Waiting rooms (opening hours Monday - Sunday 24 Hours a Day)

3.19 The station is accessible by bus and cycle and could be considered within walking distance for some.

3.20 There are typically 23 direct trains from Reading to London Paddington between the 07:30 and 09:00 to the west. There are also frequent direct services to Bristol Temple Meads, Cardiff Central, Penzance, Swansea, Oxford and Basingstoke

4. DEVELOPMENT PROPOSALS

- 4.1 The proposed planning application is for the erection of four dwellings with associated landscaping and parking. The proposed site plan is provided in **Appendix 6**. As can be seen, the parking and vehicular access for both plots one and two is from New Road.

APPENDIX 6 – PROPOSED SITE LAYOUT

Accommodation schedule

- 2x 5 Bedroom Houses
- 2x 4 Bedroom House

Access

- 4.2 The accesses to the properties will be provided via two of the previously agreed accesses. The previously agreed access onto Redlands Road is not required for this application.
- 4.3 Access is to be provided via shared vehicular and pedestrian access on Upper Redlands Road for 2 plots, New Road for 2 plots and pedestrian only access from Redlands Road for 2 plots. Each will consist of a standard vehicular crossover of the existing footway as shown in **Figure 4**. Swept path analysis of vehicles accessing and egressing the development are also illustrated at **Figure 4**.

FIGURE 4 – VEHICLE SWEPT PATH ANALYSIS – LARGE CAR

- 4.4 There are existing driveway crossovers of the footways on Upper Redlands Road and New Road. These driveways are of single width and therefore vehicles are required to reverse from the road or reverse onto it. It is not considered that there is a pattern of adverse highway safety associated with vehicles making this manoeuvre.

- 4.5 There will be a small loss (approx. 2 spaces per access) of on-street parking across the new accesses on Upper Redlands Road and New Road. An informal on-site parking survey was carried out on 13th March 2018 between 07.00 – 14.00, and capacity within the existing on-street parking was observed. On Upper Redlands Road between the hours of 6pm – 8am there was spare capacity of 38% (approx. 6 spaces). On New Road there was spare capacity of 40% (approx. 9 spaces).
- 4.6 Access for emergency fire service is to be with 45m of the property. This is achievable with all 4 plots and emergency service vehicles having access from the frontage of each on public highway.
- 4.7 Refuse collections are anticipated to be kerbside as per the current collection arrangements for the existing dwellings.

Parking Provision

- 4.8 The Reading Borough Local Development Framework Revised Parking Standards and Design Supplementary Planning Document (SPD), adopted in 2011 categorises the site as being located in 'Zone 2 – Primary Core Area'. The parking standards for this area are summarised below:
- C3 Dwelling House 1 bed 1
 - C3 Dwelling House 2 bed 1
 - C3 Dwelling House 3 bed 2
 - C3 Dwelling House 4+ bed 2
- 4.9 It is proposed to provide 2 parking spaces per dwelling, this complies with the requirements set out in the Reading Borough Local Development Framework Revised Parking Standards and Design Supplementary Planning Document (SPD) as set out above. The second parking spaces for plots one and two will be provided in the form of a garage.

5. FORECAST TRIP GENERATION

- 5.1 The industry standard TRICS (v7.6.3) database has been scrutinised to determine the forecast number of trips for the proposed development.
- 5.2 A multi-modal analysis has been conducted within TRICS and the following parameters were selected to forecast trip rates for developments with similar characteristics to the proposal.
- Main Land Use: 03 – Residential;
 - Sub land use: A – Houses Privately Owned;
 - Regions – England (except Greater London);
 - Manually selected number of dwellings: 6 to 50;
 - Date range: 01/01/2011 to 06/06/2019;
 - Weekdays only;
 - Locations Types: Edge of town centre and edge of town; and
 - Travel Plan: No.
- 5.3 The TRICS reports are included at **Appendix 7**.


APPENDIX 7 – TRICS REPORTS

- 5.4 It is forecast that the development proposals could be associated with two additional two-way trips on the highway network during the AM peak and two additional two-way trips in the PM peak. Across a 12-hour day there is forecast to be 19 two-way trips or approximately 1.6 per hour on average across the whole development.
- 5.5 Based on the above figures there are forecast to be an average of one additional trip every half an hour in the AM and PM peak hours on the local highway network.
- 5.6 Therefore, the development impact is not considered to be severe and will not have a significant impact on the safety, operation or integrity of the local highway network.

6. CONCLUSIONS

- 6.1 This Transport Statement has been prepared by Pegasus Group on behalf of Hurst Grove Estates to provide transport and highways advice to support a planning application for the erection of four dwellings with associated landscaping and parking at Upper Redlands Road, Reading.
- 6.2 This report has examined the local highway network, existing public transport provision and facilities for pedestrians and cyclists. It is concluded that this site is sustainably located and provides the opportunity for future residents to walk and cycle to local amenities required on a daily basis as well as nearby bus services.
- 6.3 It is concluded that a safe and appropriate access arrangement can be provided to serve the site.
- 6.4 The existing local highway network is considered to operate safely. It is concluded that the proposed trip generation associated with the development will not have a material impact on the operation or safety of the local highway network.
- 6.5 It is therefore concluded that there are no valid transportation reasons, which should prevent the residential development of this site.


FIGURE 1
SITE LOCATION

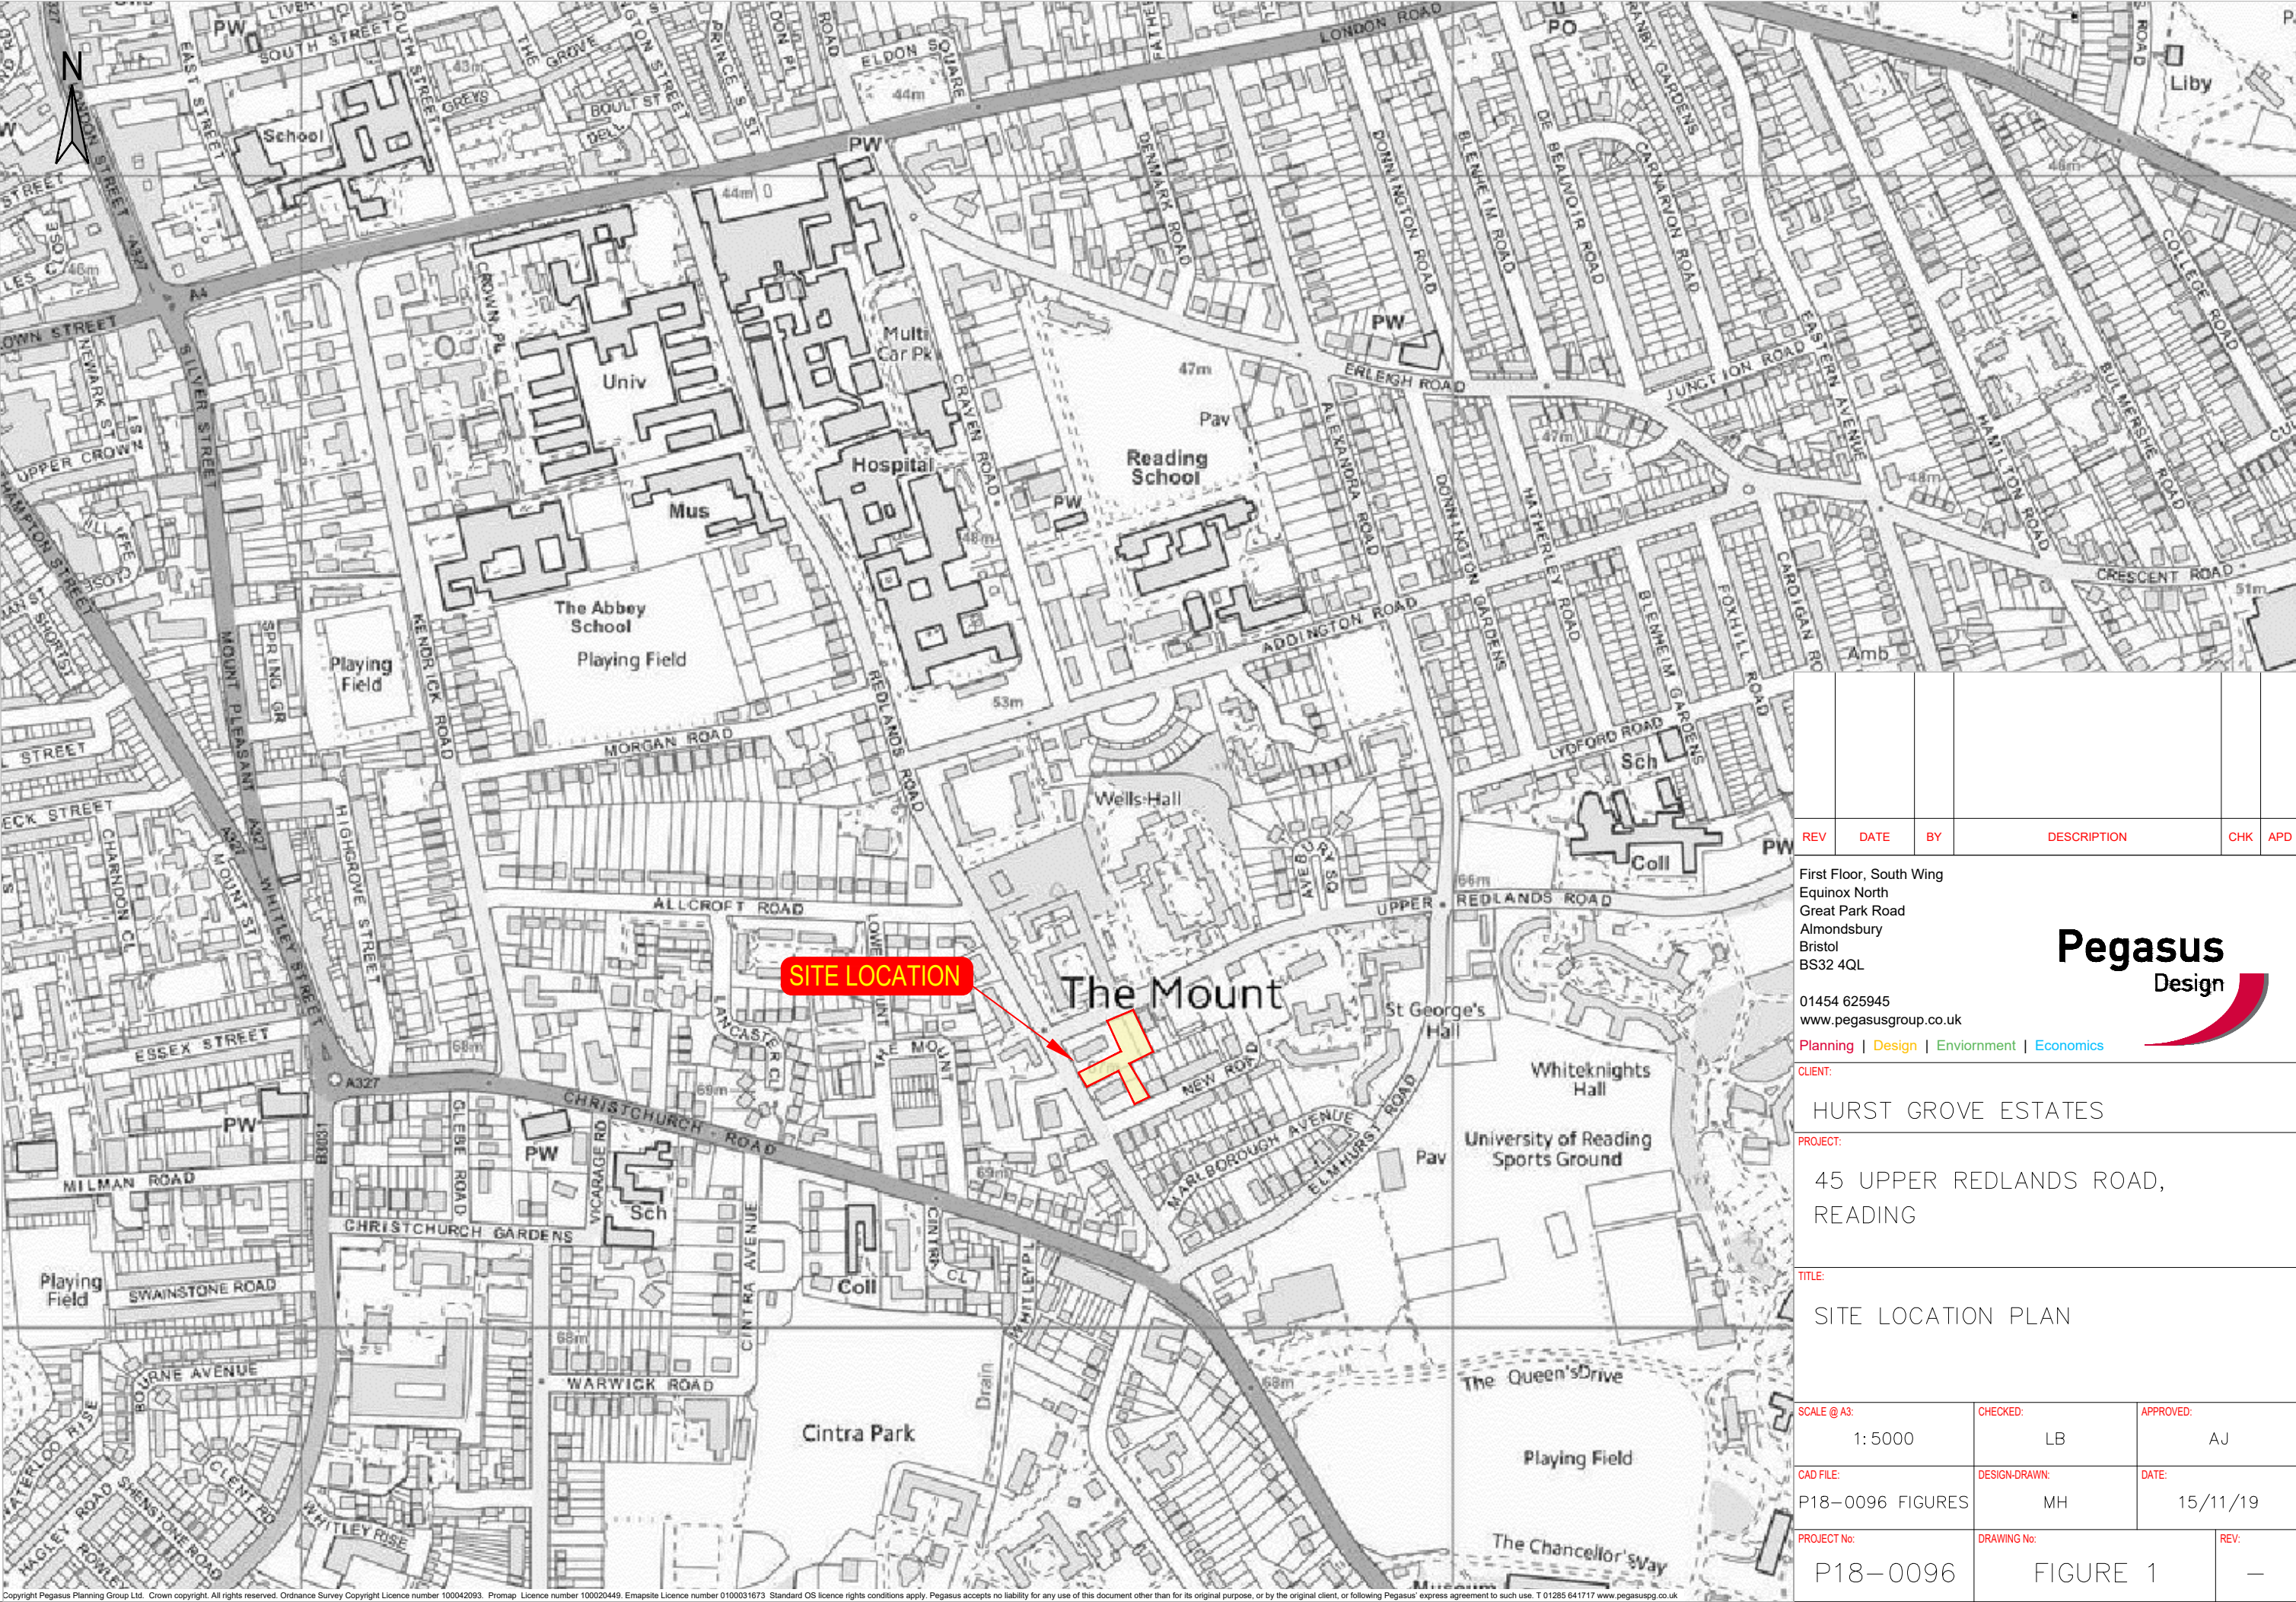

REV	DATE	BY	DESCRIPTION	CHK	APD
First Floor, South Wing Equinox North Great Park Road Almondsbury Bristol BS32 4QL			Pegasus Design		
01454 625945 www.pegasusgroup.co.uk Planning Design Enviornment Economics			CLIENT:		
			HURST GROVE ESTATES		
			PROJECT:		
			45 UPPER REDLANDS ROAD, READING		
			TITLE:		
			SITE LOCATION PLAN		
SCALE @ A3:		CHECKED:		APPROVED:	
1: 5000		LB		AJ	
CAD FILE:		DESIGN-DRAWN:		DATE:	
P18-0096 FIGURES		MH		15/11/19	
PROJECT No:		DRAWING No:			REV:
P18-0096		FIGURE 1			—

FIGURE 2

EXISTING PARKING RESTRICTIONS

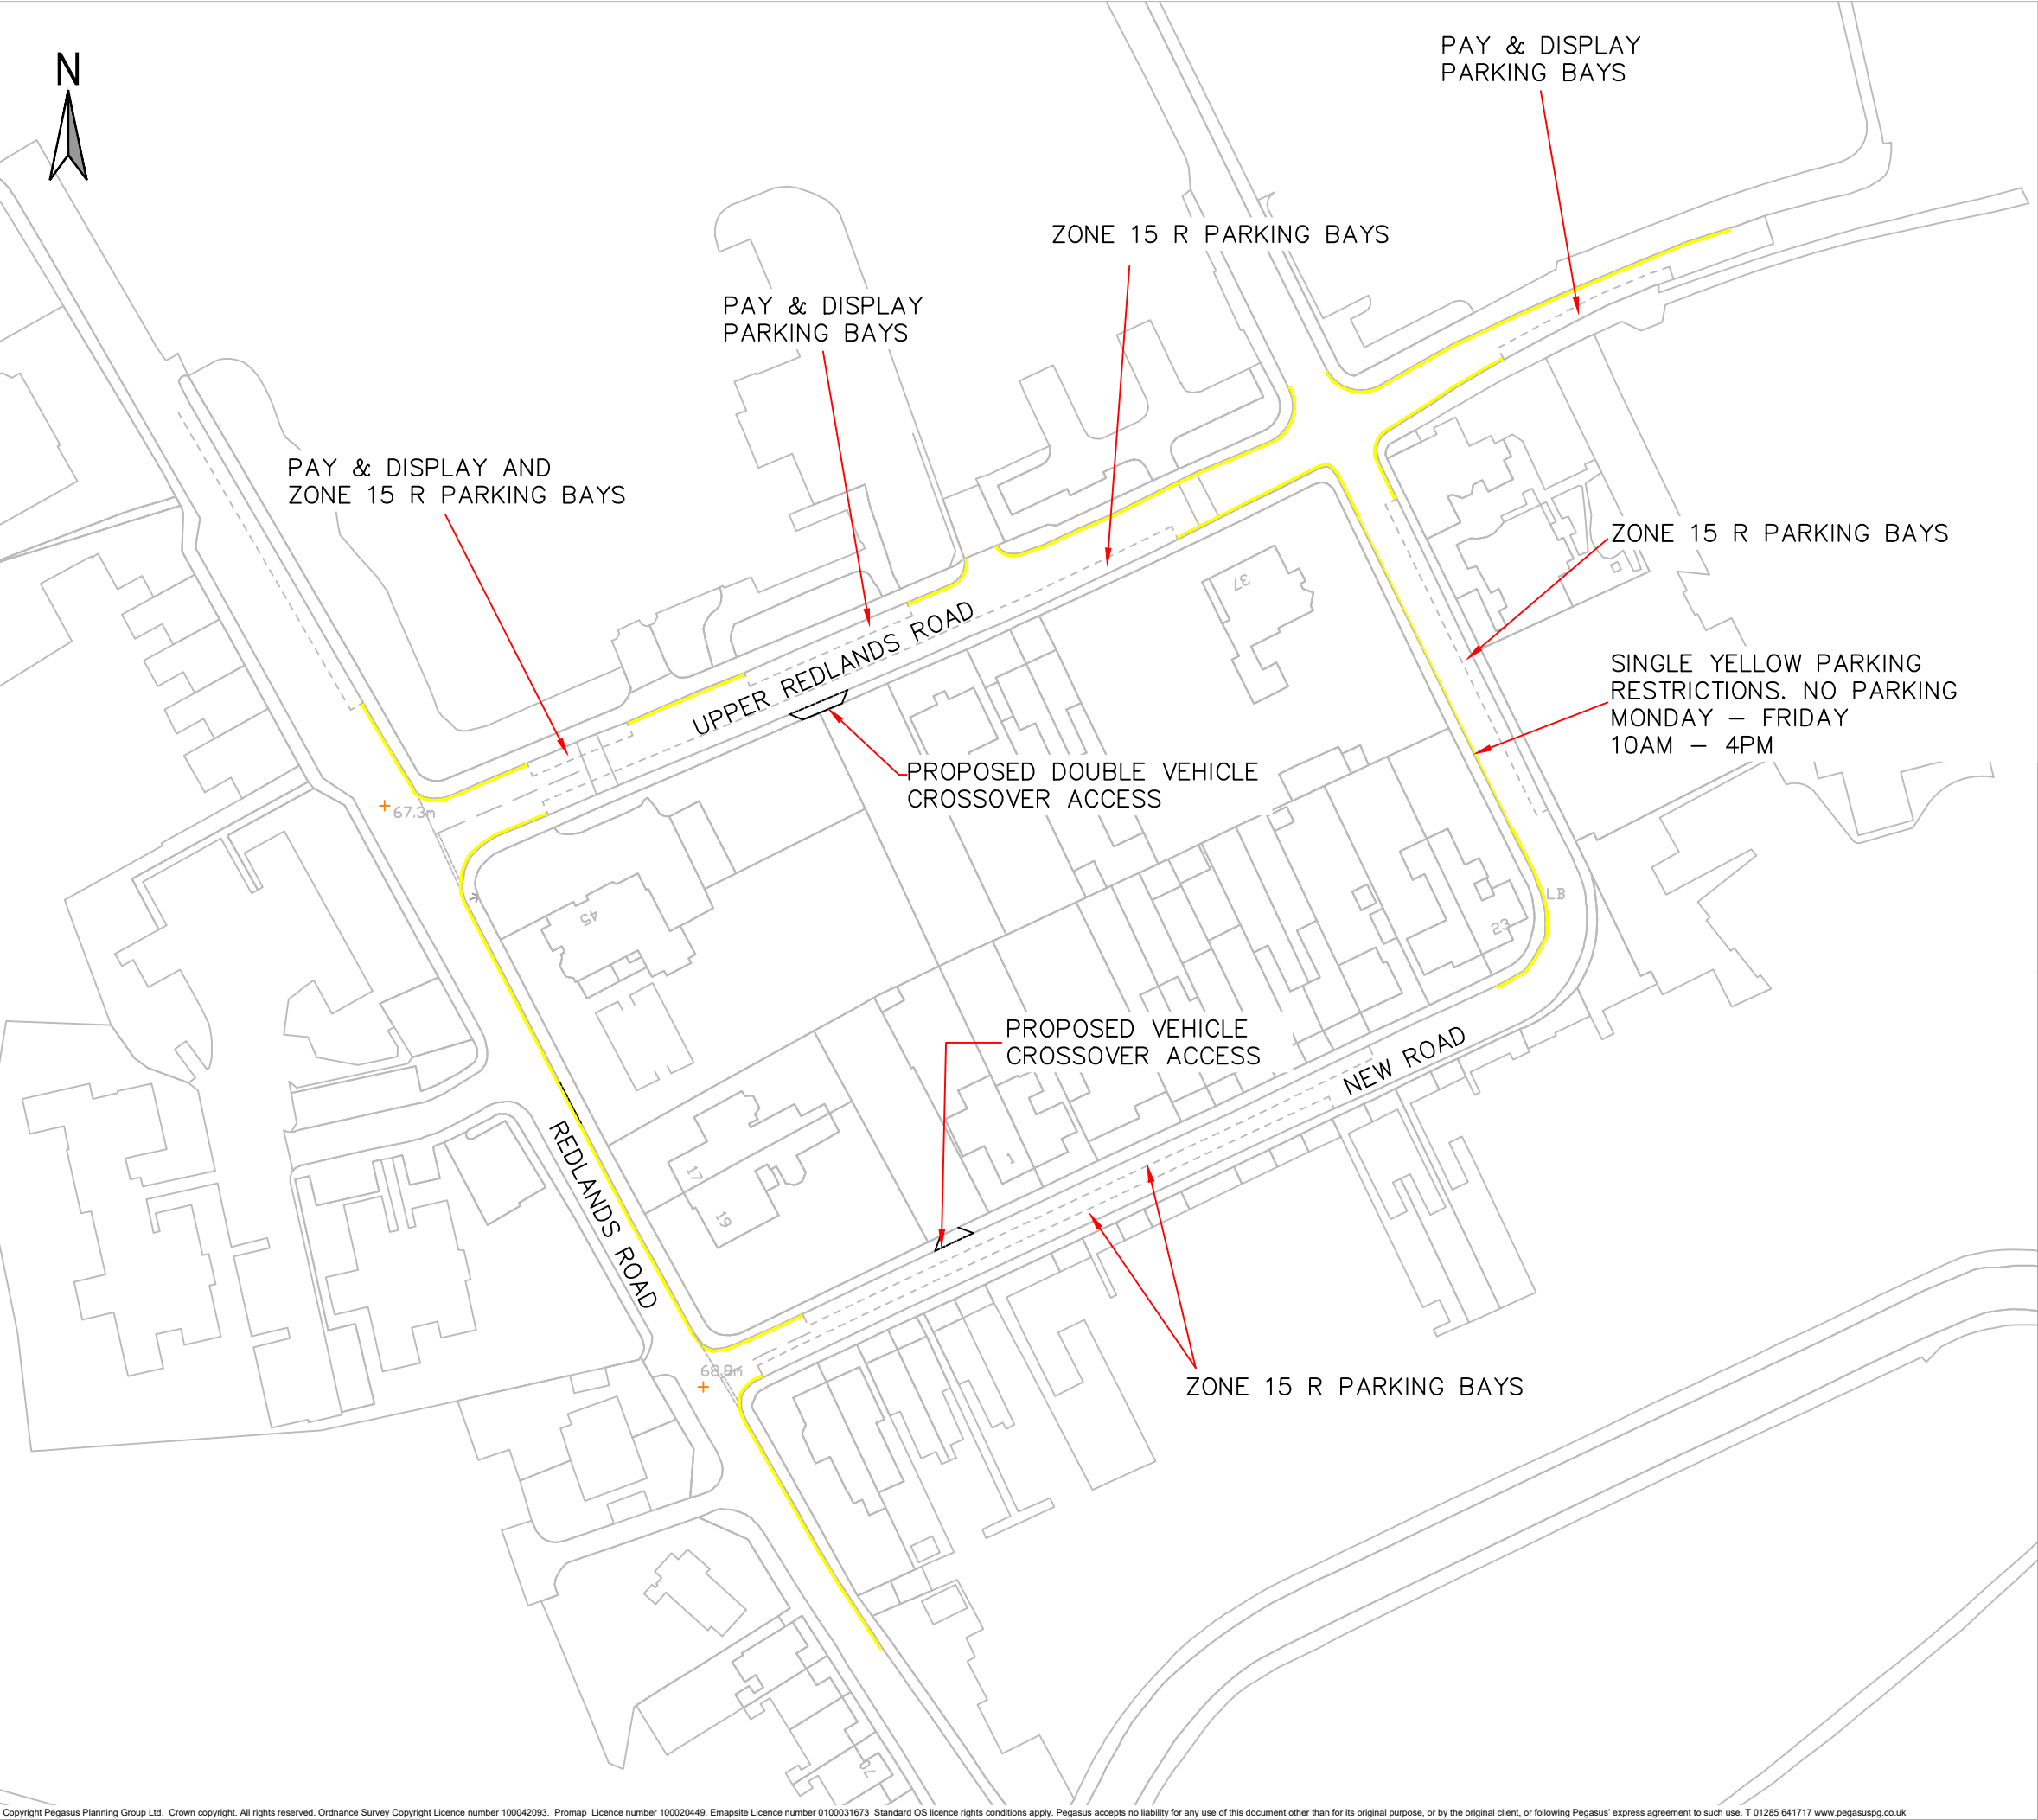

NOTES

- 1. Do not scale from this drawing.
- 2. This drawing is for illustrative purposes only and not for construction.
- 3. This drawing is to be read and printed in colour.

KEY


- PROPOSED DROPPED KERBS TO VEHICLE CROSSOVER ACCESS
- ===== EXISTING DOUBLE YELLOW PARKING RESTRICTION
- - - - - EXISTING ON STREET PARKING ZONE 15 R RESIDENTS PARKING ZONE

REV	DATE	BY	DESCRIPTION	CHK	APD
-----	------	----	-------------	-----	-----

First Floor, South Wing
Equinox North
Great Park Road
Almondsbury
Bristol
BS32 4QL

01454 625945
www.pegasusgroup.co.uk

Planning | Design | Environment | Economics

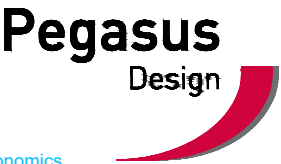

CLIENT:

HURST GROVE ESTATES

PROJECT:

45 UPPER REDLANDS ROAD,
READING

TITLE:

PROPOSED ACCESS ARRANGEMENTS
AND PARKING RESTRICTIONS

SCALE @ A3: 1:1000	CHECKED: LB	APPROVED: AJ
CAD FILE: P18-0096 FIGURE3	DESIGN-DRAWN: MH	DATE: 15/11/19
PROJECT No: P18-0096	DRAWING No: FIGURE 2	REV: -

FIGURE 3













LOCAL FACILITIES PLAN




REV	DATE	BY	DESCRIPTION	CHK	APD
First Floor, South Wing Equinox North Great Park Road Almondsbury Bristol BS32 4QL			Pegasus Design		
01454 625945 www.pegasusgroup.co.uk Planning Design Enviornment Economics			CLIENT:		
			HURST GROVE ESTATES		
			PROJECT:		
			45 UPPER REDLANDS ROAD, READING		
			TITLE:		
			LOCAL FACILITIES PLAN		
SCALE @ A3:		CHECKED:	APPROVED:		
1: 5000		LB	AJ		
CAD FILE:		DESIGN-DRAWN:	DATE:		
P18-0096 FIGURES		MH	15/11/19		
PROJECT No:		DRAWING No:	REV:		
P18-0096		FIGURE 3	-		

FIGURE 4

SWEPT PATH ANALYSIS OF SITE ACCESS / EGRESS & VISIBILITY

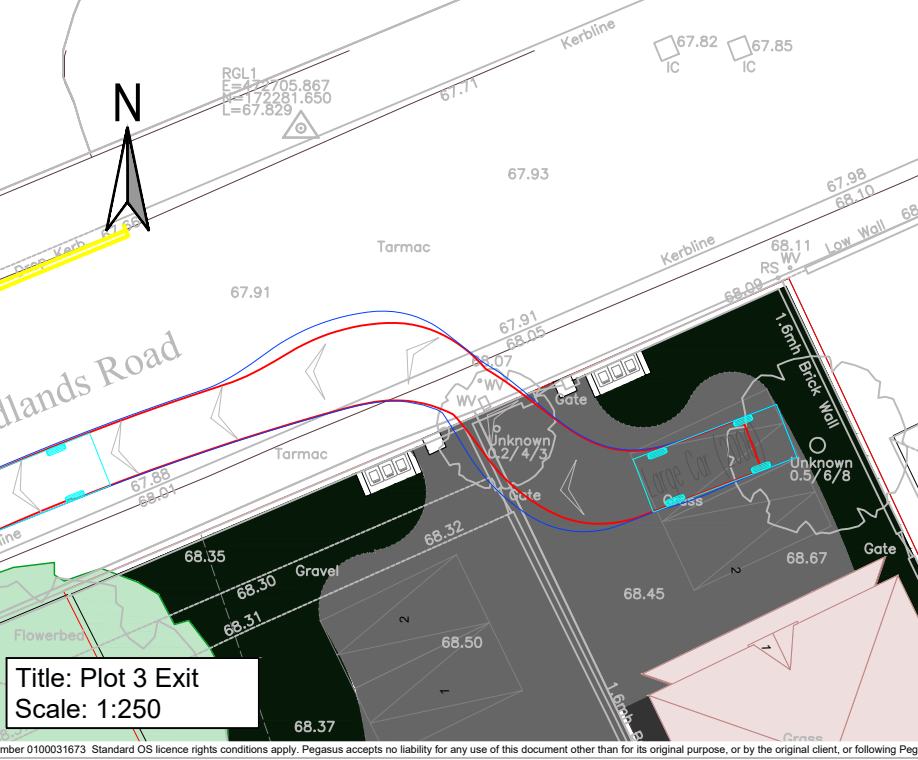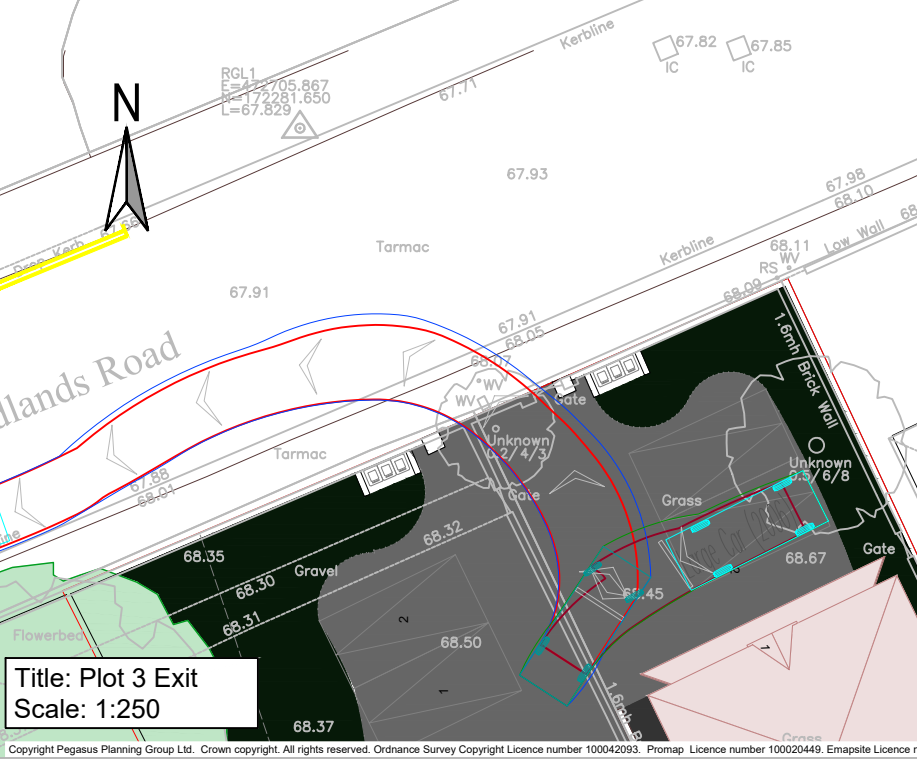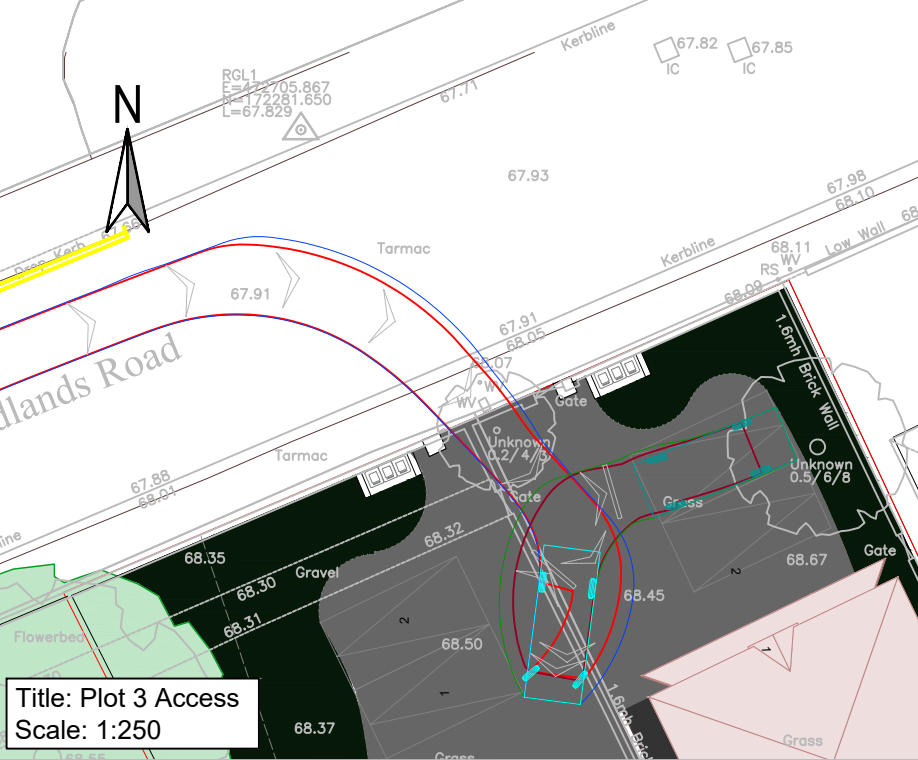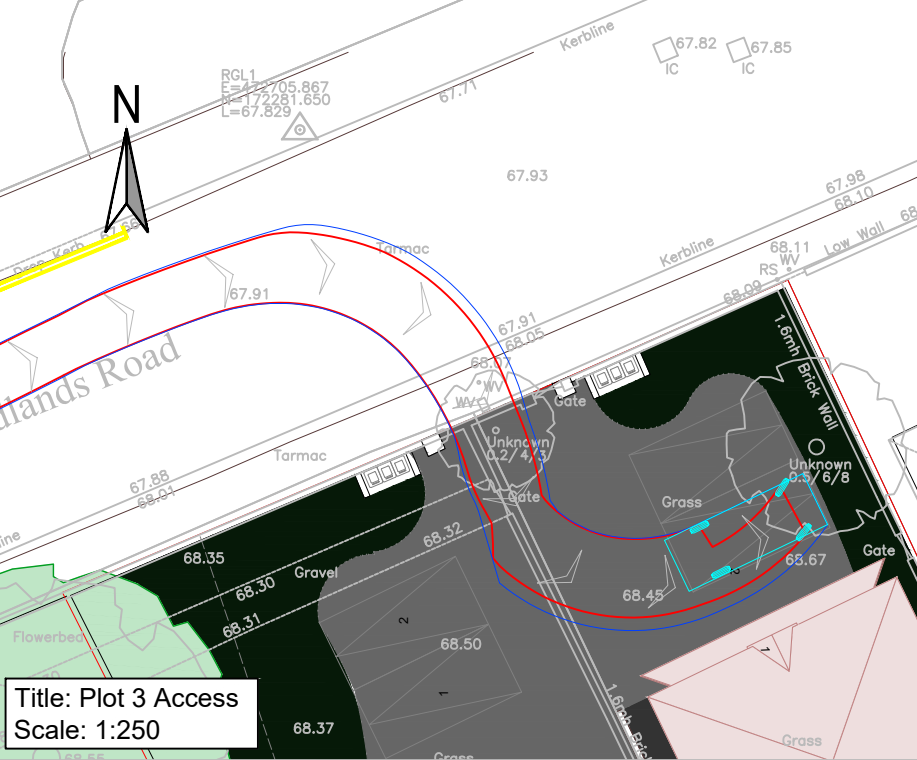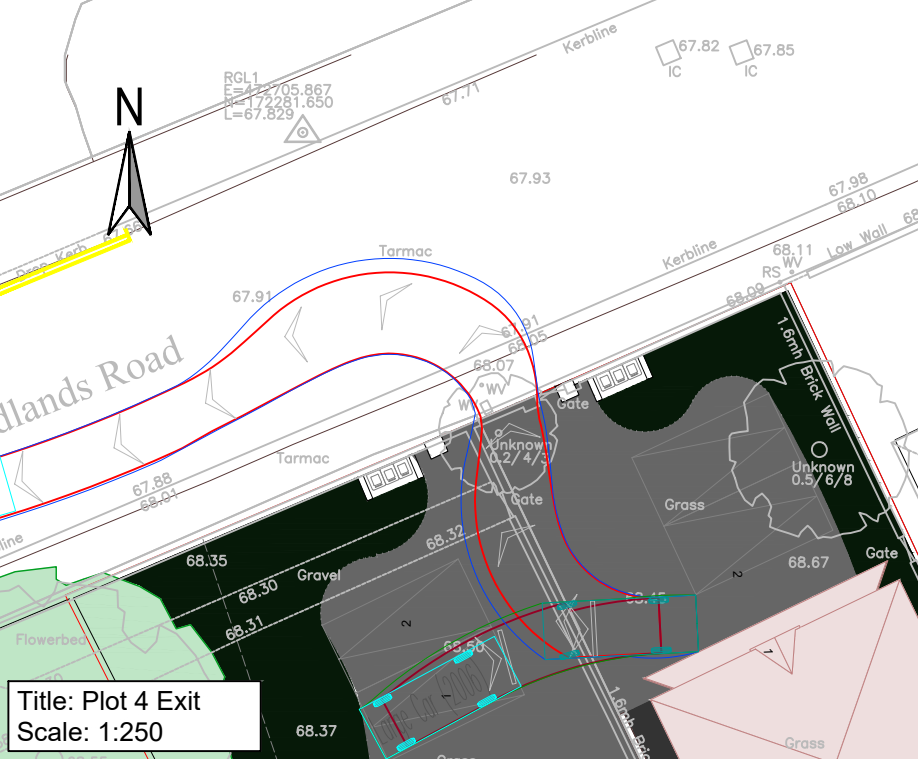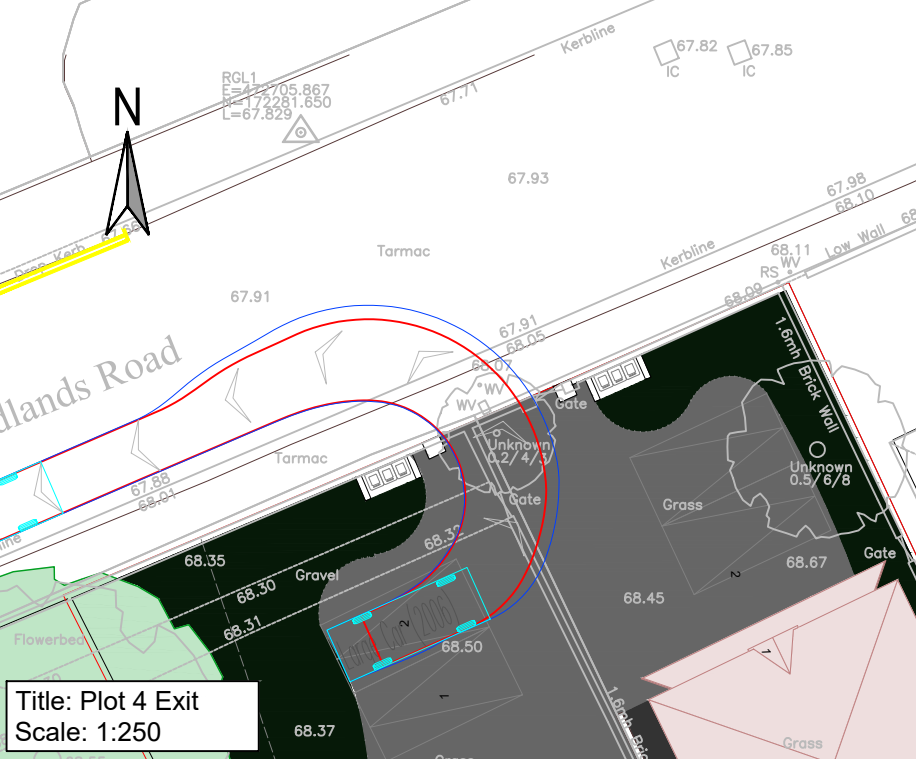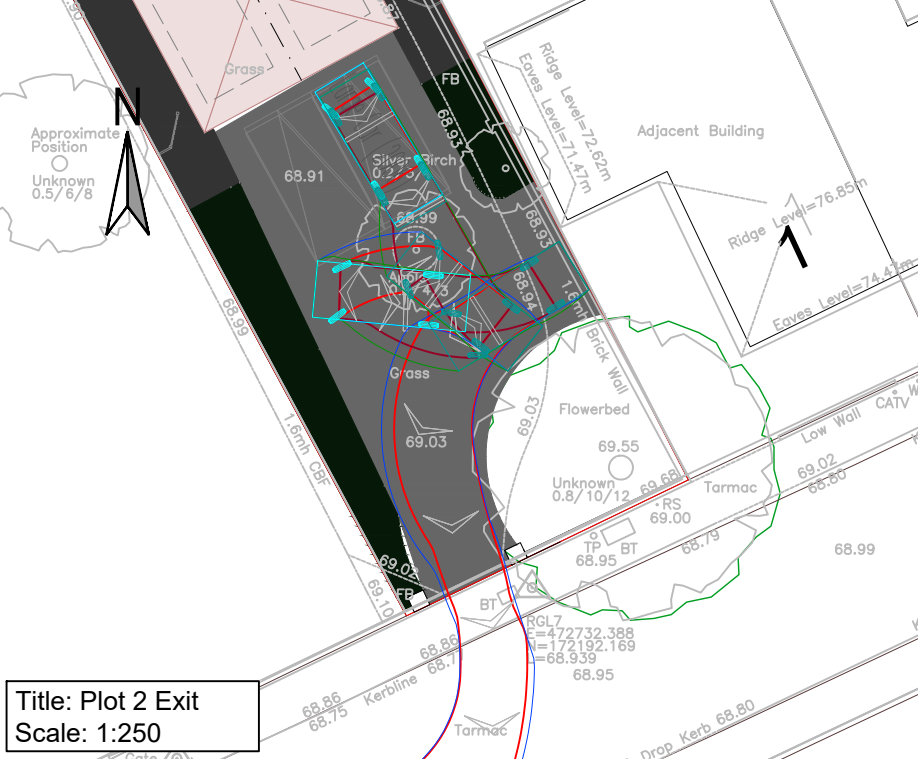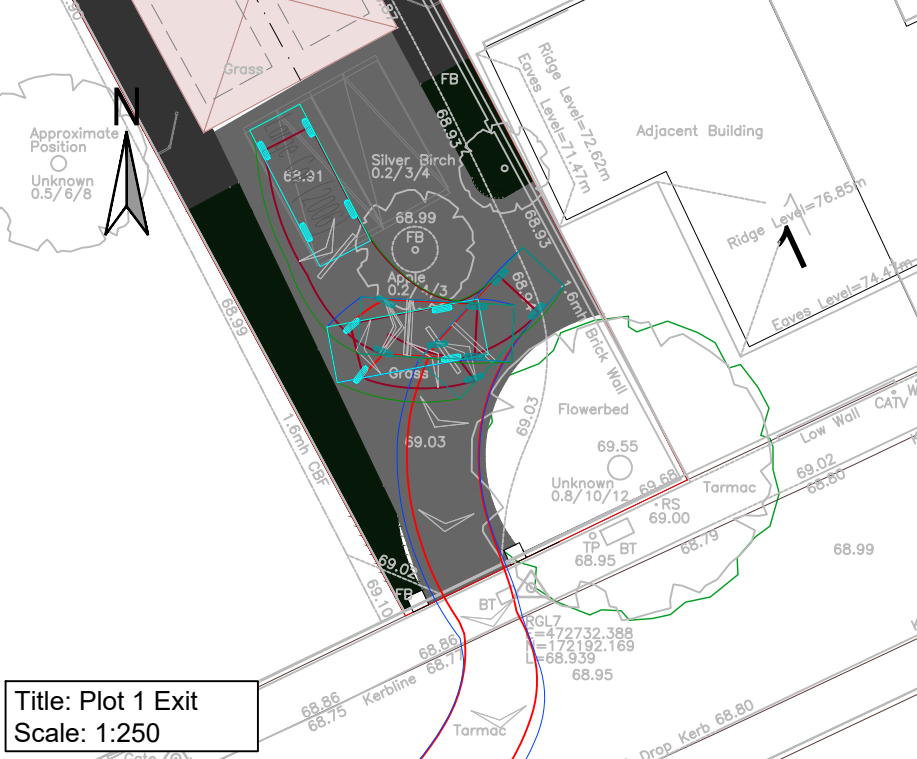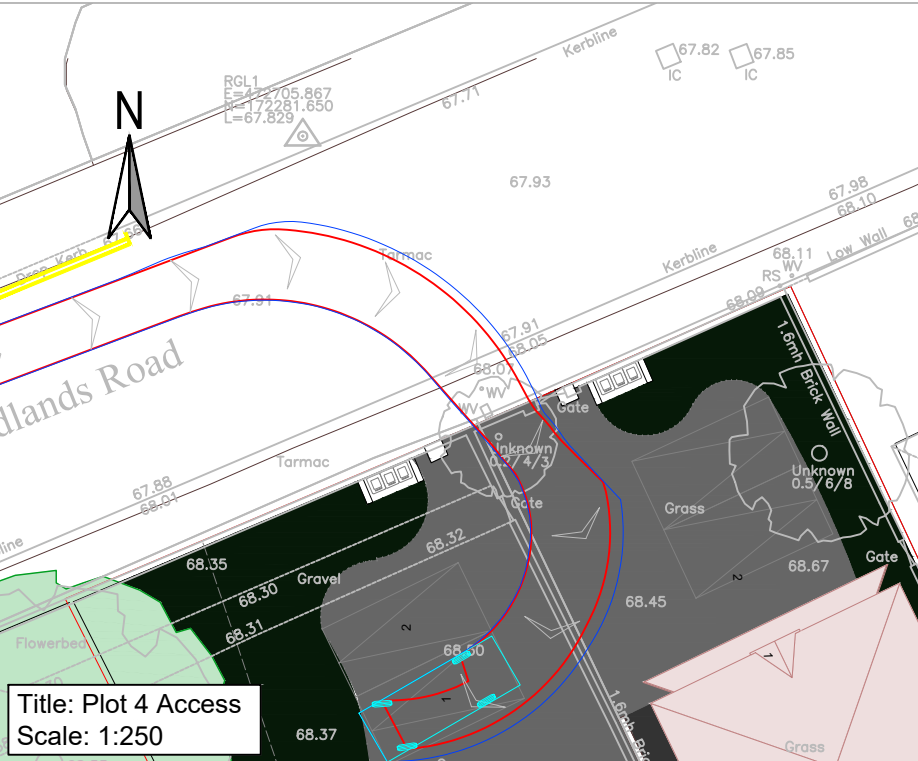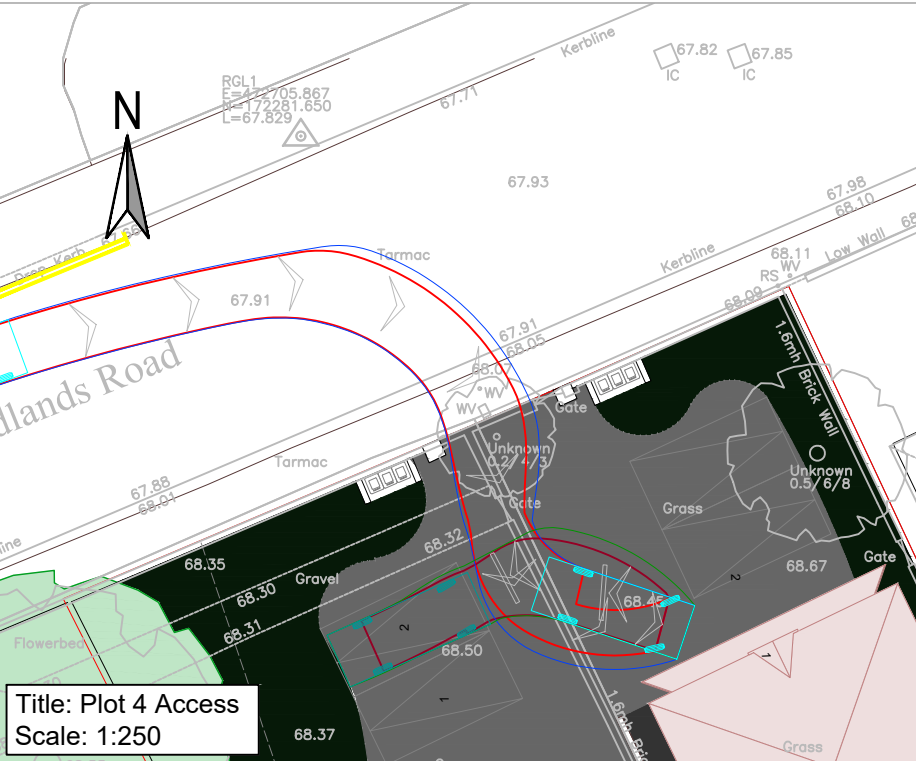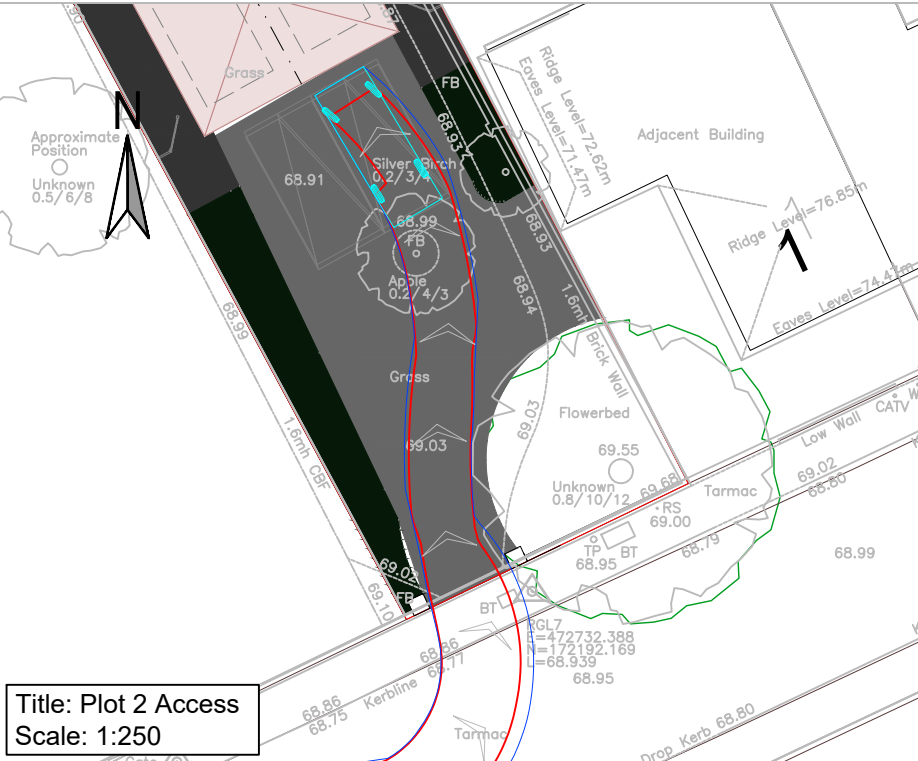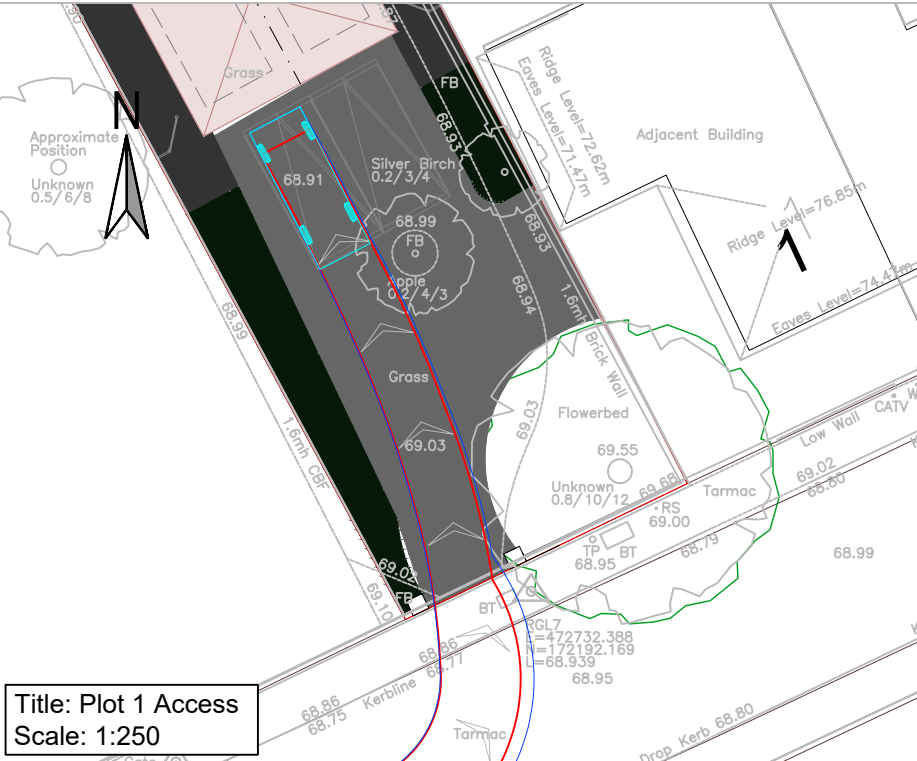

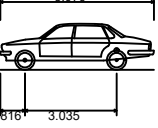	
Large Car (2006)	5.079m
Overall Length	1.372m
Overall Width	1.525m
Min Body Ground Clearance	0.310m
Max Track Width	1.831m
Lock to lock time	4.00s
Kerb to Kerb Turning Radius	5.900m

- NOTES**
- Do not scale from this drawing.
 - This drawing is for illustrative purposes only and not for construction.
 - This drawing is to be read and printed in colour.
 - Ordnance Survey data based on Emapsite dated 20.03.2018
 - Second parking space for plots 1 & 2 located within garage


KEY

 EXISTING DOUBLE YELLOW PARKING RESTRICTION

REV	DATE	BY	DESCRIPTION	CHK	APD
First Floor, South Wing Equinox North Great Park Road Almondsbury Bristol BS32 4QL Pegasus Group 01454 625945 www.pegasusgroup.co.uk Planning Design Environment Economics					
CLIENT: HURST GROVE ESTATES					
PROJECT: 45 UPPER REDLANDS ROAD READING					
TITLE: VEHICLE SWEEP PATH ANALYSIS LARGE CAR					
SCALE @ A2: AS SHOWN	CHECKED: LB	APPROVED: AJ			
CAD FILE: -	DESIGN-DRAWN: MH	DATE: 15/11/19			
PROJECT No: P18-0096	DRAWING No: FIGURE 4	REV: -			

APPENDIX 1

PERSONAL INJURY ACCIDENTS

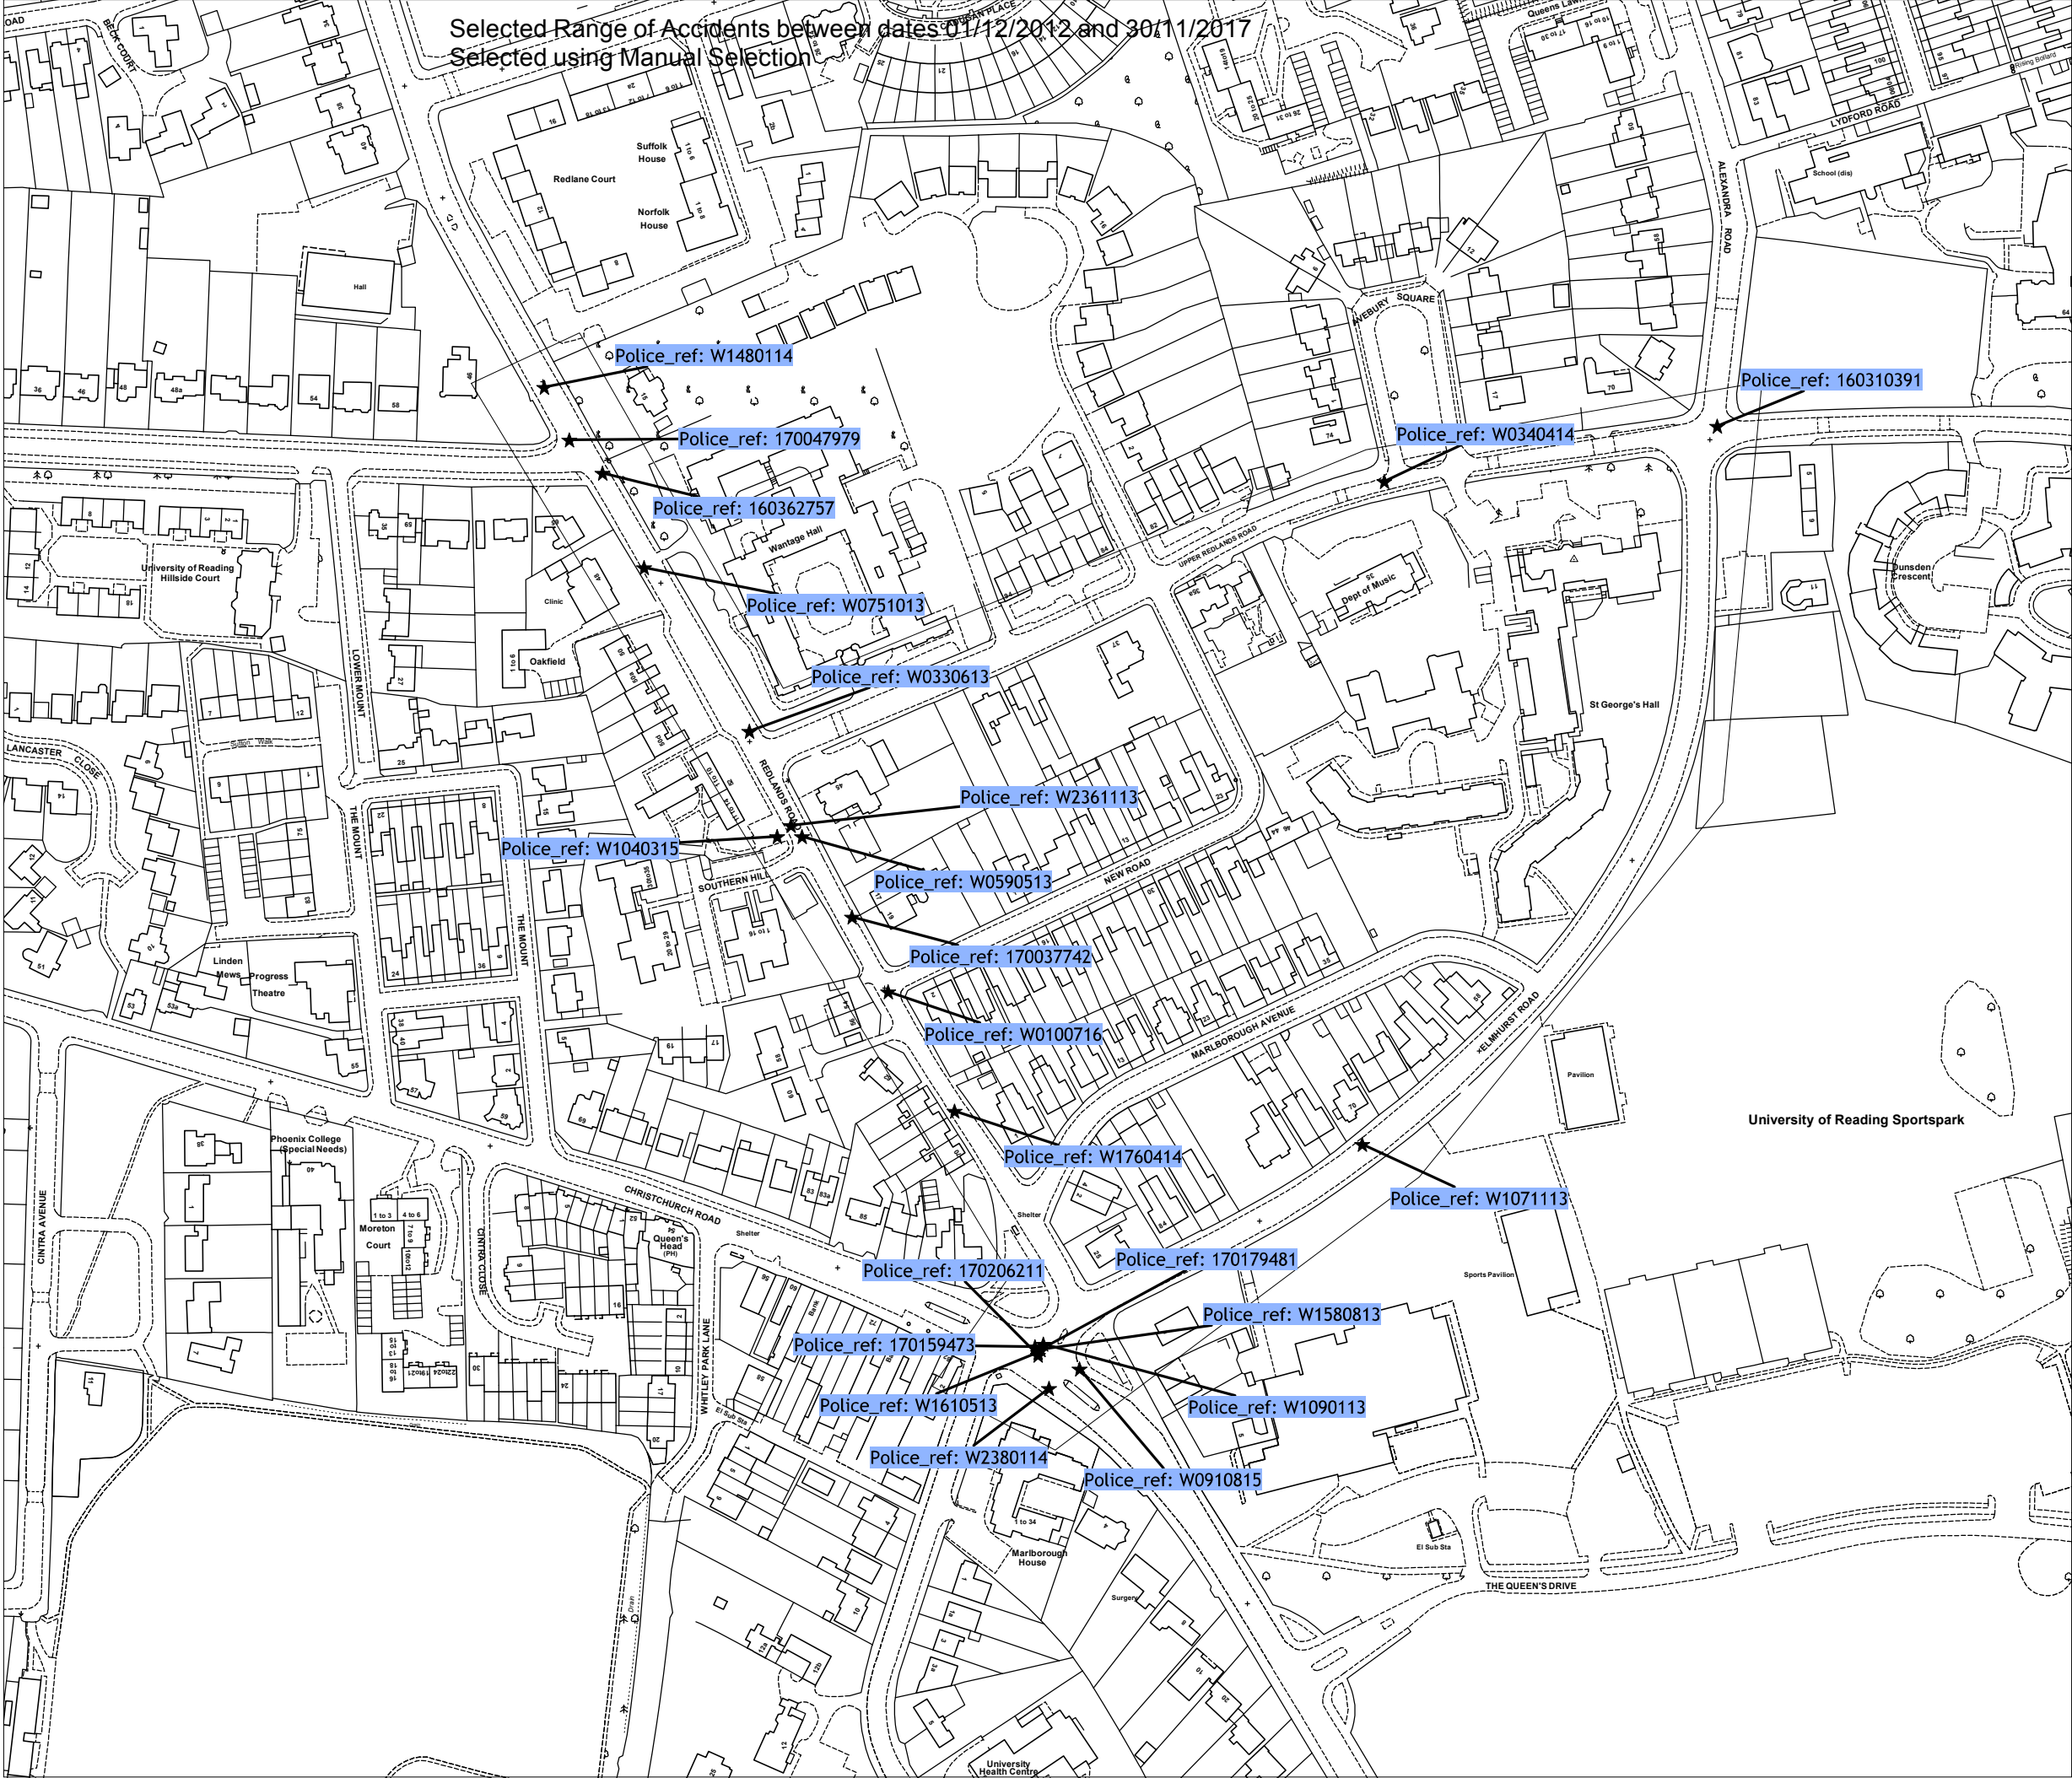

© Crown copyright and database rights.
Ordnance Survey
Reading Borough Council
Licence No: 100019672 2018



DRAWING TITLE

Selected map area

SCALE 1 : 2300

DATE 15/03/2018

DRAWING No.

DRAWN BY

Accidents between dates 01/12/2012 and 30/11/2017 (60) months

Selection: Notes:

Selected using Pre-defined Query :

Police Ref.	Date	Cas.	Sev.	P2W	Cycs	Peds	Ch	OAPs	Vis.	Manv.	Road Cond.	Time	Location
W1090113	17/01/2013	1	Slight	0	0	0	0	0	Dark	Right	Frost/Ice	0627	A327 CHRISTCHURCH RD J/W ELMHURST RD READING
W0590513	07/05/2013	1	Slight	0	0	0	0	1	Dark	No turn	Dry	2113	REDLANDS RD JCT SOUTHERN HILL,READING
W1610513	18/05/2013	2	Serious	0	0	0	1	1	Light	Right	Dry	0826	A327 CHRISTCHURCH RD J/W ELMHURST RD READING
W0330613	02/06/2013	1	Slight	0	0	0	0	0	Light	Left	Dry	1930	REDLANDS RD EX JUNC NK READING
W1580813	20/08/2013	2	Slight	0	0	0	0	0	Dark	Right	Dry	2135	A327 SHINFIELD RD JNC ELMHURST RD READING
W0751013	08/10/2013	1	Serious	0	0	1	0	0	Light	No turn	Dry	0950	REDLANDS RD APROX 50M S JNC ALLCROFT RD READING
W1071113	12/11/2013	1	Slight	0	0	0	0	0	Light	No turn	Dry	1411	ELMHURST RD O/S NO 70 READING
W2361113	28/11/2013	1	Slight	0	1	0	0	0	Dark	No turn	Dry	2005	REDLANDS RD EXACT LOC NK POSS NR JNC UPPER REDLANDS RD R
W1480114	15/01/2014	1	Slight	0	1	0	0	0	Dark	Right	Wet/Damp	1646	REDLANDS RD 10M N J/W ALLCROFT RD READING
W2380114	30/01/2014	1	Slight	0	0	1	0	0	Light	No turn	Wet/Damp	1025	A327 SHINFIELD RD J/W ELMHURST RD READING
W0340414	07/04/2014	1	Slight	0	0	0	0	0	Light	No turn	Wet/Damp	1640	UPPER REDLANDS ROAD J/W AVEBURY SQUARE READING
W1760414	24/04/2014	5	Slight	0	0	0	2	0	Light	No turn	Wet/Damp	0850	REDLANDS RD READING EX LOC NK
W1040315	17/03/2015	1	Slight	0	1	0	0	0	Light	Left	Dry	1600	REDLANDS RD 15 M N J/W SOUTHERN HILL READING
W0910815	16/08/2015	2	Slight	0	0	0	0	0	Dark	No turn	Dry	0414	A327 SHINFIELD ROAD J/W ELMHURST ROAD READING
W0100716	01/07/2016	1	Slight	0	0	0	0	0	Light	Right	Dry	1545	REDLANDS ROAD J/W NEW ROAD READING
160310391	05/11/2016	1	Slight	1	0	0	0	0	Dark	No turn	Dry	2028	UPPER REDLANDS RD J/W ALEXANDRA RD READING
160362757	13/12/2016	1	Slight	0	0	0	0	1	Light	No turn	Wet/Damp	1023	REDLANDS ROAD J/W ALLCROFT ROAD READING
170037742	31/01/2017	1	Slight	0	1	0	0	0	Dark	Right	Wet/Damp	1957	REDLANDS RD J/W PRIVATE DRIVE NR UPPER REDLANDS RD EX ON
170047979	06/02/2017	1	Serious	0	1	0	0	0	Dark	Left	Wet/Damp	1814	REDLANDS RD EX JUNC NK READING
170159473	25/05/2017	1	Slight	0	1	0	0	0	Light	Right	Dry	0947	A327 SHINFIELD ROAD J/W ELMHURST ROAD READING
170179481	06/06/2017	1	Slight	0	0	0	0	0	Light	Right	Wet/Damp	0634	A327 SHINFIELD ROAD J/W ELMHURST ROAD READING
170206211	29/06/2017	1	Slight	0	1	0	0	0	Light	Right	Dry	1805	A327 SHINFIELD RD J/W ELMHURST RD EARLEY
Column Totals		29		1	7	2	3	3					
No. of Accidents				1	7	2	2	3					

Total number of accidents listed: 22

Accidents between dates 01/12/2012 and 30/11/2017 (60) months

Selection: Notes:

Selected using Pre-defined Query :

Police Ref.	Acc Class	Date	Time	Grid References	Casualties			Causation Factors/ Prob	Ped			Light	Weather	Road Surface	Vehicle Types
					Ftl	Ser	Sl		L	M	D				
W1090113	Slight	17/01/2013	0627	472751 172041	0	0	1	405V1A 603V1B	0	0	0	Dark	Fine without high winds	Frost/Ice	9 9
W0590513	Slight	07/05/2013	2113	472664 172224	0	0	1	405V1A 406V1A	0	0	0	Dark	Fine without high winds	Dry	9 9
W1610513	Serious	18/05/2013	0826	472749 172038	0	1	1	405V1B 301V1B 301V2B	0	0	0	Light	Fine without high winds	Dry	9 9
W0330613	Slight	02/06/2013	1930	472645 172262	0	0	1		0	0	0	Light	Fine without high winds	Dry	9 8
W1580813	Slight	20/08/2013	2135	472750 172039	0	0	2	405V1B 406V1B 403V1B	0	0	0	Dark	Fine without high winds	Dry	9 9
W0751013	Serious	08/10/2013	0950	472607 172321	0	1	0	802C1A 999C1A	5	1	1	Light	Fine without high winds	Dry	9
W1071113	Slight	12/11/2013	1411	472866 172113	0	0	1	410V1A 403V1A 901V1A	0	0	0	Light	Fine without high winds	Dry	9 9 9 9 9 9 19
W2361113	Slight	28/11/2013	2005	472660 172228	0	0	1	601V1B 407V1B 403V1A	0	0	0	Dark	Fine without high winds	Dry	9 1
W1480114	Slight	15/01/2014	1646	472571 172386	0	0	1	403V1A 405V1A	0	0	0	Dark	Fine without high winds	Wet/Damp	9 1
W2380114	Slight	30/01/2014	1025	472753 172025	0	0	1	802C1A 808C1B	3	4	6	Light	Fine without high winds	Wet/Damp	9
W0340414	Slight	07/04/2014	1640	472874 172352	0	0	1	405V1B 406V1B 405V2B 406V2B	0	0	0	Light	Raining without high winds	Wet/Damp	9 9
W1760414	Slight	24/04/2014	0850	472719 172125	0	0	5		0	0	0	Light	Fine without high winds	Wet/Damp	19 9
W1040315	Slight	17/03/2015	1600	472655 172224	0	0	1	405V1B 405V2B 403V1B	0	0	0	Light	Fine without high winds	Dry	9 1
W0910815	Slight	16/08/2015	0414	472764 172032	0	0	2	501V1A 602V1A 403V1A	0	0	0	Dark	Fine without high winds	Dry	9
W0100716	Slight	01/07/2016	1545	472695 172168	0	0	1	406V1A	0	0	0	Light	Fine without high winds	Dry	9 9
160310391	Slight	05/11/2016	2028	472994 172372	0	0	1	602V1B	0	0	0	Dark	Fine without high winds	Dry	9 2
160362757	Slight	13/12/2016	1023	472592 172355	0	0	1	999V1A	0	0	0	Light	Fine without high winds	Wet/Damp	9 9 9
170037742	Slight	31/01/2017	1957	472682 172195	0	0	1	507V2A 506V2A 405V1B	0	0	0	Dark	Raining without high winds	Wet/Damp	9 1
170047979	Serious	06/02/2017	1814	472580 172367	0	1	0	405V1A	0	0	0	Dark	Fine without high winds	Wet/Damp	9 1
170159473	Slight	25/05/2017	0947	472748 172040	0	0	1	405V1A 403V1A	0	0	0	Light	Fine without high winds	Dry	9 1
170179481	Slight	06/06/2017	0634	472750 172039	0	0	1	406V1B 405V1A	0	0	0	Light	Raining without high winds	Wet/Damp	9 9
170206211	Slight	29/06/2017	1805	472749 172037	0	0	1	405V1A 407V1B 509V1B 602V1B	0	0	0	Light	Fine without high winds	Dry	9 1
Column Totals					0	3	26		Light : 13				Dry : 13		

Accidents between dates 01/12/2012 and 30/11/2017 (60) months

Selection: Notes:

Selected using Pre-defined Query :

Police Ref.	Acc Class	Date	Time	Grid References	Casualties			Causation Factors/ Prob	Ped			Weather	Road Surface	Vehicle Types	
					Ftl	Ser	Sl		L	M	D				Light
									Dark : 9			Wet : 8			

Total number of accidents listed: 22

Details of Personal Injury Accidents for Period - 01/12/2012 to 30/11/2017 (60) months

Selection: Notes:

Selected using Pre-defined Query :

Police Ref.	Day	Location Description	Vehicles				Casualties			
			Veh No	Type	Manv	Dir	Class	Sex	Age	Sev
Road No.	Date									
2nd Road No.	Time									
Grid Ref.	D/L									
	R.S.C									
	Weather									
	Speed									
	Account of Accident									
Causation Factor:										

W1090113 Thursday A327 CHRISTCHURCH RD J/W ELMHURST RD READING Veh 1 Car Turning right SE to E
 17/01/2013 0627hrs Veh 2 Car Going ahead NWto SE Dri M 57 Slight
R1: A 327 Darkness: street lights present a
R2: U 7201 Frost/Ice
E 472,751 Fine without high winds
N 172,041 30 mph

Causation Factor: **Participant:** **Confidence:**
1st: Failed to look properly Vehicle 1 Very Likely
2nd: Nervous/Uncertain/Panic Vehicle 1 Possible
 C1 TRND RT SE TO E ACROSS PATH & COLL/W C2 TRAV SE

W0590513 Tuesday REDLANDS RD JCT SOUTHERN HILL,READING Veh 1 Car Going ahead NWto SE
 07/05/2013 2113hrs Veh 2 Car Wait go ahead held NWto SE Dri F 61 Slight
R1: U 7201 Darkness: street lights present a
R2: U 7201 Dry
E 472,664 Fine without high winds
N 172,224 30 mph

Causation Factor: **Participant:** **Confidence:**
1st: Failed to look properly Vehicle 1 Very Likely
2nd: Failed to judge other persons path or speed Vehicle 1 Very Likely
 BOTH VEHS TRAV NW TO SE. C1 COLL/W RR C2 WHO HAD BRAKED FOR N/K VEH TRNG RGT.

W1610513 Saturday A327 CHRISTCHURCH RD J/W ELMHURST RD READING Veh 1 Car Turning right SE to NE
 18/05/2013 0826hrs Veh 2 Car Going ahead NWto SE RSP F 2 Slight
R1: A 327 Veh 2 Car Going ahead NWto SE Dri F 61 Serious
R2: U 7201 Dry
E 472,749 Fine without high winds
N 172,038 30 mph

Causation Factor: **Participant:** **Confidence:**
1st: Failed to look properly Vehicle 1 Possible
2nd: Disobeyed automatic traffic signal Vehicle 1 Possible
3rd: Disobeyed automatic traffic signal Vehicle 2
 C1 TRND RT SE TO NE ACROSS PATH & COLL/W C2 TRAV SE. NK WHO CONTRVEINED ATS

Details of Personal Injury Accidents for Period - 01/12/2012 to 30/11/2017 (60) months

Selection: Notes:

Selected using Pre-defined Query :

Police Ref.	Day	Location Description	Vehicles				Casualties			
			Veh No	Type	Manv	Dir	Class	Sex	Age	Sev
Road No.	Date									
2nd Road No.	Time									
Grid Ref.	D/L									
	R.S.C									
	Weather									
	Speed									
	Account of Accident									
Causation Factor:										

W0330613 Sunday REDLANDS RD EX JUNC NK Veh 1 Car Going ahead N to S
 02/06/2013 READING Veh 2 Taxi Wait to turn left N to S Dri M 35 Slight
 1930hrs
R1: U 7201
R2: U 7201
E 472,645 Dry
N 172,262 Fine without high winds
 30 mph

TX2 TRAV IN NK DIR BUT HELD UP WAITG TO TRN LFT HIT IN REAR BY C1

W1580813 Tuesday A327 SHINFIELD RD JNC ELMHURST Veh 1 Car Turning right SE to NE
 20/08/2013 RD READING Veh 2 Car Going ahead NWto SE FSP F 50 Slight
 2135hrs Veh 2 Car Going ahead NWto SE Dri F 43 Slight
R1: A 327
R2: U 7201 Darkness: street lights present a
E 472,750 Dry
N 172,039 Fine without high winds
 30 mph

Causation Factor:

1st: Failed to look properly
2nd: Failed to judge other persons path or speed
3rd: Poor turn or manoeuvre

Participant:

Vehicle 1
 Vehicle 1
 Vehicle 1

Confidence:

Possible
 Possible

C1 TRNG RT SE TO NE FAILD/T GWAY TO C2 TRAV NW TO SE & COLL OCCURRED

W0751013 Tuesday REDLANDS RD APROX 50M S JNC Veh 1 Car Going ahead S to N Ped M 18 Serious
 08/10/2013 ALLCROFT RD READING
 0950hrs
 Daylight:street lights present
R1: U 7201
E 472,607 Dry
N 172,321 Fine without high winds
 30 mph

Causation Factor:

1st: Failed to look properly
2nd: Other

Participant:

Casualty 1
 Casualty 1

Confidence:

Very Likely
 Very Likely

C1 TRAV S TO N HIT PED (O'SEAS STUDNT) XXING CWAY FRM NSIDE WHO LOOKED WRONG WAY BEFORE XXING

Details of Personal Injury Accidents for Period - 01/12/2012 to 30/11/2017 (60) months

Selection: Notes:

Selected using Pre-defined Query :

Police Ref.	Day	Location Description	Vehicles				Casualties		
			Veh No	Type	Manv	Dir	Class	Sex	Age / Sev
Road No.	Date								
2nd Road No.	Time								
Grid Ref.	D/L								
	R.S.C								
	Weather								
	Speed								
	Account of Accident								
Causation Factor:									

W1071113	Tuesday	ELMHURST RD O/S NO 70 READING	Veh 1	Car	Going ahead	SW to NE			
R1: U 7201	12/11/2013		Veh 2	Car	Parked	0 to 0			
	1411hrs		Veh 3	Car	Parked	0 to 0			
	Daylight:street lights present		Veh 4	Car	Parked	0 to 0			
E 472,866	Dry		Veh 5	Car	Parked	0 to 0			
N 172,113	Fine without high winds		Veh 6	Car	Parked	0 to 0			
	30 mph		Veh 7	Car	Parked	0 to 0			
			Veh 8	Goods < 3.5t	Wait go ahead held	NE to SW Dri	M 35	Slight	
Causation Factor:					Participant:	Confidence:			
1st:	Loss of control				Vehicle 1	Very Likely			
2nd:	Poor turn or manoeuvre				Vehicle 1	Very Likely			
3rd:	Stolen vehicle				Vehicle 1				
C1 (STOLEN) RVSG FRM DRIVEWAY ONTO CWAY, COLL/W C2 (PKD), THEN TRAV SW TO NE & COLL/W C3 C4 C5 C6 C7 (ALL PKD). DRVR C1 & PSNGR ABSCONDED AFTER COLL/W LGV8 (TRAV NE TO SW BUT HELD UP)									

W2361113	Thursday	REDLANDS RD EXACT LOC NK POSS	Veh 1	Car	Going ahead	S	to N												
R1: U 7201	28/11/2013	NR JNC UPPER REDLANDS RD	Veh 2	Pedal cycle	Going ahead	S	to N	Dri	F	19	Slight								
	2005hrs	READING																	
	Darkness: street lights present a																		
E 472,660	Dry																		
N 172,228	Fine without high winds																		
	30 mph																		
Causation Factor:					Participant:					Confidence:									
1st:	Aggressive driving				Vehicle 1					Possible									
2nd:	Passing too close to cyclist, horse rider or pedestrian				Vehicle 1					Possible									
3rd:	Poor turn or manoeuvre				Vehicle 1														
C1 TRAV S TO N OVTKG PC2 TRAV S TO N AS PC2 INDICATED RT TRN & MVD TO CENT CWAY. C1 COLL/W PC2.																			

W1480114	Wednesday	REDLANDS RD 10M N J/W	Veh 1	Car	U turn	SE to SE				
	15/01/2014	ALLCROFT RD READING	Veh 2	Pedal cycle	Going ahead	SE to NW Dri	F	36	Slight	
R1: U 7201	1646hrs									
R2: U 7201	Darkness: street lights present a									
E 472,571	Wet/Damp									
N 172,386	Fine without high winds									
	30 mph									
Causation Factor:						Participant:	Confidence:			
1st:	Poor turn or manoeuvre					Vehicle 1	Very Likely			
2nd:	Failed to look properly					Vehicle 1	Very Likely			
PC2 TRAV SE TO NW COLL/W O/SIDE C1 MAKING UTURN SE TO SE										

Details of Personal Injury Accidents for Period - 01/12/2012 to 30/11/2017 (60) months

Selection: Notes:

Selected using Pre-defined Query :

Police Ref.	Day	Location Description	Vehicles				Casualties			
			Veh No	Type	Manv	Dir	Class	Sex	Age	Sev
Road No.	Date									
2nd Road No.	Time									
Grid Ref.	D/L									
	R.S.C									
	Weather									
	Speed									
	Account of Accident									
Causation Factor:										

W2380114 Thursday A327 SHINFIELD RD J/W ELMHURST RD READING Veh 1 Car Going ahead SE to NW Ped F 22 Slight
 30/01/2014
R1: A 327 1025hrs
R2: U 7201 Daylight:street lights present
E 472,753 Wet/Damp
N 172,025 Fine without high winds
 30 mph

Causation Factor:

1st: Failed to look properly

2nd: Careless/Reckless/In a hurry

PED XED RD TO S THRU TRAFF Q IN LN2 INTO PATH & COLL/W O/S C1 TRAV NW IN LN1

Participant:

Casualty 1

Casualty 1

Confidence:

Very Likely

Possible

W0340414 Monday UPPER REDLANDS ROAD J/W AVEBURY SQUARE READING Veh 1 Car O/take s/veh o/side E to W
 07/04/2014 Veh 2 Car Going ahead W to E Dri F 29 Slight
R1: U 7201 1640hrs
R2: U 7201 Daylight:street lights present
E 472,874 Wet/Damp
N 172,352 Raining without high winds
 30 mph

Causation Factor:

1st: Failed to look properly

2nd: Failed to judge other persons path or speed

3rd: Failed to look properly

4th: Failed to judge other persons path or speed

C1 TRAV E TO W OVTKNG PRKD VEHS COLL/W C2 TRAV W TO E

Participant:

Vehicle 1

Vehicle 1

Vehicle 2

Vehicle 2

Confidence:

Possible

Possible

Possible

Possible

W1760414 Thursday REDLANDS RD READING EX LOC NK Veh 1 Goods < 3.5t Going ahead N to S
 24/04/2014 Veh 2 Car Wait go ahead held S to N RSP M 9 Slight
R1: U 7201 0850hrs Veh 2 Car Wait go ahead held S to N RSP F 14 Slight
 Daylight:street lights present Veh 2 Car Wait go ahead held S to N RSP M 31 Slight
E 472,719 Wet/Damp Veh 2 Car Wait go ahead held S to N FSP F 33 Slight
N 172,125 Fine without high winds Veh 2 Car Wait go ahead held S to N Dri F 33 Slight
 30 mph

C2 TRAV IN NK DIR, REVRSD TO ALLOW VEH THRU, LGV1 TRAV IN OPP DIR PASSD THRU AT SPEED & COLL/W C2

Details of Personal Injury Accidents for Period - 01/12/2012 to 30/11/2017 (60) months

Selection: Notes:

Selected using Pre-defined Query :

Police Ref.	Day	Location Description	Vehicles				Casualties			
			Veh No	Type	Manv	Dir	Class	Sex	Age	Sev
Road No.	Date									
2nd Road No.	Time									
Grid Ref.	D/L									
	R.S.C									
	Weather									
	Speed									
	Account of Accident									
Causation Factor:										

W1040315 Tuesday REDLANDS RD 15 M N J/W
 17/03/2015 SOUTHERN HILL READING
R1: U 7201 1600hrs
R2: U 7201 Daylight:street lights present
E 472,655 Dry
N 172,224 Fine without high winds
 30 mph

Causation Factor:

1st: Failed to look properly
2nd: Failed to look properly
3rd: Poor turn or manoeuvre

Participant:

Vehicle 1
 Vehicle 2
 Vehicle 1

Confidence:

Possible
 Possible

C1 PULLD OUT FROM PRIVATE PKG AREA & TRND LT TRAV SW TO NW HIT PC2 TRAV NW

W0910815 Sunday A327 SHINFIELD ROAD J/W
 16/08/2015 ELMHURST ROAD READING
R1: A 327 0414hrs
R2: U 7201 Darkness: street lights present a
E 472,764 Dry
N 172,032 Fine without high winds
 30 mph

Causation Factor:

1st: Impaired by alcohol
2nd: Careless/Reckless/In a hurry
3rd: Poor turn or manoeuvre

Participant:

Vehicle 1
 Vehicle 1
 Vehicle 1

Confidence:

Very Likely
 Very Likely

INTOX C1 TRAV SE LEFT CWAY ON NSIDE & HIT AN ATS THEN CONTINUED & HIT FENCE & OVRTND

W0100716 Friday REDLANDS ROAD J/W NEW ROAD
 01/07/2016 READING
R1: U 7201 1545hrs
R2: U 7201 Daylight:street lights present
E 472,695 Dry
N 172,168 Fine without high winds
 30 mph

Causation Factor:

1st: Failed to judge other persons path or speed

Participant:

Vehicle 1

Confidence:

Very Likely

C2 WAITG TO TRN RT SE TO NE WAS HIT IN REAR BY C1 TRAV NW

Details of Personal Injury Accidents for Period - 01/12/2012 to 30/11/2017 (60) months

Selection: Notes:

Selected using Pre-defined Query :

Police Ref.	Day	Location Description	Vehicles				Casualties			
			Veh No	Type	Manv	Dir	Class	Sex	Age	Sev
Road No.	Date									
2nd Road No.	Time									
Grid Ref.	D/L									
	R.S.C									
	Weather									
	Speed									
	Account of Accident									
Causation Factor:										

160310391 Saturday UPPER REDLANDS RD J/W ALEXANDRA RD READING
R1: U 7201 05/11/2016 2028hrs
R2: U 7201 Darkness: street lights present a
E 472,994 Dry
N 172,372 Fine without high winds
30 mph

Causation Factor:

Participant:

Confidence:

1st: Careless/Reckless/In a hurry
C1 TRAV S FAILED TO G/WAY AT XRDS & COLL/W MC2 TRAV E

Vehicle 1

Possible

160362757 Tuesday REDLANDS ROAD J/W ALLCROFT ROAD READING
R1: U 7201 13/12/2016 1023hrs
R2: U 7201 Daylight:street lights present
E 472,592 Wet/Damp
N 172,355 Fine without high winds
30 mph

Causation Factor:

Participant:

Confidence:

1st: Other
C1 TRAV SE AIRBAGS DEPLOYD WHILST DRIVG CAUSG C1 TO COLL/W PRKD C2 WHILST OVRTKG IT & CAUSG SHUNT INTO C3

Vehicle 1

Very Likely

170037742 Tuesday REDLANDS RD J/W PRIVATE DRIVE NR UPPER REDLANDS RD EX ONE
R1: U 7201 31/01/2017 1957hrs NK READING
R2: U Darkness: street lights present a
E 472,682 Wet/Damp
N 172,195 Raining without high winds
30 mph

Causation Factor:

Participant:

Confidence:

1st: Cyclist wearing dark clothing at night
2nd: Not displaying lights at night or in poor visibility
3rd: Failed to look properly
C1 ENT RD FROM E TO NK DIR & COLL/W MC2 TRAV SE. MC2 RIDER WEARG DARK CLOTHG & NO LIGHTS

Vehicle 2

Very Likely

Vehicle 2

Very Likely

Vehicle 1

Details of Personal Injury Accidents for Period - 01/12/2012 to 30/11/2017 (60) months

Selection: Notes:

Selected using Pre-defined Query :

Police Ref.	Day	Location Description	Vehicles				Casualties			
			Veh No	Type	Manv	Dir	Class	Sex	Age	Sev
Road No.	Date									
2nd Road No.	Time									
Grid Ref.	D/L									
	R.S.C									
	Weather									
	Speed									
	Account of Accident									
Causation Factor:										

170047979 Monday REDLANDS RD EX JUNC NK Veh 1 Car Turning left W to N
06/02/2017 READING Veh 2 Pedal cycle Going ahead S to N Dri M 57 Serious
R1: U 7201 1814hrs
R2: U 7201 Darkness: street lights present a
E 472,580 Wet/Damp
N 172,367 Fine without high winds
30 mph

Causation Factor: Participant: Confidence:
1st: Failed to look properly Vehicle 1 Very Likely
C1 FAILED TO G/WAY & TRND LFT W TO N ONTO MAIN RD & COLL/W PC2 TRAV N DOWNHILL

170159473 Thursday A327 SHINFIELD ROAD J/W Veh 1 Car Turning right SE to NE
25/05/2017 ELMHURST ROAD READING Veh 2 Pedal cycle Going ahead NWto SE Dri M 26 Slight
R1: A 327 0947hrs
R2: U 7201 Daylight:street lights present
E 472,748 Dry
N 172,040 Fine without high winds
30 mph

Causation Factor: Participant: Confidence:
1st: Failed to look properly Vehicle 1 Very Likely
2nd: Poor turn or manoeuvre Vehicle 1 Very Likely
C1 FAILED TO GWAY TRNG RT SE TO NE & COLL/W PC2 TRAV SE

170179481 Tuesday A327 SHINFIELD ROAD J/W Veh 1 Car Turning right SE to NE FSP F 23 Slight
06/06/2017 ELMHURST ROAD READING Veh 2 Car Starting NWto SE
R1: A 327 0634hrs
R2: U 7201 Daylight:street lights present
E 472,750 Wet/Damp
N 172,039 Raining without high winds
30 mph

Causation Factor: Participant: Confidence:
1st: Failed to judge other persons path or speed Vehicle 1 Possible
2nd: Failed to look properly Vehicle 1 Very Likely
C1 TRNG RT SE TO NE COLL/W C2 TRAV SE

Details of Personal Injury Accidents for Period - 01/12/2012 to 30/11/2017 (60) months

Selection: Notes:

Selected using Pre-defined Query :

Police Ref.	Day	Location Description	Vehicles					Casualties		
			Veh No	Type	Manv	Dir	Class	Sex	Age	Sev
Road No.	Date									
2nd Road No.	Time									
Grid Ref.	D/L									
	R.S.C									
	Weather									
	Speed									
	Account of Accident									
Causation Factor:										

170206211	Thursday	A327 SHINFIELD RD J/W ELMHURST RD EARLEY	Veh 1	Car	Turning right	S	to E			
R1: A 327	29/06/2017		Veh 2	Pedal cycle	Wait to turn right	S	to E	Dri	M	37 Slight
R2: U 7201	1805hrs									
E 472,749	Daylight:street lights present									
N 172,037	Dry									
	Fine without high winds									
	30 mph									

Causation Factor:

1st: Failed to look properly
2nd: Passing too close to cyclist, horse rider or pedestrian
3rd: Distraction in vehicle
4th: Careless/Reckless/In a hurry

Participant:

Vehicle 1
Vehicle 1
Vehicle 1
Vehicle 1

Confidence:

Very Likely
Possible
Possible
Possible

PC2 HELD UP AT ATS WAITG TO TRN RT S TO E HIT IN REAR BY C1

Accidents between dates 01/12/2012 and 30/11/2017 (60) months

Selection: Notes:

Selected using Pre-defined Query :

W1090113 17/01/2013 Time 0627 Vehicles 2 Casualties 1 Slight
E:472751 N:172041 First Road: A 327 Road Type Single carriageway
Speed limit: 30 Junction Detail: T & Stag Jct Automatic traffic signal Unclassified 7201
Crossing: Control None Facilities: None within 50m Road surface Frost/Ice
Darkness: street lights present and lit Fine without high winds
Special Conditions at Site None Carriageway Hazards: None
Place accident reported: At scene DfT Special Projects:

Causation

	Factor:	Participant:	Confidence:
1st:	Failed to look properly	Vehicle 1	Very Likely
2nd:	Nervous/Uncertain/Panic	Vehicle 1	Possible
3rd:			
4th:			
5th:			
6th:			

C1 TRND RT SE TO E ACROSS PATH & COLL/W C2 TRAV SE

Occurred on A327 CHRISTCHURCH RD J/W ELMHURST RD READING

Vehicle Reference 1 Car Turning right
Vehicle movement from SE to E No tow / articulation On the main road
On main carriageway No skidding, jack-knifing or overturning
Location at impact Jct Approach First impact Front Hit vehicle:
Hit object in road None Off road: None
Did not leave carr Age of Driver 20 Female
Not hit and run Breath test Negative

Vehicle Reference 2 Car Going ahead other
Vehicle movement from NW to SE No tow / articulation On the main road
On main carriageway No skidding, jack-knifing or overturning
Location at impact Jct Approach First impact Front Hit vehicle:
Hit object in road None Off road: None
Did not leave carr Age of Driver 57 Male
Not hit and run Breath test Negative

Casualty Reference: 1 Vehicle: 2 Age: 57 Male Driver/rider Severity: Slight
Not a pupil Seatbelt

Accidents between dates 01/12/2012 and 30/11/2017 (60) months

Selection: Notes:

Selected using Pre-defined Query :

W0590513 07/05/2013 Time 2113 Vehicles 2 Casualties 1 Slight
E:472664 N:172224 First Road: U 7201 Road Type Single carriageway
Speed limit: 30 Junction Detail: T & Stag Jct Give way or controlled Unclassified 7201
Crossing: Control None Facilities: None within 50m Road surface Dry
Darkness: street lights present and lit Fine without high winds
Special Conditions at Site None Carriageway Hazards: None
Place accident reported: At scene DfT Special Projects:

Causation

	Factor:	Participant:	Confidence:
1st:	Failed to look properly	Vehicle 1	Very Likely
2nd:	Failed to judge other persons path or speed	Vehicle 1	Very Likely
3rd:			
4th:			
5th:			
6th:			

BOTH VEHS TRAV NW TO SE. C1 COLL/W RR C2 WHO HAD BRAKED FOR N/K VEH TRNG RGT.

Occurred on REDLANDS RD JCT SOUTHERN HILL,READING

Vehicle Reference 1 Car Going ahead other
Vehicle movement from NW to SE No tow / articulation On the main road
On main carriageway No skidding, jack-knifing or overturning
Location at impact Jct Approach First impact Front Hit vehicle:
Hit object in road None Off road: None
Did not leave carr Age of Driver 42 Male
Not hit and run Breath test Negative

Vehicle Reference 2 Car Going ahead but held up
Vehicle movement from NW to SE No tow / articulation On the main road
On main carriageway No skidding, jack-knifing or overturning
Location at impact Jct Approach First impact Back Hit vehicle:
Hit object in road None Off road: None
Did not leave carr Age of Driver 61 Female
Not hit and run Breath test Negative

Casualty Reference: 1 Vehicle: 2 Age: 61 Female Driver/rider Severity: Slight
Not a pupil Seatbelt

Accidents between dates 01/12/2012 and 30/11/2017 (60) months

Selection: Notes:

Selected using Pre-defined Query :

W1610513 18/05/2013 Time 0826 Vehicles 2 Casualties 2 Serious
E:472749 N:172038 First Road: A 327 Road Type Single carriageway
Speed limit: 30 Junction Detail: T & Stag Jct Automatic traffic signal Unclassified 7201
Crossing: Control None Facilities: Ped. phase at traffic signal junction Road surface Dry
Fine without high winds
Special Conditions at Site None Carriageway Hazards: None
Place accident reported: At scene DfT Special Projects:

Causation

	Factor:	Participant:	Confidence:
1st:	Failed to look properly	Vehicle 1	Possible
2nd:	Disobeyed automatic traffic signal	Vehicle 1	Possible
3rd:	Disobeyed automatic traffic signal	Vehicle 2	
4th:			
5th:			
6th:			

C1 TRND RT SE TO NE ACROSS PATH & COLL/W C2 TRAV SE. NK WHO CONTRVEINED ATS

Occurred on A327 CHRISTCHURCH RD J/W ELMHURST RD READING

Vehicle Reference 1 Car Turning right
Vehicle movement from SE to NE No tow / articulation On the main road
On main carriageway No skidding, jack-knifing or overturning
Location at impact Mid Junction - on roundabout or r First impact Nearside Hit vehicle:
Hit object in road Bollard / Refuge Off road: Road sign / ATS
Did not leave carr Age of Driver 20 Male
Not hit and run Breath test Negative

Vehicle Reference 2 Car Going ahead other
Vehicle movement from NW to SE No tow / articulation On the main road
On main carriageway No skidding, jack-knifing or overturning
Location at impact Mid Junction - on roundabout or r First impact Front Hit vehicle:
Hit object in road None Off road: None
Did not leave carr Age of Driver 61 Female
Not hit and run Breath test Negative

Casualty Reference: 1 Vehicle: 2 Age: 61 Female Driver/rider Severity: Serious
Not a pupil Seatbelt

Casualty Reference: 2 Vehicle: 2 Age: 2 Female Passenger Severity: Slight
Not a pupil Seatbelt
Back seat

Accidents between dates 01/12/2012 and 30/11/2017 (60) months

Selection: Notes:

Selected using Pre-defined Query :

W0330613 02/06/2013 Time 1930 Vehicles 2 Casualties 1 Slight
E:472645 N: 172262 First Road: U 7201 Road Type Single carriageway
Speed limit: 30 Junction Detail: T & Stag Jct Give way or controlled Unclassified 7201
Crossing: Control None Facilities: None within 50m Road surface Dry
Fine without high winds
Special Conditions at Site None Carriageway Hazards: None
Place accident reported: Elsewhere DfT Special Projects:

Causation

Factor:	Participant:	Confidence:
1st:		
2nd:		
3rd:		
4th:		
5th:		
6th:		

TX2 TRAV IN NK DIR BUT HELD UP WAITG TO TRN LFT HIT IN REAR BY C1

Occurred on REDLANDS RD EX JUNC NK READING

Vehicle Reference 1 Car Going ahead other
Vehicle movement from N to S No tow / articulation On the main road
On main carriageway No skidding, jack-knifing or overturning
Location at impact Jct Approach First impact Front Hit vehicle:
Hit object in road None Off road: None
Did not leave carr Age of Driver 35 Male
Not hit and run Breath test Driver not contacted

Vehicle Reference 2 Taxi/Private hire car Waiting to turn left
Vehicle movement from N to S No tow / articulation On the main road
On main carriageway No skidding, jack-knifing or overturning
Location at impact Jct Approach First impact Back Hit vehicle:
Hit object in road None Off road: None
Did not leave carr Age of Driver 35 Male
Not hit and run Breath test Driver not contacted

Casualty Reference: 1 Vehicle: 2 Age: 35 Male Driver/rider Severity: Slight
Not a pupil Seatbelt

Accidents between dates 01/12/2012 and 30/11/2017 (60) months

Selection: Notes:

Selected using Pre-defined Query :

W1580813 20/08/2013 Time 2135 Vehicles 2 Casualties 2 Slight
E:472750 N:172039 First Road: A 327 Road Type Single carriageway
Speed limit: 30 Junction Detail: Crossroads Automatic traffic signal Unclassified 7201
Crossing: Control None Facilities: Ped. phase at traffic signal junction Road surface Dry
Darkness: street lights present and lit Fine without high winds
Special Conditions at Site None Carriageway Hazards: None
Place accident reported: At scene DfT Special Projects:

Causation

	Factor:	Participant:	Confidence:
1st:	Failed to look properly	Vehicle 1	Possible
2nd:	Failed to judge other persons path or speed	Vehicle 1	Possible
3rd:	Poor turn or manoeuvre	Vehicle 1	
4th:			
5th:			
6th:			

C1 TRNG RT SE TO NE FAILD/T GWAY TO C2 TRAV NW TO SE & COLL OCCURRED

Occurred on A327 SHINFIELD RD JNC ELMHURST RD READING

Vehicle Reference 1 Car Turning right
Vehicle movement from SE to NE No tow / articulation On the main road
On main carriageway No skidding, jack-knifing or overturning
Location at impact Jct Approach First impact Front Hit vehicle:
Hit object in road None Off road: None
Did not leave carr Age of Driver 70 Male
Not hit and run Breath test Negative

Vehicle Reference 2 Car Going ahead other
Vehicle movement from NW to SE No tow / articulation On the main road
On main carriageway No skidding, jack-knifing or overturning
Location at impact Jct Approach First impact Offside Hit vehicle:
Hit object in road None Off road: None
Did not leave carr Age of Driver 43 Female
Not hit and run Breath test Negative

Casualty Reference: 1 Vehicle: 2 Age: 43 Female Driver/rider Severity: Slight
Not a pupil Seatbelt

Casualty Reference: 2 Vehicle: 2 Age: 50 Female Passenger Severity: Slight
Not a pupil Seatbelt
Front seat

Accidents between dates 01/12/2012 and 30/11/2017 (60) months

Selection: Notes:

Selected using Pre-defined Query :

W0751013 08/10/2013 Time 0950 Vehicles 1 Casualties 1 Serious
E:472607 N:172321 First Road: U 7201 Road Type Single carriageway
Speed limit: 30 Junction Detail: Not within 20m of junction
Crossing: Control None Facilities: None within 50m Road surface Dry
Daylight:street lights present Fine without high winds
Special Conditions at Site None Carriageway Hazards: None
Place accident reported: At scene DfT Special Projects:

Causation

	Factor:	Participant:	Confidence:
1st:	Failed to look properly	Casualty 1	Very Likely
2nd:	Other	Casualty 1	Very Likely
3rd:			
4th:			
5th:			
6th:			

OVERSEAS STUDENT LOOKED THE WRONG WAY TO TRAFFIC
C1 TRAV S TO N HIT PED (O'SEAS STUDNT) XXING CWAY FRM NSIDE WHO LOOKED WRONG WAY
BEFORE XXING
Occurred on REDLANDS RD APROX 50M S JNC ALLCROFT RD READING

Vehicle Reference 1 Car Going ahead other
Vehicle movement from S to N No tow / articulation On the main road
On main carriageway No skidding, jack-knifing or overturning
Location at impact Not at, or within 20M of Jct First impact Front Hit vehicle:
Hit object in road None Off road: None
Did not leave carr Age of Driver 48 Female
Not hit and run Breath test Negative

Casualty Reference: 1 Vehicle: 1 Age: 18 Male Pedestrian Severity: Serious
Not a pupil Seatbelt
In carr elsewhere N bound
Driver's nearside

Accidents between dates 01/12/2012 and 30/11/2017 (60) months

Selection: Notes:

Selected using Pre-defined Query :

W1071113 12/11/2013 Time 1411 Vehicles 8 Casualties 1 Slight
E:472866 N:172113 First Road: U 7201 Road Type Single carriageway
Speed limit: 30 Junction Detail: Not within 20m of junction
Crossing: Control None Facilities: None within 50m Road surface Dry
Daylight:street lights present Fine without high winds
Special Conditions at Site None Carriageway Hazards: None
Place accident reported: At scene DfT Special Projects:

Causation

	Factor:	Participant:	Confidence:
1st:	Loss of control	Vehicle 1	Very Likely
2nd:	Poor turn or manoeuvre	Vehicle 1	Very Likely
3rd:	Stolen vehicle	Vehicle 1	
4th:			
5th:			
6th:			

C1 (STOLEN) RVSG FRM DRIVEWAY ONTO CWAY, COLL/W C2 (PKD), THEN TRAV SW TO NE & COLL/W C3 C4 C5 C6 C7 (ALL PKD). DRVR C1 & PSNGR ABSCONDED AFTER COLL/W LGV8 (TRAV NE TO SW BUT HELD UP)

Occurred on ELMHURST RD O/S NO 70 READING

Vehicle Reference 1 Car Going ahead other
Vehicle movement from SW to NE No tow / articulation On the main road
On main carriageway No skidding, jack-knifing or overturning
Location at impact Not at, or within 20M of Jct First impact Back Hit vehicle:
Hit object in road None Off road: None
Did not leave carr Age of Driver Not traced
Hit and run Breath test Driver not contacted

Vehicle Reference 2 Car Parked
Vehicle movement from Park to Parked No tow / articulation On the main road
On main carriageway No skidding, jack-knifing or overturning
Location at impact Not at, or within 20M of Jct First impact Offside Hit vehicle:
Hit object in road None Off road: None
Did not leave carr Age of Driver Not traced
Not hit and run Breath test Not requested

Vehicle Reference 3 Car Parked
Vehicle movement from Park to Parked No tow / articulation On the main road
On main carriageway No skidding, jack-knifing or overturning
Location at impact Not at, or within 20M of Jct First impact Nearside Hit vehicle:
Hit object in road None Off road: None
Did not leave carr Age of Driver Not traced
Not hit and run Breath test Not requested

Accidents between dates 01/12/2012 and 30/11/2017 (60) months

Selection: Notes:

Selected using Pre-defined Query :

Vehicle Reference 4 Car Parked
Vehicle movement from Park to Parked No tow / articulation On the main road
On main carriageway No skidding, jack-knifing or overturning
Location at impact Not at, or within 20M of Jct First impact Nearside Hit vehicle:
Hit object in road None Off road: None
Did not leave carr Age of Driver Not traced
Not hit and run Breath test Not requested

Vehicle Reference 5 Car Parked
Vehicle movement from Park to Parked No tow / articulation On the main road
On main carriageway No skidding, jack-knifing or overturning
Location at impact Not at, or within 20M of Jct First impact Offside Hit vehicle:
Hit object in road None Off road: None
Did not leave carr Age of Driver Not traced
Not hit and run Breath test Not requested

Vehicle Reference 6 Car Parked
Vehicle movement from Park to Parked No tow / articulation On the main road
On main carriageway No skidding, jack-knifing or overturning
Location at impact Not at, or within 20M of Jct First impact Offside Hit vehicle:
Hit object in road None Off road: None
Did not leave carr Age of Driver Not traced
Not hit and run Breath test Not requested

Vehicle Reference 7 Car Parked
Vehicle movement from Park to Parked No tow / articulation On the main road
On main carriageway No skidding, jack-knifing or overturning
Location at impact Not at, or within 20M of Jct First impact Nearside Hit vehicle:
Hit object in road None Off road: None
Did not leave carr Age of Driver Not traced
Not hit and run Breath test Not requested

Vehicle Reference 8 Goods 3.5 tonnes mgw and under Going ahead but held up
Vehicle movement from NE to SW No tow / articulation On the main road
On main carriageway No skidding, jack-knifing or overturning
Location at impact Not at, or within 20M of Jct First impact Front Hit vehicle:
Hit object in road None Off road: None
Did not leave carr Age of Driver 35 Male
Not hit and run Breath test Negative

Casualty Reference: 1 Vehicle: 8 Age: 35 Male Driver/rider Severity: Slight
Not a pupil Seatbelt

Accidents between dates 01/12/2012 and 30/11/2017 (60) months

Selection: Notes:

Selected using Pre-defined Query :

W2361113 28/11/2013 Time 2005 Vehicles 2 Casualties 1 Slight
E:472660 N: 172228 First Road: U 7201 Road Type Single carriageway
Speed limit: 30 Junction Detail: Not within 20m of junction
Crossing: Control None Facilities: None within 50m Road surface Dry
Darkness: street lights present and lit Fine without high winds
Special Conditions at Site None Carriageway Hazards: None
Place accident reported: Elsewhere DfT Special Projects:

Causation

	Factor:	Participant:	Confidence:
1st:	Aggressive driving	Vehicle 1	Possible
2nd:	Passing too close to cyclist, horse rider or pedestrian	Vehicle 1	Possible
3rd:	Poor turn or manoeuvre	Vehicle 1	
4th:			
5th:			
6th:			

C1 TRAV S TO N OVTKG PC2 TRAV S TO N AS PC2 INDICATED RT TRN & MVD TO CENT CWAY. C1 COLL/W PC2.

Occurred on REDLANDS RD EXACT LOC NK POSS NR JNC UPPER REDLANDS RD READING

Vehicle Reference 1 Car Going ahead other
Vehicle movement from S to N No tow / articulation On the main road
On main carriageway No skidding, jack-knifing or overturning
Location at impact Not at, or within 20M of Jct First impact Front Hit vehicle:
Hit object in road None Off road: None
Did not leave carr Age of Driver 25 Male
Not hit and run Breath test Driver not contacted

Vehicle Reference 2 Pedal Cycle Going ahead other
Vehicle movement from S to N No tow / articulation On the main road
On main carriageway No skidding, jack-knifing or overturning
Location at impact Not at, or within 20M of Jct First impact Back Hit vehicle:
Hit object in road None Off road: None
Did not leave carr Age of Driver 19 Female
Not hit and run Breath test Not applicable

Casualty Reference: 1 Vehicle: 2 Age: 19 Female Driver/rider Severity: Slight
Not a pupil Seatbelt

Accidents between dates 01/12/2012 and 30/11/2017 (60) months

Selection: Notes:

Selected using Pre-defined Query :

W1480114 15/01/2014 Time 1646 Vehicles 2 Casualties 1 Slight
E:472571 N: 172386 First Road: U 7201 Road Type Single carriageway
Speed limit: 30 Junction Detail: T & Stag Jct Give way or controlled Unclassified 7201
Crossing: Control None Facilities: None within 50m Road surface Wet/Damp
Darkness: street lights present and lit Fine without high winds
Special Conditions at Site None Carriageway Hazards: None
Place accident reported: Elsewhere DfT Special Projects:

Causation

	Factor:	Participant:	Confidence:
1st:	Poor turn or manoeuvre	Vehicle 1	Very Likely
2nd:	Failed to look properly	Vehicle 1	Very Likely
3rd:			
4th:			
5th:			
6th:			

PC2 TRAV SE TO NW COLL/W O/SIDE C1 MAKING UTURN SE TO SE

Occurred on REDLANDS RD 10M N J/W ALLCROFT RD READING

Vehicle Reference 1 Car U-turn
Vehicle movement from SE to SE No tow / articulation On the main road
On main carriageway No skidding, jack-knifing or overturning
Location at impact Cleared junction or waiting/parke First impact Offside Hit vehicle:
Hit object in road None Off road: None
Did not leave carr Age of Driver 38 Female
Not hit and run Breath test Negative

Vehicle Reference 2 Pedal Cycle Going ahead other
Vehicle movement from SE to NW No tow / articulation On the main road
On main carriageway No skidding, jack-knifing or overturning
Location at impact Cleared junction or waiting/parke First impact Front Hit vehicle:
Hit object in road None Off road: None
Did not leave carr Age of Driver 36 Female
Not hit and run Breath test Not applicable

Casualty Reference: 1 Vehicle: 2 Age: 36 Female Driver/rider Severity: Slight
Not a pupil Seatbelt

Accidents between dates 01/12/2012 and 30/11/2017 (60) months

Selection: Notes:

Selected using Pre-defined Query :

W2380114 30/01/2014 Time 1025 Vehicles 1 Casualties 1 Slight
E:472753 N:172025 First Road: A 327 Road Type Single carriageway
Speed limit: 30 Junction Detail: T & Stag Jct Automatic traffic signal Unclassified 7201
Crossing: Control None Facilities: Ped. phase at traffic signal junction Road surface Wet/Damp
Daylight:street lights present Fine without high winds
Special Conditions at Site None Carriageway Hazards: None
Place accident reported: At scene DfT Special Projects:

Causation

	Factor:	Participant:	Confidence:
1st:	Failed to look properly	Casualty 1	Very Likely
2nd:	Careless/Reckless/In a hurry	Casualty 1	Possible
3rd:			
4th:			
5th:			
6th:			

PED XED RD TO S THRU TRAFF Q IN LN2 INTO PATH & COLL/W O/S C1 TRAV NW IN LN1

Occurred on A327 SHINFIELD RD J/W ELMHURST RD READING

Vehicle Reference 1 Car Going ahead other
Vehicle movement from SE to NW No tow / articulation On the main road
On main carriageway No skidding, jack-knifing or overturning
Location at impact Jct Approach First impact Front Hit vehicle:
Hit object in road None Off road: None
Did not leave carr Age of Driver 18 Female
Not hit and run Breath test Negative

Casualty Reference: 1 Vehicle: 1 Age: 22 Female Pedestrian Severity: Slight
Not a pupil Seatbelt
In zig-zag exit SW bound
Driver's offside masked

Accidents between dates 01/12/2012 and 30/11/2017 (60) months

Selection: Notes:

Selected using Pre-defined Query :

W0340414 07/04/2014 Time 1640 Vehicles 2 Casualties 1 Slight
E:472874 N:172352 First Road: U 7201 Road Type Single carriageway
Speed limit: 30 Junction Detail: T & Stag Jct Give way or controlled Unclassified 7201
Crossing: Control None Facilities: None within 50m Road surface Wet/Damp
Daylight:street lights present Raining without high winds
Special Conditions at Site None Carriageway Hazards: None
Place accident reported: At scene DfT Special Projects:

Causation

	Factor:	Participant:	Confidence:
1st:	Failed to look properly	Vehicle 1	Possible
2nd:	Failed to judge other persons path or speed	Vehicle 1	Possible
3rd:	Failed to look properly	Vehicle 2	Possible
4th:	Failed to judge other persons path or speed	Vehicle 2	Possible
5th:			
6th:			

C1 TRAV E TO W OVTKNG PRKD VEHS COLL/W C2 TRAV W TO E

Occurred on UPPER REDLANDS ROAD J/W AVEBURY SQUARE READING

Vehicle Reference 1 Car Overtaking stat vehicle O/S
Vehicle movement from E to W No tow / articulation On the main road
On main carriageway No skidding, jack-knifing or overturning
Location at impact Cleared junction or waiting/parke First impact Front Hit vehicle:
Hit object in road None Off road: None
Did not leave carr Age of Driver 27 Male
Not hit and run Breath test Driver not contacted

Vehicle Reference 2 Car Going ahead other
Vehicle movement from W to E No tow / articulation On the main road
On main carriageway No skidding, jack-knifing or overturning
Location at impact Jct Approach First impact Front Hit vehicle:
Hit object in road None Off road: None
Did not leave carr Age of Driver 29 Female
Not hit and run Breath test Negative

Casualty Reference: 1 Vehicle: 2 Age: 29 Female Driver/rider Severity: Slight
Not a pupil Seatbelt

Accidents between dates 01/12/2012 and 30/11/2017 (60) months

Selection: Notes:

Selected using Pre-defined Query :

W1760414 24/04/2014 Time 0850 Vehicles 2 Casualties 5 Slight
E:472719 N:172125 First Road: U 7201 Road Type Single carriageway
Speed limit: 30 Junction Detail: Not within 20m of junction
Crossing: Control None Facilities: None within 50m Road surface Wet/Damp
Daylight:street lights present Fine without high winds
Special Conditions at Site None Carriageway Hazards: None
Place accident reported: Elsewhere DfT Special Projects:

Causation

Factor:	Participant:	Confidence:
1st:		
2nd:		
3rd:		
4th:		
5th:		
6th:		

C2 TRAV IN NK DIR, REVRSD TO ALLOW VEH THRU, LGV1 TRAV IN OPP DIR PASSD THRU AT SPEED & COLL/W C2

Occurred on REDLANDS RD READING EX LOC NK

Vehicle Reference 1 Goods 3.5 tonnes mgw and under Going ahead other
Vehicle movement from N to S No tow / articulation On the main road
On main carriageway No skidding, jack-knifing or overturning
Location at impact Not at, or within 20M of Jct First impact Offside Hit vehicle:
Hit object in road None Off road: None
Did not leave carr Age of Driver 60 Male
Hit and run Breath test Driver not contacted

Accidents between dates 01/12/2012 and 30/11/2017 (60) months

Selection: Notes:

Selected using Pre-defined Query :

Vehicle Reference 2 Car Going ahead but held up
Vehicle movement from S to N No tow / articulation On the main road
On main carriageway No skidding, jack-knifing or overturning
Location at impact Not at, or within 20M of Jct First impact Offside Hit vehicle:
Hit object in road None Off road: None
Did not leave carr Age of Driver 33 Female
Not hit and run Breath test Driver not contacted

Casualty Reference: 1	Vehicle: 2	Age: 33	Female	Driver/rider	Severity: Slight
Not a pupil				Seatbelt	
Casualty Reference: 2	Vehicle: 2	Age: 9	Male	Passenger	Severity: Slight
Not a pupil				Seatbelt	
Back seat					
Casualty Reference: 3	Vehicle: 2	Age: 14	Female	Passenger	Severity: Slight
Not a pupil				Seatbelt	
Back seat					
Casualty Reference: 4	Vehicle: 2	Age: 31	Male	Passenger	Severity: Slight
Not a pupil				Seatbelt	
Back seat					
Casualty Reference: 5	Vehicle: 2	Age: 33	Female	Passenger	Severity: Slight
Not a pupil				Seatbelt	
Front seat					

Accidents between dates 01/12/2012 and 30/11/2017 (60) months

Selection: Notes:

Selected using Pre-defined Query :

W1040315 17/03/2015 Time 1600 Vehicles 2 Casualties 1 Slight
E:472655 N:172224 First Road: U 7201 Road Type Single carriageway
Speed limit: 30 Junction Detail: Pri Drive Give way or controlled Unclassified 7201
Crossing: Control None Facilities: None within 50m Road surface Dry
Daylight:street lights present Fine without high winds
Special Conditions at Site None Carriageway Hazards: None
Place accident reported: At scene DfT Special Projects:

Causation

	Factor:	Participant:	Confidence:
1st:	Failed to look properly	Vehicle 1	Possible
2nd:	Failed to look properly	Vehicle 2	Possible
3rd:	Poor turn or manoeuvre	Vehicle 1	
4th:			
5th:			
6th:			

C1 PULLD OUT FROM PRIVATE PKG AREA & TRND LT TRAV SW TO NW HIT PC2 TRAV NW

Occurred on REDLANDS RD 15 M N J/W SOUTHERN HILL READING

Vehicle Reference 1 Car Turning left
Vehicle movement from SW to NW No tow / articulation On the main road
On main carriageway No skidding, jack-knifing or overturning
Location at impact Entering from slip road First impact Offside Hit vehicle:
Hit object in road None Off road: None
Did not leave carr Age of Driver 38 Male
Not hit and run Breath test Not requested

Vehicle Reference 2 Pedal Cycle Going ahead other
Vehicle movement from SE to NW No tow / articulation On the main road
On main carriageway No skidding, jack-knifing or overturning
Location at impact Cleared junction or waiting/parke First impact Front Hit vehicle:
Hit object in road None Off road: None
Did not leave carr Age of Driver 19 Male
Not hit and run Breath test Not applicable

Casualty Reference: 1 Vehicle: 2 Age: 19 Male Driver/rider Severity: Slight
Not a pupil Seatbelt

Accidents between dates 01/12/2012 and 30/11/2017 (60) months

Selection: Notes:

Selected using Pre-defined Query :

W0910815 16/08/2015 Time 0414 Vehicles 1 Casualties 2 Slight
E:472764 N:172032 First Road: A 327 Road Type Single carriageway
Speed limit: 30 Junction Detail: Multi Jct Automatic traffic signal Unclassified 7201
Crossing: Control None Facilities: Pelican, puffin, toucan etc. Road surface Dry
Darkness: street lights present and lit Fine without high winds
Special Conditions at Site None Carriageway Hazards: None
Place accident reported: Elsewhere DfT Special Projects:

Causation

	Factor:	Participant:	Confidence:
1st:	Impaired by alcohol	Vehicle 1	Very Likely
2nd:	Careless/Reckless/In a hurry	Vehicle 1	Very Likely
3rd:	Poor turn or manoeuvre	Vehicle 1	
4th:			
5th:			
6th:			

INTOX C1 TRAV SE LEFT CWAY ON NSIDE & HIT AN ATS THEN CONTINUED & HIT FENCE & OVRTND
Occurred on A327 SHINFIELD ROAD J/W ELMHURST ROAD READING

Vehicle Reference 1 Car Going ahead other
Vehicle movement from NW to SE No tow / articulation On the main road
On main carriageway Overturned
Location at impact Cleared junction or waiting/parke First impact Front Hit vehicle:
Hit object in road None Off road: Road sign / ATS
Nearside Age of Driver 23 Female
Not hit and run Breath test Positive

Casualty Reference: 1 Vehicle: 1 Age: 23 Female Driver/rider Severity: Slight
Not a pupil Seatbelt
Casualty Reference: 2 Vehicle: 1 Age: 23 Male Passenger Severity: Slight
Not a pupil Seatbelt
Front seat

Accidents between dates 01/12/2012 and 30/11/2017 (60) months

Selection: Notes:

Selected using Pre-defined Query :

W0100716 01/07/2016 Time 1545 Vehicles 2 Casualties 1 Slight
E:472695 N:172168 First Road: U 7201 Road Type Single carriageway
Speed limit: 30 Junction Detail: T & Stag Jct Give way or controlled Unclassified 7201
Crossing: Control None Facilities: None within 50m Road surface Dry
Daylight:street lights present Fine without high winds
Special Conditions at Site None Carriageway Hazards: None
Place accident reported: At scene DfT Special Projects:

Causation

Factor:	Participant:	Confidence:
1st: Failed to judge other persons path or speed	Vehicle 1	Very Likely
2nd:		
3rd:		
4th:		
5th:		
6th:		

C2 WAITG TO TRN RT SE TO NE WAS HIT IN REAR BY C1 TRAV NW

Occurred on REDLANDS ROAD J/W NEW ROAD READING

Vehicle Reference 1 Car Going ahead other
Vehicle movement from SE to NW No tow / articulation On the main road
On main carriageway No skidding, jack-knifing or overturning
Location at impact Jct Approach First impact Front Hit vehicle:
Hit object in road None Off road: None
Did not leave carr Age of Driver 39 Male
Not hit and run Breath test Negative

Vehicle Reference 2 Car Waiting to turn right
Vehicle movement from SE to NE No tow / articulation On the main road
On main carriageway No skidding, jack-knifing or overturning
Location at impact Jct Approach First impact Back Hit vehicle:
Hit object in road None Off road: None
Did not leave carr Age of Driver 43 Male
Not hit and run Breath test Negative

Casualty Reference: 1 Vehicle: 2 Age: 43 Male Driver/rider Severity: Slight
Not a pupil Seatbelt

Accidents between dates 01/12/2012 and 30/11/2017 (60) months

Selection: Notes:

Selected using Pre-defined Query :

160310391 05/11/2016 Time 2028 Vehicles 2 Casualties 1 Slight
E:472994 N:172372 First Road: U 7201 Road Type Single carriageway
Speed limit: 30 Junction Detail: T & Stag Jct Give way or controlled Unclassified 7201
Crossing: Control None Facilities: None within 50m Road surface Dry
Darkness: street lights present and lit Fine without high winds
Special Conditions at Site None Carriageway Hazards: None
Place accident reported: At scene DfT Special Projects:

Causation

Factor:	Participant:	Confidence:
1st: Careless/Reckless/In a hurry	Vehicle 1	Possible
2nd:		
3rd:		
4th:		
5th:		
6th:		

C1 TRAV S FAILD TO G/WAY AT XRDS & COLL/W MC2 TRAV E
Occurred on UPPER REDLANDS RD J/W ALEXANDRA RD READING

Vehicle Reference 1 Car Going ahead other
Vehicle movement from N to S No tow / articulation On the main road
On main carriageway No skidding, jack-knifing or overturning
Location at impact Mid Junction - on roundabout or r First impact Front Hit vehicle:
Hit object in road None Off road: None
Did not leave carr Age of Driver 46 Male
Not hit and run Breath test Not requested

Vehicle Reference 2 Motorcycle 50cc and under Going ahead other
Vehicle movement from W to E No tow / articulation On the main road
On main carriageway No skidding, jack-knifing or overturning
Location at impact Mid Junction - on roundabout or r First impact Front Hit vehicle:
Hit object in road None Off road: None
Did not leave carr Age of Driver 16 Male
Not hit and run Breath test Not requested

Casualty Reference: 1 Vehicle: 2 Age: 16 Male Driver/rider Severity: Slight
Not a pupil Seatbelt

Accidents between dates 01/12/2012 and 30/11/2017 (60) months

Selection: Notes:

Selected using Pre-defined Query :

160362757 13/12/2016 Time 1023 Vehicles 3 Casualties 1 Slight
E:472592 N:172355 First Road: U 7201 Road Type Single carriageway
Speed limit: 30 Junction Detail: T & Stag Jct Give way or controlled Unclassified 7201
Crossing: Control None Facilities: None within 50m Road surface Wet/Damp
Daylight:street lights present Fine without high winds
Special Conditions at Site None Carriageway Hazards: None
Place accident reported: At scene DfT Special Projects:

Causation

Factor:	Participant:	Confidence:
1st: Other	Vehicle 1	Very Likely
2nd:		
3rd:		
4th:		
5th:		
6th:		

AIRBAGS DEPLOYD WHILST DRIVG

C1 TRAV SE AIRBAGS DEPLOYD WHILST DRIVG CAUSG C1 TO COLL/W PRKD C2 WHILST OVRTKG IT & CAUSG SHUNT INTO C3

Occurred on REDLANDS ROAD J/W ALLCROFT ROAD READING

Vehicle Reference 1 Car Overtaking stat vehicle O/S
Vehicle movement from NW to SE No tow / articulation On the main road
On main carriageway No skidding, jack-knifing or overturning
Location at impact Cleared junction or waiting/parke First impact Front Hit vehicle:
Hit object in road None Off road: None
Did not leave carr Age of Driver 77 Female
Not hit and run Breath test Not applicable

Casualty Reference: 1 Vehicle: 1 Age: 77 Female Driver/rider Severity: Slight
Not a pupil Seatbelt

Vehicle Reference 2 Car Parked
Vehicle movement from Park to Parked No tow / articulation On the main road
On main carriageway No skidding, jack-knifing or overturning
Location at impact Cleared junction or waiting/parke First impact Back Hit vehicle:
Hit object in road None Off road: None
Did not leave carr Age of Driver Not traced
Not hit and run Breath test Driver not contacted

Vehicle Reference 3 Car Parked
Vehicle movement from Park to Parked No tow / articulation On the main road
On main carriageway No skidding, jack-knifing or overturning
Location at impact Cleared junction or waiting/parke First impact Front Hit vehicle:
Hit object in road None Off road: None
Did not leave carr Age of Driver Not traced
Not hit and run Breath test Driver not contacted

Accidents between dates 01/12/2012 and 30/11/2017 (60) months

Selection: Notes:

Selected using Pre-defined Query :

170037742 31/01/2017 Time 1957 Vehicles 2 Casualties 1 Slight
E:472682 N:172195 First Road: U 7201 Road Type Single carriageway
Speed limit: 30 Junction Detail: Pri Drive Give way or controlled Unclassified
Crossing: Control None Facilities: None within 50m Road surface Wet/Damp
Darkness: street lights present and lit Raining without high winds
Special Conditions at Site None Carriageway Hazards: None
Place accident reported: At scene DfT Special Projects:

Causation

Factor:	Participant:	Confidence:
1st: Cyclist wearing dark clothing at night	Vehicle 2	Very Likely
2nd: Not displaying lights at night or in poor visibility	Vehicle 2	Very Likely
3rd: Failed to look properly	Vehicle 1	
4th:		
5th:		
6th:		

C1 ENT RD FROM E TO NK DIR & COLL/W MC2 TRAV SE. MC2 RIDER WEARG DARK CLOTHG & NO LIGHTS
Occurred on REDLANDS RD J/W PRIVATE DRIVE NR UPPER REDLANDS RD EX ONE NK READING

Vehicle Reference 1 Car Turning right
Vehicle movement from E to NW No tow / articulation On the main road
On main carriageway No skidding, jack-knifing or overturning
Location at impact Entering main road First impact Front Hit vehicle:
Hit object in road None Off road: None
Did not leave carr Age of Driver 36 Male
Not hit and run Breath test Negative

Vehicle Reference 2 Pedal Cycle Going ahead other
Vehicle movement from NW to SE No tow / articulation On the main road
On main carriageway No skidding, jack-knifing or overturning
Location at impact Jct Approach First impact Nearside Hit vehicle:
Hit object in road None Off road: None
Did not leave carr Age of Driver 21 Female
Not hit and run Breath test Not applicable

Casualty Reference: 1 Vehicle: 2 Age: 21 Female Driver/rider Severity: Slight
Not a pupil Seatbelt

Accidents between dates 01/12/2012 and 30/11/2017 (60) months

Selection: Notes:

Selected using Pre-defined Query :

170047979 06/02/2017 Time 1814 Vehicles 2 Casualties 1 Serious
E:472580 N:172367 First Road: U 7201 Road Type Single carriageway
Speed limit: 30 Junction Detail: T & Stag Jct Give way or controlled Unclassified 7201
Crossing: Control None Facilities: None within 50m Road surface Wet/Damp
Darkness: street lights present and lit Fine without high winds
Special Conditions at Site None Carriageway Hazards: None
Place accident reported: At scene DfT Special Projects:

Causation

Factor:	Participant:	Confidence:
1st: Failed to look properly	Vehicle 1	Very Likely
2nd:		
3rd:		
4th:		
5th:		
6th:		

C1 FAILED TO G/WAY & TRND LFT W TO N ONTO MAIN RD & COLL/W PC2 TRAV N DOWNHILL

Occurred on REDLANDS RD EX JUNC NK READING

Vehicle Reference 1 Car Turning left
Vehicle movement from W to N No tow / articulation On the main road
On main carriageway No skidding, jack-knifing or overturning
Location at impact Entering main road First impact Offside Hit vehicle:
Hit object in road None Off road: None
Did not leave carr Age of Driver 50 Male
Not hit and run Breath test Negative

Vehicle Reference 2 Pedal Cycle Going ahead other
Vehicle movement from S to N No tow / articulation On the main road
On main carriageway No skidding, jack-knifing or overturning
Location at impact Mid Junction - on roundabout or r First impact Front Hit vehicle:
Hit object in road None Off road: None
Did not leave carr Age of Driver 57 Male
Not hit and run Breath test Not applicable

Casualty Reference: 1 Vehicle: 2 Age: 57 Male Driver/rider Severity: Serious
Not a pupil Seatbelt

Accidents between dates 01/12/2012 and 30/11/2017 (60) months

Selection: Notes:

Selected using Pre-defined Query :

170159473 25/05/2017 Time 0947 Vehicles 2 Casualties 1 Slight
E:472748 N:172040 First Road: A 327 Road Type Single carriageway
Speed limit: 30 Junction Detail: T & Stag Jct Automatic traffic signal Unclassified 7201
Crossing: Control None Facilities: None within 50m Road surface Dry
Daylight:street lights present Fine without high winds
Special Conditions at Site None Carriageway Hazards: None
Place accident reported: At scene DfT Special Projects:

Causation

	Factor:	Participant:	Confidence:
1st:	Failed to look properly	Vehicle 1	Very Likely
2nd:	Poor turn or manoeuvre	Vehicle 1	Very Likely
3rd:			
4th:			
5th:			
6th:			

C1 FAILED TO GWAY TRNG RT SE TO NE & COLL/W PC2 TRAV SE
Occurred on A327 SHINFIELD ROAD J/W ELMHURST ROAD READING

Vehicle Reference 1 Car Turning right
Vehicle movement from SE to NE No tow / articulation On the main road
On main carriageway No skidding, jack-knifing or overturning
Location at impact Leaving main road First impact Front Hit vehicle:
Hit object in road None Off road: None
Did not leave carr Age of Driver 72 Female
Not hit and run Breath test Negative

Vehicle Reference 2 Pedal Cycle Going ahead other
Vehicle movement from NW to SE No tow / articulation On the main road
On main carriageway No skidding, jack-knifing or overturning
Location at impact Mid Junction - on roundabout or r First impact Offside Hit vehicle:
Hit object in road None Off road: None
Did not leave carr Age of Driver 26 Male
Not hit and run Breath test Not applicable

Casualty Reference: 1 Vehicle: 2 Age: 26 Male Driver/rider Severity: Slight
Not a pupil Seatbelt

Accidents between dates 01/12/2012 and 30/11/2017 (60) months

Selection: Notes:

Selected using Pre-defined Query :

170179481 06/06/2017 Time 0634 Vehicles 2 Casualties 1 Slight
E:472750 N:172039 First Road: A 327 Road Type Single carriageway
Speed limit: 30 Junction Detail: T & Stag Jct Automatic traffic signal Unclassified 7201
Crossing: Control None Facilities: Ped. phase at traffic signal junction Road surface Wet/Damp
Daylight:street lights present Raining without high winds
Special Conditions at Site None Carriageway Hazards: None
Place accident reported: At scene DfT Special Projects:

Causation

	Factor:	Participant:	Confidence:
1st:	Failed to judge other persons path or speed	Vehicle 1	Possible
2nd:	Failed to look properly	Vehicle 1	Very Likely
3rd:			
4th:			
5th:			
6th:			

C1 TRNG RT SE TO NE COLL/W C2 TRAV SE

Occurred on A327 SHINFIELD ROAD J/W ELMHURST ROAD READING

Vehicle Reference 1 Car Turning right
Vehicle movement from SE to NE No tow / articulation On the main road
On main carriageway No skidding, jack-knifing or overturning
Location at impact Leaving main road First impact Offside Hit vehicle:
Hit object in road None Off road: None
Did not leave carr Age of Driver 47 Female
Not hit and run Breath test Driver not contacted

Casualty Reference: 1 Vehicle: 1 Age: 23 Female Passenger Severity: Slight
Not a pupil Seatbelt
Front seat

Vehicle Reference 2 Car Starting
Vehicle movement from NW to SE No tow / articulation On the main road
On main carriageway No skidding, jack-knifing or overturning
Location at impact Mid Junction - on roundabout or r First impact Offside Hit vehicle:
Hit object in road None Off road: None
Did not leave carr Age of Driver 24 Male
Not hit and run Breath test Negative

Accidents between dates 01/12/2012 and 30/11/2017 (60) months

Selection: Notes:

Selected using Pre-defined Query :

170206211 29/06/2017 Time 1805 Vehicles 2 Casualties 1 Slight
E:472749 N:172037 First Road: A 327 Road Type Single carriageway
Speed limit: 30 Junction Detail: Crossroads Automatic traffic signal Unclassified 7201
Crossing: Control None Facilities: None within 50m Road surface Dry
Daylight:street lights present Fine without high winds
Special Conditions at Site None Carriageway Hazards: None
Place accident reported: Elsewhere DfT Special Projects:

Causation

	Factor:	Participant:	Confidence:
1st:	Failed to look properly	Vehicle 1	Very Likely
2nd:	Passing too close to cyclist, horse rider or pedestrian	Vehicle 1	Possible
3rd:	Distraction in vehicle	Vehicle 1	Possible
4th:	Careless/Reckless/In a hurry	Vehicle 1	Possible
5th:			
6th:			

PC2 HELD UP AT ATS WAITG TO TRN RT S TO E HIT IN REAR BY C1

Occurred on A327 SHINFIELD RD J/W ELMHURST RD EARLEY

Vehicle Reference 1 Car Turning right
Vehicle movement from S to E No tow / articulation On the main road
On main carriageway No skidding, jack-knifing or overturning
Location at impact Jct Approach First impact Front Hit vehicle:
Hit object in road None Off road: None
Did not leave carr Age of Driver 30 Male
Not hit and run Breath test Not requested

Vehicle Reference 2 Pedal Cycle Waiting to turn right
Vehicle movement from S to E No tow / articulation On the main road
On main carriageway No skidding, jack-knifing or overturning
Location at impact Jct Approach First impact Back Hit vehicle:
Hit object in road None Off road: None
Did not leave carr Age of Driver 37 Male
Not hit and run Breath test Not applicable

Casualty Reference: 1 Vehicle: 2 Age: 37 Male Driver/rider Severity: Slight
Not a pupil Seatbelt

Accidents between dates **01/12/2012** **and** **30/11/2017** (60) months

Selection:

Notes:

Selected using Pre-defined Query :

Accidents involving:

	Fatal	Serious	Slight	Total
Motor vehicles only (excluding 2-wheels)	0	2	12	14
2-wheeled motor vehicles	0	0	1	1
Pedal cycles	0	1	6	7
Horses & other	0	0	0	0
Total	0	3	19	22


Casualties:

	Fatal	Serious	Slight	Total
Vehicle driver	0	1	10	11
Passenger	0	0	8	8
Motorcycle rider	0	0	1	1
Cyclist	0	1	6	7
Pedestrian	0	1	1	2
Other	0	0	0	0
Total	0	3	26	29



crashmap.co.uk

Crash Date:	Saturday, February 10, 2018	Time of Crash:	12:15:00 PM	Crash Reference:	2018430057394
Highest Injury Severity:	Slight	Road Number:	U0	Number of Casualties:	1
Highway Authority:	Reading			Number of Vehicles:	2
Local Authority:	Reading Borough			OS Grid Reference:	472584 172360
Weather Description:	Fine without high winds				
Road Surface Description:	Wet or Damp				
Speed Limit:	30				
Light Conditions:	Daylight: regardless of presence of streetlights				
Carriageway Hazards:	None				
Junction Detail:	T or staggered junction				
Junction Pedestrian Crossing:	Pedestrian phase at traffic signal junction				
Road Type:	Single carriageway				
Junction Control:	Give way or uncontrolled				

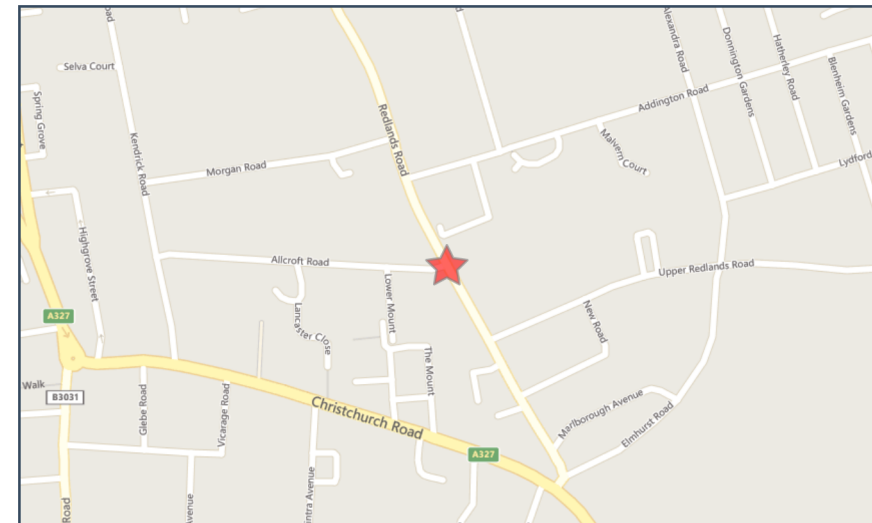

For more information about the data please visit: www.crashmap.co.uk/home/Faq

To subscribe to unlimited reports using CrashMap Pro visit www.crashmap.co.uk/Home/Premium_Services



Vehicles involved

Vehicle Ref	Vehicle Type	Vehicle Age	Driver Gender	Driver Age Band	Vehicle Manoeuvre	First Point of Impact	Journey Purpose	Hit Object - On Carriageway	Hit Object - Off Carriageway
2	Pedal cycle	-1	Male	46 - 55	Vehicle proceeding normally along the carriageway, not on a bend	Front	Other	None	None
1	Car (excluding private hire)	-1	Male	Unknown	Vehicle is in the act of turning right	Front	Other	None	None

Casualties

Vehicle Ref	Casualty Ref	Injury Severity	Casualty Class	Gender	Age Band	Pedestrian Location	Pedestrian Movement
2	1	Slight	Driver or rider	Male	46 - 55	Unknown or other	Unknown or other


For more information about the data please visit: www.crashmap.co.uk/home/Faq

To subscribe to unlimited reports using CrashMap Pro visit www.crashmap.co.uk/Home/Premium_Services



crashmap.co.uk

Crash Date:	Thursday, August 16, 2018	Time of Crash:	10:30:00 AM	Crash Reference:	2018430252310
Highest Injury Severity:	Slight	Road Number:	U0	Number of Casualties:	1
Highway Authority:	Reading			Number of Vehicles:	2
Local Authority:	Reading Borough			OS Grid Reference:	472776 172057
Weather Description:	Raining without high winds				
Road Surface Description:	Wet or Damp				
Speed Limit:	30				
Light Conditions:	Daylight: regardless of presence of streetlights				
Carriageway Hazards:	None				
Junction Detail:	T or staggered junction				
Junction Pedestrian Crossing:	Pedestrian phase at traffic signal junction				
Road Type:	Single carriageway				
Junction Control:	Auto traffic signal				

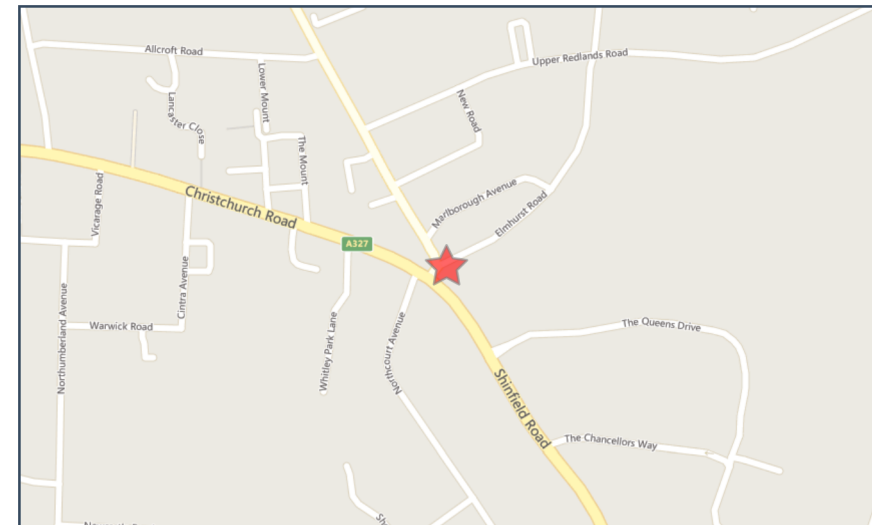

For more information about the data please visit: www.crashmap.co.uk/home/Faq
To subscribe to unlimited reports using CrashMap Pro visit www.crashmap.co.uk/Home/Premium_Services



Vehicles involved

Vehicle Ref	Vehicle Type	Vehicle Age	Driver Gender	Driver Age Band	Vehicle Manoeuvre	First Point of Impact	Journey Purpose	Hit Object - On Carriageway	Hit Object - Off Carriageway
2	Car (excluding private hire)	2	Female	26 - 35	Vehicle is waiting to proceed normally but is held up	Back	Other	None	None
1	Car (excluding private hire)	19	Female	Unknown	Vehicle proceeding normally along the carriageway, not on a bend	Front	Other	None	None

Casualties

Vehicle Ref	Casualty Ref	Injury Severity	Casualty Class	Gender	Age Band	Pedestrian Location	Pedestrian Movement
2	1	Slight	Driver or rider	Female	26 - 35	Unknown or other	Unknown or other

For more information about the data please visit: www.crashmap.co.uk/home/Faq

To subscribe to unlimited reports using CrashMap Pro visit www.crashmap.co.uk/Home/Premium_Services



crashmap.co.uk

Crash Date: Monday, September 10, 2018 **Time of Crash:** 4:12:00 PM **Crash Reference:** 2018430278467


Highest Injury Severity: Slight
Highway Authority: Reading
Local Authority: Reading Borough
Weather Description: Fine without high winds
Road Surface Description: Dry
Speed Limit: 30
Light Conditions: Daylight: regardless of presence of streetlights
Carriageway Hazards: None
Junction Detail: Multiple junction
Junction Pedestrian Crossing: Pedestrian phase at traffic signal junction
Road Type: Single carriageway
Junction Control: Auto traffic signal

Road Number: A327

Number of Casualties: 1

Number of Vehicles: 1

OS Grid Reference: 472737 172036

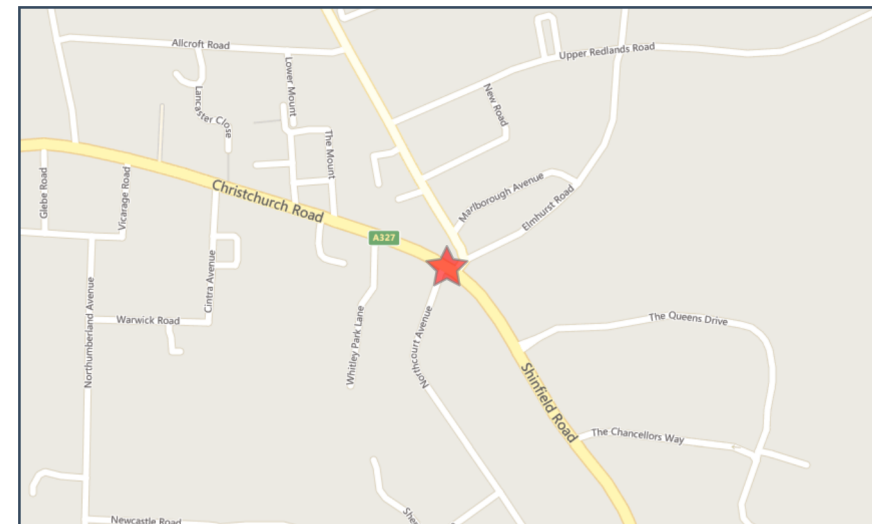

For more information about the data please visit: www.crashmap.co.uk/home/Faq

To subscribe to unlimited reports using CrashMap Pro visit www.crashmap.co.uk/Home/Premium_Services



crashmap.co.uk

Vehicles involved

Vehicle Ref	Vehicle Type	Vehicle Age	Driver Gender	Driver Age Band	Vehicle Manoeuvre	First Point of Impact	Journey Purpose	Hit Object - On Carriageway	Hit Object - Off Carriageway
1	Car (excluding private hire)	7	Male	56 - 65	Vehicle is in the act of turning left	Front	Other	None	None

Casualties

Vehicle Ref	Casualty Ref	Injury Severity	Casualty Class	Gender	Age Band	Pedestrian Location	Pedestrian Movement
1	1	Slight	Pedestrian	Male	26 - 35	In carriageway, crossing elsewhere	Crossing from driver's nearside


For more information about the data please visit: www.crashmap.co.uk/home/Faq

To subscribe to unlimited reports using CrashMap Pro visit www.crashmap.co.uk/Home/Premium_Services



crashmap.co.uk

Crash Date:	Monday, October 08, 2018	Time of Crash:	7:10:00 PM	Crash Reference:	2018430307749
Highest Injury Severity:	Serious	Road Number:	U0	Number of Casualties:	1
Highway Authority:	Reading			Number of Vehicles:	2
Local Authority:	Reading Borough			OS Grid Reference:	472991 172371
Weather Description:	Fine without high winds				
Road Surface Description:	Dry				
Speed Limit:	20				
Light Conditions:	Darkness: street lights present and lit				
Carriageway Hazards:	None				
Junction Detail:	Crossroads				
Junction Pedestrian Crossing:	No physical crossing facility within 50 metres				
Road Type:	Single carriageway				
Junction Control:	Give way or uncontrolled				

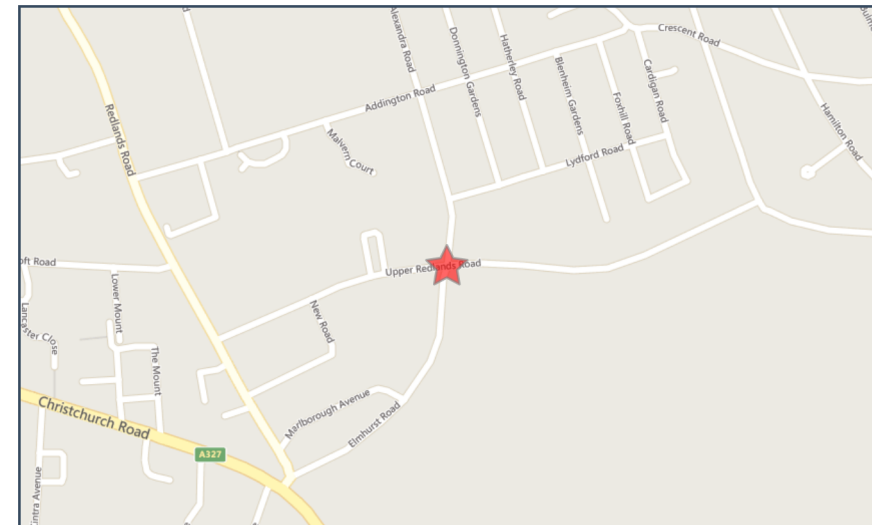

For more information about the data please visit: www.crashmap.co.uk/home/Faq
To subscribe to unlimited reports using CrashMap Pro visit www.crashmap.co.uk/Home/Premium_Services



Vehicles involved

Vehicle Ref	Vehicle Type	Vehicle Age	Driver Gender	Driver Age Band	Vehicle Maneuvre	First Point of Impact	Journey Purpose	Hit Object - On Carriageway	Hit Object - Off Carriageway
2	Motorcycle over 50cc and up to 125cc	-1	Male	26 - 35	Vehicle proceeding normally along the carriageway, not on a bend	Nearside	Journey as part of work	None	None
1	Car (excluding private hire)	13	Male	26 - 35	Vehicle proceeding normally along the carriageway, not on a bend	Front	Commuting to/from work	None	None

Casualties

Vehicle Ref	Casualty Ref	Injury Severity	Casualty Class	Gender	Age Band	Pedestrian Location	Pedestrian Movement
2	1	Serious	Driver or rider	Male	26 - 35	Unknown or other	Unknown or other


For more information about the data please visit: www.crashmap.co.uk/home/Faq

To subscribe to unlimited reports using CrashMap Pro visit www.crashmap.co.uk/Home/Premium_Services

APPENDIX 2


RESIDENTIAL PARKING ZONE 15R

The Mount, Christchurch Rd, Redlands Rd, New Rd, Marlborough Rd, Elmhurst Rd, Whitley Park Lane

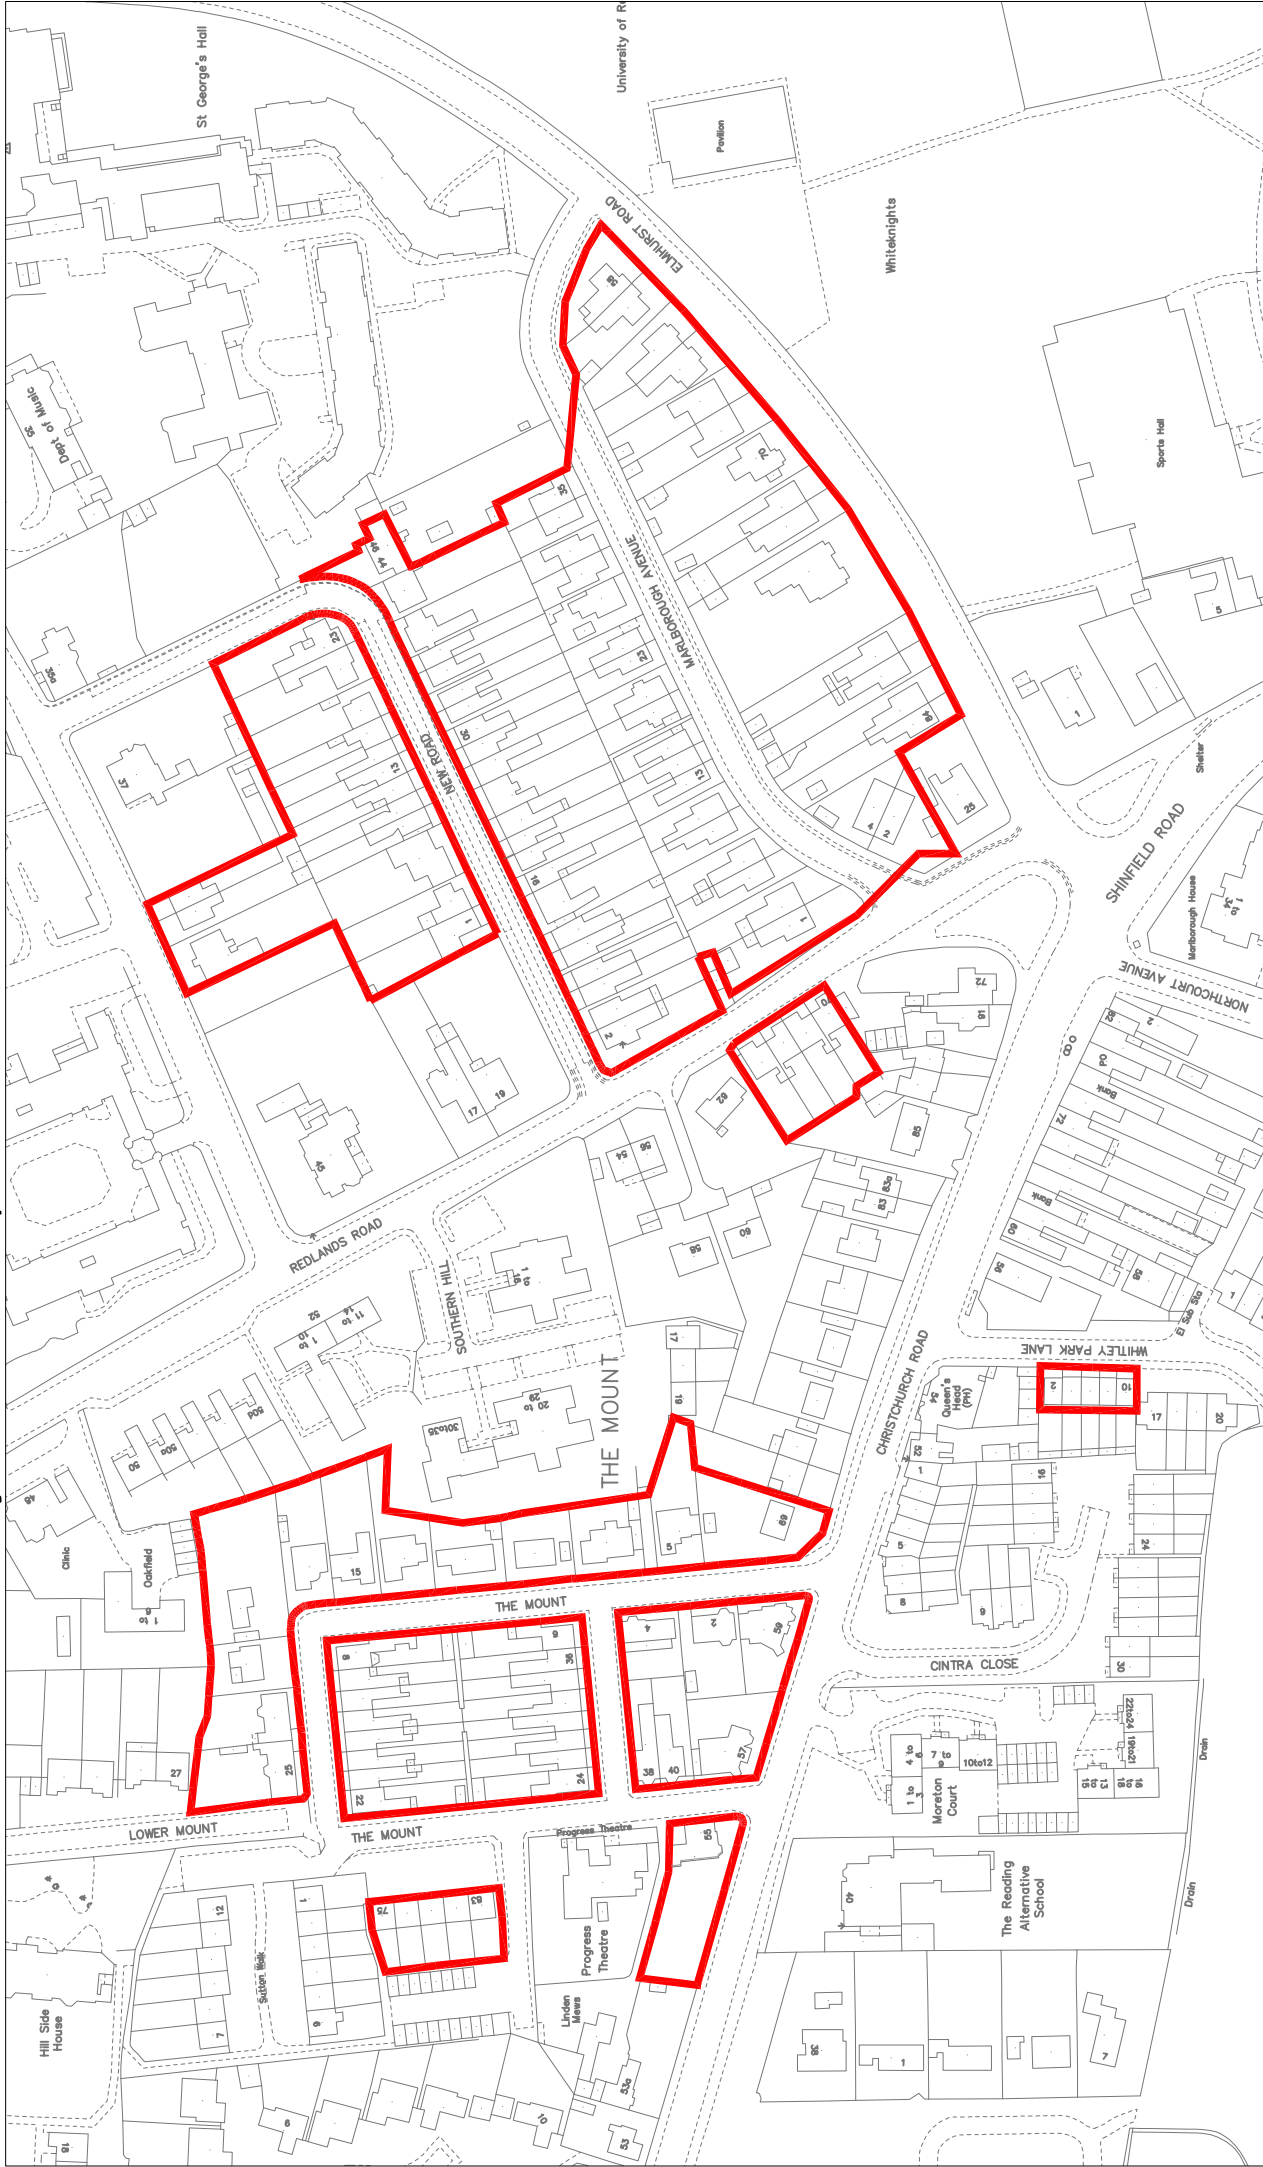


Transportation & Streetcare Civic Offices Bridge Street Reading RG1 2LU  Reading Borough Council Working better with you	Project		Scale	NTS	Drawn	JT	Checked	ER
	Residents Parking Zones		Drawing no. RP Zones/15R					
	Drawing		Key: Resident Parking Zone					

Eastern Avenue and Upper Redlands Road

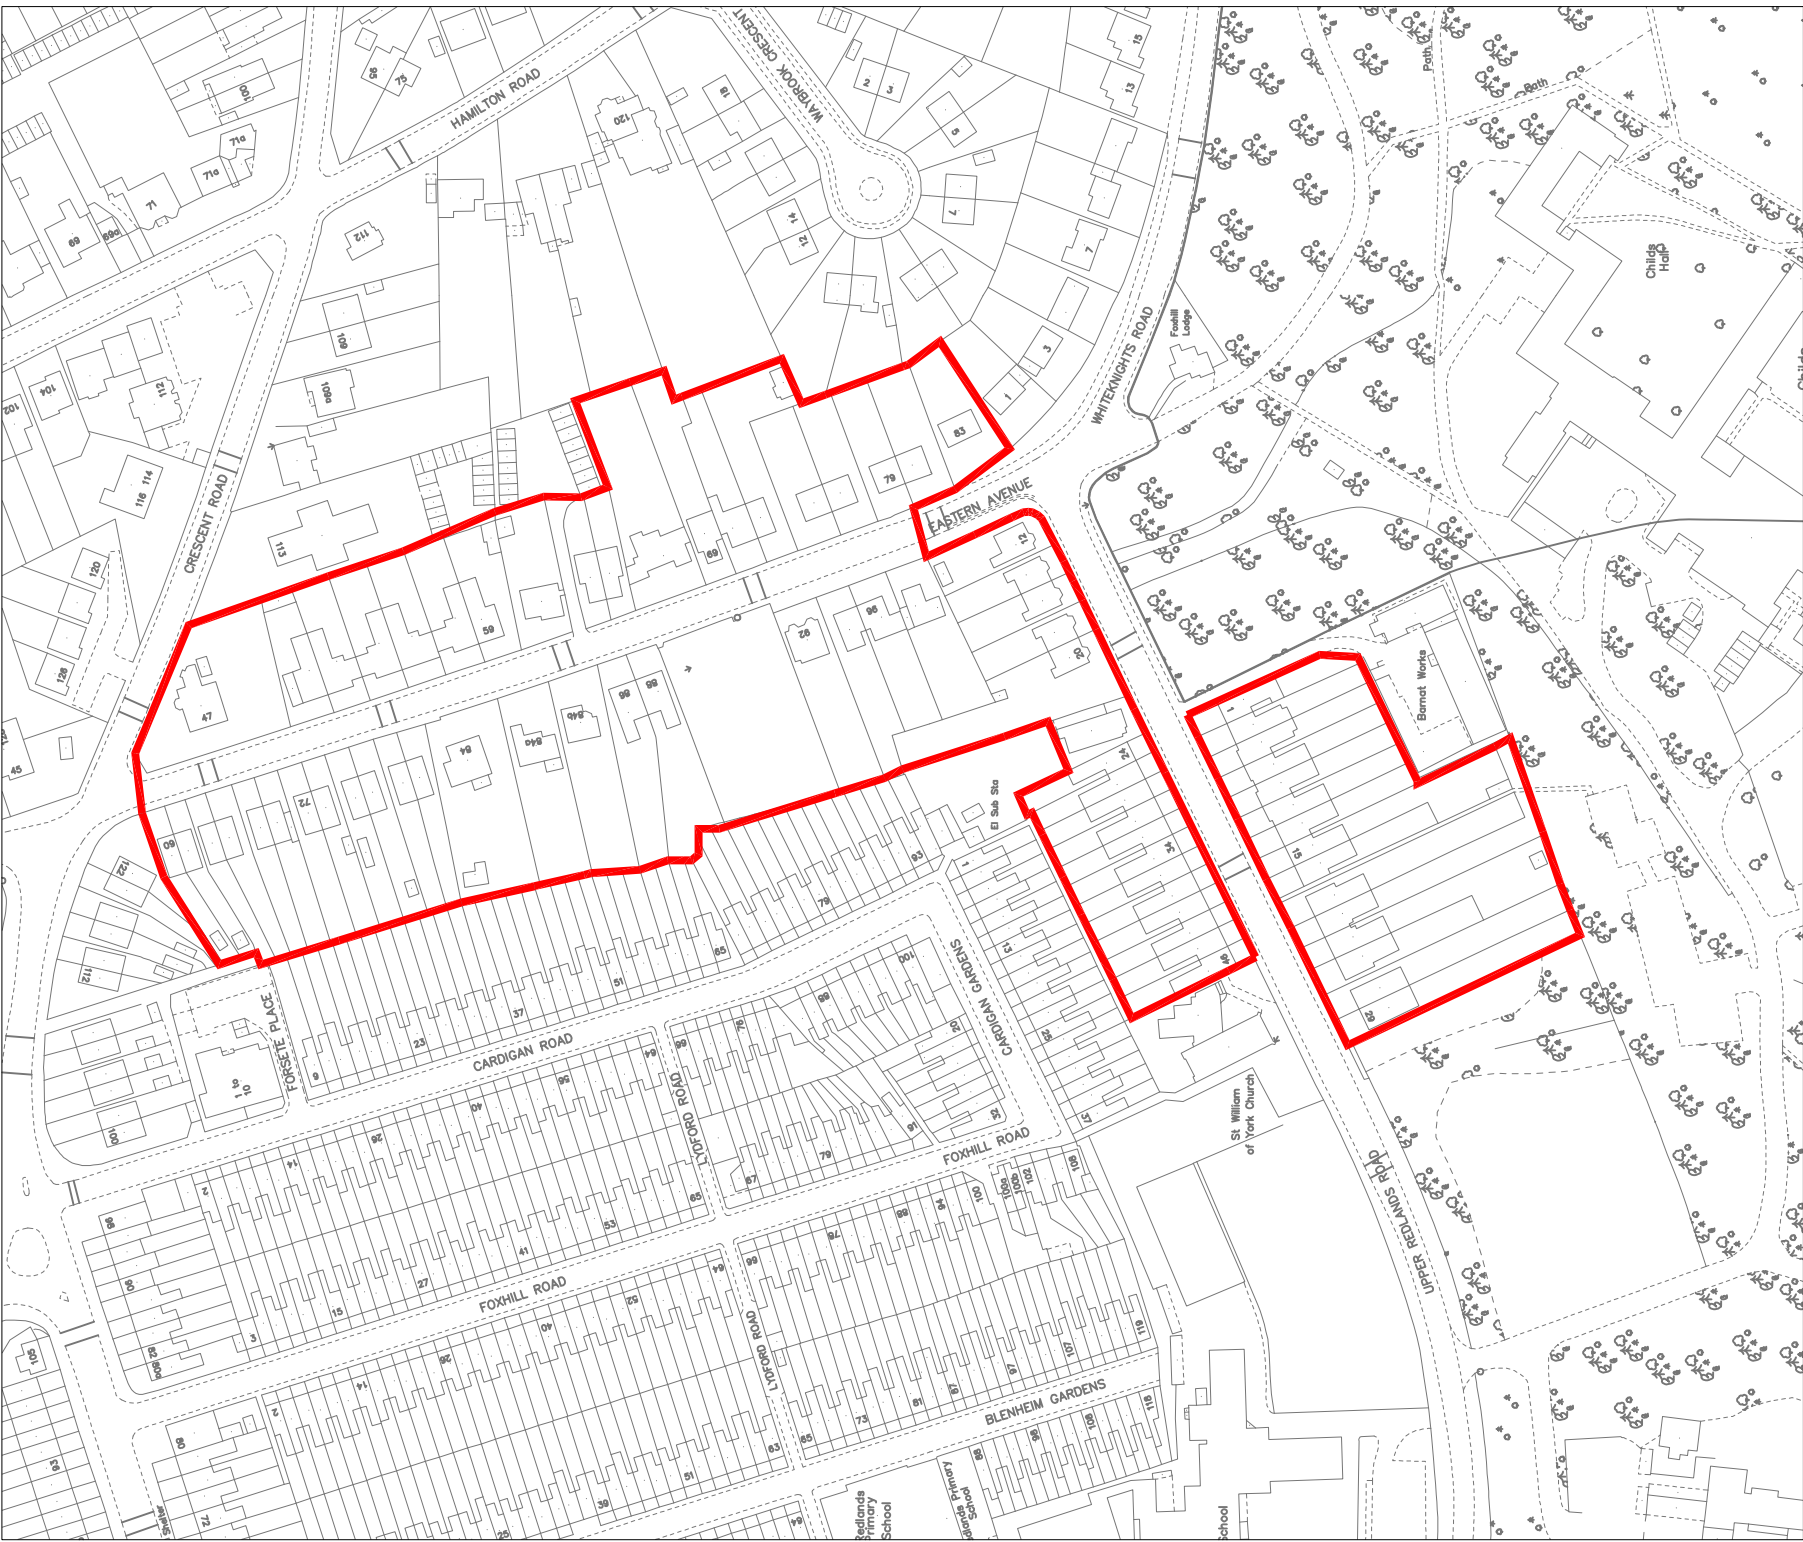

Crown copyright and database rights 2013 Ordnance Survey 100019672

</

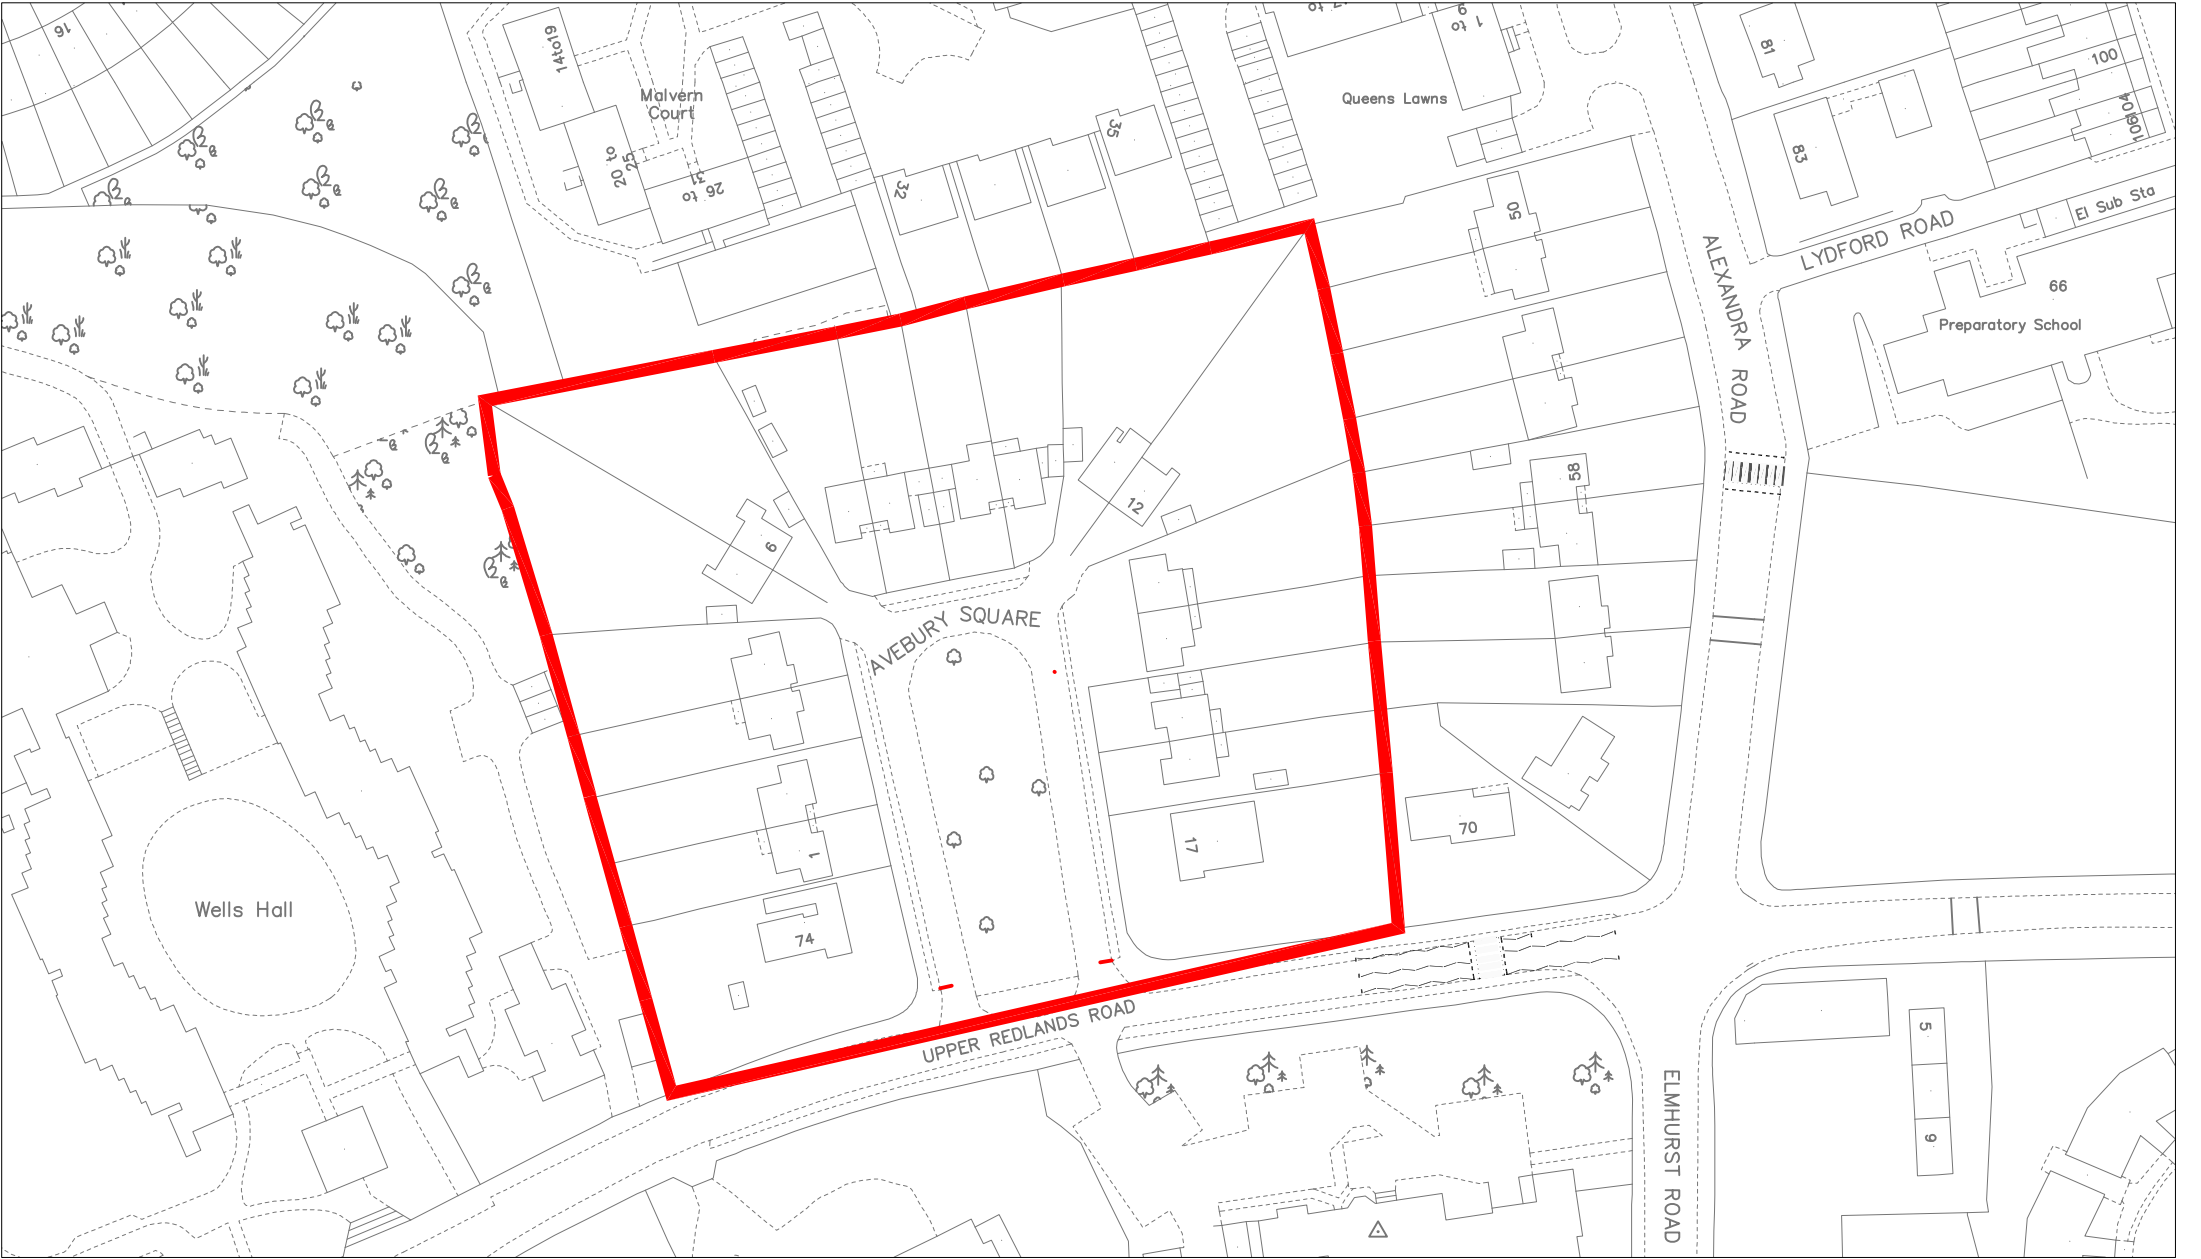




Reading

Borough Council

Working better with you

Transportation & Streetcare
Civic Offices
Bridge Street
Reading
RG1 2LU

Project	Residents Parking Zones	Scale	NTS	Drawn	KD	Checked	ER
Drawing	Residents Parking Zone 15R - drawing 3 of 3	Drawing no. RP Zones/15R					
		Key: Resident Parking Zone					

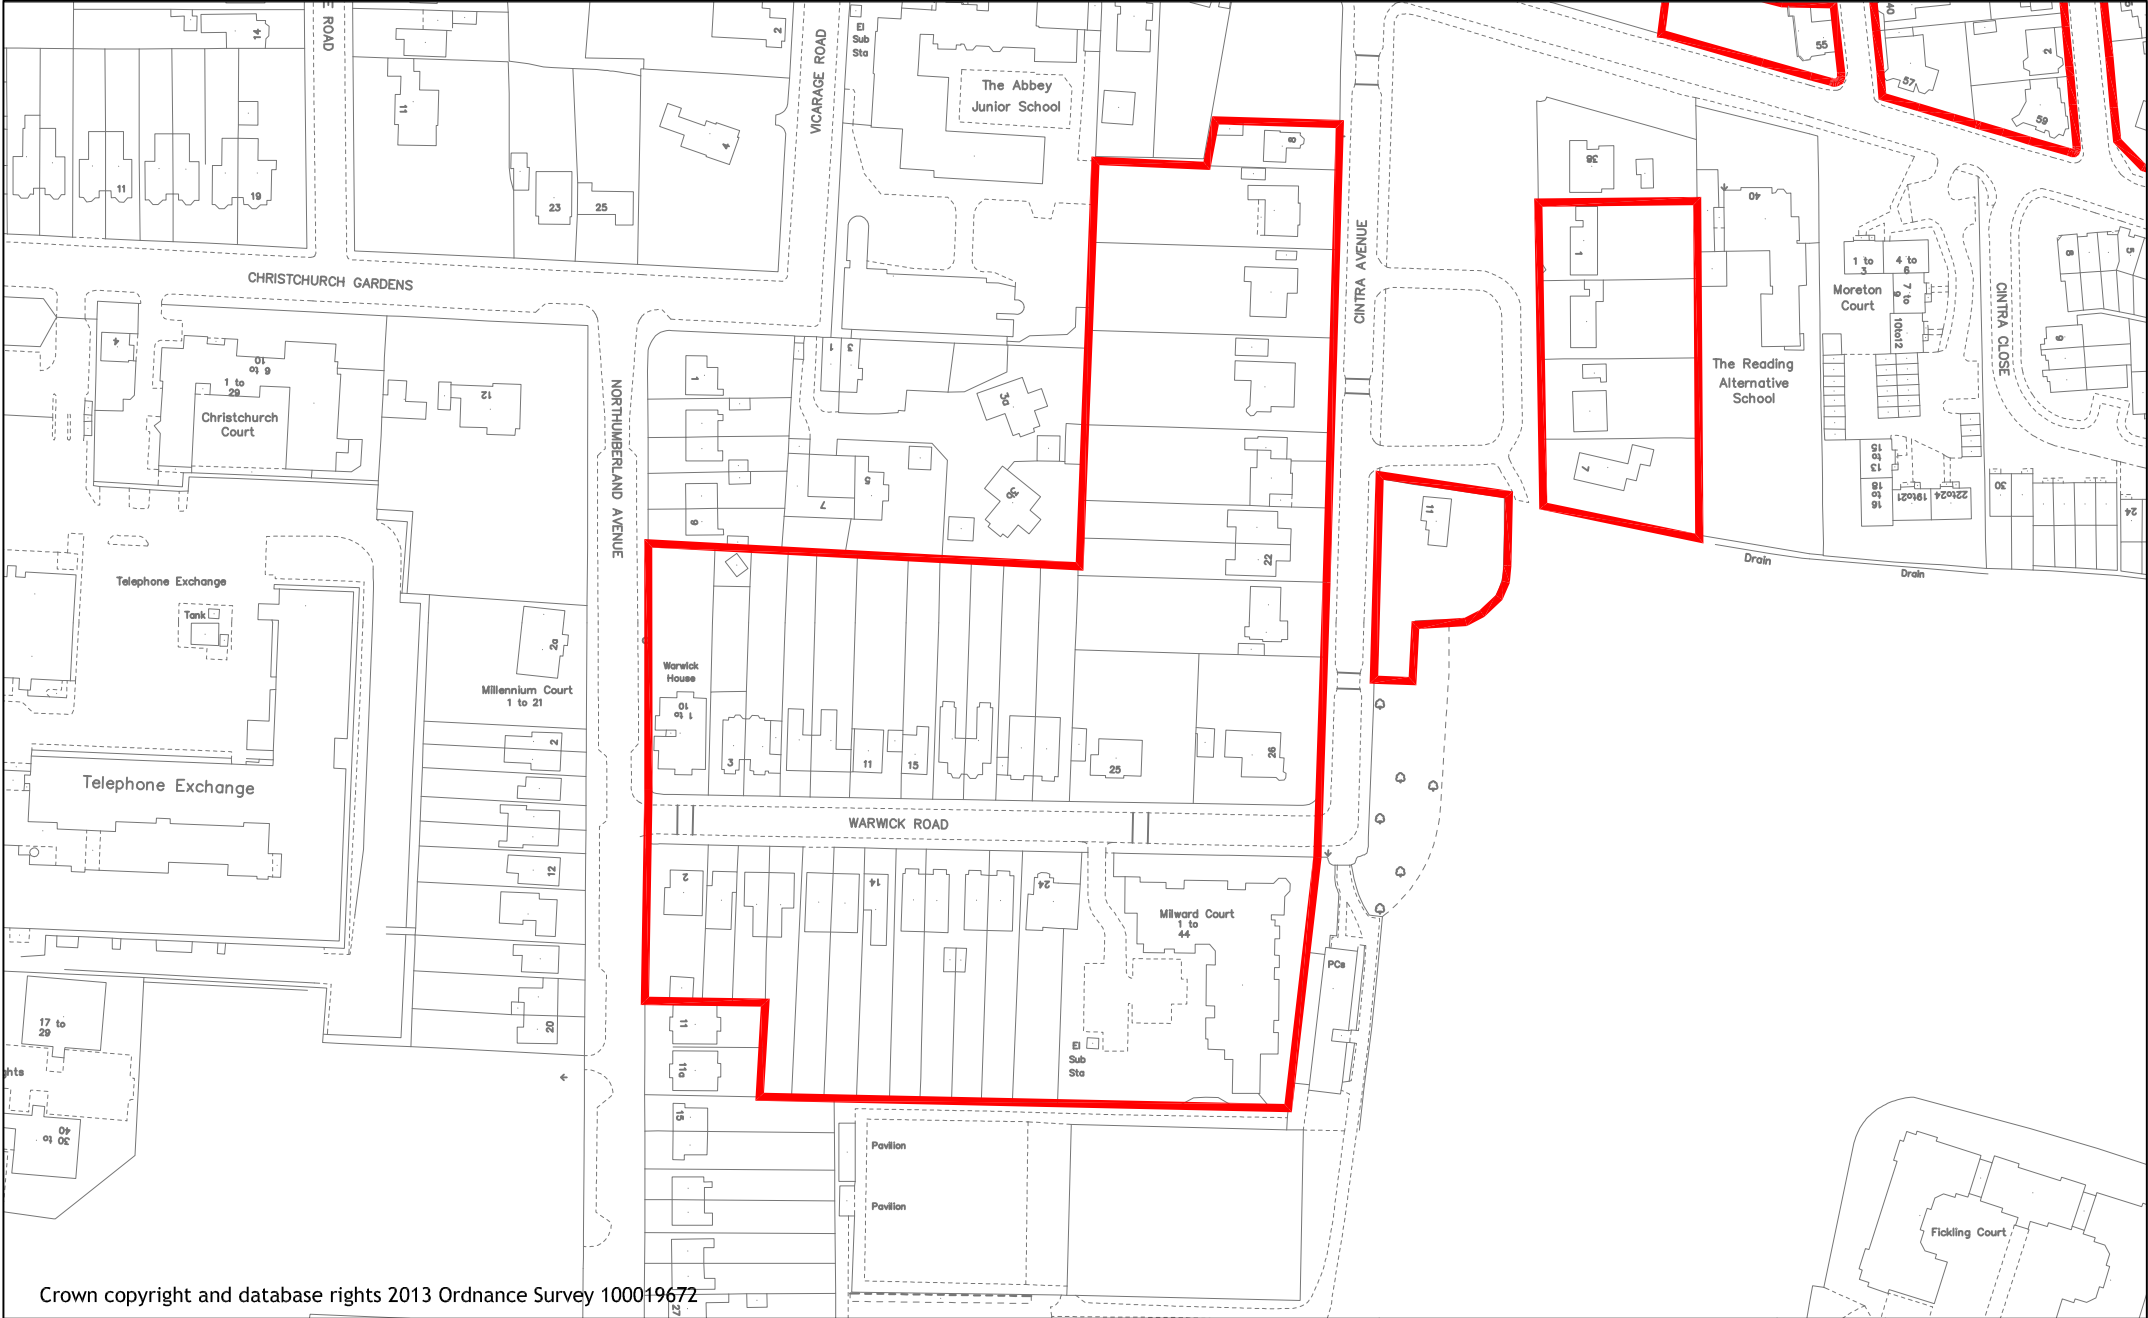

Crown copyright and database rights 2013 Ordnance Survey 100019672




Reading
Borough Council
Working better with you

Transport & Streetcare
Civic Offices
Reading
RG1 2LU


Project Residents Parking Zones	Scale N.T.S	Drawn KD
	Date JULY 17	Checked Approved
Drawing Residents Parking Zones – Drawing 4 of 4	Key:	
	Resident Parking Zone	

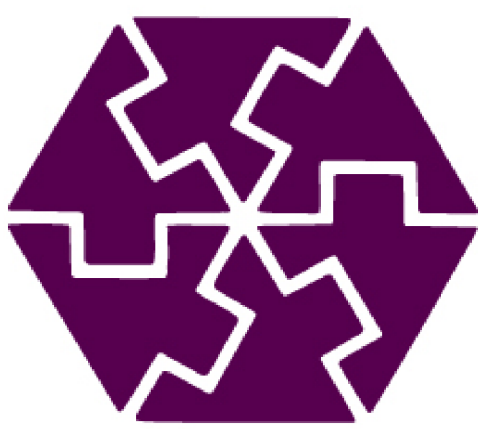

 Reading Borough Council Working better with you	Transportation & Streetcare Civic Offices Bridge Street Reading RG1 2LU	Project	Scale NTS	Drawn JT	Checked
		Residents Parking Zones	Drawing no. RP Zones/15R		
		Drawing Residents Parking Zone 15R – overview	Key:  Resident Parking Zone		

APPENDIX 3

LOCAL CYCLE NETWORK

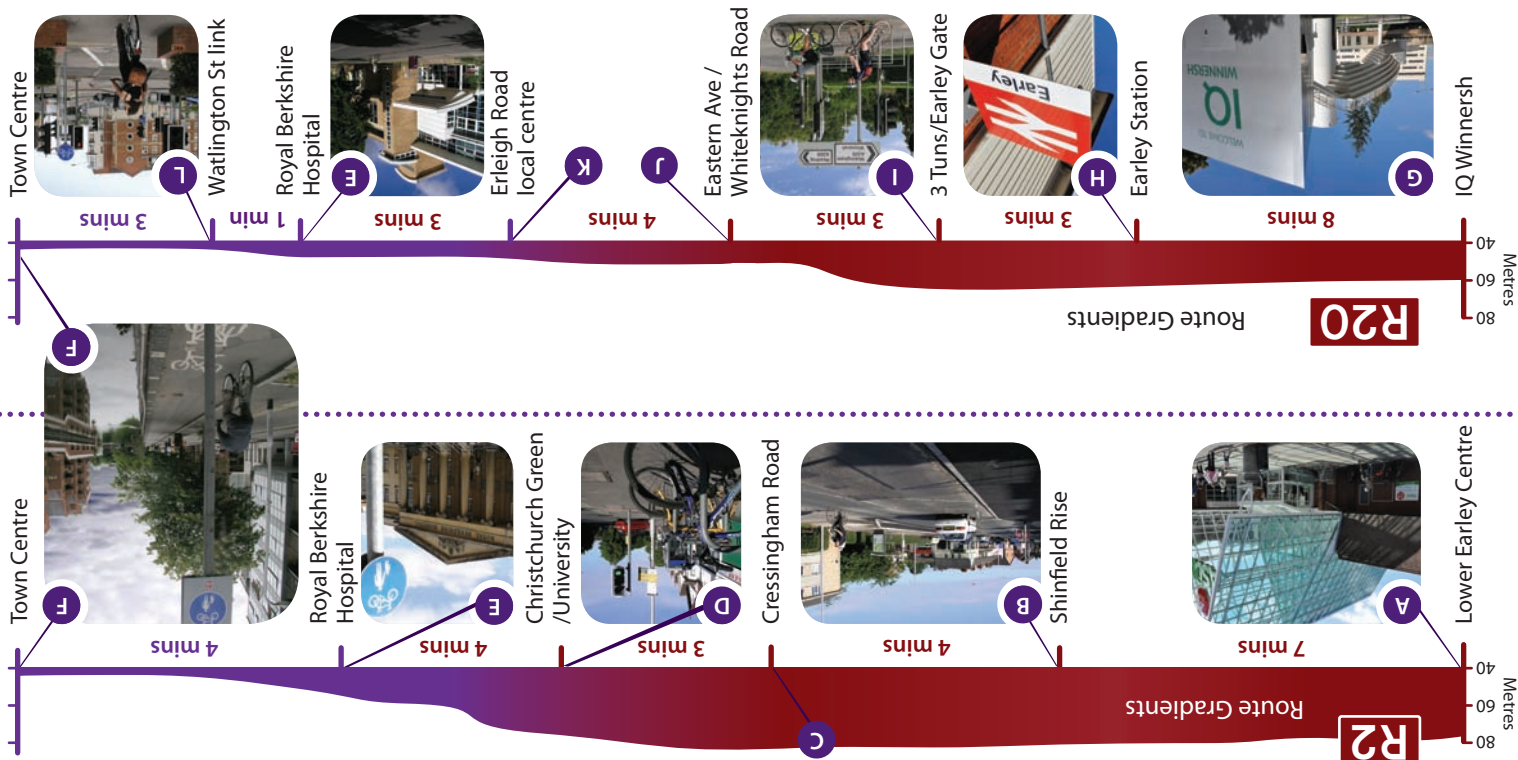

R20


A329 cycle way providing an off-road route to Earley Station and the University of Reading. R20 uses quieter roads through Earley and Redlands, past the Kennet side cycleway into central Reading from Watlington Street.

R2

From the Lower Earley District Centre R2 utilises off-road cycleways to connect to Shinfield Rise. Quiet roads along the East Reading Ridge bring the route to Christchurch Green and Reading University's main entrance from where R2 passes the Royal Berkshire Hospital, joining R20 at Watlington Street to follow the Kennet side cycleway into central Reading.

R20 connects IQ Winnersh with the A329 cycle way providing an off-road route to Earley Station and the University of Reading. R20 uses quieter roads through Earley and Redlands, past the Kennet side cycleway into central Reading from Watlington Street.

Full details of these routes can be found at www.reading-travelinfo.co.uk

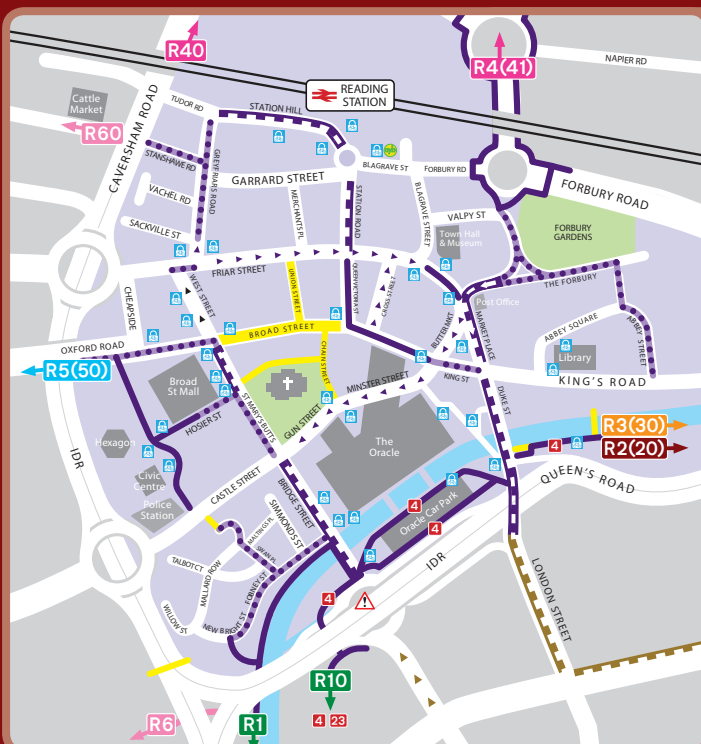

Legend

R Reading Cycle Route

Town Centre Route

Linking Route

4 National Cycle Path

! Busy junction, no cycling facilities, caution advised

P Cycle parking facilities

RS Railway Station

TLC Pedestrian Light Controlled Crossing

TC Toucan (Cycle) Light Controlled Crossing

U/S Underpass /Subway

Cycle Facilities Key (for all route colours)

Off-road cycle route (tarmac or path)

Off-road cycle route (gravel or rough surface)

On-road cycle route – traffic-calmed or quiet residential road

On-road cycle route – one-way street

On-road cycle way / shared bus lane (one direction)

On-road cycle way / shared bus lane (both directions)

On-road route without dedicated facilities

Pedestrians only, cyclists dismount

MORE CYCLE MAPS

R1 R10 South Reading Green Park & Whitley

R6 R60 South-West Reading Coley Park & Southcote

R5 West Reading Oxford Road & Tilehurst

R50 West Reading Tilehurst & Prospect Park

R3 R30 East Reading & Woodley Newtown, & Bulmershe

Reading BOROUGH COUNCIL www.reading.gov.uk

WOKINGHAM BOROUGH COUNCIL


South-East Reading & Wokingham


R2 Lower Earley, Shinfield Rise, University & RBH to Central Reading

R20 Winnersh, Earley, University & Redlands to Central Reading


Reading Cycle Routes

Autumn/Winter 2010

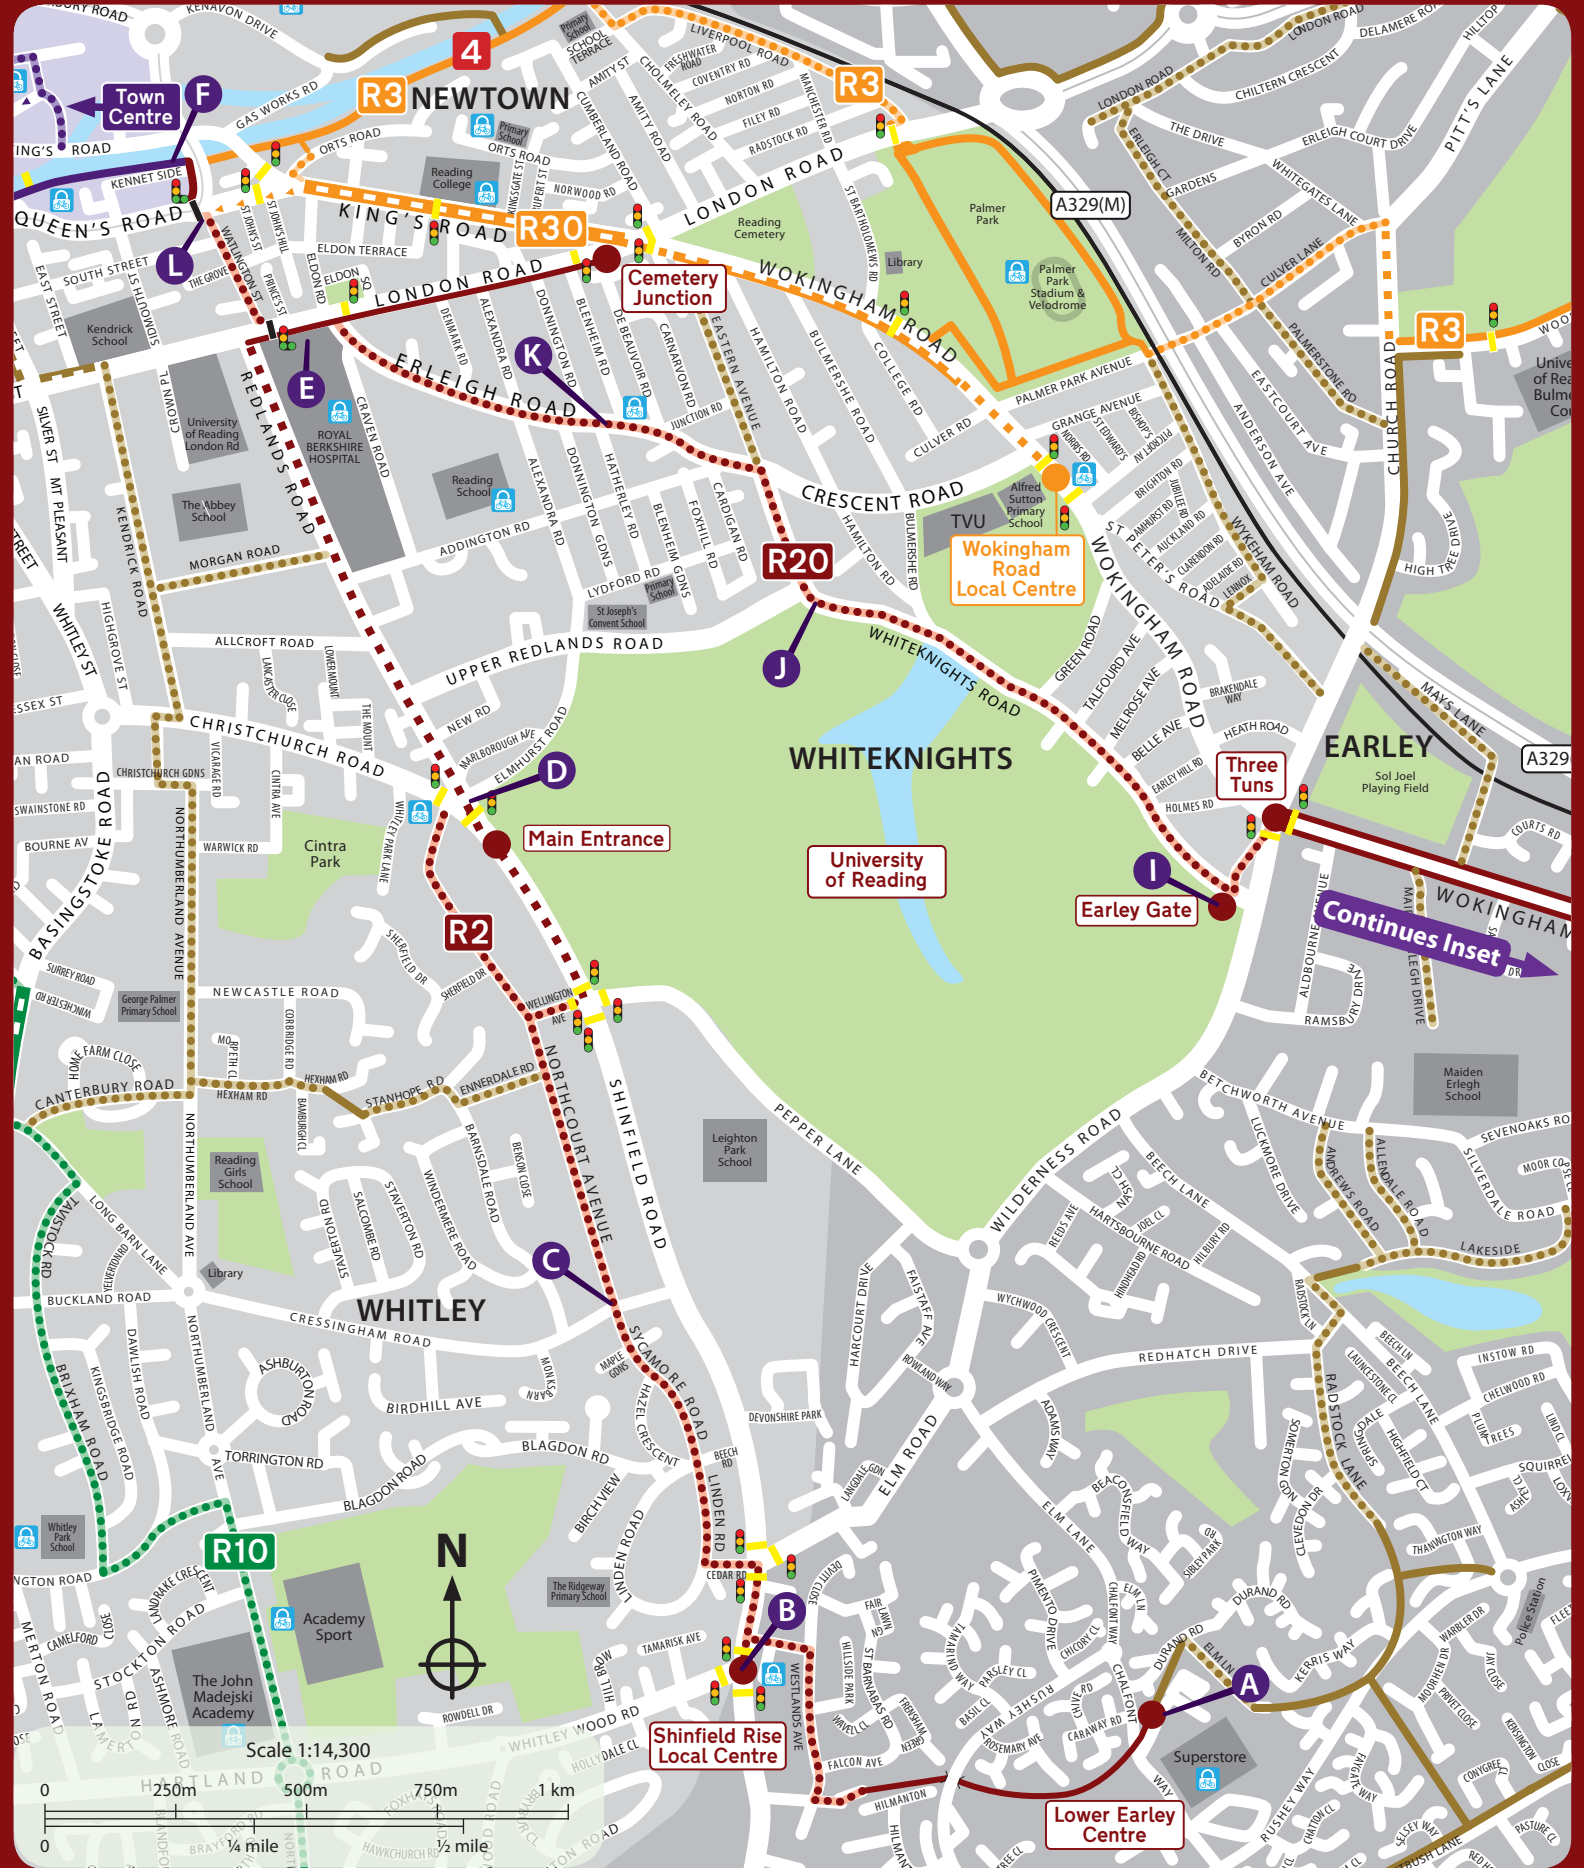

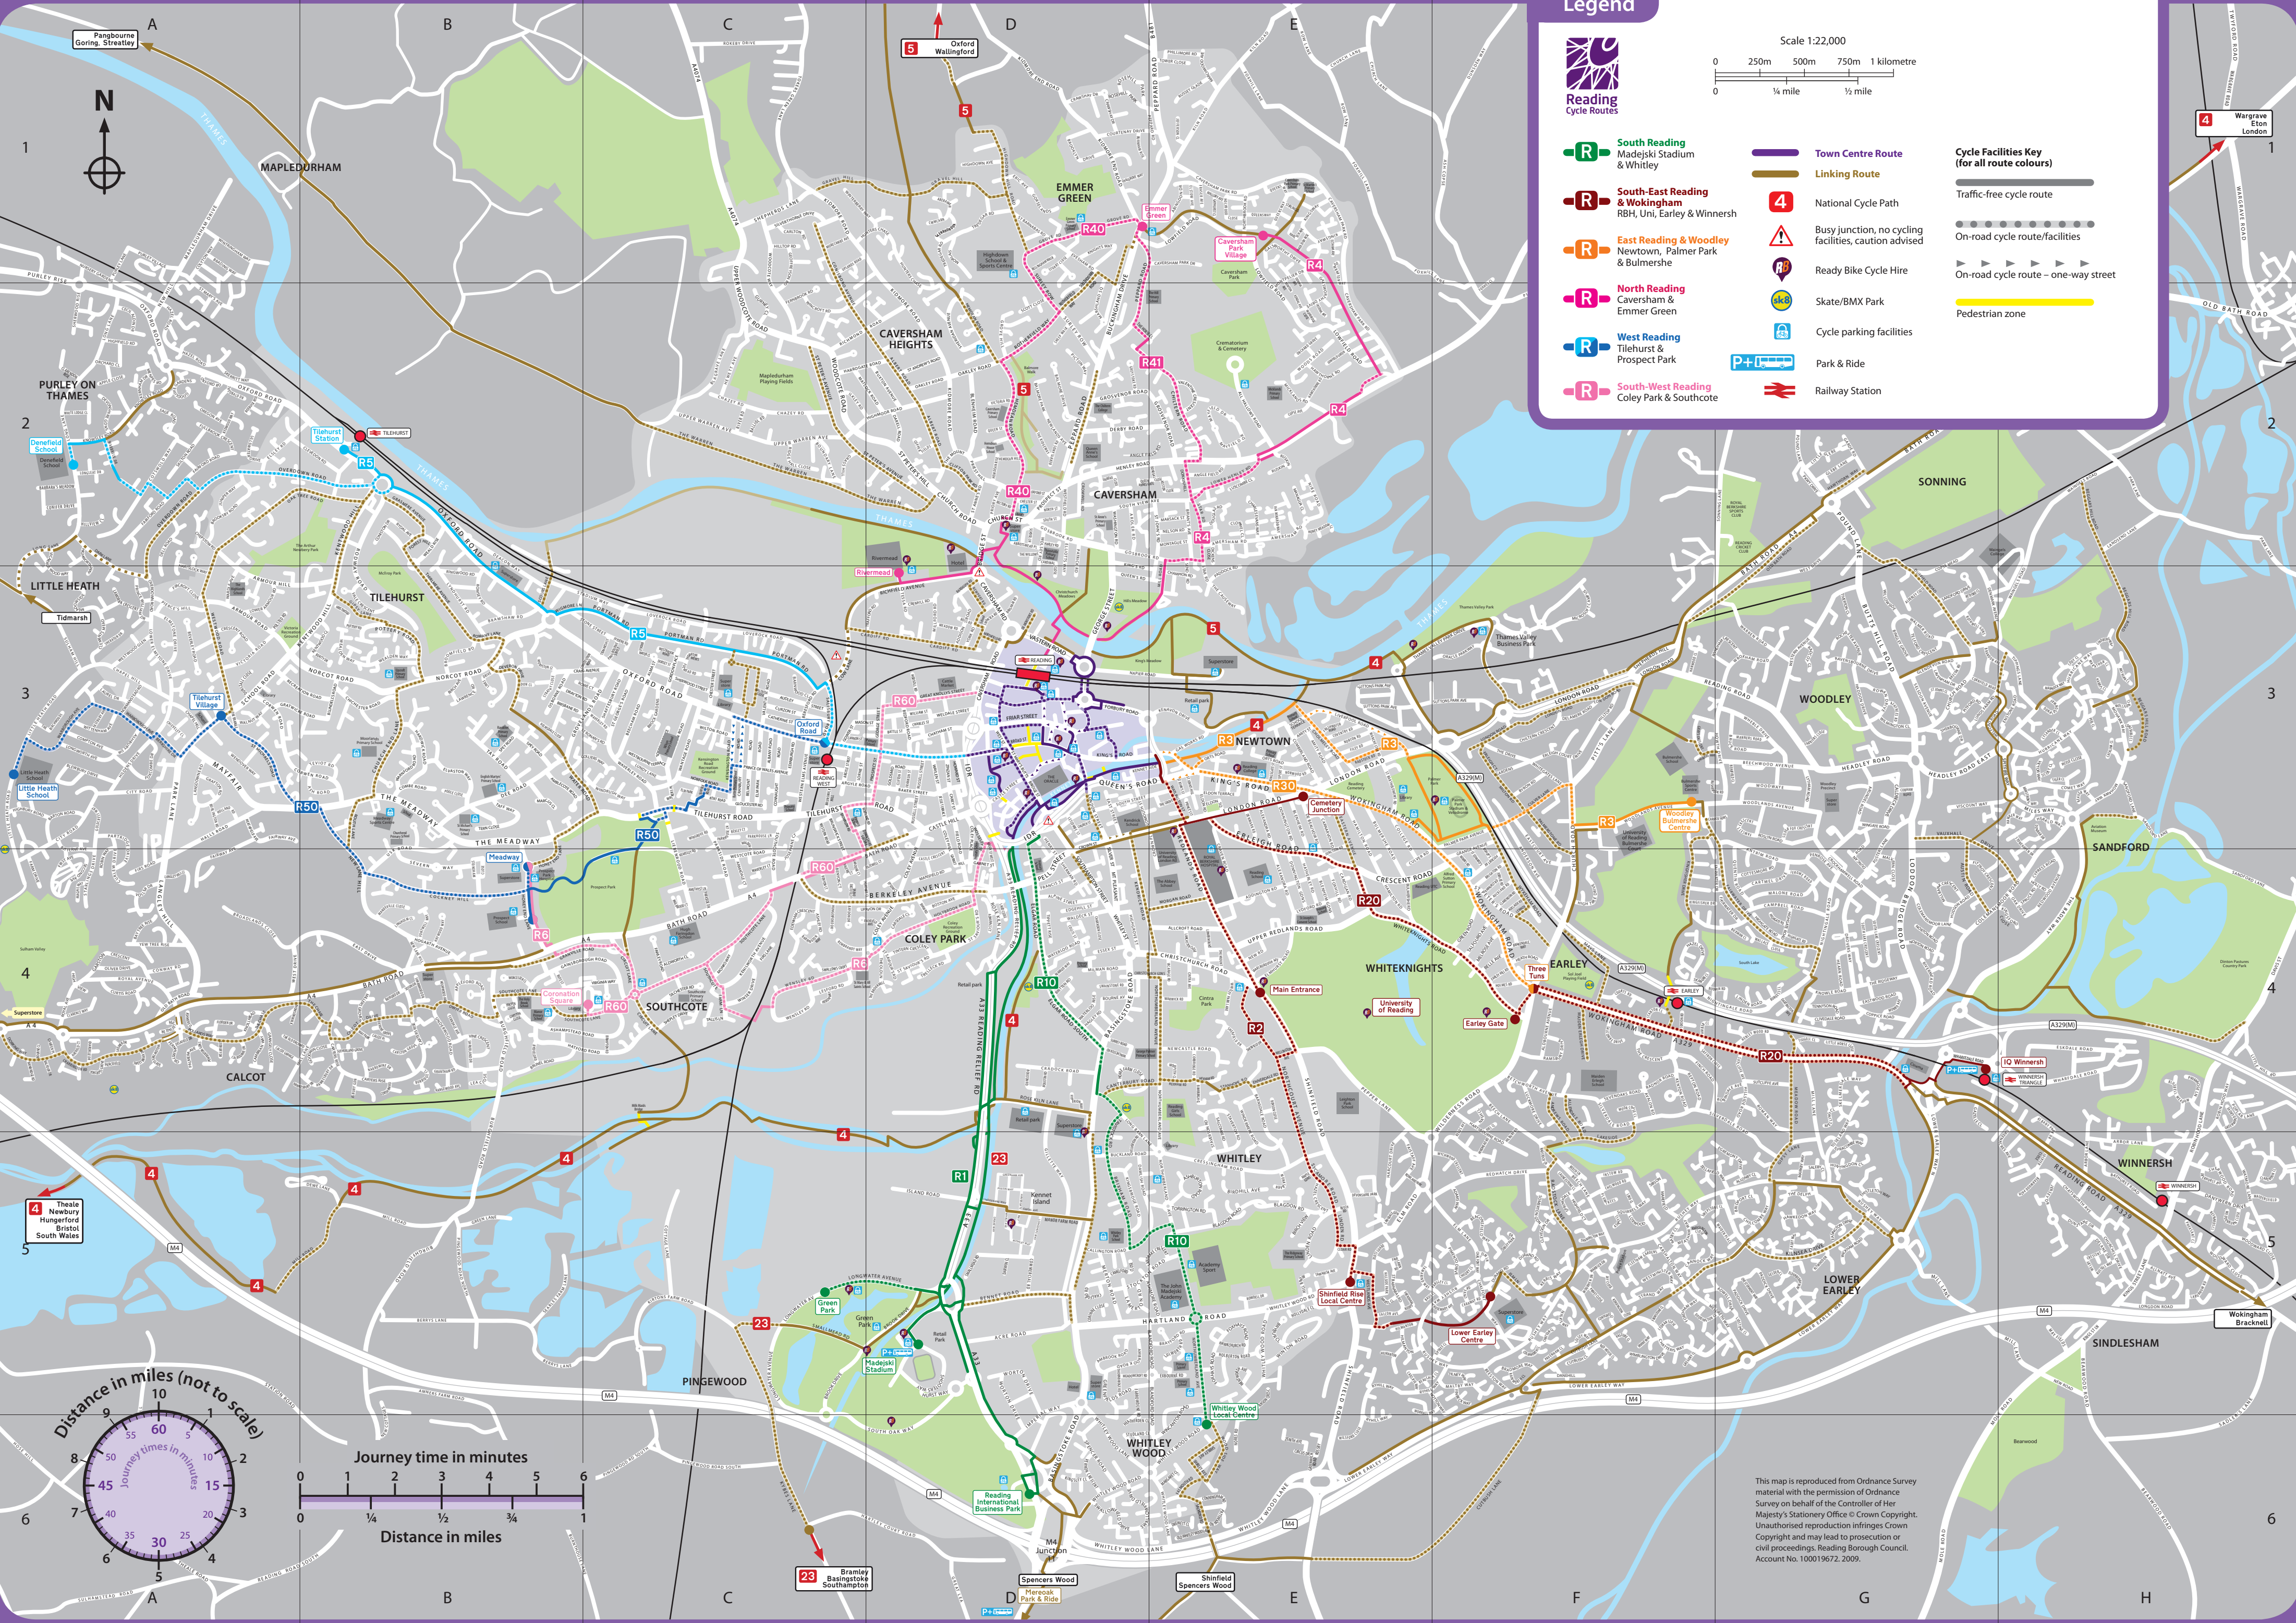



Legend

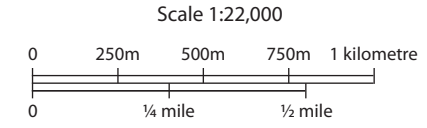

- R** South Reading
Madejski Stadium & Whitley
- R** South-East Reading & Wokingham
RBH, Uni, Earley & Winnersh
- R** East Reading & Woodley
Newtown, Palmer Park & Bulmershe
- R** North Reading
Caversham & Emmer Green
- R** West Reading
Tilehurst & Prospect Park
- R** South-West Reading
Coley Park & Southcote

- Town Centre Route**
- Linking Route**
- 4** National Cycle Path
- Busy junction, no cycling facilities, caution advised
- Ready Bike Cycle Hire
- Skate/BMX Park
- Cycle parking facilities
- Park & Ride
- Railway Station


- Cycle Facilities Key (for all route colours)**
- Traffic-free cycle route
 - On-road cycle route/facilities
 - On-road cycle route – one-way street
 - Pedestrian zone

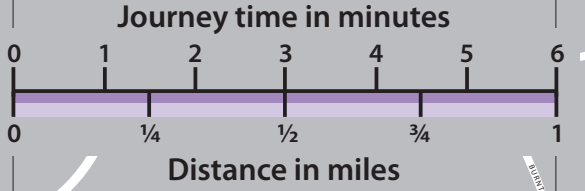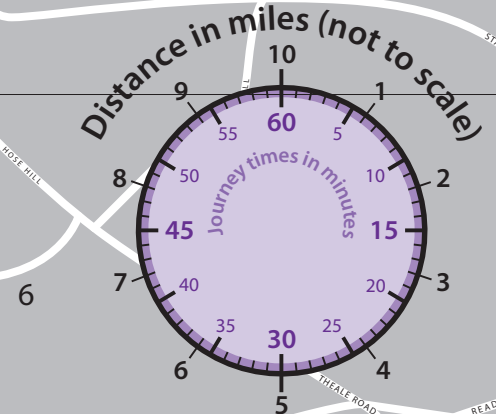

This map is reproduced from Ordnance Survey material with the permission of Ordnance Survey on behalf of the Controller of Her Majesty's Stationery Office. Crown Copyright. Unauthorised reproduction infringes Crown Copyright and may lead to prosecution or civil proceedings. Reading Borough Council. Account No. 100019672. 2009.

APPENDIX 4

READYBIKE LOCATIONS

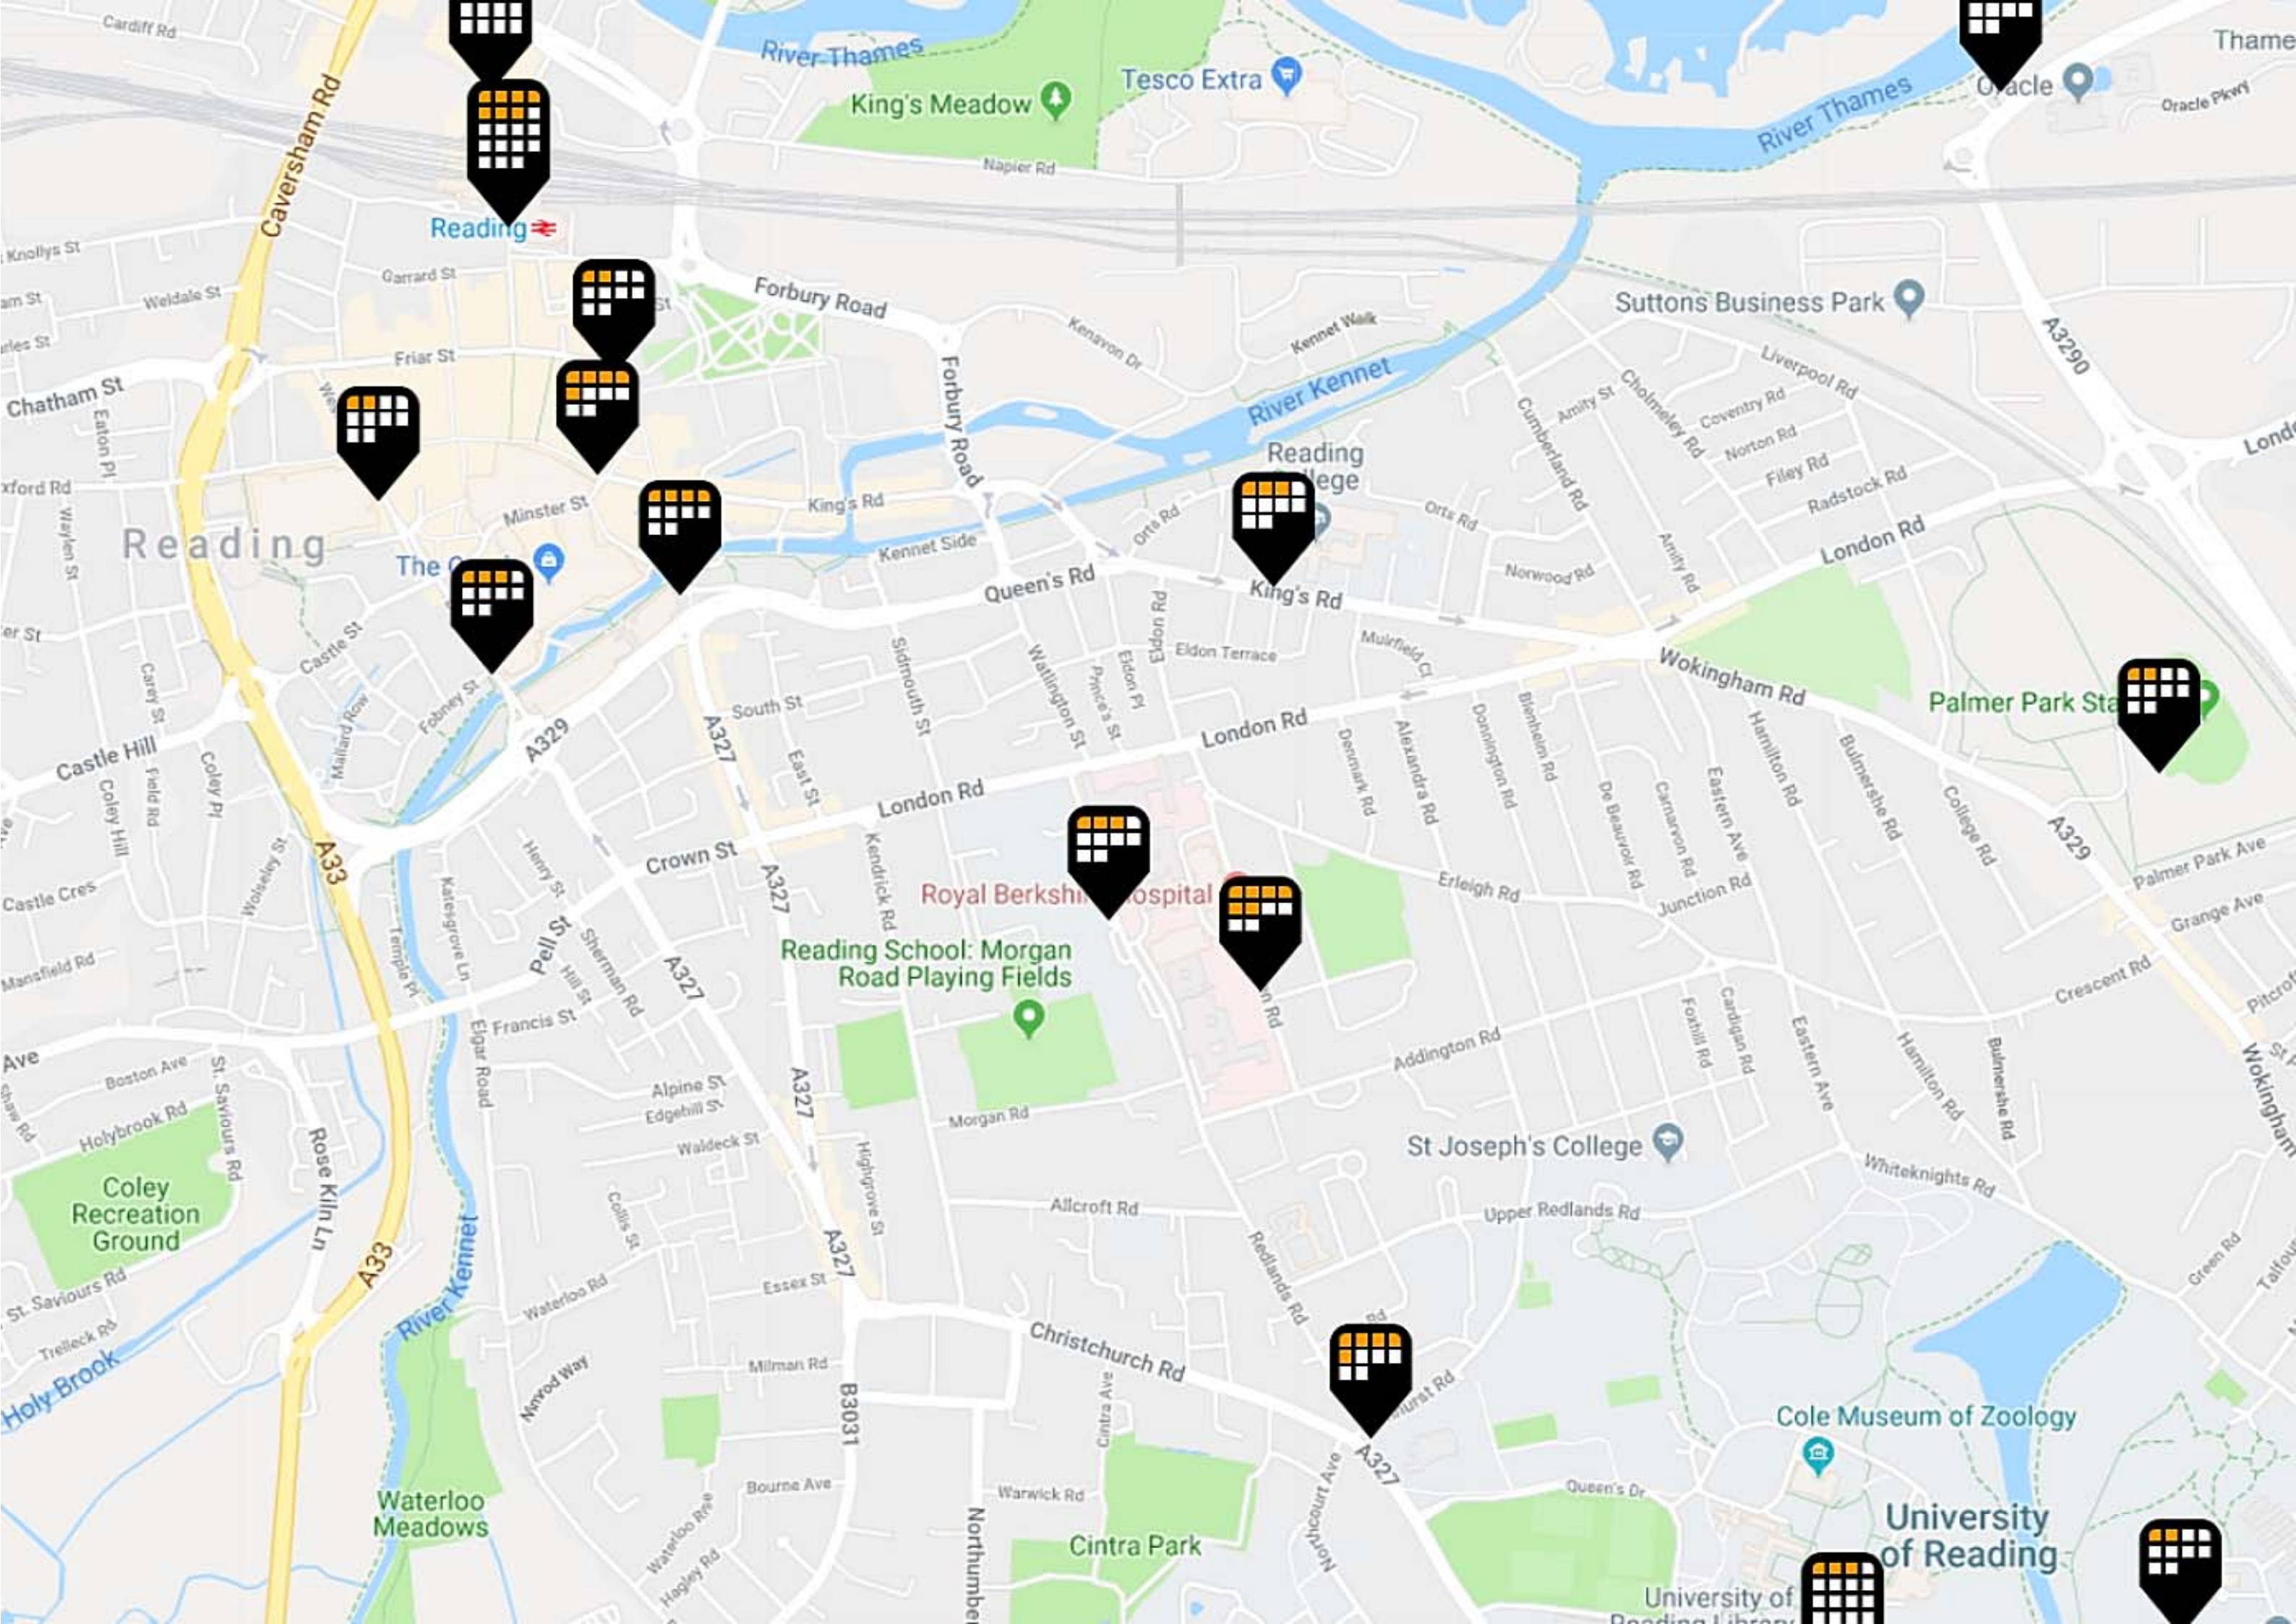



APPENDIX 5

LOCAL BUS TIMETABLE

Reading Station



Central Reading

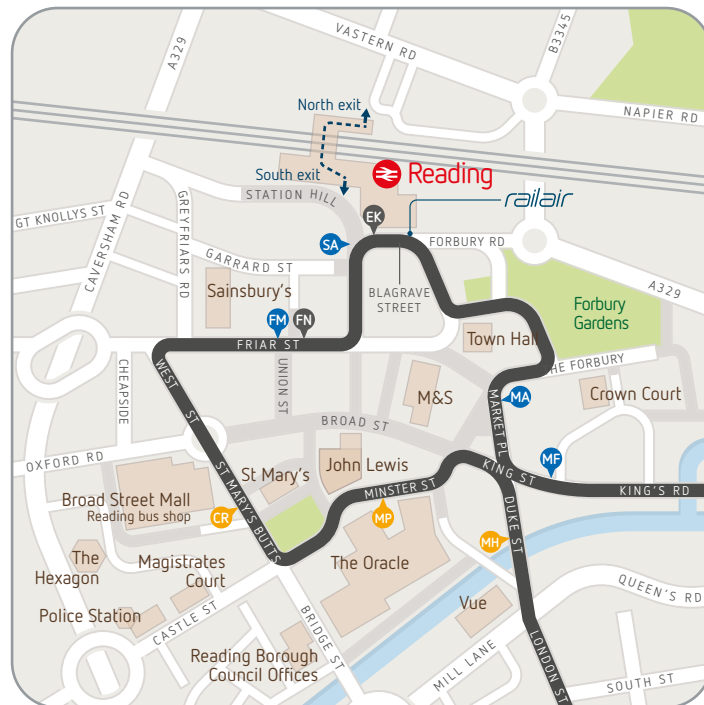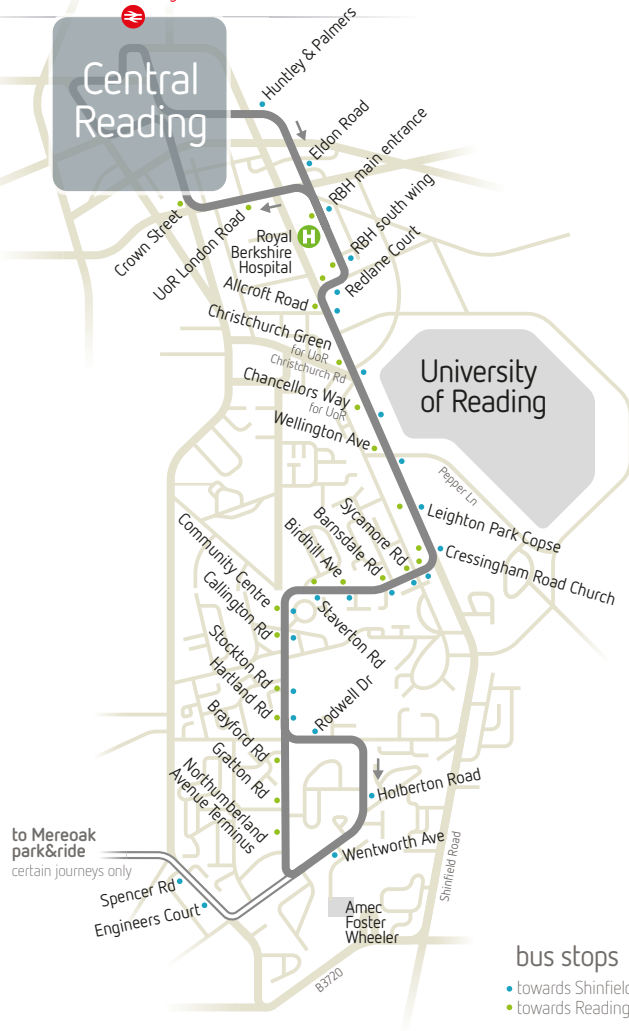

Central Reading bus stops

- towards Central Reading
- towards RBH & Whitley Wood

handy connections

Reading College change to purple 17 at Friar Street **FN**

University change to claret 21 at Blagrove Street **EK**

Mondays to Fridays except public holidays

	am	am	am	am	am		pm	pm	pm	pm	pm
MereOak park & ride			8.10	9.20		then hourly until		4.35	5.50	7.05	
Northumberland Ave Terminus	6.10	7.10	8.15	9.25	10.25		3.25	4.40	5.55	7.10	8.10
Community Centre Northumberland Ave	6.13	7.13	8.18	9.28	10.28		3.28	4.43	5.58	7.13	8.13
Christchurch Green	6.17	7.17	8.24	9.34	10.32		3.32	4.48	6.03	7.17	8.17
RBH Main Entrance	6.19	7.19	8.27	9.37	10.35		3.35	4.51	6.06	7.19	8.19
 Central Reading Station Road stop SA	6.29	7.29	8.41	9.51	10.48		3.48	5.06	6.21	7.30	8.30

Saturdays

	am	am		pm	pm	pm
Northumberland Ave Terminus	7.10	8.10	then hourly until	6.10	7.10	8.10
Community Centre Northumberland Ave	7.13	8.13		6.13	7.13	8.13
Christchurch Green	7.17	8.17		6.17	7.17	8.17
RBH Main Entrance	7.19	8.20		6.20	7.19	8.19
 Central Reading Station Road stop SA	7.29	8.33		6.33	7.30	8.30

Mondays to Fridays except public holidays

	am	am	am	am		pm	pm	pm	pm	pm
 Central Reading Station Road stop SA	5.40	6.40	8.45	9.55	then hourly until	2.55	3.55	5.10	6.25	7.40
RBH main entrance	5.44	6.44	8.53	10.02		3.02	4.06	5.21	6.36	7.46
Christchurch Green	5.46	6.46	8.56	10.05		3.05	4.09	5.24	6.39	7.49
Community Centre Northumberland Ave	5.51	6.51	9.02	10.10		3.10	4.15	5.30	6.45	7.55
Hartland Road	5.56	6.56	9.07	10.15		3.15	4.20	5.35	6.50	8.00
Northumberland Ave Terminus	6.01	7.01	▼	10.20		3.20	▼	▼	▼	8.06
MereOak park & ride			9.18				4.32	5.48	7.03	

Saturdays

	am	am	am		pm
 Central Reading Station Road stop SA	6.40	7.40	8.40	then hourly until	7.40
RBH main entrance	6.44	7.46	8.47		7.47
Christchurch Green	6.46	7.48	8.50		7.50
Community Centre Northumberland Ave	6.51	7.53	8.55		7.55
Hartland Road	6.56	7.58	9.00		8.00
Northumberland Ave Terminus	7.01	8.04	9.05		8.05

all buses to **Royal Berkshire Hospital**
from **Reading Station**

buses leave Station Road stop SA

journey
time

7-9
minutes

Mon to Fri

Sat

Sun

3b 5.15 am

10 5.30 am

9 5.40 am

22 5.47 am

3 5.50 am

3 6.00 am

3b 6.15 am

22 6.17 am

10 6.30 am

3 6.35 am

3b 6.40 am

9 6.40 am

3 6.45 am

22 6.47 am

3 7.15 am

22 7.27 am

3 7.40 am

3b 8.05 am

then every 8-10 mins until

3 7.15 pm

9 7.40 pm

10 7.45 pm

22 7.49 pm

12 7.50 pm

3b 8.10 pm

22 8.38 pm

10 8.40 pm

3b 9.10 pm

10 9.40 pm

3b 10.10 pm

10 10.40 pm

3 11.10 pm

10 11.40 pm

10 5.35 am

3 5.55 am

3b 6.15 am

22 6.27 am

10 6.35 am

9 6.40 am

3 6.55 am

3b 7.15 am

12 7.30 am

22 7.32 am

10 7.35 am

then every 8-10 mins until

3 6.45 pm

3b 7.15 pm

22 7.24 pm

9 7.40 pm

10 7.45 pm

3b 8.10 pm

22 8.23 pm

10 8.40 pm

3b 9.10 pm

10 9.40 pm

3b 10.10 pm

10 10.40 pm

3 11.10 pm

10 11.40 pm

10 8.10 am

3b 8.40 am

10 9.10 am

3b 9.40 am

then every 30 min until

3b 6.40 pm

10 7.10 pm

10 8.20 pm

10 9.20 pm

10 10.20 pm

10 11.20 pm

all buses to **Reading Station**

from **Royal Berkshire Hospital** South Wing

buses leave the main entrance 1-2 mins later

Mon to Fri			Sat			Sun			
22	5.29 am	10	7.55 pm	10	6.38 am	10	9.08 am		
10	5.44 am	3	8.09 pm	3	6.58 am	3b	9.38 am		
3	6.14 am	12	8.12 pm	3b	7.18 am	10	10.08 am		
9	6.19 am	9	8.19 pm	9	7.19 am	3b	10.38 am		
10	6.32 am	3b	8.29 pm	22	7.23 am	10	11.09 am		
22	6.34 am	3	8.34 pm	10	7.39 am	3b	11.39 am		
3	6.53 am	22	8.39 pm	3	7.59 am	then every 30 mins until			
			10	8.56 pm	3b				8.19 am
			10	9.23 pm	9				8.19 am
			3b	9.53 pm					
			10	10.23 pm					
			3b	10.53 pm	then every 8-10 mins until				
			10	11.23 pm					
			3b	11.53 pm					
3	4.25 pm				3	7.09 pm	3b	5.39 pm	
3b	4.28 pm				9	7.19 pm	10	6.10 pm	
22	4.32 pm				22	7.23 pm	3b	6.40 pm	
9	4.50 pm				22	7.23 pm	10	7.10 pm	
10	4.55 pm				3b	7.28 pm	3b	7.40 pm	
3	5.02 pm				10	7.49 pm	10	8.07 pm	
3	5.29 pm				12	8.05 pm	10	9.04 pm	
22	5.40 pm				3	8.09 pm	10	10.04 pm	
10	5.41 pm				9	8.19 pm	10	11.04 pm	
3b	5.54 pm				3b	8.29 pm	10	12.04 am	
9	6.05 pm				22	8.34 pm			
3	6.08 pm				10	8.56 pm			
12	6.10 pm				10	9.23 pm			
3	6.32 pm				3b	9.53 pm			
22	6.45 pm				10	10.23 pm			
3b	6.48 pm				3b	10.53 pm			
10	7.00 pm				10	11.23 pm			
3	7.15 pm				3b	11.53 pm			
9	7.19 pm				frequencies shown on these pages are approximate, based on the number of buses per hour				
3	7.24 pm								
12	7.27 pm								
22	7.39 pm								
3b	7.39 pm								

frequencies shown
on these pages are
approximate, based
on the number of
buses per hour

all buses to **Royal Berkshire Hospital**
from **Mere oak park & ride** 9 60h

Monday to Friday

9	8.10	am
9	9.20	am
60h	9.25	am
60h	9.45	am
60h	10.05	am
60h	10.30	am
60h	10.50	am
60h	11.40	am
60h	12.25	pm
60h	1.15	pm
60h	1.55	pm
60h	2.50	pm
9	4.35	pm
9	5.50	pm
9	7.05	pm

all buses returning from **Royal Berkshire Hospital** Main Entrance
to **Mere oak park & ride** 9 60h

Monday to Friday

9	8.53	am
60h	10.25	am
60h	11.10	am
60h	12.00	pm
60h	12.45	pm
60h	1.35	pm
60h	2.15	pm
60h	2.45	pm
60h	3.10	pm
60h	3.40	pm
9	4.06	pm
9	5.21	pm
9	6.36	pm

Route 9 buses leave South Wing 1-2 minutes later
(greenwave 60h are direct after leaving RBH).

Route 9 buses use the stop across the road from the
hospital, greenwave 60h buses use to stop on the
same side of the road as the hospital.



Central Reading

bus stops

- getting on & off
- getting off

handy connections

Reading College change to purple 17 at Friar Street **FN**

University campus change to claret 21 at Blagrove Street **EK**

Central Reading

Royal Berkshire Hospital

University of Reading

simplyReading
ticket zone

simplyWokingham & Bracknell
ticket zone

Shinfield Park

Shinfield 3b 10

Wokingham 3

Bracknell 3b

Spencers Wood 10

Arborfield

Barkham

simplyNetwork
ticket zone

Arborfield Cross

Arborfield Green


Wick Hill

simply Bracknell
ticket zone

certain journeys only 3

Siren Craft Brew

Hogwood Lane Industrial Estate
Robinson Crusoe

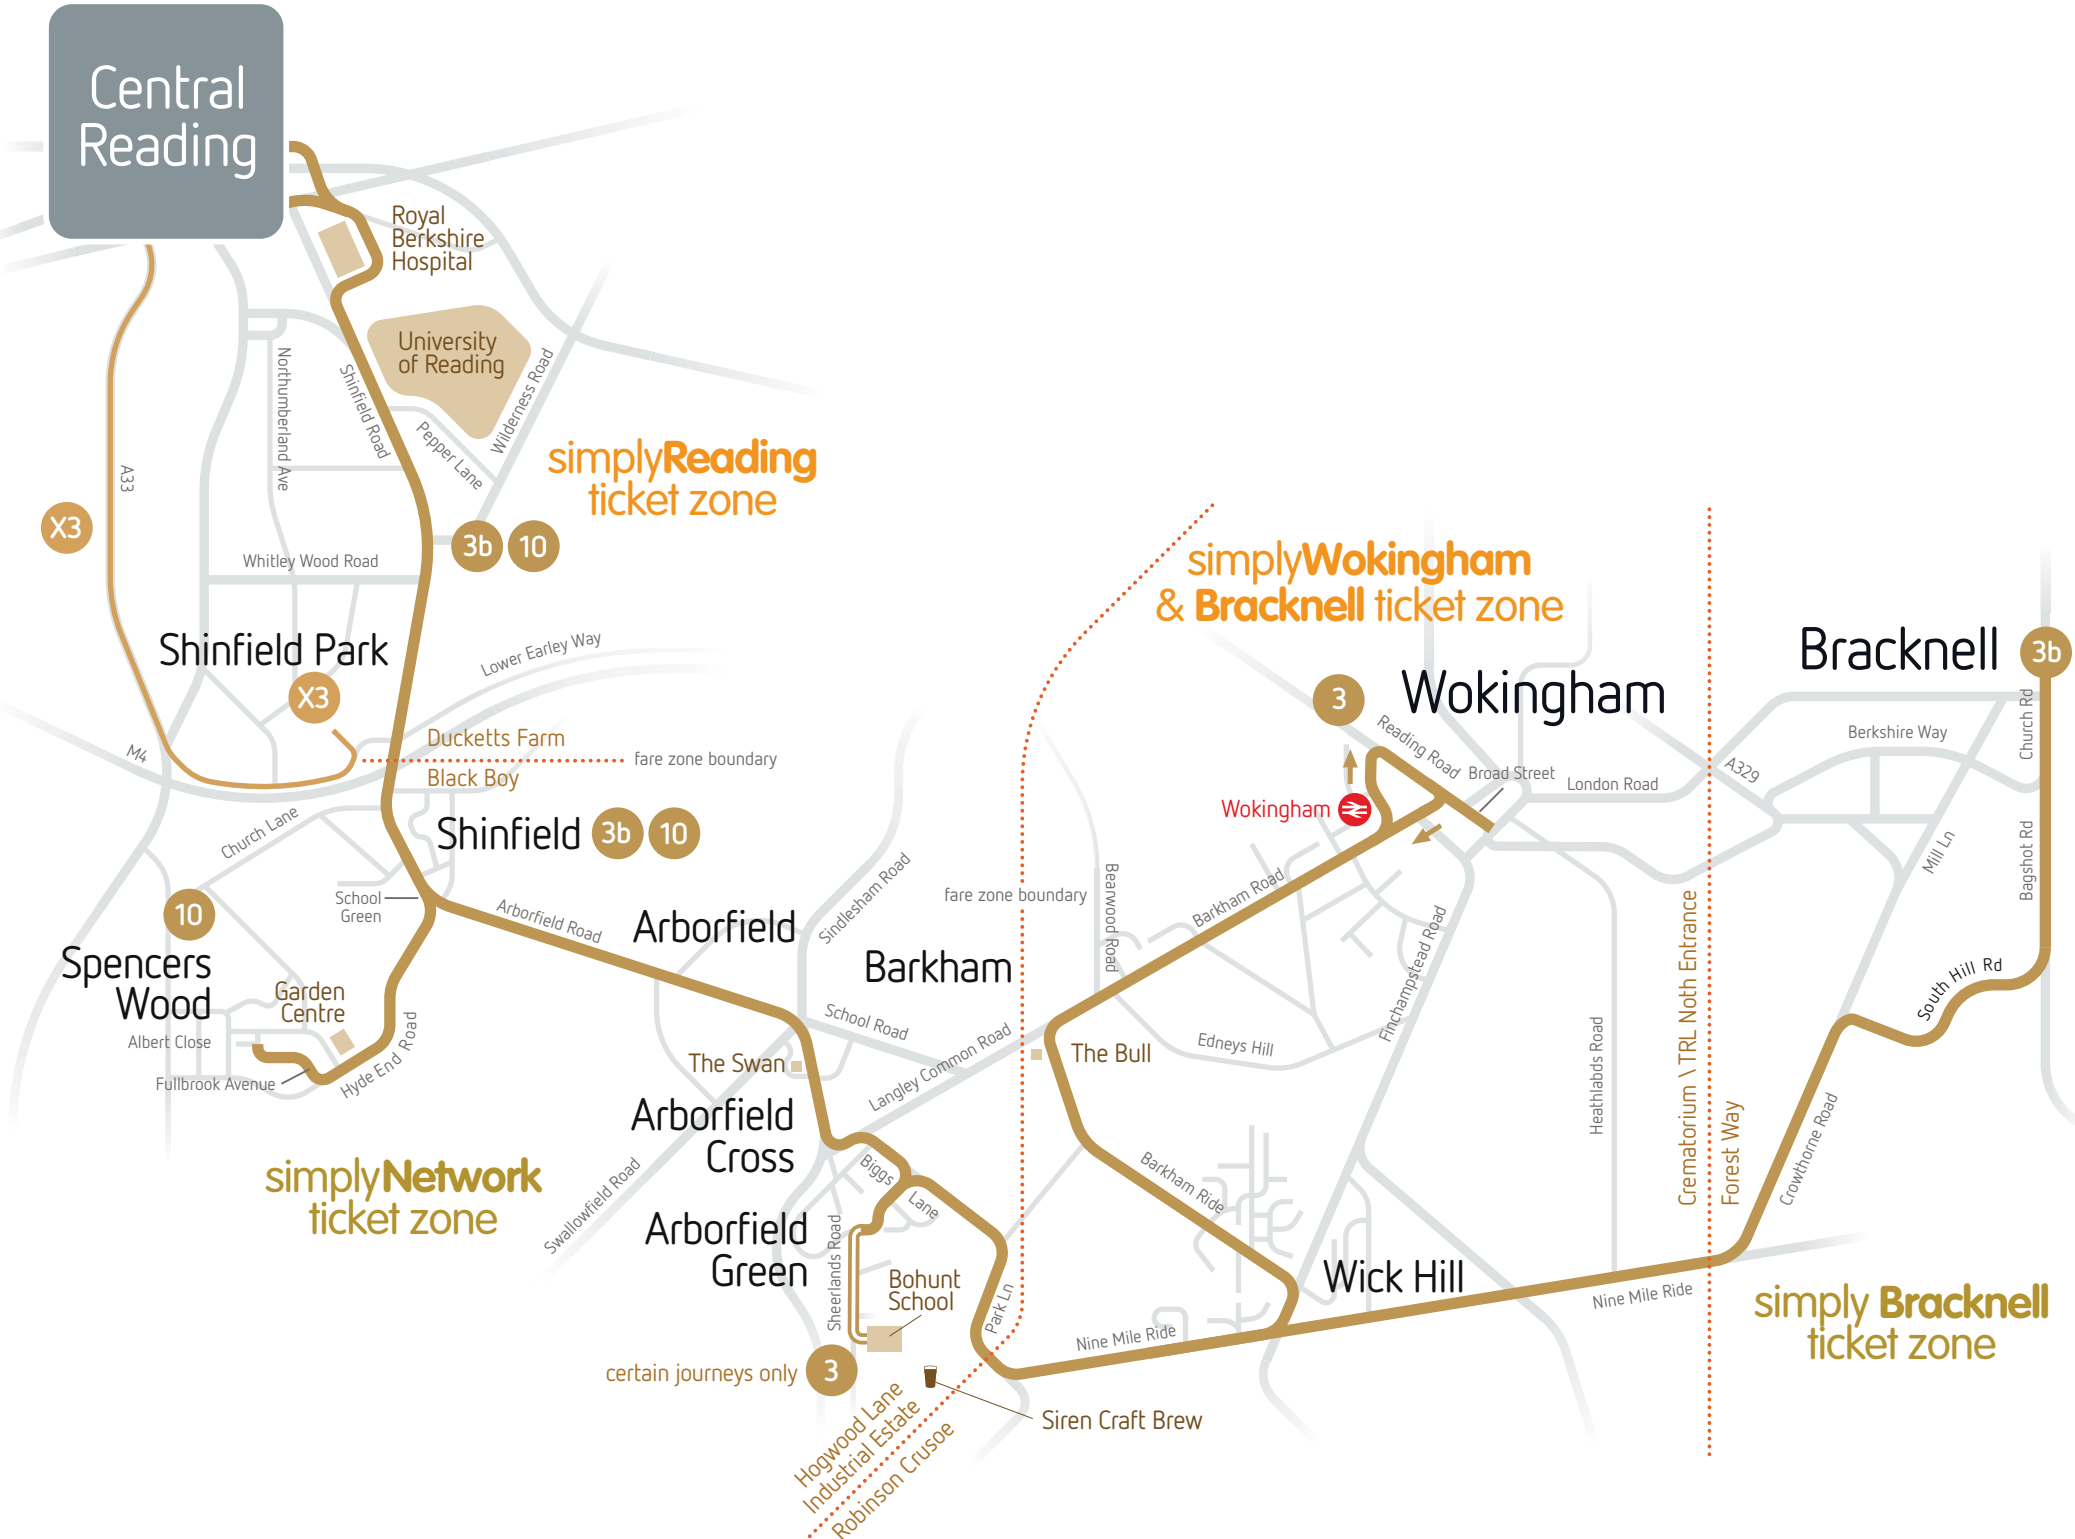

Mondays to Fridays except public holidays

	10 am	3 am	10 am	3 am	3 am	3b am	10 am	3 am	3 am	3b am	3 am	3 am	3 am	3b am	10 am	3 am
Bracknell bus station bay 4						6.30				7.21				8.14		
Wokingham Broad Street				6.06				6.59			7.40	7.48				9.00
Wokingham Hospital				6.08				7.03			7.48	7.56				9.04
Barkham Bearwood Road				6.12				7.08			7.53	8.01				9.09
TRL North Gate				▼		6.38		▼		7.30	▼	▼		8.23		▼
California Crossroads Ratepayers Hall				6.20				7.17			8.02	8.10				9.18
Bohunt School				▼				▼			8.12	▼				▼
Arborfield Green Sheerlands Road		5.55		6.29	6.44	6.56		7.28	7.37	7.52	8.19	8.19	8.33	8.43		9.27
Arborfield Cross The Swan		5.59		6.34	6.49	7.01		7.33	7.42	7.57	8.24	8.24	8.38	8.48		9.32
Spencers Wood Albert Close	5.31	▼	6.15	▼	▼	▼	7.16	▼	▼	▼	▼	▼	▼	▼	9.16	▼
Shinfield School Green	5.34	6.04	6.18	6.39	6.54	7.06	7.19	7.41	7.50	8.05	8.31	8.31	8.45	8.55	9.19	9.38
RBH Main Entrance	5.45	6.15	6.33	6.54	7.09	7.21	7.43	8.05	8.14	8.29	8.54	8.54	9.08	9.18	9.40	9.59
Central Reading Station Road stop SA	5.55	6.25	6.45	7.06	7.21	7.33	7.59	8.21	8.30	8.45	9.09	9.09	9.23	9.33	9.58	10.13

	3 am	3b am	10 am	3 am	3 am	3b am	10 am	3 am	3 am	3 pm	3 pm	3b pm	10 pm	3 pm	3 pm	3 pm	3b pm
Bracknell bus station bay 4		9.33					32					2.32					3.31
Wokingham Broad Street		▼		10.04			▼	04		2.04		▼		3.02			▼
Wokingham Hospital		▼		10.08			▼	08		2.08		▼		3.06			▼
Barkham Bearwood Road		▼		10.12			▼	12		2.12		▼		3.11			▼
TRL North Gate		9.41		▼			40	▼		▼		2.40		▼			3.39
California Crossroads Ratepayers Hall		▼		10.20			▼	20		2.20		▼		3.19			▼
Bohunt School		▼		▼			▼	▼		▼		▼		▼			▼
Arborfield Green Sheerlands Road	9.42	10.00		10.29		44	59	29		2.29	2.44	2.59		3.28	3.53	3.55	3.58
Arborfield Cross The Swan	9.47	10.05		10.33		48	03	33		2.33	2.48	3.03		3.33	3.58	4.00	4.03
Spencers Wood Albert Close	▼	▼	10.21	▼		▼	▼	21	▼	▼	▼	▼	3.21	▼	▼	▼	▼
Shinfield School Green	9.53	10.11	10.24	10.39		54	09	24	39	2.39	2.54	3.09	3.24	3.39	4.04	4.06	4.09
RBH Main Entrance	10.14	10.32	10.40	10.55		10	25	40	55	2.55	3.10	3.25	3.45	4.00	4.25	4.27	4.30
Central Reading Station Road stop SA	10.28	10.46	10.53	11.08		23	38	53	08	3.08	3.23	3.38	4.00	4.15	4.40	4.42	4.45

school days only

non school days only

Mondays to Fridays except public holidays

	10 pm	3 pm	3 pm	3 pm	10 pm	3b pm	3 pm	3 pm	3b pm	10 pm	3 pm	3 pm	3b pm	10 pm	3 pm	3b pm	3 pm
Bracknell bus station bay 4						4.50			5.44				6.46			7.36	
Wokingham Broad Street		4.00					5.06				6.16				7.18		7.48
Wokingham Hospital		4.04					5.10				6.20				7.22		7.51
Barkham Bearwood Road		4.09					5.15				6.25				7.26		7.55
TRL North Gate						4.59			5.53				6.54			7.44	
California Crossroads Ratepayers Hall		4.18					5.24				6.34				7.34		8.03
Bohunt School			4.52														
Arborfield Green Sheerlands Road		4.28	4.55	4.55		5.20	5.34	5.58	6.14		6.43	6.58	7.13		7.43	8.03	8.12
Arborfield Cross The Swan		4.33	5.00	5.00		5.25	5.39	6.03	6.19		6.48	7.03	7.18		7.48	8.08	8.16
Spencers Wood Albert Close	4.29				5.15					6.36				7.36			
Shinfield School Green	4.32	4.39	5.06	5.06	5.18	5.31	5.45	6.09	6.25	6.39	6.54	7.08	7.23	7.39	7.53	8.13	8.21
RBH Main Entrance	4.57	5.04	5.31	5.31	5.43	5.56	6.10	6.34	6.50	7.01	7.16	7.25	7.40	7.56	8.10	8.30	8.35
Central Reading Station Road stop SA	5.13	5.20	5.47	5.47	5.59	6.12	6.26	6.50	7.06	7.14	7.29	7.36	7.51	8.07	8.21	8.41	8.45

	10 pm	10 pm	3b pm	10 pm	3b pm	10 pm	3b pm
Bracknell bus station bay 4			9.09		10.09		11.09
TRL North Gate			9.17		10.17		11.17
Arborfield Green Sheerlands Road			9.34		10.34		11.34
Arborfield Cross The Swan			9.38		10.38		11.38
Spencers Wood Albert Close	8.40	9.10		10.10		11.10	
Shinfield School Green	8.43	9.13	9.43	10.13	10.43	11.13	11.43
RBH Main Entrance	8.57	9.24	9.54	10.24	10.54	11.24	11.54
Central Reading Station Road stop SA	9.07	9.34	10.04	10.34	11.04	11.34	12.04

school days only

non school days only

X3
zoom into Reading

X3 goes non-stop via A33
Mon to Fri except public holidays

Mondays to Fridays except public holidays

X3

	pm	pm	pm
Shinfield Park AMEC Foster Wheeler	4.10	5.00	6.05
Central Reading Station Rd	4.31	5.21	6.26

Saturdays

	10 am	3 am	3b am	10 am	3 am	3b am	10 am	3 am		3 pm	3b pm	10 pm	3 pm	3 pm
Bracknell bus station bay 4			6.28			7.27			then at these mins past each hour	32			5.32	
Wokingham Broad Street		6.11			7.09			8.04					6.04	
Wokingham Hospital		6.13			7.13			8.08					6.08	
Barkham Bearwood Road		6.17			7.17			8.12					6.12	
TRL North Gate			6.36			7.35				40			5.40	
California Crossroads Ratepayers Hall		6.25			7.25			8.20					6.20	
Arborfield Green Sheerlands Road		6.34	6.54		7.34	7.54		8.29		44 59	29		5.59	6.29 6.44
Arborfield Cross The Swan		6.39	6.59		7.38	7.58		8.33		48 03	33		6.03	6.33 6.48
Spencers Wood Albert Close	6.21			7.21			8.21				21		6.21	
Shinfield School Green	6.24	6.44	7.04	7.24	7.44	8.04	8.24	8.39		54 09	24 39		6.09	6.24 6.39 6.54
RBH Main Entrance	6.39	6.59	7.19	7.40	8.00	8.20	8.40	8.55		10 25	40 55		6.25	6.40 6.55 7.10
Central Reading Station Road stop SA	6.51	7.10	7.30	7.52	8.13	8.33	8.53	9.08		23 38	53 08		6.38	6.53 7.08 7.23
	3b pm	10 pm	3 pm	3b pm	10 pm	10 pm	3b pm	10 pm	3b pm	10 pm	3b pm			
Bracknell bus station bay 4	6.36			7.36			9.09		10.09		11.09			
Wokingham Broad Street			7.18											
Wokingham Hospital			7.22											
Barkham St James Road			7.26											
TRL North Gate	6.44			7.44			9.17		10.17		11.17			
California Crossroads Ratepayers Hall			7.34											
Arborfield Green Sheerlands Road	7.03		7.43	8.03			9.34		10.34		11.34			
Arborfield Cross The Swan	7.07		7.48	8.08			9.38		10.38		11.38			
Spencers Wood Albert Close		7.30			8.40	9.10		10.10		11.10				
Shinfield School Green	7.13	7.33	7.53	8.13	8.43	9.13	9.43	10.13	10.43	11.13	11.43			
RBH Main Entrance	7.29	7.50	8.10	8.30	8.57	9.24	9.54	10.24	10.54	11.24	11.54			
Central Reading Station Road stop SA	7.42	8.01	8.20	8.40	9.07	9.34	10.04	10.34	11.04	11.34	12.04			

Sundays & public holidays

	10 am	3b am	10 am	3b am	10 am	3b am		10	3b		3b pm	10 pm	3b pm	10 pm	3b pm	10 pm	10 pm
Bracknell Bus Station, bay 4		8.48		9.48		10.47	then these mins past each hour		47	until	4.47		5.47		6.47		
TRL North Gate		8.56		9.56		10.55			55		4.55		5.55		6.55		
California Crossroads Petrol Station		9.05		10.05		11.05			05		5.05		6.05		7.05		
Arborfield Green Sheerlands Road		9.14		10.14		11.14			14		5.14		6.14		7.14		
Arborfield Cross The Swan		9.19		10.19		11.18			18		5.18		6.19		7.19		
Spencers Wood Albert Close	8.51	▼	9.51	▼	10.51	▼		51	▼		▼	5.51	▼	6.51	▼	7.51	8.51
Shinfield School Green	8.54	9.24	9.54	10.24	10.54	11.24		54	24		5.24	5.54	6.24	6.54	7.24	7.54	8.54
RBH Main Entrance	9.09	9.39	10.09	10.39	11.10	11.40		10	40		5.40	6.11	6.41	7.11	7.41	8.08	9.05
Central Reading Station Road stop SA	9.20	9.50	10.20	10.50	11.22	11.52		22	52		5.52	6.21	6.51	7.21	7.51	8.18	9.15

	10 pm	10 pm	10 pm
Spencers Wood Albert Close	9.51	10.51	11.51
Shinfield School Green	9.54	10.54	11.54
RBH Main Entrance	10.05	11.05	12.05
Central Reading Station Road stop SA	10.15	11.15	12.15

Mondays to Fridays except public holidays

	3b am	10 am	3 am	3 am	3b am	10 am	3 am	3b am	3 am	3 am	3 am	3 am	3b am	3 am	10 am	3 am
Central Reading Station Road stop SA	5.15	5.30	5.50	6.00	6.15	6.30	6.35	6.40	6.45	7.15	7.40	7.40	8.05	8.30	8.40	8.55
RBH Main Entrance	5.21	5.36	5.56	6.06	6.21	6.37	6.42	6.48	6.53	7.23	7.48	7.48	8.16	8.40	8.50	9.05
Shinfield School Green	5.34	5.49	6.09	6.19	6.34	6.54	6.59	7.10	7.15	7.45	8.10	8.10	8.41	9.03	9.09	9.24
Spencers Wood Albert Close	▼	5.52	▼	▼	▼	6.57	▼	▼	▼	▼	▼	▼	▼	▼	9.12	▼
Arborfield Cross The Swan	5.38		6.13	6.23	6.38		7.04	7.16	7.21	7.51	8.16	8.16	8.47	9.09		9.30
Bohunt School	▼		▼	▼	▼		▼	▼	▼	▼	8.25	▼	▼	▼		▼
Arborfield Green Sheerlands Road	5.42		6.17	6.27	6.42		7.08	7.21	7.26	7.56	8.28	8.21	8.52	9.14		9.35
California Crossroads Ratepayers Hall	▼		6.25		▼		7.16	▼		8.05				9.23		
Barkham Bearwood Road			6.32				7.24			8.16				9.32		
Wokingham Station	▼		6.40		▼		7.32	▼		8.28				9.41		
Wokingham Broad Street	▼		6.43		▼		7.35	▼		8.31			▼	9.44		
TRL North Gate	5.58				6.58			7.40					9.10			
Bracknell bus station bay 4	6.07				7.07			7.50					9.20			

	3b am	3 am	10 am	3 am	3b am		10 am	3 am	3 am	3b am		3 pm	3 pm	3 pm	3b pm	3 pm
Central Reading Station Road stop SA	9.18	9.35	9.45	10.00	10.15		30	45	00	15		2.45	3.00	3.00	3.15	3.30
RBH Main Entrance	9.28	9.44	9.54	10.09	10.24		39	54	09	24		2.54	3.11	3.11	3.26	3.43
Shinfield School Green	9.47	10.01	10.11	10.26	10.41		56	11	26	41		3.11	3.32	3.32	3.47	4.07
Spencers Wood Albert Close	▼	▼	10.14	▼	▼		59	▼	▼	▼		▼	▼	▼	▼	▼
Arborfield Cross The Swan	9.53	10.06		10.31	10.46	then these mins past each hour		16	31	46		3.16	3.38	3.38	3.53	4.13
Bohunt School	▼	▼		▼	▼			▼	▼	▼		▼	3.45	▼	▼	4.25
Arborfield Green Sheerlands Road	9.58	10.11		10.36	10.51		21	36	51	until		3.21		3.43	3.58	4.28
California Crossroads Ratepayers Hall	▼	10.19		▼	▼		29		▼			3.29			▼	4.36
Barkham Bearwood Road		10.26					36					3.36				4.43
Wokingham Station	▼	10.35		▼	▼		45		▼			3.45			▼	4.52
Wokingham Broad Street	▼	10.38		▼	▼		48		▼			3.48			▼	4.55
TRL North Gate	10.16				11.08				08						4.16	
Bracknell bus station bay 4	10.25				11.17				17						4.26	

school days only

non school days only

Mondays to Fridays except public holidays

	3 pm	10 pm	3 pm	3 pm	3b pm	10 pm	3 pm	3 pm	3b pm	3 pm	3 pm	10 pm	3b pm	3 pm	10 pm	3 pm
Central Reading Station Road stop SA	3.30	3.45	4.00	4.00	4.15	4.30	4.50	5.00	5.20	5.40	5.55	6.05	6.20	6.40	6.55	7.15
RBH Main Entrance	3.43	3.58	4.13	4.13	4.28	4.43	5.03	5.13	5.33	5.53	6.04	6.14	6.29	6.49	7.04	7.21
Shinfield School Green	4.07	4.22	4.37	4.37	4.52	5.07	5.27	5.37	5.57	6.17	6.21	6.31	6.46	7.06	7.21	7.37
Spencers Wood Albert Close	▼	4.25	▼	▼	▼	5.10	▼	▼	▼	▼	▼	6.34	▼	▼	7.24	▼
Arborfield Cross The Swan	4.13		4.43	4.43	4.58		5.33	5.43	6.03	6.23	6.26		6.51	7.11		7.41
Bohunt School	▼		4.50	▼	▼		▼	▼	▼	▼	▼		▼	▼		▼
Arborfield Green Sheerlands Road	4.18			4.48	5.03		5.38	5.48	6.08	6.28	6.31		6.56	7.16		7.45
California Crossroads Ratepayers Hall	4.26						5.46			6.36				7.24		7.53
Barkham Bearwood Road	4.33						5.53			6.43				7.31		8.00
Wokingham Station	4.42						6.02			6.52				7.40		8.08
Wokingham Broad Street	4.45						6.05			6.55				7.43		8.11
TRL North Gate					5.21				6.26				7.13			
Bracknell bus station bay 4					5.31				6.36				7.22			

	10 pm	3b pm	10 pm	3b pm	10 pm	3b pm	10 pm	3 pm	10 pm
Central Reading Station Road stop SA	7.45	8.10	8.40	9.10	9.40	10.10	10.40	11.10	11.40
RBH Main Entrance	7.51	8.16	8.46	9.16	9.46	10.16	10.46	11.16	11.46
Shinfield School Green	8.07	8.32	8.59	9.29	9.59	10.29	10.59	11.29	11.59
Spencers Wood Albert Close	8.10	▼	9.02	▼	10.02	▼	11.02	▼	12.02
Arborfield Cross The Swan		8.36		9.33		10.33		11.33	
Arborfield Green Sheerlands Road		8.40		9.37		10.37		11.37	
California Crossroads Ratepayers Hall									
Barkham Bearwood Road									
Wokingham Station									
Wokingham Broad Street									
TRL North Gate		8.56		9.53		10.53			
Bracknell bus station bay 4		9.05		10.02		11.02			

school days only

non school days only

X3

zoom to AMEC Foster Wheeler

X3 goes non-stop via A33

Mon to Fri except public holidays

	am	am	am
Central Reading Blagrove St stop EP	7.05	7.40	8.15
Friar Street stop FP	7.06	7.41	8.16
Shinfield Park AMEC Foster Wheeler	7.27	8.02	8.42

Saturdays

	10 am	3 am	3b am	10 am	3 am	3b am	10 am	3 am	3b am		10 am	3 am	3 am	3b am		3b pm
Central Reading Station Road stop SA	5.35	5.55	6.15	6.35	6.55	7.15	7.35	7.55	8.15	then these mins past each hour	30	45	00	15	until	6.15
RBH Main Entrance	5.41	6.01	6.21	6.42	7.04	7.24	7.44	8.04	8.24		39	54	09	24		6.24
Shinfield School Green	5.54	6.14	6.34	6.59	7.21	7.41	8.01	8.21	8.41		56	11	26	41		6.41
Spencers Wood Albert Close	5.57	▼	▼	7.02	▼	▼	8.04	▼	▼		59	▼	▼	▼		▼
Arborfield Cross The Swan		6.18	6.38		7.26	7.46		8.26	8.46			16	31	46		6.46
Arborfield Green Sheerlands Road		6.22	6.42		7.31	7.51		8.31	8.51			21	36	51		6.51
California Crossroads Ratepayers Hall		6.30	▼		7.39	▼		8.39	▼			29				▼
Barkham Bearwood Road		6.37	▼		7.46	▼		8.46	▼			36				▼
Wokingham Station		6.45	▼		7.55	▼		8.55	▼			45				▼
Wokingham Broad Street		6.48	▼		7.58	▼		8.58	▼			48	▼			▼
TRL North Gate			6.58			8.08			9.08					08		7.08
Bracknell bus station bay 4			7.07			8.17			9.17					17		7.17

	10 pm	3 pm	3b pm	10 pm	3b pm	10 pm	3b pm	10 pm	3b pm	10 pm	3 pm	10 pm
Central Reading Station Road stop SA	6.30	6.45	7.15	7.45	8.10	8.40	9.10	9.40	10.10	10.40	11.10	11.40
RBH Main Entrance	6.39	6.54	7.21	7.51	8.16	8.46	9.16	9.46	10.16	10.46	11.16	11.46
Shinfield School Green	6.56	7.11	7.37	8.07	8.32	8.59	9.29	9.59	10.29	10.59	11.29	11.59
Spencers Wood Albert Close	6.59	▼	▼	8.10	▼	9.02	▼	10.02	▼	11.02	▼	12.02
Arborfield Cross The Swan		7.16	7.41		8.36		9.33		10.33		11.33	
Arborfield Green Sheerlands Road		7.21	7.45		8.40		9.37		10.37		11.37	
California Crossroads Ratepayers Hall		7.29	▼		▼				▼			
Barkham Bearwood Road		7.36	▼		▼				▼			
Wokingham Station		7.45	▼		▼				▼			
Wokingham Broad Street		7.48	▼		▼				▼			
TRL North Gate			8.01		8.56		9.53		10.53			
Bracknell bus station bay 4			8.10		9.05		10.02		11.02			

Sundays

	10 am	3b am	10 am	3b am	10 am	3b am		10 am	3b am		3b pm	10 pm	3b pm	10 pm	3b pm	10 pm
Central Reading Station Road stop SA	8.10	8.40	9.10	9.40	10.10	10.40	then these mins past each hour	10	40	until	4.40	5.10	5.40	6.10	6.40	7.10
RBH Main Entrance	8.17	8.47	9.17	9.47	10.17	10.49		19	49		4.49	5.16	5.46	6.16	6.46	7.16
Shinfield School Green	8.34	9.04	9.34	10.04	10.34	11.06		36	06		5.06	5.32	6.02	6.32	7.02	7.32
Spencers Wood Albert Close	8.37	▼	9.37	▼	10.37	▼		39	▼		▼	5.35	▼	6.35	▼	7.35
Arborfield Cross The Swan		9.09		10.09		11.11		11			5.11		6.06		7.06	
Arborfield Green Sheerlands Road		9.13		10.13		11.16		16			5.16		6.10		7.10	
California Crossroads Petrol Station		9.21		10.21		11.24		24			5.24		6.18		7.18	
TRL North Gate		9.29		10.29		11.33		33			5.33		6.26		7.26	
Bracknell bus station bay 4		9.38		10.38		11.42		42			5.42		6.35		7.35	

	10 pm	10 pm	10 pm	10 pm
Central Reading Station Road stop SA	8.20	9.20	10.20	11.20
RBH Main Entrance	8.26	9.26	10.26	11.26
Shinfield School Green	8.42	9.39	10.39	11.39
Spencers Wood Albert Close	8.45	9.42	10.42	11.42

Monday to Friday

	10a am	10a am	10a am	10a am	10a am	10a am	10a am	10a am		10a pm	10a pm	10a pm	10a pm	10a pm	10a pm	10a pm
 Central Reading Station Road stop SA	7.00	7.35	8.10	8.45	9.20	9.50	10.20	10.45	then every 30 min until	2.45	3.10	3.45	4.20	5.00	5.35	6.15
RBH Main Entrance	7.08	7.43	8.20	8.55	9.30	9.59	10.29	10.54		2.54	3.21	3.58	4.33	5.13	5.48	6.24
Ducketts Farm	7.21	7.56	8.33	9.06	9.41	10.09	10.39	11.04		3.04	3.33	4.12	4.47	5.27	6.02	6.34
TVSP Gateway	7.25	8.00	8.37	9.10	9.45	10.13	10.43	11.08		3.08	3.37	4.17	4.52	5.32	6.07	6.37

Saturdays

	10a am	10a am	10a am	10a am	10a am	10a am	10a am	10a am		10a pm	10a pm	10a pm	10a pm	10a pm	10a pm	10a pm
 Central Reading Station Road stop SA	7.00	7.35	8.10	8.45	9.20	9.50	10.20	10.45	then every 30 min until	2.45	3.10	3.45	4.20	5.00	5.35	6.15
RBH Main Entrance	7.08	7.43	8.20	8.55	9.30	9.59	10.29	10.54		2.54	3.21	3.58	4.33	5.13	5.48	6.24
Ducketts Farm	7.21	7.56	8.33	9.06	9.41	10.09	10.39	11.04		3.04	3.33	4.12	4.47	5.27	6.02	6.34
TVSP Gateway	7.25	8.00	8.37	9.10	9.45	10.13	10.43	11.08		3.08	3.37	4.17	4.52	5.32	6.07	6.37

Monday to Friday

	10a am	10a am	10a am	10a am	10a am	10a am	10a am	10a am		10a pm	10a pm	10a pm	10a pm	10a pm	10a pm	10a pm	10a pm
TVSP Gateway	7.30	8.05	8.40	9.12	9.50	10.15	10.45	11.10	then every 30 min until	2.40	3.10	3.40	4.20	4.55	5.35	6.10	6.40
Ducketts Farm	7.35	8.10	8.45	9.17	9.53	10.18	10.48	11.13		2.43	3.14	3.44	4.25	5.00	5.40	6.15	6.45
RBH Main Entrance	7.51	8.26	8.59	9.32	10.04	10.29	10.59	11.24		2.54	3.28	3.58	4.41	5.16	5.56	6.28	6.58
Central Reading Station Road stop SA	8.07	8.42	9.13	9.47	10.16	10.41	11.11	11.36		3.06	3.42	4.12	4.57	5.32	6.12	6.41	7.11

Saturdays


	10a am	10a am	10a am	10a am	10a am	10a am	10a am	10a am		10a pm	10a pm	10a pm	10a pm	10a pm	10a pm	10a pm	10a pm
TVSP Gateway	7.30	8.05	8.40	9.12	9.50	10.15	10.45	11.10	then every 30 min until	2.40	3.10	3.40	4.20	4.55	5.35	6.10	6.40
Ducketts Farm	7.35	8.10	8.45	9.17	9.53	10.18	10.48	11.13		2.43	3.14	3.44	4.25	5.00	5.40	6.15	6.45
RBH Main Entrance	7.51	8.26	8.59	9.32	10.04	10.29	10.59	11.24		2.54	3.28	3.58	4.41	5.16	5.56	6.28	6.58
Central Reading Station Road stop SA	8.07	8.42	9.13	9.47	10.16	10.41	11.11	11.36		3.06	3.42	4.12	4.57	5.32	6.12	6.41	7.11

Central Reading

claret spritzer runs between
the University & Central Reading

bus stops

- towards Central Reading
- towards Earley / Lower Earley
- stops on other routes

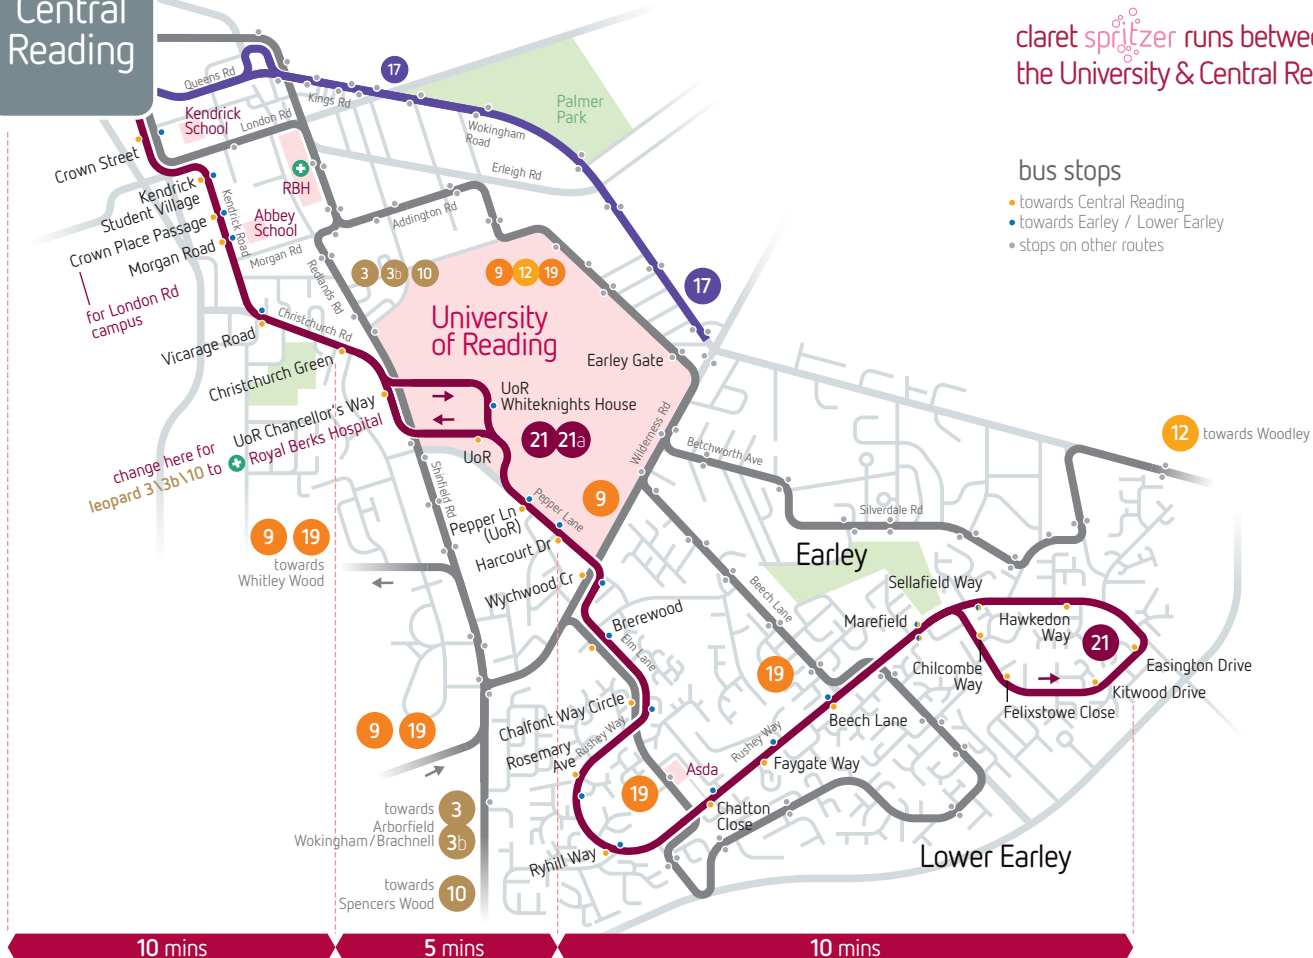

travel times



towards central Reading ● getting off only
towards central Reading ● getting on or off
towards Lower Earley ● getting on or off

buses to University of Reading up to every 7/8 minutes during term time



Mondays to Fridays except public holidays

	am	am	am	am	am	am	am		am	am	am	am	am	am	am	am	am	am	am	am
 Reading Station stop EK	4.00	5.00	5.30	6.00	6.20	6.40	6.52		7.04	7.16	7.28	7.40	7.50	7.57	8.05	8.14	8.20	8.27	8.35	8.42
Christchurch Green	4.08	5.08	5.38	6.08	6.28	6.48	7.01		7.13	7.25	7.37	7.53	8.03	8.10	8.18	8.27	8.33	8.40	8.48	8.55
University Whiteknights House	4.10	5.10	5.40	6.10	6.30	6.50	7.03		7.15	7.27	7.39	7.55	8.05	8.12	8.20	8.29	8.35	8.42	8.50	8.57
Chalfont Way Circle	4.14	5.14	5.44	6.14	6.34	6.54	7.07		7.19	7.31	7.43	8.00	8.10		8.25		8.40		8.55	
Chatton Close Asda	4.17	5.17	5.47	6.17	6.37	6.57	7.10		7.22	7.34	7.46	8.03	8.13		8.28		8.43		8.58	
Kilnsea Drive Chilcombe Way	4.25	5.25	5.55	6.25	6.45	7.05	7.17		7.29	7.41	7.53	8.08	8.20		8.35		8.50		9.05	
Hawkedon Way	4.27	5.27	5.57	6.28	6.48	7.09	7.21		7.33	7.46	7.58	8.13	8.25		8.39		8.54		9.09	

	am	am	am	am	am											pm	pm	pm	pm
 Reading Station stop EK	8.50	8.57	9.05	9.12	9.20	then at these mins past each hour	42	50	57	05	12	20	27	35	until	2.42	2.50	2.57	3.05
Christchurch Green	9.03	9.10	9.18	9.25	9.31		53	01	08	16	23	31	38	46		2.53	3.03	3.10	3.18
University Whiteknights House	9.05	9.12	9.20	9.27	9.33		55	03	10	18	25	33	40	48		2.55	3.05	3.12	3.20
Chalfont Way Circle	9.10		9.25		9.38		08			23		38		53			3.10		3.25
Chatton Close Asda	9.13		9.28		9.41		11			26		41		56			3.13		3.28
Kilnsea Drive Chilcombe Way	9.20		9.35		9.50		20			35		50		05			3.20		3.35
Hawkedon Way	9.24		9.39		9.54		24			39		54		09			3.24		3.39

	pm	pm										pm	pm	pm	pm	pm	pm	pm	pm	pm		
 Reading Station stop EK	3.12	3.20	then at these mins past each hour	27	35	42	50	57	05	12	20	until	5.42	5.50	5.57	6.05	6.12	6.20	6.35	6.50	7.05	
Christchurch Green	3.25	3.36		43	51	58	06	13	21	28	36		5.58	6.06	6.13	6.21	6.28	6.36	6.48	7.03	7.18	
University Whiteknights House	3.27	3.38		45	53	00	08	15	23	30	38		6.00	6.08	6.15	6.23	6.30	6.38	6.50	7.05	7.20	
Chalfont Way Circle		3.43		58			13		28		43			6.13			6.28		6.43	6.55	7.10	7.25
Chatton Close Asda		3.47		02			17		32		47			6.17			6.32		6.47	6.58	7.13	7.28
Kilnsea Drive Chilcombe Way		3.48		17			32		46		00			6.25			6.40		6.55	7.10	7.25	7.40
Hawkedon Way		3.52		21			36		50		04			6.29			6.44		6.59	7.14	7.29	7.43

University of Reading term dates

18 September - 8 December 2017

8 January - 23 March 2018

16 April - 8 June 2018

claret 21a only runs during the above dates

journeys in pink are claret spritzer 21a and run during University term time only

claret runs up to every 7-8 mins between town & university*

*Monday - Friday daytimes during term time

Mondays to Fridays except public holidays (continued)

	pm	pm	pm	pm	pm		pm	pm	am	am	am	am	am	am	am	am
Reading Station stop EK	7.20	7.35	7.50	8.10	8.30	then every 30 mins until	11.00	11.30	12.00	12.30	1.00	1.30	2.00	2.30	3.00	4.00
Christchurch Green	7.33	7.46	8.01	8.21	8.41		11.11	11.39	12.09	12.38	1.08	1.38	2.08	2.38	3.08	4.08
University Whiteknights House	7.35	7.48	8.03	8.23	8.43		11.13	11.41	12.11	12.40	1.10	1.40	2.10	2.40	3.10	4.10
Chalfont Way Circle	7.40	7.53	8.08	8.28	8.47		11.17	11.45	12.15	12.44	1.14	1.44	2.14	2.44	3.14	4.14
Chatton Close Asda	7.43	7.56	8.11	8.31	8.50		11.20	11.48	12.18	12.47	1.17	1.47	2.17	2.47	3.17	4.17
Kilnsea Drive Chilcombe Way	7.55	8.10	8.25	8.35	8.55		11.25	11.55	12.25	12.55	1.25	1.55	2.25	2.55	3.25	4.25
Hawkedon Way	7.58	8.13	8.28		8.58		11.28	11.57	12.27	12.57	1.27	1.57	2.27	2.57	3.27	4.27

these journeys run Friday nights only

University of Reading term dates

18 September - 8 December 2017

8 January - 23 March 2018

16 April - 8 June 2018

claret 21a only runs during the above dates

claret runs up to every 7-8 mins between town & university*

*Monday - Friday daytimes during term time

Saturdays

	am	am	am	am	am	am	am	am			pm	pm	pm	pm	
 Reading Station stop EK	5.00	6.00	6.30	7.00	7.20	7.40	8.00	8.20	then every 15 mins at	35 50 05 20	until	7.05	7.20	7.35	7.50
Christchurch Green	5.08	6.08	6.38	7.09	7.29	7.51	8.11	8.31		46 01 16 31		7.16	7.31	7.46	8.01
University Whiteknights House	5.10	6.10	6.40	7.11	7.31	7.53	8.13	8.33		48 03 18 33		7.18	7.33	7.48	8.03
Chalfont Way Circle	5.14	6.14	6.44	7.15	7.35	7.58	8.18	8.38		53 08 23 38		7.23	7.38	7.53	8.08
Chatton Close Asda	5.17	6.17	6.47	7.18	7.38	8.01	8.21	8.41		56 11 26 41		7.26	7.41	7.56	8.11
Kilnsea Drive Chilcombe Way	5.25	6.25	6.55	7.25	7.45	8.05	8.25	8.45		05 20 35 50		7.35	7.55	8.00	8.25
Hawkedon Way	5.27	6.28	6.58	7.29	7.49	8.09	8.29	8.49		09 24 39 54		7.39	7.58		8.28

	pm	pm		pm	pm	am	am		am	am	am	am
Reading Station stop EK	8.10	8.30	then every 30 mins until	11.00	11.30	12.00	12.30	then every 30 mins until	3.00	4.00	5.00	6.00
Christchurch Green	8.21	8.41		11.11	11.39	12.09	12.38		3.08	4.08	5.08	6.08
University Whiteknights House	8.23	8.43		11.13	11.41	12.11	12.40		3.10	4.10	5.10	6.10
Chalfont Way Circle	8.28	8.47		11.17	11.45	12.15	12.44		3.14	4.14	5.14	6.14
Chatton Close Asda	8.31	8.50		11.20	11.48	12.18	12.47		3.17	4.17	5.17	6.17
Kilnsea Drive Chilcombe Way	8.35	8.55		11.25	11.55	12.25	12.55		3.25	4.25	5.25	6.25
Hawkedon Way		8.58		11.28	11.57	12.27	12.57		3.27	4.27	5.27	6.27

Sundays & public holidays

	am	am	am	am	am	am	am		pm	pm	pm	pm	pm	pm
 Reading Station stop EK	7.00	8.00	8.30	9.00	9.30	10.00	10.30	then every 20 mins until	6.50	7.10	7.30	7.50	8.10	8.30
Christchurch Green	7.08	8.10	8.40	9.10	9.40	10.10	10.40		7.00	7.20	7.40	8.00	8.20	8.40
University Whiteknights House	7.11	8.13	8.43	9.13	9.43	10.13	10.43		7.03	7.23	7.43	8.03	8.23	8.43
Chalfont Way Circle	7.15	8.17	8.47	9.17	9.47	10.17	10.47		7.07	7.27	7.47	8.07	8.27	8.47
Chatton Close Asda	7.18	8.21	8.51	9.21	9.51	10.21	10.51		7.11	7.31	7.51	8.11	8.31	8.50
Kilnsea Drive Chilcombe Way	7.25	8.25	8.55	9.25	10.00	10.30	11.00		7.20	7.35	7.55	8.25	8.35	8.55
Hawkedon Way	7.28	8.28	8.58	9.28	10.03	10.33	11.03		7.23	7.38	7.58	8.28		8.58
														then every 30 mins until




	pm	am	am	am	am
 Reading Station stop EK	11.00	12.00	1.00	2.00	3.00
Christchurch Green	11.10	12.08	1.07	2.07	3.07
University Whiteknights House	11.13	12.11	1.10	2.10	3.10
Chalfont Way Circle	11.17	12.15	1.14	2.14	3.14
Chatton Close Asda	11.20	12.18	1.17	2.17	3.17
Kilnsea Drive Chilcombe Way	11.25	12.25	1.25	2.25	3.25
Hawkedon Way	11.28	12.27	1.27	2.27	3.27



Lower Earley Kilnsea Drive | Reading Station



via Rushey Way | Asda | University



Mondays to Fridays except public holidays

   	am	am	am	am	am	am	am		am	am	am	am	am	am	am	am	am
 Kilnsea Drive Chilcombe Way	4.25	5.25	5.55	6.25	6.45	7.05	7.17		7.29	7.41	7.53		8.08		8.20		8.35
 Hawkedon Way	4.27	5.27	5.57	6.28	6.48	7.09	7.21		7.33	7.46	7.58		8.13		8.25		8.39
 Chatton Close Asda	4.31	5.31	6.01	6.33	6.53	7.16	7.28		7.40	7.53	8.05		8.20		8.32		8.44
 Chalfont Way Circle	4.34	5.34	6.04	6.36	6.56	7.21	7.33		7.45	7.58	8.10		8.25		8.37		8.48
 University Whiteknights House	4.39	5.39	6.09	6.41	7.01	7.28	7.40		7.52	8.06	8.18	8.22	8.33	8.39	8.45	8.49	8.54
 Christchurch Green	4.40	5.40	6.10	6.42	7.02	7.30	7.42		7.54	8.08	8.20	8.24	8.35	8.41	8.47	8.51	8.56
 Reading Station stop EK	4.51	5.51	6.21	6.55	7.15	7.46	7.58		8.10	8.25	8.37	8.41	8.52	8.55	9.04	9.05	9.10

  									pm	pm	pm	pm	pm	pm	pm	pm	pm	pm
 Kilnsea Drive Chilcombe Way	 then at these mins past each hour	50	05	20	35	 until			2.50		3.05		3.20		3.35		3.48	
 Hawkedon Way		54	09	24	39				2.54		3.09		3.24		3.39		3.52	
 Chatton Close Asda		59	14	29	44				2.59		3.14		3.31		3.46		3.59	
 Chalfont Way Circle		03	18	33	48				3.03		3.18		3.35		3.50		4.03	
 University Whiteknights House		01 09 16 24 31 39 46 54							3.09	3.16	3.24	3.33	3.42	3.49	3.57	4.04	4.10	4.17
 Christchurch Green		03 11 18 26 33 41 48 56					3.11	3.18	3.26	3.35	3.44	3.51	3.59	4.06	4.12	4.19		
 Reading Station stop EK		17 25 32 40 47 55 02 10					3.25	3.35	3.40	3.52	4.01	4.08	4.16	4.23	4.29	4.36		

  	pm	pm	pm	pm	pm	pm	pm		pm	pm	pm	pm	pm	pm	pm	pm	pm	pm
 Kilnsea Drive Chilcombe Way	4.02		4.17		4.32		4.46		5.00		5.15		5.30		5.45		6.00	
 Hawkedon Way	4.06		4.21		4.36		4.50		5.04		5.19		5.34		5.49		6.04	
 Chatton Close Asda	4.13		4.28		4.43		4.57		5.11		5.26		5.41		5.56		6.11	
 Chalfont Way Circle	4.17		4.32		4.47		5.01		5.15		5.30		5.45		6.00		6.15	
 University Whiteknights House	4.24	4.32	4.39	4.47	4.54	5.02	5.09	5.17	5.23	5.32	5.38	5.47	5.52	6.02	6.07	6.17	6.22	
 Christchurch Green	4.26	4.34	4.41	4.50	4.56	5.05	5.12	5.20	5.26	5.34	5.41	5.49	5.54	6.04	6.09	6.19	6.24	
 Reading Station stop EK	4.43	4.51	4.58	5.08	5.13	5.23	5.30	5.38	5.44	5.51	5.59	6.06	6.11	6.21	6.26	6.36	6.41	

University of Reading term dates

18 September - 8 December 2017

8 January - 23 March 2018

16 April - 8 June 2018

claret 21a only runs during the above dates

journeys in pink are claret spritzer 21a and run during University term time only

continued on next page

claret runs up to every 7-8 mins between town & university*

*Monday - Friday daytimes during term time

Lower Earley Kilnsea Drive | Reading Station

via University | Asda | Rushey Way



Mondays to Fridays except public holidays (continued)

	pm	pm	pm	pm	pm	pm	pm	pm	pm	pm	pm	pm	pm		pm	pm	am
Kilnsea Drive Chilcombe Way		6.15	6.25	6.40	6.55	7.10	7.25	7.40	7.55	8.10	8.25	8.55	9.25	then every 30 mins until	11.25	11.55	12.25
Hawkedon Way		6.19	6.29	6.44	6.59	7.14	7.29	7.43	7.58	8.13	8.28	8.58	9.28		11.28	11.57	12.27
Chatton Close Asda		6.26	6.36	6.49	7.04	7.19	7.34	7.48	8.03	8.18	8.33	9.03	9.32		11.32	12.01	12.31
Chalfont Way Circle		6.30	6.40	6.53	7.08	7.23	7.38	7.51	8.06	8.21	8.36	9.06	9.35		11.35	12.04	12.34
University Whiteknights House	6.32	6.37	6.47	6.59	7.14	7.29	7.44	7.56	8.11	8.26	8.41	9.11	9.40		11.40	12.09	12.39
Christchurch Green	6.34	6.39	6.49	7.01	7.16	7.31	7.46	7.58	8.13	8.28	8.43	9.13	9.41		11.41	12.10	12.40
 Reading Station stop EK	6.48	6.56	7.06	7.15	7.30	7.45	8.00	8.12	8.27	8.42	8.57	9.27	9.53		11.53	12.20	12.51

then
every
30
mins
until

	am	am	am	am	am	am	am
Kilnsea Drive Chilcombe Way	12.55	1.25	1.55	2.25	2.55	3.25	4.25
Hawkedon Way	12.57	1.27	1.57	2.27	2.57	3.27	4.27
Chatton Close Asda	1.01	1.31	2.01	2.31	3.01	3.31	4.31
Chalfont Way Circle	1.04	1.34	2.04	2.34	3.04	3.34	4.34
University Whiteknights House	1.09	1.39	2.09	2.39	3.09	3.39	4.39
Christchurch Green	1.10	1.40	2.10	2.40	3.10	3.40	4.40
 Reading Station stop EK	1.21	1.51	2.21	2.51	3.21	3.51	4.50

these journeys run Friday nights only

University of Reading term dates

18 September - 8 December 2017

8 January - 23 March 2018

16 April - 8 June 2018

claret 21a only runs during the above dates

journeys in pink are claret spritzer 21a
and run during University term
time only

claret runs up to every 7-8 mins between town & university*

*Monday - Friday daytimes during term time

Lower Earley Kilnsea Drive | Reading Station

via Rushey Way | Asda | University



Saturdays

	am	am	am	am		am		20 35 50 05		pm	pm	pm	pm	pm	pm	pm
Kilnsea Drive Chilcombe Way	5.25	6.25	6.55	7.25	then every 20 mins until	9.05	then every 15 mins at		until	7.20	7.35	7.55	8.25	8.55	9.25	9.55
Hawkedon Way	5.27	6.28	6.58	7.29		9.09		24 39 54 09		7.24	7.38	7.58	8.28	8.58	9.28	9.58
Chatton Close Asda	5.31	6.33	7.03	7.34		9.14		29 44 59 14		7.29	7.43	8.03	8.33	9.03	9.32	10.02
Chalfont Way Circle	5.34	6.36	7.06	7.38		9.18		33 48 03 18		7.33	7.46	8.06	8.36	9.06	9.35	10.05
University Whiteknights House	5.39	6.41	7.11	7.44		9.24		39 54 09 24		7.39	7.51	8.11	8.41	9.11	9.40	10.10
Christchurch Green	5.40	6.42	7.12	7.46		9.26		41 56 11 26		7.41	7.53	8.13	8.43	9.13	9.41	10.11
 Reading Station stop EK	5.51	6.55	7.25	8.00		9.40		55 10 25 40		7.55	8.07	8.27	8.57	9.27	9.53	10.23

	pm	pm	pm	pm	am		am	am	am	am
Kilnsea Drive Chilcombe Way	10.25	10.55	11.25	11.55	12.25	then every 30 mins until	3.25	4.25	5.25	6.25
Hawkedon Way	10.28	10.58	11.28	11.57	12.27		3.27	4.27	5.27	6.27
Chatton Close Asda	10.32	11.02	11.32	12.01	12.31		3.31	4.31	5.31	6.31
Chalfont Way Circle	10.35	11.05	11.35	12.04	12.34		3.34	4.34	5.34	6.34
University Whiteknights House	10.40	11.10	11.40	12.09	12.39		3.39	4.39	5.39	6.39
Christchurch Green	10.41	11.11	11.41	12.10	12.40		3.40	4.40	5.40	6.40
 Reading Station stop EK	10.53	11.23	11.53	12.20	12.51		3.51	4.51	5.51	6.51

Lower Earley Kilnsea Drive | 🚉 Reading Station

via Rushey Way | Asda | University




Sundays & public holidays

	am	am	am	am	am	am	am		pm	pm	pm	pm	pm	pm
Kilnsea Drive Chilcombe Way	7.25	8.25	8.55	9.25	10.00	10.30	11.00	then every 20 mins until	7.20	7.35	7.55	8.25	8.55	9.25
Hawkedon Way	7.28	8.28	8.58	9.28	10.03	10.33	11.03		7.23	7.38	7.58	8.28	8.58	9.28
Chatton Close Asda	7.32	8.32	9.02	9.32	10.09	10.39	11.09		7.29	7.42	8.02	8.32	9.02	9.32
Chalfont Way Circle	7.36	8.36	9.06	9.36	10.13	10.43	11.13		7.33	7.46	8.06	8.36	9.06	9.35
University Whiteknights House	7.41	8.41	9.11	9.41	10.19	10.49	11.19		7.39	7.51	8.11	8.41	9.11	9.40
Christchurch Green	7.43	8.43	9.13	9.43	10.21	10.51	11.21	then every 30 mins until	7.41	7.53	8.13	8.43	9.13	9.42
🚉 Reading Station stop EK	7.55	8.55	9.25	9.55	10.35	11.05	11.35		7.55	8.07	8.27	8.57	9.27	9.53

	pm	am	am	am	am
Kilnsea Drive Chilcombe Way	11.25	12.25	1.25	2.25	3.25
Hawkedon Way	11.28	12.27	1.27	2.27	3.27
Chatton Close Asda	11.32	12.31	1.31	2.31	3.31
Chalfont Way Circle	11.35	12.34	1.34	2.34	3.34
University Whiteknights House	11.40	12.39	1.39	2.39	3.39
Christchurch Green	11.42	12.40	1.40	2.40	3.40
🚉 Reading Station stop EK	11.53	12.51	1.51	2.51	3.51

APPENDIX 6

PROPOSED SITE LAYOUT

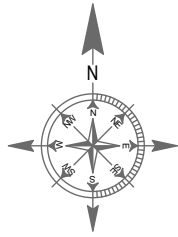

Ordnance Survey, (c) Crown Copyright 2019. All rights reserved. Licence number 100022432

© This drawing remains the property of The Keen Partnership and shall not be copied without prior written consent.

All dimensions to be checked on site and any discrepancies to be reported before work commences.

Notes:

Site Area (red line): **2 092.529 m²**

H1/H2
Plot Area: **994.346 m²**


Proposed Gross Internal:
H1: **195.178 m²**
H2: **195.178 m²**

Proposed Rear Garden:
H1: **161.529 m²**
H2: **224.821 m²**

H3
Proposed Gross Internal: **215.751 m²**
Proposed Rear Garden: **173.526 m²**

H4
Proposed Gross Internal: **202.689 m²**
Proposed Rear Garden: **172.998 m²**

1:500

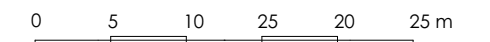

THE KEEN PARTNERSHIP
The Courtyard
Edinburgh Road
Reading RG30 2UA
Tel: 0118 9510 855
Fax: 0118 9510 866
chris@keenpartnership.co.uk
www.keenpartnership.co.uk



Client:

Hurst Grove Estates Ltd.

Job Title:

Redlands Road, Reading, RG1 5JE

Drawing Title:

Proposed Site Plan

Drawing Date:

02-08-2019

Status:

PLANNING DRAWINGS

Issue Date:

28/11/2019

Drawn By:

PD

Scale:

1:500@A3

Job No:

8883

Drawing No:

PL-05

Rev:

APPENDIX 7

TRICS REPORTS

Calculation Reference: AUDIT-563501-191115-1153

TRIP RATE CALCULATION SELECTION PARAMETERS:

Land Use : 03 - RESIDENTIAL
 Category : A - HOUSES PRIVATELY OWNED
 MULTI-MODAL VEHICLES

Selected regions and areas:

03	SOUTH WEST	
	DC DORSET	1 days
	SM SOMERSET	1 days
04	EAST ANGLIA	
	NF NORFOLK	1 days
	SF SUFFOLK	1 days
05	EAST MIDLANDS	
	LN LINCOLNSHIRE	1 days
06	WEST MIDLANDS	
	SH SHROPSHIRE	1 days
	ST STAFFORDSHIRE	1 days
	WK WARWICKSHIRE	1 days
07	YORKSHIRE & NORTH LINCOLNSHIRE	
	NY NORTH YORKSHIRE	2 days
08	NORTH WEST	
	CH CHESHIRE	1 days
	GM GREATER MANCHESTER	1 days
	LC LANCASHIRE	1 days
09	NORTH	
	CB CUMBRIA	1 days

This section displays the number of survey days per TRICS® sub-region in the selected set

Secondary Filtering selection:

This data displays the chosen trip rate parameter and its selected range. Only sites that fall within the parameter range are included in the trip rate calculation.

Parameter: Number of dwellings
 Actual Range: 10 to 50 (units:)
 Range Selected by User: 6 to 50 (units:)

Parking Spaces Range: All Surveys Included

Percentage of dwellings privately owned: All Surveys Included

Public Transport Provision:

Selection by: Include all surveys

Date Range: 01/01/11 to 06/06/19

This data displays the range of survey dates selected. Only surveys that were conducted within this date range are included in the trip rate calculation.

Selected survey days:

Monday	3 days
Tuesday	2 days
Wednesday	4 days
Thursday	3 days
Friday	2 days

This data displays the number of selected surveys by day of the week.

Selected survey types:

Manual count	14 days
Directional ATC Count	0 days

This data displays the number of manual classified surveys and the number of unclassified ATC surveys, the total adding up to the overall number of surveys in the selected set. Manual surveys are undertaken using staff, whilst ATC surveys are undertaken using machines.

Selected Locations:

Edge of Town Centre	5
Edge of Town	9

This data displays the number of surveys per main location category within the selected set. The main location categories consist of Free Standing, Edge of Town, Suburban Area, Neighbourhood Centre, Edge of Town Centre, Town Centre and Not Known.

Selected Location Sub Categories:

Residential Zone	13
No Sub Category	1

This data displays the number of surveys per location sub-category within the selected set. The location sub-categories consist of Commercial Zone, Industrial Zone, Development Zone, Residential Zone, Retail Zone, Built-Up Zone, Village, Out of Town, High Street and No Sub Category.

Secondary Filtering selection:

Use Class:

C3

14 days

This data displays the number of surveys per Use Class classification within the selected set. The Use Classes Order 2005 has been used for this purpose, which can be found within the Library module of TRICS®.

Population within 1 mile:

1,001 to 5,000	1 days
5,001 to 10,000	2 days
10,001 to 15,000	6 days
15,001 to 20,000	1 days
20,001 to 25,000	1 days
25,001 to 50,000	3 days

This data displays the number of selected surveys within stated 1-mile radii of population.

Population within 5 miles:

5,001 to 25,000	3 days
25,001 to 50,000	1 days
50,001 to 75,000	2 days
75,001 to 100,000	2 days
125,001 to 250,000	1 days
250,001 to 500,000	4 days
500,001 or More	1 days

This data displays the number of selected surveys within stated 5-mile radii of population.

Car ownership within 5 miles:

0.5 or Less	1 days
0.6 to 1.0	5 days
1.1 to 1.5	8 days

This data displays the number of selected surveys within stated ranges of average cars owned per residential dwelling, within a radius of 5-miles of selected survey sites.

Travel Plan:

No

14 days

This data displays the number of surveys within the selected set that were undertaken at sites with Travel Plans in place, and the number of surveys that were undertaken at sites without Travel Plans.

PTAL Rating:

No PTAL Present

14 days

This data displays the number of selected surveys with PTAL Ratings.

LIST OF SITES relevant to selection parameters

1	CB-03-A-05 MACADAM WAY PENRITH	DETACHED / TERRACED HOUSING	CUMBRIA
	Edge of Town Centre Residential Zone Total Number of dwellings:	50	
	Survey date: TUESDAY	21/06/16	Survey Type: MANUAL
2	CH-03-A-09 GREYSTOKE ROAD MACCLESFIELD HURDSFIELD	TERRACED HOUSES	CHESHIRE
	Edge of Town Residential Zone Total Number of dwellings:	24	
	Survey date: MONDAY	24/11/14	Survey Type: MANUAL
3	DC-03-A-08 HURSTDENE ROAD BOURNEMOUTH CASTLE LANE WEST	BUNGALOWS	DORSET
	Edge of Town Residential Zone Total Number of dwellings:	28	
	Survey date: MONDAY	24/03/14	Survey Type: MANUAL
4	GM-03-A-10 BUTT HILL DRIVE MANCHESTER PRESTWICH	DETACHED / SEMI	GREATER MANCHESTER
	Edge of Town Residential Zone Total Number of dwellings:	29	
	Survey date: WEDNESDAY	12/10/11	Survey Type: MANUAL
5	LC-03-A-30 WATSON ROAD BLACKPOOL	SEMI-DETACHED	LANCASHIRE
	Edge of Town Centre Residential Zone Total Number of dwellings:	24	
	Survey date: FRIDAY	14/06/13	Survey Type: MANUAL
6	LN-03-A-04 EGERTON ROAD LINCOLN	DETACHED & SEMI-DETACHED	LINCOLNSHIRE
	Edge of Town Centre Residential Zone Total Number of dwellings:	30	
	Survey date: MONDAY	29/06/15	Survey Type: MANUAL
7	NF-03-A-03 HALING WAY THETFORD	DETACHED HOUSES	NORFOLK
	Edge of Town Residential Zone Total Number of dwellings:	10	
	Survey date: WEDNESDAY	16/09/15	Survey Type: MANUAL
8	NY-03-A-11 HORSEFAIR BOROUGHBRIDGE	PRIVATE HOUSING	NORTH YORKSHIRE
	Edge of Town Residential Zone Total Number of dwellings:	23	
	Survey date: WEDNESDAY	18/09/13	Survey Type: MANUAL

LIST OF SITES relevant to selection parameters (Cont.)

9	NY-03-A-12	TOWN HOUSES		NORTH YORKSHIRE
	RACECOURSE LANE			
	NORTHALLERTON			
	Edge of Town Centre			
	Residential Zone			
	Total Number of dwellings:	47		
	Survey date: TUESDAY	27/09/16	Survey Type: MANUAL	
10	SF-03-A-05	DETACHED HOUSES		SUFFOLK
	VALE LANE			
	BURY ST EDMUNDS			
	Edge of Town			
	Residential Zone			
	Total Number of dwellings:	18		
	Survey date: WEDNESDAY	09/09/15	Survey Type: MANUAL	
11	SH-03-A-06	BUNGALOWS		SHROPSHIRE
	ELLESMERE ROAD			
	SHREWSBURY			
	Edge of Town			
	Residential Zone			
	Total Number of dwellings:	16		
	Survey date: THURSDAY	22/05/14	Survey Type: MANUAL	
12	SM-03-A-01	DETACHED & SEMI		SOMERSET
	WEMBDON ROAD			
	BRIDGWATER			
	NORTHFIELD			
	Edge of Town			
	Residential Zone			
	Total Number of dwellings:	33		
	Survey date: THURSDAY	24/09/15	Survey Type: MANUAL	
13	ST-03-A-06	SEMI-DET. & TERRACED		STAFFORDSHIRE
	STANFORD ROAD			
	WOLVERHAMPTON			
	BLAKENHALL			
	Edge of Town Centre			
	No Sub Category			
	Total Number of dwellings:	17		
	Survey date: FRIDAY	09/05/14	Survey Type: MANUAL	
14	WK-03-A-02	BUNGALOWS		WARWICKSHIRE
	NARBERTH WAY			
	COVENTRY			
	POTTERS GREEN			
	Edge of Town			
	Residential Zone			
	Total Number of dwellings:	17		
	Survey date: THURSDAY	17/10/13	Survey Type: MANUAL	

This section provides a list of all survey sites and days in the selected set. For each individual survey site, it displays a unique site reference code and site address, the selected trip rate calculation parameter and its value, the day of the week and date of each survey, and whether the survey was a manual classified count or an ATC count.

TRIP RATE for Land Use 03 - RESIDENTIAL/A - HOUSES PRIVATELY OWNED

MULTI-MODAL VEHICLES

Calculation factor: 1 DWELLS

BOLD print indicates peak (busiest) period

Time Range	ARRIVALS			DEPARTURES			TOTALS		
	No. Days	Ave. DWELLS	Trip Rate	No. Days	Ave. DWELLS	Trip Rate	No. Days	Ave. DWELLS	Trip Rate
00:00 - 01:00									
01:00 - 02:00									
02:00 - 03:00									
03:00 - 04:00									
04:00 - 05:00									
05:00 - 06:00									
06:00 - 07:00									
07:00 - 08:00	14	26	0.090	14	26	0.251	14	26	0.341
08:00 - 09:00	14	26	0.172	14	26	0.358	14	26	0.530
09:00 - 10:00	14	26	0.167	14	26	0.202	14	26	0.369
10:00 - 11:00	14	26	0.169	14	26	0.175	14	26	0.344
11:00 - 12:00	14	26	0.142	14	26	0.164	14	26	0.306
12:00 - 13:00	14	26	0.183	14	26	0.202	14	26	0.385
13:00 - 14:00	14	26	0.191	14	26	0.167	14	26	0.358
14:00 - 15:00	14	26	0.169	14	26	0.189	14	26	0.358
15:00 - 16:00	14	26	0.243	14	26	0.202	14	26	0.445
16:00 - 17:00	14	26	0.292	14	26	0.164	14	26	0.456
17:00 - 18:00	14	26	0.350	14	26	0.180	14	26	0.530
18:00 - 19:00	14	26	0.194	14	26	0.134	14	26	0.328
19:00 - 20:00									
20:00 - 21:00									
21:00 - 22:00									
22:00 - 23:00									
23:00 - 24:00									
Total Rates:		2.362			2.388			4.750	

This section displays the trip rate results based on the selected set of surveys and the selected count type (shown just above the table). It is split by three main columns, representing arrivals trips, departures trips, and total trips (arrivals plus departures). Within each of these main columns are three sub-columns. These display the number of survey days where count data is included (per time period), the average value of the selected trip rate calculation parameter (per time period), and the trip rate result (per time period). Total trip rates (the sum of the column) are also displayed at the foot of the table.

To obtain a trip rate, the average (mean) trip rate parameter value (TRP) is first calculated for all selected survey days that have count data available for the stated time period. The average (mean) number of arrivals, departures or totals (whichever applies) is also calculated (COUNT) for all selected survey days that have count data available for the stated time period. Then, the average count is divided by the average trip rate parameter value, and multiplied by the stated calculation factor (shown just above the table and abbreviated here as FACT). So, the method is: $COUNT/TRP*FACT$. Trip rates are then rounded to 3 decimal places.

The survey data, graphs and all associated supporting information, contained within the TRICS Database are published by TRICS Consortium Limited ("the Company") and the Company claims copyright and database rights in this published work. The Company authorises those who possess a current TRICS licence to access the TRICS Database and copy the data contained within the TRICS Database for the licence holders' use only. Any resulting copy must retain all copyrights and other proprietary notices, and any disclaimer contained thereon.

The Company accepts no responsibility for loss which may arise from reliance on data contained in the TRICS Database. [No warranty of any kind, express or implied, is made as to the data contained in the TRICS Database.]

Parameter summary

Trip rate parameter range selected:	10 - 50 (units:)
Survey date range:	01/01/11 - 06/06/19
Number of weekdays (Monday-Friday):	14
Number of Saturdays:	0
Number of Sundays:	0
Surveys automatically removed from selection:	0
Surveys manually removed from selection:	0

This section displays a quick summary of some of the data filtering selections made by the TRICS® user. The trip rate calculation parameter range of all selected surveys is displayed first, followed by the range of minimum and maximum survey dates selected by the user. Then, the total number of selected weekdays and weekend days in the selected set of surveys are shown. Finally, the number of survey days that have been manually removed from the selected set outside of the standard filtering procedure are displayed.

TRIP RATE for Land Use 03 - RESIDENTIAL/A - HOUSES PRIVATELY OWNED

MULTI-MODAL TAXIS

Calculation factor: 1 DWELLS

BOLD print indicates peak (busiest) period

Time Range	ARRIVALS			DEPARTURES			TOTALS		
	No. Days	Ave. DWELLS	Trip Rate	No. Days	Ave. DWELLS	Trip Rate	No. Days	Ave. DWELLS	Trip Rate
00:00 - 01:00									
01:00 - 02:00									
02:00 - 03:00									
03:00 - 04:00									
04:00 - 05:00									
05:00 - 06:00									
06:00 - 07:00									
07:00 - 08:00	14	26	0.003	14	26	0.005	14	26	0.008
08:00 - 09:00	14	26	0.000	14	26	0.000	14	26	0.000
09:00 - 10:00	14	26	0.005	14	26	0.003	14	26	0.008
10:00 - 11:00	14	26	0.008	14	26	0.011	14	26	0.019
11:00 - 12:00	14	26	0.000	14	26	0.000	14	26	0.000
12:00 - 13:00	14	26	0.003	14	26	0.003	14	26	0.006
13:00 - 14:00	14	26	0.005	14	26	0.003	14	26	0.008
14:00 - 15:00	14	26	0.003	14	26	0.003	14	26	0.006
15:00 - 16:00	14	26	0.005	14	26	0.008	14	26	0.013
16:00 - 17:00	14	26	0.000	14	26	0.003	14	26	0.003
17:00 - 18:00	14	26	0.005	14	26	0.003	14	26	0.008
18:00 - 19:00	14	26	0.003	14	26	0.005	14	26	0.008
19:00 - 20:00									
20:00 - 21:00									
21:00 - 22:00									
22:00 - 23:00									
23:00 - 24:00									
Total Rates:			0.040			0.047			0.087

This section displays the trip rate results based on the selected set of surveys and the selected count type (shown just above the table). It is split by three main columns, representing arrivals trips, departures trips, and total trips (arrivals plus departures). Within each of these main columns are three sub-columns. These display the number of survey days where count data is included (per time period), the average value of the selected trip rate calculation parameter (per time period), and the trip rate result (per time period). Total trip rates (the sum of the column) are also displayed at the foot of the table.

To obtain a trip rate, the average (mean) trip rate parameter value (TRP) is first calculated for all selected survey days that have count data available for the stated time period. The average (mean) number of arrivals, departures or totals (whichever applies) is also calculated (COUNT) for all selected survey days that have count data available for the stated time period. Then, the average count is divided by the average trip rate parameter value, and multiplied by the stated calculation factor (shown just above the table and abbreviated here as FACT). So, the method is: $COUNT/TRP*FACT$. Trip rates are then rounded to 3 decimal places.

TRIP RATE for Land Use 03 - RESIDENTIAL/A - HOUSES PRIVATELY OWNED

MULTI-MODAL OGVS

Calculation factor: 1 DWELLS

BOLD print indicates peak (busiest) period

Time Range	ARRIVALS			DEPARTURES			TOTALS		
	No. Days	Ave. DWELLS	Trip Rate	No. Days	Ave. DWELLS	Trip Rate	No. Days	Ave. DWELLS	Trip Rate
00:00 - 01:00									
01:00 - 02:00									
02:00 - 03:00									
03:00 - 04:00									
04:00 - 05:00									
05:00 - 06:00									
06:00 - 07:00									
07:00 - 08:00	14	26	0.003	14	26	0.003	14	26	0.006
08:00 - 09:00	14	26	0.008	14	26	0.008	14	26	0.016
09:00 - 10:00	14	26	0.008	14	26	0.005	14	26	0.013
10:00 - 11:00	14	26	0.005	14	26	0.003	14	26	0.008
11:00 - 12:00	14	26	0.000	14	26	0.003	14	26	0.003
12:00 - 13:00	14	26	0.000	14	26	0.000	14	26	0.000
13:00 - 14:00	14	26	0.003	14	26	0.003	14	26	0.006
14:00 - 15:00	14	26	0.000	14	26	0.000	14	26	0.000
15:00 - 16:00	14	26	0.000	14	26	0.000	14	26	0.000
16:00 - 17:00	14	26	0.000	14	26	0.000	14	26	0.000
17:00 - 18:00	14	26	0.005	14	26	0.005	14	26	0.010
18:00 - 19:00	14	26	0.000	14	26	0.000	14	26	0.000
19:00 - 20:00									
20:00 - 21:00									
21:00 - 22:00									
22:00 - 23:00									
23:00 - 24:00									
Total Rates:			0.032			0.030			0.062

This section displays the trip rate results based on the selected set of surveys and the selected count type (shown just above the table). It is split by three main columns, representing arrivals trips, departures trips, and total trips (arrivals plus departures). Within each of these main columns are three sub-columns. These display the number of survey days where count data is included (per time period), the average value of the selected trip rate calculation parameter (per time period), and the trip rate result (per time period). Total trip rates (the sum of the column) are also displayed at the foot of the table.

To obtain a trip rate, the average (mean) trip rate parameter value (TRP) is first calculated for all selected survey days that have count data available for the stated time period. The average (mean) number of arrivals, departures or totals (whichever applies) is also calculated (COUNT) for all selected survey days that have count data available for the stated time period. Then, the average count is divided by the average trip rate parameter value, and multiplied by the stated calculation factor (shown just above the table and abbreviated here as FACT). So, the method is: $COUNT/TRP*FACT$. Trip rates are then rounded to 3 decimal places.

TRIP RATE for Land Use 03 - RESIDENTIAL/A - HOUSES PRIVATELY OWNED

MULTI-MODAL CYCLISTS

Calculation factor: 1 DWELLS

BOLD print indicates peak (busiest) period

Time Range	ARRIVALS			DEPARTURES			TOTALS		
	No. Days	Ave. DWELLS	Trip Rate	No. Days	Ave. DWELLS	Trip Rate	No. Days	Ave. DWELLS	Trip Rate
00:00 - 01:00									
01:00 - 02:00									
02:00 - 03:00									
03:00 - 04:00									
04:00 - 05:00									
05:00 - 06:00									
06:00 - 07:00									
07:00 - 08:00	14	26	0.005	14	26	0.030	14	26	0.035
08:00 - 09:00	14	26	0.003	14	26	0.027	14	26	0.030
09:00 - 10:00	14	26	0.003	14	26	0.003	14	26	0.006
10:00 - 11:00	14	26	0.003	14	26	0.011	14	26	0.014
11:00 - 12:00	14	26	0.003	14	26	0.005	14	26	0.008
12:00 - 13:00	14	26	0.014	14	26	0.005	14	26	0.019
13:00 - 14:00	14	26	0.011	14	26	0.003	14	26	0.014
14:00 - 15:00	14	26	0.008	14	26	0.011	14	26	0.019
15:00 - 16:00	14	26	0.025	14	26	0.000	14	26	0.025
16:00 - 17:00	14	26	0.011	14	26	0.003	14	26	0.014
17:00 - 18:00	14	26	0.025	14	26	0.014	14	26	0.039
18:00 - 19:00	14	26	0.008	14	26	0.008	14	26	0.016
19:00 - 20:00									
20:00 - 21:00									
21:00 - 22:00									
22:00 - 23:00									
23:00 - 24:00									
Total Rates:			0.119			0.120			0.239

This section displays the trip rate results based on the selected set of surveys and the selected count type (shown just above the table). It is split by three main columns, representing arrivals trips, departures trips, and total trips (arrivals plus departures). Within each of these main columns are three sub-columns. These display the number of survey days where count data is included (per time period), the average value of the selected trip rate calculation parameter (per time period), and the trip rate result (per time period). Total trip rates (the sum of the column) are also displayed at the foot of the table.

To obtain a trip rate, the average (mean) trip rate parameter value (TRP) is first calculated for all selected survey days that have count data available for the stated time period. The average (mean) number of arrivals, departures or totals (whichever applies) is also calculated (COUNT) for all selected survey days that have count data available for the stated time period. Then, the average count is divided by the average trip rate parameter value, and multiplied by the stated calculation factor (shown just above the table and abbreviated here as FACT). So, the method is: $COUNT/TRP*FACT$. Trip rates are then rounded to 3 decimal places.

TRIP RATE for Land Use 03 - RESIDENTIAL/A - HOUSES PRIVATELY OWNED

MULTI-MODAL PEDESTRIANS

Calculation factor: 1 DWELLS

BOLD print indicates peak (busiest) period

Time Range	ARRIVALS			DEPARTURES			TOTALS		
	No. Days	Ave. DWELLS	Trip Rate	No. Days	Ave. DWELLS	Trip Rate	No. Days	Ave. DWELLS	Trip Rate
00:00 - 01:00									
01:00 - 02:00									
02:00 - 03:00									
03:00 - 04:00									
04:00 - 05:00									
05:00 - 06:00									
06:00 - 07:00									
07:00 - 08:00	14	26	0.033	14	26	0.082	14	26	0.115
08:00 - 09:00	14	26	0.074	14	26	0.216	14	26	0.290
09:00 - 10:00	14	26	0.033	14	26	0.077	14	26	0.110
10:00 - 11:00	14	26	0.057	14	26	0.082	14	26	0.139
11:00 - 12:00	14	26	0.071	14	26	0.063	14	26	0.134
12:00 - 13:00	14	26	0.057	14	26	0.060	14	26	0.117
13:00 - 14:00	14	26	0.077	14	26	0.071	14	26	0.148
14:00 - 15:00	14	26	0.079	14	26	0.060	14	26	0.139
15:00 - 16:00	14	26	0.191	14	26	0.126	14	26	0.317
16:00 - 17:00	14	26	0.104	14	26	0.063	14	26	0.167
17:00 - 18:00	14	26	0.131	14	26	0.082	14	26	0.213
18:00 - 19:00	14	26	0.074	14	26	0.055	14	26	0.129
19:00 - 20:00									
20:00 - 21:00									
21:00 - 22:00									
22:00 - 23:00									
23:00 - 24:00									
Total Rates:			0.981			1.037			2.018

This section displays the trip rate results based on the selected set of surveys and the selected count type (shown just above the table). It is split by three main columns, representing arrivals trips, departures trips, and total trips (arrivals plus departures). Within each of these main columns are three sub-columns. These display the number of survey days where count data is included (per time period), the average value of the selected trip rate calculation parameter (per time period), and the trip rate result (per time period). Total trip rates (the sum of the column) are also displayed at the foot of the table.

To obtain a trip rate, the average (mean) trip rate parameter value (TRP) is first calculated for all selected survey days that have count data available for the stated time period. The average (mean) number of arrivals, departures or totals (whichever applies) is also calculated (COUNT) for all selected survey days that have count data available for the stated time period. Then, the average count is divided by the average trip rate parameter value, and multiplied by the stated calculation factor (shown just above the table and abbreviated here as FACT). So, the method is: $COUNT/TRP*FACT$. Trip rates are then rounded to 3 decimal places.

TRIP RATE for Land Use 03 - RESIDENTIAL/A - HOUSES PRIVATELY OWNED
MULTI-MODAL BUS/TRAM PASSENGERS

Calculation factor: 1 DWELLS

BOLD print indicates peak (busiest) period

Time Range	ARRIVALS			DEPARTURES			TOTALS		
	No. Days	Ave. DWELLS	Trip Rate	No. Days	Ave. DWELLS	Trip Rate	No. Days	Ave. DWELLS	Trip Rate
00:00 - 01:00									
01:00 - 02:00									
02:00 - 03:00									
03:00 - 04:00									
04:00 - 05:00									
05:00 - 06:00									
06:00 - 07:00									
07:00 - 08:00	14	26	0.000	14	26	0.000	14	26	0.000
08:00 - 09:00	14	26	0.000	14	26	0.000	14	26	0.000
09:00 - 10:00	14	26	0.003	14	26	0.003	14	26	0.006
10:00 - 11:00	14	26	0.000	14	26	0.005	14	26	0.005
11:00 - 12:00	14	26	0.005	14	26	0.008	14	26	0.013
12:00 - 13:00	14	26	0.014	14	26	0.003	14	26	0.017
13:00 - 14:00	14	26	0.003	14	26	0.000	14	26	0.003
14:00 - 15:00	14	26	0.003	14	26	0.000	14	26	0.003
15:00 - 16:00	14	26	0.005	14	26	0.005	14	26	0.010
16:00 - 17:00	14	26	0.005	14	26	0.005	14	26	0.010
17:00 - 18:00	14	26	0.000	14	26	0.000	14	26	0.000
18:00 - 19:00	14	26	0.000	14	26	0.000	14	26	0.000
19:00 - 20:00									
20:00 - 21:00									
21:00 - 22:00									
22:00 - 23:00									
23:00 - 24:00									
Total Rates:			0.038			0.029			0.067

This section displays the trip rate results based on the selected set of surveys and the selected count type (shown just above the table). It is split by three main columns, representing arrivals trips, departures trips, and total trips (arrivals plus departures). Within each of these main columns are three sub-columns. These display the number of survey days where count data is included (per time period), the average value of the selected trip rate calculation parameter (per time period), and the trip rate result (per time period). Total trip rates (the sum of the column) are also displayed at the foot of the table.

To obtain a trip rate, the average (mean) trip rate parameter value (TRP) is first calculated for all selected survey days that have count data available for the stated time period. The average (mean) number of arrivals, departures or totals (whichever applies) is also calculated (COUNT) for all selected survey days that have count data available for the stated time period. Then, the average count is divided by the average trip rate parameter value, and multiplied by the stated calculation factor (shown just above the table and abbreviated here as FACT). So, the method is: $COUNT/TRP*FACT$. Trip rates are then rounded to 3 decimal places.

TRIP RATE for Land Use 03 - RESIDENTIAL/A - HOUSES PRIVATELY OWNED
MULTI-MODAL TOTAL RAIL PASSENGERS

Calculation factor: 1 DWELLS

BOLD print indicates peak (busiest) period

Time Range	ARRIVALS			DEPARTURES			TOTALS		
	No. Days	Ave. DWELLS	Trip Rate	No. Days	Ave. DWELLS	Trip Rate	No. Days	Ave. DWELLS	Trip Rate
00:00 - 01:00									
01:00 - 02:00									
02:00 - 03:00									
03:00 - 04:00									
04:00 - 05:00									
05:00 - 06:00									
06:00 - 07:00									
07:00 - 08:00	14	26	0.000	14	26	0.000	14	26	0.000
08:00 - 09:00	14	26	0.000	14	26	0.003	14	26	0.003
09:00 - 10:00	14	26	0.000	14	26	0.000	14	26	0.000
10:00 - 11:00	14	26	0.000	14	26	0.003	14	26	0.003
11:00 - 12:00	14	26	0.000	14	26	0.000	14	26	0.000
12:00 - 13:00	14	26	0.000	14	26	0.000	14	26	0.000
13:00 - 14:00	14	26	0.000	14	26	0.000	14	26	0.000
14:00 - 15:00	14	26	0.000	14	26	0.000	14	26	0.000
15:00 - 16:00	14	26	0.000	14	26	0.000	14	26	0.000
16:00 - 17:00	14	26	0.000	14	26	0.000	14	26	0.000
17:00 - 18:00	14	26	0.005	14	26	0.003	14	26	0.008
18:00 - 19:00	14	26	0.003	14	26	0.000	14	26	0.003
19:00 - 20:00									
20:00 - 21:00									
21:00 - 22:00									
22:00 - 23:00									
23:00 - 24:00									
Total Rates:			0.008			0.009			0.017

This section displays the trip rate results based on the selected set of surveys and the selected count type (shown just above the table). It is split by three main columns, representing arrivals trips, departures trips, and total trips (arrivals plus departures). Within each of these main columns are three sub-columns. These display the number of survey days where count data is included (per time period), the average value of the selected trip rate calculation parameter (per time period), and the trip rate result (per time period). Total trip rates (the sum of the column) are also displayed at the foot of the table.

To obtain a trip rate, the average (mean) trip rate parameter value (TRP) is first calculated for all selected survey days that have count data available for the stated time period. The average (mean) number of arrivals, departures or totals (whichever applies) is also calculated (COUNT) for all selected survey days that have count data available for the stated time period. Then, the average count is divided by the average trip rate parameter value, and multiplied by the stated calculation factor (shown just above the table and abbreviated here as FACT). So, the method is: $COUNT/TRP*FACT$. Trip rates are then rounded to 3 decimal places.

TRIP RATE for Land Use 03 - RESIDENTIAL/A - HOUSES PRIVATELY OWNED

MULTI-MODAL PUBLIC TRANSPORT USERS

Calculation factor: 1 DWELLS

BOLD print indicates peak (busiest) period

Time Range	ARRIVALS			DEPARTURES			TOTALS		
	No. Days	Ave. DWELLS	Trip Rate	No. Days	Ave. DWELLS	Trip Rate	No. Days	Ave. DWELLS	Trip Rate
00:00 - 01:00									
01:00 - 02:00									
02:00 - 03:00									
03:00 - 04:00									
04:00 - 05:00									
05:00 - 06:00									
06:00 - 07:00									
07:00 - 08:00	14	26	0.000	14	26	0.000	14	26	0.000
08:00 - 09:00	14	26	0.000	14	26	0.003	14	26	0.003
09:00 - 10:00	14	26	0.003	14	26	0.003	14	26	0.006
10:00 - 11:00	14	26	0.000	14	26	0.008	14	26	0.008
11:00 - 12:00	14	26	0.005	14	26	0.008	14	26	0.013
12:00 - 13:00	14	26	0.014	14	26	0.003	14	26	0.017
13:00 - 14:00	14	26	0.003	14	26	0.000	14	26	0.003
14:00 - 15:00	14	26	0.003	14	26	0.000	14	26	0.003
15:00 - 16:00	14	26	0.005	14	26	0.005	14	26	0.010
16:00 - 17:00	14	26	0.005	14	26	0.005	14	26	0.010
17:00 - 18:00	14	26	0.005	14	26	0.003	14	26	0.008
18:00 - 19:00	14	26	0.003	14	26	0.000	14	26	0.003
19:00 - 20:00									
20:00 - 21:00									
21:00 - 22:00									
22:00 - 23:00									
23:00 - 24:00									
Total Rates:			0.046			0.038			0.084

This section displays the trip rate results based on the selected set of surveys and the selected count type (shown just above the table). It is split by three main columns, representing arrivals trips, departures trips, and total trips (arrivals plus departures). Within each of these main columns are three sub-columns. These display the number of survey days where count data is included (per time period), the average value of the selected trip rate calculation parameter (per time period), and the trip rate result (per time period). Total trip rates (the sum of the column) are also displayed at the foot of the table.

To obtain a trip rate, the average (mean) trip rate parameter value (TRP) is first calculated for all selected survey days that have count data available for the stated time period. The average (mean) number of arrivals, departures or totals (whichever applies) is also calculated (COUNT) for all selected survey days that have count data available for the stated time period. Then, the average count is divided by the average trip rate parameter value, and multiplied by the stated calculation factor (shown just above the table and abbreviated here as FACT). So, the method is: $COUNT/TRP*FACT$. Trip rates are then rounded to 3 decimal places.

TRIP RATE for Land Use 03 - RESIDENTIAL/A - HOUSES PRIVATELY OWNED
MULTI-MODAL TOTAL PEOPLE

Calculation factor: 1 DWELLS

BOLD print indicates peak (busiest) period

Time Range	ARRIVALS			DEPARTURES			TOTALS		
	No. Days	Ave. DWELLS	Trip Rate	No. Days	Ave. DWELLS	Trip Rate	No. Days	Ave. DWELLS	Trip Rate
00:00 - 01:00									
01:00 - 02:00									
02:00 - 03:00									
03:00 - 04:00									
04:00 - 05:00									
05:00 - 06:00									
06:00 - 07:00									
07:00 - 08:00	14	26	0.137	14	26	0.426	14	26	0.563
08:00 - 09:00	14	26	0.317	14	26	0.781	14	26	1.098
09:00 - 10:00	14	26	0.235	14	26	0.331	14	26	0.566
10:00 - 11:00	14	26	0.276	14	26	0.331	14	26	0.607
11:00 - 12:00	14	26	0.260	14	26	0.287	14	26	0.547
12:00 - 13:00	14	26	0.322	14	26	0.322	14	26	0.644
13:00 - 14:00	14	26	0.301	14	26	0.279	14	26	0.580
14:00 - 15:00	14	26	0.317	14	26	0.311	14	26	0.628
15:00 - 16:00	14	26	0.617	14	26	0.418	14	26	1.035
16:00 - 17:00	14	26	0.519	14	26	0.295	14	26	0.814
17:00 - 18:00	14	26	0.669	14	26	0.352	14	26	1.021
18:00 - 19:00	14	26	0.350	14	26	0.251	14	26	0.601
19:00 - 20:00									
20:00 - 21:00									
21:00 - 22:00									
22:00 - 23:00									
23:00 - 24:00									
Total Rates:		4.320			4.384			8.704	

This section displays the trip rate results based on the selected set of surveys and the selected count type (shown just above the table). It is split by three main columns, representing arrivals trips, departures trips, and total trips (arrivals plus departures). Within each of these main columns are three sub-columns. These display the number of survey days where count data is included (per time period), the average value of the selected trip rate calculation parameter (per time period), and the trip rate result (per time period). Total trip rates (the sum of the column) are also displayed at the foot of the table.

To obtain a trip rate, the average (mean) trip rate parameter value (TRP) is first calculated for all selected survey days that have count data available for the stated time period. The average (mean) number of arrivals, departures or totals (whichever applies) is also calculated (COUNT) for all selected survey days that have count data available for the stated time period. Then, the average count is divided by the average trip rate parameter value, and multiplied by the stated calculation factor (shown just above the table and abbreviated here as FACT). So, the method is: $COUNT/TRP*FACT$. Trip rates are then rounded to 3 decimal places.

pegasusgroup.co.uk

First Floor, South Wing,
Equinox North, Great Park Road,
Almondsbury, Bristol, BS32 4QL

E Bristol@pegasusgroup.co.uk
T 01454 625 945