


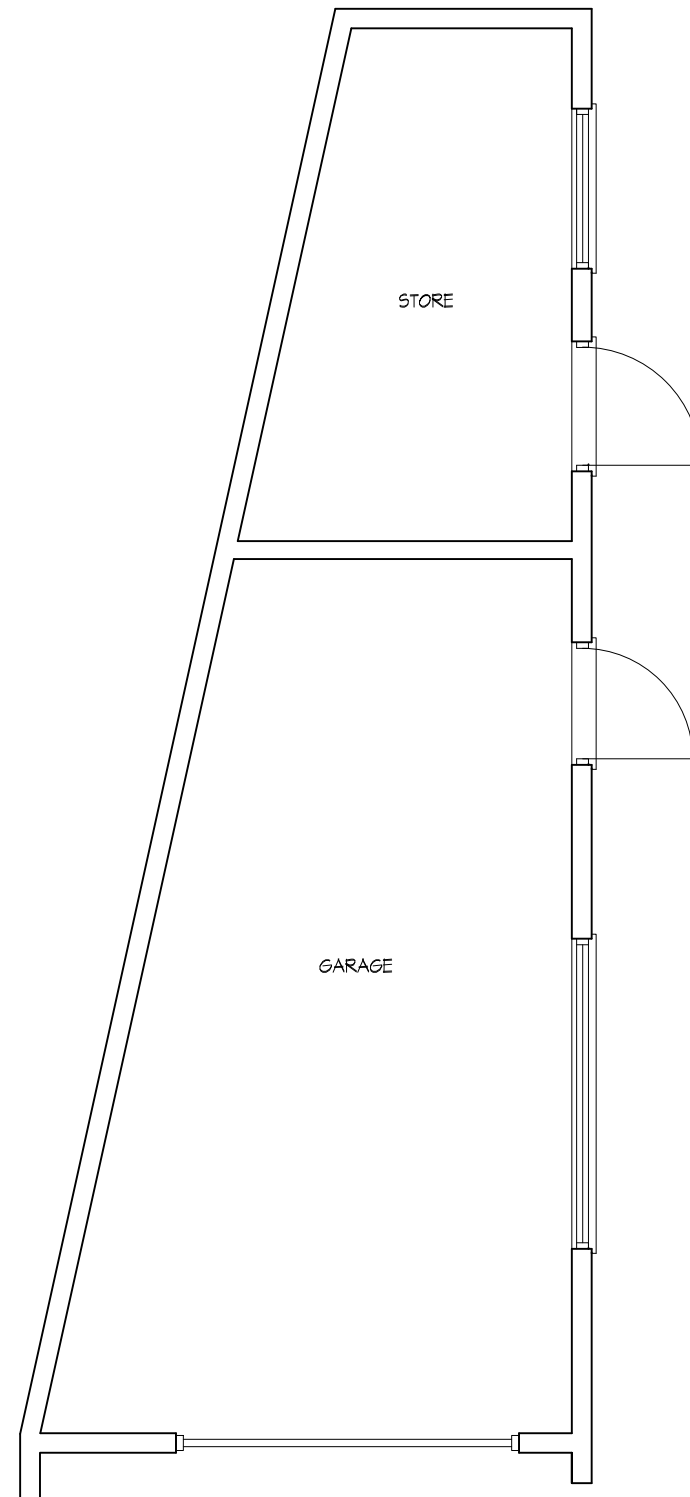

EXISTING GROUND FLOOR PLAN



SCALE 1:50

PROJECT PROPOSED DEVELOPMENT AT ; 9 CHILTERN ROAD CAVERSHAM RG4 5HR				
TITLE 				