


TESCO READING SITE PLAN

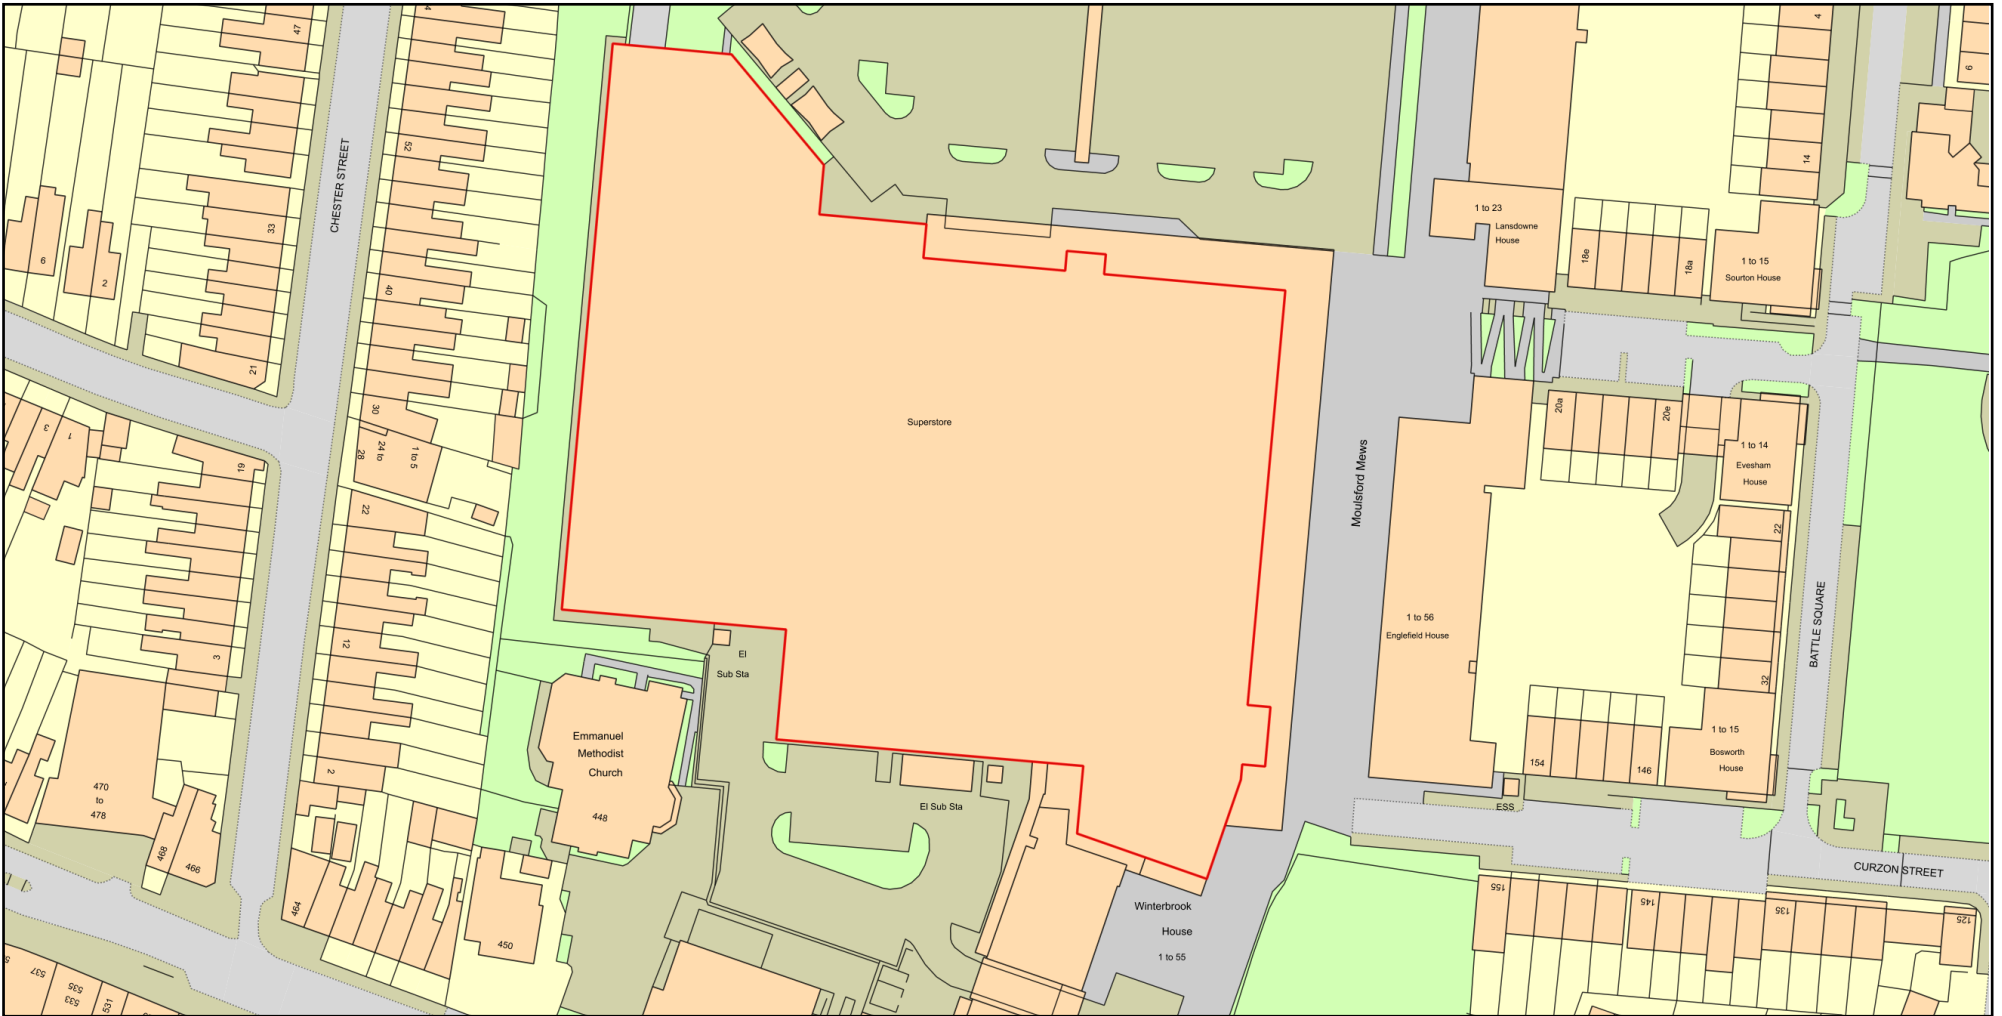

A horizontal number line with vertical end caps. The left end is labeled '0' and the right end is labeled '50'. Below the line, the word 'Metres' is centered. A single tick mark is placed at the midpoint of the line.



Plan Produced for: D. MCCOY

Date Produced: 28 Jan 2020

Plan Reference Number:TQRQM2002811822302

Scale: 1:1250 @ A4

© Crown copyright and database rights 2019 OS 100042766

