


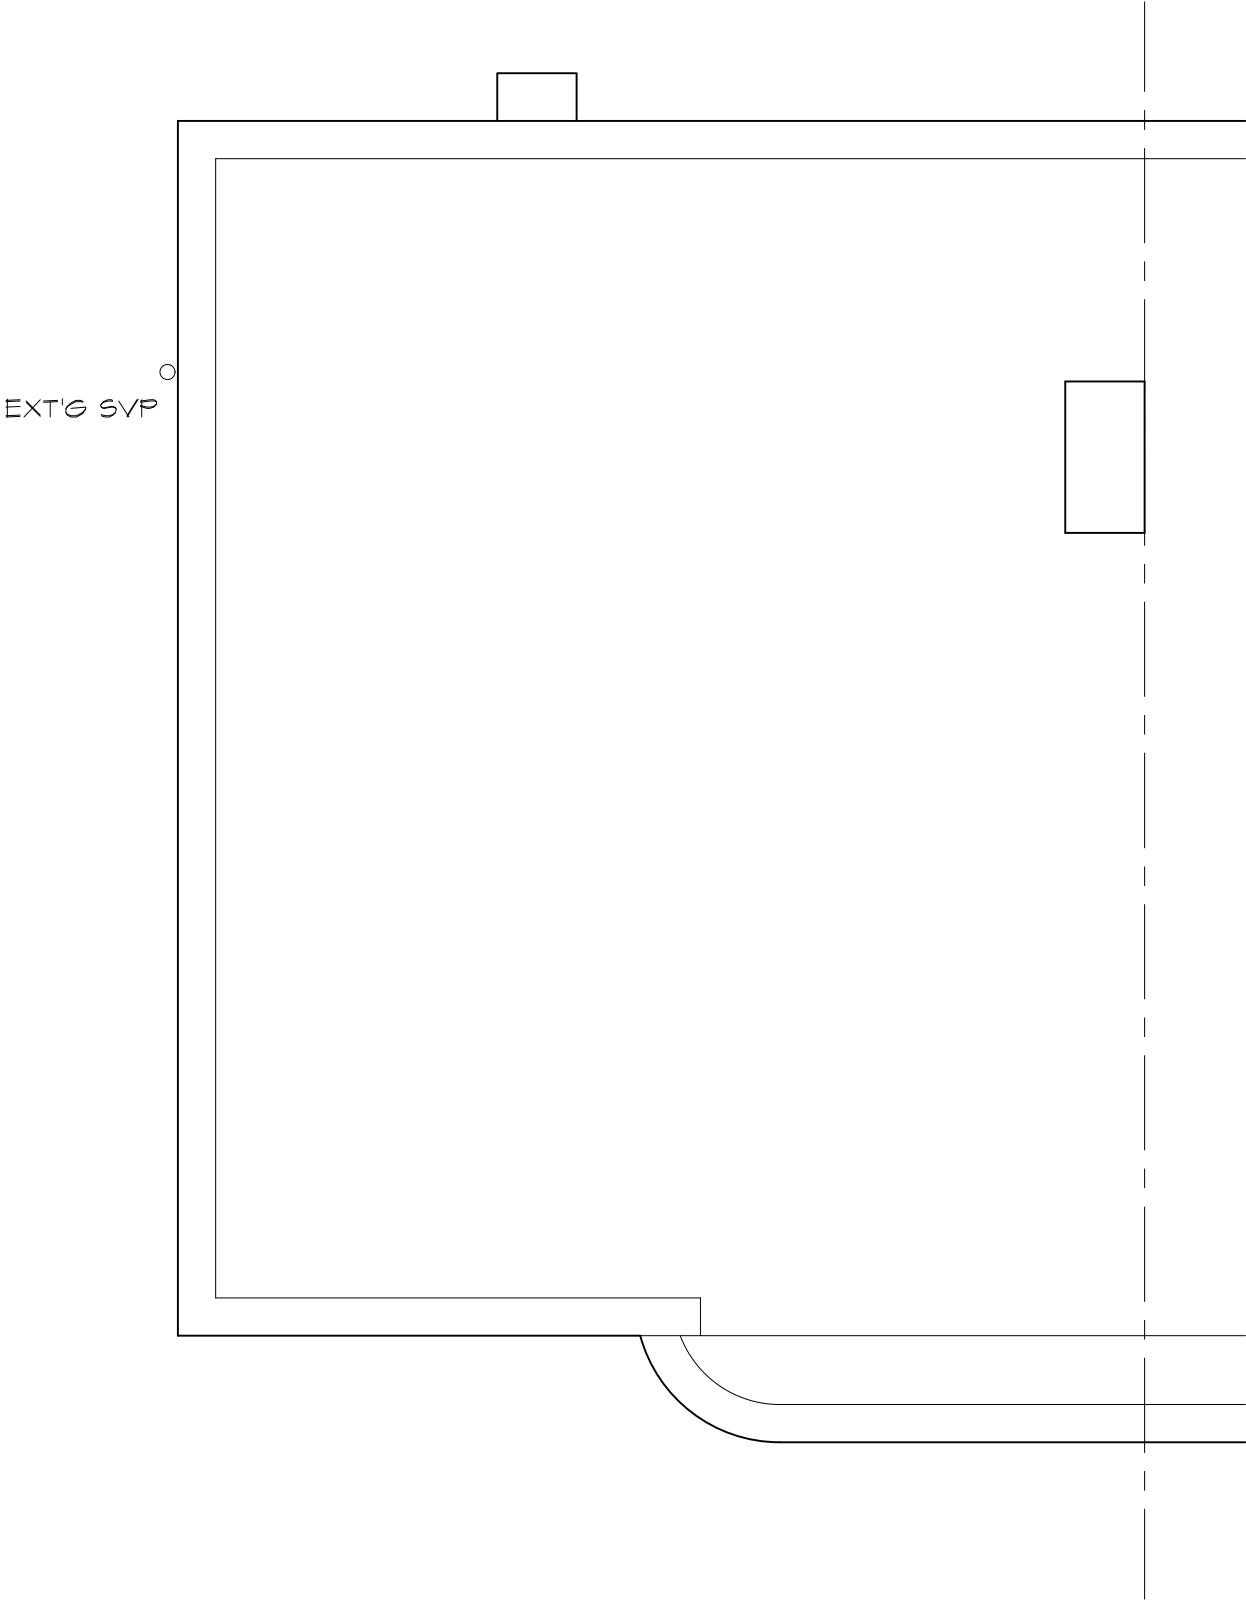

EXISTING ROOF PLAN

SCALE 1:50

PROJECT PROPOSED DEVELOPMENT AT ; 19 WARDLE AVENUE TILEHURST RG31 6JR				
TITLE <				