
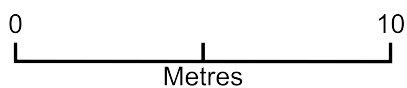


Site Plan - Existing

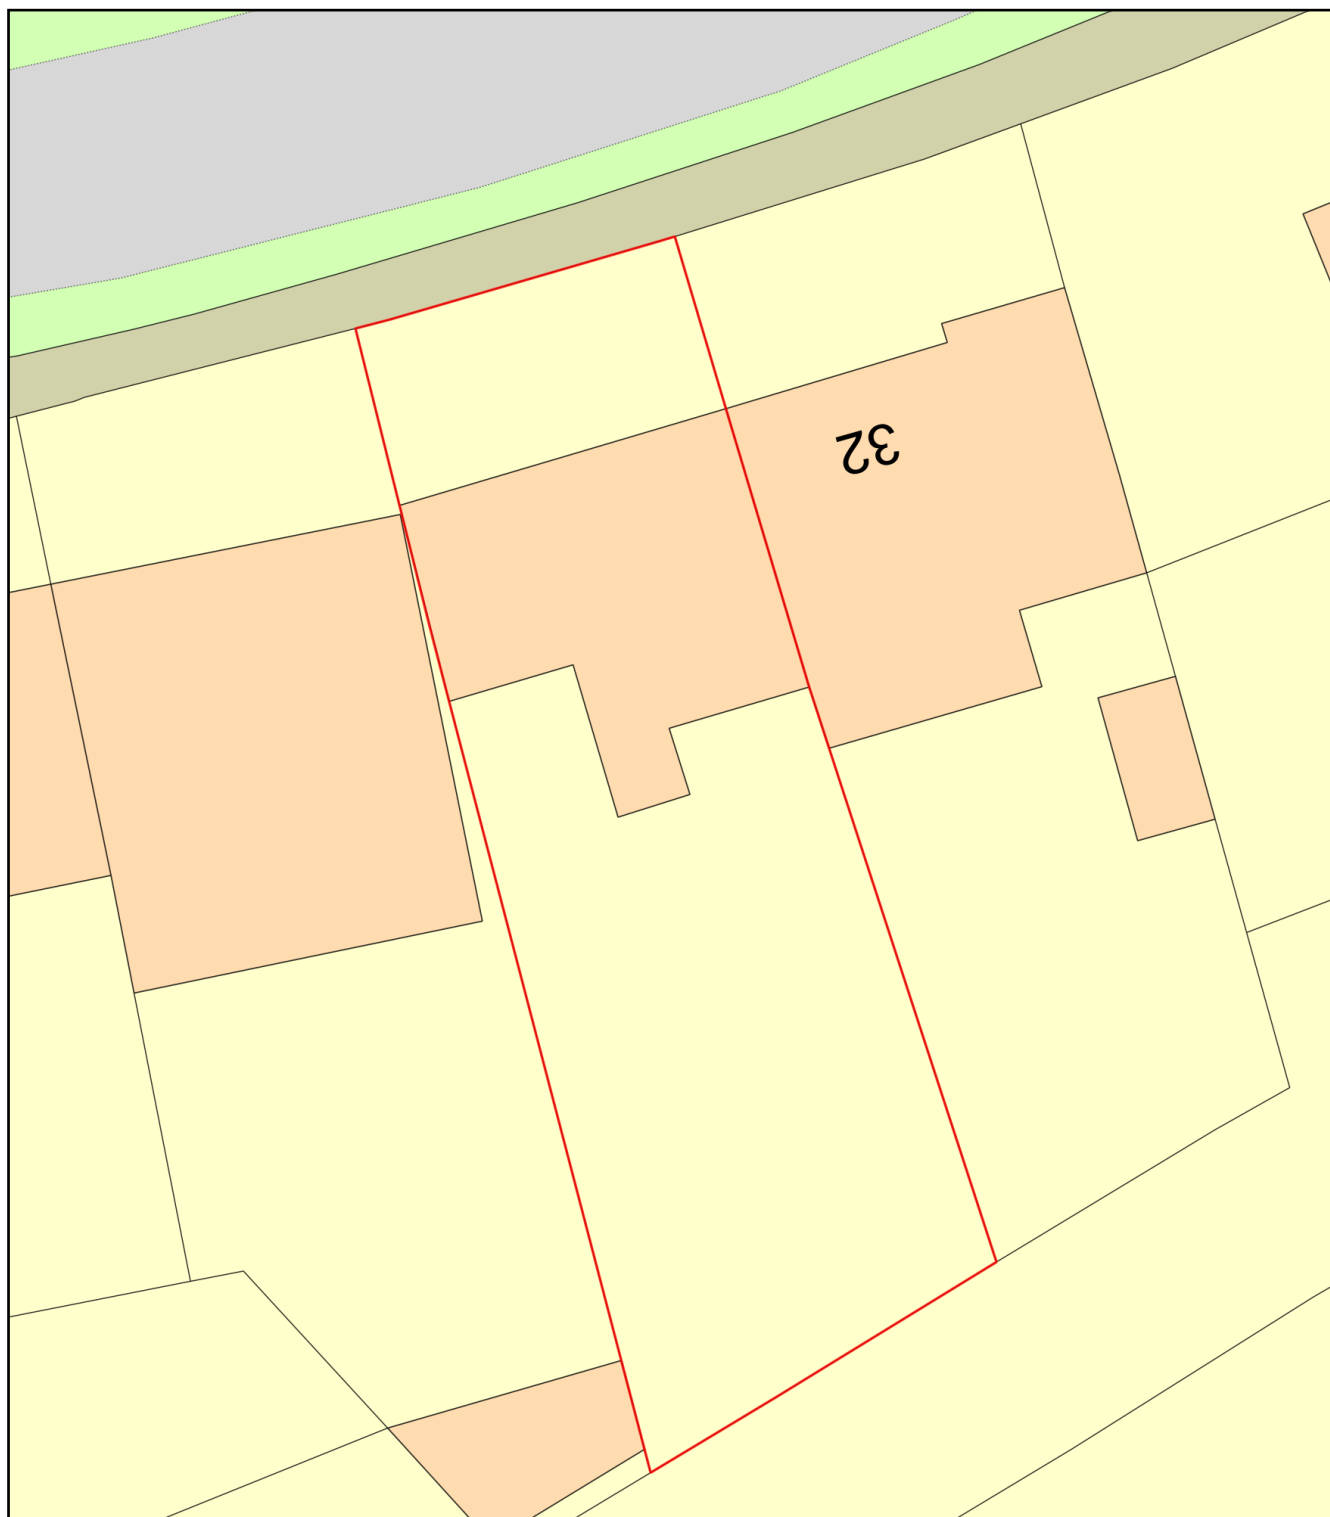

Plan Produced for: Planning Permission

Date Produced: 11 Dec 2019

Plan Reference Number: TQRQM19345150018225

Scale: 1:200 @ A4