



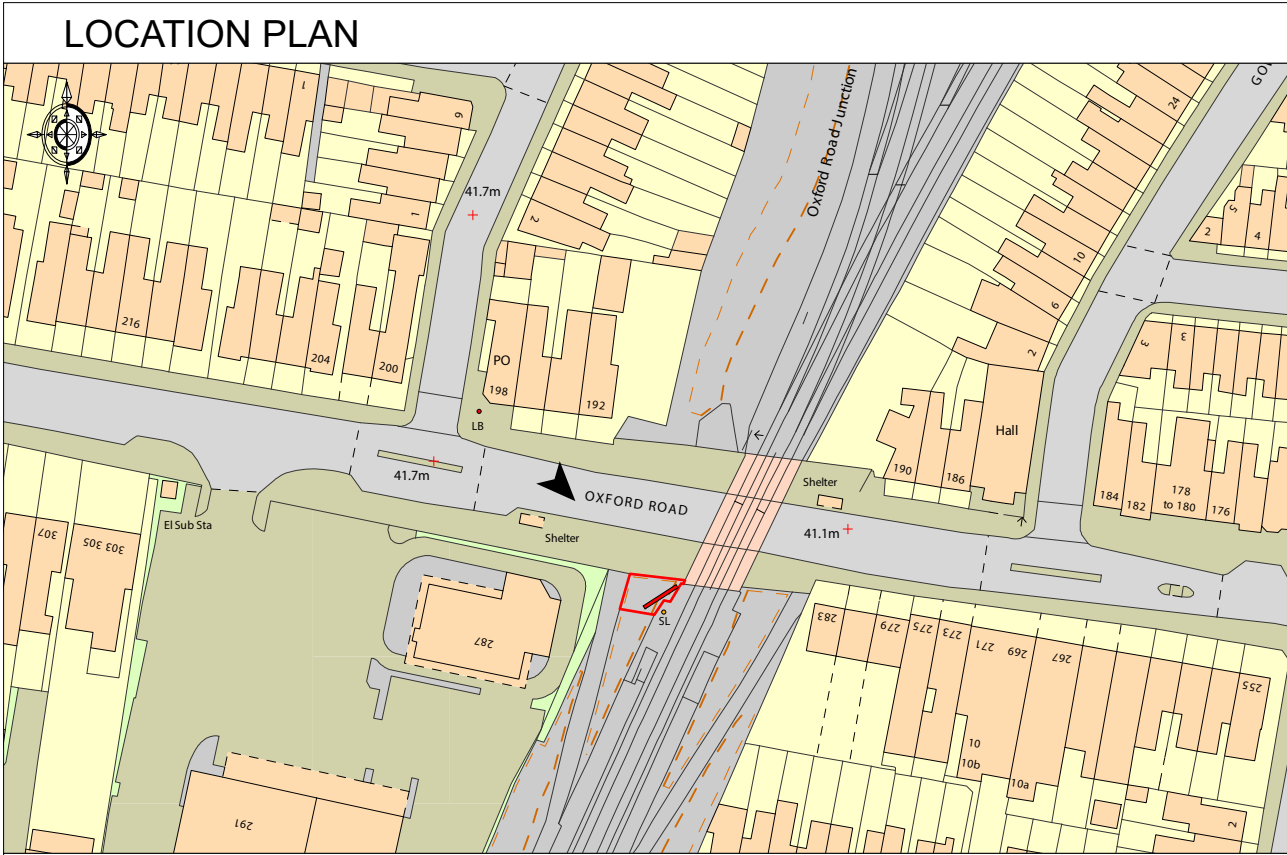

Notes:

- Upgrade of 1no. 48-sheet advertisement hoarding to digital LED display
- Site Location

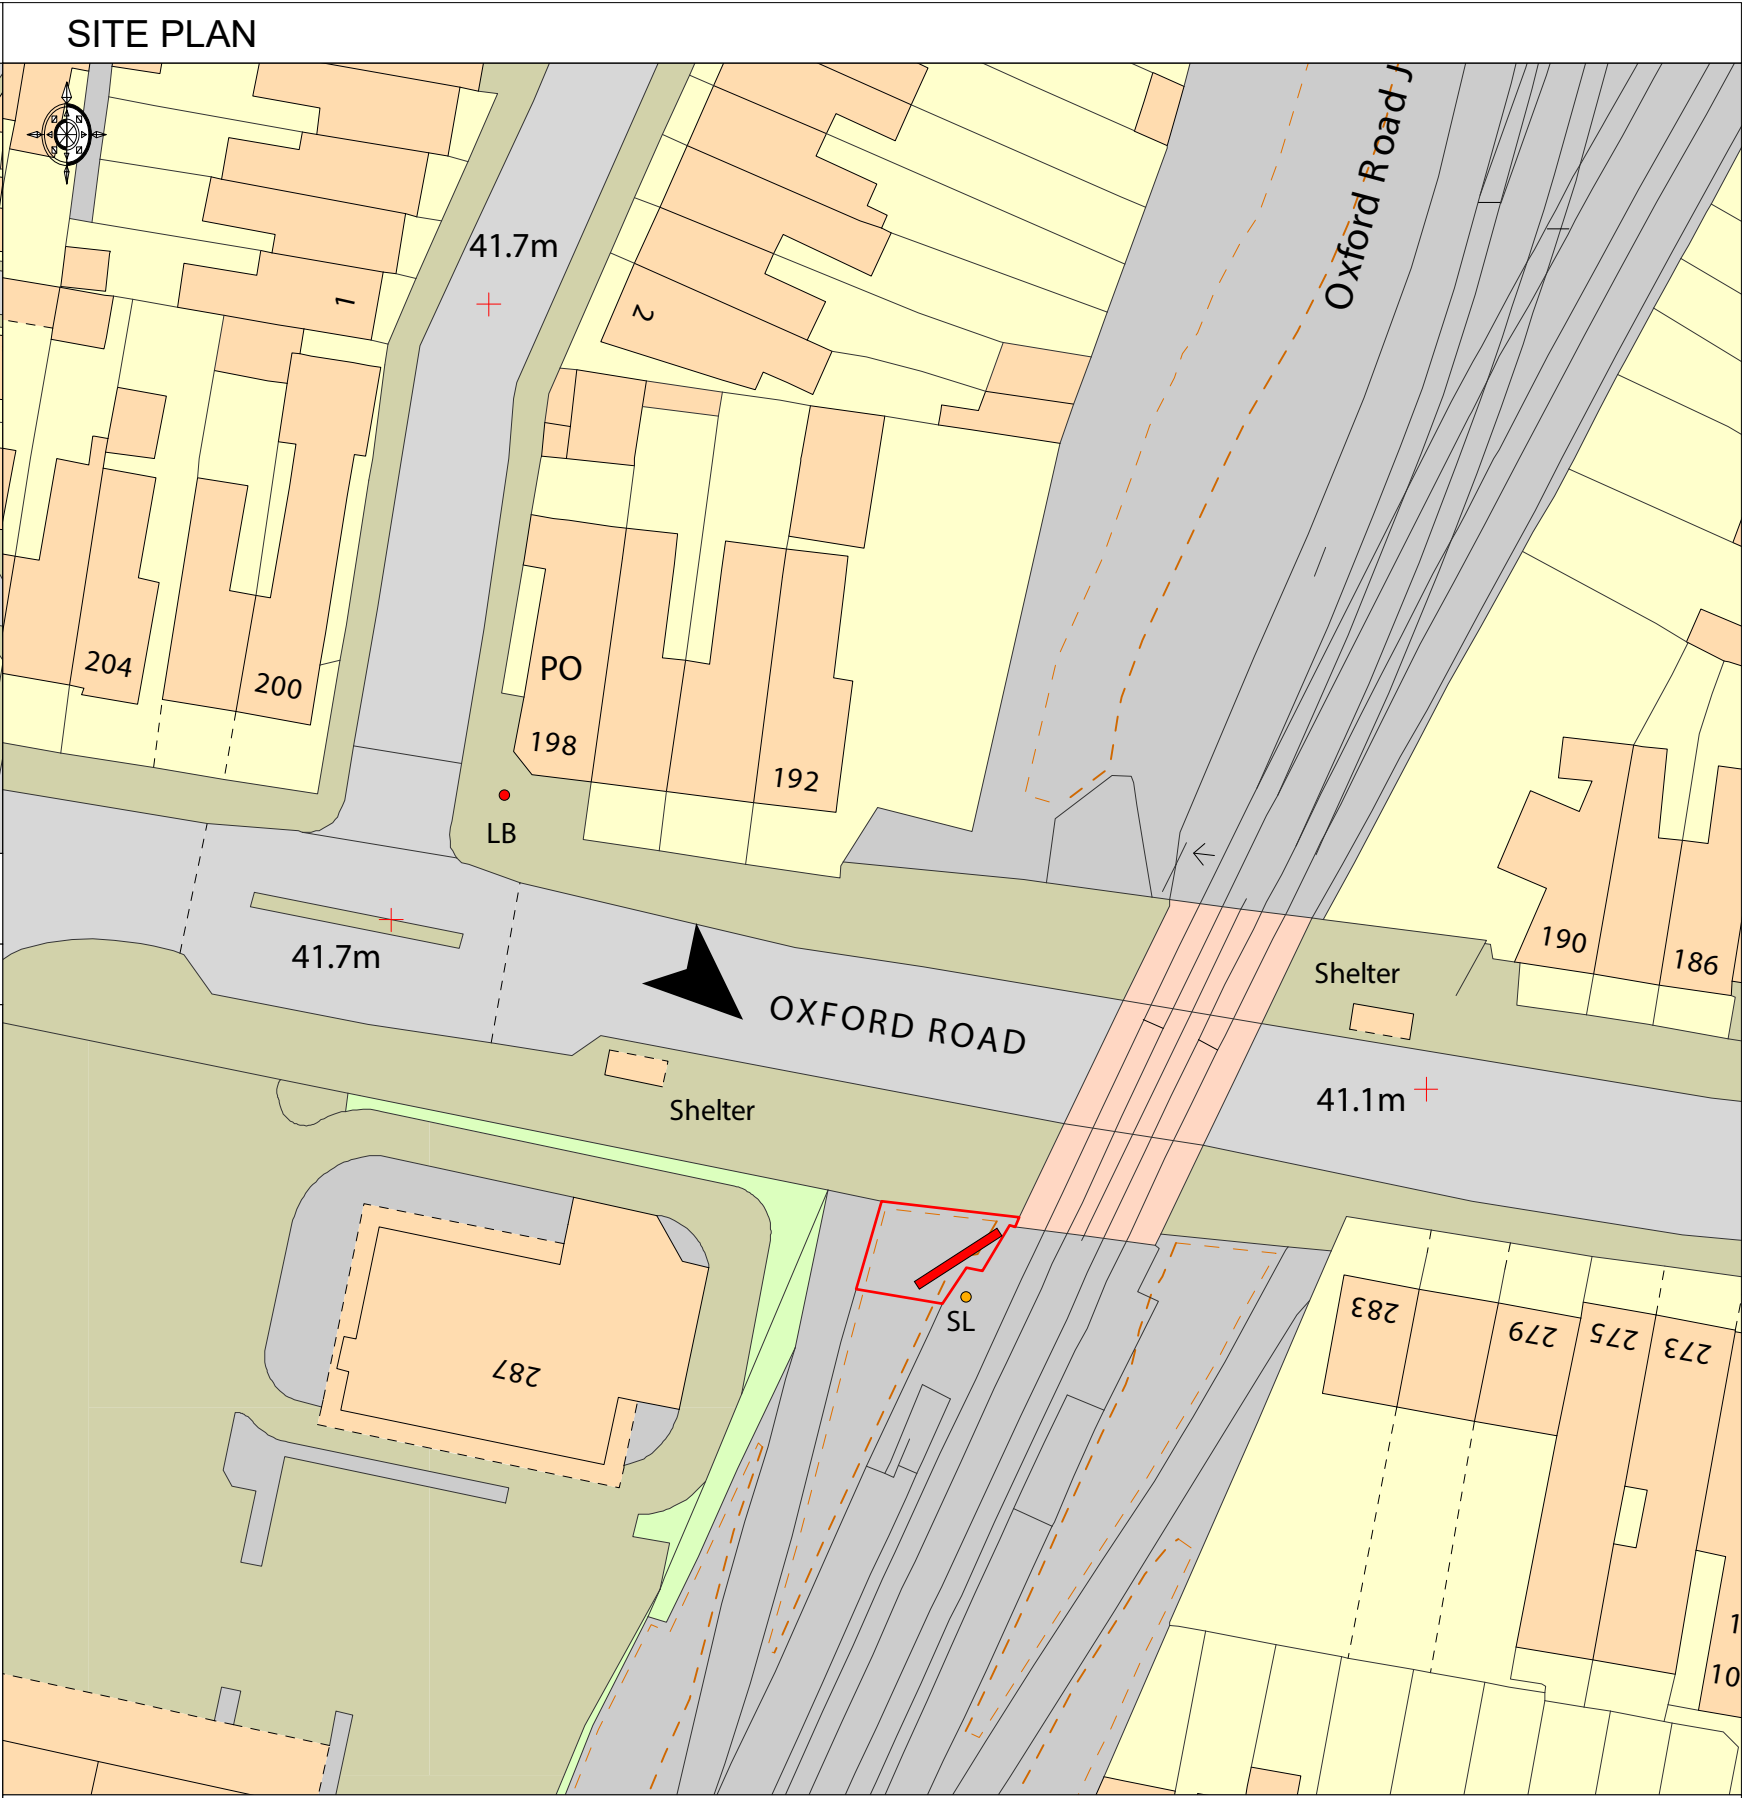

|  |                                                  |                                             |                            |                                                 |                             |                |
|--|--------------------------------------------------|---------------------------------------------|----------------------------|-------------------------------------------------|-----------------------------|----------------|
|  | Site Address:<br><br>Adj. 287 Oxford Rd RG30 1AA | Drawing Title:<br><br>Location & Site Plans | Date:<br><br>9 August 2019 | Scale:<br><br>Scale as shown when printed at A3 | Dwg. No:<br><br>REA-001/001 | Rev:<br><br>-- |
|--|--------------------------------------------------|---------------------------------------------|----------------------------|-------------------------------------------------|-----------------------------|----------------|