



Geo-Environmental Report

Former Cox & Wyman Site, Cardiff Road, Reading, RG1 8EX.
for:

Bellway Homes Ltd

Contact Details:

Enzygo Ltd.
The Byre
Woodend Lane
Cromhall
Gloucestershire
GL12 8AA

tel: 01454 269237
fax: 01454 269760
email: steve.rhodes@enzygo.com
www: enzygo.com

Geo-Environmental Report

Project:	Former Cox & Wyman Site, Cardiff Road, Reading, RG1 8EX
For:	Bellway Homes Ltd
Ref:	CRM.1265.013. GE.R.001.A
Status:	Revision A
Date:	May 2019
Author:	Steve Rhodes Director
Reviewer:	Richard Hamilton Associate Director

Disclaimer:

This report has been produced by Enzygo Limited within the terms of the contract with the client and taking account of the resources devoted to it by agreement with the client.

We disclaim any responsibility to the client and others in respect of any matters outside the scope of the above.

This report is confidential to the client and we accept no responsibility of whatsoever nature to third parties to whom this report, or any part thereof, is made known. Any such party relies on the report at their own risk.

Enzygo Limited Registered in England No. 6525159

Registered Office Stag House The Chipping Wotton-Under-Edge Gloucestershire GL12 7AD

Executive Summary

Proposed Development

A residential development is proposed.

Investigation

A ground investigation was undertaken by Geotechnical Engineering Ltd during 2017 and this has been supplemented by investigation works undertaken by Enzygo Geoenvironmental during April 2019.

Ground Conditions

Ground conditions comprise 3m of Made Ground and soft, locally firm clay over medium dense sand and gravel. Groundwater was encountered at depths of between 2.06m and 2.72m bgl.

Contamination

Contamination was identified and remediation is proposed comprising cover soils to soft landscape areas and limited removal.

Foundations

Piled foundations or ground improvement using vibro granular columns are recommended.

Pavement Design

An equilibrium CBR value of 15% is considered appropriate with removal of localised soft spots following proof rolling. Soils are considered to be frost susceptible.

Soakaway drainage is not considered feasible due to the variability of the soils.

Buried Concrete

It is considered that Class AC-2 conditions of Special Digest 1 can be used.

Gas and Radon

Gas protective measures should be installed to selected buildings.

TABLE OF CONTENTS

Executive Summary	i
1.0 INTRODUCTION	1
<i>Background</i>	<i>1</i>
<i>Proposed Development</i>	<i>1</i>
<i>Objectives.....</i>	<i>1</i>
<i>Risk Classification</i>	<i>1</i>
2.0 SITE SETTING	3
<i>Current Site Description.....</i>	<i>3</i>
<i>Surrounding Area</i>	<i>3</i>
3.0 SITE HISTORY	4
4.0 ENVIRONMENTAL SETTING	5
<i>Ground Conditions.....</i>	<i>5</i>
<i>Groundwater</i>	<i>5</i>
<i>Coal Mining</i>	<i>6</i>
<i>Non Coal Mining and Cavities</i>	<i>6</i>
<i>Ground Workings</i>	<i>6</i>
<i>Hydrology.....</i>	<i>6</i>
<i>Radon Risk Potential</i>	<i>6</i>
<i>Natural Hazards Finding.....</i>	<i>6</i>
<i>Sensitive Land Uses.....</i>	<i>7</i>
<i>Environmental Sensitivity</i>	<i>7</i>
<i>Industrial Land Uses.....</i>	<i>7</i>
<i>Regulatory Database</i>	<i>8</i>
<i>Landfill Sites and Waste Treatment Sites</i>	<i>8</i>

5.0	PREVIOUS INVESTIGATION	9
	<i>General</i>	<i>9</i>
	<i>Ground Investigation</i>	<i>9</i>
	<i>Ground and Groundwater Conditions.....</i>	<i>9</i>
	<i>Contamination</i>	<i>10</i>
	<i>Geotechnical Assessment</i>	<i>10</i>
6.0	SUPPLEMENTARY INVESTIGATION	11
	<i>General</i>	<i>11</i>
	<i>Ground Gas</i>	<i>11</i>
	<i>Laboratory Testing</i>	<i>11</i>
7.0	GROUND AND GROUNDWATER CONDITIONS.....	13
	<i>Summary of Ground and Groundwater Conditions.....</i>	<i>13</i>
	<i>Made Ground.....</i>	<i>13</i>
	<i>Kempton Park Gravels.....</i>	<i>13</i>
	<i>Lewes Nodular Chalk.....</i>	<i>14</i>
	<i>Visual and Olfactory Evidence of Contamination</i>	<i>14</i>
	<i>Groundwater</i>	<i>14</i>
	<i>Ground Gas</i>	<i>14</i>
8.0	CONTAMINATION ASSESSMENT	16
	<i>General</i>	<i>16</i>
	<i>Human Health.....</i>	<i>16</i>
	<i>Controlled Waters Assessment.....</i>	<i>18</i>
	<i>Ground Gas</i>	<i>22</i>
	<i>Conceptual Site Model</i>	<i>22</i>
9.0	REMEDIATION AND VALIDATION.....	24
	<i>Proposed Development</i>	<i>24</i>

<i>Proposed Remediation</i>	<i>24</i>
<i>Soft Landscape Areas</i>	<i>24</i>
<i>Gas Protective Measures</i>	<i>28</i>
<i>Unforeseen Contamination</i>	<i>28</i>
<i>Asbestos Management Strategy</i>	<i>29</i>
<i>Verification Report</i>	<i>30</i>
10.0 GEOTECHNICAL ASSESSMENT	31
<i>General</i>	<i>31</i>
<i>Ground Conditions</i>	<i>31</i>
<i>Site Preparation</i>	<i>31</i>
<i>Foundations</i>	<i>31</i>
<i>Ground Floor Slab</i>	<i>32</i>
<i>Waste Classification</i>	<i>32</i>
<i>Pavement Construction</i>	<i>32</i>
<i>Buried Concrete</i>	<i>33</i>
Drawings	34
Appendix A – Existing Information	35
Appendix B – Exploratory Hole Records	36
Appendix C – Laboratory Testing and GAC Values	37
Appendix D – P20 Sheets	42

1.0 INTRODUCTION

Background

- 1.1 Enzygo Limited has been commissioned by Bellway Homes Ltd to prepare a Geo-Environmental Report for a proposed residential development at Former Cox & Wyman Site, Cardiff Road, Reading, RG1 8EX.

Proposed Development

- 1.2 The proposed development is shown on the Proposed Site Plan 24325-A/PP-P10-01 prepared by Barton Willmore, which has been incorporated in to Drawing CRM.1265.013.GE.D.001.

Objectives

- 1.3 The objectives of the study are to:
- Obtain desk study information and review existing site investigation report pertaining to the proposed development. Copies of the desk study information and report are included within Appendix A;
 - Undertake a targeted ground investigation for the proposed development;
 - Assess the implications of any potential environmental risks, liabilities and development constraints associated with the site in relation to the future use of the site and in relation to off-site receptors; and
 - Provide a factual and interpretative report relating to the desk study and site investigations. Provide a revised conceptual model and recommendations on any potential development issues and mitigation measures, where appropriate.
 - Provide a remediation strategy, where appropriate; and
 - Provide geotechnical recommendations in relation to pavement construction.

Risk Classification

- 1.4 Enzygo has utilised the available information, together with our experience to assess the likely risks to development from land quality issues. Definitions of the risk terms used are provided on the following table.

Risk	Description
Negligible	No contamination risk has been identified which is likely to affect development.
Low	No significant contaminated land risks have been encountered affecting development and a low risk that remediation will be required.
Low-Moderate	There are unlikely to be significant contaminated land issue associated with the site which will adversely affect its re-development. However, minor or localised contamination may be present requiring remediation. Remediation should be possible under a discovery strategy and with a call out service.
Moderate	Some potential contaminated land risks have been encountered or identified which may affect re- development. The risks identified are unlikely to affect the entire site or preclude development. Remediation is considered feasible as part of the development process and no further investigation is considered necessary.
Moderate-High	Some potentially significant contaminated land risks have been identified at the property that requires remediation. It is recommended that a separate remedial methodology is prepared supported by a site-specific risk assessment
High	Significant potential contaminated land risks have been identified and remediation is required supported by further intrusive ground investigation, risk assessment and remedial design.

- 1.5 Where adverse risks from ground instability are identified these are discussed within the report.

2.0 SITE SETTING

Site Description

Item	Description
Site Address	Former Cox & Wyman Site, Cardiff Road, Reading, RG1 8EX.
National Grid Reference	470940,174108
Approximate Area	1.4 Ha

Current Site Description

- 2.1 The following site description has been compiled from the site inspection of the proposed development site undertaken by an experienced environmental consultant, together with current maps and aerial photographs.
- 2.2 The site currently comprises a warehouse building consisting of masonry construction with cement bound asbestos cladding above and with a cement bound asbestos roof. Access to the building is via roller doors leading to Cardiff Road to the south.
- 2.3 The building occupies almost all of the site and is used for storage of film props. The building was noted to have a solid floor slab and no evidence of spillage or leakage was noted.
- 2.4 An area of hardstanding is present to the east of the building used for storage and vehicle parking. A sub-station located within a brick built structure within the south eastern corner of the site. No evidence of any leakage or spillage was noted.
- 2.5 A landscape buffer strip is present along the eastern site boundary separated from Addison Road to the east by a brick wall. The landscape strip is vegetated with trees and bushes.
- 2.6 No significant evidence of contamination was noted on or adjacent to the site.

Surrounding Area

- 2.7 Land uses surrounding the hotel site are summarised as follows:

Direction	Land Use
South	Cardiff Road with residential use beyond.
East	Addison Road with residential use beyond.
West	Meadow Road with residential and light commercial use beyond.
North	Milford Road with commercial use beyond.

3.0 SITE HISTORY

3.1 A review of historical Ordnance Survey maps and information pertinent to the site of the proposed extension and within a 250m radius is summarised below:

Potentially Contaminative Historical Land Use		
Map Edition	Site	Surrounding Area
1877	Field with 2 drainage ditches on site.	Cardiff Road 0m S. Fields 0m N, W & W. Malthouse 150m E.
1900	No significant change.	No significant change.
1912	Print Works	Milford Road 0m W with residential development beyond. Meadow Road 0m N. Addison Road 0m E with residential development beyond. Residential development 10m S. Railway line with cutting 40m S. Timber yard 150m SE. Pond 90m W.
1931	No significant change.	Commercial building 10m N & 100m W. Engine shed 200m SW. Pond no longer shown.
1936	No significant change.	No significant change.
1956	No significant change.	Works 10m N. Coal Yard 100m W. Timber yard now fire station. Malthouse now residential development.
1969	Printing works enlarged.	Engineering works 20m NW. Chemical works 100m NE. Depot 150m W. Engine shed no longer shown.
1984	Works.	Works and warehouse 20m N.
1994	No significant change.	Residential development 10m SE & 10m W.
2002	No significant change.	No significant change.
2010	No significant change.	No significant change.
2014	No significant change.	No significant change.

3.2 There is a potential risk of contamination associated with the former printing works and works building on site. Given the age this is considered a low risk.

3.3 Industrial uses near to the site are considered to be too far from the site to pose a significant risk.

3.4 No other significant risks are identified.

4.0 ENVIRONMENTAL SETTING

Ground Conditions

- 4.1 The British Geological Survey (BGS) indicates that the site is underlain by the following geological sequence:

Geological Unit	Type	Not Applicable	Aquifer Classification
Drift	Langley Silt Member.	Clay and Silt.	Unproductive.
Solid.	Lewes Nodular Chalk.	Chalk.	Principal.

- 4.2 No Made Ground is identified on the site.
- 4.2 No landslips are identified on site.
- 4.4 Records of background soil chemistry for the site show no exceedances above GAC values for residential use.
- 4.5 BGS borehole records on site confirm ground conditions as comprising 1.2m of Made Ground over gravels and Chalk.

Groundwater

- 4.6 The recorded permeability of the drift geology is very low to low consistent with silt and clay. The recorded permeability of the solid geology is very high consistent with fracture flow within structured Chalk. Chalk weathers near surface to a lower permeability matrix dominant material.
- 4.7 The Ground Sure Report indicates the site is not located within a Source Protection.
- 4.8 There are four groundwater abstraction licenses pertaining to an abstraction well on site licenses for process, cooling and potable water supply. These abstraction licenses are associated with the former printing works and will no longer be active following site re-development.
- 4.9 There are two other abstraction well within 500m of the site licenced for process water, the nearest being 271m west and not considered a significant receptor.

Coal Mining

- 4.10 The Groundsure report has identified that the site is not within an area of potential coal mining.

Non Coal Mining and Cavities

- 4.11 No significant risk from non-coal mining workings are identified.
- 4.12 No cavities are identified within 500m of the site.

Ground Workings

- 4.13 Ground workings identified within 250m of the site are limited to the railway cutting identified from historical maps. No new risks are identified.

Hydrology

- 4.14 There are no surface water courses on site.
- 4.15 There are no surface water abstractions within 500m of the site.
- 4.16 Environment Agency records show that the site is located partly within a Flood Risk Zone 2.

Radon Risk Potential

- 4.17 The Groundsure GeoInsight Report indicates that the site is not situated within a Radon Affected Area and that Radon protective measures are not necessary.

Natural Hazards Finding

- 4.18 BGS information presented within the Groundsure report identified the following ground conditions:

Hazard	Risk Designation (Groundsure)
Coal Mining	None identified.
Collapsible Ground	Very Low.
Compressible Ground	Negligible.
Ground Dissolution	Very Low.
Landslide	Very Low.
Running Sand	Negligible.
Swelling / Shrinking Clay	Very Low.

- 4.19 There are no significant geotechnical risks.

Sensitive Land Uses

- 4.20 The site is currently a commercial building of low sensitivity.
- 4.21 English Heritage identifies no historical features on the site.

Environmental Sensitivity

- 4.22 Overall the site is currently considered to be of low/moderate environmental sensitivity due to the following:
- The underlying stratum is classified as an Unproductive Aquifer;
 - There are no surface water course on or adjacent to the site;
 - The site is not located within a source protection zone;
 - There is a groundwater abstraction well on site but this is likely to be decommissioned during site development works as it is associated with the former printing works.
- 4.23 The proposed end use of the site is for a residential development. As such future sensitivity, will be high for end users.

Industrial Land Uses

- 4.24 Current industrial features within 250m of the site include the current works and substation. Industrial features off-site comprise light industrial and commercial uses which are not considered to pose any significant risk to the proposed development.
- 4.25 The Groundsure Report indicates that there are no current fuel stations within 250m of the site. An obsolete fuel station is identified on site but there is no evidence of this from historical maps and it is dismissed as an error. An obsolete fuel station is identified 130m west which is not considered a significant risk based on distance.
- 4.26 Records indicate no high-pressure underground oil or gas pipelines within 250m of the site.
- 4.27 No new risks are identified from the register of industrial land uses.

Regulatory Database

- 4.28 The following information has been obtained from a commercially available environmental database.

Environmental Permits, Incidents and Registers	0 -250m	250-500m	Details
Site determined as contaminated land	0	1	PAH contamination in compost from ash 428m SW. Not considered a risk.
Authorised industrial processes	0	2	Organic chemicals 350m W and not considered a risk.
Registered radioactive substances	0	0	Not applicable.
Enforcements, prohibitions or prosecutions	0	0	Not applicable.
Pollution Incidents	0	10	Nearest is Category 4 (No Impact) from oils 301m E. Not considered a risk. No other risks identified.
Consents issued under the Planning (Hazardous Substances) Act 1990	0	0	Not Applicable.
Control of Major Accident Hazard (COMAH)/ Notification of Installations Handling Hazardous Substances (NIHHS) sites	0	0	Not Applicable.
Records of Licensed Discharge Consents	2	7	Trade effluent discharges. Nearest is 183m S and not considered a risk.

- 4.29 No significant risks are identified from the regulatory data base.

Landfill Sites and Waste Treatment Sites

- 4.31 There are no current or historic landfills identified within 250m of the site.
- 4.32 Waste facilities within 250m of the site are limited to a historic scrap yard 58m north and refuse yard 140m south. Neither are considered significant risks.
- 4.33 No new risks are identified.

5.0 PREVIOUS INVESTIGATION

General

- 5.1 A ground investigation was undertaken by Geotechnical Engineering Ltd and a copy of the report, dated July 2017 is included in Appendix A.

Ground Investigation

- 5.2 The ground investigation was undertaken between 24th April and 4th May 2017 based on findings of a desk study previously undertaken by Geotechnical Engineering Ltd. A copy of the desk study has not been provided.
- 5.3 The ground investigation comprised five boreholes (BH01 to BH05) advanced using dynamic sampling methods with rotary cored follow on. Eight window sampler holes (WS01 to WS08) were also advanced across the site.
- 5.4 Soil samples were collected for chemical and geotechnical testing.
- 5.5 Installations were placed within selected holes across the site to allow groundwater and ground gas monitoring to be undertaken during return visits.

Ground and Groundwater Conditions

- 5.6 Ground conditions encountered generally comprised Made Ground to depths of between 1.4m and 2.9m below ground level (bgl) consisting of tarmac and concrete over brown gravelly sand and clay with fragments of brick, ash, concrete, glass and metal.
- 5.7 Natural soils were noted to comprise brown soft and firm sandy clay consistent with Langley Silt Member over medium dense brown sand and flint gravel consistent with Kempton Park Gravels.
- 5.8 Chalk was encountered at depths of between 7.25m and 7.7m bgl consisting of structureless Chalk (Dm and Dc) becoming structured chalk with depth.
- 5.9 Groundwater was encountered as seepages at depths of between 3.09m and 4.0m bgl whilst advancing boreholes. Monitoring identified groundwater depths of between 2.06m and 2.72m bgl.

Contamination

- 5.10 No visual or olfactory evidence of contamination was noted and no significant putrescible material was encountered.
- 5.11 Chemical testing of Made Ground identified elevated concentrations of Lead, Mercury, PAH, TPH and Asbestos. The screening value used for Mercury was elemental Mercury, which is not considered appropriate and the value recorded falls below the current GAC values.
- 5.12 Chemical results from a groundwater sample were compared with EQS and Drinking Water Standards. This identified elevated concentrations of Mercury only.
- 5.13 No exceedance of human health or controlled water limits were identified for chlorinated solvents.
- 5.14 Ground gas monitoring identified elevated Carbon Dioxide from Borehole WS01 only. No other elevated ground gas and no flow was recorded.
- 5.15 A remediation strategy was recommended along with use of ground gas protection measures to Characteristic Situation 2.

Geotechnical Assessment

- 5.16 Based on depth of Made Ground and presence of soft clays to depths of 3m across the site piled foundations were recommended with suspended ground floor slabs.
- 5.17 It was recommended that buried concrete be designed to AC2 conditions based on soluble sulphate, pH and mobile groundwater conditions.

6.0 SUPPLEMENTARY INVESTIGATION

General

- 6.1 The supplementary ground investigation was undertaken on 11th April 2019 comprising five window sampler boreholes (WS101 to WS103, WS105 and WS106) including installations within each borehole.
- 6.2 Locations of exploratory holes advanced by Enzygo Geoenvironmental Limited are presented on Drawing CRM.1265.013.GE.D.001 overlain with the proposed layout.
- 6.3 Exploratory holes were located to target proposed garden areas and also provide gas monitoring positions around Window Sampler Hole WS1 where elevated Carbon Dioxide was previously recorded.
- 6.4 Representative soil samples were collected for chemical and geotechnical testing. Soil samples destined for chemical analysis were collected in appropriate containers provided by the analytical laboratory. Samples were stored in cool boxes prior to dispatch to the laboratory for analysis. All samples were collected using appropriate sampling equipment that was cleaned at each sampling location.
- 6.5 Generally samples were collected from Made Ground, which may contain potential inclusions of contaminating materials and also materials displaying evidence of potential contamination.
- 6.6 In the absence of any evidence of contamination samples were collected near surface as this material is more likely to be contaminated by surface spillages and also will potentially be in contact with future residents.

Ground Gas

- 6.7 Return visits were undertaken to monitor standpipes for groundwater and ground gas. Installations were placed within boreholes.

Laboratory Testing

- 6.8 Samples for geotechnical testing were sent to the laboratories of I2, which is UKAS accredited, for the following analysis:
 - Laboratory California Bearing Ratio (CBR);

- Atterberg Limits Determinations; and
- 6.9 Samples for chemical analysis were sent to the laboratories of I2 who are UKAS and MCERTS accredited. Samples were tested for the CLEA metal suite, pH, sulphate, cyanide, phenols, speciated Polycyclic Aromatic Hydrocarbons (PAH), organic carbon, banded Total Petroleum Hydrocarbon (TPH) and asbestos screen. Two stage WAC tests were also undertaken to assist with waste classification.
- 6.10 Chemical analysis was determined based on findings of the desk study and previous investigation works.

7.0 GROUND AND GROUNDWATER CONDITIONS

Summary of Ground and Groundwater Conditions

7.1 Ground conditions from both the current and previous investigations are summarised below:

Strata	Summary Description	Thickness (m)
Made Ground .	Tarmac and concrete over brown gravelly sand and clay with fragments of brick, ash, concrete, glass and metal.	1.4 to 2.9
Langley Silt.	Soft and firm brown sandy clay	0 to 1.9
Kempton Park Gravels Deposits.	Medium dense brown sand and flit gravel.	4.4 to 5.4
Lewes Nodular Chalk (Geotechnical Engineering only).	White structureless Chalk (Dm and Dc) becoming structured chalk with depth.	>12.6
Groundwater.	Seepages (Geotechnical Engineering only).	1.5m to 3.1m bgl.

7.2 Ground conditions encountered during both the earlier investigation by Geotechnical Engineering Ltd and by Enzygo Geoenvironmental Ltd are similar. Details of the ground and groundwater conditions encountered are summarised below:

Made Ground

7.3 Made Ground encountered across the site and noted to comprise tarmac or concrete hardstanding over brown gravelly sand and clay with fragments of brick, ash, concrete, glass and metal.

Langley Silt

7.4 The Langley Silt Member was encountered below Made Ground in most of the exploratory holes and was noted to comprise soft and firm brown sandy clay. Where the Langley Silt Member was absent it was replaced with deeper Made Ground.

Kempton Park Gravels

7.5 The Kempton Park Gravels were encountered at depths of between 2.6m and 3.4m bgl across the site and were noted to comprise medium dense brown sand and flit gravel.

Lewes Nodular Chalk

- 7.6 The Lewes Nodular Chalk Formation was only encountered in the deeper boreholes advanced by Geotechnical Engineering Ltd and were encountered at depths of between 7.25m and 7.7m bgl. The Lewes Nodular Chalk was noted to comprise white structureless Chalk (Dm and Dc) becoming structured chalk with depth.

Visual and Olfactory Evidence of Contamination

- 7.7 No visual or olfactory evidence of contamination was encountered during either of the ground investigations.

Groundwater

- 7.8 Groundwater was only encountered by Geotechnical Engineering Ltd at depths of between 2.06m and 2.72m bgl. Results of the monitoring undertaken by Enzygo Geoenvironmental Ltd are summarised below:

Exploratory Hole	Depth m(bgl)					
	17.4.19	24.4.19	1.5.19	8.5.19		
WS101	2.71	2.75	Dry	Dry		
WS102	2.24	2.55	2.52	2.42		
WS103	2.21	2.24	2.54	2.10		
WS105	Dry	Dry	Dry	2.35		
WS106	Dry	Dry	Dry	Dry		

Ground Gas

- 7.9 Results of the ground gas was monitored undertaken by Enzygo Geoenvironmental Ltd during return visits is summarised on the table below:

Exploratory Hole	Atmos pressure (Mb)	Flow (l/hr)	CH4		CO2		O2
			Concentrati on (%)	GSV (l/hr)	Concentration (%)	GSV (l/hr)	Concentration (%)
17.4.19							
WS101	1015 (S)	<0.10	<0.10	<0.0001	2.2	<0.0021	18.8
WS102	1015 (S)	<0.10	<0.10	<0.0001	12.7	<0.0127	6.1
WS103	1015 (S)	<0.10	<0.10	<0.0001	2.7	<0.0027	18.5
WS105	1015 (S)	<0.10	<0.10	<0.0001	0.4	<0.0023	20.1
WS106	1015 (S)	<0.10	<0.10	<0.0001	0.7	<0.0015	20.6
24.4.19							
WS101	988 (F)	<0.10	<0.10	<0.0001	2.2	<0.0022	19.7
WS102	988 (F)	<0.10	<0.10	<0.0001	15.3	<0.0153	4.9
WS103	988 (F)	<0.10	<0.10	<0.0001	3.9	<0.0039	18.1
WS105	988 (F)	<0.10	<0.10	<0.0001	0.9	<0.0009	20.1
WS106	988 (F)	<0.10	<0.10	<0.0001	0.7	<0.0007	20.8
1.5.19							
WS101	1015 (R)	<0.10	<0.10	<0.0001	2.2	<0.0022	18.5
WS102	1015 (R)	<0.10	<0.10	<0.0001	15.7	<0.0157	3.5
WS103	1015 (R)	<0.10	<0.10	<0.0001	2.3	<0.0023	18.5
WS105	1015 (R)	<0.10	<0.10	<0.0001	0.6	<0.0006	20.5
WS106	1015 (R)	<0.10	<0.10	<0.0001	0.8	<0.0008	20.2
8.5.19							
WS101	988 (F)	<0.10	<0.10	<0.0001	2.2	<0.0022	18.9
WS102	988 (F)	<0.10	<0.10	<0.0001	14.7	<0.0147	4.6
WS103	988 (F)	<0.10	<0.10	<0.0001	0.3	<0.0003	20.5
WS105	988 (F)	<0.10	<0.10	<0.0001	0.5	<0.0005	21.1
WS106	988 (F)	<0.10	<0.10	<0.0001	0.9	<0.0009	20.4

7.10 Additional gas monitoring is being undertaken.

8.0 CONTAMINATION ASSESSMENT

General

- 8.1 An assessment of contamination data from the current investigation and previous investigation by Geotechnical Engineering Limited has been undertaken. Based on the contamination a revised Conceptual Model has been prepared, which is presented later in this section. Where significant risks are identified remedial measures are recommended. A remediation strategy, where appropriate, is provided within Section 9.

Human Health

- 8.2 Assessment of the risks to human health has been undertaken by comparing the soil quality data with reference values obtained from the Contaminated Land Exposure Assessment (CLEA), Soil Guideline Values (SGV) and General Acceptance Criteria (GAC) published by LQM/CIEH. The LQM/CIEH S4ULs values are used and summary tables of the reference values are included in Appendix C.
- 8.3 The proposed development has been incorporated on to Drawings CRM.1265.013.GE.D.001 and will comprise a residential apartment block within the north western area of the site with communal landscaping. Residential houses with domestic gardens are proposed within the east and south of the site with associated hardstanding, access roads, car parking and communal landscape areas.
- 8.4 Based on the proposed end use of the site the GAC values for residential use with plant up-take are used as an initial screening criteria. Within the area of the proposed communal landscaping and apartment block values for residential use with-out plant up-take are used.
- 8.5 Results of the laboratory testing undertaken by Enzygo Geoenvironmental Ltd are included in Appendix C and results from the investigation by Geotechnical Engineering Limited are included in Appendix A. The soil quality analysis from the two investigations shows exceedances of the relevant GAC values in the following samples:

Exploratory Hole	Determinant	Concentration (mg/kg)		
		Soil	Residential GAC	
			With plant up-take	Without plant up-take
WS103 @0.3m	Benzo(b)Flouranthene	8.5	2.6	3.9
	Benzo(a)Pyrene	7.0	2.2	3.2
	Dibenzo(ah)Anthracene	1.4	0.24	0.31
WS105 @0.3m	Dibenzo(ah)Anthracene	0.33	0.24	0.31
WS01@0.2m	Benzo(b)Flouranthene	30	2.6	3.9
	Benzo(a)Pyrene	25	2.2	3.2
	Dibenzo(ah)Anthracene	8.1	0.24	0.31
WS08@0.4m	Lead	1700	200	310
WS01@0.2m	Lead	220	200	310
WS01@0.6m	Lead	730	200	310
WS01@0.2m	TPH Aromatic C ₁₆ -C ₂₁	360	260	1900
	TPH Aromatic C ₂₁ -C ₃₅	1900	1100	1900
WS02@0.5m	Benzo(b)Flouranthene	6.1	2.6	3.9
	Benzo(a)Pyrene	5.7	2.2	3.2
	Dibenzo(ah)Anthracene	0.72	0.24	0.31
WS04@1.0m	Lead	320	200	310
WS05@1.5m	Benzo(b)Flouranthene	8.1	2.6	3.9
	Benzo(a)Pyrene	12	2.2	3.2
	Dibenzo(ah)Anthracene	1.6	0.24	0.31
WS06@0.4m	Dibenzo(ah)Anthracene	1.6	0.24	0.31
WS05@1.5m	Lead	220	200	310
WS06@0.4m	Lead	1900	200	310
WS07@0.4m	Lead	660	200	310
BH02A@0.2m	Benzo(b)Flouranthene	7.3	2.6	3.9
	Benzo(a)Pyrene	7.7	2.2	3.2
	Dibenzo(ah)Anthracene	1.2	0.24	0.31
BH02A@0.8m	Benzo(b)Flouranthene	2.8	2.6	3.9
	Dibenzo(ah)Anthracene	0.33	0.24	0.31
BH02A@0.2m	Lead	350	200	310
BH02A@0.8m	Lead	260	200	310
BH03@2.5m	Lead	680	200	310
BH01@0.5m	Lead	260	200	310
WS106@0.3m	Asbestos	<0.0001%	Absent	Absent
BH104A@0.1m	Asbestos	0.022%	Absent	Absent
WS08@0.4m	Asbestos	<0.1%	Absent	Absent
WS01@0.2m	Asbestos	<0.1%	Absent	Absent
WS02@0.1m	Asbestos	<0.1%	Absent	Absent
WS02@0.5m	Asbestos	<0.1%	Absent	Absent

8.6 The appropriate GAC pertaining to the proposed use of the land use are shown in red. Mercury concentrations have been compared with GAC values for organic mercury which is consistent with the sites historical use.

Controlled Waters Assessment

Introduction

8.7 The site-specific risk assessment has been completed with the principal objectives being to determine which of the following are required:

- No remedial action, that is, the level of contamination does not or is not likely to cause pollution of groundwater.
- Remedial action to protect an identified groundwater receptor, based on the risk based targets generated.
- Further analysis and data collection to quantify the degree of risk to the receptor.

Baseline Conditions

8.8 Ground investigations confirmed the ground conditions as comprising variable thicknesses of Made Ground over Langley Silt, Kempton Park Gravel Formation and the Chalk.

8.9 The findings of the site investigation identified groundwater level to be approximately 2.0m below ground level. Then groundwater is located within the Kempton Park Gravel. Monitoring wells installed within the chalk identified groundwater levels within the chalk to be similar to those identified within the monitoring wells installed within the Kempton Park Gravel. Perched groundwater conditions were encountered within the Langley Silt and Kempton Park Gravel. The hydrostatic head of the groundwater appears to indicate the groundwater flow direction within the chalk is towards the south east.

8.10 Within the groundwater samples from the Kempton Park Gravel exceedance of the UK Drinking Water Standards and the Environmental Quality Standard (fresh water) for mercury. In the groundwater samples from the chalk concentrations of chlorinated solvents (Cis-1,2-Dichloroethene, 1,1-dichloroethane, Trichloroethene, Chlorobenzene, and 1,3-dichlorobenzene) were also identified. However all concentrations were less than the Tier 1 GA that were adopted. Within the soils, concentrations of Total Mercury were generally less than 3.0mg/kg. Furthermore WAC tests show that the Mercury is not leachable. No chlorinated solvent concentration were identified at levels above the laboratory reporting limits.

Conceptual Site Model (CSM)

- 8.11 In order to evaluate risk a site-specific Conceptual Site Model (CSM) is used to define significant risks requiring further assessment and where appropriate, remediation. The CSM is a simplified qualitative representation of ground conditions, pollutant source(s), pathways, pollutant linkages with associated uncertainties.
- 8.12 The CSM in the context of Hydrogeological Risk Assessment “must identify the crucial factors influencing groundwater flow and contaminant transport; whether the observed behaviour appears to be predictable; and whether mathematical approximations can be used to describe its behaviour” (Environment Agency, 2001, *Guide to good practice for the development of conceptual models and the selection and application of mathematical models of contaminant transport in the subsurface. National Groundwater and Contaminated Land Centre Report NC/99/38/2*).
- 8.13 The CSM identifies that the residual un-quantified risk at the site is from mercury groundwater resources. As detailed in the Geotechnical Engineering report the presence of the chlorinated solvents may pose a risk to the quality of the aquifer beyond the boundaries of the site. This DQRA therefore specifically targets the risk from Mercury, Cis-1,2-dichloroethene, 1,1-Dichloroethane, Trichloroethene, and 1,3-dichlorobenzene (source) through lateral migration (pathway) to a suitable groundwater compliance point (receptor). As no EQS and UK DWS have been determined for Chlorobenzene no further assessment has been made for this determinant. These are discussed below:
- Source for the Mercury is considered to be the made ground. The source of the Cis-1,2-dichloroethene, 1,1-Dichloroethane, Trichloroethene, and 1,3-dichlorobenzene is considered to be the dissolved concentrations identified beneath the site.
 - The receptors for this site have been identified as groundwater resources that are located on-site and off-site for Mercury and off-site for the chlorinated solvents. Groundwater receptors being the Secondary A Aquifer of the Kempton Park Gravel and the Principal Aquifer of the Chalk. It is likely that the groundwater within the superficial deposits are in hydraulic continuity with the River Thames located to the north.
 - For the assessment of the risk from the leaching of CoC from the made ground, the depth to groundwater of 2.0m, with an adopted for the compliance point to allow

for dilution and degradation. For the aquifers within the superficial deposits and the Chalk, a compliance point of 20m has been adopted as a reasonable receptor point.

- 8.14 In terms of the CSM the source pathway receptor mechanism is for groundwater infiltrating through the Made Ground may potentially mobilise the mercury. The water then percolates downward through the Made Ground to the top of the aquifer contained within the Kempton Park Gravel. The Langley Silt beneath the site will act as a partial barrier to downward migration. However the thickness is limited and occasional not present. In regards to the chlorinated solvents, migration will occur downwards and laterally within the chalk aquifer.

Parameters

- 8.15 The key parameters considered within this risk assessment are summarised in the table below:

Input Parameter	Value	Source of parameter value
Length of contaminant source in direction of groundwater flow	20m	Assumed value for source as no clear source zone defined but site data.
Saturated aquifer thickness	50m	Estimated value for the base of the Chalk aquifer
Hydraulic conductivity in which dilution occurs	0.0016 m/d	Consim inputs for middle chalk vertical
Hydraulic gradient of water table	0.0017	Based on site specific dates from monitoring
Distance to compliance point from source area	20m	Assumed distance.
Width of contaminant source perpendicular to groundwater flow	20m	Assumed value for source as no clear source zone defined but site data.
Fraction of organic carbon (f_{oc})	0.0001	Typical value for chalk

- 8.16 Values of effective porosity (n), air filled porosity and water filled porosity have been calculated using the Porosity calculator. These values are based on bulk densities obtained as part of the geotechnical site investigation.

- 8.17 Values for organic carbon co-efficient (K_{oc}) and for Henry's Law constant (H) are taken from setting contained in the RBCA model and other recognised sources. Half-lives for the chlorinated solvents Nobel Morgan The Effect of Contaminants Concentration on Potential Natural Attenuation R&D Technical Report P2-228/TR, EA 2002 and Howard, Boethling, Jarvis, Meylan, Michalenko, Handbook of Environmental Degradation Rates 1991. For all degradation rates, the worst case values have been adopted.
- 8.18 Values for infiltration were calculated from an average annual rainfall for Reading Gauging Station on the River Thames contained in CEH Hydrological Data UK, Hydrometric Register and Statistics 1996 - 2000. Value is based on annual rainfall, less average run-off for the area and 20% evapotranspiration.
- 8.19 For the target concentrations for the CoC, UK or WHO Drinking Water Standards have been adopted. Where these are not available Environmental Quality Standards for freshwater have been adopted.

Modelling

- 8.20 The site-specific risk assessment has been completed using the Environment Agency P20 Hydrogeological Risk Assessment Model for Contaminated Land (Version 3.2). The model has been used to back calculate suitable risk based remedial targets for soils on site which do not pose a significant risk to controlled waters.
- 8.21 The print-outs from the P20 risk assessments for the chlorinated solvents the Tier 3 (Soil) and Tier 3 (Groundwater) are presented in Appendix D. The Tier 3 results are considered representative and therefore used as the risk based remedial target values. Print outs are included in Appendix D.

Results

- 8.23 Remedial target concentrations for each model tier are included in Appendix C. None of the concentrations measured in groundwater, other than Mercury exceed the risk based remedial target values and therefore no groundwater remediation is considered necessary.
- 8.24 The sample of groundwater which recorded a minor exceedance of Mercury above Drinking Water Standards is from Borehole WS02 with no other exceedance being measured. An

elevated concentration of Mercury was noted in a sample of Made Ground in Borehole BH01, which is up-gradient of Borehole WS02.

- 8.25 As the exceedance in Borehole WS02 is only just above the threshold value and is within the Drift Deposits and not the Chalk it is recommended that remediation is limited to removal of Made Ground around Borehole BH01 to provide environmental betterment. As no Mercury was noted above threshold values within the Chalk Aquifer or within any other water samples the risk to controlled waters is not considered significant.

Ground Gas

- 8.26 Elevated concentrations of Carbon Dioxide were recorded in Borehole WS01 during the investigation by Geotechnical Engineering Limited. It is likely that this is associated with hydrocarbon degradation associated with TPH identified within Borehole WS01.
- 8.27 Additional wells installed at the site and monitored by Enzygo Geoenvironmental Limited confirmed elevated Carbon Dioxide in Borehole WS102, located close to Borehole WS01. No significant ground gas was measured in any other wells and no flow was measured.
- 8.28 It is recommended that ground gas protective measures are used to structures located around Boreholes WS01 and WS102. Gas protective measures are discussed in Section 9.

Conceptual Site Model

- 8.29 A Conceptual Site Model has been prepared based on the findings of the investigation and assessment. This conceptual site model is presented below:

Source	Location	Exposure Pathway	Potential Receptor	Probability of Exposure	Details
Human Health					
Asbestos.	Made Ground.	inhalation.	Construction Workers.	Low.	Management strategy proposed.
			Site users.	Low.	Remediation proposed.
PAH, TPH and Lead.	Made Ground.	Ingestion dermal and inhalation.	Construction Workers.	Dismissed.	Normal PPE will address potential risks
			Site users.	Low.	Remediation proposed.
Asbestos, metals and hydrocarbons.	Unforeseen Contamination	Ingestion dermal and inhalation.	Construction Workers.	Dismissed.	Normal construction PPE will address risk under CDM.
			Site users.	Negligible.	Discovery strategy.
Hydrocarbon and metals.	Migration from off-site sources.	Ingestion dermal and inhalation.	Construction Workers.	Dismissed.	No significant sources identified.
			Site users.		
Ground Gas.	Landfills.	Inhalation & Explosive.	Construction Workers.	Dismissed.	No source identified.
			Site users.		
	Made Ground on site.	Inhalation & Explosive.	Construction Workers.	Dismissed.	No confined access anticipated.
			Site users.	Very Low.	Gas protection to CS2 recommended.
Groundwater					
Mercury.	Made Ground.	Vertical Migration.	Groundwater.	Negligible.	Source Removal Recommended.
Surface Water					
Hydrocarbon and metals.	Potential spillage on site.	Horizontal Migration.	River Network.	Dismissed.	No receptor.
Environmental Receptors					
On site contaminants		Ingestion dermal and inhalation.	Ecology.	Dismissed.	No sources identified.
		Direct.	Archaeology.	Dismissed.	No sources identified.
		Direct.	Geology.	Dismissed.	None present.
		Phytotoxic.	Woodland.	Dismissed.	No sources identified.
		Phytotoxic.	Crops.	Dismissed.	None present.
		Ingestion dermal and inhalation.	Livestock.	Dismissed.	No sources identified.
Building Services					
site contaminants		Direct.	Historic Buildings.	Dismissed.	No receptors.
		Direct.	Proposed Buildings.	Dismissed.	No sources identified.
		Permeate into pipework.	Water Pipes.	Negligible.	Requirements of Water Authority to be followed.

9.0 REMEDIATION AND VALIDATION

Proposed Development

- 9.1 The proposed development is incorporated on to the Remediation Plan presented as CRM.1265.013.GE.D.002.
- 9.2 The development will comprise a residential apartment block within the north western area of the site with communal landscaping Residential houses with domestic gardens are proposed within the east and south of the site with associated hardstanding, access roads, car parking and communal landscape areas.
- 9.3 Extent of the proposed soft landscaping is shown on Drawing 24325-APP-P10-05 prepared by Barton Willmore and the extent has been included on Drawing CRM.1265.013.GE.D.002.

Proposed Remediation

- 9.4 Elevated PAH, TPH, Lead and asbestos has been encountered within Made Ground below the site. It is considered that the use of hardstanding across the majority of the proposed development will provide a physical barrier between potential residual contamination and end users so breaking the pollutant linkage.
- 9.5 Remediation within soft landscape areas is proposed comprising cover soils to break the potential pollutant linkage with future site residents. These cover soils will also act to provide a suitable planting medium for future vegetation. Excavation of Made Ground to accommodate the cover soils will reduce the potential for leachable contamination to impact groundwater and limited source removal is recommended within the south eastern corner of the site.
- 9.6 Ground gas protection measures are proposed to residential units which are within the area of elevated ground gas.
- 9.7 Details of remediation works proposed are discussed in the following sections:

Soft Landscape Areas

- 9.8 Where necessary existing Made Ground will be removed to an appropriate sub-formation level based on final site levels. Soil to landscaping areas will be placed above this. The area of proposed soft landscaping is shown on the proposed development plan which has been incorporated in to Drawing CRM.1265.013.GE.D.002. The drawing shows areas of communal

open space and domestic gardens which are coloured in different shades of green to differentiate them.

- 9.9 Areas of soft landscaping will be covered with clean cover soils which will break any residual pollutant linkage. It is proposed that a 600mm thickness of cover soils will be provided for the private garden areas and 400mm for the communal gardens and open space areas. A geotextile separator (Terram 1000 or similar) will be placed at the base of the cover soils and above the sub-formation. Where appropriate cover soil thicknesses will be increased to accommodate deeper planting in accordance with the requirements of the Landscape Architect.
- 9.10 These cover soils will need to be confirmed as clean and pass the chemical requirements given below. These are based on the GAC values for residential use with plant uptake within domestic garden areas and GAC values for residential use without plant uptake in areas of communal open space.
- 9.11 The works would involve the following:
- Excavation to sub-formation level, as required;
 - Additional excavations may be undertaken to accommodate tree planting pits as required by the landscape architect;
 - Inspection of the exposed sub-formation to validate that areas of unforeseen contamination are not present;
 - Placement of a geotextile no dig barrier which will also act as a separator between the topsoil/subsoil to prevent mixing with underlying sub-formation. It is proposed that the geotextile will comprise Terram 1000 or similar material. This will be placed across the formation and wrapped around the sides and base of any tree planting pits;
 - The geotextile will be placed and overlapped in accordance with the supplier's requirements;
 - Imported cover soils will be placed across the soft landscape areas, taking care not to damage the geotextile.
- 9.12 It is proposed that the cover soils are placed on to the geotextile and that care is taken to prevent damage to the geotextile.

- 9.13 The cover soils will comprise at least 150mm of imported Topsoil, certified in accordance with British Standards BS3882: Specification for Topsoil. This will be underlain by clean sub soil.

Specification of Cover Soils

- 9.14 Topsoil is to be General Purpose Topsoil and shall be tested to confirm that it meets the requirements of British Standards BS3882, Specification for Topsoil. Imported Topsoil is to be inspected by the Contractor who will ensure that it is free from any foreign matter, including but not limited to:
- Fragments and roots of aggressive weeds;
 - Sticks and straws,
 - Sub-soil;
 - Fragments of brick, concrete, glass, wire, timber, large lumps of clay or vegetation.
- 9.15 Imported soils showing evidence of foreign inclusions will be rejected. If foreign material is encountered once the Topsoil has been placed these will be removed by the Contractor.
- 9.16 Where compost is to be added to imported soils this shall meet the requirements of PAS 100 and shall comprise sanitized and stabilised compost. Peat or peat products are not to be used without prior approval of the Landscape Architect.
- 9.17 Subsoil will comprise clean natural soils which meet the GAC values identified above. In addition, the Subsoil shall be free from any foreign matter, including but not limited to:
- Fragments and roots of aggressive weeds;
 - Sticks and straws,
 - Fragments of brick, concrete, glass, wire, or vegetation.
- 9.18 Topsoil certificate will be obtained from each supplier of Topsoil to confirm that it meets the requirements of British Standards BS3882: Specification for Topsoil and also the remedial requirements identified above.

Methodology For Handling of Cover Soils

- 9.19 Importation, stockpiling and placement of cover soils will be in accordance with British Standards BS3882: Specification for Topsoil.

- 9.20 Topsoil is not to be stockpiled on site unless absolutely necessary in order to minimise multiple handling.
- 9.21 Topsoil and Subsoil are not to be mixed. Furthermore, care must be taken to prevent contamination of the Topsoil or Subsoil with stones, hard-core, rubbish or materials from demolition works.
- 9.22 Topsoil is not to be handled during driest conditions possible and is not to be handled during or after heavy rainfall or when wetter than the plastic limit as defined by BS3882, Annex N2.
- 9.23 Plant used for the placement and spreading of Topsoil and also Subsoil is to be selected based on minimising disturbance, trafficking and compaction. In order to retain a friable texture Topsoil is not to be compacted but shall be gently firmed.
- 9.24 Topsoil is to be tipped and graded to approximate levels in one operation with minimum of trafficking by plant.

Verification of Cover Soils

- 9.25 Given the proposed plan and the landscaping requirements across the site it is recommended that the thickness of the imported materials together with the geotextile separator is verified. The proposed locations are shown on Drawing CRM.1265.013.GE.D.002.
- 9.26 The density and location of validation pits is based on guidance prepared by NHBC in consultation with the Environment Agency.
- 9.27 Verification will comprise the excavation of hand pits within the soft landscaping area to confirm the thickness of cover soils and the presence of a geotextile separator. This will be undertaken by an experienced Environmental Consultant and will involve:
 - Excavation of pits by hand, locations of which are shown on Drawing CRM.1265.013.GE.D.001. The number of pits and samples is based on current NHBC guidance, which was developed in conjunction with the Environment Agency;
 - Measure the thickness of the cover soils; and
 - Photograph each pit with a measuring tape of staff used to show the thickness of the cover soils.

- 9.28 Soil samples will be collected from each pit from within the cover soils in appropriate containers provided by the analytical laboratory. Samples will be stored in cool boxes prior to dispatch to the laboratory for analysis. All samples will be collected using appropriate sampling equipment that is cleaned at each sampling location.
- 9.29 Samples will be analysed at a laboratories Ltd which is UKAS and MCERTS accredited. Samples were tested for the CLEA metal suite, pH, sulphate, cyanide, phenols, speciated Polycyclic Aromatic Hydrocarbons (PAH), organic carbon, Speciated Total Petroleum Hydrocarbon (TPH) and asbestos screen.
- 9.30 Should soils fail the GAC values included within Appendix C these will be excavated and discarded off-site. Additional testing will be undertaken around the excavation to confirm that the adjacent soils are clean. Fresh soils will be imported and used to re-construct the cover soils.

Gas Protective Measures

- 9.31 Due to the presence of elevated ground gas it is recommended that gas protection measures are included within ground floor slabs to domestic houses within the area of the elevated Carbon Dioxide measured. The extent of the properties requiring gas protective measures are shown on Drawing CRM.1265.014.GE.D.002. Gas protective measures are to provide a minimum score of 3.5 in accordance with British Standards BS8485:2015. This will include:
- Use of a jointed vapour and gas membrane in place of a DPM, sealed to service entries and the cavity tray; and
 - Ventilated underfloor void.
- 9.32 Installation of the gas membrane will be in accordance with British Standards BS8485:2015.

Utilities

- 9.33 Results of the chemical analysis will be provided to the water authority and any requirements in relation to protecting potable waste supply pipes will be incorporated into the scheme. It is anticipated that barrier pipes will be used.

Unforeseen Contamination

- 9.34 No specific hotspot removal is identified as being required based on the controlled water risk assessment undertaken. If future hotspots are identified as part of the discovery strategy

during development the risk based remedial targets provided in Appendix C will be used to assess need for remediation.

- 9.35 If unforeseen contamination is encountered during construction works such as localised spillage outside the areas investigated an Environmental Consultant will be available on a 'call out' basis to undertake an assessment of risk. If 'unforeseen contamination' is encountered the discovery strategy will be to remove the source as it is likely to be very limited in extent and the Local Planning Authority advised.

Mercury

- 9.36 An area of elevated Mercury was noted within Borehole BH01, which is considered may be causing a slight exceedance above Drinking Water Standards in shallow groundwater within Borehole WS02. In order to provide environmental betterment it is recommended that the Made Ground adjacent to Borehole BH01 is removed.
- 9.37 The area around Borehole BH01 is located within a proposed garden area and so remediation works will involve locally deepening the excavation from 600mm, to accommodate the cover soils, to 1.2m.
- 9.38 The additional area of excavation is show on Drawing CRM.1265.013.GE.D.002.

Asbestos Management Strategy

- 9.39 Asbestos fibres were identified which will be address using encapsulation methods discussed above.
- 9.40 To protect construction worker's measures should to be incorporated in to the Contractors Construction Stage Health and Safety Plan as required under the Construction Design and Management (CDM) Regulations to mitigate risk to construction works. Measures may include:
- Designing temporary works to minimise disturbance of the Back-fill material;
 - Separating material and disposal of soils containing asbestos;
 - Wetting down during excavation;
 - Sheeting of stockpiles where asbestos is suspected;
 - Testing of soils and off-site disposal of any soils found or suspected of containing asbestos;

- Preventing access to the construction site by members of the public;
- Use of good hygiene measures, including washing down of plant; and
- Use of appropriate PPE, including face masks.

Verification Report

9.41 A remediation verification report will be prepared based on the inspections which will include:

- Details of the cover soils placed, including photographs;
- Removal of Made Ground around Borehole BH01;
- Chemical results from the cover soil validation;
- The site observations and notes of any agreed changes to the remedial methodology;
- Any areas of un-known contamination encountered and the remedial measures undertaken;
- Details of gas membrane installations, including photographs;
- Waste disposal notes where appropriate.
- Confirmation that the works observed complied with the remedial methodology.
- Details of site won materials re-used on site together with the results of any chemical analysis.

10.0 GEOTECHNICAL ASSESSMENT

General

- 10.1 A geotechnical assessment has been provided by Geotechnical Engineering Limited, which is included in Appendix A.
- 10.2 Enzygo Geoenvironmental have undertaken an assessment of the data, together with additional information obtained from the supplementary investigation and prepared an up-dated assessment.
- 10.3 The up-dated assessment is provided below:

Ground Conditions

- 10.4 Ground conditions comprise 3m of Made ground and soft, locally firm clay over medium dense sand and gravel. Groundwater was encountered at depths of between 2.06m and 2.72m bgl.

Site Preparation

- 10.5 The site should be cleared and any vegetation below areas of proposed development stripped in accordance with Series 200 of the Specification for Highway Works. Works should include:
- Careful demolition of the existing structure to avoid potential release of asbestos fibres;
 - Grubbing out existing foundations;
 - Removal of hardstanding;
 - Removal of any unforeseen contamination encountered, in accordance with Section 9; and
 - Placement of cover soils to soft landscape areas.

Foundations

- 10.6 It is considered that conventional strip foundations are not suitable given the depth of Made Ground and soft clays below the site.
- 10.7 It is recommended that piled foundations are used set in-to the underlying medium dense Kempton Park Gravels. It is possible that vibro-granular columns may be a more cost

effective option, which typically provide a bearing capacity of between 100kN/m² and 150kN/m².

- 10.8 Given the presence of soft clays underlying the Made Ground it is possible that there may not be sufficient lateral support to the granular columns. It is therefore recommended that the use of vibro granular columns at this site is discussed with a specialist contractor who will be able to confirm their viability and bearing capacity. It may also be necessary to extend the gas protection membrane if vibro granular columns are used.
- 10.9 Modified Plasticity Index values confirm that the Made Ground is Non-Plastic in accordance with Chapter 4.2 of NHBC. Langley Silt has Moderate Shrinkage potential.

Ground Floor Slab

- 10.10 Based on the depth of Made Ground it is considered that suspended floor slabs should be used. The use of ground gas protection measures are discussed in Section 9.

Waste Classification

- 10.11 Two-part WAC tests were undertaken for the proposed development which show exceedances of leachable concentrations above the inert threshold values. Similarly, TOC, TPH and PAH were recorded above the inert classification. It is likely that Made Ground will be classified as Stable Non-Reactive Hazardous waste.
- 10.12 The Waste Management paper 3 requires the landfill to make an appropriate assessment of the waste classification. As such final assessment will be undertaken by the receiving landfill based on the requirements of their permit.

Pavement Construction

- 10.13 An assessment of the likely California Bearing Ratio (CBR) has been assessed from the following sources:
- Laboratory CBR tests undertaken on soaked samples recompacted to mimic proof rolling;
 - Assessment using undrained shear strength values;
 - Description of the materials encountered in the exploratory holes; and
 - Guidance given in HD25/94 and 73/06.

10.14 Based on the assessment it is considered that a design CBR of 15% may be used. The sub-formation should be proof rolled and any areas of loose or soft materials should be removed and replaced with sub-base or capping to a depth consistent with a CBR of 2%. This should address localised softer materials encountered.

10.17 Soils are considered to be frost susceptible.

Buried Concrete

10.18 Results of the sulphate testing undertaken by Geotechnical Engineering Ltd indicate that buried concrete can be designed to Class AC2.

Key

Site Boundary

Window Sampler Locations (WS)

Borehole Installation (I)



Samuel House, 5 Fox Valley Way, Stocksbridge, Sheffield, S38 2AA

CLIENT:		Bellway Homes	
SCALE:	1:500@A3	PROJECT REF:	CRM.1265.013
DRAWN:	MG	CHECKED:	SR
		DATE:	Apr 2019
		PROJECT:	Cardiff Road, Reading
		TITLE:	Site Plan
		FIGURE NO:	CRM.1265.013.GE.D.001



Key

- Site Boundary
- Communal Area 400mm
- Garden Area 600mm
- Extent of Gas Membrane Proposed
- Area of Mercury Removed
- Validation Pits (HPA - HPM)

Adding additional Gas Membrane Areas
Adding Gas Membrane Area

10/05/19 Rev B
10/05/19 Rev A

Description Date Revision



Samuel House, 5 Fox Valley Way, Stocksbridge, Sheffield, S38 2AA

CLIENT: Bellway Homes

SCALE: 1:500@A3
PROJECT REF: CRM.1265.013

DRAWN: MG
CHECKED: SR
DATE: May 2019

PROJECT: Cardiff Road, Reading


TITLE: Remediation Plan

FIGURE NO: CRM.1265.013.GE.D.002.B


Site Details:

Client Ref: EMS_538905_724898
Report Ref: EMS-538905_724898
Grid Ref: 470944, 174108

Map Name: County Series
Map date: 1877
Scale: 1:2,500
Printed at: 1:2,500

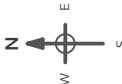

Surveyed 1877
Revised 1877
Edition N/A
Copyright N/A
Levelled N/A

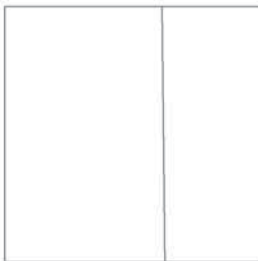

Produced by
Groundsure Insights
www.groundsure.com




Supplied by:
www.emapsite.com
sales@emapsite.com

© Crown copyright and database rights 2019 Ordnance Survey 100035207
Production date: 15 April 2019

Map legend available at:

www.groundsure.com/sites/default/files/groundsure_legend.pdf

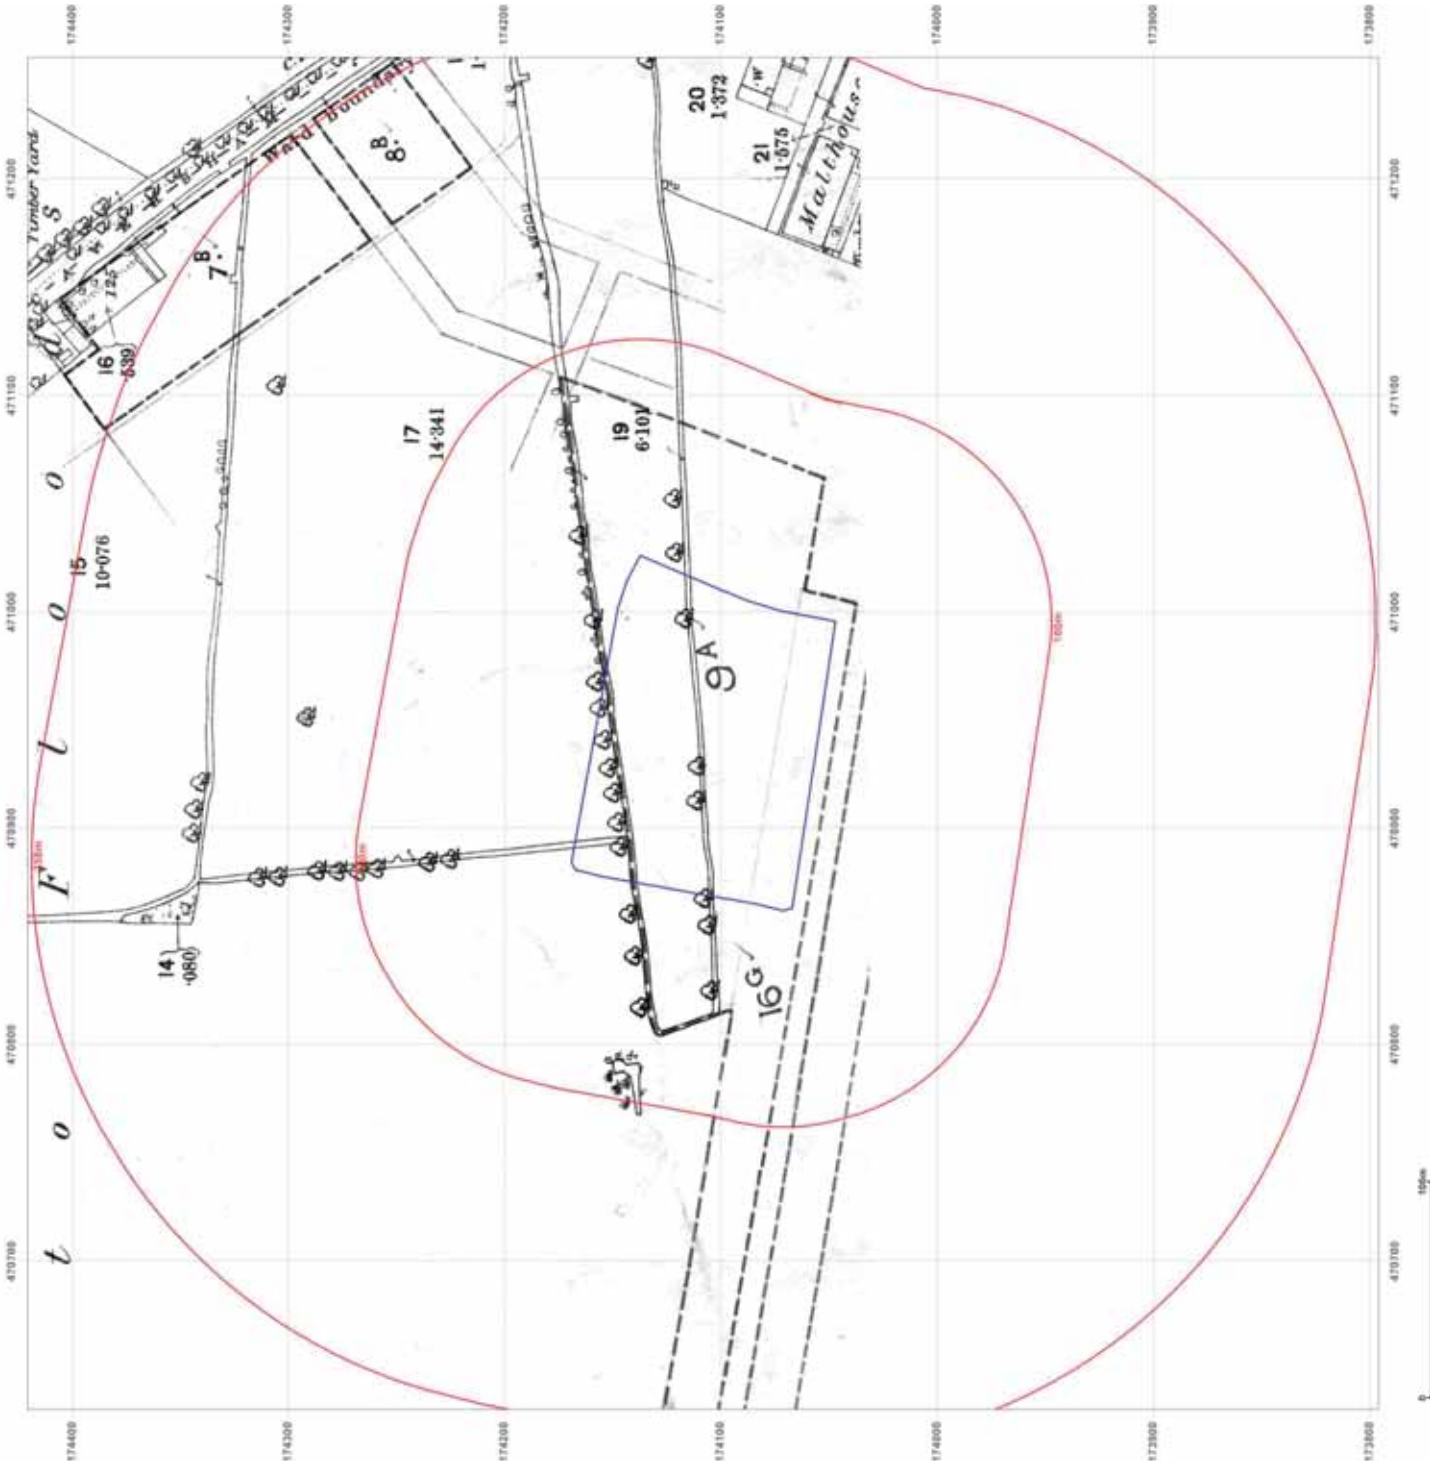

Site Details:

Client Ref: EMS_538905_724898
Report Ref: EMS-538905_724898
Grid Ref: 470944, 174108

Map Name: County Series


Map date: 1912-1913

Scale: 1:2,500

Printed at: 1:2,500



Surveyed 1913
Revised 1913
Edition N/A
Copyright N/A
Levelled N/A

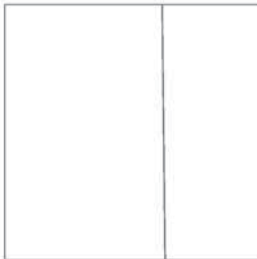

Surveyed 1912
Revised 1912
Edition N/A
Copyright N/A
Levelled N/A



Produced by
Groundsure Insights
www.groundsure.com




Supplied by:
www.emapsite.com
sales@emapsite.com

© Crown copyright and database rights 2019 Ordnance Survey 100035207
Production date: 15 April 2019

Map legend available at:

www.groundsure.com/sites/default/files/groundsure_legend.pdf

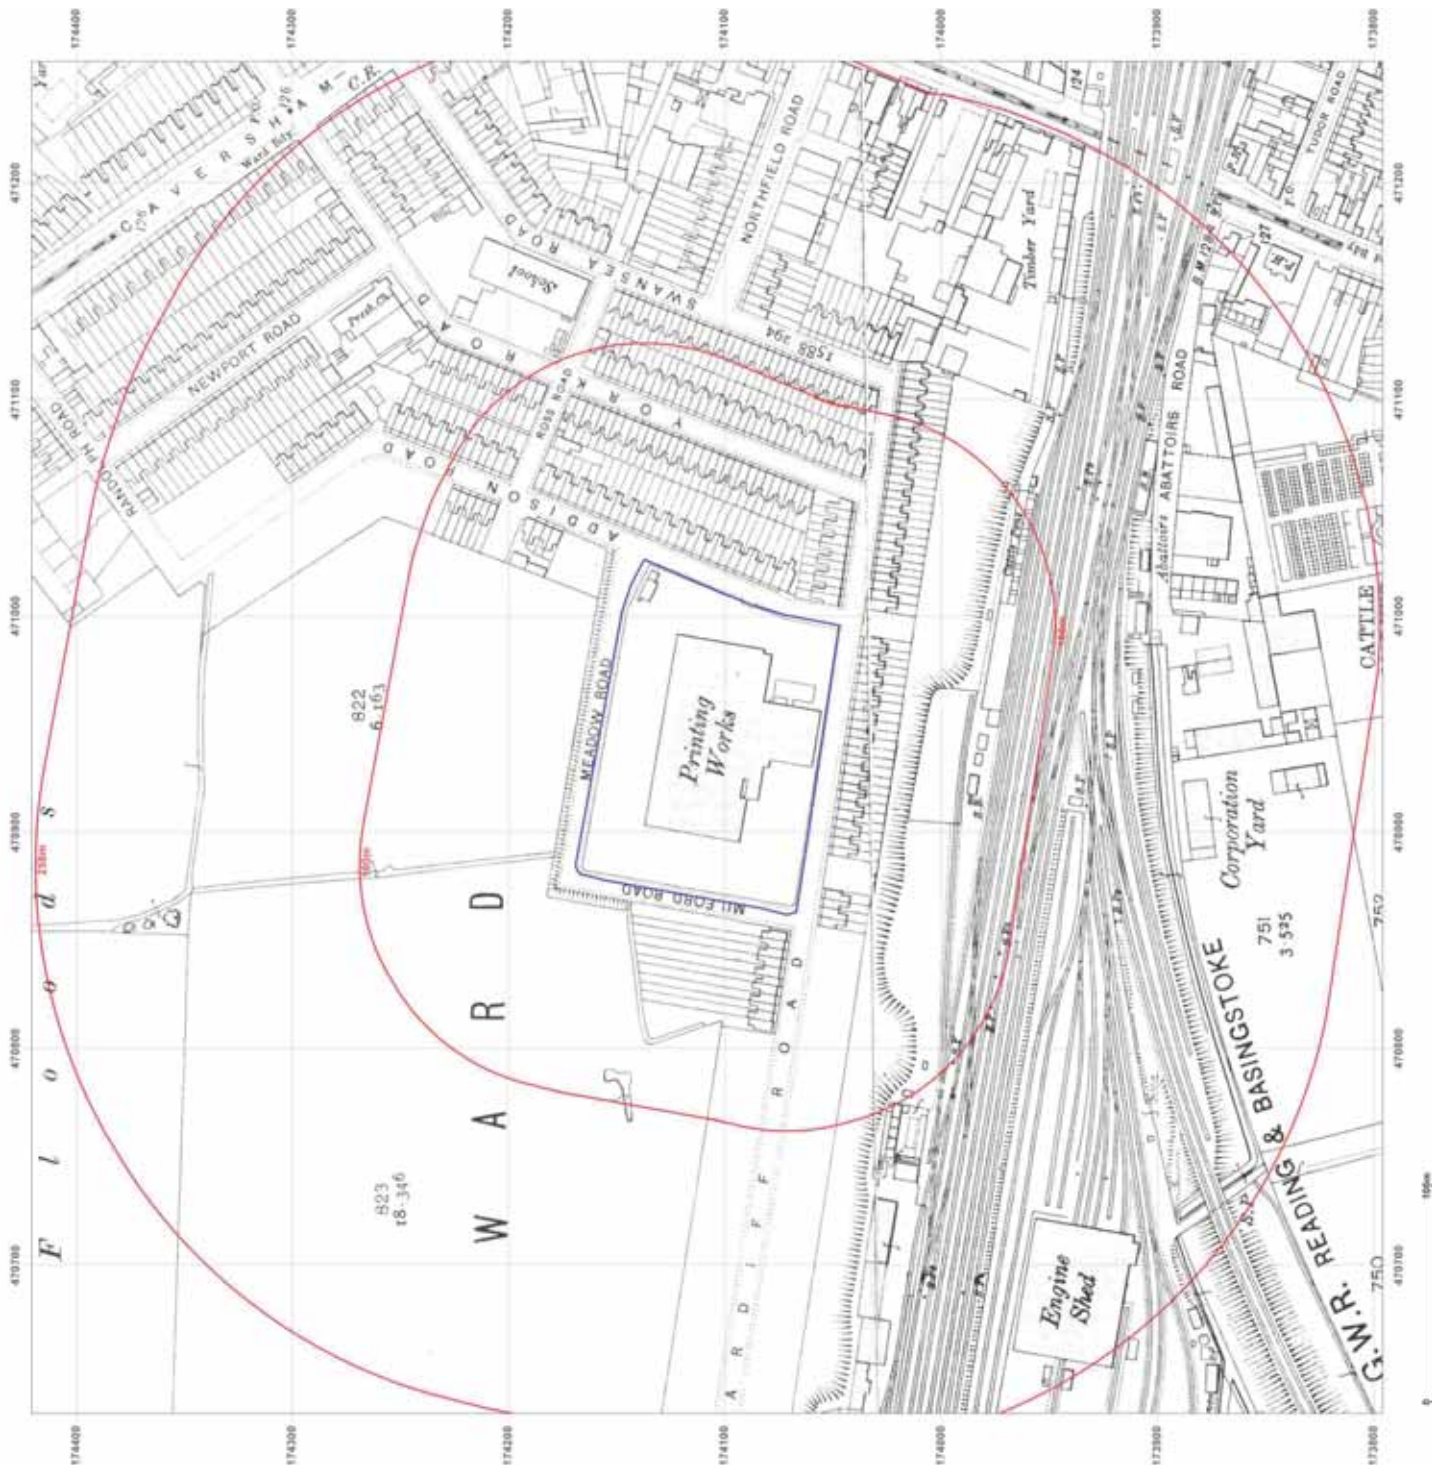

Site Details:

Client Ref: EMS_538905_724898
Report Ref: EMS-538905_724898
Grid Ref: 470944, 174108

Map Name: County Series


Map date: 1931-1932

Scale: 1:2,500

Printed at: 1:2,500



Surveyed 1932
Revised 1932
Edition N/A
Copyright N/A
Levelled N/A

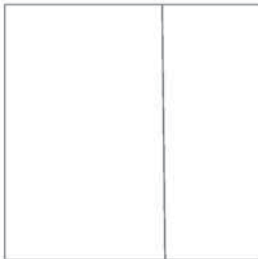

Surveyed 1931
Revised 1931
Edition N/A
Copyright N/A
Levelled N/A



Produced by
Groundsure Insights
www.groundsure.com




Supplied by:
www.emapsite.com
sales@emapsite.com

© Crown copyright and database rights 2019 Ordnance Survey 100035207
Production date: 15 April 2019

Map legend available at:

www.groundsure.com/sites/default/files/groundsure_legend.pdf

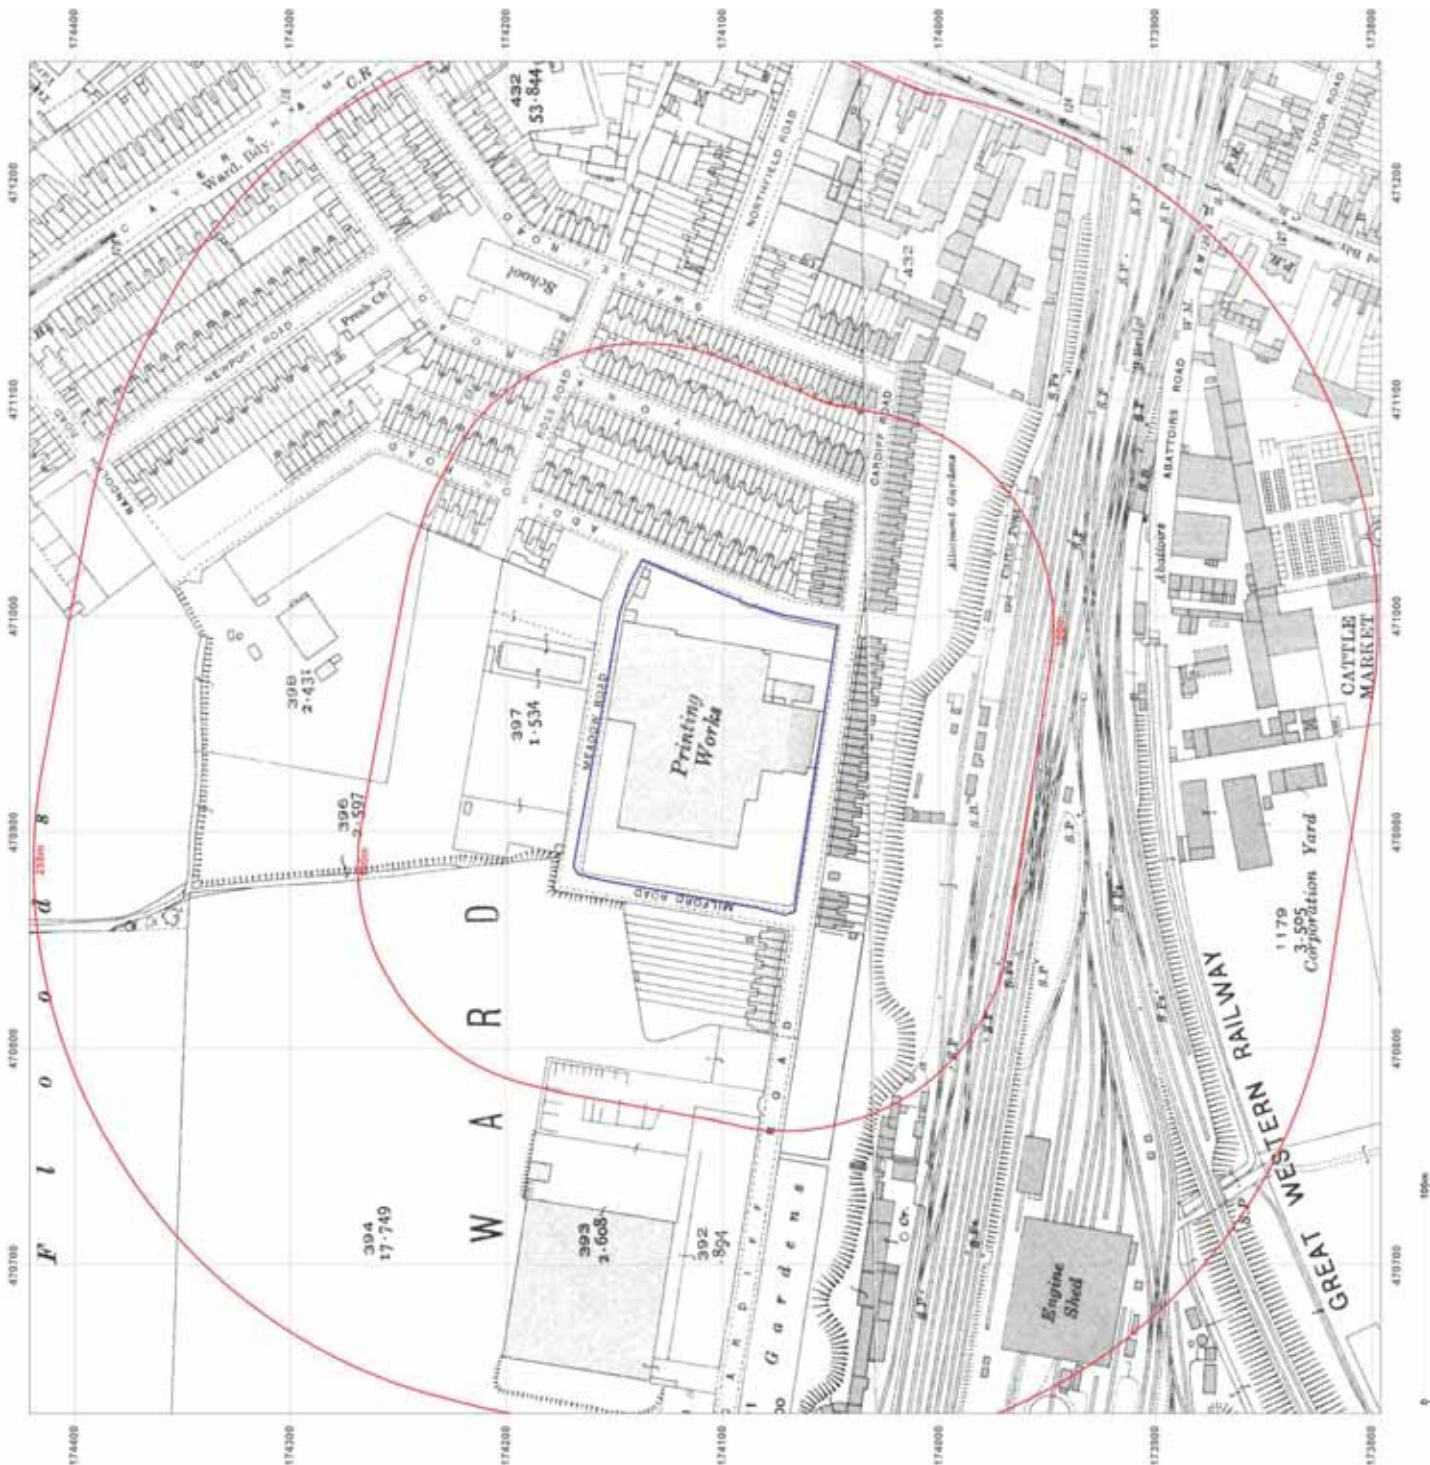

Site Details:

Client Ref: EMS_538905_724898
Report Ref: EMS-538905_724898
Grid Ref: 470944, 174108

Map Name: County Series


Map date: 1936

Scale: 1:2,500

Printed at: 1:2,500



Surveyed 1936
Revised 1936
Edition N/A
Copyright N/A
Levelled N/A

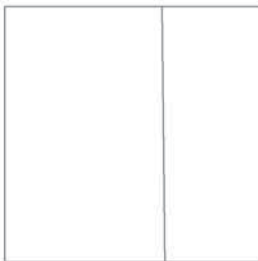

Produced by
Groundsure Insights
www.groundsure.com




Supplied by:
www.emapsite.com
sales@emapsite.com

© Crown copyright and database rights 2019 Ordnance Survey 100035207

Production date: 15 April 2019

Map legend available at:

www.groundsure.com/sites/default/files/groundsure_legend.pdf

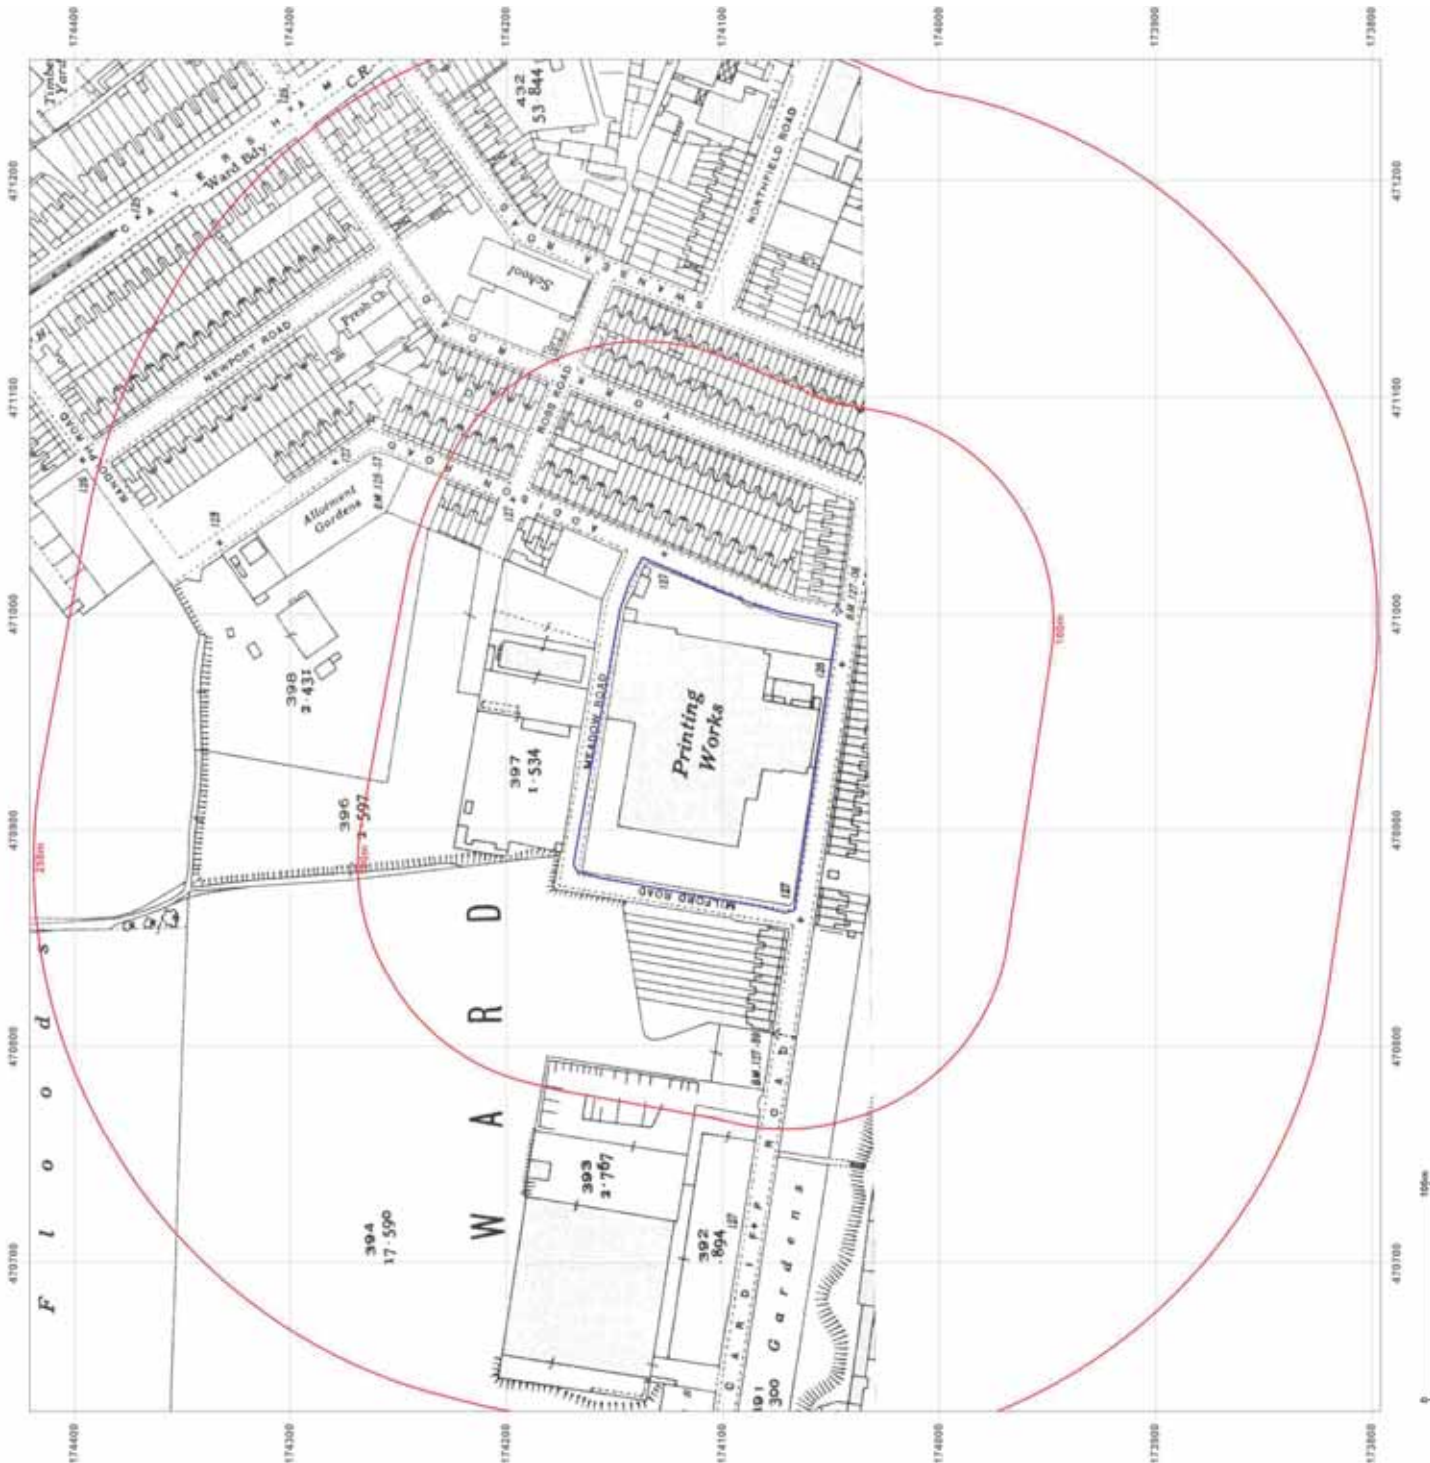

Site Details:

Client Ref: EMS_538905_724898
Report Ref: EMS-538905_724898
Grid Ref: 470944, 174108

Map Name: National Grid

Map date: 1956-1959

Scale: 1:1,250

Printed at: 1:2,000



Surveyed 1959
Revised 1959
Edition N/A
Copyright 1959
Levelled 1951

Surveyed 1956
Revised 1956
Edition N/A
Copyright N/A
Levelled 1951

Surveyed 1958
Revised 1958
Edition N/A
Copyright 1959
Levelled 1951

Surveyed 1957
Revised 1957
Edition N/A
Copyright N/A
Levelled 1951



Produced by
Groundsure Insights
www.groundsure.com



Supplied by:
www.emapsite.com
sales@emapsite.com

© Crown copyright and database rights 2019 Ordnance Survey 100035207

Production date: 15 April 2019

Map legend available at:

www.groundsure.com/sites/default/files/groundsure_legend.pdf

Site Details:

Client Ref: EMS_538905_724898
Report Ref: EMS-538905_724898
Grid Ref: 470944, 174108

Map Name: National Grid

Map date: 1957-1961

Scale: 1:2,500

Printed at: 1:2,500



Surveyed 1956
Revised 1956
Edition 1957
Copyright N/A
Levelled 1951

	Surveyed 1958 Revised 1958 Edition 1961 Copyright 1961 Levelled 1951



Produced by
Groundsure Insights
www.groundsure.com



Supplied by:
www.emapsite.com
sales@emapsite.com

© Crown copyright and database rights 2019 Ordnance Survey 100035207

Production date: 15 April 2019

Map legend available at:

www.groundsure.com/sites/default/files/groundsure_legend.pdf



Site Details:

Client Ref: EMS_538905_724898
Report Ref: EMS-538905_724898
Grid Ref: 470944, 174108

Map Name: National Grid


Map date: 1958-1961

Scale: 1:2,500

Printed at: 1:2,500



Surveyed 1959
Revised 1959
Edition 1961
Copyright 1961
Levelled 1951

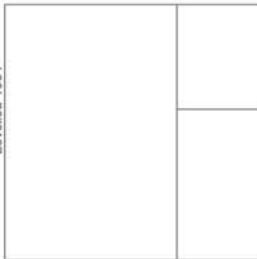

Surveyed 1957
Revised 1957
Edition 1958
Copyright N/A
Levelled 1951



Produced by
Groundsure Insights
www.groundsure.com



Supplied by:
www.emapsite.com
sales@emapsite.com

© Crown copyright and database rights 2019 Ordnance Survey 100035207

Production date: 15 April 2019

Map legend available at:

www.groundsure.com/sites/default/files/groundsure_legend.pdf



Site Details:

Client Ref: EMS_538905_724898
Report Ref: EMS-538905_724898
Grid Ref: 470944, 174108

Map Name: National Grid
Map date: 1957-1962
Scale: 1:1,250
Printed at: 1:2,000



Surveyed N/A	Surveyed 1957
Revised N/A	Revised 1962
Edition N/A	Edition N/A
Copyright N/A	Copyright 1962
Levelled N/A	Levelled 1951



Produced by
Groundsure Insights
www.groundsure.com




Supplied by:
www.emapsite.com
sales@emapsite.com

© Crown copyright and database rights 2019 Ordnance Survey 100035207
Production date: 15 April 2019

Map legend available at:

www.groundsure.com/sites/default/files/groundsure_legend.pdf

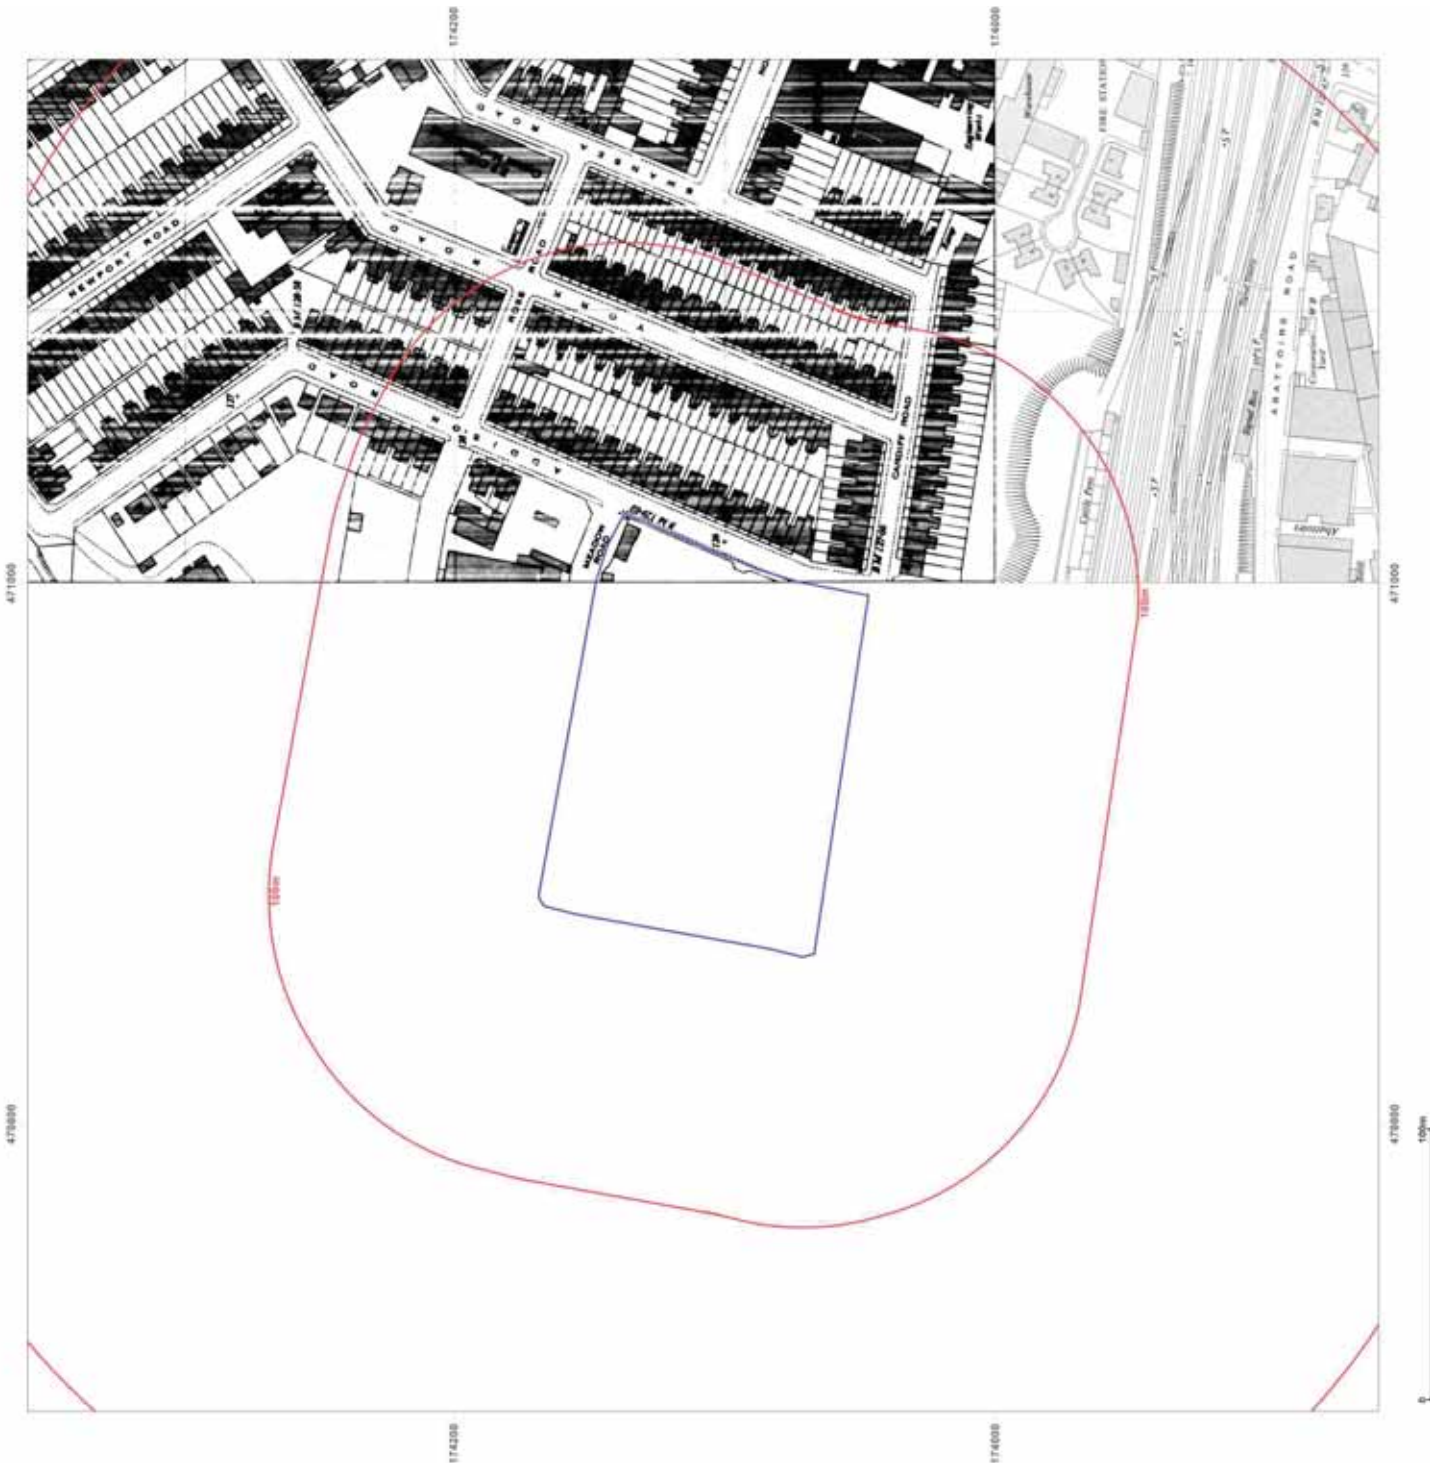

Site Details:

Client Ref: EMS_538905 724898
Report Ref: EMS-538905 724898
Grid Ref: 470944, 174108

Map Name: National Grid

Map date: 1969-1971

Scale: 1:1,250

Printed at: 1:2,000



Surveyed 1959 Revised 1969 Edition N/A Copyright 1970 Levelled 1951	Surveyed 1956 Revised 1970 Edition N/A Copyright 1971 Levelled 1951
Surveyed 1958 Revised 1971 Edition N/A Copyright 1971 Levelled 1951	Surveyed 1957 Revised 1958 Edition N/A Copyright 1969 Levelled 1951



Produced by
Groundsure Insights
www.groundsure.com




Supplied by:
www.emapsite.com
sales@emapsite.com

© Crown copyright and database rights 2019 Ordnance Survey 100035207
Production date: 15 April 2019

Map legend available at:

www.groundsure.com/sites/default/files/groundsure_legend.pdf

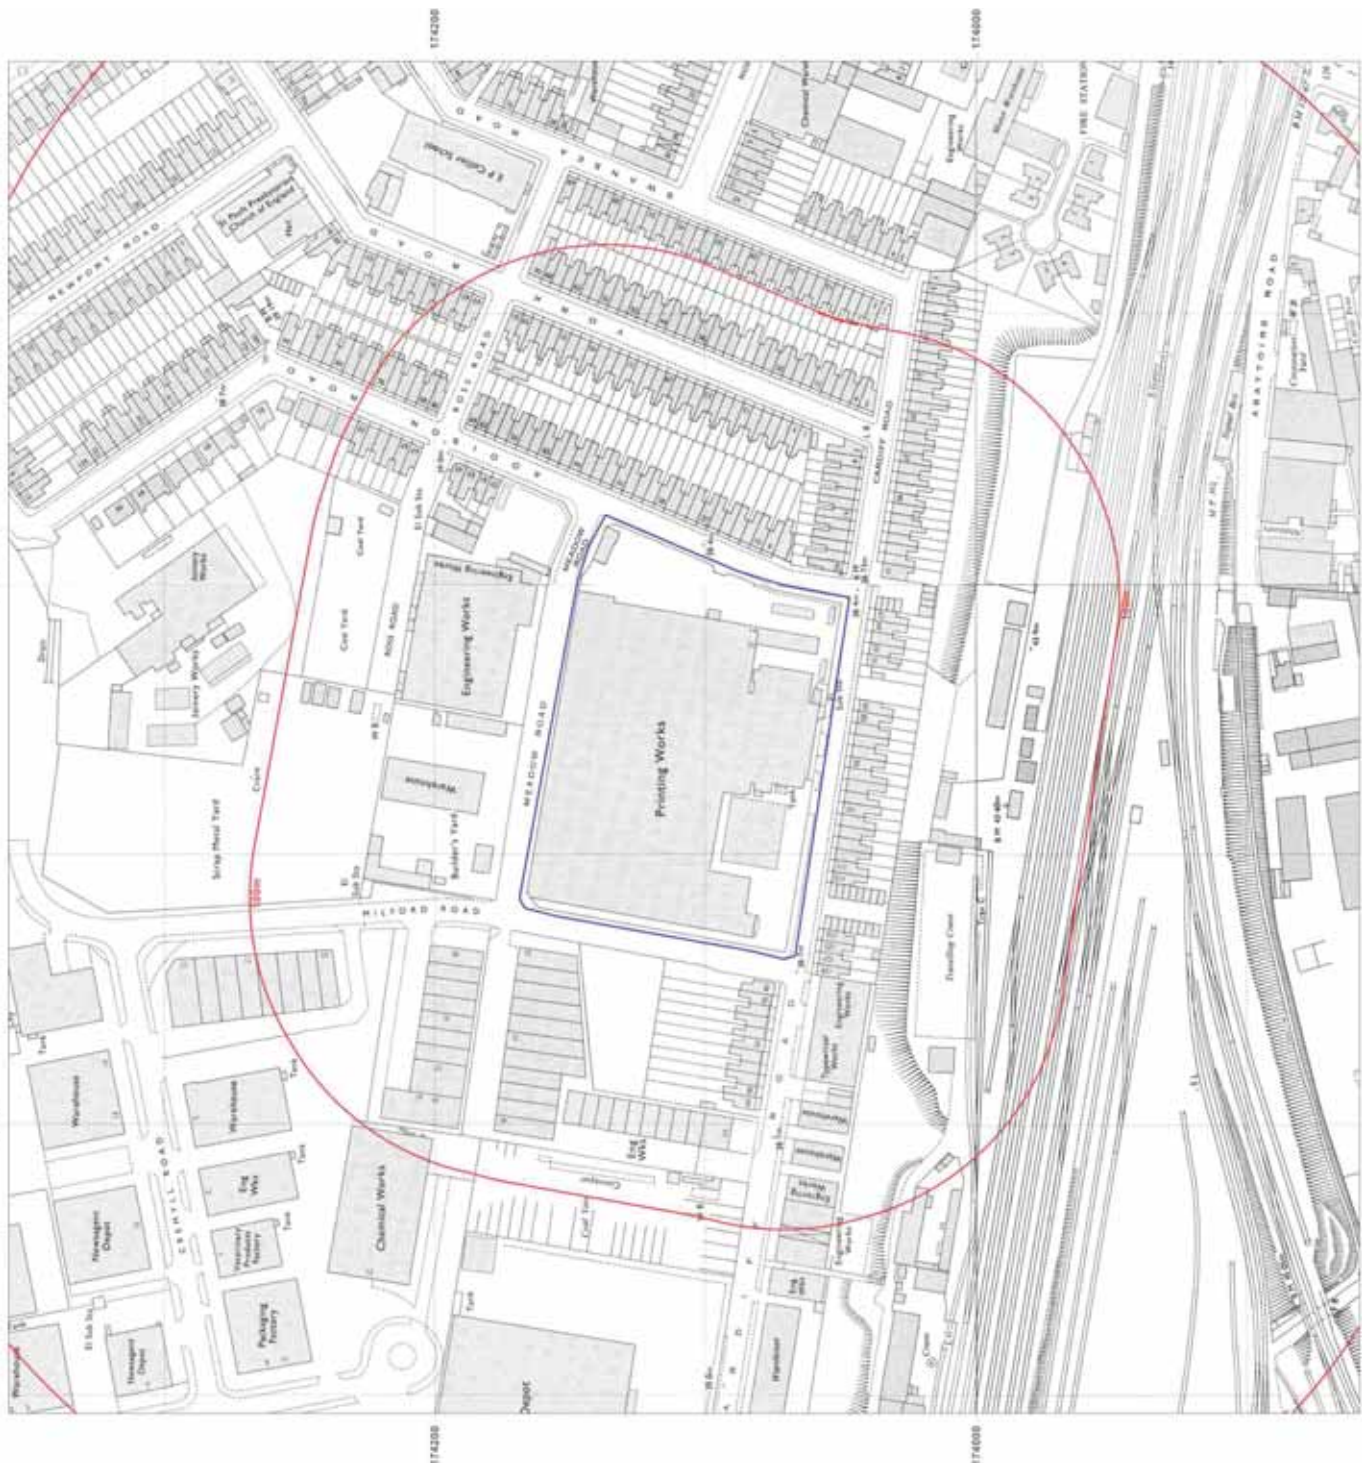

Site Details:


Client Ref: EMS_538905_724898
Report Ref: EMS-538905_724898
Grid Ref: 470944, 174108

Map Name: National Grid

Map date: 1974

Scale: 1:1,250

Printed at: 1:2,000

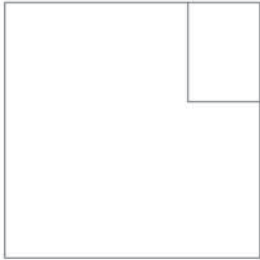

Surveyed N/A
Revised N/A
Edition N/A
Copyright 1974
Levelled N/A



Produced by
Groundsure Insights
www.groundsure.com




Supplied by:
www.emapsite.com
sales@emapsite.com

© Crown copyright and database rights 2019 Ordnance Survey 100035207
Production date: 15 April 2019

Map legend available at:

www.groundsure.com/sites/default/files/groundsure_legend.pdf

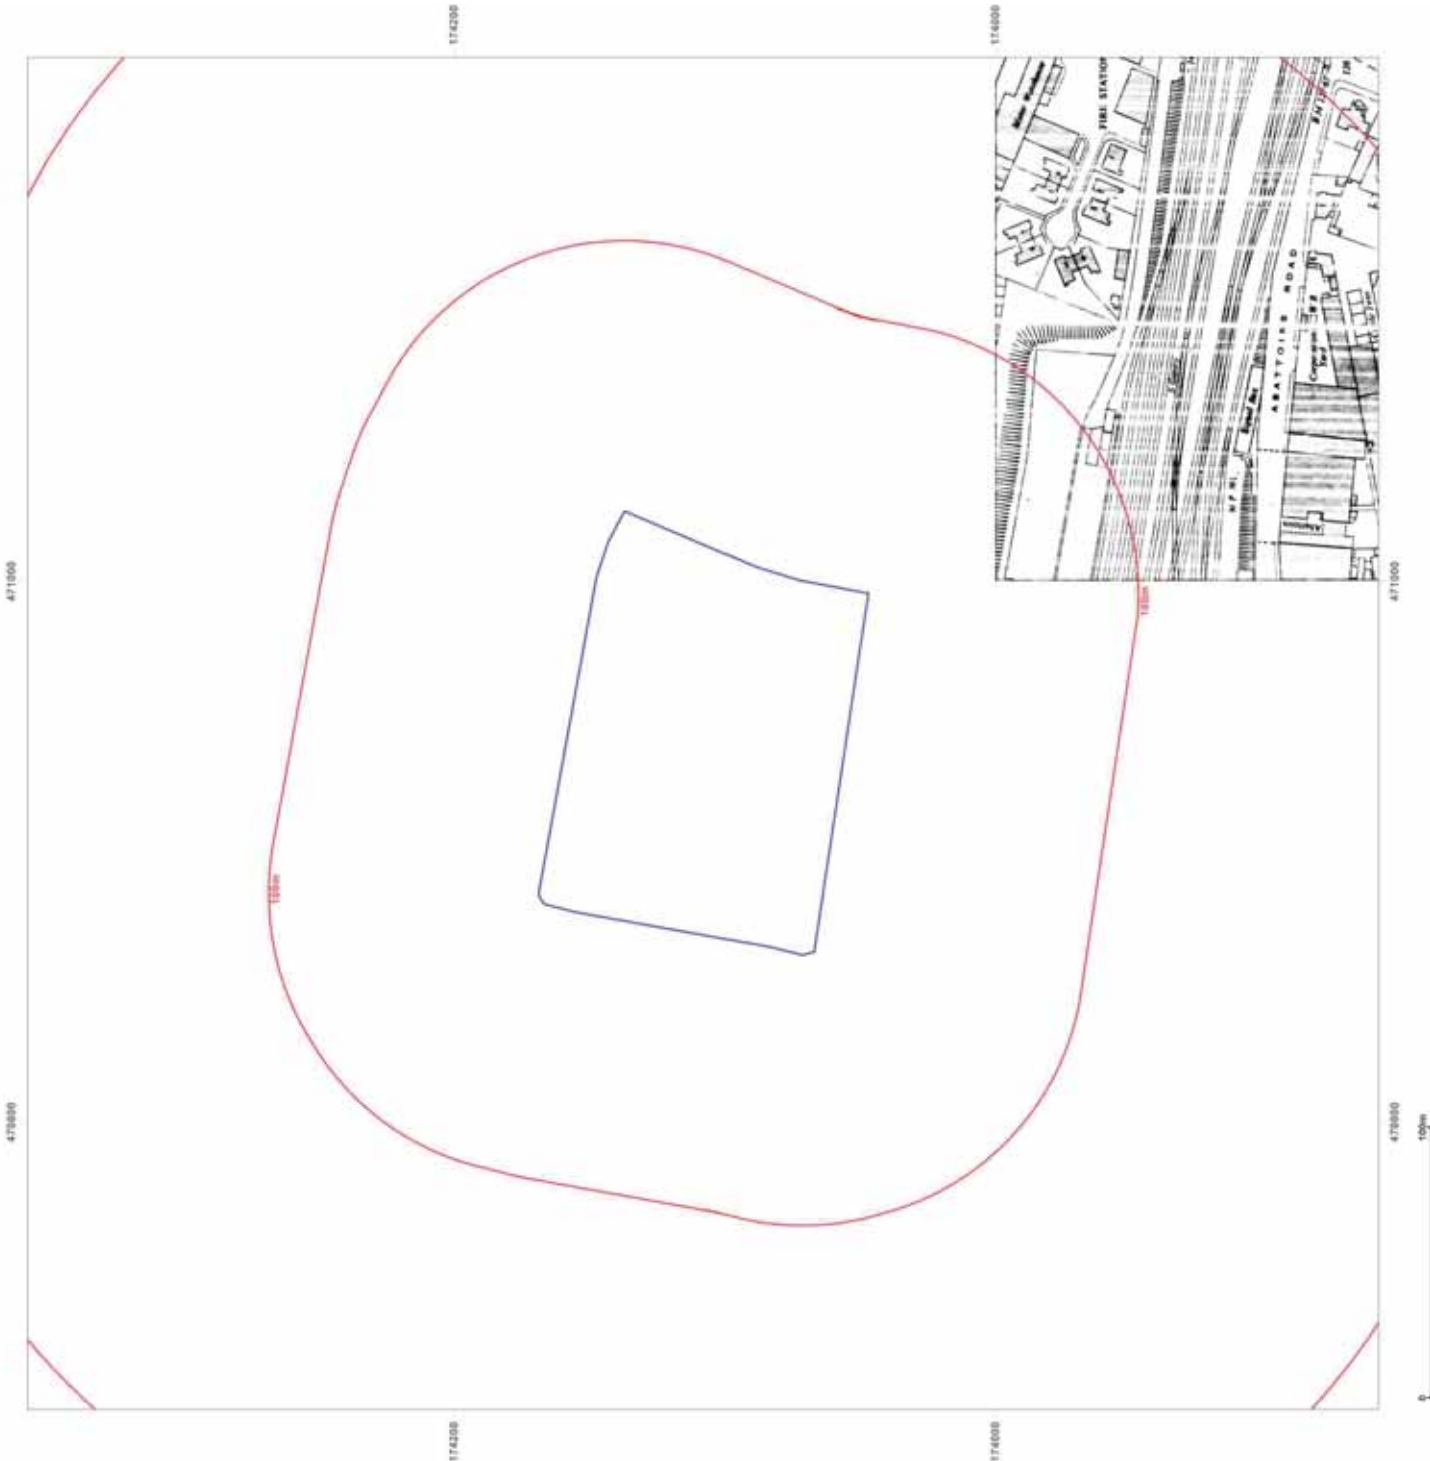

Site Details:

Client Ref: EMS_538905_724898
Report Ref: EMS-538905_724898
Grid Ref: 470944, 174108

Map Name: National Grid


Map date: 1979-1982

Scale: 1:1,250

Printed at: 1:2,000



Surveyed N/A
Revised N/A
Edition N/A
Copyright 1982
Levelled 1973

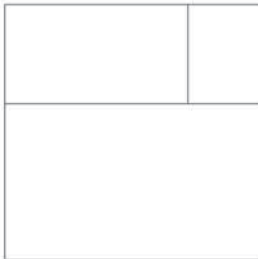

Surveyed N/A
Revised N/A
Edition N/A
Copyright 1979
Levelled 1972



Produced by
Groundsure Insights
www.groundsure.com



Supplied by:
www.emapsite.com
sales@emapsite.com

© Crown copyright and database rights 2019 Ordnance Survey 100035207

Production date: 15 April 2019

Map legend available at:

www.groundsure.com/sites/default/files/groundsure_legend.pdf

Site Details:

Client Ref: EMS_538905_724898
Report Ref: EMS-538905_724898
Grid Ref: 470944, 174108

Map Name: National Grid

Map date: 1984-1988

Scale: 1:1,250

Printed at: 1:2,000



Survived 1973 Revised 1988 Edition N/A Copyright 1988 Levelled 1973		Survived 1957 Revised 1983 Edition N/A Copyright 1984 Levelled 1973
Survived 1973 Revised 1986 Edition N/A Copyright 1986 Levelled 1973		Survived 1957 Revised 1984 Edition N/A Copyright 1986 Levelled 1973



Produced by
Groundsure Insights
www.groundsure.com

Supplied by:
www.emapsite.com
sales@emapsite.com

© Crown copyright and database rights 2019 Ordnance Survey 100035207
Production date: 15 April 2019


Map legend available at:

Map legend available at:
www.groundsurre.com/sites/default/files/groundsurre_legend.pdf

Site Details:

Client Ref: EMS_538905_724898
Report Ref: EMS-538905_724898
Grid Ref: 470944, 174108

Map Name: National Grid
Map date: 1984-1988
Scale: 1:1,250
Printed at: 1:2,000

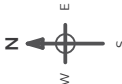

Surveyed 1973
Revised 1984
Edition N/A
Copyright 1984
Levelled 1973

Surveyed 1973
Revised 1988
Edition N/A
Copyright 1988
Levelled 1973



Produced by
Groundsure Insights
www.groundsure.com



Supplied by:
www.emapsite.com
sales@emapsite.com

© Crown copyright and database rights 2019 Ordnance Survey 100035207
Production date: 15 April 2019

Map legend available at:


www.groundsure.com/sites/default/files/groundsure_legend.pdf




Site Details:

Client Ref: EMS_538905_724898
Report Ref: EMS-538905_724898
Grid Ref: 470944, 174108

Map Name: County Series
Map date: 1878
Scale: 1:10,560
Printed at: 1:10,560

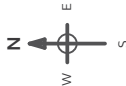

Surveyed 1878
Revised 1878
Edition N/A
Copyright N/A
Levelled N/A

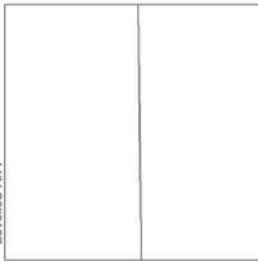

Produced by
Groundsure Insights
www.groundsure.com




Supplied by:
www.emapsite.com
sales@emapsite.com

© Crown copyright and database rights 2019 Ordnance Survey 100035207
Production date: 15 April 2019

Map legend available at:

www.groundsure.com/sites/default/files/groundsure_legend.pdf

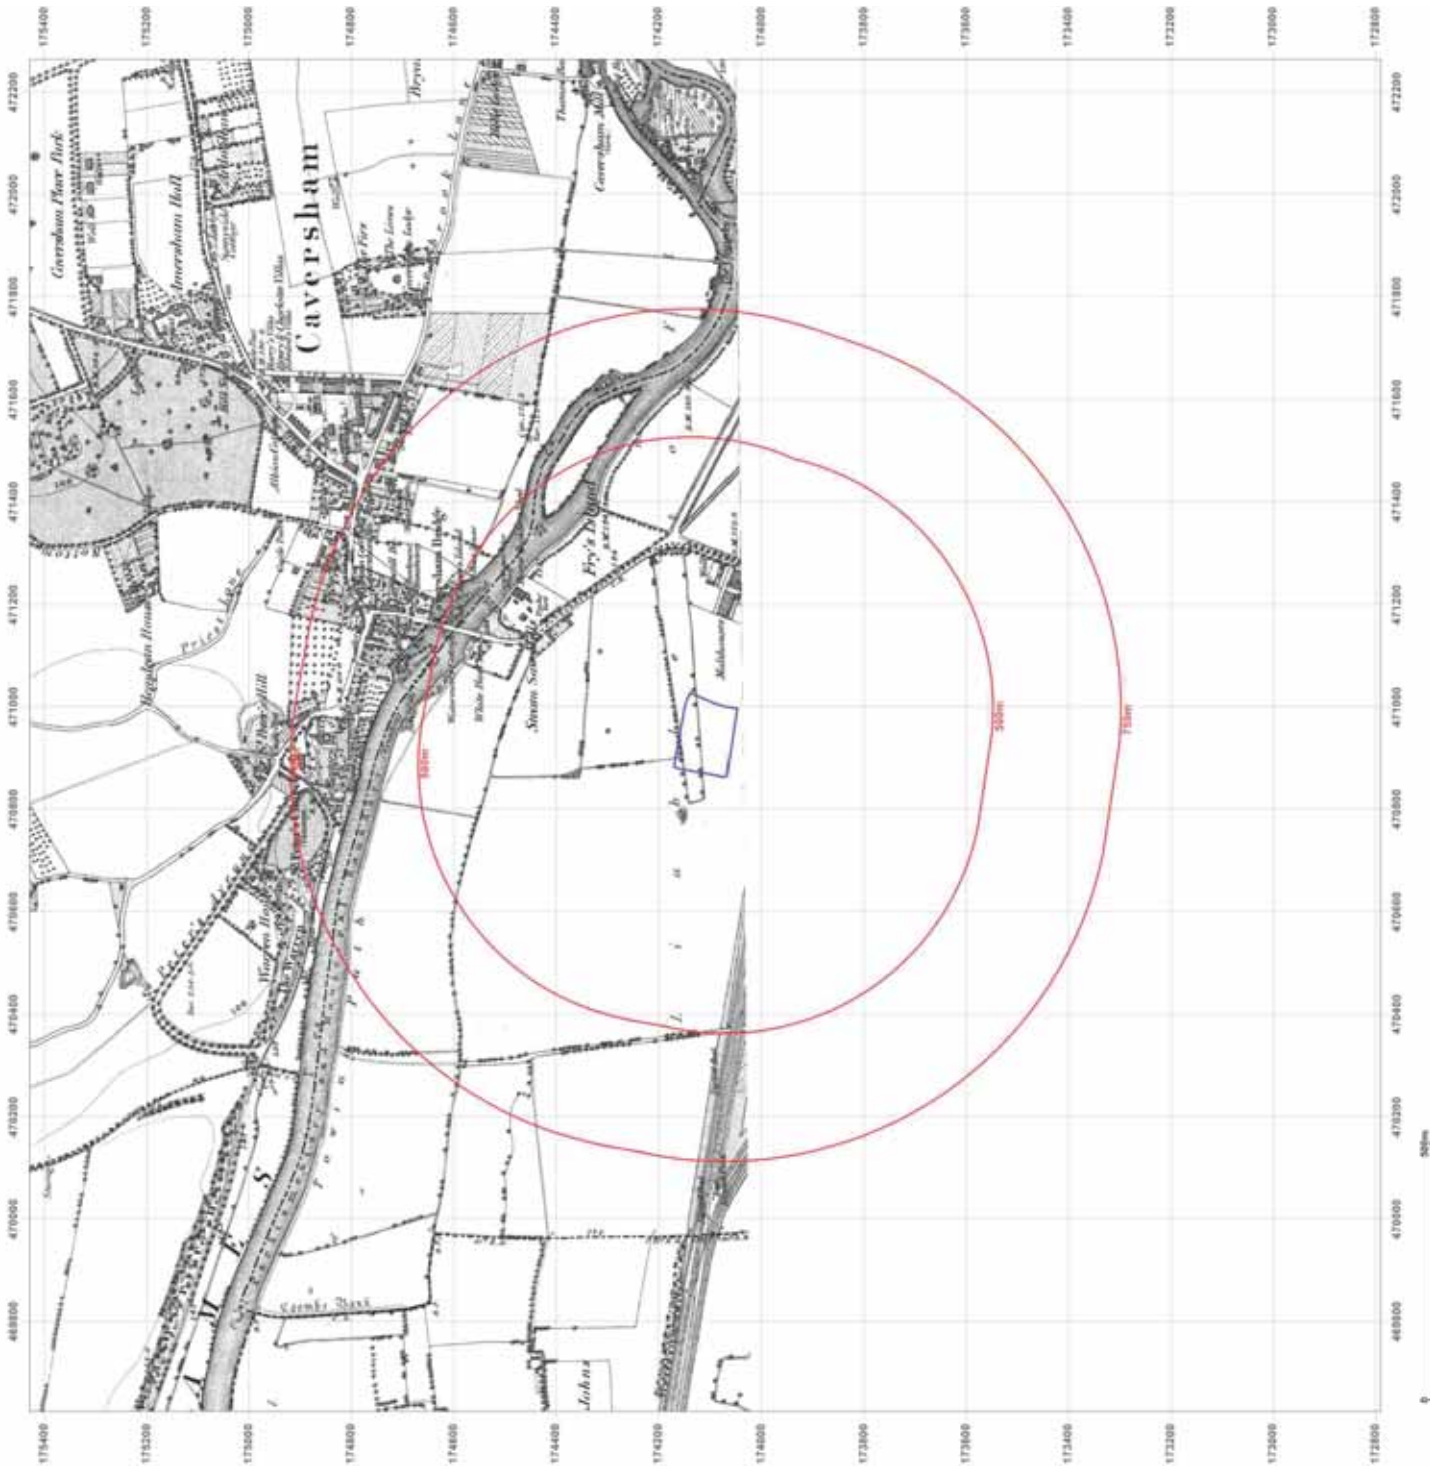

Site Details:

Client Ref: EMS_538905_724898
Report Ref: EMS-538905_724898
Grid Ref: 470944, 174108

Map Name: County Series

Map date: 1897-1900

Scale: 1:10,560

Printed at: 1:10,560




Surveyed N/A
Revised N/A
Edition 1900
Copyright N/A
Levelled N/A

Surveyed 1877
Revised 1898
Edition 1900
Copyright N/A
Levelled N/A

Surveyed 1877
Revised 1897
Edition N/A
Copyright N/A
Levelling N/A

Surveyed 1877	Copyright N/A
Revised 1898	Levelling N/A
Edition N/A	

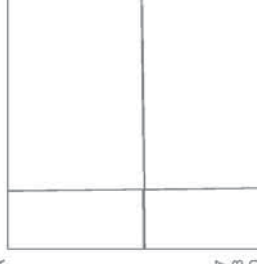

Produced by
Groundsure Insights
www.groundsure.com



Supplied by:
www.emapsite.com
sales@emapsite.com

© Crown copyright and database rights 2019 Ordnance Survey 100035207
Production date: 15 April 2019

Map legend available at:

Map legend available at:
www.groundsurre.com/sites/default/files/groundsurre_legend.pdf


Site Details:

Client Ref: EMS_538905_724898
Report Ref: EMS-538905_724898
Grid Ref: 470944, 174108

Map Name: County Series
Map date: 1900
Scale: 1:10,560
Printed at: 1:10,560



Surveyed 1877
Revised 1897
Edition 1900
Copyright N/A
Levelled N/A

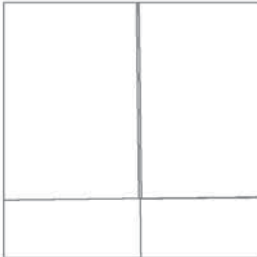

Surveyed N/A
Revised N/A
Edition N/A
Copyright N/A
Levelled N/A

Surveyed 1877
Revised 1898
Edition 1900
Copyright N/A
Levelled N/A

Surveyed N/A
Revised N/A
Edition N/A
Copyright N/A
Levelled N/A



Produced by
Groundsure Insights
www.groundsure.com



Supplied by:
www.emapsite.com
sales@emapsite.com

© Crown copyright and database rights 2019 Ordnance Survey 100035207
Production date: 15 April 2019

Map legend available at:

www.groundsure.com/sites/default/files/groundsure_legend.pdf



Site Details:

Client Ref: EMS_538905 724898
Report Ref: EMS-538905 724898
Grid Ref: 470944, 174108

Map Name: County Series


Map date: 1910-1913

Scale: 1:10,560

Printed at: 1:10,560



Surveyed 1877
Revised 1910
Edition N/A
Copyright N/A
Levelled N/A

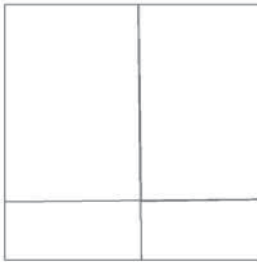

Surveyed 1877
Revised 1910
Edition N/A
Copyright N/A
Levelled N/A

Surveyed 1877
Revised 1910
Edition 1913
Copyright N/A
Levelled N/A



Produced by
Groundsure Insights
www.groundsure.com




Supplied by:
www.emapsite.com
sales@emapsite.com

© Crown copyright and database rights 2019 Ordnance Survey 100035207
Production date: 15 April 2019

Map legend available at:

www.groundsure.com/sites/default/files/groundsure_legend.pdf

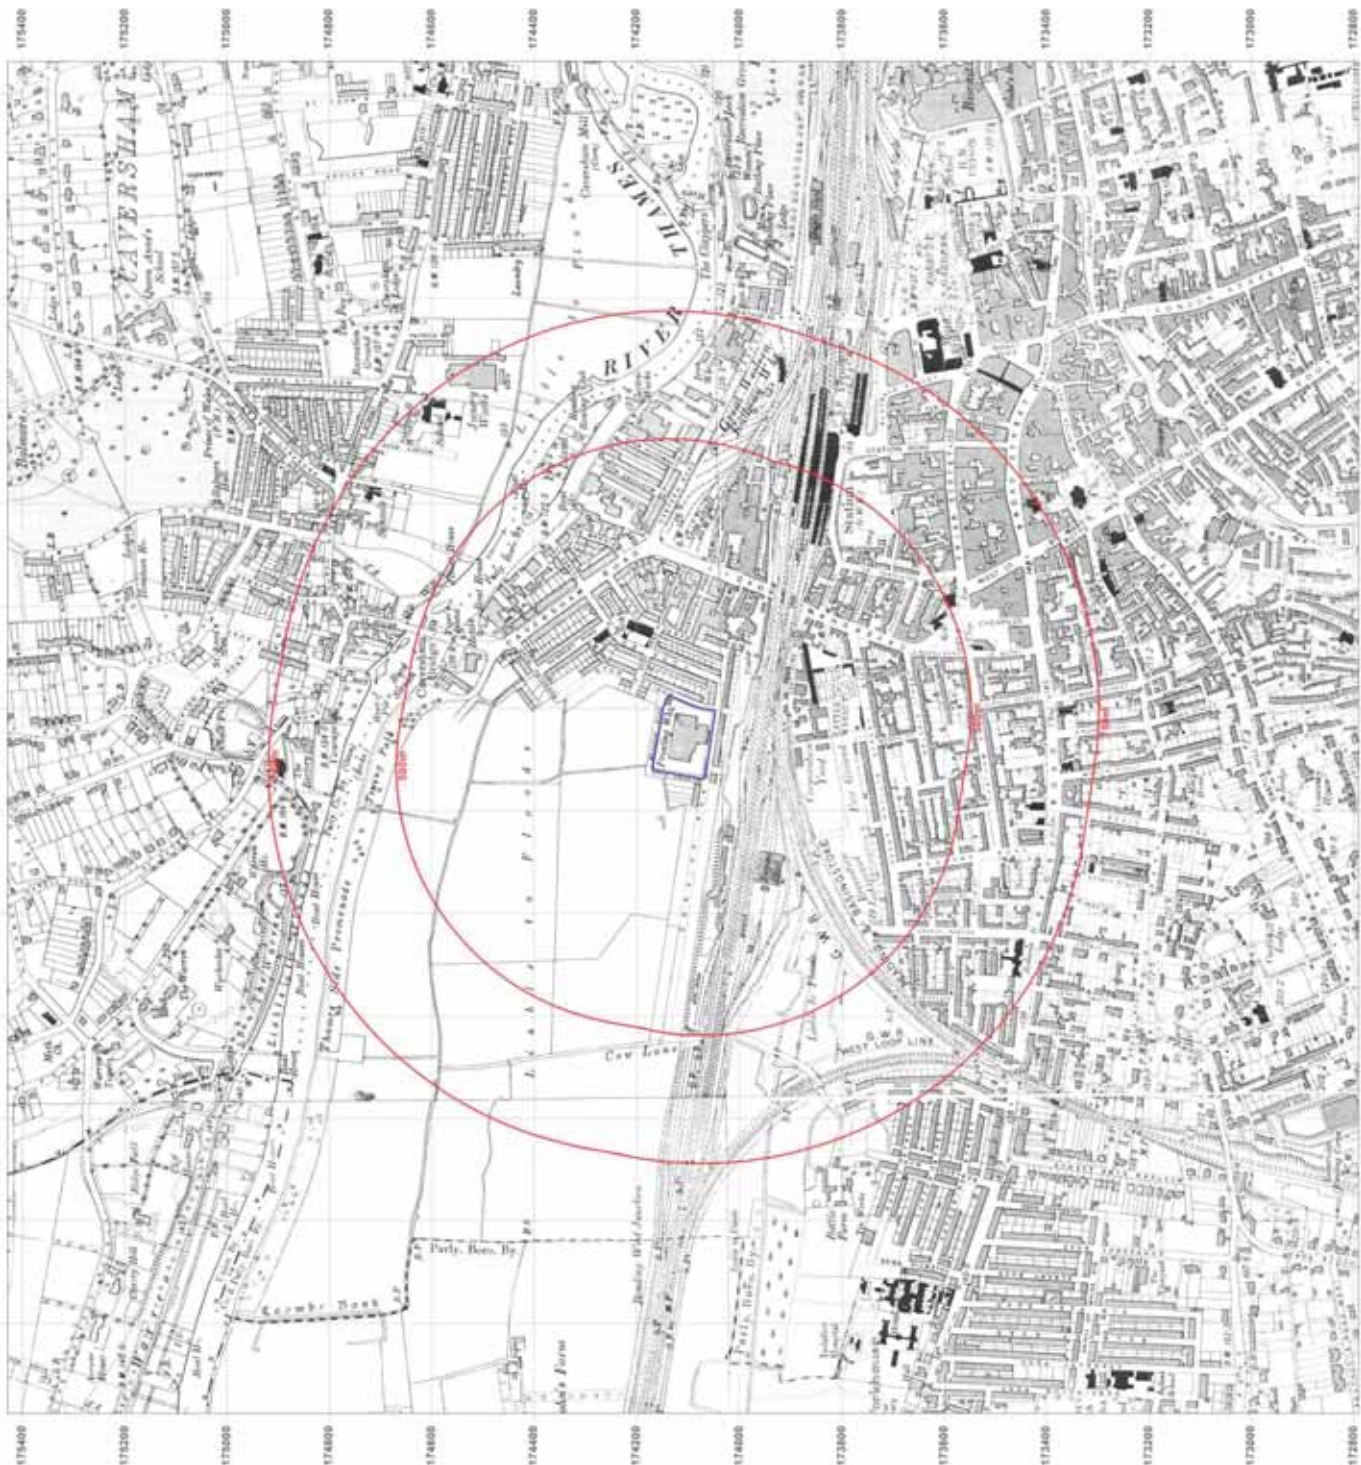

Site Details:

Client Ref: EMS_538905_724898
Report Ref: EMS-538905_724898
Grid Ref: 470944, 174108

Map Name: County Series


Map date: 1914

Scale: 1:10,560

Printed at: 1:10,560



Surveyed 1877
Revised 1910
Edition 1914
Copyright N/A
Levelled N/A

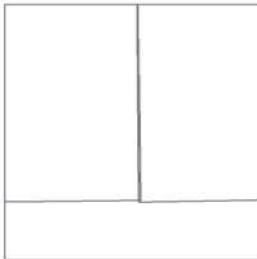

Surveyed N/A
Revised N/A
Edition 1913
Copyright N/A
Levelled N/A



Produced by
Groundsure Insights
www.groundsure.com




Supplied by:
www.emapsite.com
sales@emapsite.com

© Crown copyright and database rights 2019 Ordnance Survey 100035207
Production date: 15 April 2019

Map legend available at:

www.groundsure.com/sites/default/files/groundsure_legend.pdf

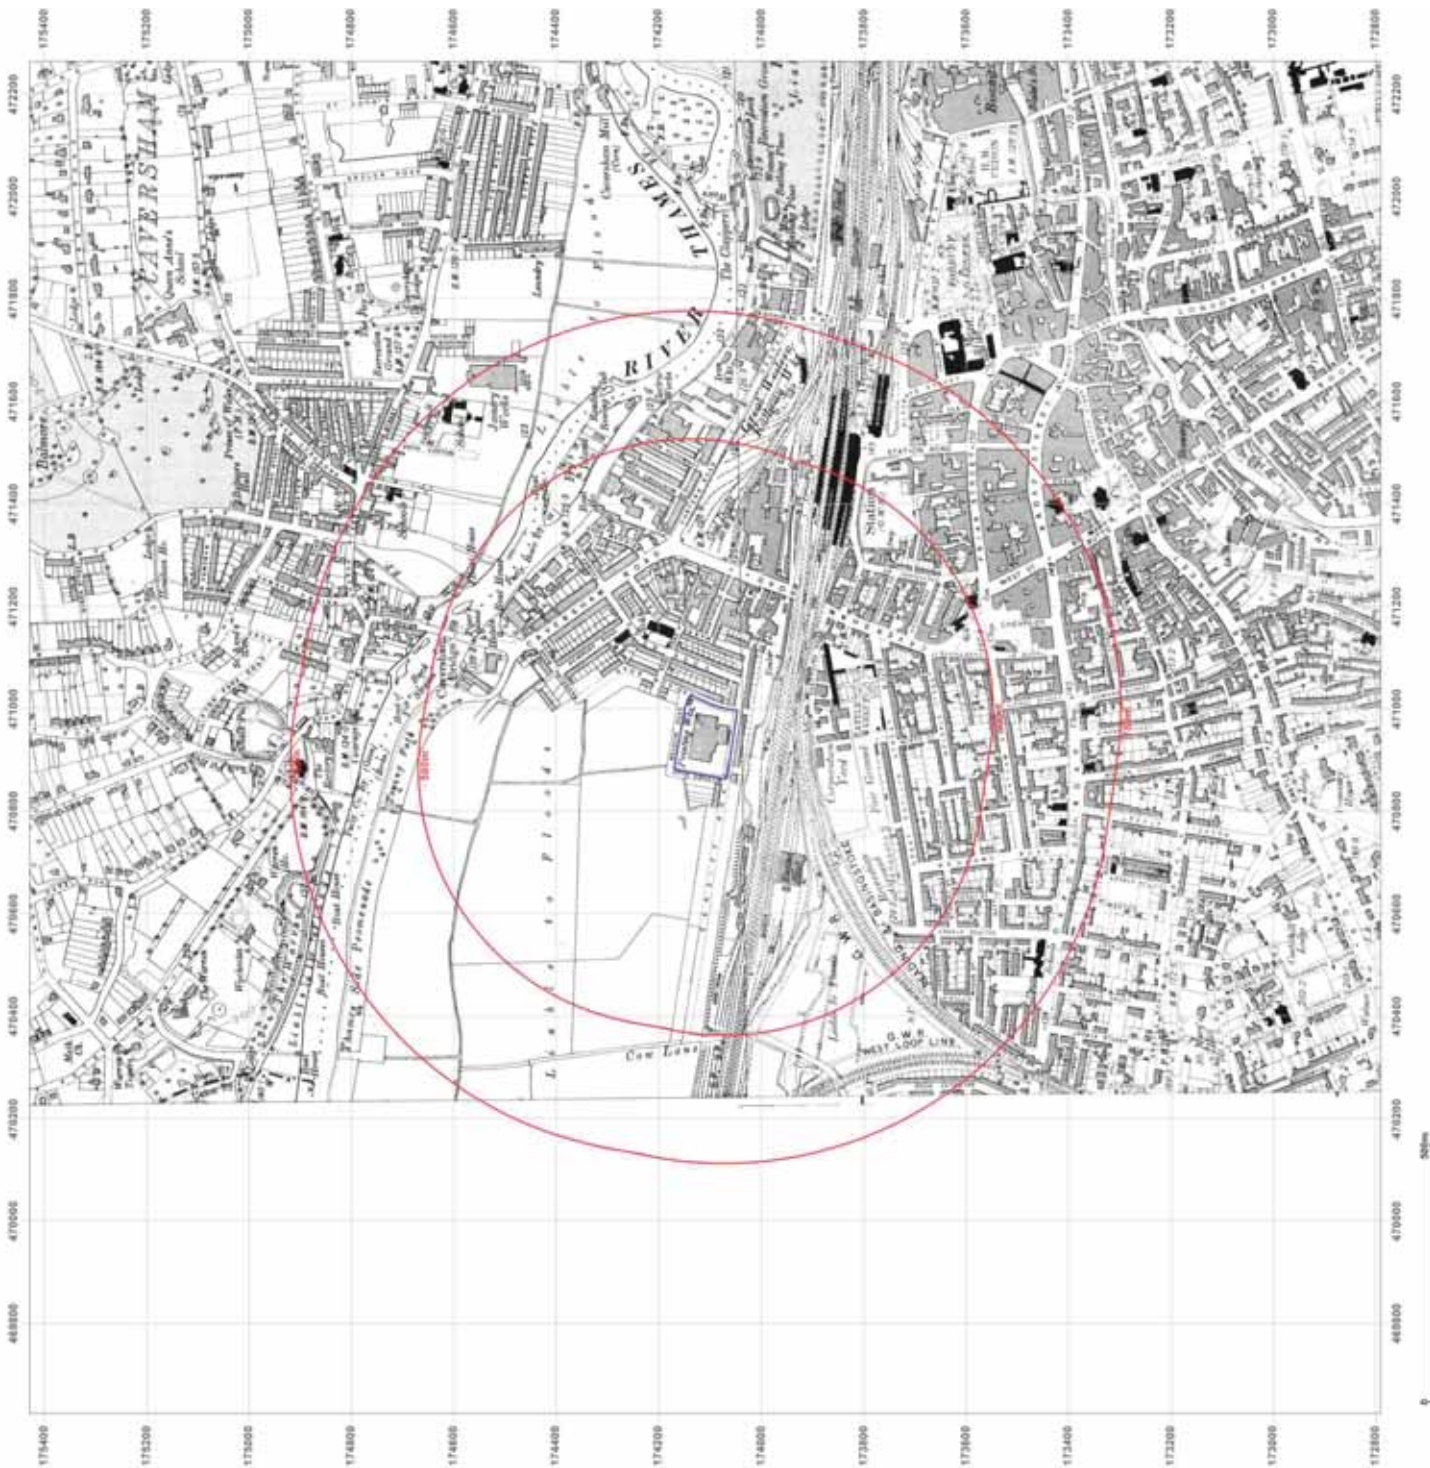

Site Details:

Client Ref: EMS_538905_724898
Report Ref: EMS-538905_724898
Grid Ref: 470944, 174108

Map Name: County Series

Map date: 1932-1933

Scale: 1:10,560

Printed at: 1:10,560



Surveyed 1877
Revised 1932
Edition N/A
Copyright N/A
Levelled N/A



Surveyed 1877
Revised 1932
Edition N/A
Copyright N/A
Levelled N/A

Surveyed 1877	
Revised 1933	
Edition N/A	
Copyright N/A	
Levelled N/A	



Produced by
Groundsure Insights
www.groundsure.com



Supplied by:
www.emapsite.com
sales@emapsite.com

© Crown copyright and database rights 2019 Ordnance Survey 100035207
Production date: 15 April 2019

Map legend available at:

Map legend available at:
www.groundsure.com/sites/default/files/groundsure_legend.pdf

Site Details:

Client Ref: EMS_538905_724898
Report Ref: EMS-538905_724898
Grid Ref: 470944, 174108

Map Name: County Series


Map date: 1938

Scale: 1:10,560

Printed at: 1:10,560



Surveyed N/A
Revised N/A
Edition 1938
Copyright N/A
Levelled N/A

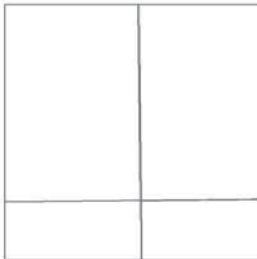

Surveyed 1877
Revised 1938
Edition N/A
Copyright N/A
Levelled N/A

Surveyed 1877
Revised 1938
Edition 1938
Copyright N/A
Levelled N/A



Produced by
Groundsure Insights
www.groundsure.com




Supplied by:
www.emapsite.com
sales@emapsite.com

© Crown copyright and database rights 2019 Ordnance Survey 100035207

Production date: 15 April 2019

Map legend available at:

www.groundsure.com/sites/default/files/groundsure_legend.pdf

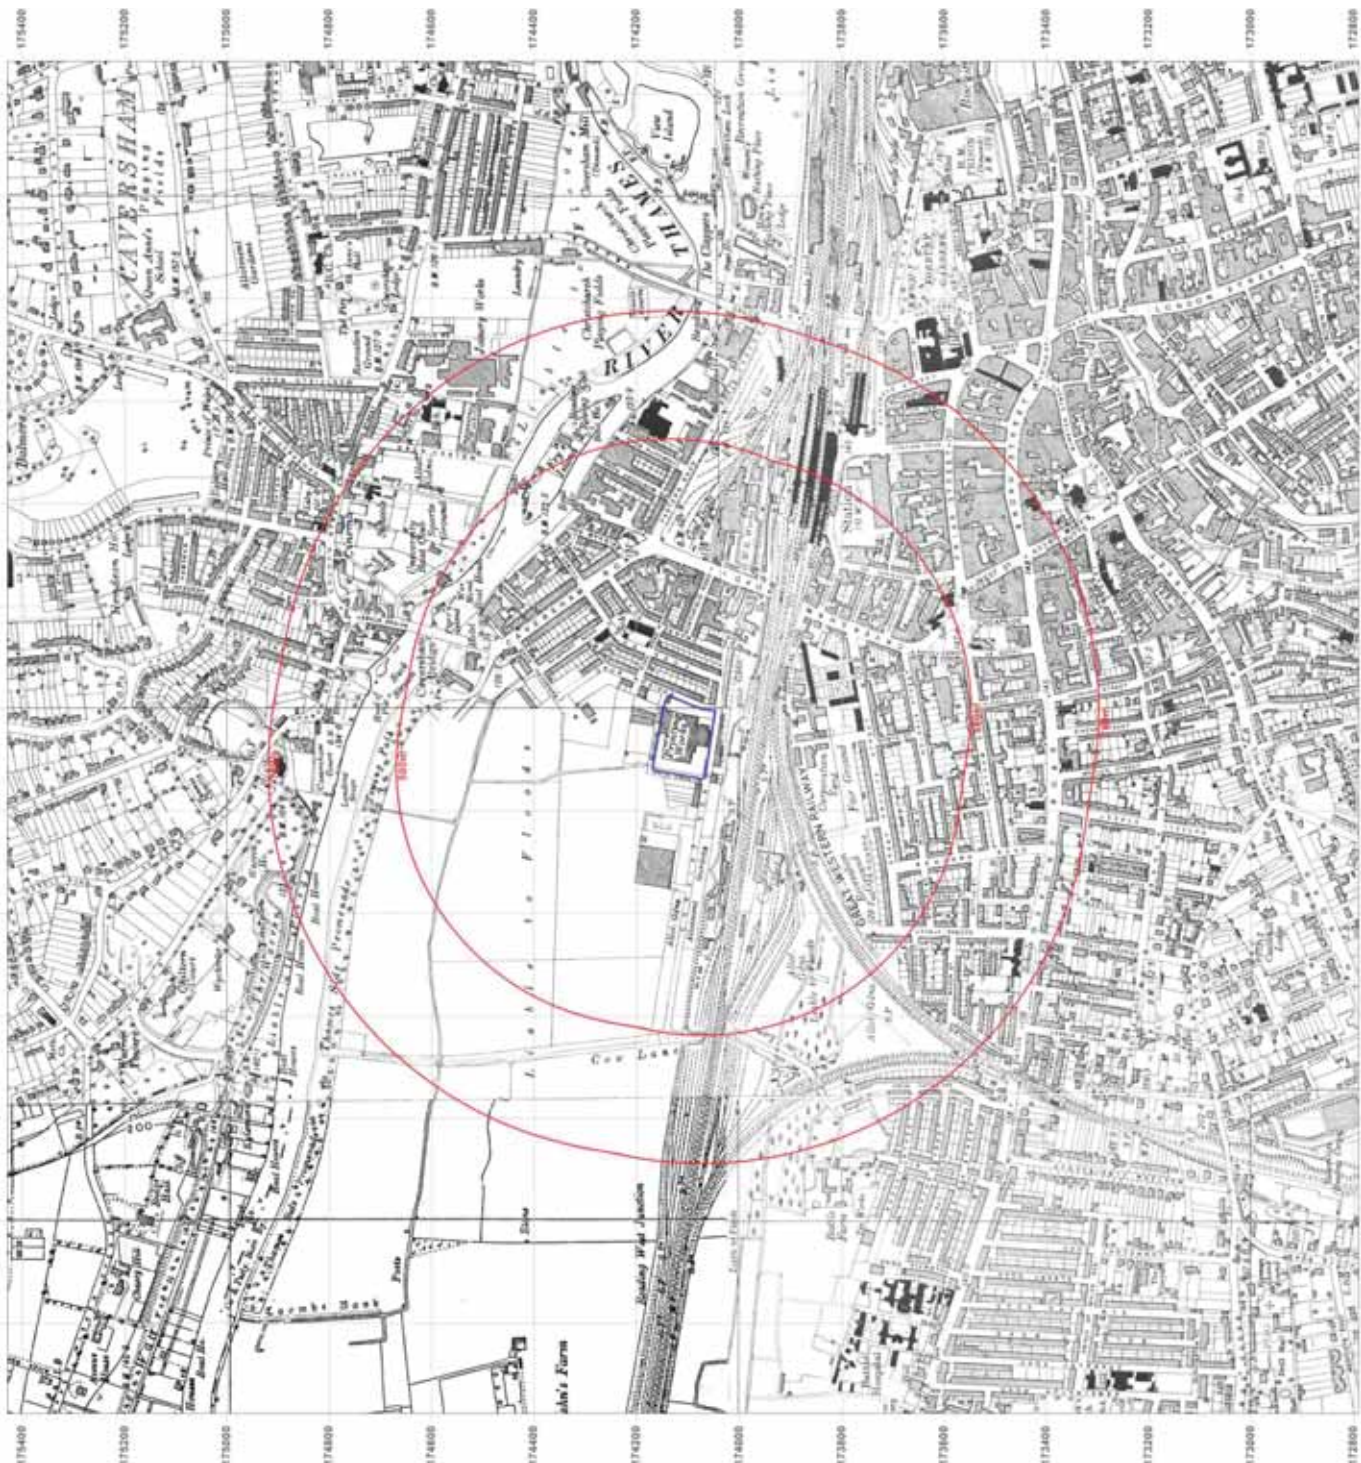

Site Details:

Client Ref: EMS_538905_724898
Report Ref: EMS-538905_724898
Grid Ref: 470944, 174108

Map Name: County Series


Map date: 1938

Scale: 1:10,560

Printed at: 1:10,560



Surveyed N/A
Revised N/A
Edition 1938
Copyright N/A
Levelled N/A

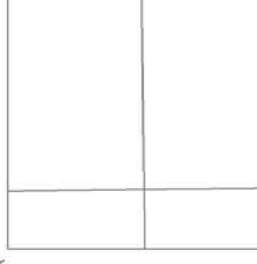

Surveyed 1877
Revised 1938
Edition N/A
Copyright N/A
Levelled N/A



Produced by
Groundsure Insights
www.groundsure.com

Supplied by:
www.emapsite.com
sales@emapsite.com

© Crown copyright and database rights 2019 Ordnance Survey 100035207
Production date: 15 April 2019

15 April 2019

Map legend available at:

Map legend available at:
www.groundsurre.com/sites/default/files/groundsurre_legend.pdf

Site Details:

Client Ref: EMS_538905 724898
Report Ref: EMS-538905 724898
Grid Ref: 470944, 174108

Map Name: Provisional

Map date: 1960-1962

Scale: 1:10,560

Printed at: 1:10,560



Surveyed 1956
Revised 1956
Edition N/A
Copyright 1960
Levelled N/A

Surveyed 1877
Revised 1956
Edition N/A
Copyright 1961
Levelled N/A

Surveyed N/A
Revised 1960
Edition 1961
Copyright 1961
Levelled N/A

Surveyed 1959
Revised 1961
Edition N/A
Copyright 1962
Levelled N/A



Produced by
Groundsure Insights
www.groundsure.com




Supplied by:
www.emapsite.com
sales@emapsite.com

© Crown copyright and database rights 2019 Ordnance Survey 100035207
Production date: 15 April 2019

Map legend available at:

www.groundsure.com/sites/default/files/groundsurre_legend.pdf

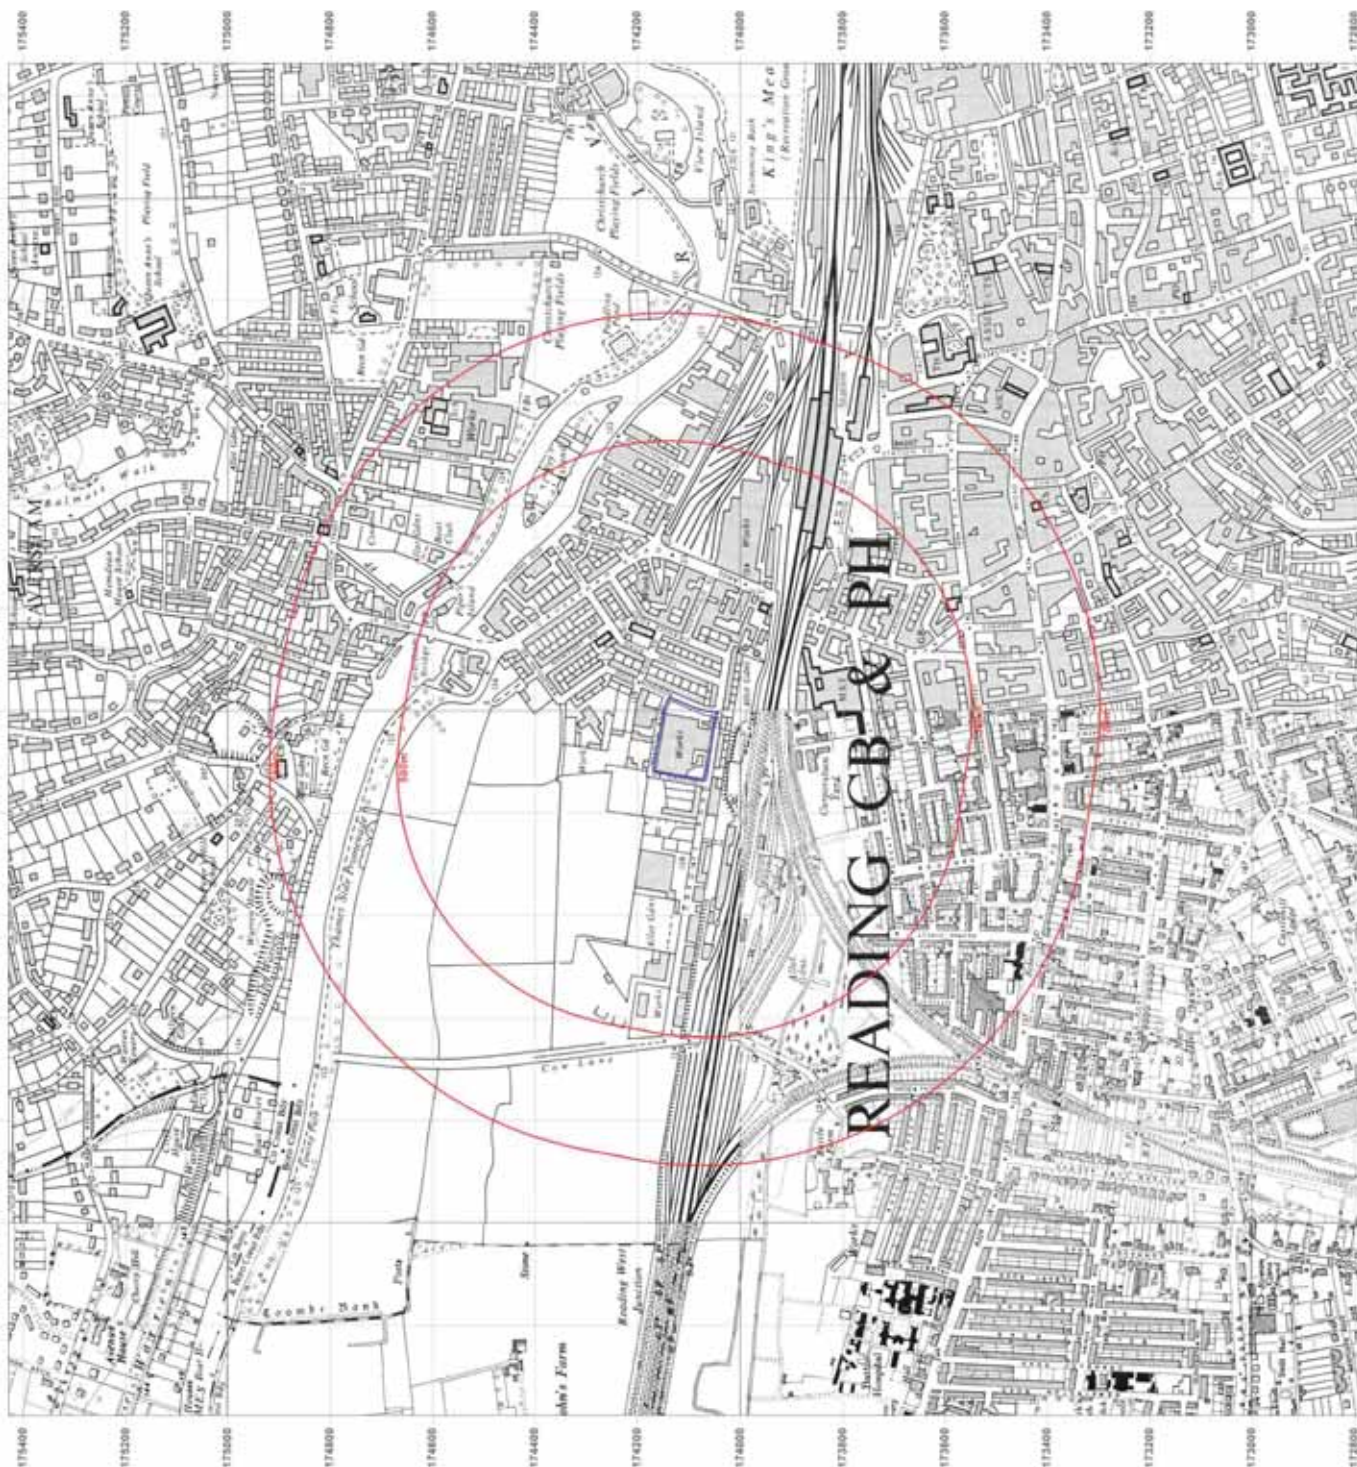

Site Details:


Client Ref: EMS_538905 724898
Report Ref: EMS-538905 724898
Grid Ref: 470944, 174108

Map Name: National Grid

Map date: 1970-1973

Scale: 1:10,000


Printed at: 1:10,000

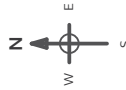

Surveyed 1968
Revised 1970
Edition N/A
Copyright 1970
Levelled 1969

Surveyed 1971
Revised 1973
Edition N/A
Copyright 1973
Levelled 1969

Surveyed 1970
Revised 1973
Edition N/A
Copyright 1973
Levelled N/A

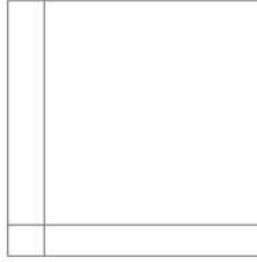

Produced by
Groundsure Insights
www.groundsure.com



Supplied by:
www.emapsite.com
sales@emapsite.com

© Crown copyright and database rights 2019 Ordnance Survey 100035207

Production date: 15 April 2019

Map legend available at:

www.groundsure.com/sites/default/files/groundsure_legend.pdf



Site Details:


Client Ref: EMS_538905_724898
Report Ref: EMS-538905_724898
Grid Ref: 470944, 174108

Map Name: National Grid

Map date: 1976-1979

Scale: 1:10,000

Printed at: 1:10,000

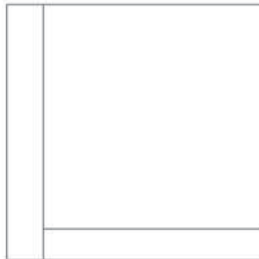

Surveyed 1973
Revised 1975
Edition N/A
Copyright 1976
Levelled 1969

Surveyed 1977
Revised 1979
Edition N/A
Copyright 1979
Levelled 1969



Produced by
Groundsure Insights
www.groundsure.com




Supplied by:
www.emapsite.com
sales@emapsite.com

© Crown copyright and database rights 2019 Ordnance Survey 100035207

Production date: 15 April 2019

Map legend available at:

www.groundsure.com/sites/default/files/groundsure_legend.pdf

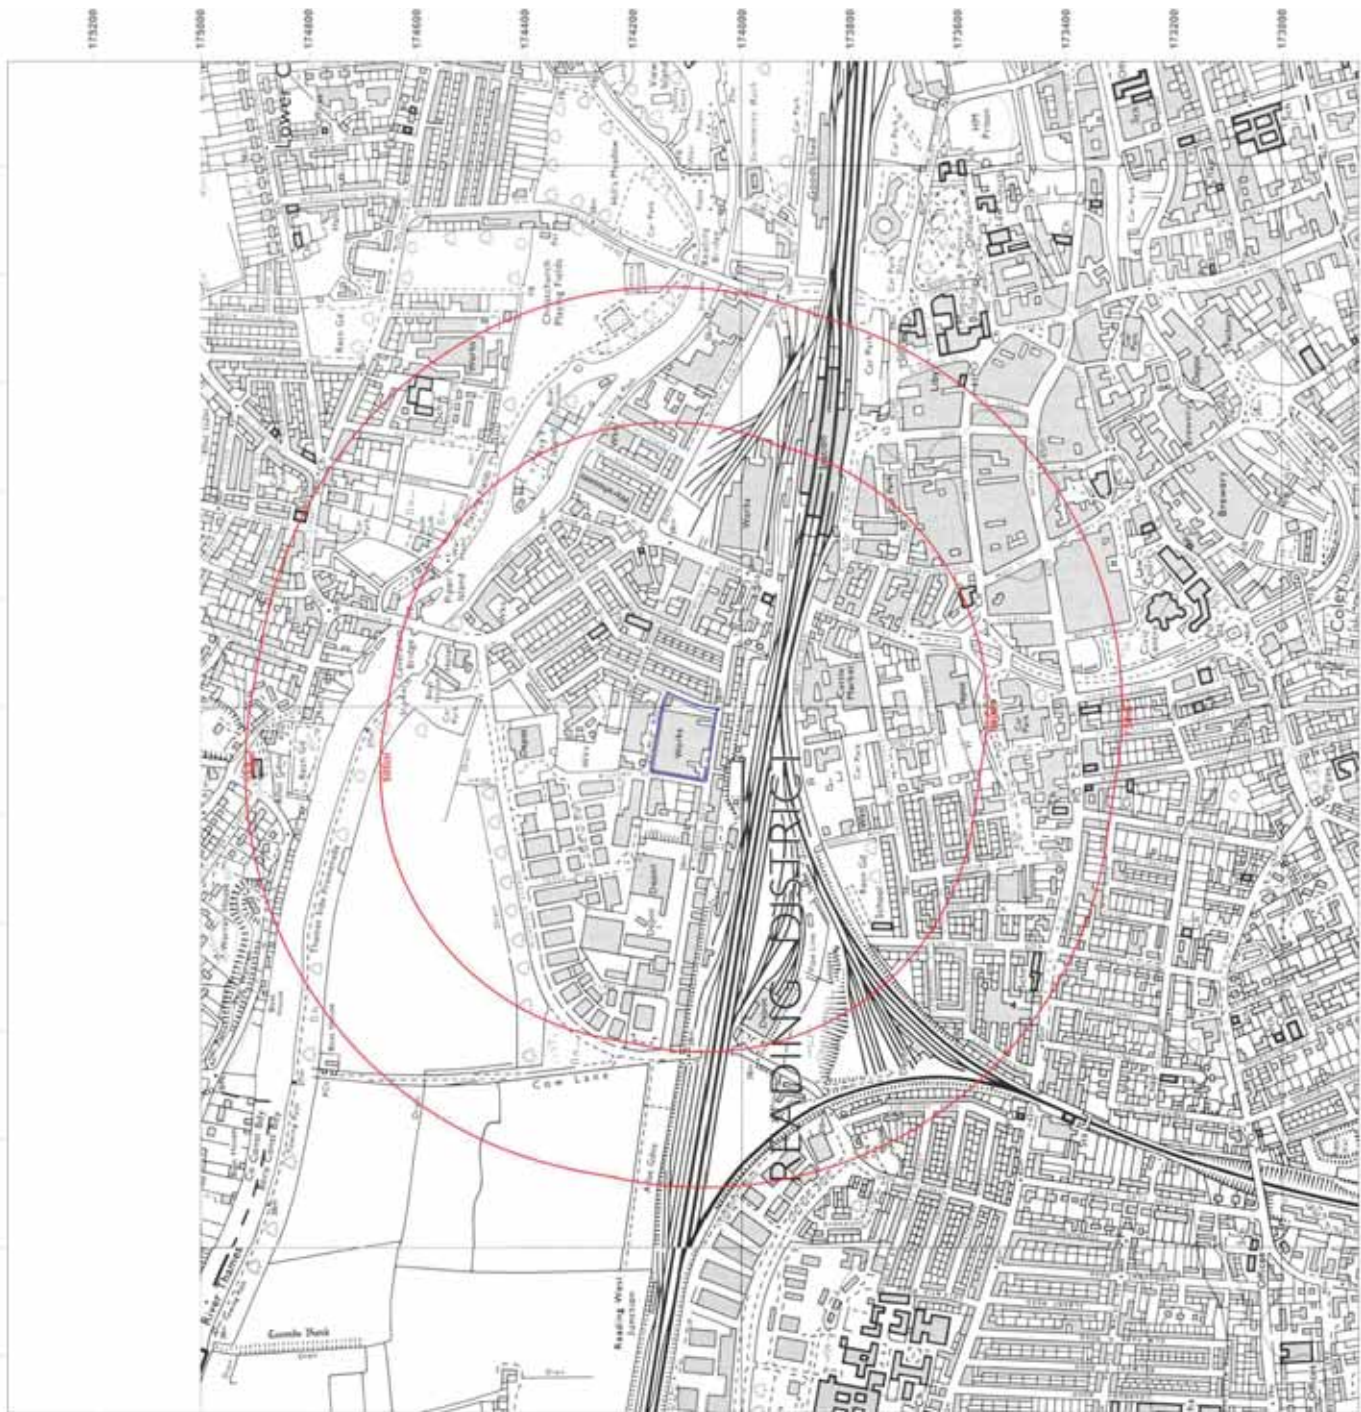

500m

Site Details:

Client Ref: EMS_538905_724898
Report Ref: EMS-538905_724898
Grid Ref: 470944, 174108

Map Name: National Grid

Map date: 1989-1991

Scale: 1:10,000

Printed at: 1:10,000



Surveyed 1985
Revised 1990
Edition N/A
Copyright N/A
Levelled N/A

Surveyed 1990
Revised 1991
Edition N/A
Copyright N/A
Levelled N/A

Surveyed 1987
Revised 1989
Edition N/A
Copyright N/A
Levelled N/A



Produced by
Groundsure Insights
www.groundsure.com



Supplied by:
www.emapsite.com
sales@emapsite.com

© Crown copyright and database rights 2019 Ordnance Survey 100035207
Production date: 15 April 2019

Map legend available at:

Map legend available at:
www.groundsurre.com/sites/default/files/groundsurre_legend.pdf

Site Details:

Client Ref: EMS_538905_724898
Report Ref: EMS-538905_724898
Grid Ref: 470944, 174108

Map Name: National Grid

Map date: 1994

Scale: 1:10,000

Printed at: 1:10,000



Surveyed 1987
Revised 1994
Edition N/A
Copyright N/A
Levelled N/A



Produced by
Groundsure Insights
www.groundsure.com




Supplied by:
www.emapsite.com
sales@emapsite.com

© Crown copyright and database rights 2019 Ordnance Survey 100035207
Production date: 15 April 2019

Map legend available at:

www.groundsure.com/sites/default/files/groundsure_legend.pdf

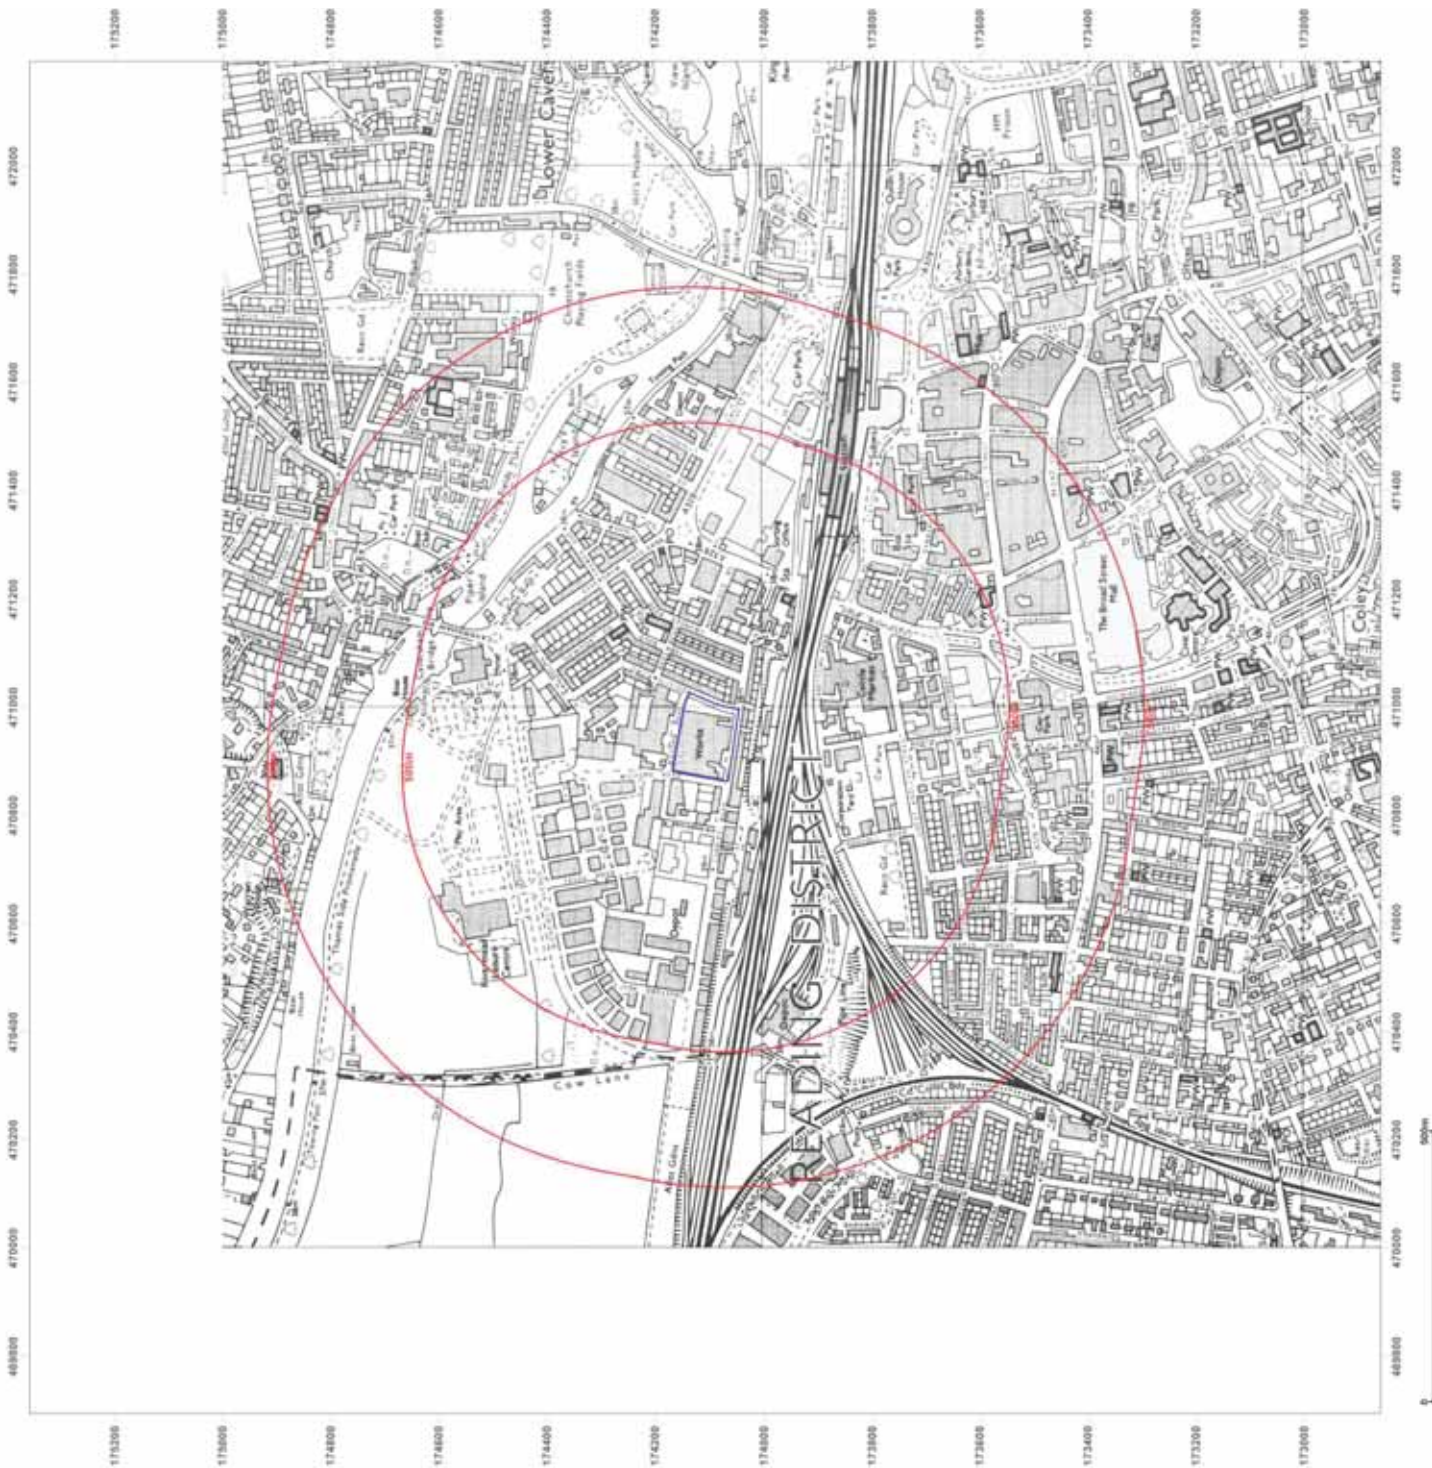

Site Details:


Client Ref: EMS_538905 724898
Report Ref: EMS-538905 724898
Grid Ref: 470944, 174108

Map Name: 1:10,000 Raster

Map date: 2002

Scale: 1:10,000

Printed at: 1:10,000

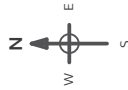

Produced by
Groundsure Insights
www.groundsure.com




Supplied by:
www.emapsite.com
sales@emapsite.com

© Crown copyright and database rights 2019 Ordnance Survey 100035207
Production date: 15 April 2019

Map legend available at:

www.groundsure.com/sites/default/files/groundsure_legend.pdf

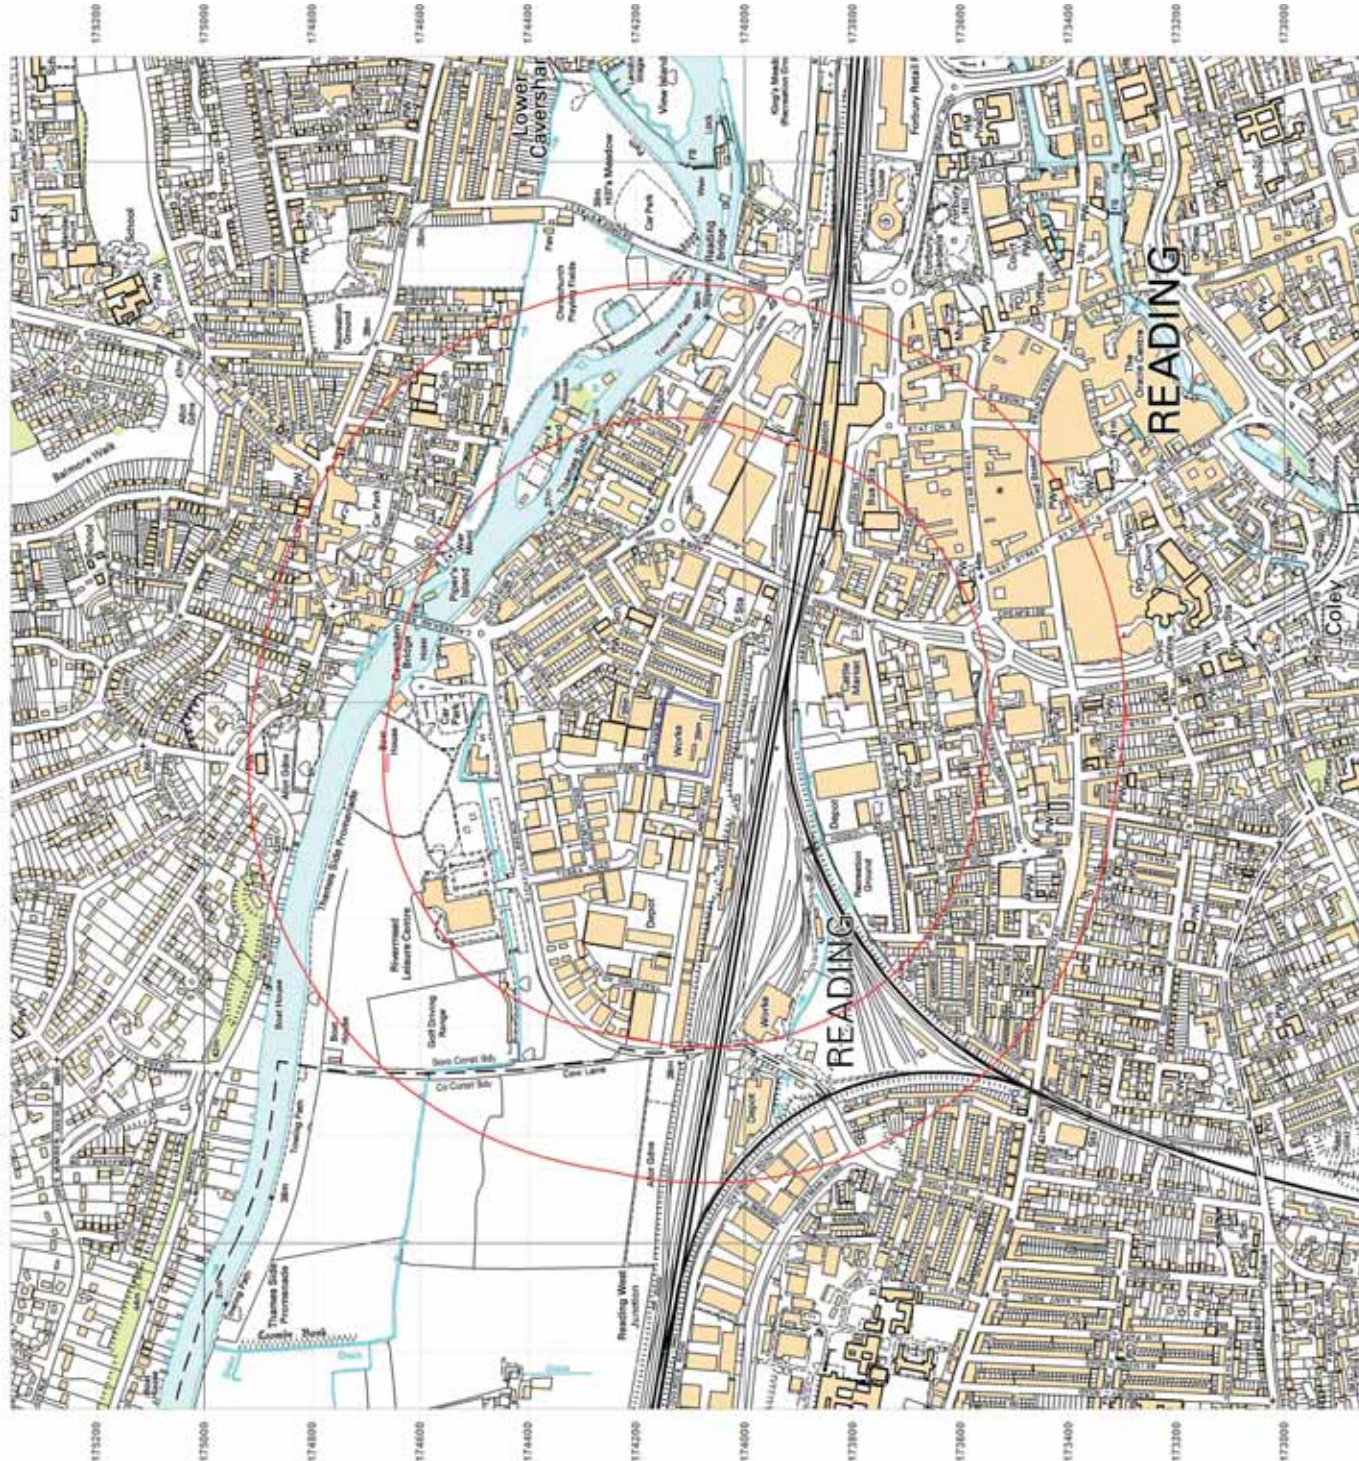

Site Details:


Client Ref: EMS_538905 724898
Report Ref: EMS-538905 724898
Grid Ref: 470944, 174108

Map Name: National Grid

Map date: 2010

Scale: 1:10,000

Printed at: 1:10,000

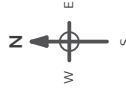

Produced by
Groundsure Insights
www.groundsure.com




Supplied by:
www.emapsite.com
sales@emapsite.com

© Crown copyright and database rights 2019 Ordnance Survey 100035207

Production date: 15 April 2019

Map legend available at:

www.groundsure.com/sites/default/files/groundsure_legend.pdf

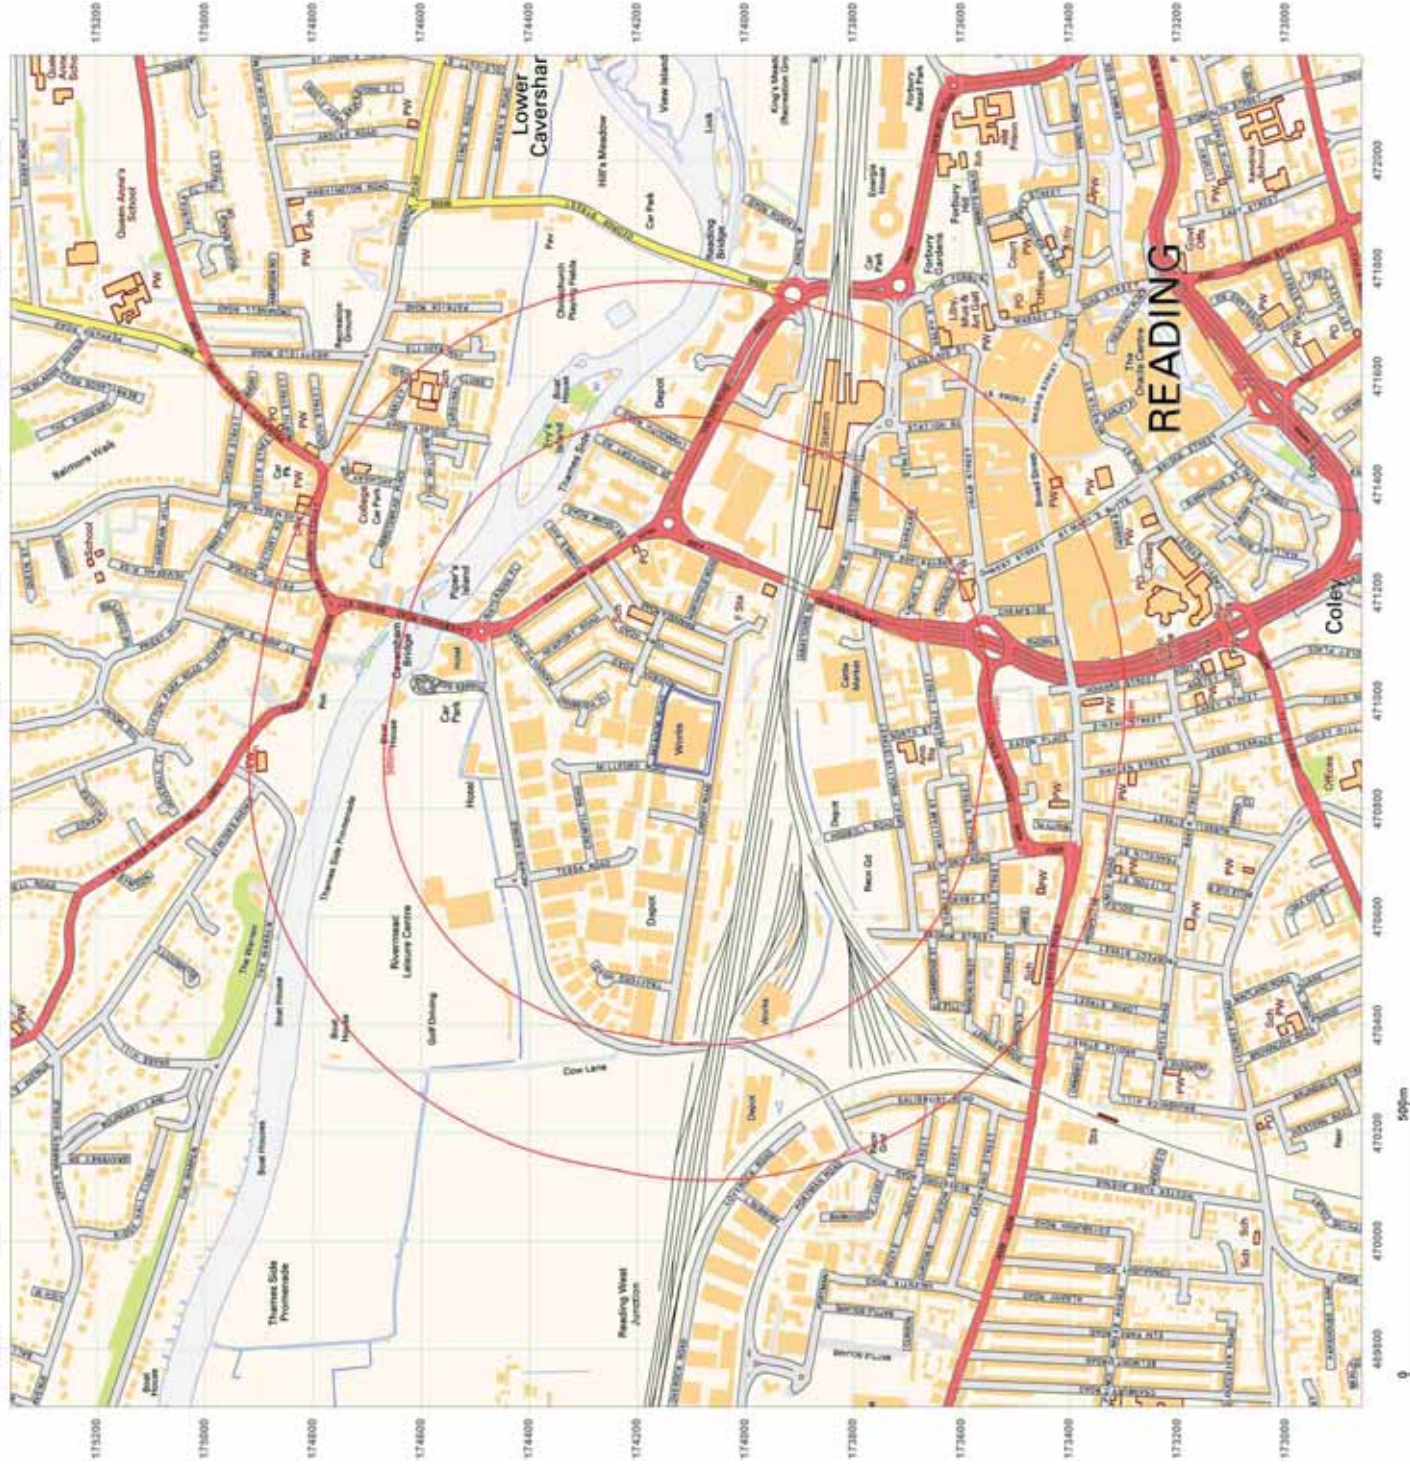

Site Details:

Client Ref: EMS_538905_724898
Report Ref: EMS-538905_724898
Grid Ref: 470944, 174108

Map Name: National Grid

Map date: 2014

Scale: 1:10,000

Printed at: 1:10,000



Produced by
Groundsure Insights
www.groundsure.com




Supplied by:
www.emapsite.com
sales@emapsite.com

© Crown copyright and database rights 2019 Ordnance Survey 100035207
Production date: 15 April 2019

Map legend available at:

www.groundsure.com/sites/default/files/groundsure_legend.pdf

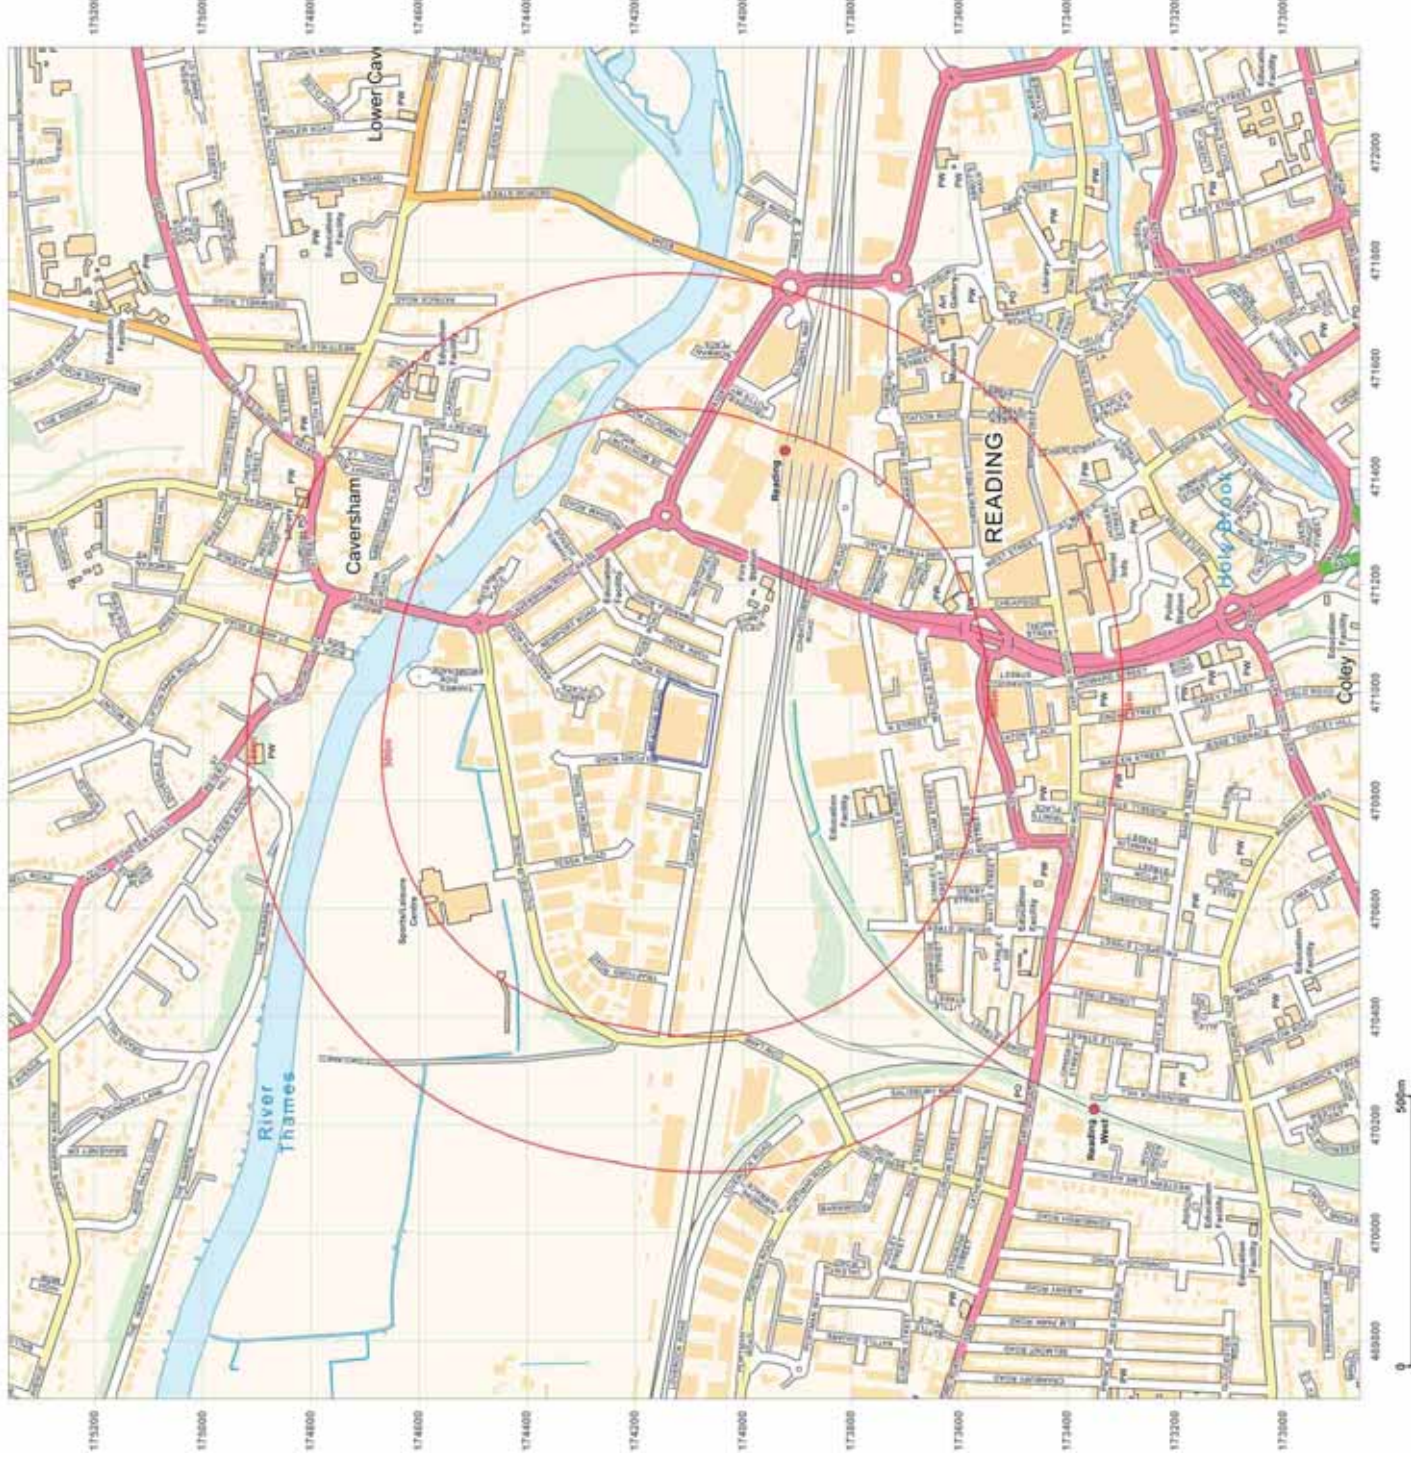



emapsite

Report Reference: EMS-538905_724899

Building A2 Office 1052 Cody Technology Park,
Old Ively Road,
Farnborough, GU14 0LX

Your Reference: EMS_538905_724899

Report Date 15 Apr 2019

Report Delivery Method: Email - pdf

Geo Insight

Address: ,

Dear Sir/ Madam,

Thank you for placing your order with Groundsure. Please find enclosed the **Groundsure Geo Insight** as requested.

If you would like further assistance regarding this report then please contact the emapsite customer services team on 0118 9736883 quoting the above report reference number.

Yours faithfully,

emapsite customer services team

Enc.
Groundsure Geo Insight

Address: ,
Date: 15 Apr 2019
Reference: EMS-538905_724899
Client: emapsite



Aerial Photograph Capture date: 20-Apr-2015
Grid Reference: 470940,174108
Site Size: 1.4214ha

Contents Page

Contents Page.....	3
Overview of Findings.....	5
1:10,000 Scale Availability.....	8
Availability of 1:10,000 Scale Geology Mapping.....	9
1 Geology (1:10,000 scale).....	10
1.1 Artificial Ground map (1:10,000 scale).....	10
1. Geology 1:10,000 scale.....	11
1.1 Artificial Ground.....	11
1.2 Superficial Deposits and Landslips map (1:10,000 scale).....	12
1.2 Superficial Deposits and Landslips.....	13
1.2.1 Superficial Deposits/ Drift Geology.....	13
1.2.2 Landslip.....	13
1.3 Bedrock and linear features map (1:10,000 scale).....	14
1.3 Bedrock and linear features.....	15
1.3.1 Bedrock/ Solid Geology.....	15
1.3.2 Linear features.....	15
2 Geology 1:50,000 Scale.....	16
2.1 Artificial Ground map.....	16
2. Geology 1:50,000 scale.....	17
2.1 Artificial Ground.....	17
2.1.1 Artificial/ Made Ground	17
2.1.2 Permeability of Artificial Ground.....	17
2.2 Superficial Deposits and Landslips map (1:50,000 scale).....	18
2.2 Superficial Deposits and Landslips.....	19
2.2.1 Superficial Deposits/ Drift Geology.....	19
2.2.2 Permeability of Superficial Ground	19
2.2.3 Landslip.....	19
2.2.4 Landslip Permeability.....	19
2.3 Bedrock and linear features map (1:50,000 scale).....	20
2.3 Bedrock, Solid Geology & linear features.....	21
2.3.1 Bedrock/Solid Geology.....	21
2.3.2 Permeability of Bedrock Ground.....	21
2.3.3 Linear features.....	21
3 Radon Data.....	22
3.1 Radon Affected Areas.....	22
3.2 Radon Protection.....	22
4 Ground Workings map.....	23
4 Ground Workings.....	24
4.1 Historical Surface Ground Working Features derived from Historical Mapping.....	24
4.2 Historical Underground Working Features derived from Historical Mapping.....	24
4.3 Current Ground Workings.....	24
5 Mining, Extraction & Natural Cavities.....	27
5.1 Historical Mining.....	27
5.2 Coal Mining.....	27
5.3 Johnson Poole and Bloomer.....	27
5.4 Non-Coal Mining.....	27
5.5 Non-Coal Mining Cavities.....	28
5.6 Natural Cavities.....	29
5.7 Brine Extraction.....	29
5.8 Gypsum Extraction.....	29
5.9 Tin Mining.....	30
5.10 Clay Mining.....	30
6 Natural Ground Subsidence.....	31
6.1 Shrink-Swell Clay map.....	31
6.2 Landslides map.....	32
6.3 Ground Dissolution of Soluble Rocks map.....	33
6.4 Compressible Deposits map.....	34
6.5 Collapsible Deposits map.....	35
6.6 Running Sand map.....	36

6 Natural Ground Subsidence.....	37
6.1 Shrink-Swell Clays.....	37
6.2 Landslides.....	37
6.3 Ground Dissolution of Soluble Rocks.....	37
6.4 Compressible Deposits.....	38
6.5 Collapsible Deposits.....	38
6.6 Running Sands.....	38
7 Borehole Records.....	40
8 Estimated Background Soil Chemistry.....	43
9 Railways and Tunnels map.....	44
9 Railways and Tunnels.....	45
9.1 Tunnels	45
9.2 Historical Railway and Tunnel Features	45
9.3 Historical Railways.....	48
9.4 Active Railways.....	48
9.5 Railway Projects.....	50

Overview of Findings

The Groundsure Geo Insight provides high quality geo-environmental information that allows geo-environmental professionals and their clients to make informed decisions and be forewarned of potential ground instability problems that may affect the ground investigation, foundation design and possibly remediation options that could lead to possible additional costs.

The report is based on the BGS 1:50,000 and 1:10,000 Digital Geological Map of Great Britain, BGS Geosure data; BRITPITS database; Non-coal mining data and Borehole Records, Coal Authority data including brine extraction areas, PBA non-coal mining and natural cavities database, Johnson Poole and Bloomer mining data and Groundsure's unique database including historical surface ground and underground workings.

For further details on each dataset, please refer to each individual section in the report as listed. Where the database has been searched a numerical result will be recorded. Where the database has not been searched '-' will be recorded.

Section 1: Geology 1:10,000 Scale

1.1 Artificial Ground	1.1 Is there any Artificial Ground/ Made Ground present beneath the study site at 1:10,000 scale?	No
1.2 Superficial Geology and Landslips	1.2.1 Is there any Superficial Ground/Drift Geology present beneath the study site at 1:10,000 scale?*	Yes
	1.2.2 Are there any records of landslip within 500m of the study site boundary at 1:10,000 scale?	No
1.3 Bedrock, Solid Geology and linear features	1.3.1 For records of Bedrock and Solid Geology beneath the study site* see the detailed findings section.	
	1.3.2 Are there any records of linear features within 500m of the study site boundary at 1:10,000 scale?	No

Section 2: Geology 1:50,000 Scale

2.1 Artificial Ground	2.1.1 Is there any Artificial Ground/ Made Ground present beneath the study site?	No
	2.1.2 Are there any records relating to permeability of artificial ground within the study site*boundary?	No
2.2 Superficial Geology and Landslips	2.2.1 Is there any Superficial Ground/Drift Geology present beneath the study site?*	Yes
	2.2.2 Are there any records of permeability of superficial ground within 500m of the study site?	Yes
	2.2.3 Are there any records of landslip within 500m of the study site boundary?	No
	2.2.4 Are there any records relating to permeability of landslips within the study site* boundary?	No

Section 2: Geology 1:50,000 Scale

2.3 Bedrock, Solid Geology and linear features

2.3.1 For records of Bedrock and Solid Geology beneath the study site* see the detailed findings section.

2.3.2 Are there any records relating to permeability of bedrock ground within the study site boundary?

Yes

2.3.3 Are there any records of linear features within 500m of the study site boundary?

No

Section 3: Radon

3. Radon

3.1 Is the property in a Radon Affected Area as defined by the Health Protection Agency (HPA) and if so what percentage of homes are above the Action Level?

The property is not in a Radon Affected Area, as less than 1% of properties are above the Action Level.

3.2 Radon Protection

No radon protective measures are necessary.

Section 4: Ground Workings


	On-site	0-50m	51-250	251-500	501-1000
4.1 Historical Surface Ground Working Features from Small Scale Mapping	0	2	2	Not Searched	Not Searched
4.2 Historical Underground Workings from Small Scale Mapping	0	0	0	0	0
4.3 Current Ground Workings	0	0	0	0	2

Section 5: Mining, Extraction & Natural Cavities

	On-site	0-50m	51-250	251-500	501-1000
5.1 Historical Mining	0	0	0	0	0
5.2 Coal Mining	0	0	0	0	0
5.3 Johnson Poole and Bloomer Mining Area	2	2	0	0	4
5.4 Non-Coal Mining*	0	0	0	2	10
5.5 Non-Coal Mining Cavities	0	0	0	0	2
5.5 Natural Cavities	0	0	0	0	7


Section 5: Mining, Extraction & Natural Cavities	On-site	0-50m	51-250	251-500	501-1000
5.6 Brine Extraction	0	0	0	0	0
5.7 Gypsum Extraction	0	0	0	0	0
5.8 Tin Mining	0	0	0	0	0
5.9 Clay Mining	0	0	0	0	0
Section 6: Natural Ground Subsidence	On-site				
6.1 Shrink-Swell Clay	Very Low				
6.2 Landslides	Very Low				
6.3 Ground Dissolution of Soluble Rocks	Very Low				
6.4 Compressible Deposits	Negligible				
6.5 Collapsible Deposits	Very Low				
6.5 Running Sand	Negligible				
Section 7: Borehole Records	On-site	0-50m	51-250		
7 BGS Recorded Boreholes	4	1	42		
Section 8: Estimated Background Soil Chemistry	On-site	0-50m	51-250		
8 Records of Background Soil Chemistry	2	2	0		
Section 9: Railways and Tunnels	On-site	0-50m	51-250	250-500	
9.1 Tunnels	0	0	0	Not Searched	
9.2 Historical Railway and Tunnel Features	0	3	59	Not Searched	
9.3 Historical Railways	0	0	0	Not Searched	
9.4 Active Railways	0	0	110	Not Searched	
9.5 Railway Projects	0	0	0	0	

1:10,000 Scale Availability

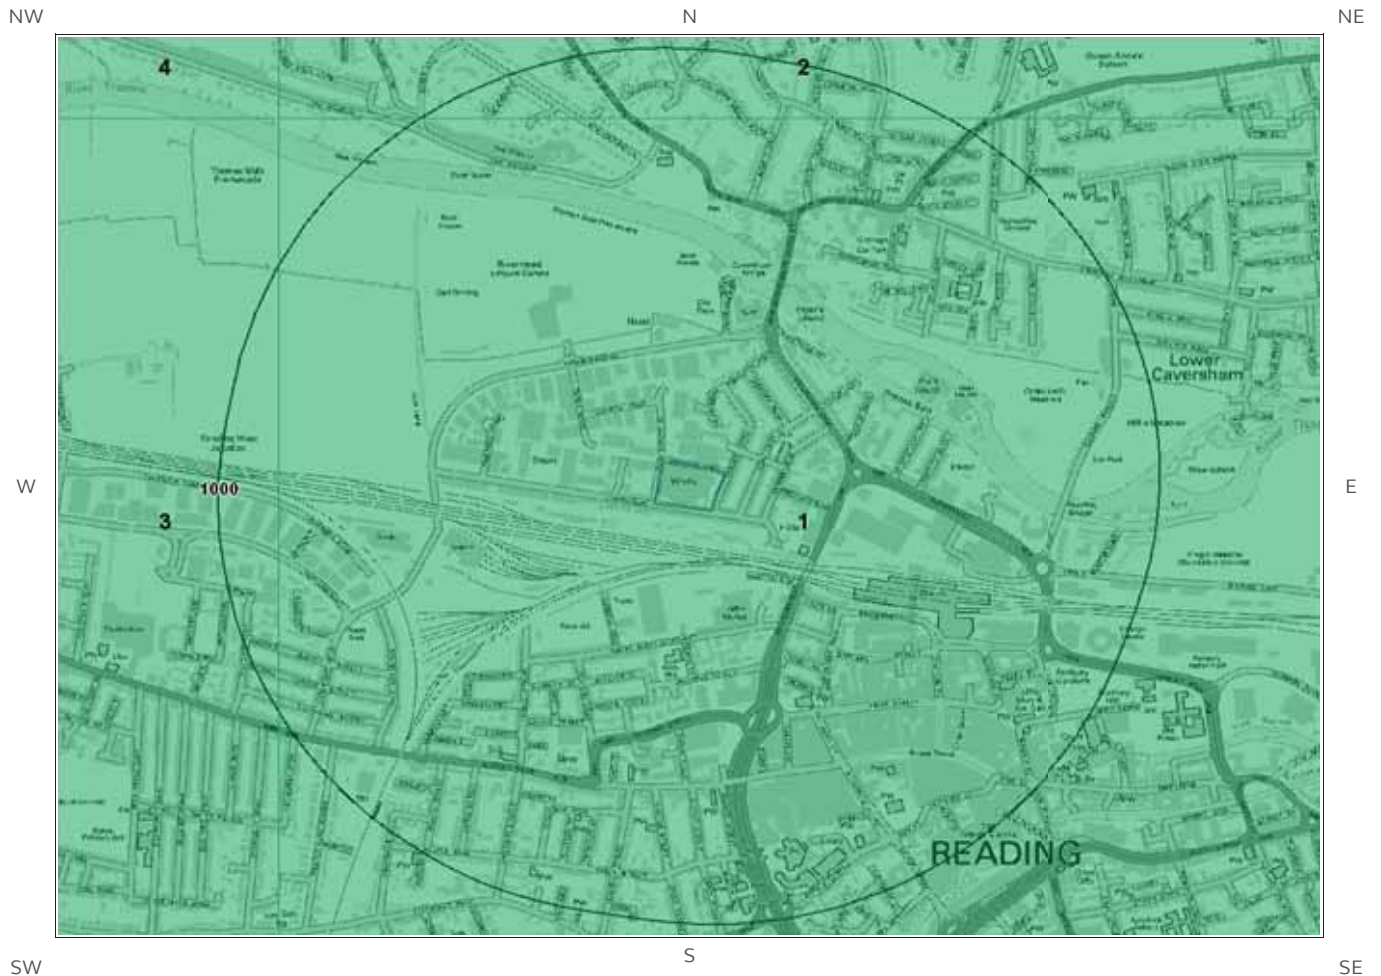

1_10,000 Availability Legend

© Crown copyright and database rights 2019.
Ordnance Survey licence 100035207.

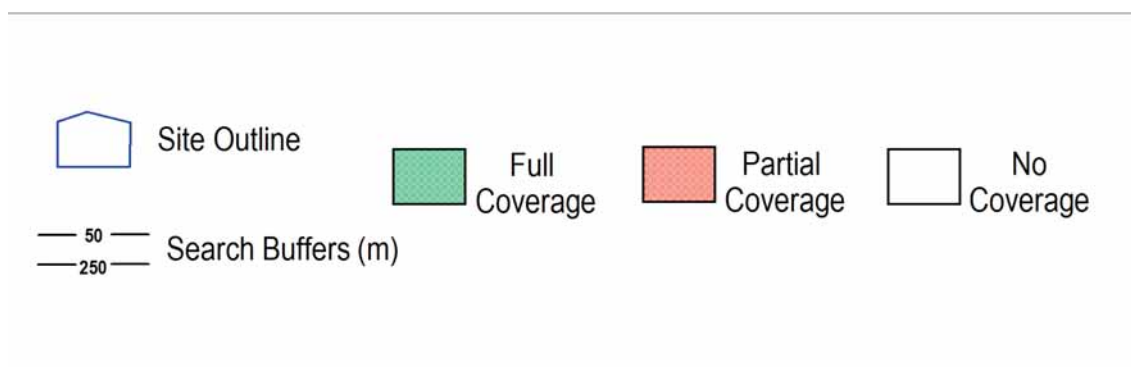

Availability of 1:10,000 Scale Geology Mapping

The following information represents the availability of the key components of the 1:10,000 scale geological data.

ID	Distance	Artificial Coverage	Superficial Coverage	Bedrock Coverage	Mass Movement Coverage
1	0.0	Some deposits are mapped	Full	Full	No coverage
2	831.0	Some deposits are mapped	Full	Full	No coverage
3	862.0	Some deposits are mapped	Full	Full	No coverage
4	1212.0	Some deposits are mapped	Full	Full	No coverage


Guidance: The 1:10,000 scale geological interpretation is the most detailed generally available from BGS and is the scale at which most geological surveying is carried out in the field. The database is presented as four types of geology (artificial, mass movement, superficial and bedrock), although not all themes are mapped or available on every map sheet. Therefore a coverage layer showing the availability of the four themes is presented above.

The definitions of coverage are as follows:

Geology	Full Coverage	Partial Coverage	No Coverage
Bedrock	The whole tile has been mapped	Some but not all the tile has been mapped	No coverage
Superficial	The whole tile has been mapped	Some but not all of the tile has been mapped	No coverage
Artificial	Some deposits are mapped on this tile	-	No deposits are mapped
Mass Movement	Some deposits are mapped on this tile	-	No coverage


1 Geology (1:10,000 scale).

1.1 Artificial Ground map (1:10,000 scale)

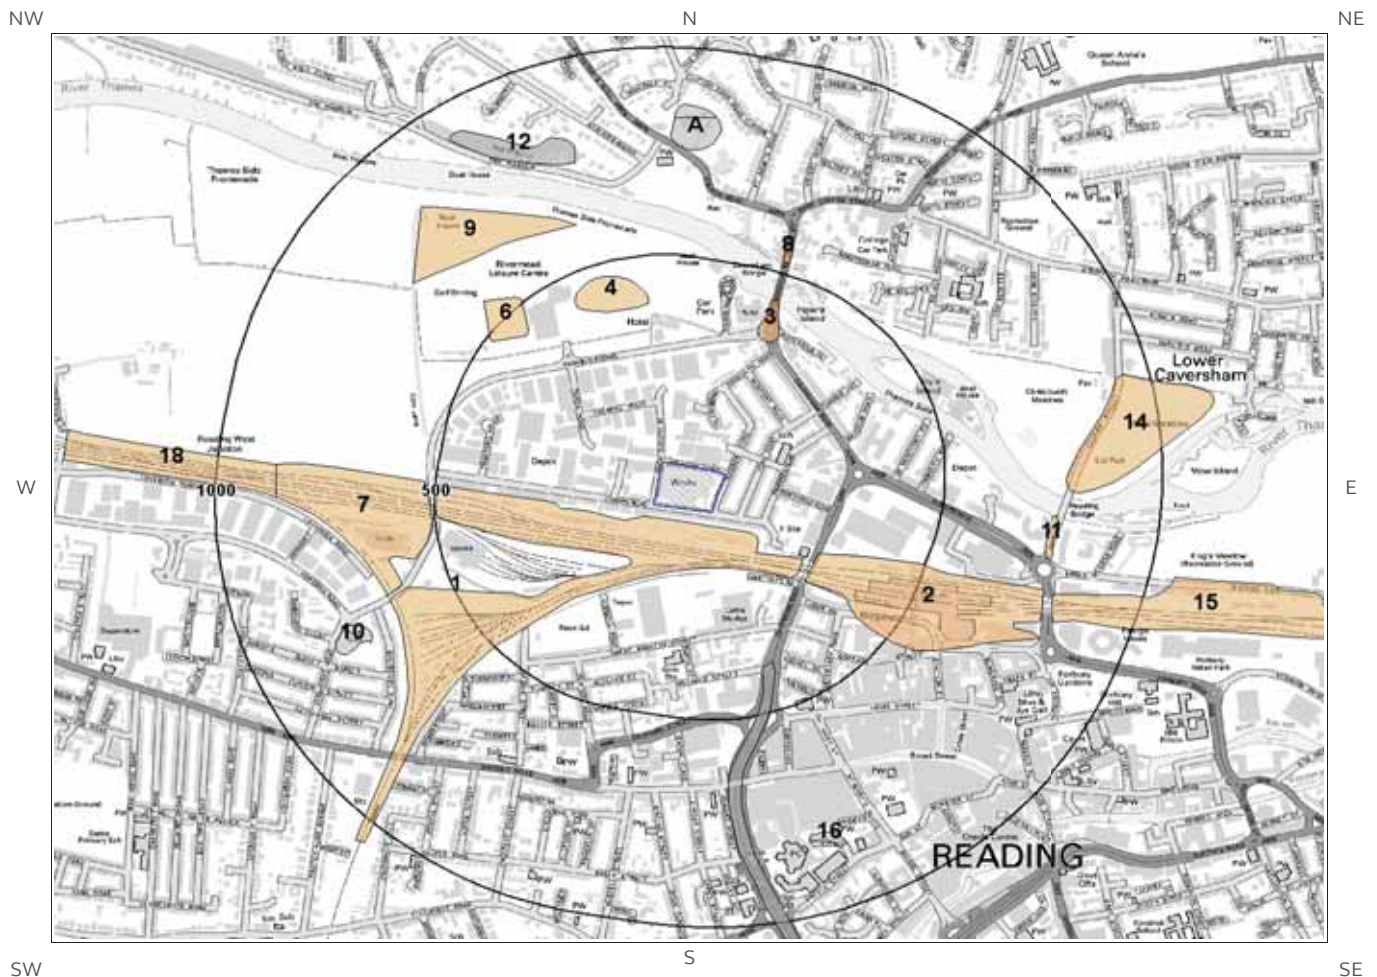

Artificial Ground Legend

© Crown copyright and database rights 2019.
Ordnance Survey licence 100035207.

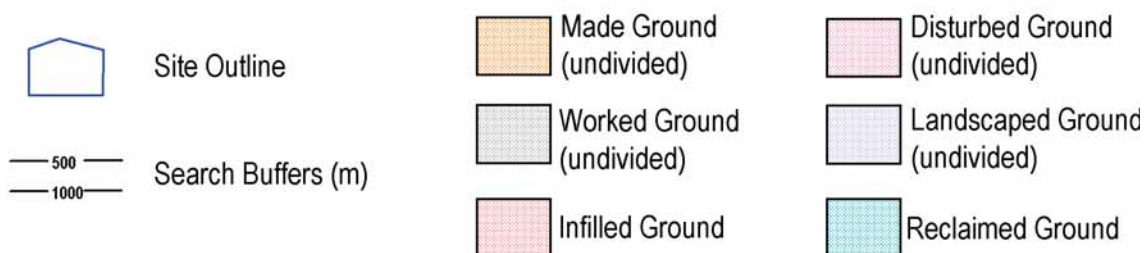

1. Geology 1:10,000 scale


1.1 Artificial Ground

The following geological information represented on the mapping is derived from 1:10,000 scale BGS Geological mapping.

Are there any records of Artificial/ Made Ground within 500m of the study site boundary at 1:10,000 scale? Yes

ID	Distance	Direction	LEX Code	Description	Rock Description
1	30.0	S	MGR-ARTDP	Made Ground (Undivided)	Artificial Deposit
2	260.0	SE	MGR-ARTDP	Made Ground (Undivided)	Artificial Deposit
3	331.0	N	MGR-ARTDP	Made Ground (Undivided)	Artificial Deposit
4	378.0	N	MGR-ARTDP	Made Ground (Undivided)	Artificial Deposit
5	384.0	S	WGR-VOID	Worked Ground (Undivided)	Void
6	435.0	NW	MGR-ARTDP	Made Ground (Undivided)	Artificial Deposit

1.2 Superficial Deposits and Landslips map (1:10,000 scale)

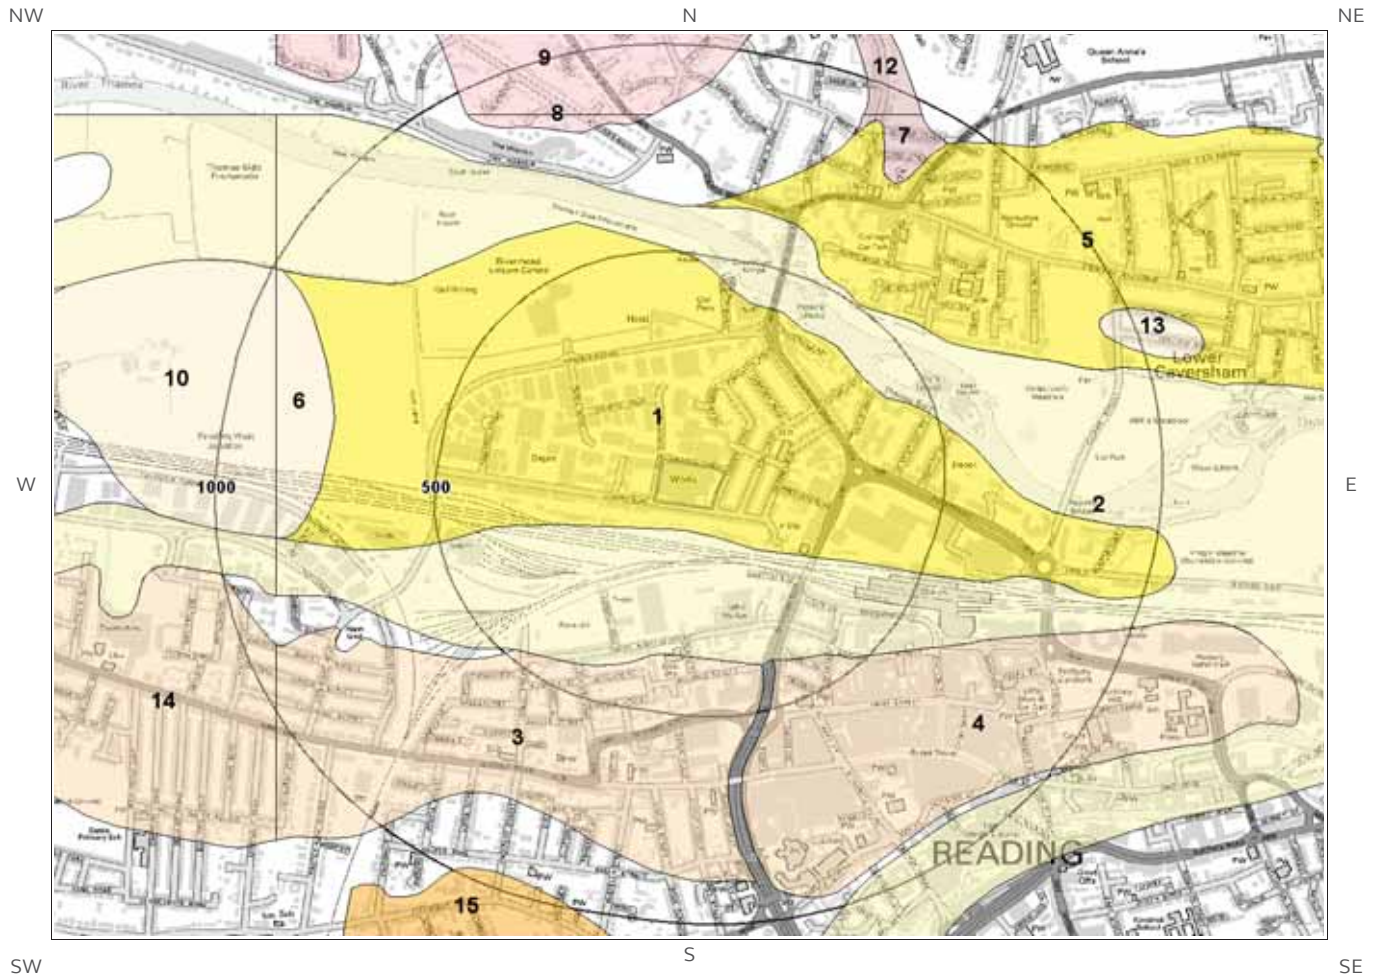

Artificial Ground Legend

© Crown copyright and database rights 2019.
Ordnance Survey licence 100035207.



1.2 Superficial Deposits and Landslips

The following geological information represented on the mapping is derived from 1:10,000 scale BGS Geological mapping

1.2.1 Superficial Deposits/ Drift Geology

Are there any records of Superficial Deposits/ Drift Geology within 500m of the study site boundary at 1:10,000 scale? Yes

ID	Distance (m)	Direction	LEX Code	Description	Rock Description
1	0.0	On Site	LASI-XCZ	Langley Silt Member - Clay And Silt	Clay And Silt
2	58.0	S	ALV-Z	Alluvium - Silt (unlithified Deposits Coding Scheme)	Silt
3	359.0	S	TPGR-XSV	Taplow Gravel Formation - Sand And Gravel	Sand And Gravel
4	388.0	S	TPGR-XSV	Taplow Gravel Formation - Sand And Gravel	Sand And Gravel

1.2.2 Landslip

Are there any records of Landslip within 500m of the study site boundary at 1:10,000 scale?


No

Database searched and no data found.

The geology map for the site and surrounding area are extracted from the BGS Digital Geological Map of Great Britain at 1:10,000 scale

This Geology shows the main components as discrete layers, these are: Artificial / Made Ground, Superficial / Drift Geology and Landslips. These are all displayed with the BGS Lexicon code for the rock unit and BGS sheet number. Not all of the main geological components have nationwide coverage.

1.3 Bedrock and linear features map (1:10,000 scale)

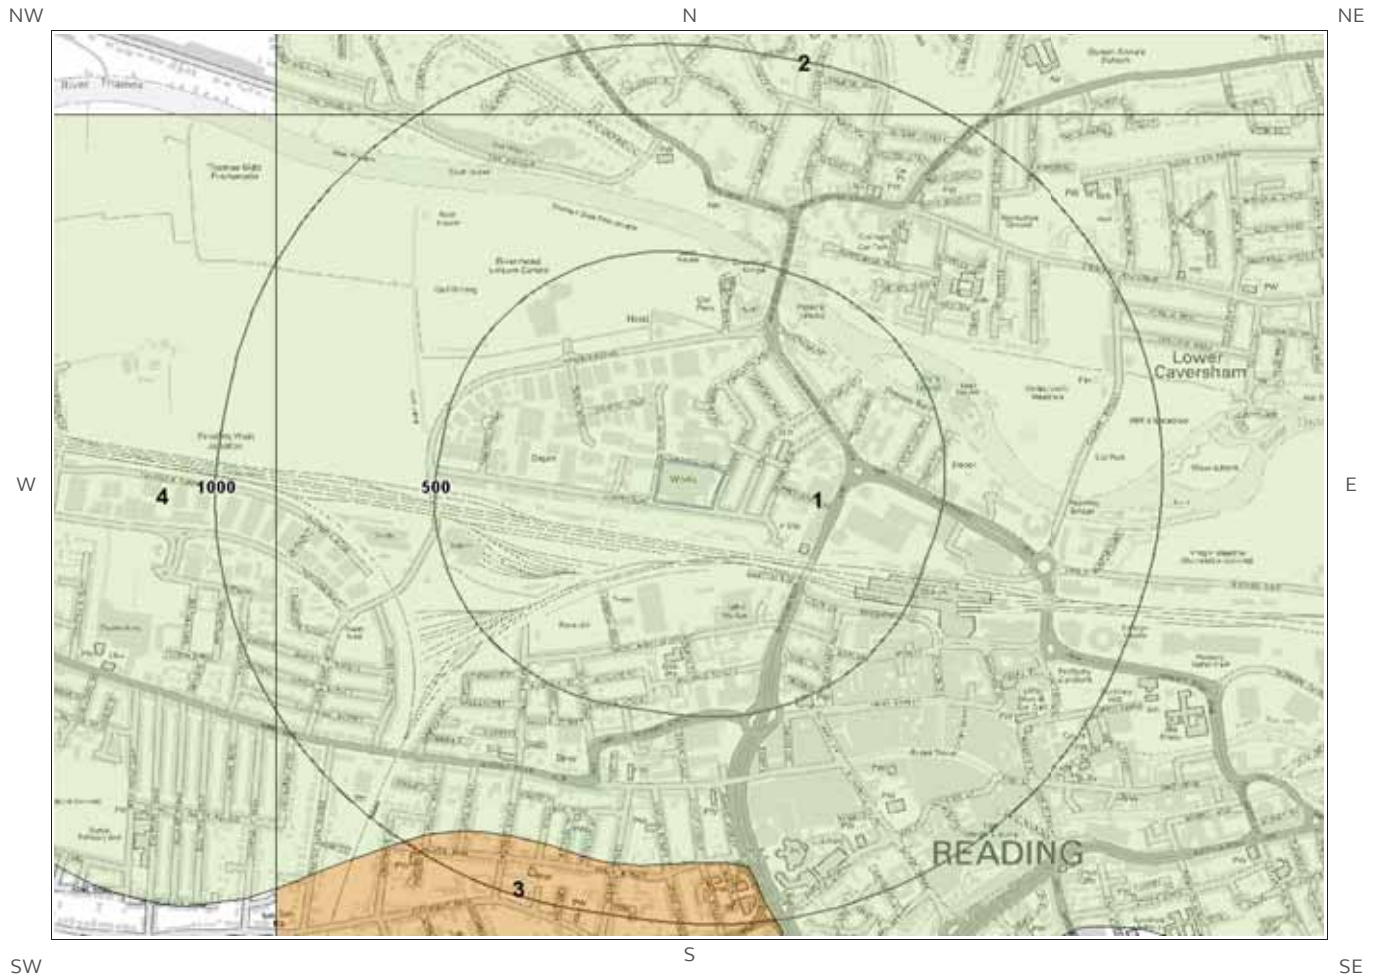

Bedrock and linear features Legend

© Crown copyright and database rights 2019.
Ordnance Survey licence 100035207.



1.3 Bedrock and linear features

The following geological information represented on the mapping is derived from 1:10,000 scale BGS Geological mapping.

1.3.1 Bedrock/ Solid Geology

Records of Bedrock/Solid Geology within 500m of the study site boundary at 1:10,000 scale.

ID	Distance (m)	Direction	LEX Code	Description	Rock Age
1	0.0	On Site	LSNCK-CHLK	Lewes Nodular Chalk Formation, Seaford Chalk Formation And Newhaven Chalk Formation (undifferentiated) - Chalk	Campanian Age - Turonian Age

1.3.2 Linear features

Are there any records of linear features within 500m of the study site boundary at 1:10,000 scale? No


Database searched and no data found at this scale.

The geology map for the site and surrounding area are extracted from the BGS Digital Geological Map of great Britain at 1:10,000 scale.


This Geology shows the main components as discrete layers, these are: Bedrock/ Solid Geology and linear features such as faults. These are all displayed with the BGS Lexicon code for the rock unit and BGS sheet number. Not all of the main geological components have nationwide coverage.

2 Geology 1:50,000 Scale

2.1 Artificial Ground map

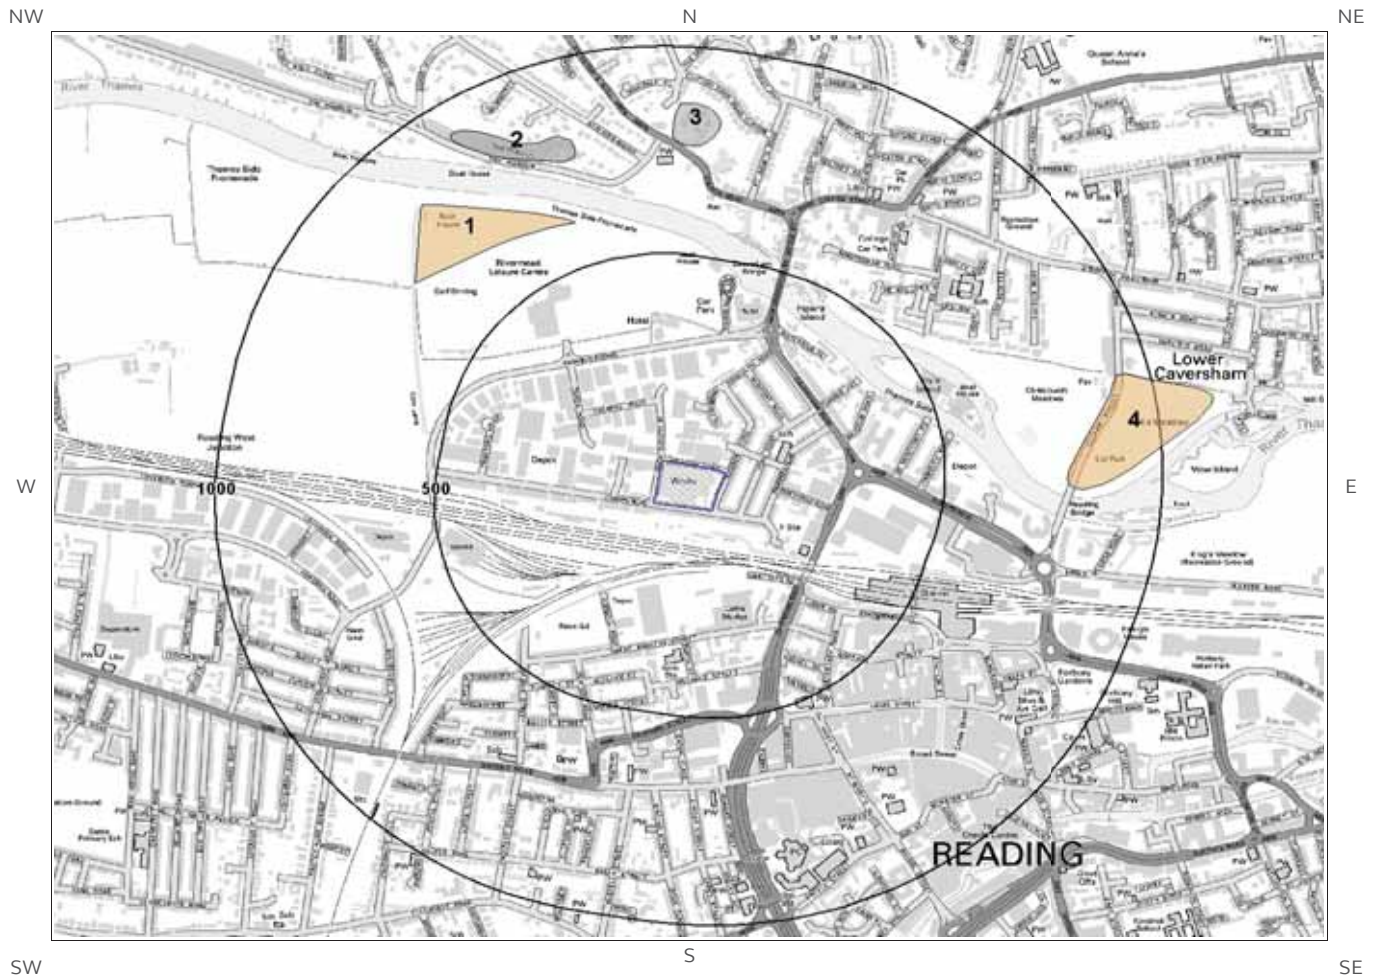

© Crown copyright and database rights 2019.
Ordnance Survey licence 100035207.

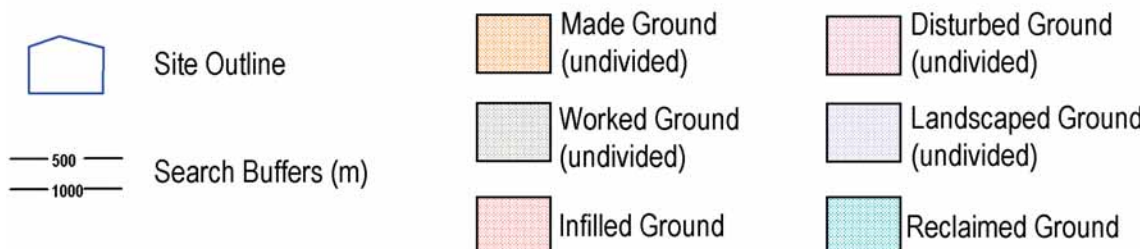

2. Geology 1:50,000 scale

2.1 Artificial Ground

The following geological information represented on the mapping is derived from 1:50,000 scale BGS Geological mapping, Sheet No: 268

2.1.1 Artificial/ Made Ground

Are there any records of Artificial/ Made Ground within 500m of the study site boundary? No


Database searched and no data found.

2.1.2 Permeability of Artificial Ground


Are there any records relating to permeability of artificial ground within the study site boundary? No

Database searched and no data found.

2.2 Superficial Deposits and Landslips map (1:50,000 scale)

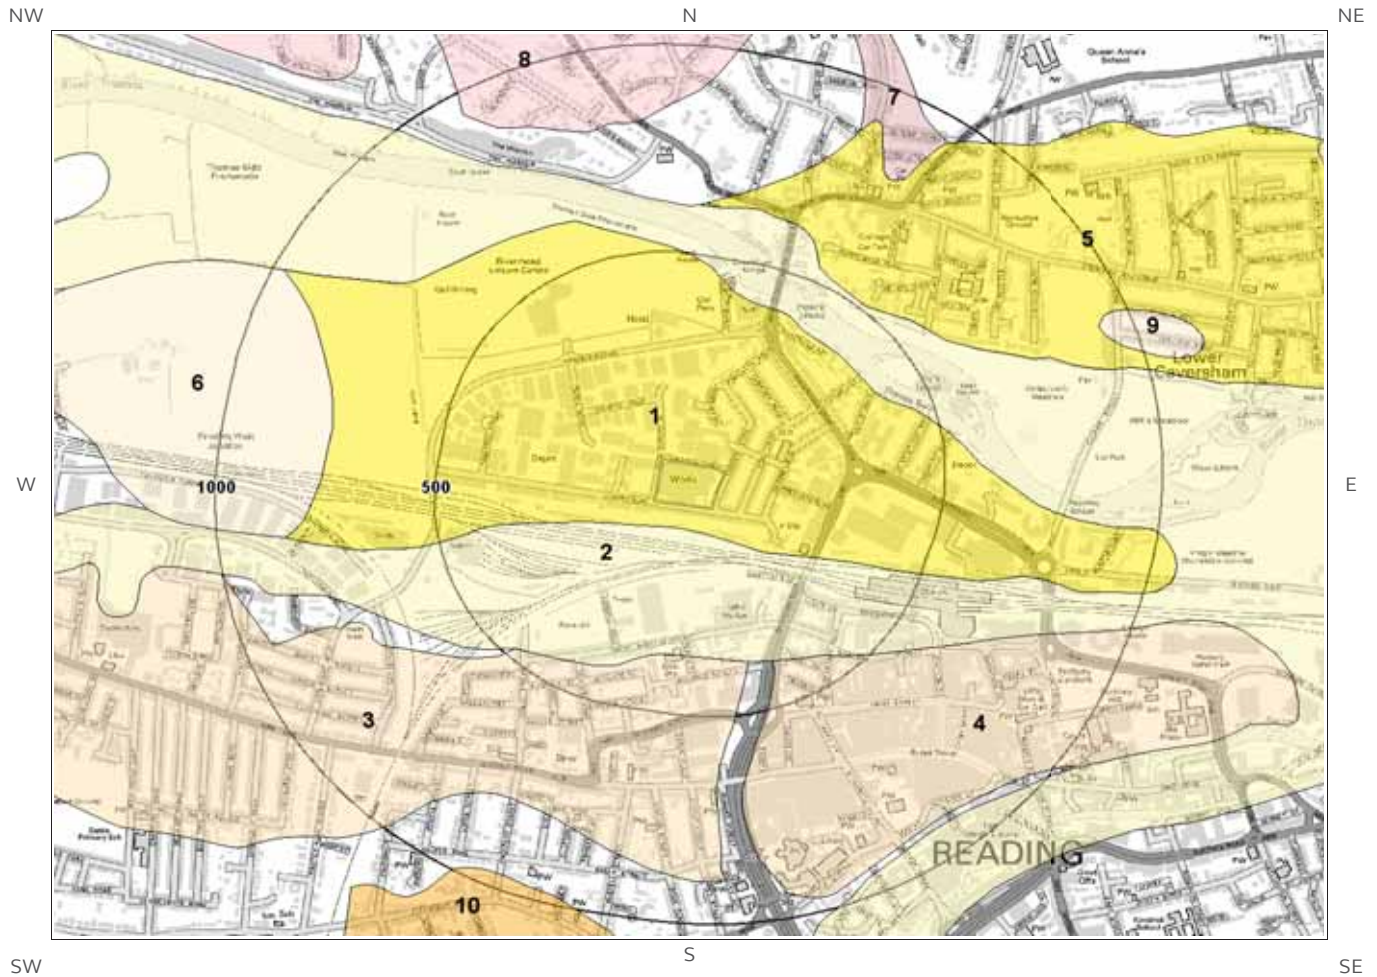

© Crown copyright and database rights 2019.
Ordnance Survey licence 100035207.

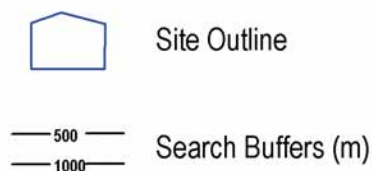

2.2 Superficial Deposits and Landslips

2.2.1 Superficial Deposits/ Drift Geology

Are there any records of Superficial Deposits/ Drift Geology within 500m of the study site boundary? Yes

ID	Distance	Direction	LEX Code	Description	Rock Description
1	0.0	On Site	LASI-XCZ	LANGLEY SILT MEMBER	CLAY AND SILT
2	55.0	S	ALV-XCZSV	ALLUVIUM	CLAY, SILT, SAND AND GRAVEL
3	357.0	S	TPGR-XSV	TAPLOW GRAVEL MEMBER	SAND AND GRAVEL
4	387.0	S	TPGR-XSV	TAPLOW GRAVEL MEMBER	SAND AND GRAVEL

2.2.2 Permeability of Superficial Ground

Are there any records relating to permeability of superficial ground within the study site boundary? Yes

Distance (m)	Direction	Flow Type	Maximum Permeability	Minimum Permeability
0.0	On Site	Mixed	Low	Very Low

2.2.3 Landslip

Are there any records of Landslip within 500m of the study site boundary? No

Database searched and no data found.

The geology map for the site and surrounding area are extracted from the BGS Digital Geological Map of Great Britain at 1:50,000 scale.


This Geology shows the main components as discrete layers, there are: Artificial/ Made Ground, Superficial/ Drift Geology and Landslips. These are all displayed with the BGS Lexicon code for the rock unit and BGS sheet number. Not all of the main geological components have nationwide coverage.

2.2.4 Landslip Permeability

Are there any records relating to permeability of landslips within the study site boundary? No

Database searched and no data found.

2.3 Bedrock and linear features map (1:50,000 scale)

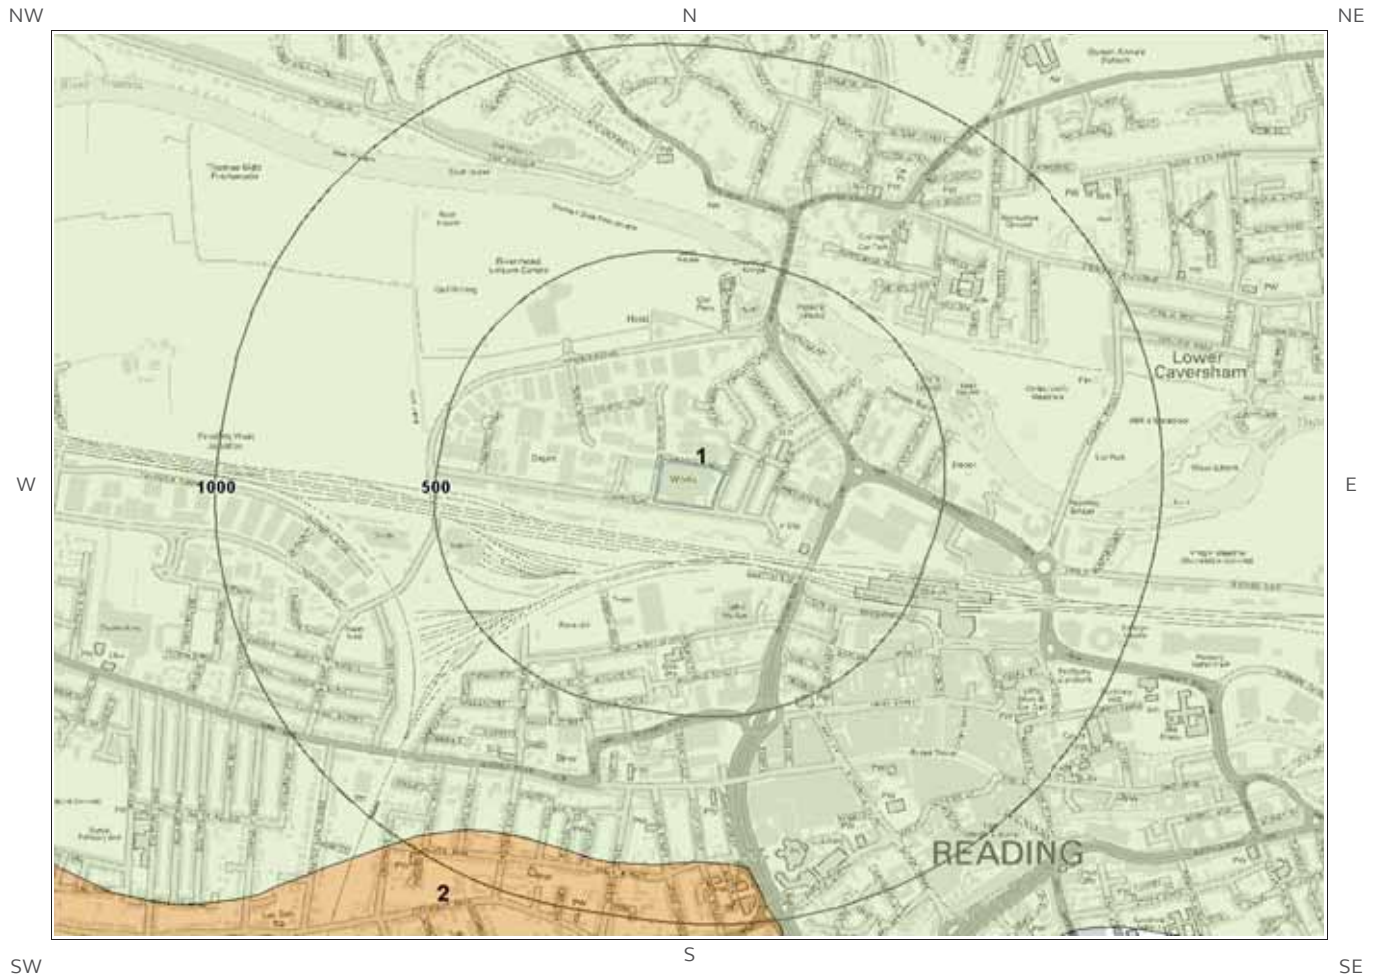

© Crown copyright and database rights 2019.
Ordnance Survey licence 100035207.



2.3 Bedrock, Solid Geology & linear features

The following geological information represented on the mapping is derived from 1:50,000 scale BGS Geological mapping, Sheet No: 268

2.3.1 Bedrock/Solid Geology

Records of Bedrock/Solid Geology within 500m of the study site boundary:

ID	Distance	Direction	LEX Code	Rock Description	Rock Age
1	0.0	On Site	SNCK-CHLK	SEAFORD CHALK FORMATION AND NEWHAVEN CHALK FORMATION (UNDIFFERENTIATED) - CHALK	CONIACIAN

2.3.2 Permeability of Bedrock Ground

Are there any records relating to permeability of bedrock ground within the study site boundary? Yes

Distance	Direction	Flow Type	Maximum Permeability	Minimum Permeability
0.0	On Site	Fracture	Very High	Very High

2.3.3 Linear features

Are there any records of linear features within 500m of the study site boundary? No

Database searched and no data found.

The geology map for the site and surrounding area are extracted from the BGS Digital Geological Map of Great Britain at 1:50,000 scale.

This Geology shows the main components as discrete layers, these are: Bedrock/Solid Geology and linear features such as faults. These are all displayed with the BGS Lexicon code for the rock unit and BGS sheet number. Not all of the main geological components have nation wide coverage.

3 Radon Data

3.1 Radon Affected Areas


Is the property in a Radon Affected Area as defined by the Health Protection Agency (HPA) and if so what percentage of homes are above the Action Level? The property is not in a Radon Affected Area, as less than 1% of properties are above the Action Level.

The radon data in this report is supplied by the BGS/Public Health England and is the definitive map of Radon Affected Areas in Great Britain and Northern Ireland. The dataset was created using long-term radon measurements in over 479,000 homes across Great Britain and 23,000 homes across Northern Ireland, combined with geological data. The dataset is considered accurate to 50m to allow for the margin of error in geological lines, and the findings of this report supercede any answer given in the less accurate Indicative Atlas of Radon in Great Britain, which simplifies the data to give the highest risk within any given 1km grid square. As such, the radon atlas is considered indicative, whereas the data given in this report is considered definitive.

3.2 Radon Protection


Is the property in an area where Radon Protection are required for new properties or extensions to existing ones as described in publication BR211 by the Building Research Establishment? No radon protective measures are necessary.

4 Ground Workings map

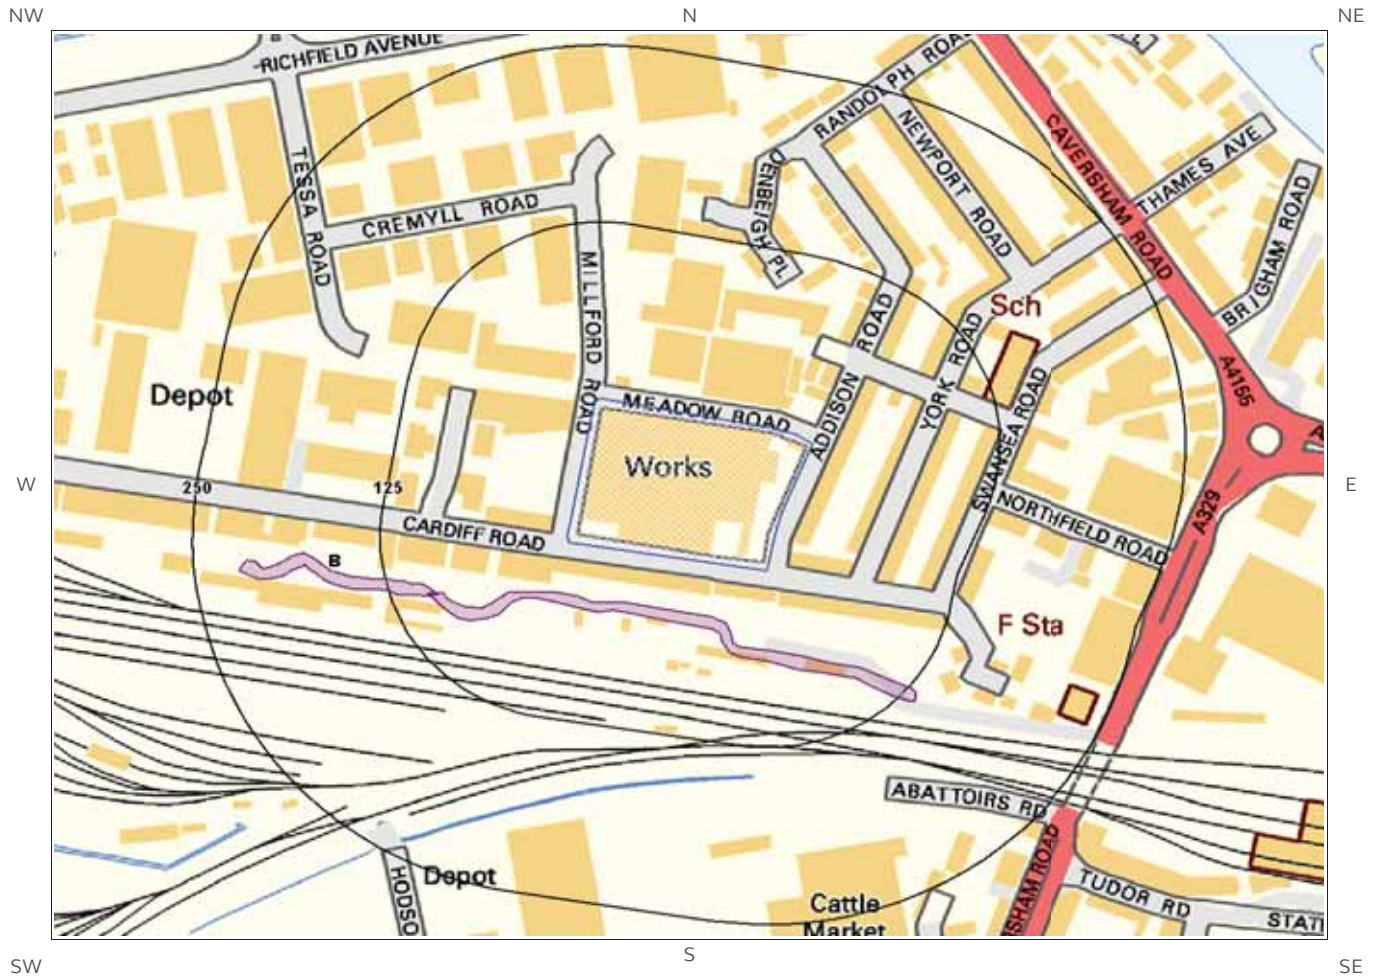

Ground Workings Legend

© Crown copyright and database rights 2019.
Ordnance Survey licence 100035207.

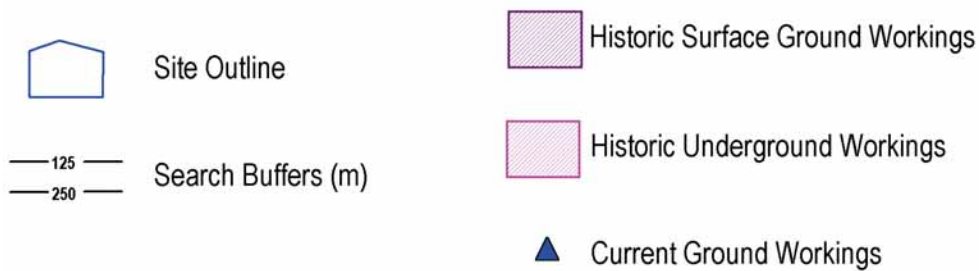

4 Ground Workings

4.1 Historical Surface Ground Working Features derived from Historical Mapping

This dataset is based on Groundsure's unique Historical Land Use Database derived from 1:10,560 and 1:10,000 scale historical mapping

Are there any Historical Surface Ground Working Features within 250m of the study site boundary? Yes

ID	Distance (m)	Direction	NGR	Use	Date
1A	36.0	S	470973 173994	Unspecified Ground Workings	1938
2A	36.0	S	470973 173994	Unspecified Ground Workings	1913
3B	95.0	SW	470709 174044	Unspecified Ground Workings	1938
4B	95.0	SW	470709 174044	Unspecified Ground Workings	1910

4.2 Historical Underground Working Features derived from Historical Mapping

This data is derived from the Groundsure unique Historical Land Use Database. It contains data derived from 1:10,000 and 1:10,560 historical Ordnance Survey Mapping and includes some natural topographical features (Shake Holes for example) as well as manmade features that may have implications for ground stability. Underground and mining features have been identified from surface features such as shafts. The distance that these extend underground is not shown.

Are there any Historical Underground Working Features within 1000m of the study site boundary? No

Database searched and no data found.

4.3 Current Ground Workings

This dataset is derived from the BGS BRITPITS database covering active; inactive mines; quarries; oil wells; gas wells and mineral wharves; and rail deposits throughout the British Isles.


Are there any BGS Current Ground Workings within 1000m of the study site boundary? Yes

The following Current Ground Workings information is provided by British Geological Survey:

ID	Distance (m)	Direction	NGR	Commodity Produced	Pit Name	Type of working	Status
Not shown	745.0	SW	470178 173774	Sand & Gravel	Battle Farm Gravel Pit	A surface mineral working. It may be termed Quarry, Sand Pit, Clay Pit or Opencast Coal Site	Ceased


ID	Distance (m)	Direction	NGR	Commodity Produced	Pit Name	Type of working	Status
Not shown	815.0	N	470960 174980	Chalk	St Peter's Hill Chalk Pit	A surface mineral working. It may be termed Quarry, Sand Pit, Clay Pit or Opencast Coal Site	Ceased

5 Mining, Extraction & Natural Cavities map

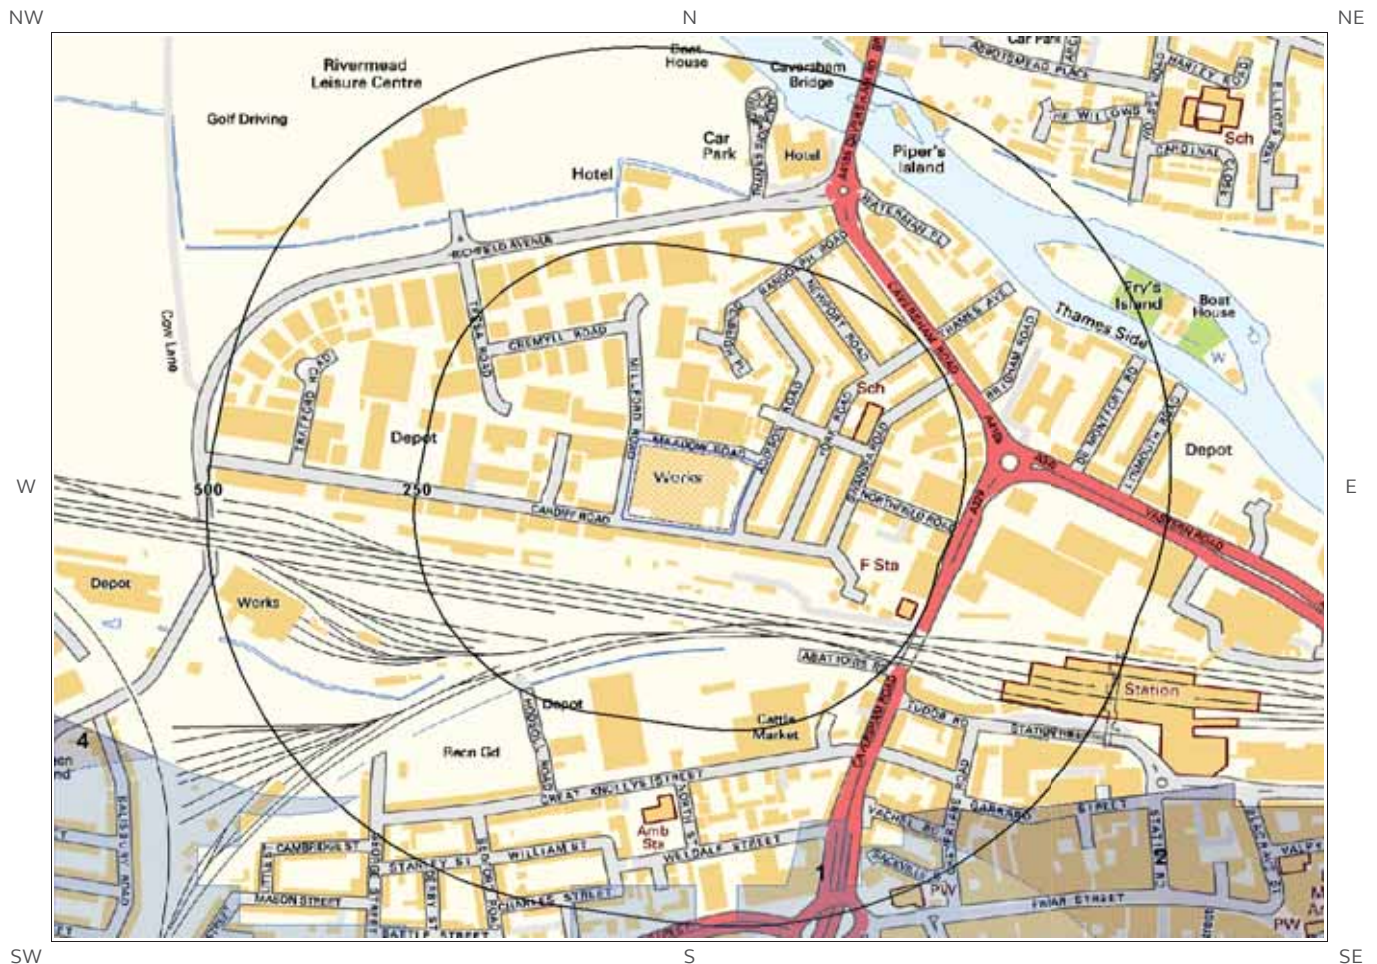

Mining, Extraction and Natural Cavities Legend

© Crown copyright and database rights 2019.
Ordnance Survey licence 100035207.

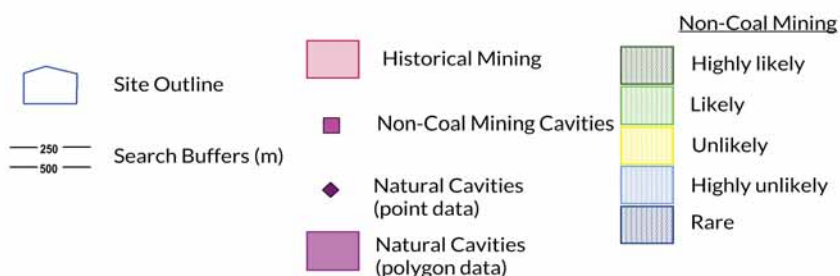

5 Mining, Extraction & Natural Cavities

5.1 Historical Mining

This dataset is derived from Groundsure unique Historical Land-use Database that are indicative of mining or extraction activities.

Are there any Historical Mining areas within 1000m of the study site boundary? No

Database searched and no data found.

5.2 Coal Mining

This dataset provides information as to whether the study site lies within a known coal mining affected area as defined by the coal authority.

Are there any Coal Mining areas within 1000m of the study site boundary? No

Database searched and no data found.

5.3 Johnson Poole and Bloomer

This dataset provides information as to whether the study site lies within an area where JPB hold information relating to mining.

Are there any JPB Mining areas within 1000m of the study site boundary? Yes

The following information provided by JPB is not represented on mapping: Whilst outside of an area where The Coal Authority have information on coal mining activities, Johnson Poole & Bloomer (JPB) have information such as mining plans and maps held within their archive of mining activities that have occurred within 1km of this property. Further details and a quote for services can be obtained by emailing this report to enquiries.gs@jpb.co.uk.

5.4 Non-Coal Mining

This dataset provides information as to whether the study site lies within an area which may have been subject to non-coal historic mining.

Are there any Non-Coal Mining areas within 1000m of the study site boundary? Yes

The following non-coal mining information is provided by the BGS:

ID	Distance (m)	Direction	Name	Commodity	Assessment of likelihood
1	375.0	S	Not available	Chalk	Localised small scale underground mining may have occurred. Potential for difficult ground conditions are unlikely or localised and are at a level where they need not be considered

ID	Distance (m)	Direction	Name	Commodity	Assessment of likelihood
2	411.0	SE	Not available	Chalk	Sporadic underground mining of restricted extent may have occurred. Potential for difficult ground conditions are unlikely and localised and are at a level where they need not be considered
Not shown	613.0	N	Not available	Chalk	Sporadic underground mining of restricted extent may have occurred. Potential for difficult ground conditions are unlikely and localised and are at a level where they need not be considered
4	640.0	SW	Not available	Chalk	Sporadic underground mining of restricted extent may have occurred. Potential for difficult ground conditions are unlikely and localised and are at a level where they need not be considered
Not shown	831.0	N	Not available	Chalk	Sporadic underground mining of restricted extent may have occurred. Potential for difficult ground conditions are unlikely and localised and are at a level where they need not be considered
Not shown	892.0	W	Not available	Chalk	Sporadic underground mining of restricted extent may have occurred. Potential for difficult ground conditions are unlikely and localised and are at a level where they need not be considered
Not shown	947.0	SW	Not available	Chalk	Localised small scale underground mining may have occurred. Potential for difficult ground conditions are unlikely or localised and are at a level where they need not be considered
Not shown	951.0	S	Not available	Chalk	Underground mining is known or considered likely to have occurred within or close to the area. Potential for difficult ground conditions are at a level where they should be considered
Not shown	962.0	S	Not available	Chalk	Underground mining is known or considered likely to have occurred within or close to the area. Potential for difficult ground conditions are at a level where they should be considered
Not shown	973.0	S	Not available	Chalk	Underground mining is known or considered likely to have occurred within or close to the area. Potential for difficult ground conditions are at a level where they should be considered
Not shown	985.0	S	Not available	Chalk	Underground mining is known or considered likely to have occurred within or close to the area. Potential for difficult ground conditions are at a level where they should be considered
Not shown	989.0	S	Not available	Chalk	Underground mining is known or considered likely to have occurred within or close to the area. Potential for difficult ground conditions are at a level where they should be considered

5.5 Non-Coal Mining Cavities

This dataset provides information from the Peter Brett Associates (PBA) mining cavities database (compiled for the national study entitled “Review of mining instability in Great Britain, 1990” PBA has also continued adding to this database) on mineral extraction by mining.

Are there any Non-Coal Mining cavities within 1000m of the study site boundary? Yes

The following Non-Coal Mining Cavities information provided by Peter Brett Associates:

ID	Distance (m)	Direction	NGR	Address	Superficial Deposits	Bedrock Deposits	Extracted Mineral
Not shown	998.0	S	470950 173050	Reading (Coley), Berkshire	-	Lambeth Group, Upper Chalk Formation	Chalk
Not shown	999.0	S	470940 173050	Reading (Coley), Berkshire	-	Lambeth Group, Upper Chalk Formation	Chalk

5.6 Natural Cavities

This dataset provides information based on the Peter Brett Associates natural cavities database. The dataset is made up of points and polygons. Where polygons are used these represent an area in which it is expected the cavities could be found. It does not indicate that cavities are present everywhere within the polygon, and caution should be used in the interpretation of this data.

Are there any Natural Cavities within 1000m of the study site boundary? Yes

The following Natural Cavities information provided by Peter Brett Associates:

ID	Distance (m)	Direction	NGR	Superficial Deposits	Bedrock Deposits	Cavity Type and Number
Not shown	656.0	S	471100 173400	Taplow Gravel	Chalk Group	Solution Pipe x 3
Not shown	821.0	SE	471500 173400	Taplow Gravel	Chalk Group	Solution Pipe x 3
Not shown	847.0	S	471010 173200	-	Chalk Group, Lambeth Group	Solution Widened Joint or Fissure x 3
Not shown	852.0	SE	471550 173400	Taplow Gravel	Chalk Group	Solution Pipe x 5
Not shown	902.0	SE	471500 173300	Taplow Gravel	Chalk Group	Solution Pipe x 1
Not shown	939.0	SE	471400 173200	Taplow Gravel	Chalk Group	Solution Pipe x 2
Not shown	987.0	S	470980 173060	-	Chalk Group, Lambeth Group	Solution Pipe x 1

5.7 Brine Extraction

This data provides information from the Cheshire Brine Subsidence Compensation Board.

Are there any Brine Extraction areas within 1000m of the study site boundary? No

Database searched and no data found.

5.8 Gypsum Extraction

This dataset provides information on Gypsum extraction from British Gypsum records.

Are there any Gypsum Extraction areas within 1000m of the study site boundary? No

Database searched and no data found.

5.9 Tin Mining

This dataset provides information on tin mining areas and is derived from tin mining records. This search is based upon postcode information to a sector level..

Are there any Tin Mining areas within 1000m of the study site boundary?

No

Database searched and no data found.

5.10 Clay Mining

This dataset provides information on Kaolin and Ball Clay mining from relevant mining records.


Are there any Clay Mining areas within 1000m of the study site boundary?

No

Database searched and no data found.


6 Natural Ground Subsidence

6.1 Shrink-Swell Clay map

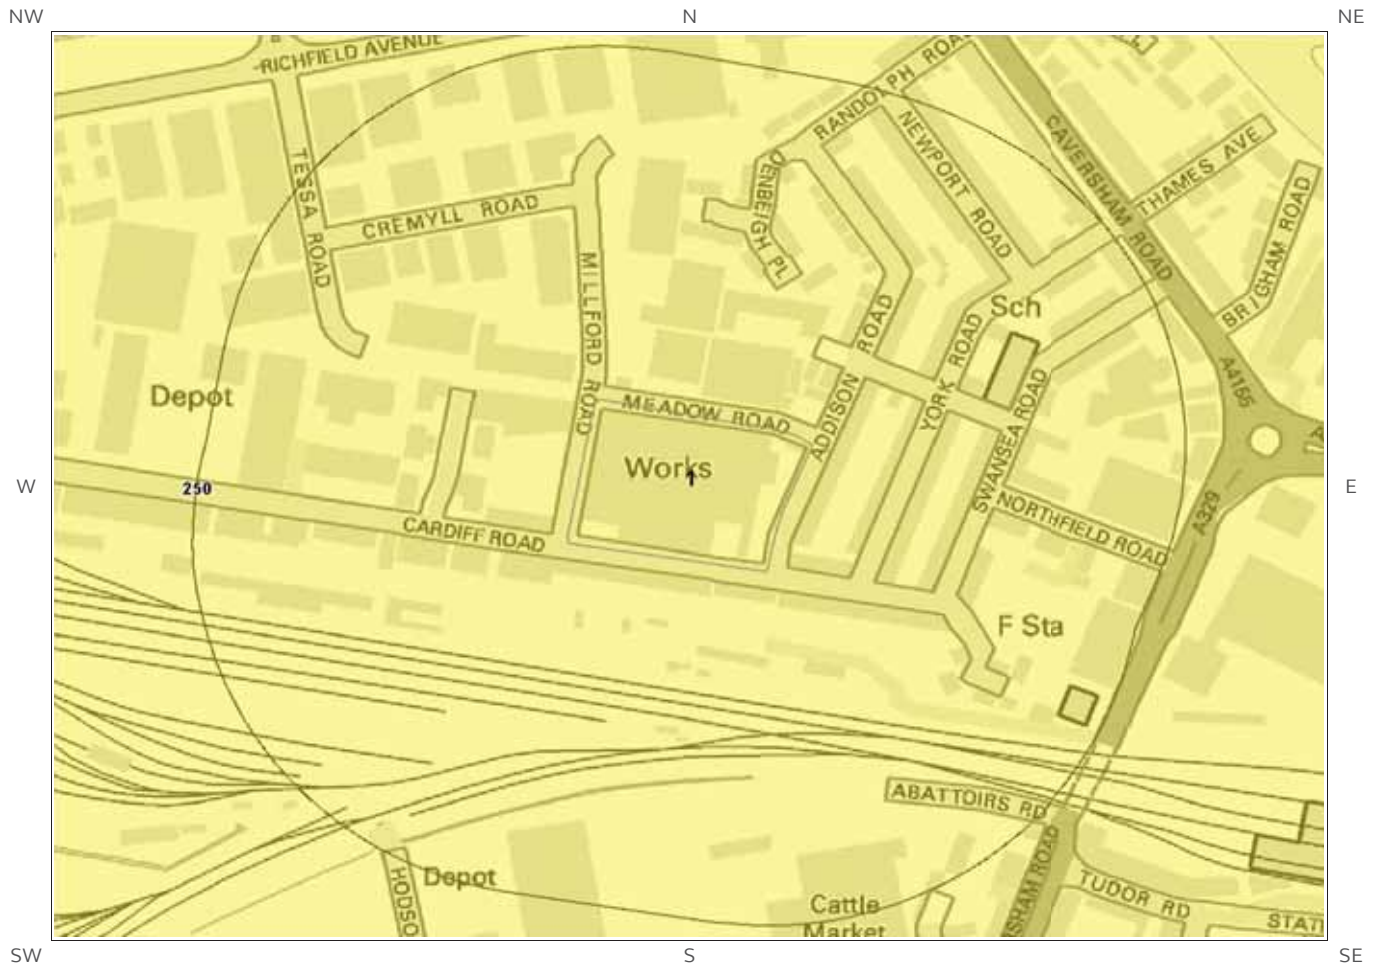


Shrink Swell Clay Legend

© Crown copyright and database rights 2019.
Ordnance Survey licence 100035207.

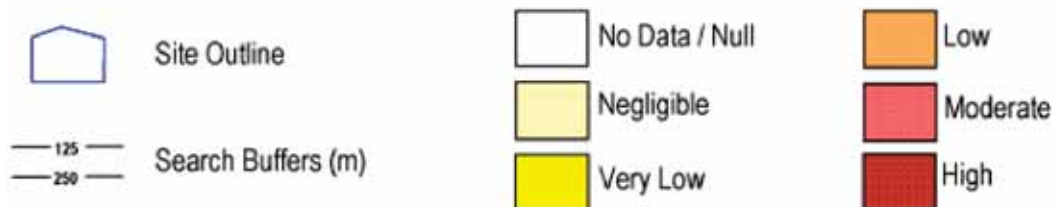


6.2 Landslides map

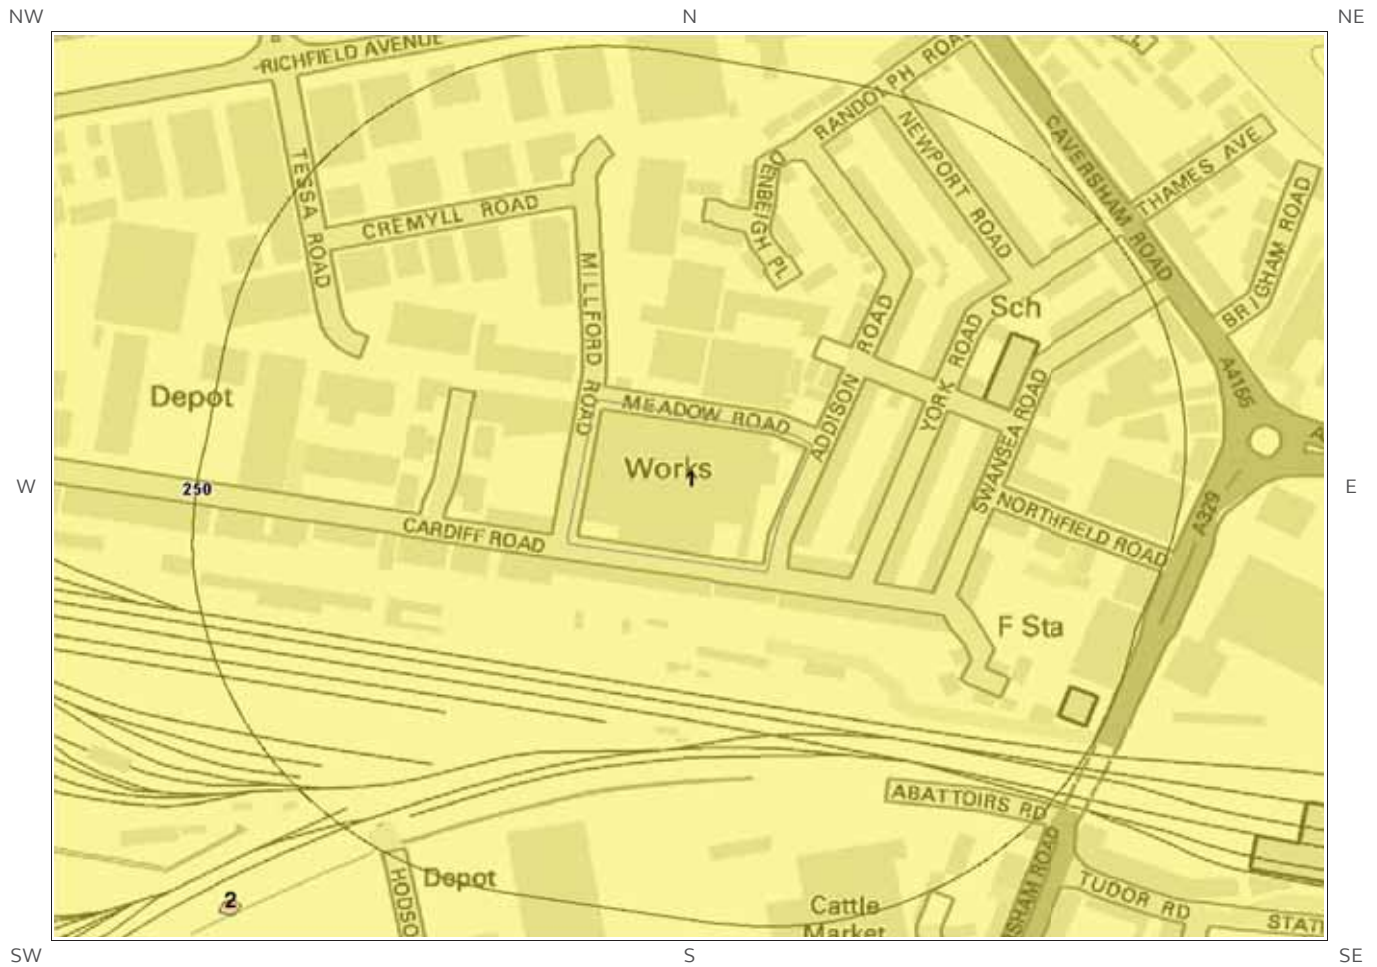


Landslides Legend

© Crown copyright and database rights 2019.
Ordnance Survey licence 100035207.

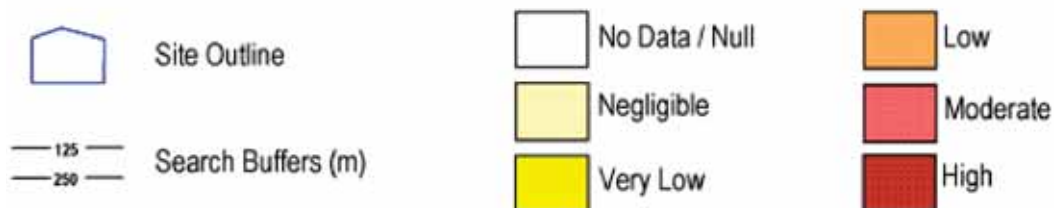


6.3 Ground Dissolution of Soluble Rocks map

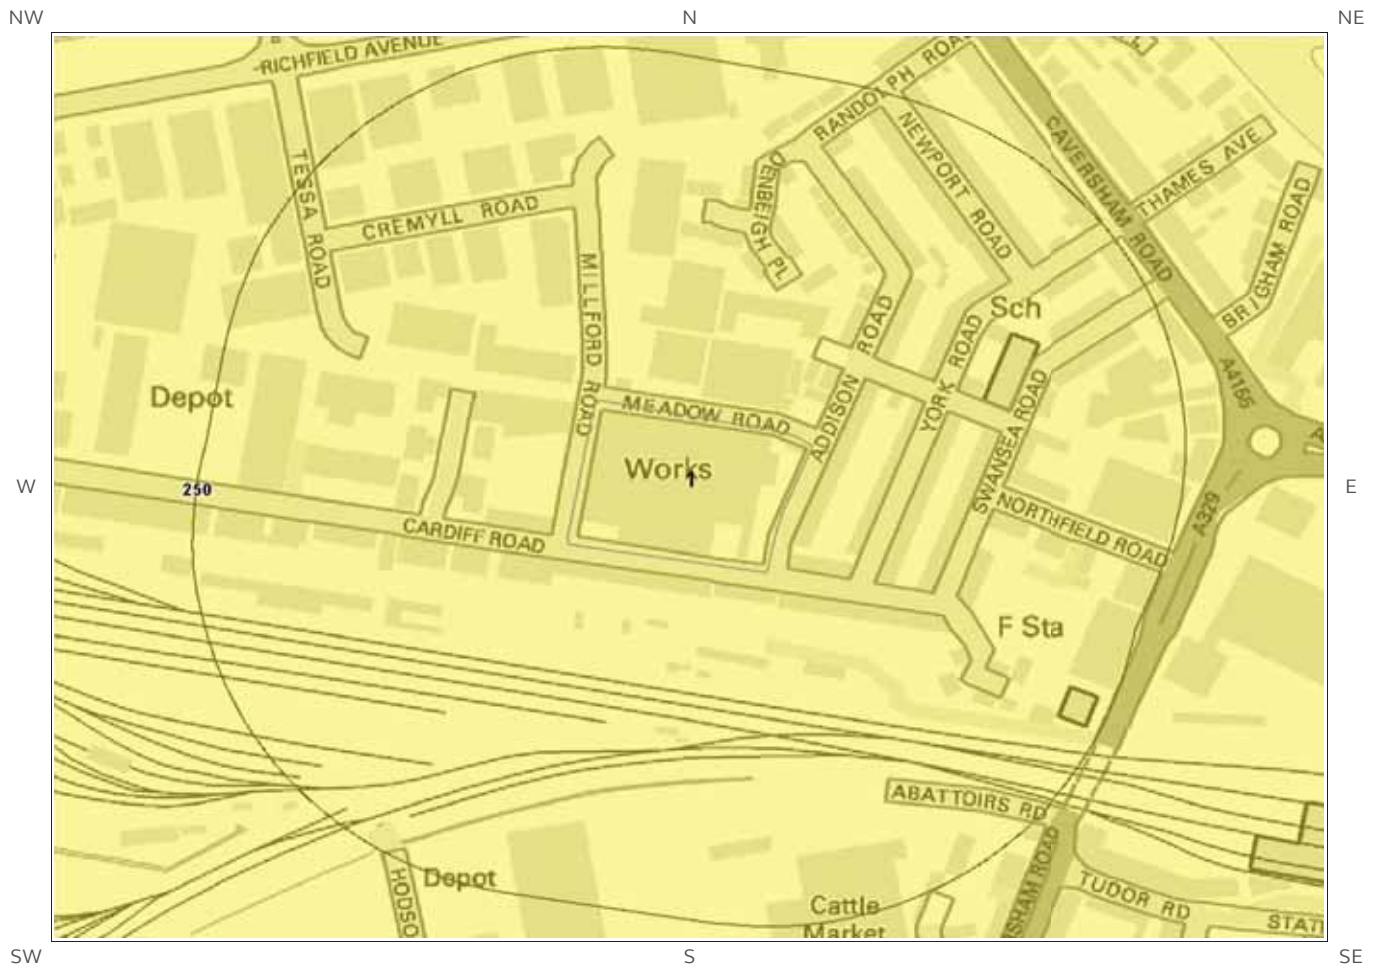

Ground Dissolution
Soluble Rocks Legend

© Crown copyright and database rights 2019.
Ordnance Survey licence 100035207.

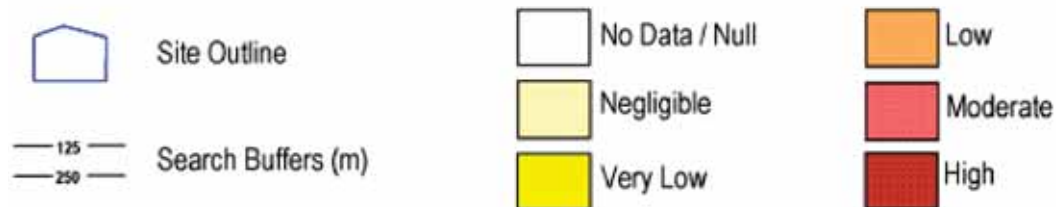


6.4 Compressible Deposits map




Compressible Deposits Legend

© Crown copyright and database rights 2019.
Ordnance Survey licence 100035207.

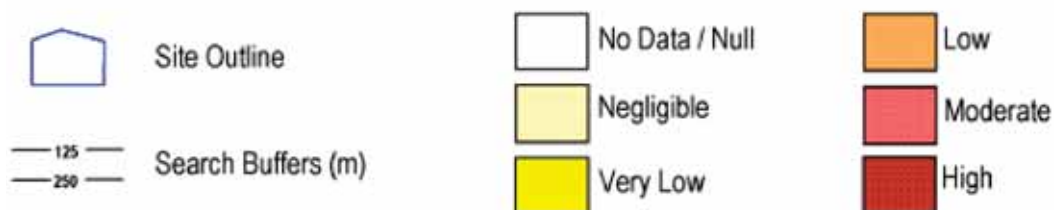


6.5 Collapsible Deposits map

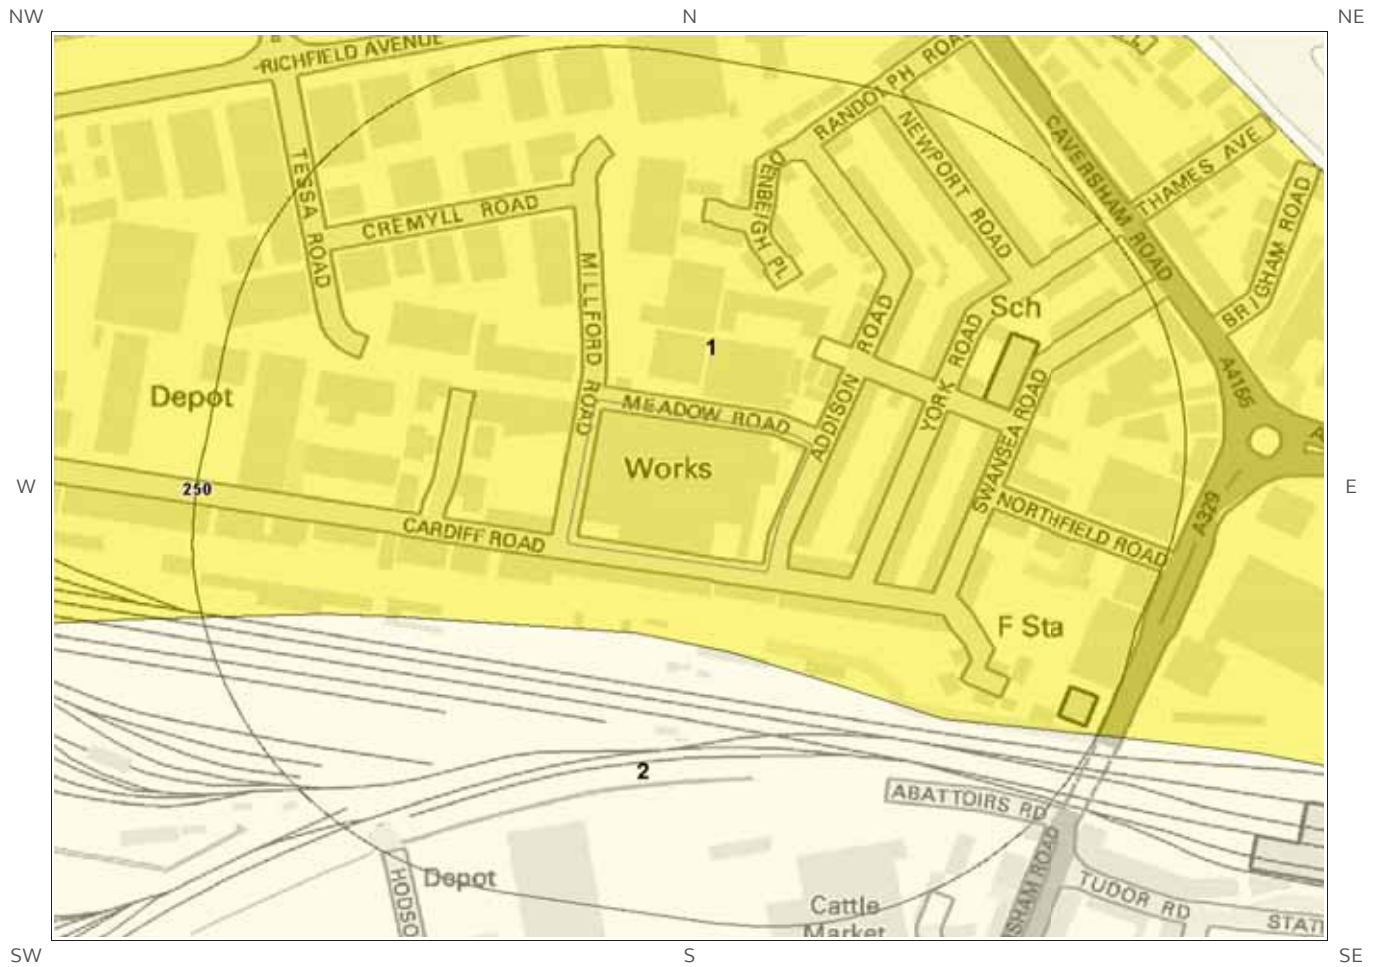


Collapsible Deposits Legend

© Crown copyright and database rights 2019.
Ordnance Survey licence 100035207.

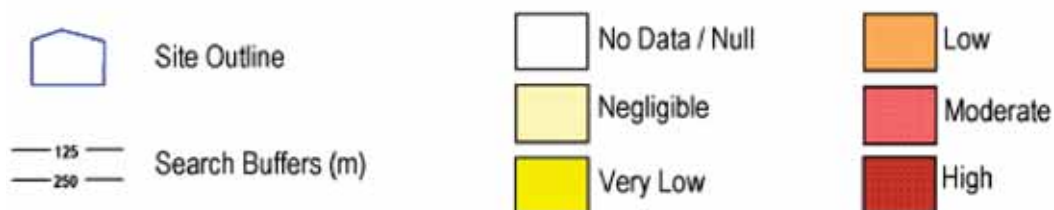


6.6 Running Sand map

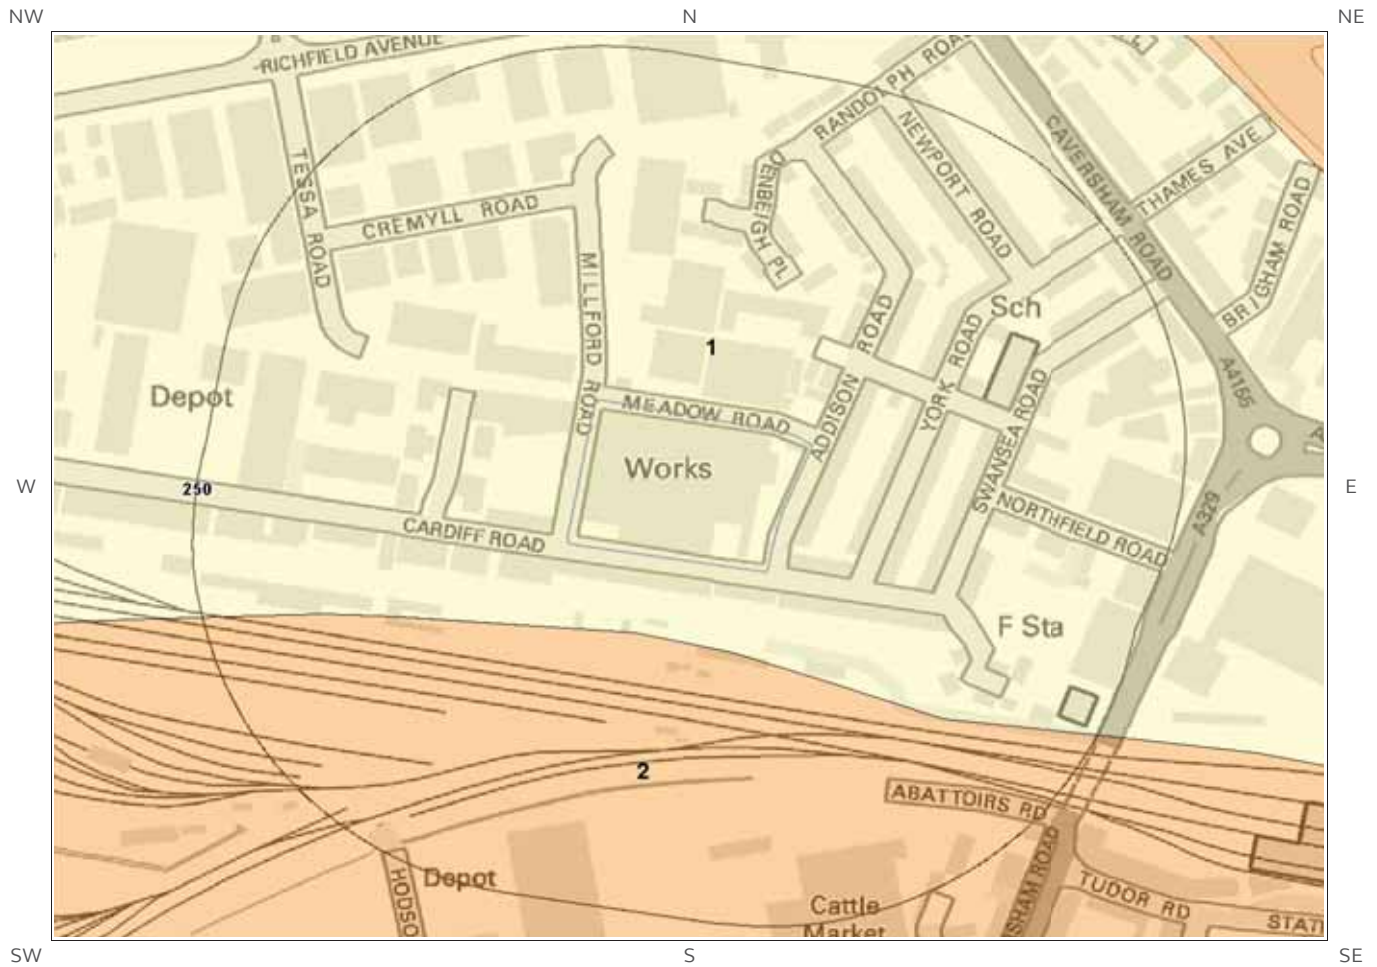

Running Sand Legend

© Crown copyright and database rights 2019.
Ordnance Survey licence 100035207.

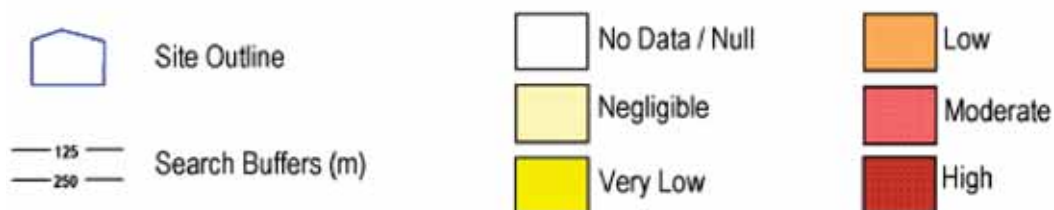

6 Natural Ground Subsidence

The National Ground Subsidence rating is obtained through the 6 natural ground stability hazard datasets, which are supplied by the British Geological Survey (BGS).

The following GeoSure data represented on the mapping is derived from the BGS Digital Geological map of Great Britain at 1:50,000 scale.

What is the maximum hazard rating of natural subsidence within the study site** boundary? **Very Low**

6.1 Shrink-Swell Clays

The following Shrink Swell information provided by the British Geological Survey:

ID	Distance (m)	Direction	Hazard Rating	Details
1	0.0	On Site	Very Low	Ground conditions predominantly low plasticity. No special actions required to avoid problems due to shrink-swell clays. No special ground investigation required, and increased construction costs or increased financial risks are unlikely due to potential problems with shrink-swell clays.

6.2 Landslides

The following Landslides information provided by the British Geological Survey:

ID	Distance (m)	Direction	Hazard Rating	Details
1	0.0	On Site	Very Low	Slope instability problems are unlikely to be present. No special actions required to avoid problems due to landslides. No special ground investigation required, and increased construction costs or increased financial risks are unlikely due to potential problems with landslides.

6.3 Ground Dissolution of Soluble Rocks

The following Ground Dissolution information provided by the British Geological Survey:

ID	Distance (m)	Direction	Hazard Rating	Details
1	0.0	On Site	Very Low	Significant soluble rocks are present. Problems unlikely except with considerable surface or subsurface water flow. No special actions required to avoid problems due to soluble rocks. No special ground investigation required or increased construction costs are likely. An increase in financial risk due to potential problems with soluble rocks is unlikely.

* This includes an automatically generated 50m buffer zone around the site

6.4 Compressible Deposits

The following Compressible Deposits information provided by the British Geological Survey:

ID	Distance (m)	Direction	Hazard Rating	Details
1	0.0	On Site	Negligible	No indicators for compressible deposits identified. No special actions required to avoid problems due to compressible deposits. No special ground investigation required, and increased construction costs or increased financial risks are unlikely due to potential problems with compressible deposits.

6.5 Collapsible Deposits

The following Collapsible Rocks information provided by the British Geological Survey:


ID	Distance (m)	Direction	Hazard Rating	Details
1	0.0	On Site	Very Low	Deposits with potential to collapse when loaded and saturated are unlikely to be present. No special ground investigation required or increased construction costs or increased financial risk due to potential problems with collapsible deposits.

6.6 Running Sands

The following Running Sands information provided by the British Geological Survey:

ID	Distance (m)	Direction	Hazard Rating	Details
1	0.0	On Site	Negligible	No indicators for running sand identified. No special actions required to avoid problems due to running sand. No special ground investigation required, and increased construction costs or increased financial risks are unlikely due to potential problems with running sand.

7 Borehole Records map

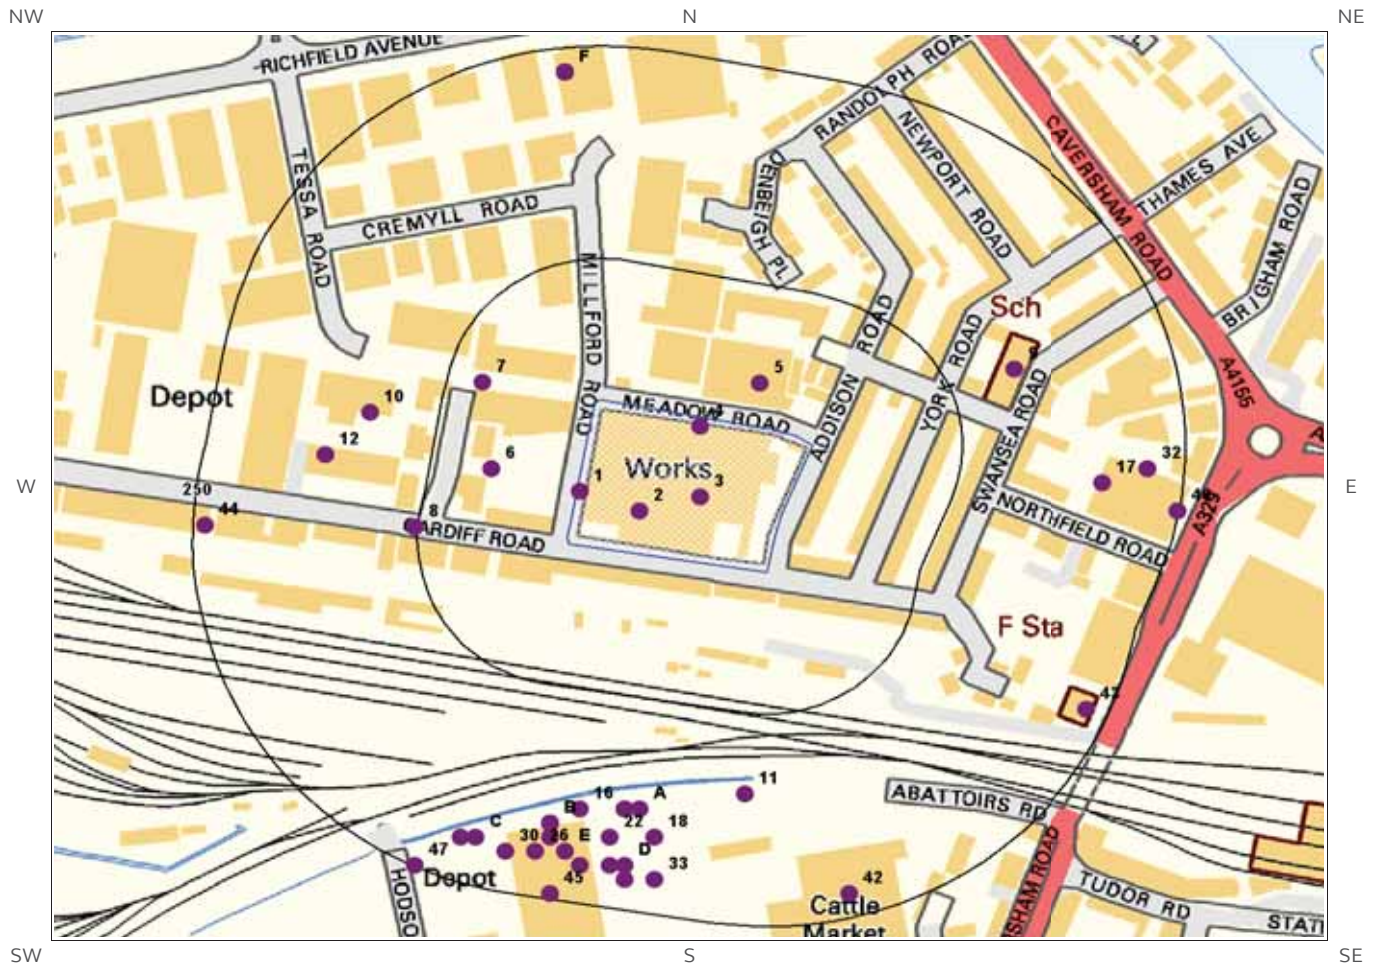

Borehole Records Legend

© Crown copyright and database rights 2019.
Ordnance Survey licence 100035207.



7 Borehole Records

The systematic analysis of data extracted from the BGS Borehole Records database provides the following information.

Records of boreholes within 250m of the study site boundary:

47

ID	Distance (m)	Direction	NGR	BGS Reference	Drilled Length	Borehole Name
1	0.0	On Site	470870 174104	SU77SW861	6.0	QTR DEPOT CARDIFF ROAD READING 2/2A
2	0.0	On Site	470910 174090	SU77SW660	15.24	ADDISON ROAD READING
3	0.0	On Site	470950 174100	SU77SW190	11.43	14 CROSS ST READING
4	0.0	On Site	470950 174150	SU77SW649	18.28	MEADOW ROAD READING
5	30.0	N	470990 174180	SU77SW48	45.72	MEADOW ROAD WORKS CAVERSHAM
6	59.0	W	470811 174120	SU77SW862	6.0	QTR DEPOT CARDIFF ROAD READING 3
7	77.0	W	470805 174181	SU77SW860	6.0	QTR DEPOT CARDIFF ROAD READING 1
8	102.0	W	470760 174079	SU77SW863	6.0	QTR DEPOT CARDIFF ROAD READING 4
9	144.0	E	471160 174190	SU77SW49	7.31	SCHOOL BOARD SWANSEA ROAD
10	146.0	W	470730 174160	SU77SW659	4.57	CARDIFF ROAD READING
11	158.0	S	470980 173890	SU77SW46	91.44	THE ABATTOIRS READING
12	170.0	W	470700 174130	SU77SW658	3.65	CARDIFF ROAD READING
13A	178.0	S	470910 173880	SU77SW1188	-1.0	READING BUS GARAGE 96/9
14A	180.0	S	470900 173880	SU77SW1080	-1.0	GREAT KNOLLYS STREET READING BERKSHIRE TP 7
15A	180.0	S	470900 173880	SU77SW1173	-1.0	GREAT KNOLLYS STREET READING TP96/6
16	184.0	S	470870 173880	SU77SW1051	-1.0	GREAT KNOLLYS STREET READING BERKSHIRE TP 5
17	196.0	E	471220 174110	SU77SW661	22.86	81 CAVERSHAM ROAD READING
18	196.0	S	470920 173860	SU77SW1175	-1.0	GREAT KNOLLYS STREET READING TP96/8
19B	197.0	S	470850 173870	SU77SW1046	-1.0	GREAT KNOLLYS STREET READING BERKSHIRE 3
20B	197.0	S	470850 173870	SU77SW1079	-1.0	GREAT KNOLLYS STREET READING BERKSHIRE TP 6
21B	197.0	S	470850 173870	SU77SW1179	-1.0	GREAT KNOLLYS STREET READING WS96/1

ID	Distance (m)	Direction	NGR	BGS Reference	Drilled Length	Borehole Name
22	201.0	S	470890 173860	SU77SW1070	-1.0	GREAT KNOLLYS STREET READING BERKSHIRE 2
23B	207.0	S	470850 173860	SU77SW1177	-1.0	GREAT KNOLLYS STREET READING TP96/10
24E	215.0	S	470860 173850	SU77SW1168	-1.0	GREAT KNOLLYS STREET READING TP96/1
25C	217.0	S	470800 173860	SU77SW1069	-1.0	GREAT KNOLLYS STREET READING BERKSHIRE 1
26	218.0	S	470840 173850	SU77SW1052	-1.0	GREAT KNOLLYS STREET READING BERKSHIRE TP 6
27D	219.0	S	470900 173840	SU77SW1161	-1.0	GREAT KNOLLYS STREET READING 96/2
28C	220.0	S	470790 173860	SU77SW1077	-1.0	GREAT KNOLLYS STREET READING BERKSHIRE TP 4
29D	221.0	S	470890 173840	SU77SW1160	-1.0	GREAT KNOLLYS STREET READING 96/1
30	221.0	S	470820 173850	SU77SW1078	-1.0	GREAT KNOLLYS STREET READING BERKSHIRE TP 5
31E	224.0	S	470870 173840	SU77SW1050	-1.0	GREAT KNOLLYS STREET READING BERKSHIRE TP 4
32	225.0	E	471250 174120	SU77SW623	19.4	CAVERSHAM ROAD READING A
33	226.0	S	470920 173830	SU77SW1176	-1.0	GREAT KNOLLYS STREET READING TP96/9
34D	229.0	S	470900 173830	SU77SW1162	-1.0	GREAT KNOLLYS STREET READING 96/3
35F	232.0	N	470860 174400	SU77SW823	3.4	RICHFIELD AVENUE- READING FOR PROPOSED NEW PORSH SHOWROOM TP 4
36F	232.0	N	470860 174400	SU77SW821	4.2	RICHFIELD AVENUE- READING FOR PROPOSED NEW PORSH SHOWROOM TP 2
37F	232.0	N	470860 174400	SU77SW820	3.6	RICHFIELD AVENUE- READING FOR PROPOSED NEW PORSH SHOWROOM TP 1
38F	232.0	N	470860 174400	SU77SW822	3.6	RICHFIELD AVENUE- READING FOR PROPOSED NEW PORSH SHOWROOM TP 3
39F	232.0	N	470860 174400	SU77SW818	15.0	RICHFIELD AVENUE- READING FOR PROPOSED NEW PORSH SHOWROOM 1
40F	232.0	N	470860 174400	SU77SW819	14.5	RICHFIELD AVENUE- READING FOR PROPOSED NEW PORSH SHOWROOM 2
41F	232.0	N	470860 174400	SU77SW824	3.7	RICHFIELD AVENUE- READING FOR PROPOSED NEW PORSH SHOWROOM TP 5
42	234.0	S	471050 173820	SU77SW51	10.05	CATTLE MARKET READING

ID	Distance (m)	Direction	NGR	BGS Reference	Drilled Length	Borehole Name
43	236.0	SE	471210 173950	SU77SW44	5.79	CAVERSHAM ROAD READING
44	242.0	W	470620 174080	SU77SW648	18.29	CARDIFF ROAD READING
45	246.0	S	470850 173820	SU77SW1071	-1.0	GREAT KNOLLYS STREET READING BERKSHIRE 3
46	249.0	E	471270 174090	SU77SW662	3.96	81 CAVERSHAM ROAD READING
47	249.0	SW	470760 173840	SU77SW1174	-1.0	GREAT KNOLLYS STREET READING TP96/7

The borehole records are available using the hyperlinks below: Please note that if the donor of the borehole record has requested the information be held as commercial-in-confidence, the additional data will be held separately by the BGS and a formal request must be made for its release.

#1: scans.bgs.ac.uk/sobi_scans/boreholes/15637606
 #2: scans.bgs.ac.uk/sobi_scans/boreholes/428812
 #3: scans.bgs.ac.uk/sobi_scans/boreholes/428342
 #4: scans.bgs.ac.uk/sobi_scans/boreholes/428801
 #5: scans.bgs.ac.uk/sobi_scans/boreholes/428200
 #6: scans.bgs.ac.uk/sobi_scans/boreholes/15637607
 #7: scans.bgs.ac.uk/sobi_scans/boreholes/15637605
 #8: scans.bgs.ac.uk/sobi_scans/boreholes/15637608
 #9: scans.bgs.ac.uk/sobi_scans/boreholes/428201
 #10: scans.bgs.ac.uk/sobi_scans/boreholes/428811
 #11: scans.bgs.ac.uk/sobi_scans/boreholes/428198
 #12: scans.bgs.ac.uk/sobi_scans/boreholes/428810
 #17: scans.bgs.ac.uk/sobi_scans/boreholes/428813
 #32: scans.bgs.ac.uk/sobi_scans/boreholes/428775
 #35F: scans.bgs.ac.uk/sobi_scans/boreholes/15617885
 #36F: scans.bgs.ac.uk/sobi_scans/boreholes/15617880
 #37F: scans.bgs.ac.uk/sobi_scans/boreholes/15617878
 #38F: scans.bgs.ac.uk/sobi_scans/boreholes/15617883
 #39F: scans.bgs.ac.uk/sobi_scans/boreholes/15617870
 #40F: scans.bgs.ac.uk/sobi_scans/boreholes/15617876
 #41F: scans.bgs.ac.uk/sobi_scans/boreholes/15617887
 #42: scans.bgs.ac.uk/sobi_scans/boreholes/428203
 #43: scans.bgs.ac.uk/sobi_scans/boreholes/428196
 #44: scans.bgs.ac.uk/sobi_scans/boreholes/428800
 #46: scans.bgs.ac.uk/sobi_scans/boreholes/428814

8 Estimated Background Soil Chemistry

Records of background estimated soil chemistry within 250m of the study site boundary:


4

For further information on how this data is calculated and limitations upon its use, please see the Groundsure Geo Insight User Guide, available on request.

Distance (m)	Direction	Sample Type	Arsenic (As)	Cadmium (Cd)	Chromium (Cr)	Nickel (Ni)	Lead (Pb)
0.0	On Site	Sediment	15 - 25 mg/kg	<1.8 mg/kg	60 - 90 mg/kg	15 - 30 mg/kg	<100 mg/kg
0.0	On Site	Sediment	15 - 25 mg/kg	<1.8 mg/kg	60 - 90 mg/kg	15 - 30 mg/kg	<100 mg/kg
47.0	S	Sediment	15 - 25 mg/kg	<1.8 mg/kg	60 - 90 mg/kg	15 - 30 mg/kg	<100 mg/kg
47.0	S	Sediment	15 - 25 mg/kg	<1.8 mg/kg	60 - 90 mg/kg	15 - 30 mg/kg	<100 mg/kg


*As this data is based upon underlying 1:50,000 scale geological information, a 50m buffer has been added to the search radius.

9 Railways and Tunnels map

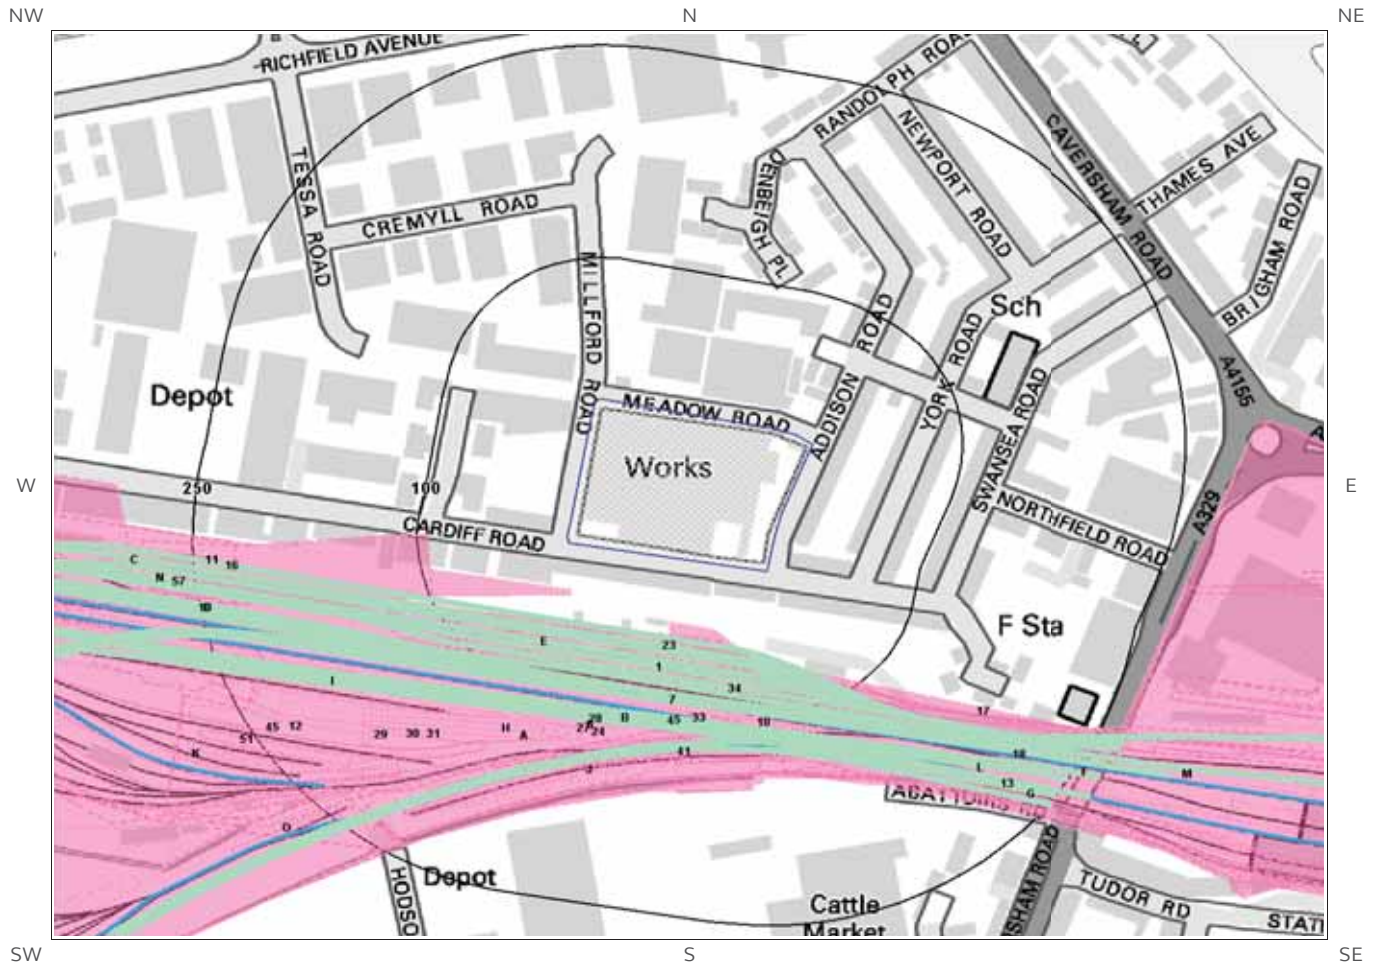

Railways and Tunnels Legend

© Crown copyright and database rights 2019.
Ordnance Survey licence 100035207.
© OpenStreetMapContributors

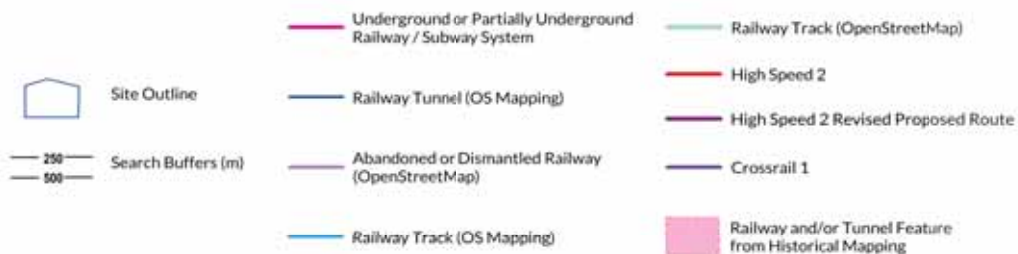

9 Railways and Tunnels

9.1 Tunnels

This data is derived from OpenStreetMap and provides information on the possible locations of underground railway systems in the UK - the London Underground, the Tyne & Wear Metro and the Glasgow Subway.

Have any underground railway lines been identified within the study site boundary? No

Have any underground railway lines been identified within 250m of the study site boundary? No

Database searched and no data found.

Any records that have been identified are represented on the Railways and Tunnels map.

This data is derived from Ordnance Survey mapping and provides information on the possible locations of railway tunnels forming part of the UK overground railway network.

Have any other railway tunnels been identified within the site boundary? No

Have any other railway tunnels been identified within 250m of the site boundary? No

Database searched and no data found.

Any records that have been identified are represented on the Railways and Tunnels map.

9.2 Historical Railway and Tunnel Features

This data is derived from Groundsure's unique Historical Land-use Database and contains features relating to tunnels, railway tracks or associated works that have been identified from historical Ordnance Survey mapping.

Have any historical railway or tunnel features been identified within the study site boundary? No

Have any historical railway or tunnel features been identified within 250m of the study site boundary? Yes

ID	Distance (m)	Direction	NGR	Details	Date
16	32	S	n/a	Railway	1913
17	45	S	n/a	Railway	1910
18	45	S	n/a	Railway	1932
1	53	S	471797 173791	Railway Sidings	1933
2A	54	S	471493 173844	Railway Sidings	1994
3A	54	S	471493 173844	Railway Sidings	1989
4	56	S	471693 173770	Railway Sidings	1938

ID	Distance (m)	Direction	NGR	Details	Date
5	56	S	471677 173761	Railway Sidings	1913
6	57	S	471714 173783	Railway Sidings	1938
7	57	S	471525 173860	Railway Sidings	1962
8B	58	S	470437 173767	Railway Sidings	1971
9B	58	S	470437 173767	Railway Sidings	1977
19	58	S	470188 174076	Railway Sidings	1959
20D	59	S	470545 174034	Railway Sidings	1988
21D	60	S	470587 174033	Railway Sidings	1970
22D	60	S	470587 174033	Railway Sidings	1959
23	61	S	470842 173991	Railway Sidings	1959
24	61	S	471309 173894	Railway Sidings	1958
25E	63	S	470837 173992	Railway Sidings	1986
26E	63	S	470837 173992	Railway Sidings	1993
27	63	S	472120 173730	Railway Sidings	1931
28	63	S	472120 173730	Railway Sidings	1912
29	64	S	n/a	Railway	1931
30	64	S	n/a	Railway	1900
31	73	S	n/a	Railway	1879
10	74	S	471639 173719	Railway Sidings	1898
32E	76	S	470847 173990	Railway Sidings	1971
33	78	S	471629 173867	Railway Sidings	1879
34	79	S	472117 173727	Railway Sidings	1900
35F	81	S	471309 173894	Railway Sidings	1957
11	93	W	470053 174155	Railway Sidings	1901
36F	101	S	n/a	Railway	1879
12	107	S	470607 173955	Railway Sidings	1933
37G	109	S	471209 173878	Railway Sidings	1996
38G	109	S	471209 173878	Railway Sidings	1994
39H	113	S	470892 173935	Railway Sidings	1879
40H	113	S	470892 173935	Railway Sidings	1879
41	113	S	470683 173901	Railway Sidings	1900

ID	Distance (m)	Direction	NGR	Details	Date
13	115	S	470754 173877	Railway Sidings	1933
42I	115	S	470696 173966	Railway Sidings	1993
43I	115	S	470696 173966	Railway Sidings	1986
44I	115	S	470694 173965	Railway Sidings	1971
45	115	S	470739 173940	Railway Sidings	1959
46J	125	S	470830 173898	Railway Sidings	1959
47J	126	S	470824 173899	Railway Sidings	1986
48J	126	S	470824 173899	Railway Sidings	1993
49J	126	S	470824 173898	Railway Sidings	1971
50K	151	S	470510 173929	Railway Sidings	1993
51	151	S	470599 173939	Railway Sidings	1986
52K	151	S	470653 173929	Railway Sidings	1971
53L	164	SE	471138 173906	Railway Sidings	1879
54L	164	SE	471138 173906	Railway Sidings	1879
55M	173	SE	471249 173897	Railway Sidings	1957
56M	173	SE	471249 173897	Railway Sidings	1962
14C	221	W	470440 174077	Railway Sidings	1938
15C	221	W	470440 174077	Railway Sidings	1910
57	231	W	470603 174037	Railway Sidings	1913
58N	231	W	470603 174037	Railway Sidings	1936
59N	231	W	470603 174037	Railway Sidings	1932
60O	241	SW	470675 173864	Railway Sidings	1971
61O	242	SW	470679 173866	Railway Sidings	1993
62O	242	SW	470679 173866	Railway Sidings	1986

Any records that have been identified are represented on the Railways and Tunnels map.

9.3 Historical Railways

This data is derived from OpenStreetMap and provides information on the possible alignments of abandoned or dismantled railway lines in proximity to the study site.

Have any historical railway lines been identified within the study site boundary? No

Have any historical railway lines been identified within 250m of the study site boundary? No

Database searched and no data found.

Multiple sections of the same track may be listed in the detail above
Any records that have been identified are represented on the Railways and Tunnels map.

9.4 Active Railways

These datasets are derived from Ordnance Survey mapping and OpenStreetMap and provide information on the possible locations of active railway lines in proximity to the study site.

Have any active railway lines been identified within the study site boundary? No

Have any active railway lines been identified within 250m of the study site boundary? Yes

Distance (m)	Direction	Name	Type
55	S	Not given	rail
55	S	Not given	rail
61	S	Not given	rail
61	S	Not given	rail
65	S	Not given	rail
65	S	Not given	rail
71	S	Not given	rail
71	S	Not given	rail
76	S	Not given	rail
76	S	Not given	rail
82	S	Not given	rail
82	S	Not given	rail
88	S	Great Western Main Line	rail
88	S	Great Western Main Line	rail
88	S	Great Western Main Line	rail
88	S	Great Western Main Line	rail
93	S	Great Western Main Line	rail
93	S	Great Western Main Line	rail
95	S	Reading to Plymouth Line	rail
95	S	Reading to Plymouth Line	rail
97	S	Not given	Multi Track
97	S	Not given	Multi Track
99	S	Reading to Plymouth Line	rail
99	S	Reading to Plymouth Line	rail
107	S	Not given	Multi Track
107	S	Not given	Multi Track
111	S	Great Western Main Line	rail
111	S	Great Western Main Line	rail
112	S	Great Western Main Line	rail
112	S	Great Western Main Line	rail
113	S	Great Western Main Line	rail

Distance (m)	Direction	Name	Type
113	S	Great Western Main Line	rail
115	S	Great Western Main Line	rail
115	S	Great Western Main Line	rail
116	S	Great Western Main Line	rail
116	S	Great Western Main Line	rail
118	SW	Not given	rail
118	S	Great Western Main Line	rail
118	SW	Not given	rail
118	S	Great Western Main Line	rail
119	S	Not given	rail
119	S	Great Western Main Line	rail
119	S	Not given	rail
119	S	Great Western Main Line	rail
121	S	Not given	rail
121	S	Great Western Main Line	rail
121	S	Not given	rail
121	S	Great Western Main Line	rail
123	S	Great Western Main Line	rail
123	S	Not given	Multi Track
123	S	Not given	Multi Track
123	S	Great Western Main Line	rail
126	S	Not given	rail
126	S	Reading to Taunton line	rail
126	S	Not given	rail
126	S	Reading to Taunton line	rail
129	S	Reading to Taunton line	rail
129	S	Reading to Taunton line	rail
130	S	Reading to Plymouth Line	rail
130	S	Reading to Plymouth Line	rail
136	SW	Great Western Main Line	rail
136	SW	Great Western Main Line	rail
145	SE	Reading to Taunton line	rail
145	SE	Reading to Taunton line	rail
159	SW	Great Western Main Line	rail
159	SW	Great Western Main Line	rail
160	SE	Reading to Taunton line	rail
160	SE	Great Western Main Line	rail
160	SE	Reading to Taunton line	rail
160	SE	Great Western Main Line	rail
162	SE	Not given	Multi Track
162	SE	Not given	Multi Track
191	SW	Great Western Main Line	rail
191	SW	Great Western Main Line	rail
196	SE	Great Western Main Line	rail
196	SE	Not given	rail
196	SE	Great Western Main Line	rail
196	SE	Not given	rail
199	SE	Great Western Main Line	rail
199	SE	Great Western Main Line	rail
199	SE	Great Western Main Line	rail
199	SE	Great Western Main Line	rail
201	W	Reading to Plymouth Line	rail
201	W	Reading to Plymouth Line	rail

Distance (m)	Direction	Name	Type
212	SE	Not given	rail
212	SE	Not given	rail
229	SW	Reading to Plymouth Line	rail
229	SW	Reading to Plymouth Line	rail
231	SW	Reading to Taunton line	rail
231	SW	Reading to Taunton line	rail
236	SW	Not given	Multi Track
236	SW	Not given	Multi Track
236	SW	Not given	Multi Track
236	SW	Not given	Multi Track
237	SW	Not given	Multi Track
237	SW	Not given	Multi Track
241	SW	Reading to Plymouth Line	rail
241	SW	Reading to Plymouth Line	rail
242	SE	Not given	rail
242	SE	Not given	rail
242	SE	Not given	rail
242	SE	Not given	rail
243	W	Great Western Main Line	rail
243	SW	Reading to Taunton line	rail
243	W	Great Western Main Line	rail
243	SW	Reading to Taunton line	rail
249	SE	Great Western Main Line	rail
249	SE	Great Western Main Line	rail
249	SE	Great Western Main Line	rail
249	SE	Great Western Main Line	rail

Multiple sections of the same track may be listed in the detail above
Any records that have been identified are represented on the Railways and Tunnels map.

9.5 Railway Projects

These datasets provide information on the location of large scale railway projects High Speed 2 and Crossrail 1 .

Is the study site within 5km of the route of the High Speed 2 rail project? No

Is the study site within 500m of the route of the Crossrail 1 rail project? No

Further information on proximity to these routes, the project construction status and associated works can be obtained through the purchase of a Groundsure HS2 and Crossrail 1 Report.

The route data has been digitised from publicly available maps by Groundsure. The route as provided relates to the Crossrail 1 project only, and does not include any details of the Crossrail 2 project, as final details of the route for Crossrail 2 are still under consultation.

Please note that this assessment takes account of both the original Phase 2b proposed route and the amended route proposed in 2016. As the Phase 2b route is still under consultation, Groundsure are providing information on both options until the final route is formally confirmed. Practitioners should take account of this uncertainty when advising clients.

Contact Details

emapsite
Telephone: 0118 9736883
sales@emapsite.com



British Geological Survey Enquiries

Kingsley Dunham Centre
Keyworth, Nottingham NG12 5GG
Tel: 0115 936 3143.
Fax: 0115 936 3276.
Email: enquiries@bgs.ac.uk
Web: www.bgs.ac.uk

BGS Geological Hazards Reports and general geological enquiries



British Gypsum

British Gypsum Ltd
East Leake
Loughborough
Leicestershire
LE12 6HX



The Coal Authority

200 Lichfield Lane
Mansfield
Notts NG18 4RG
Tel: 0345 7626 848
DX 716176 Mansfield 5
www.coal.gov.uk



Public Health England

Public information access office
Public Health England, Wellington House
133-155 Waterloo Road, London, SE1 8UG
<https://www.gov.uk/government/organisations/public-health-england>
Email: enquiries@phe.gov.uk
Main switchboard: 020 7654 8000



Johnson Poole & Bloomer Limited

Harris and Pearson Building, Brettell Lane
Brierley Hill, West Midlands
DY5 3LH
Tel: +44 (0) 1384 262 000
Email: enquiries.gs@jpb.co.uk
Website: www.jpb.co.uk



Ordnance Survey

Adanac Drive, Southampton
SO16 0AS
Tel: 08456 050505
Website: <http://www.ordnancesurvey.co.uk/>



Getmapping PLC

Virginia Villas, High Street, Hartley Witney,
Hampshire RG27 8NW
Tel: 01252 845444
Website: <http://www1.getmapping.com/>



Peter Brett Associates

Caversham Bridge House
Waterman Place
Reading
Berkshire RG1 8DN

Tel: +44 (0)118 950 0761 E-mail: reading@pba.co.uk
Website: <http://www.peterbrett.com/home>



Acknowledgements: Ordnance Survey © Crown Copyright and/or Database Right. All Rights Reserved. Licence Number [03421028].
This report has been prepared in accordance with the Groundsure Ltd standard Terms and Conditions of business for work of this nature.

Standard Terms and Conditions

Groundsure's Terms and Conditions can be viewed online at this link:
<https://www.groundsure.com/terms-and-conditions-feb11-2019>



emapsite

Building A2 Office 1052 Cody Technology Park,
Old Ively Road,
Farnborough, GU14 0LX

Groundsure
Reference:

EMS-538905_724900

Your Reference:

EMS_538905_724900

Report Date

15 Apr 2019

Report Delivery
Method:

Email - pdf

Enviro Insight

Address: ,

Dear Sir/ Madam,

Thank you for placing your order with Groundsure. Please find enclosed the **Groundsure Enviro Insight** as requested.

If you would like further assistance regarding this report then please contact the emapsite customer services team on 0118 9736883 quoting the above report reference number.

Yours faithfully,

emapsite customer services team

Enc.

Groundsure Enviroinsight

Address: ,
Date: 15 Apr 2019
Reference: EMS-538905_724900
Client: emapsite

NW

N

NE

W

E



SW

S

SE

Aerial Photograph Capture date: 20-Apr-2015
Grid Reference: 470940,174108
Site Size: 1.4214ha

Report Reference: EMS-538905_724900
Client Reference: EMS_538905_724900

Contents Page

Contents Page	3
Overview of Findings	6
Using this report	10
1. Historical Land Use	11
1. Historical Industrial Sites	12
1.1 Potentially Contaminative Uses identified from 1:10,000 scale Mapping	12
1.2 Additional Information – Historical Tank Database	17
1.3 Additional Information – Historical Energy Features Database	19
1.4 Additional Information – Historical Petrol and Fuel Site Database	20
1.5 Additional Information – Historical Garage and Motor Vehicle Repair Database	21
1.6 Historical military sites	22
1.7 Potentially Infilled Land	22
2. Environmental Permits, Incidents and Registers Map	23
2. Environmental Permits, Incidents and Registers	24
2.1 Industrial Sites Holding Licences and/or Authorisations	24
2.1.1 Records of historic IPC Authorisations within 500m of the study site	24
2.1.2 Records of Part A(1) and IPPC Authorised Activities within 500m of the study site	24
2.1.3 Records of Red List Discharge Consents (potentially harmful discharges to controlled waters) within 500m of the study site	25
2.1.4 Records of List 1 Dangerous Substances Inventory Sites within 500m of the study site	25
2.1.5 Records of List 2 Dangerous Substance Inventory Sites within 500m of the study site	25
2.1.6 Records of Part A(2) and Part B Activities and Enforcements within 500m of the study site	25
2.1.7 Records of Category 3 or 4 Radioactive Substances Authorisations	26
2.1.8 Records of Licensed Discharge Consents within 500m of the study site	26
2.1.9 Records of Water Industry Referrals (potentially harmful discharges to the public sewer) within 500m of the study site	28
2.1.10 Records of Planning Hazardous Substance Consents and Enforcements within 500m of the study site	28
2.2 Dangerous or Hazardous Sites	28
2.3 Environment Agency/Natural Resources Wales Recorded Pollution Incidents	28
2.3.1 Records of National Incidents Recording System, List 2 within 500m of the study site	28
2.3.2 Records of National Incidents Recording System, List 1 within 500m of the study site	29
2.4 Sites Determined as Contaminated Land under Part 2A EPA 1990	30
3. Landfill and Other Waste Sites Map	31
3. Landfill and Other Waste Sites	32
3.1 Landfill Sites	32
3.1.1 Records from Environment Agency/Natural Resources Wales landfill data within 1000m of the study site	32
3.1.2 Records of Environment Agency/Natural Resources Wales historic landfill sites within 1500m of the study site	32
3.1.3 Records of BGS/DoE non-operational landfill sites within 1500m of the study site	32
3.1.4 Records of Landfills from Local Authority and Historical Mapping Records within 1500m of the study site	33
3.2 Other Waste Sites	33
3.2.1 Records of waste treatment, transfer or disposal sites within 500m of the study site	33
3.2.2 Records of Environment Agency/Natural Resources Wales licensed waste sites within 1500m of the study site	34
4. Current Land Use Map	36
4. Current Land Uses	37
4.1 Current Industrial Data	37
4.2 Petrol and Fuel Sites	40
4.3 National Grid High Voltage Underground Electricity Transmission Cables	40
4.4 National Grid High Pressure Gas Transmission Pipelines	41

5. Geology	42
5.1 Artificial Ground and Made Ground.....	42
5.2 Superficial Ground and Drift Geology	42
5.3 Bedrock and Solid Geology	42
6 Hydrogeology and Hydrology	43
6a. Aquifer Within Superficial Geology	43
6b. Aquifer Within Bedrock Geology and Abstraction Licences	44
6c. Hydrogeology – Source Protection Zones and Potable Water Abstraction Licences	45
6d. Hydrogeology – Source Protection Zones within confined aquifer	46
6e. Hydrology – Watercourse Network and River Quality	47
6.Hydrogeology and Hydrology	48
6.1 Aquifer within Superficial Deposits.....	48
6.2 Aquifer within Bedrock Deposits.....	48
6.3 Groundwater Abstraction Licences.....	49
6.4 Surface Water Abstraction Licences.....	51
6.5 Potable Water Abstraction Licences.....	52
6.6 Source Protection Zones.....	53
6.7 Source Protection Zones within Confined Aquifer.....	53
6.8 Groundwater Vulnerability and Soil Leaching Potential.....	54
6.9 River Quality.....	54
6.9.1 Biological Quality:.....	54
6.9.2 Chemical Quality:.....	54
6.10 Ordnance Survey MasterMap Water Network.....	55
6.11 Surface Water Features.....	59
7a. Environment Agency/Natural Resources Wales Flood Map for Planning (from rivers and the sea)	60
7b. Environment Agency/Natural Resources Wales Risk of Flooding from Rivers and the Sea (RoFRaS)	61
Map	61
7 Flooding	62
7.1 River and Coastal Zone 2 Flooding.....	62
7.2 River and Coastal Zone 3 Flooding.....	62
7.3 Risk of Flooding from Rivers and the Sea (RoFRaS) Flood Rating.....	63
7.4 Flood Defences.....	63
7.5 Areas benefiting from Flood Defences.....	63
7.6 Areas benefiting from Flood Storage.....	63
7.7 Groundwater Flooding Susceptibility Areas.....	63
7.8 Groundwater Flooding Confidence Areas.....	64
8. Designated Environmentally Sensitive Sites Map	65
8. Designated Environmentally Sensitive Sites	66
8.1 Records of Sites of Special Scientific Interest (SSSI) within 2000m of the study site:.....	66
8.2 Records of National Nature Reserves (NNR) within 2000m of the study site:.....	66
8.3 Records of Special Areas of Conservation (SAC) within 2000m of the study site:.....	66
8.4 Records of Special Protection Areas (SPA) within 2000m of the study site:.....	66
8.5 Records of Ramsar sites within 2000m of the study site:.....	66
8.6 Records of Ancient Woodland within 2000m of the study site:	67
8.7 Records of Local Nature Reserves (LNR) within 2000m of the study site:.....	67
8.8 Records of World Heritage Sites within 2000m of the study site:.....	67
8.9 Records of Environmentally Sensitive Areas within 2000m of the study site:	67
8.10 Records of Areas of Outstanding Natural Beauty (AONB) within 2000m of the study site:	67
8.11 Records of National Parks (NP) within 2000m of the study site:	67
8.12 Records of Nitrate Sensitive Areas within 2000m of the study site:.....	68
8.13 Records of Nitrate Vulnerable Zones within 2000m of the study site:.....	68

8.14 Records of Green Belt land within 2000m of the study site:.....	68
9. Natural Hazards Findings.....	69
9.1 Detailed BGS GeoSure Data.....	69
9.1.1 Shrink Swell.....	69
9.1.2 Landslides.....	69
9.1.3 Soluble Rocks.....	69
9.1.4 Compressible Ground.....	70
9.1.5 Collapsible Rocks.....	70
9.1.6 Running Sand.....	70
9.2 Radon.....	71
9.2.1 Radon Affected Areas.....	71
9.2.2 Radon Protection.....	71
10. Mining.....	72
10.1 Coal Mining.....	72
10.2 Non-Coal Mining.....	72
10.3 Brine Affected Areas	72
Contact Details.....	73
Standard Terms and Conditions.....	75

Overview of Findings

For further details on each dataset, please refer to each individual section in the main report as listed. Where the database has been searched a numerical result will be recorded. Where the database has not been searched '-' will be recorded.

Section 1: Historical Industrial Sites	On-site	0-50	51-250	251-500
1.1 Potentially Contaminative Uses identified from 1:10,000 scale mapping	7	6	92	110
1.2 Additional Information – Historical Tank Database	1	0	23	47
1.3 Additional Information – Historical Energy Features Database	2	0	14	60
1.4 Additional Information – Historical Petrol and Fuel Site Database	0	0	0	0
1.5 Additional Information – Historical Garage and Motor Vehicle Repair Database	0	0	10	26
1.6 Historical military sites	0	0	0	0
1.7 Potentially Infilled Land	0	2	2	4
Section 2: Environmental Permits, Incidents and Registers	On-site	0-50m	51-250	251-500
2.1 Industrial Sites Holding Environmental Permits and/or Authorisations				
2.1.1 Records of historic IPC Authorisations	0	0	0	0
2.1.2 Records of Part A(1) and IPPC Authorised Activities	0	0	0	2
2.1.3 Records of Red List Discharge Consents	0	0	0	0
2.1.4 Records of List 1 Dangerous Substances Inventory sites	0	0	0	0
2.1.5 Records of List 2 Dangerous Substances Inventory sites	0	0	0	1
2.1.6 Records of Part A(2) and Part B Activities and Enforcements	0	0	3	4
2.1.7 Records of Category 3 or 4 Radioactive Substances Authorisations	0	0	0	0
2.1.8 Records of Licensed Discharge Consents	0	0	2	7
2.1.9 Records of Water Industry Referrals	0	0	0	1
2.1.10 Records of Planning Hazardous Substance Consents and Enforcements within 500m of the study site	0	0	0	0
2.2 Records of COMAH and NIHHS sites	0	0	0	0
2.3 Environment Agency/Natural Resources Wales Recorded Pollution Incidents				
2.3.1 National Incidents Recording System, List 2	0	0	0	10
2.3.2 National Incidents Recording System, List 1	0	0	0	0
2.4 Sites Determined as Contaminated Land under Part 2A EPA 1990	0	0	0	1

Section 3: Landfill and Other Waste Sites	On-site	0-50m	51-250	251-500	501-1000	1000-1500
3.1 Landfill Sites						
3.1.1 Environment Agency/Natural Resources Wales Registered Landfill Sites	0	0	0	0	0	Not searched
3.1.2 Environment Agency/Natural Resources Wales Historic Landfill Sites	0	0	0	1	1	0
3.1.3 BGS/DoE Landfill Site Survey	0	0	0	0	0	0
3.1.4 Records of Landfills in Local Authority and Historical Mapping Records	0	0	0	0	0	0
3.2 Landfill and Other Waste Sites Findings						
3.2.1 Operational and Non-Operational Waste Treatment, Transfer and Disposal Sites	0	0	2	2	Not searched	Not searched
3.2.2 Environment Agency/Natural Resources Wales Licensed Waste Sites	0	0	0	3	5	1

Section 4: Current Land Use	On-site	0-50m	51-250	251-500
4.1 Current Industrial Sites Data	2	11	47	Not searched
4.2 Records of Petrol and Fuel Sites	1	0	1	1
4.3 National Grid Underground Electricity Cables	0	0	0	0
4.4 National Grid Gas Transmission Pipelines	0	0	0	0

Section 5: Geology	
5.1 Records of Artificial Ground and Made Ground present beneath the study site	None identified
5.2 Records of Superficial Ground and Drift Geology present beneath the study site	Identified
5.3 For records of Bedrock and Solid Geology beneath the study site see the detailed findings section.	

Section 6: Hydrogeology and Hydrology	0-500m					
6.1 Records of Strata Classification in the Superficial Geology within 500m of the study site	Identified					
6.2 Records of Strata Classification in the Bedrock Geology within 500m of the study site	Identified					
	On-site	0-50m	51-250	251-500	501-1000	1000-2000
6.3 Groundwater Abstraction Licences (within 2000m of the study site)	4	0	0	2	4	7
6.4 Surface Water Abstraction Licences (within 2000m of the study site)	0	0	0	0	3	3
6.5 Potable Water Abstraction Licences (within 2000m of the study site)	2	0	0	0	1	2
6.6 Source Protection Zones (within 500m of the study site)	0	0	0	0	Not searched	Not searched
6.7 Source Protection Zones within Confined Aquifer	0	0	0	0	Not searched	Not searched
6.8 Groundwater Vulnerability and Soil Leaching Potential (within 500m of the study site)	1	0	0	0	Not searched	Not searched

Section 6: Hydrogeology and Hydrology

0-500m

	On-site	0-50m	51-250	251-500	501-1000	1000-1500
6.9 Environment Agency/Natural Resources Wales information on river quality within 1500m of the study site	No	No	No	No	No	Yes
6.10 Ordnance Survey MasterMap Water Network entries within 500m of the site	0	0	10	40	Not searched	Not searched
6.11 Surface water features within 250m of the study site	No	No	Yes	Not searched	Not searched	Not searched

Section 7: Flooding

7.1 Environment Agency Zone 2 floodplains within 250m of the study site	Identified					
7.2 Environment Agency/Natural Resources Wales Zone 3 floodplains within 250m of the study site	Identified					
7.3 Risk of flooding from Rivers and the Sea (RoFRaS) rating for the study site	Low					
7.4 Flood Defences within 250m of the study site	None identified					
7.5 Areas benefiting from Flood Defences within 250m of the study site	None identified					
7.6 Areas used for Flood Storage within 250m of the study site	None identified					
7.7 Maximum BGS Groundwater Flooding susceptibility within 50m of the study site	Potential at Surface					
7.8 BGS confidence rating for the Groundwater Flooding susceptibility areas	High					

Section 8: Designated Environmentally Sensitive Sites

	On-site	0-50m	51-250	251-500	501-1000	1000-2000
8.1 Records of Sites of Special Scientific Interest (SSSI)	0	0	0	0	0	0
8.2 Records of National Nature Reserves (NNR)	0	0	0	0	0	0
8.3 Records of Special Areas of Conservation (SAC)	0	0	0	0	0	0
8.4 Records of Special Protection Areas (SPA)	0	0	0	0	0	0
8.5 Records of Ramsar sites	0	0	0	0	0	0
8.6 Records of Ancient Woodlands	0	0	0	0	0	0
8.7 Records of Local Nature Reserves (LNR)	0	0	0	0	0	0
8.8 Records of World Heritage Sites	0	0	0	0	0	0
8.9 Records of Environmentally Sensitive Areas	0	0	0	0	0	0

Section 8: Designated Environmentally Sensitive Sites

	On-site	0-50m	51-250	251-500	501-1000	1000-2000
8.10 Records of Areas of Outstanding Natural Beauty (AONB)	0	0	0	0	0	1
8.11 Records of National Parks	0	0	0	0	0	0
8.12 Records of Nitrate Sensitive Areas	0	0	0	0	0	0
8.13 Records of Nitrate Vulnerable Zones	1	0	0	0	1	0
8.14 Records of Green Belt land	0	0	0	0	0	0

Section 9: Natural Hazards

9.1 Maximum risk of natural ground subsidence

Very Low

9.1.1 Maximum Shrink-Swell hazard rating identified on the study site

Very Low

9.1.2 Maximum Landslides hazard rating identified on the study site

Very Low

9.1.3 Maximum Soluble Rocks hazard rating identified on the study site

Very Low

9.1.4 Maximum Compressible Ground hazard rating identified on the study site

Negligible

9.1.5 Maximum Collapsible Rocks hazard rating identified on the study site

Very Low

9.1.6 Maximum Running Sand hazard rating identified on the study site

Negligible

9.2 Radon

9.2.1 Is the property in a Radon Affected Area as defined by the Health Protection Agency (HPA) and if so what percentage of homes are above the Action Level?

The site is not in a Radon Affected Area, as less than 1% of properties are above the Action Level.

9.2.2 Is the property in an area where Radon Protection are required for new properties or extensions to existing ones as described in publication BR211 by the Building Research Establishment?

No radon protective measures are necessary.

Section 10: Mining

10.1 Coal mining areas within 75m of the study site

None identified

10.2 Non-Coal Mining areas within 50m of the study site boundary

None identified

10.3 Brine affected areas within 75m of the study site

None identified

Using this report

The following report is designed by Environmental Consultants for Environmental Professionals bringing together the most up-to-date market leading environmental data. This report is provided under and subject to the Terms & Conditions agreed between Groundsure and the Client. The document contains the following sections:

1. Historical Industrial Sites

Provides information on past land uses that may pose a risk to the study site in terms of potential contamination from activities or processes. Potentially Infilled Land features are also included. This search is conducted using radii of up to 500m.

2. Environmental Permits, Incidents and Registers

Provides information on Regulated Industrial Activities and Pollution Incidents as recorded by Regulatory Authorities, and sites determined as Contaminated Land. This search is conducted using radii up to 500m.

3. Landfills and Other Waste Sites

Provides information on landfills and other waste sites that may pose a risk to the study site. This search is conducted using radii up to 1500m.

4. Current Land Uses

Provides information on current land uses that may pose a risk to the study site in terms of potential contamination from activities or processes. These searches are conducted using radii of up to 500m. This includes information on potentially contaminative industrial sites, petrol stations and fuel sites as well as high pressure gas pipelines and underground electricity transmission lines.

5. Geology

Provides information on artificial and superficial deposits and bedrock beneath the study site.

6. Hydrogeology and Hydrology

Provides information on productive strata within the bedrock and superficial geological layers, abstraction licences, Source Protection Zones (SPZs) and river quality. These searches are conducted using radii of up to 2000m.

7. Flooding

Provides information on river and coastal flooding, flood defences, flood storage areas and groundwater flood areas. This search is conducted using radii of up to 250m.

8. Designated Environmentally Sensitive Sites

Provides information on the Sites of Special Scientific Interest (SSSI), National Nature Reserves (NNR), Special Areas of Conservation (SAC), Special Protection Areas (SPA), Ramsar sites, Local Nature Reserves (LNR), Areas of Outstanding Natural Beauty (AONB), National Parks (NP), Environmentally Sensitive Areas, Nitrate Sensitive Areas, Nitrate Vulnerable Zones and World Heritage Sites and Scheduled Ancient Woodland. These searches are conducted using radii of up to 2000m.

9. Natural Hazards

Provides information on a range of natural hazards that may pose a risk to the study site. These factors include natural ground subsidence and radon..

10. Mining

Provides information on areas of coal and non-coal mining and brine affected areas.

11. Contacts

This section of the report provides contact points for statutory bodies and data providers that may be able to provide further information on issues raised within this report. Alternatively, Groundsure provide a free Technical Helpline (08444 159000) for further information and guidance.


Note: Maps

Only certain features are placed on the maps within the report. All features represented on maps found within this search are given an identification number. This number identifies the feature on the mapping and correlates it to the additional information provided below. This identification number precedes all other information and takes the following format -Id: 1, Id: 2, etc. Where numerous features on the same map are in such close proximity that the numbers would obscure each other a letter identifier is used instead to represent the features. (e.g. Three features which overlap may be given the identifier "A" on the map and would be identified separately as features 1A, 3A, 10A on the data tables provided).

Where a feature is reported in the data tables to a distance greater than the map area, it is noted in the data table as "Not Shown".

All distances given in this report are in Metres (m). Directions are given as compass headings such as N: North, E: East, NE: North East from the nearest point of the study site boundary.

NW N NE

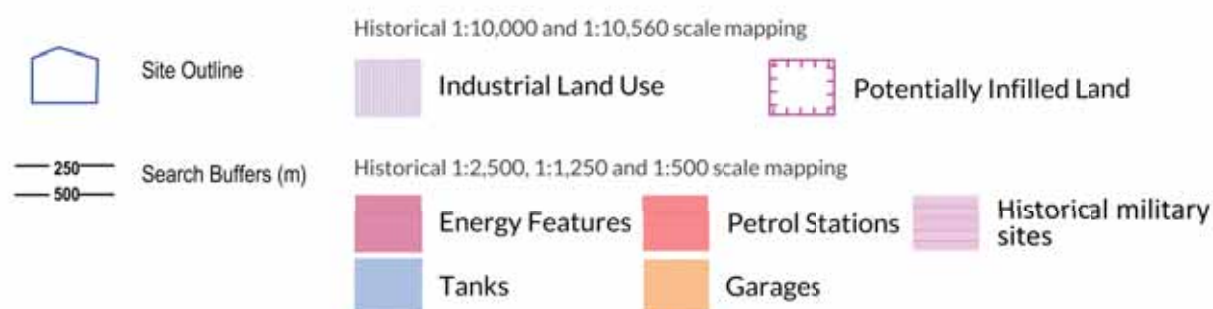

1. Historical Industrial Sites

1.1 Potentially Contaminative Uses identified from 1:10,000 scale Mapping

The systematic analysis of data extracted from standard 1:10,560 and 1:10,000 scale historical maps provides the following information:

Records of sites with a potentially contaminative past land use within 500m of the search boundary: 215

ID	Distance [m]	Direction	Use	Date
1A	0	On Site	Unspecified Works	1971
2A	0	On Site	Printing Works	1938
3A	0	On Site	Unspecified Works	1962
4A	0	On Site	Unspecified Works	1977
5A	0	On Site	Unspecified Works	1989
6A	0	On Site	Printing Works	1910
7A	0	On Site	Unspecified Works	1994
8B	36	S	Unspecified Ground Workings	1913
9B	36	S	Unspecified Ground Workings	1938
10C	38	S	Railway Building	1933
11C	43	S	Railway Buildings	1989
12C	43	S	Railway Buildings	1994
13C	45	S	Railway Buildings	1977
14	53	S	Railway Sidings	1933
15D	54	S	Railway Sidings	1994
16D	54	S	Railway Sidings	1989
17	56	S	Railway Sidings	1913
18	56	S	Railway Sidings	1938
19	57	S	Railway Sidings	1938
20	57	S	Railway Sidings	1962
21E	58	S	Railway Sidings	1977
22E	58	S	Railway Sidings	1971
23B	63	S	Railway Buildings	1933
24F	63	SW	Railway Building	1977
25F	63	SW	Railway Building	1989
26F	63	SW	Railway Building	1994
27F	64	SW	Railway Building	1971
28F	64	SW	Railway Building	1962
29B	66	S	Railway Buildings	1938
30B	68	S	Railway Buildings	1938
31B	68	S	Railway Buildings	1913
32B	69	S	Railway Buildings	1962
33	74	S	Railway Sidings	1898

34	74	S	Railway Buildings	1898
35	93	W	Railway Sidings	1901
36I	93	N	Unspecified Works	1962
37G	95	SW	Unspecified Ground Workings	1938
38G	95	SW	Unspecified Ground Workings	1910
39G	98	SW	Railway Buildings	1977
40G	98	SW	Railway Buildings	1989
41G	98	SW	Railway Buildings	1994
42H	99	SW	Railway Buildings	1971
43H	99	SW	Railway Buildings	1962
44I	100	N	Unspecified Works	1971
45I	100	N	Unspecified Commercial/Industrial	1989
46I	100	N	Unspecified Works	1977
47	107	S	Railway Sidings	1933
48BA	108	S	Railway Building	1898
49L	115	S	Railway Building	1913
50N	115	S	Railway Sidings	1933
51J	118	W	Unspecified Depot	1977
52J	121	W	Unspecified Depots	1989
53Q	122	W	Unspecified Depot	1971
54K	124	E	Unspecified Works	1962
55K	124	E	Unspecified Commercial/Industrial	1971
56K	124	E	Unspecified Commercial/Industrial	1989
57K	124	E	Unspecified Commercial/Industrial	1977
58K	124	E	Unspecified Commercial/Industrial	1994
59	126	E	Timber Yard	1913
60L	132	S	Railway Building	1898
61	132	S	Railway Building	1898
62M	135	S	Railway Building	1938
63M	135	S	Railway Building	1913
64	137	S	Railway Building	1898
65	139	S	Railway Building	1913
66N	143	S	Railway Building	1938
67N	143	S	Railway Building	1938
68N	143	S	Railway Building	1913
69P	147	SW	Railway Building	1938
70O	147	S	Corporation Yard	1994
71O	147	S	Corporation Yard	1989
72P	148	SW	Railway Building	1933
73P	150	SW	Railway Building	1962
74P	151	SW	Railway Building	1938

75Q	152	W	Unspecified Depot	1977
76R	156	S	Corporation Yard	1933
77R	158	S	Corporation Yard	1938
78R	160	S	Corporation Yard	1962
79	161	E	Malthouses	1878
80O	162	S	Corporation Yard	1913
81O	162	S	Corporation Yard	1938
82S	176	SW	Engine Shed	1933
83	176	N	Unspecified Depot	1977
84S	176	SW	Engine Shed	1938
85S	179	SW	Engine Shed	1962
86S	180	SW	Engine Shed	1898
87S	180	SW	Engine Shed	1913
88S	180	SW	Engine Shed	1938
89J	196	W	Unspecified Depot	1994
90T	216	E	Fire Station	1971
91T	216	E	Fire Station	1962
92T	216	E	Fire Station	1977
93T	216	E	Fire Station	1989
94T	216	E	Fire Station	1994
95U	221	W	Railway Sidings	1910
96U	221	W	Railway Sidings	1938
97BG	224	SW	Railway Building	1898
98V	239	SW	Railway Building	1913
99X	242	SE	Railway Building	1898
100V	244	SW	Railway Building	1898
101V	246	SW	Railway Building	1938
102W	248	SW	Railway Building	1938
103V	249	SW	Railway Building	1962
104W	250	SW	Railway Building	1913
105X	250	SE	Railway Building	1913
106W	251	SW	Railway Building	1962
107W	251	SW	Railway Building	1938
108Y	256	SW	Railway Building	1938
109Y	257	SW	Railway Building	1913
110Y	257	SW	Railway Building	1977
111Y	259	SW	Railway Building	1962
112Z	262	SE	Unspecified Works	1971
113Z	262	SE	Unspecified Works	1962
114Z	262	SE	Unspecified Works	1977
115	264	SE	Unspecified Works	1933
116	264	NE	Timber Yard	1878
117AA	265	E	Railway Works	1913
118AA	265	E	Railway Works	1938
119	266	SW	Railway Building	1962
120AA	267	E	Railway Works	1898

121AA	268	E	Unspecified Works	1938
122AB	271	E	Railway Sidings	1897
123AB	272	E	Railway Sidings	1938
124AB	272	E	Railway Sidings	1910
125AF	274	E	Coal Depot	1910
126AC	276	S	Unspecified Works	1977
127AC	276	S	Unspecified Commercial/Industrial	1989
128AC	276	S	Unspecified Commercial/Industrial	1994
129AD	276	W	Railway Building	1938
130AD	277	W	Railway Building	1938
131AD	277	W	Railway Building	1913
132AD	278	W	Railway Building	1933
133AB	279	SE	Railway Sidings	1900
134AE	280	SW	Railway Building	1962
135AD	282	W	Railway Building	1962
136AE	282	SW	Railway Building	1913
137AF	285	E	Coal Depot	1938
138CQ	294	SW	Refuse Heap	1913
139AG	297	NE	Unspecified Shed	1878
140AG	298	NE	Unspecified Works	1971
141AG	298	NE	Unspecified Works	1977
142	308	W	Railway Sidings	1897
143AH	311	SW	Railway Building	1971
144AH	311	SW	Railway Building	1977
145AI	312	W	Railway Building	1977
146AI	312	W	Railway Building	1989
147AI	312	W	Railway Building	1994
148AJ	317	E	Sawmill	1938
149AJ	317	E	Sawmill	1910
150AI	317	W	Railway Building	1971
151AI	317	W	Railway Building	1962
152AH	317	SW	Railway Building	1994
153AH	317	SW	Railway Building	1989
154AK	323	E	Smithy	1900
155AK	324	E	Smithy	1897
156AN	326	SE	Railway Station	1933
157AL	331	N	Unspecified Ground Workings	1938
158AL	331	N	Unspecified Ground Workings	1910
159	337	W	Railway Sidings	1878
160AM	338	W	Railway Building	1938
161AM	340	W	Railway Building	1913
162AM	340	W	Railway Building	1938
163AM	340	W	Railway Building	1933

164AJ	342	E	Unspecified Warehouses	1977
165AM	344	W	Railway Building	1962
166AO	369	SE	Railway Station	1994
167	373	N	Boat House	1977
168AN	374	SE	Railway Station	1971
169AO	374	SE	Railway Station	1962
170AN	374	SE	Railway Station	1977
171AN	374	SE	Railway Station	1989
172AN	375	SE	Railway Station	1938
173AN	375	SE	Railway Station	1913
174AN	376	SE	Railway Station	1938
175	379	N	Boat House	1910
176AP	383	NE	Boat House	1910
177AP	383	NE	Boat House	1938
178AQ	386	SE	Railway Building	1977
179AQ	386	SE	Railway Building	1989
180AQ	386	SE	Railway Building	1994
181AR	394	E	Railway Building	1971
182AR	394	E	Railway Building	1989
183AR	394	E	Railway Building	1977
184AR	394	E	Railway Building	1994
185CR	395	NE	Unspecified Wharf	1878
186AS	396	W	Unspecified Depot	1994
187AS	396	W	Unspecified Depot	1989
188AS	397	W	Unspecified Depot	1971
189AS	397	W	Unspecified Depot	1977
190AU	399	E	Electric Works	1910
191	401	S	Unspecified Depot	1977
192AN	402	SE	Railway Station	1898
193	409	W	Unspecified Works	1962
194CN	416	SE	Bus Station	1994
195AT	444	E	Unspecified Works	1971
196AT	444	E	Unspecified Works	1977
197AU	451	E	Unspecified Depot	1994
198AU	451	E	Unspecified Depot	1989
199BS	455	SE	Smithy	1913
200AY	460	E	Railway Sidings	1900
201AW	467	NE	Boat House	1900
202AV	469	N	Boat House	1989
203AV	469	N	Boat House	1994
204	472	E	Railway Sidings	1901
205AW	472	NE	Boat House	1897
206CO	474	SE	Garage	1971
207	476	E	Railway Building	1898
208AW	476	NE	Boat House	1938
209AW	476	NE	Boat House	1910

210AX	478	NE	Boat House	1878
211AX	480	NE	Boat House	1910
212AX	480	NE	Boat House	1938
213AU	481	E	Electric Works	1900
214AU	482	E	Electric Works	1897
215AY	486	E	Railway Sidings	1900

1.2 Additional Information – Historical Tank Database

The systematic analysis of data extracted from High Detailed 1:1,250 and 1:2,500 scale historical maps provides the following information.

Records of historical tanks within 500m of the search boundary:

71

ID	Distance (m)	Direction	Use	Date
216BT	0	On Site	Unspecified Tank	1970
217AZ	92	NW	Tanks	1970
218AZ	93	NW	Tanks	1988
219BA	105	S	Tank or Trough	1879
220BB	107	NW	Unspecified Tank	1970
221BB	108	NW	Unspecified Tank	1988
222BB	124	NW	Unspecified Tank	1970
223BB	125	NW	Unspecified Tank	1988
224BC	140	W	Tanks	1988
225BC	144	W	Unspecified Tank	1970
226BD	147	NW	Unspecified Tank	1970
227BD	148	NW	Unspecified Tank	1988
228BE	158	S	Unspecified Tank	1986
229BE	158	S	Unspecified Tank	1993
230BE	159	S	Tanks	1986
231BE	159	S	Tanks	1993
232BF	185	N	Unspecified Tank	1970
233BF	186	N	Unspecified Tank	1988
234	201	S	Tank or Trough	1879
235BW	218	NW	Unspecified Tank	1988
236BG	238	SW	Unspecified Tank	1958
237BG	238	SW	Unspecified Tank	1959
238BH	248	NW	Unspecified Tank	1970
239BH	248	NW	Unspecified Tank	1988
240	255	SW	Tank or Trough	1879
241BI	256	W	Unspecified Tank	1970
242BI	256	W	Unspecified Tank	1988
243BH	264	NW	Unspecified Tank	1970
244BH	264	NW	Unspecified Tank	1988

245AE	268	SW	Unspecified Tank	1958
246AE	268	SW	Unspecified Tank	1959
247AE	269	SW	Tanks	1971
248AE	269	SW	Tanks	1986
249AE	271	SW	Unspecified Tank	1912
250AE	271	SW	Unspecified Tank	1931
251BJ	271	NW	Unspecified Tank	1970
252BJ	272	NW	Unspecified Tank	1988
253Y	275	SW	Tanks	1958
254Y	275	SW	Tanks	1959
255AE	279	SW	Tanks	1959
256AE	280	SW	Tanks	1986
257AE	280	SW	Unspecified Tank	1993
258Y	282	SW	Unspecified Tank	1900
259BK	319	SE	Tank or Trough	1879
260BK	319	SE	Tank or Trough	1879
261BK	323	SE	Tank or Trough	1879
262BL	355	S	Pump and Tank	1880
263BL	355	S	Pump and Tank	1880
264BM	356	SE	Tank or Trough	1879
265BM	356	SE	Tank or Trough	1879
266BM	358	SE	Tank or Trough	1879
267BM	358	SE	Tank or Trough	1879
268	371	SW	Unspecified Tank	1993
269	371	E	Tank or Trough	1879
270BN	385	NW	Unspecified Tank	1988
271BN	385	NW	Unspecified Tank	1970
272BO	401	W	Unspecified Tank	1988
273BO	401	W	Unspecified Tank	1970
274BO	414	W	Unspecified Tank	1972
275BO	416	W	Unspecified Tank	1972
276BP	418	SW	Filter Tanks	1986
277BP	418	SW	Filter Tanks	1993
278BP	418	SW	Filter Tanks	1971
279	418	W	Unspecified Tank	1972
280BQ	422	S	Unspecified Tank	1880
281BQ	422	S	Unspecified Tank	1880
282BQ	425	S	Unspecified Tank	1880
283BQ	425	S	Unspecified Tank	1880
284BR	441	S	Tank or Trough	1880
285BR	441	S	Tank or Trough	1880
286BS	472	SE	Unspecified Tank	1969

1.3 Additional Information – Historical Energy Features Database

The systematic analysis of data extracted from High Detailed 1:1,250 and 1:2,500 scale historical maps provides the following information.

Records of historical energy features within 500m of the search boundary:

76

ID	Distance (m)	Direction	Use	Date
287BT	0	On Site	Electricity Substation	1988
288	0	On Site	Electricity Substation	1970
289BU	54	N	Electricity Substation	1988
290BU	54	N	Electricity Substation	1970
291BV	55	N	Electricity Substation	1971
292BV	55	N	Electricity Substation	1984
293BV	55	N	Electricity Substation	1993
294BV	55	N	Electricity Substation	1982
295BV	55	N	Electricity Substation	1984
296BW	212	NW	Electricity Substation	1970
297BW	212	NW	Electricity Substation	1988
298BX	224	W	Electricity Substation	1970
299BX	225	W	Electricity Substation	1988
300BI	237	W	Gas Governor	1970
301BI	237	W	Gas Governor	1988
302BY	246	N	Electricity Substation	1984
303BY	253	N	Electricity Substation	1971
304BY	253	N	Electricity Substation	1984
305BY	253	N	Electricity Substation	1982
306BY	254	N	Electricity Substation	1993
307BZ	255	NW	Electricity Substation	1970
308BZ	256	NW	Electricity Substation	1988
309BJ	271	NW	Electricity Substation	1988
310AF	274	E	Electricity Substation	1984
311AF	276	E	Electricity Substation	1982
312AF	277	E	Electricity Substation	1971
313AF	277	E	Electricity Substation	1984
314AF	277	E	Electricity Substation	1993
315CA	300	SE	Electricity Substation	1996
316CA	300	SE	Electricity Substation	1994
317CA	300	SE	Electricity Substation	1993
318CA	300	SE	Electricity Substation	1988
319CB	341	S	Electricity Substation	1993
320CB	341	S	Electricity Substation	1986
321CC	366	NE	Electricity Substation	1984
322CC	366	NE	Electricity Substation	1982
323CC	367	NE	Electricity Substation	1993

324CC	367	NE	Electricity Substation	1971
325CC	367	NE	Electricity Substation	1984
326	373	S	Electricity Substation	1971
327AJ	380	E	Electricity Substation	1956
328AJ	381	E	Electricity Substation	1956
329	388	W	Electricity Substation	1972
330CD	389	SE	Electricity Substation	1994
331CD	389	SE	Electricity Substation	1996
332CD	390	SE	Electricity Substation	1993
333CE	409	SW	Electricity Substation	1993
334CE	409	SW	Electricity Substation	1988
335CF	410	S	Electricity Substation	1986
336CF	411	S	Electricity Substation	1971
337Z	448	E	Electricity Substation	1993
338Z	449	E	Electricity Substation	1994
339Z	449	E	Electricity Substation	1996
340CG	461	NW	Electricity Substation	1993
341CG	462	NW	Electricity Substation	1988
342CH	471	E	Electricity Substation	1982
343CH	471	E	Electricity Substation	1984
344CI	471	SE	Electricity Substation	1996
345CI	471	SE	Electricity Substation	1994
346CH	471	E	Electricity Substation	1993
347CH	471	E	Electricity Substation	1971
348CH	471	E	Electricity Substation	1984
349AU	475	E	Electricity Depot	1972
350CH	475	E	Electricity Substation	1972
351CH	475	E	Electricity Substation	1989
352CI	478	SE	Electricity Substation	1988
353CI	478	SE	Electricity Substation	1979
354CI	478	SE	Electricity Substation	1993
355CI	478	SE	Electricity Substation	1986
356CI	479	SE	Electricity Substation	1969
357CJ	494	S	Electricity Substation	1994
358CJ	494	S	Electricity Substation	1996
359CJ	495	S	Electricity Substation	1986
360CJ	495	S	Electricity Substation	1988
361CJ	495	S	Electricity Substation	1993
362CJ	495	S	Electricity Substation	1979

1.4 Additional Information – Historical Petrol and Fuel Site Database

The systematic analysis of data extracted from High Detailed 1:1,250 and 1:2,500 scale historical maps provides the following information.

Records of historical petrol stations and fuel sites within 500m of the search boundary:

0

Database searched and no data found.

1.5 Additional Information – Historical Garage and Motor Vehicle Repair Database

The systematic analysis of data extracted from High Detailed 1:1,250 and 1:2,500 scale historical maps provides the following information.

Records of historical garage and motor vehicle repair sites within 500m of the search boundary:

36

ID	Distance (m)	Direction	Use	Date
363K	162	E	Coach Building Motor Car Engineering Works	1971
364K	162	E	Coach Building Engineering Works	1956
365	184	E	Coach Building and Engineering Works	1956
366CK	185	E	Car Depot	1971
367CK	193	E	Garage	1986
368CK	193	E	Garage	1988
369	216	SE	Garage	1969
370BI	240	W	Garage	1970
371BI	240	W	Garage	1959
372BI	241	W	Garage	1959
373AC	271	S	Agricultural Engineering Works	1971
374CL	307	S	Garage	1962
375CL	307	S	Garage	1969
376CL	307	S	Garage	1957
377CL	307	S	Garage	1958
378CL	307	S	Garage	1957
379BL	343	S	Garage	1996
380BL	343	S	Garage	1994
381BL	345	S	Garage	1993
382BL	345	S	Garage	1988
383BL	345	S	Garage	1986
384CM	395	S	Garage	1962
385CM	396	S	Garage	1957
386CM	396	S	Garage	1958
387CM	396	S	Garage	1957
388CN	407	SE	Garage	1957
389CN	407	SE	Garage	1958
390CN	407	SE	Garage	1957
391CO	464	SE	Garage	1962

392CO	464	SE	Garage	1969
393CJ	470	S	Garage	1962
394CJ	470	S	Garage	1957
395CJ	470	S	Garage	1958
396CJ	471	S	Garage	1957
397CP	500	S	Car Park and Garage	1994
398CP	500	S	Car Park and Garage	1996

1.6 Historical military sites

Certain military installations were not noted on historic mapping for security reasons. Whilst not all military land is necessarily of concern, Groundsure has researched and digitised a number of Ordnance Factories and other military industrial features (e.g. Ordnance Depots, Munitions Testing Grounds) which may be of contaminative concern. This research was drawn from a number of different sources, and should not be regarded as a definitive or exhaustive database of potentially contaminative military installations. The boundaries of sites within this database have been estimated from the best evidence available to Groundsure at the time of compilation.

Records of historical military sites within 500m of the search boundary: 0

Database searched and no data found.


1.7 Potentially Infilled Land

Records of Potentially Infilled Features from 1:10,000 scale mapping within 500m of the study site: 8

The following Historical Potentially Infilled Features derived from the Historical Mapping information is provided by Groundsure:

ID	Distance(m)	Direction	Use	Date
399B	36	S	Unspecified Ground Workings	1913
400B	36	S	Unspecified Ground Workings	1938
401G	95	SW	Unspecified Ground Workings	1910
402G	95	SW	Unspecified Ground Workings	1938
403CQ	294	SW	Refuse Heap	1913
404AL	331	N	Unspecified Ground Workings	1938
405AL	331	N	Unspecified Ground Workings	1910
406CR	395	NE	Unspecified Wharf	1878

2. Environmental Permits, Incidents and Registers Map

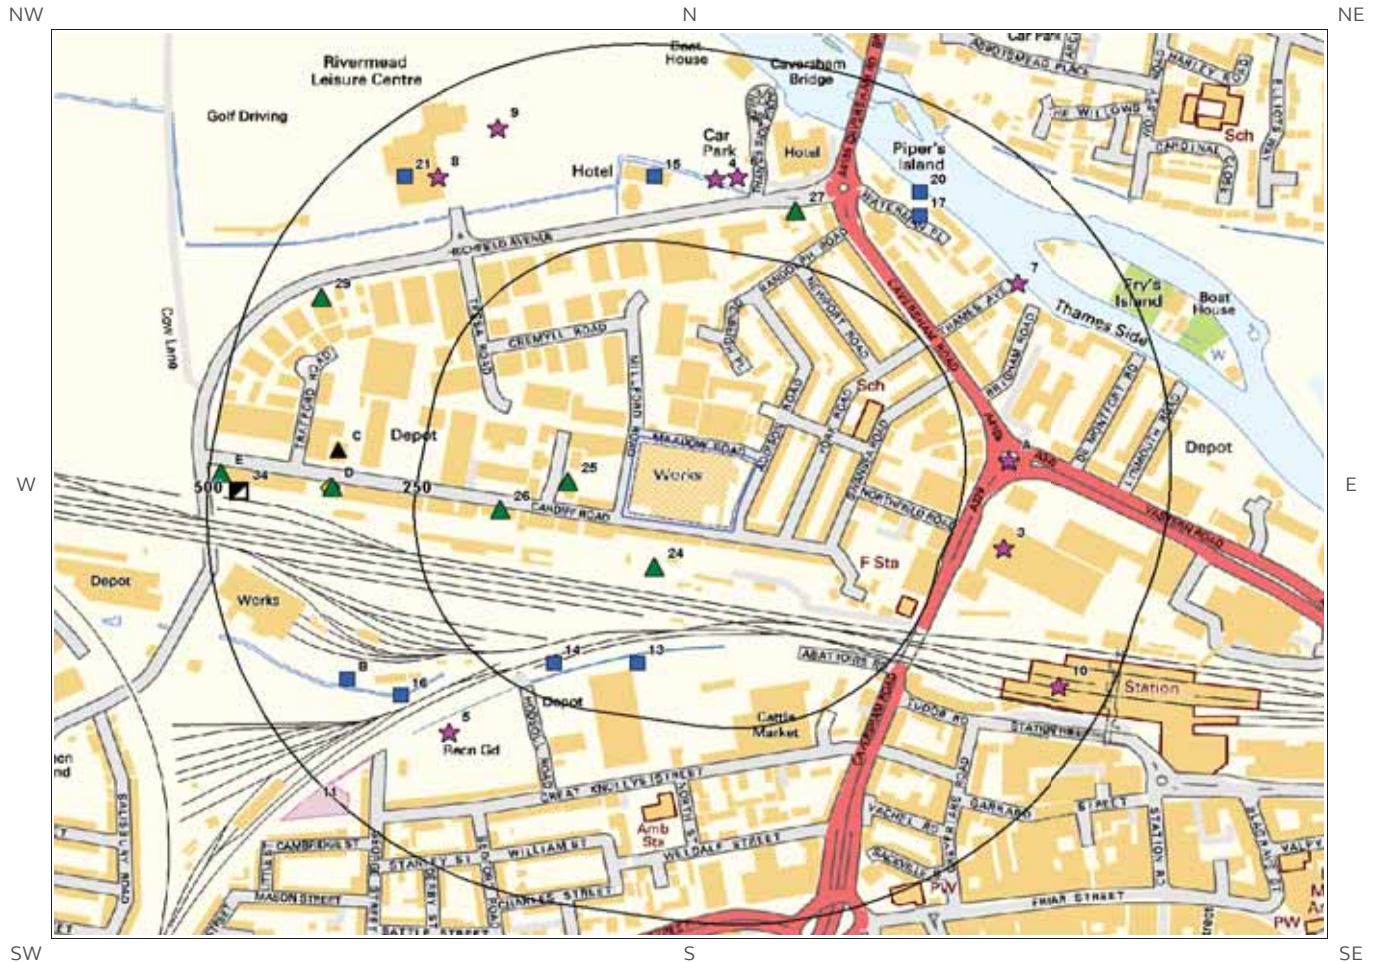

© Crown copyright and database rights 2019.
Ordnance Survey licence 100035207.

- | | | | | | |
|--|--------------------|--|-------------------------------|--|--|
| | Site Outline | | Recorded Pollution Incident | | RAS 3 & 4 Authorisations |
| | Search Buffers (m) | | Dangerous Substances (List 1) | | Part A(1) Authorised Processes and Historic IPC Authorisations |
| | | | Dangerous Substances (List 2) | | Part A(2) and Part B Authorised Processes |
| | | | Water Industry Referrals | | COMAH / NIHHS Sites |
| | | | Licenced Discharge Consents | | Sites Determined as Contaminated Land |
| | | | Red List Discharge Consents | | Hazardous Substance Consents and Enforcements |

2. Environmental Permits, Incidents and Registers

2.1 Industrial Sites Holding Licences and/or Authorisations

Searches of information provided by the Environment Agency/Natural Resources Wales and Local Authorities reveal the following information:

2.1.1 Records of historic IPC Authorisations within 500m of the study site:

0

Database searched and no data found.

2.1.2 Records of Part A(1) and IPPC Authorised Activities within 500m of the study site:

2

The following Part A(1) and IPPC Authorised Activities are represented as points on the Environmental Permits, Incidents and Registers Map:

ID	Distance (m)	Direction	NGR	Details	
32C	350	W	470520 174150	Operator: KINGFISHER COLOURS LIMITED Installation Name: KINGFISHER COLOURS LIMITED Process: ORGANIC CHEMICALS; HYDROCARBONS EG AROMATICS	Permit Number: LP3338DD Original Permit Number: LP3338DD EPR Reference: - Issue Date: 12/12/2016 Effective Date: 12/12/2016 Last date noted as effective: 2019-01-31 Status: SUPERCEDED
33C	350	W	470520 174150	Operator: KINGFISHER COLOURS LIMITED Installation Name: KINGFISHER COLOURS LIMITED Process: ORGANIC CHEMICALS; HYDROCARBONS EG AROMATICS	Permit Number: MP3332QJ Original Permit Number: LP3338DD EPR Reference: - Issue Date: - Effective Date: 14/12/2018 Last date noted as effective: 2019-01-31 Status: SURRENDER EFFECTIVE

2.1.3 Records of Red List Discharge Consents (potentially harmful discharges to controlled waters) within 500m of the study site:

0

Database searched and no data found.

2.1.4 Records of List 1 Dangerous Substances Inventory Sites within 500m of the study site:

0

Database searched and no data found.

2.1.5 Records of List 2 Dangerous Substance Inventory Sites within 500m of the study site:

1

The following List 2 Dangerous Substance Inventory Site records are represented as points on the Environmental Permits, Incidents and Registers Map:

ID	Distance (m)	Direction	NGR	Details
12D	353	W	470510 174103	Name: Unimet Enamellers Ltd Status: Not Active Receiving Water: Kennet Authorised Substances: Chromium

2.1.6 Records of Part A(2) and Part B Activities and Enforcements within 500m of the study site:

7

The following Part A(2) and Part B Activities are represented as points on the Environmental Permits, Incidents and Registers Map:

ID	Distance (m)	Direction	NGR	Details
24	61	S	470900 174000	Address: Scenery Salvage, Cardiff Road, Reading, Berkshire, RG1 8ES Process: Combustion & Incineration Status: Current Permit Permit Type: Part B Enforcement: No Enforcements Notified Date of Enforcement: No Enforcements Notified Comment: No Enforcements Notified
25	72	W	470796 174109	Address: Rivermead Accident Repair Centre Limited, 64 Cardiff Road, Reading, Berkshire, RG1 8LL Process: Respraying of Road Vehicles Status: Current Permit Permit Type: Part B Enforcement: No Enforcements Notified Date of Enforcement: No Enforcements Notified Comment: No Enforcements Notified
26	147	W	470715 174073	Address: Sprayworks Limited, Unit 5, 151-155 Cardiff Road, Reading, RG1 8ES Process: Respraying of Road Vehicles Status: Historical Permit Permit Type: Part B Enforcement: No Enforcements Notified Date of Enforcement: No Enforcements Notified Comment: No Enforcements Notified
27	314	N	471070	Address: Snax 24 Limited, Richfield Enforcement: No Enforcements Notified

ID	Distance (m)	Direction	NGR	Details
28D	351	W	174454	Avenue, Reading, Berkshire, RG1 8EQ Process: Unloading of Petrol into Storage at Service Stations Status: Current Permit Permit Type: Part B Date of Enforcement: No Enforcements Notified Comment: No Enforcements Notified
			470512 174102	Address: Unimet Enamellers Limited, 183 Cardiff Road, Reading, Berks, RG1 8HD Process: Coating Processes Status: Historical Permit Permit Type: Part B Enforcement: No Enforcements Notified Date of Enforcement: No Enforcements Notified Comment: No Enforcements Notified
			470499 174344	Address: Grosvenor Motor Company Ltd, 10 Richfield Avenue, Reading, RG1 8EQ Process: Waste Oil Burner <0.4 MW Status: New Legislation Applies Permit Type: Part B Enforcement: No Enforcements Notified Date of Enforcement: No Enforcements Notified Comment: No Enforcements Notified
30E	486	W	470378 174120	Address: E Hillier & Son Ltd, Cardiff Road, RG1 8HX Process: Other Metal Processes Status: Historical Permit Permit Type: Part B Enforcement: No Enforcements Notified Date of Enforcement: No Enforcements Notified Comment: No Enforcements Notified

2.1.7 Records of Category 3 or 4 Radioactive Substances Authorisations:

0

Database searched and no data found.

2.1.8 Records of Licensed Discharge Consents within 500m of the study site:

9

The following Licensed Discharge Consents records are represented as points on the Environmental Permits, Incidents and Registers Map:

ID	Distance (m)	Direction	NGR	Details
13	183	S	470880 173880	Address: GREAT KNOLLEYS STREET, READING, BERKS, GREAT KNOLLEYS STREET, READING, BE, RKSHIRE, RG1 7HP Effluent Type: TRADE DISCHARGES - SITE DRAINAGE Permit Number: CATM.3308 Permit Version: 1 Receiving Water: ABATTOIR DITCH Status: NEW CONSENT, BY APPLICATION (WRA 91, SECTION 88) Issue date: 06/07/1998 Effective Date: 06-Jul-1998 Revocation Date: -
14	205	SW	470780 173880	Address: GREAT KNOLLEYS STREET, READING, BERKS, GREAT KNOLLEYS STREET, READING, BE, RKSHIRE, RG1 7HP Effluent Type: TRADE DISCHARGES - SITE DRAINAGE Permit Number: CATM.3307 Permit Version: 1 Receiving Water: ABATTOIR DITCH Status: NEW CONSENT, BY APPLICATION (WRA 91, SECTION 88) Issue date: 06/07/1998 Effective Date: 06-Jul-1998 Revocation Date: -
15	332	N	470900 174500	Address: CALENDARS RESTAURANT, RICHFIELD AVE, CALENDARS Receiving Water: PORTMAN BROOK Status: TRANSFERRED FROM COPA 1974

ID	Distance (m)	Direction	NGR	Details
				RESTAURANT, RICHFIELD, AVENUE, CAVERSHAM, READING, BERK, S Effluent Type: MISCELLANEOUS DISCHARGES - SURFACE WATER Permit Number: CTWC.2379 Permit Version: 1 Issue date: 22/04/1988 Effective Date: 22-Apr-1988 Revocation Date: -
16	352	SW	470595 173839	Address: COW LANE BRIDGE, COW LANE, READING, BERKSHIRE, RG1 8NA Effluent Type: TRADE DISCHARGES - PROCESS EFFLUENT - NOT WATER COMPANY Permit Number: EPRHB3597RH Permit Version: 1 Receiving Water: TRIBUTARY OF RIVER THAMES Status: NEW ISSUED UNDER EPR 2010 Issue date: 10/05/2018 Effective Date: 01-Jun-2018 Revocation Date: -
17	368	NE	471220 174450	Address: RETIREMENT HOMES DEVELOPMENT, CAVER, RETIREMENT HOMES DEVELOPMENT, CA, VERSHAM ROAD, READING, BERKS Effluent Type: MISCELLANEOUS DISCHARGES - SURFACE WATER Permit Number: CTWC.2313 Permit Version: 1 Receiving Water: RIVER THAMES Status: REVOKED - UNSPECIFIED Issue date: 25/03/1988 Effective Date: 25-Mar-1988 Revocation Date: 31/10/1991
18B	392	SW	470530 173860	Address: PERMANENT WAY STAFF ACCOMMODATION B, PERMANENT WAY STAFF ACCOMMODATION, N BLOCK, COW LANE, READING. Effluent Type: SEWAGE DISCHARGES - FINAL/TREATED EFFLUENT - NOT WATER COMPANY Permit Number: CTWC.0130 Permit Version: 1 Receiving Water: MADE GROUND OVERLYING ALLUVIUM Status: TRANSFERRED FROM COPA 1974 Issue date: 10/07/1985 Effective Date: 10-Jul-1985 Revocation Date: 12/05/2007
19B	392	SW	470530 173860	Address: PERMANENT WAY STAFF ACCOMMODATION B, PERMANENT WAY STAFF ACCOMMODATION, N BLOCK, COW LANE, READING. Effluent Type: SEWAGE DISCHARGES - FINAL/TREATED EFFLUENT - NOT WATER COMPANY Permit Number: CTWC.0130 Permit Version: 2 Receiving Water: MADE GROUND OVERLYING ALLUVIUM Status: REVOKED (WRA 91, S88 & SCHED 10 AS AMENDED BY ENV ACT 1995) Issue date: 12/05/2007 Effective Date: 12-May-2007 Revocation Date: 24/05/2010
20	394	NE	471220 174480	Address: OFFICES, CAVERSHAM ROAD, READING, B, OFFICES, CAVERSHAM ROAD, READING, , BERKS Effluent Type: MISCELLANEOUS DISCHARGES - SURFACE WATER Permit Number: CTWC.2078 Permit Version: 1 Receiving Water: RIVER THAMES Status: REVOKED - UNSPECIFIED Issue date: 02/12/1987 Effective Date: 02-Dec-1987 Revocation Date: 06/02/1995
21	435	NW	470600 174500	Address: RIVERSIDE LEISURE CENTRE, READING, RIVERSIDE LEISURE CENTRE, READING, G, BERKS Effluent Type: MISCELLANEOUS DISCHARGES - SURFACE WATER Permit Number: CTWC.2509 Permit Version: 1 Receiving Water: PORTMAN BROOK Status: TRANSFERRED FROM COPA 1974 Issue date: 09/06/1988 Effective Date: 09-Jun-1988 Revocation Date: -

2.1.9 Records of Water Industry Referrals (potentially harmful discharges to the public sewer) within 500m of the study site:

1

The following Water Industry Referral records are represented as points on the Environmental Permits, Incidents and Registers Map:

ID	Distance (m)	Direction	Address	Permission reference	Local Authority	First Date Received	Last Date Received	Status
34	462	W	E HILLIER AND SON (HOLDINGS) LTD, 215 CARDIFF ROAD, 215 CARDIFF ROAD, READING, BERKSHIRE, RG1 8HX	AF5158	READING BOROUGH COUNCIL	01-Jun-2001	01-Jan-2018	EFFECTIVE

2.1.10 Records of Planning Hazardous Substance Consents and Enforcements within 500m of the study site:

0

Database searched and no data found.

2.2 Dangerous or Hazardous Sites

Records of COMAH & NIHHS sites within 500m of the study site:

0

Database searched and no data found.

2.3 Environment Agency/Natural Resources Wales Recorded Pollution Incidents

2.3.1 Records of National Incidents Recording System, List 2 within 500m of the study site:

10

The following NIRS List 2 records are represented as points on the Environmental Permits, Incidents and Registers Map:

ID	Distance (m)	Direction	NGR	Details
1A	301	E	471327.0 174138.0	Incident Date: 17-Sep-2002 Incident Identification: 108560.0 Pollutant: Oils and Fuel Pollutant Description: Diesel Water Impact: Category 4 (No Impact) Land Impact: Category 4 (No Impact) Air Impact: Category 4 (No Impact)
2A	301	E	471327.0 174138.0	Incident Date: 17-Sep-2002 Incident Identification: 108560.0 Water Impact: Category 4 (No Impact) Land Impact: Category 4 (No Impact)

ID	Distance (m)	Direction	NGR	Details	
				Pollutant: Oils and Fuel Pollutant Description: Diesel	Air Impact: Category 4 (No Impact)
3	316	E	471321.0 174026.0	Incident Date: 12-Sep-2001 Incident Identification: 42851.0 Pollutant: General Biodegradable Materials and Wastes Pollutant Description: Composted Material	Water Impact: Category 4 (No Impact) Land Impact: Category 3 (Minor) Air Impact: Category 4 (No Impact)
4	339	N	470974.0 174497.0	Incident Date: 13-Aug-2002 Incident Identification: 99851.0 Pollutant: Oils and Fuel Pollutant Description: Other Oil or Fuel	Water Impact: Category 3 (Minor) Land Impact: Category 3 (Minor) Air Impact: Category 4 (No Impact)
5	346	SW	470653.0 173792.0	Incident Date: 23-Jul-2007 Incident Identification: 516354.0 Pollutant: Oils and Fuel Pollutant Description: Unidentified Oil	Water Impact: Category 3 (Minor) Land Impact: Category 2 (Significant) Air Impact: Category 4 (No Impact)
6	347	N	471000.0 174500.0	Incident Date: 10-Jul-2001 Incident Identification: 15233.0 Pollutant: Organic Chemicals/Products Pollutant Description: Other Organic Chemical or Product	Water Impact: Category 4 (No Impact) Land Impact: Category 4 (No Impact) Air Impact: Category 4 (No Impact)
7	385	NE	471337.0 174364.0	Incident Date: 22-Aug-2001 Incident Identification: 25897.0 Pollutant: General Biodegradable Materials and Wastes Pollutant Description: Food and Drink	Water Impact: Category 4 (No Impact) Land Impact: Category 4 (No Impact) Air Impact: Category 4 (No Impact)
8	411	NW	470640.0 174500.0	Incident Date: 26-Feb-2002 Incident Identification: 60718.0 Pollutant: Oils and Fuel Pollutant Description: Unidentified Oil	Water Impact: Category 4 (No Impact) Land Impact: Category 3 (Minor) Air Impact: Category 4 (No Impact)
9	429	NW	470711.0 174562.0	Incident Date: 27-Feb-2002 Incident Identification: 60853.0 Pollutant: Oils and Fuel Pollutant Description: Mixed/Waste Oils	Water Impact: Category 4 (No Impact) Land Impact: Category 3 (Minor) Air Impact: Category 4 (No Impact)
10	441	SE	471390.0 173850.0	Incident Date: 26-Apr-2002 Incident Identification: 74851.0 Pollutant: Oils and Fuel Pollutant Description: Gas and Fuel Oils	Water Impact: Category 4 (No Impact) Land Impact: Category 3 (Minor) Air Impact: Category 4 (No Impact)

2.3.2 Records of National Incidents Recording System, List 1 within 500m of the study site:

0

Database searched and no data found.


2.4 Sites Determined as Contaminated Land under Part 2A EPA 1990

Records of sites determined as contaminated land under Section 78R of the Environmental Protection Act 1990 are there within 500m of the study site 1


The following records are represented as polygons on the Environmental Permits, Incidents and Registers Map:

ID	Distance (m)	Direction	NGR	Description	Location	Category	Year Identified
11	428	SW	470506 173722	B(a)P in made ground and compost. Source of B(a)P probably ash added by allotment holders & adjacent railway runoff.	George Street Allotments, George Street, Reading	Potentially Contaminated Land - Remediated	2008

3. Landfill and Other Waste Sites Map

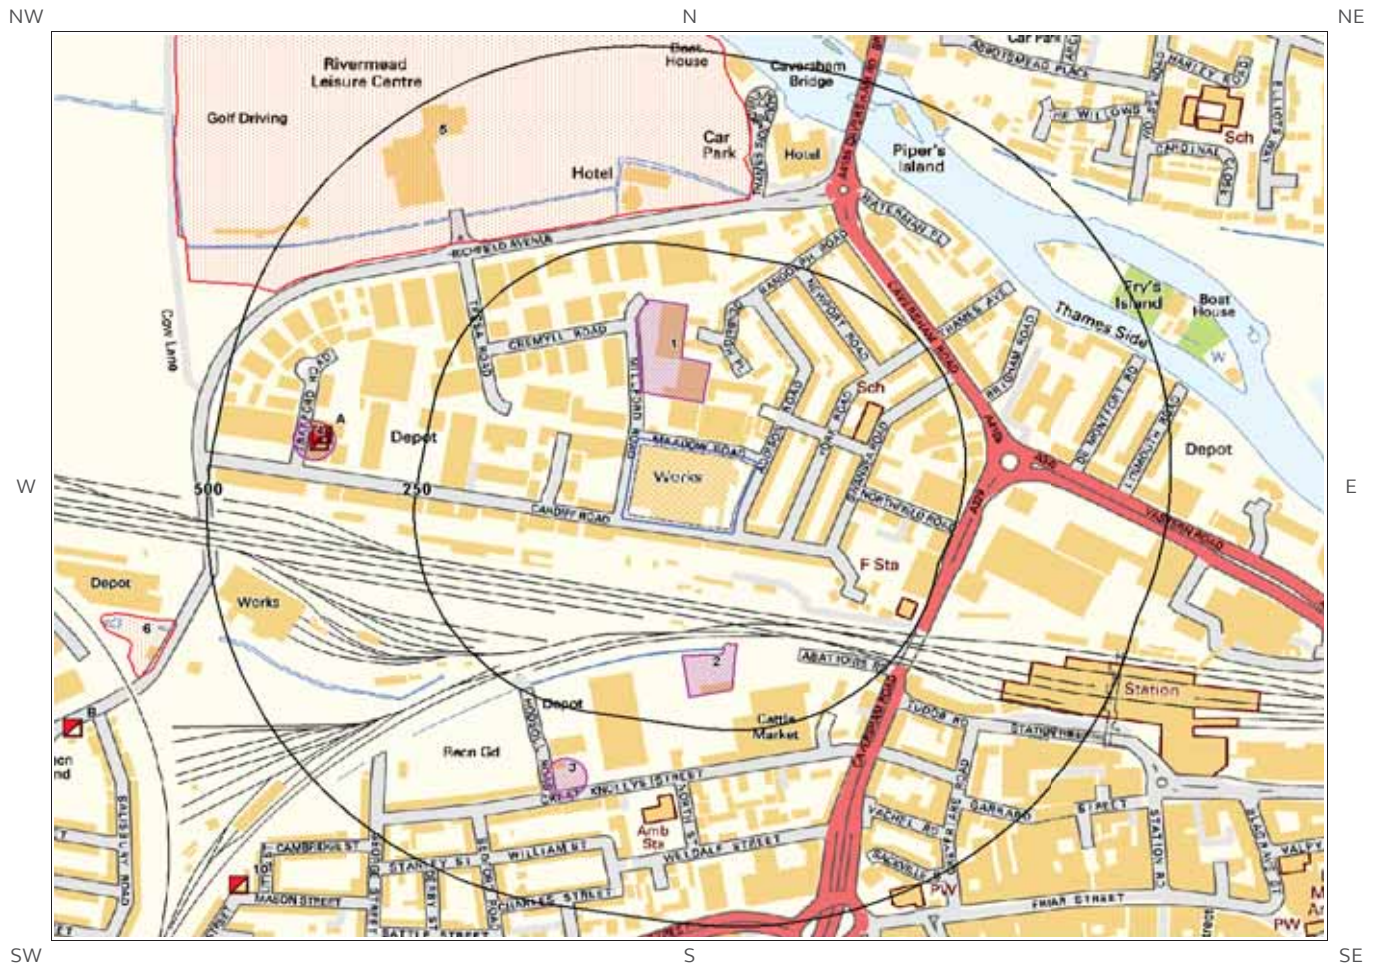

© Crown copyright and database rights 2019.
Ordnance Survey licence 100035207.

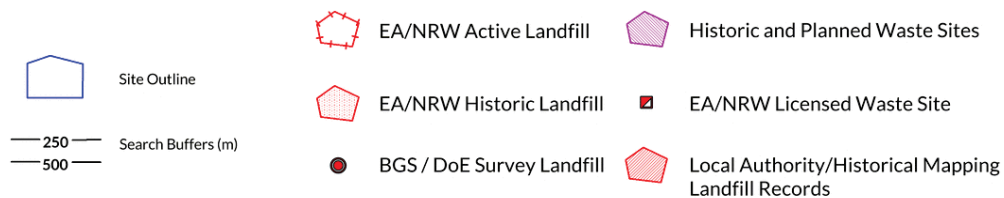

3. Landfill and Other Waste Sites

3.1 Landfill Sites

3.1.1 Records from Environment Agency/Natural Resources Wales landfill data within 1000m of the study site:

0

Database searched and no data found.

3.1.2 Records of Environment Agency/Natural Resources Wales historic landfill sites within 1500m of the study site:

2

The following landfill records are represented as either points or polygons on the Landfill and Other Waste Sites map:

ID	Distance (m)	Direction	NGR	Details
5	281	N		Site Address: Richfield Avenue, Reading, Berkshire Waste Licence: - Site Reference: RDG11, TP0122 Waste Type: Commercial, Household, Liquid sludge Environmental Permitting Regulations (Waste) Reference: - Licence Issue: Licence Surrendered: Licence Holder Address: - Operator: - Licence Holder: - First Recorded: 31-Dec-1970 Last Recorded: 31-Dec-1979
6	554	W		Site Address: Cow Lane, Reading, Berkshire Waste Licence: - Site Reference: TP0340, RDG4 Waste Type: Inert Environmental Permitting Regulations (Waste) Reference: - Licence Issue: Licence Surrendered: Licence Holder Address: - Operator: - Licence Holder: - First Recorded: 31-Dec-1950 Last Recorded: 31-Dec-1959

3.1.3 Records of BGS/DoE non-operational landfill sites within 1500m of the study site:

0

Database searched and no data found.

3.1.4 Records of Landfills from Local Authority and Historical Mapping Records within 1500m of the study site:

0

Database searched and no data found.

3.2 Other Waste Sites

3.2.1 Records of waste treatment, transfer or disposal sites within 500m of the study site:

4

The following waste treatment, transfer or disposal sites records are represented as points on the Landfill and Other Waste Sites map:

ID	Distance (m)	Direction	NGR	Details		
1	58	N	470923 174279	Type of Site: Scrap Metal Yard Site Address: N/A	Planning Application Reference: N/A Date: 1969	Further Details: N/A Data Source: Historic Mapping Data Type: Polygon
2	140	S	470967 173873	Type of Site: Refuse Yard Site Address: N/A	Planning Application Reference: N/A Date: 1879	Further Details: N/A Data Source: Historic Mapping Data Type: Polygon
3	313	S	470794 173736	Type of Site: Surface Car Park/Waste Station Site Address: Great Knollys Street, Hodsoll Road, READING, Berkshire, RG1 7HP	Planning Application Reference: 96/0097/R3/NJP Date: 01/09/1996	Further Details: Relocation of a public car park and civic amenity recycling centre with associated landscaping. Relocation of a public car park and civic amenity recycling centre with associated landscaping. Detailed plans approved 29th May, 1996. An application (ref: 96/0097/R3/NJP) for Detailed Planning permission was submitted to Reading B.C. on 14th February 1996. Data Source: Historic Planning Application Data Type: Point
4	357	W	470491 174166	Type of Site: Waste Transfer Building Site Address: 128-130 Cardiff Road, READING, Berkshire, RG1 8PQ	Planning Application Reference: 01/316/FUL Date: -	Further Details: Scheme comprises construction of a new steel-framed prefabricated building of 375 sqm, to form waste transfer, sorting and recycling centre. Associated works include landscaping, site services, infrastructure and access. Construction - Goosewing greystic-coated profiled steel cladding, internal partitions walls; insitu concrete floor; Goosewing grey plastic-coated profiled steel cladding roof; aluminium framed, double glazed, rooflight windows; industrial doors (unspecified),

ID	Distance (m)	Direction	NGR	Details
				timber doors; pad foundations; steel frame; bathroom fittings. An application (ref: 01/316/FUL) for Detailed Planning permission was submitted to Reading Borough Council, no committee date as yet. Contract details to be advised. A building programme remains to be advised. Detailed plans submitted, no committee date as yet. Data Source: Historic Planning Application Data Type: Point

3.2.2 Records of Environment Agency/Natural Resources Wales licensed waste sites within 1500m of the study site:

9

The following waste treatment, transfer or disposal sites records are represented as points on the Landfill and Other Waste Sites map:

ID	Distance (m)	Direction	NGR	Details
7A	375	W	470500 174174	Site Address: 128, Cardiff Road, Reading, Berkshire, RG1 8PQ Type: 75kte HCl Waste TS + treatment Size: < 25000 tonnes Environmental Permitting Regulations (Waste) Licence Number: MCO003 EPR reference: EA/EPR/EP3893VZ/V002 Operator: M Collard Waste Management Services Ltd Waste Management licence No: 101199 Annual Tonnage: 74999.0 Issue Date: 11/02/2010 Effective Date: - Modified: 09/07/2010 Surrendered Date: - Expiry Date: - Cancelled Date: - Status: Modified Site Name: M Collard Waste Management Services Ltd Correspondence Address: -
8A	375	W	470500 174174	Site Address: 128, Cardiff Road, Reading, Berkshire, RG1 8PQ Type: 75kte HCl Waste TS + treatment Size: < 25000 tonnes Environmental Permitting Regulations (Waste) Licence Number: RCO001 EPR reference: EA/EPR/EB3500KB/V002 Operator: R Collard Limited Waste Management licence No: 101199 Annual Tonnage: 74999.0 Issue Date: 11/02/2010 Effective Date: 11/10/2016 Modified: 16/10/2018 Surrendered Date: - Expiry Date: - Cancelled Date: - Status: Modified Site Name: R Collard Limited Correspondence Address: -
9A	376	W	470497 174166	Site Address: 128, Cardiff Road, Reading, Berkshire, RG1 8PQ Type: 75kte Materials Recycling Facility Size: < 25000 tonnes Environmental Permitting Regulations (Waste) Licence Number: MCO003 EPR reference: EP3893VZ/A001 Operator: M Collard Waste Management Services Ltd Waste Management licence No: 101199 Annual Tonnage: 0.0 Issue Date: 11/02/2010 Effective Date: - Modified: - Surrendered Date: - Expiry Date: - Cancelled Date: - Status: Issued Site Name: M Collard Waste Management Services Ltd Correspondence Address: -
10	658	SW	470400 173600	Site Address: E.G.W Carter, 54, Gower Street, Reading, Berkshire, RG1 7PE Issue Date: 19/03/1996 Effective Date: -

ID	Distance (m)	Direction	NGR	Details
				Type: Metal Recycling Site (mixed MRS's) Size: < 25000 tonnes Environmental Permitting Regulations (Waste) Licence Number: CAR001 EPR reference: EA/EPR/LP3699EF/S004 Operator: E G W Carter Waste Management licence No: 86001 Annual Tonnage: 9322.0 Modified: - Surrendered Date: Jul 23 1999 12:00AM Expiry Date: - Cancelled Date: - Status: Surrendered Site Name: E G W Carter Correspondence Address: -
11B	715	W	470200 173800	Site Address: Elliot Metal Company Ltd, 3, Loverock Road, Battle Farm Indus Est, Reading, Berkshire, RG3 1NL Type: Metal Recycling Site (mixed MRS's) Size: < 25000 tonnes Environmental Permitting Regulations (Waste) Licence Number: SIM001 EPR reference: EA/EPR/LP3199EB/V005 Operator: Sims Group Uk Limited Waste Management licence No: 86002 Annual Tonnage: 74999.0 Issue Date: 06/04/1993 Effective Date: 27/04/2002 Modified: 20/04/2010 Surrendered Date: - Expiry Date: - Cancelled Date: - Status: Modified Site Name: Sims Group U K Ltd Correspondence Address: -
12B	715	W	470200 173800	Site Address: Elliot Metal Company Ltd, 3, Loverock Road, Battle Farm Indus Est, Reading, RG3 1NL Type: Metal Recycling Site (mixed MRS's) Size: < 25000 tonnes Environmental Permitting Regulations (Waste) Licence Number: SIM001 EPR reference: - Operator: Simsmetal Uk Limited Waste Management licence No: 86002 Annual Tonnage: 4999.0 Issue Date: 06/04/1993 Effective Date: 27/04/2002 Modified: 26/04/2002 Surrendered Date: - Expiry Date: - Cancelled Date: - Status: Modified Site Name: Simsmetal U K Limited Correspondence Address: 4, The Uplands, Nailsea, Somerset, BS48 4RR
13B	715	W	470200 173800	Site Address: Elliot Metal Company Ltd, 3, Loverock Road, Battle Farm Indus Est, Reading, Berkshire, RG3 1NL Type: Metal Recycling Site (mixed MRS's) Size: < 25000 tonnes Environmental Permitting Regulations (Waste) Licence Number: PAR197 EPR reference: EA/EPR/CB3909KB/S002 Operator: Parsons Metal Recycling Limited Waste Management licence No: 86002 Annual Tonnage: 0.0 Issue Date: 06/04/1993 Effective Date: 26/06/2015 Modified: 27/08/2014 Surrendered Date: Mar 8 2016 12:00AM Expiry Date: - Cancelled Date: - Status: Surrendered Site Name: Parsons Metal Recycling Limited Correspondence Address: -
14B	715	W	470200 173800	Site Address: Elliot Metal Company Ltd, 3, Loverock Road, Battle Farm Indus Est, Reading, Berkshire, RG3 1NL Type: Metal Recycling Site (mixed MRS's) Size: < 25000 tonnes Environmental Permitting Regulations (Waste) Licence Number: SIM001 EPR reference: EA/EPR/LP3199EB/V006 Operator: Sims Group U K Ltd Waste Management licence No: 86002 Annual Tonnage: 74999.0 Issue Date: 06/04/1993 Effective Date: 27/04/2002 Modified: 27/08/2014 Surrendered Date: - Expiry Date: - Cancelled Date: - Status: Modified Site Name: Sims Group U K Ltd Correspondence Address: -
Not shown	1144	W	469718 174096	Site Address: Part A, Unit B, 75, Loverock Road, Tilehurst, Reading, Berkshire, RG30 1DZ Type: 75kte HCl Waste TS + treatment Size: < 25000 tonnes Environmental Permitting Regulations (Waste) Licence Number: OAK056 EPR reference: EA/EPR/EP3993VE/A001 Operator: Oakford U K Ltd Waste Management licence No: 101222 Annual Tonnage: 74999.0 Issue Date: 18/11/2009 Effective Date: - Modified: - Surrendered Date: - Expiry Date: - Cancelled Date: - Status: Expired Site Name: Loverock Road Waste Transfer Station Correspondence Address: -

 Site Outline
  Current Industrial Sites
  Electricity Transmission Cables

 Search Buffers (m)
  Petrol & Fuel Sites
  Gas Transmission Pipelines

4. Current Land Uses

4.1 Current Industrial Data

Records of potentially contaminative industrial sites within 250m of the study site:

60

The following records are represented as points on the Current Land Uses map.

ID	Distance (m)	Direction	Company	NGR	Address	Activity	Category
1	0	On Site	Works	470934 174118	Berkshire, RG1	Unspecified Works Or Factories	Industrial Features
2	0	On Site	Electricity Sub Station	470952 174056	Berkshire, RG1	Electrical Features	Infrastructure and Facilities
3A	17	W	C F M Engineering	470859 174151	Unit 21, Milford Road, Reading, Berkshire, RG1 8LG	Vehicle Repair, Testing and Servicing	Repair and Servicing
4A	18	W	Car & Motor Sports Services	470859 174152	Unit 21-23, Milford Road, Reading, Berkshire, RG1 8LG	Vehicle Repair, Testing and Servicing	Repair and Servicing
5	25	N	Works	471018 174168	Berkshire, RG1	Unspecified Works Or Factories	Industrial Features
6C	27	N	Manrose	470992 174176	Unit 1-6, Meadow Road, Reading, Berkshire, RG1 8LB	Cooling and Refrigeration	Industrial Products
7B	27	NW	Lewington & Son	470859 174184	Unit 43-45, Milford Road, Reading, Berkshire, RG1 8LG	Conservatories	Consumer Products
8A	29	W	Body Vision	470848 174153	Unit 25, Milford Road, Reading, Berkshire, RG1 8LG	Vehicle Repair, Testing and Servicing	Repair and Servicing
9B	38	NW	V-tech Auto Ltd	470848 174187	Unit 47, Milford Road, Reading, Berkshire, RG1 8LG	Vehicle Repair, Testing and Servicing	Repair and Servicing
10	40	N	Warehouse	470937 174200	Berkshire, RG1	Container and Storage	Transport, Storage and Delivery
11C	41	N	Works	470979 174193	Berkshire, RG1	Unspecified Works Or Factories	Industrial Features
12	48	NW	Climate Cooling Ltd	470837 174188	Unit 51, Milford Road, Reading, Berkshire, RG1 8LG	Construction Completion Services	Construction Services
13	50	E	Euro Car Parts	471046 174046	4 Weighbridge Row, Cardiff Road, Reading, Berkshire, RG1 8LX	Vehicle Parts and Accessories	Motoring
14	54	S	Travelling Crane	470864 174012	Berkshire, RG1	Travelling Cranes and Gentries	Industrial Features
15	57	N	Electricity Sub Station	470888 174226	Berkshire, RG1	Electrical Features	Infrastructure and Facilities
16	60	N	Electricity Sub Station	471024 174203	Berkshire, RG1	Electrical Features	Infrastructure and Facilities
17	67	W	Reading	470796	137-139, Cardiff Road,	Vehicle Repair, Testing	Repair and Servicing

ID	Distance (m)	Direction	Company	NGR	Address	Activity	Category
			Drive in Ltd	174059	Reading, Berkshire, RG1 8JF	and Servicing	
18	72	W	Rivermead Accident & Repair Centre Ltd	470795 174109	64, Cardiff Road, Reading, Berkshire, RG1 8LL	Vehicle Repair, Testing and Servicing	Repair and Servicing
19	84	N	Samka	471023 174229	Ground Floor Talbot House, 2 Ross Road, Reading, Berkshire, RG1 8EL	Metalworkers Including Blacksmiths	Construction Services
20	87	N	Depot	470997 174237	Berkshire, RG1	Container and Storage	Transport, Storage and Delivery
21	90	N	Voke Flooring & Interiors	470849 174252	67, Milford Road, Reading, Berkshire, RG1 8LG	Construction Completion Services	Construction Services
22D	93	NW	Tank	470796 174205	Berkshire, RG1	Tanks (Generic)	Industrial Features
23D	94	NW	Tank	470796 174208	Berkshire, RG1	Tanks (Generic)	Industrial Features
24	105	NW	Tank	470820 174253	Berkshire, RG1	Tanks (Generic)	Industrial Features
25E	110	W	Reading Body Works	470752 174062	Dec House 145, Cardiff Road, Reading, Berkshire, RG1 8JF	Vehicle Repair, Testing and Servicing	Repair and Servicing
26	118	N	C E M B R I T	470913 174284	54-60, Milford Road, Reading, Berkshire, RG1 8LJ	Construction Completion Services	Construction Services
27F	121	N	Complete Connections	470845 174283	Unit 75, Milford Road, Reading, Berkshire, RG1 8LG	Electronic Equipment	Industrial Products
28E	122	W	Mark Allen Cars	470739 174062	149, Cardiff Road, Reading, Berkshire, RG1 8JF	Vehicle Repair, Testing and Servicing	Repair and Servicing
29	124	NW	Tank	470788 174250	Berkshire, RG1	Tanks (Generic)	Industrial Features
30F	130	N	Twofold Ltd	470844 174292	77, Milford Road, Reading, Berkshire, RG1 8LG	Office and Shop Equipment	Industrial Products
31	136	N	Cembrit Ltd	470919 174301	Unit 54-60 Milford Commercial Estate, Milford Road, Reading, Berkshire, RG1 8LJ	General Construction Supplies	Industrial Products
32	147	NW	Tank	470763 174255	Berkshire, RG1	Tanks (Generic)	Industrial Features
33G	147	W	Holt Screen Print	470714 174072	Unit 5 151-155, Cardiff Road, Reading, Berkshire, RG1 8JR	Plate Makers, Print Finishers and Type Setters	IT, Advertising, Marketing and Media Services
34G	147	W	Pentagon Glass-tech	470714 174072	Unit 2-3 151-155, Cardiff Road, Reading, Berkshire, RG1 8JR	Industrial Coatings and Finishings	Industrial Products
35G	148	W	B & H Motor Services	470714 174072	Unit 5 151-155, Cardiff Road, Reading, Berkshire, RG1 8JR	Vehicle Repair, Testing and Servicing	Repair and Servicing
36G	148	W	R D S	470714 174072	Unit 2 151-155, Cardiff Road, Reading, Berkshire, RG1 8JR	Vehicle Repair, Testing and Servicing	Repair and Servicing
37H	157	W	Goodman Steel	470722 174180	98, Cardiff Road, Reading, Berkshire, RG1 8LL	Metals Manufacturers, Fabricators and	Industrial Products

ID	Distance (m)	Direction	Company	NGR	Address	Activity	Category
Services				Stockholders			
38	161	E	Warehouse	471187 174141	Berkshire, RG1	Container and Storage	Transport, Storage and Delivery
39H	162	W	Depot	470716 174175	Berkshire, RG1	Container and Storage	Transport, Storage and Delivery
40	168	NW	R E S Systems	470819 174324	14, Cremyll Road, Reading, Berkshire, RG1 8NQ	Special Purpose Machinery and Equipment	Industrial Products
41I	171	W	Direct Distribution Services	470698 174126	2 Barrett Court 70, Cardiff Road, Reading, Berkshire, RG1 8ED	Distribution and Haulage	Transport, Storage and Delivery
42	179	NW	Rainbow Body Shops Reading	470725 174255	Unit 11, Tessa Road, Reading, Berkshire, RG1 8HH	Vehicle Repair, Testing and Servicing	Repair and Servicing
43I	180	W	P B E Marking Systems	470690 174129	Unit 5 Barrett Court, 70 Cardiff Road, Reading, Berkshire, RG1 8ED	Plate Makers, Print Finishers and Type Setters	IT, Advertising, Marketing and Media Services
44	186	N	Tank	470830 174347	Berkshire, RG1	Tanks (Generic)	Industrial Features
45J	186	W	N R Engineering Ltd	470675 174075	159, Cardiff Road, Reading, Berkshire, RG1 8JR	Precision Engineers	Engineering Services
46J	188	W	Adenville Ltd	470674 174076	157, Cardiff Road, Reading, Berkshire, RG1 8JR	Industrial Coatings and Finishings	Industrial Products
47	193	SE	Pylon	471161 173948	Berkshire, RG1	Electrical Features	Infrastructure and Facilities
48	194	NW	Expro North Sea Ltd	470753 174313	2-4, Cremyll Road, Reading, Berkshire, RG1 8NQ	Oil and Gas Extraction, Refinery and Product Manufacture	Extractive Industries
49L	213	W	Hills Rubber Co Ltd	470649 174080	161-163, Cardiff Road, Reading, Berkshire, RG1 8HD	Rubber, Silicones and Plastics	Industrial Products
50K	216	NW	Tank	470727 174319	Berkshire, RG1	Tanks (Generic)	Industrial Features
51M	221	E	Works	471241 174185	Berkshire, RG1	Unspecified Works Or Factories	Industrial Features
52	227	SE	Caversham Road Fire Station	471202 173955	Caversham Road, Reading, Berkshire, RG1 8AA	Fire Brigade Stations	Central and Local Government
53K	229	NW	Electricity Sub Station	470716 174326	Berkshire, RG1	Electrical Features	Infrastructure and Facilities
54L	232	W	Warehouse	470630 174081	Berkshire, RG1	Container and Storage	Transport, Storage and Delivery
55M	232	E	Caversham MOT	471252 174189	109, Caversham Road, City Centre, Reading, Berkshire, RG1 8AR	Vehicle Repair, Testing and Servicing	Repair and Servicing
56	234	E	Shurgard Self Storage	471253 174083	75, Caversham Road, Reading, Berkshire, RG1 8AN	Container and Storage	Transport, Storage and Delivery
57	243	NW	Delta Air Conditioning Services Reading Ltd	470786 174391	20-22, Richfield Avenue, Reading, Berkshire, RG1 8EQ	Construction Completion Services	Construction Services
58	244	NE	The Scooter Cafe Ltd	471223 174279	153, Caversham Road, Reading, Berkshire, RG1 8AU	New Vehicles	Motoring

ID	Distance (m)	Direction	Company	NGR	Address	Activity	Category
59	246	NW	Tank	470725 174357	Berkshire, RG1	Tanks (Generic)	Industrial Features
60	248	W	P L Auto Services	470613 174081	165-167, Cardiff Road, Reading, Berkshire, RG1 8HD	Vehicle Repair, Testing and Servicing	Repair and Servicing

4.2 Petrol and Fuel Sites

Records of petrol or fuel sites within 500m of the study site:

3

The following petrol or fuel site records provided by Catalist are represented as points on the Current Land Use map:

ID	Distance (m)	Direction	NGR	Company	Address	LPG	Status
61	0	On Site	470934 174140	OBSOLETE	Cardiff Road, Reading, Reading, RG1 8HW	Not Applicable	Obsolete
62	124	W	470746 174126	OBSOLETE	165-7, Cardiff Road, Reading, Reading, RG1 8HY	Not Applicable	Obsolete
63	325	N	471062 174466	BP	Richfield Avenue, Reading, Reading, RG1 8EQ	No	Open

4.3 National Grid High Voltage Underground Electricity Transmission Cables

This dataset identifies the high voltage electricity transmission lines running between generating power plants and electricity substations. The dataset does not include the electricity distribution network (smaller, lower voltage cables distributing power from substations to the local user network). This information has been extracted from databases held by National Grid and is provided for information only with no guarantee as to its completeness or accuracy. National Grid do not offer any warranty as to the accuracy of the available data and are excluded from any liability for any such inaccuracies or errors.

Records of National Grid high voltage underground electricity transmission cables within 500m of the study site:

0

Database searched and no data found.

4.4 National Grid High Pressure Gas Transmission Pipelines

This dataset identifies high-pressure, large diameter pipelines which carry gas between gas terminals, power stations, compressors and storage facilities. The dataset does not include the Local Transmission System (LTS) which supplies gas directly into homes and businesses. This information has been extracted from databases held by National Grid and is provided for information only with no guarantee as to its completeness or accuracy. National Grid do not offer any warranty as to the accuracy of the available data and are excluded from any liability for any such inaccuracies or errors.

Records of National Grid high pressure gas transmission pipelines within 500m of the study site: 0

Database searched and no data found.

5. Geology

5.1 Artificial Ground and Made Ground

Database searched and no data found.

The database has been searched on site, including a 50m buffer.

5.2 Superficial Ground and Drift Geology

The database has been searched on site, including a 50m buffer.

Lex Code	Description	Rock Type
LASI-XCZ	LANGLEY SILT MEMBER	CLAY AND SILT

5.3 Bedrock and Solid Geology


The database has been searched on site, including a 50m buffer.

Lex Code	Description	Rock Type
SNCK-CHLK	SEAFORD CHALK FORMATION AND NEWHAVEN CHALK FORMATION (UNDIFFERENTIATED)	CHALK


(Derived from the BGS 1:50,000 Digital Geological Map of Great Britain)

6 Hydrogeology and Hydrology


6a. Aquifer Within Superficial Geology

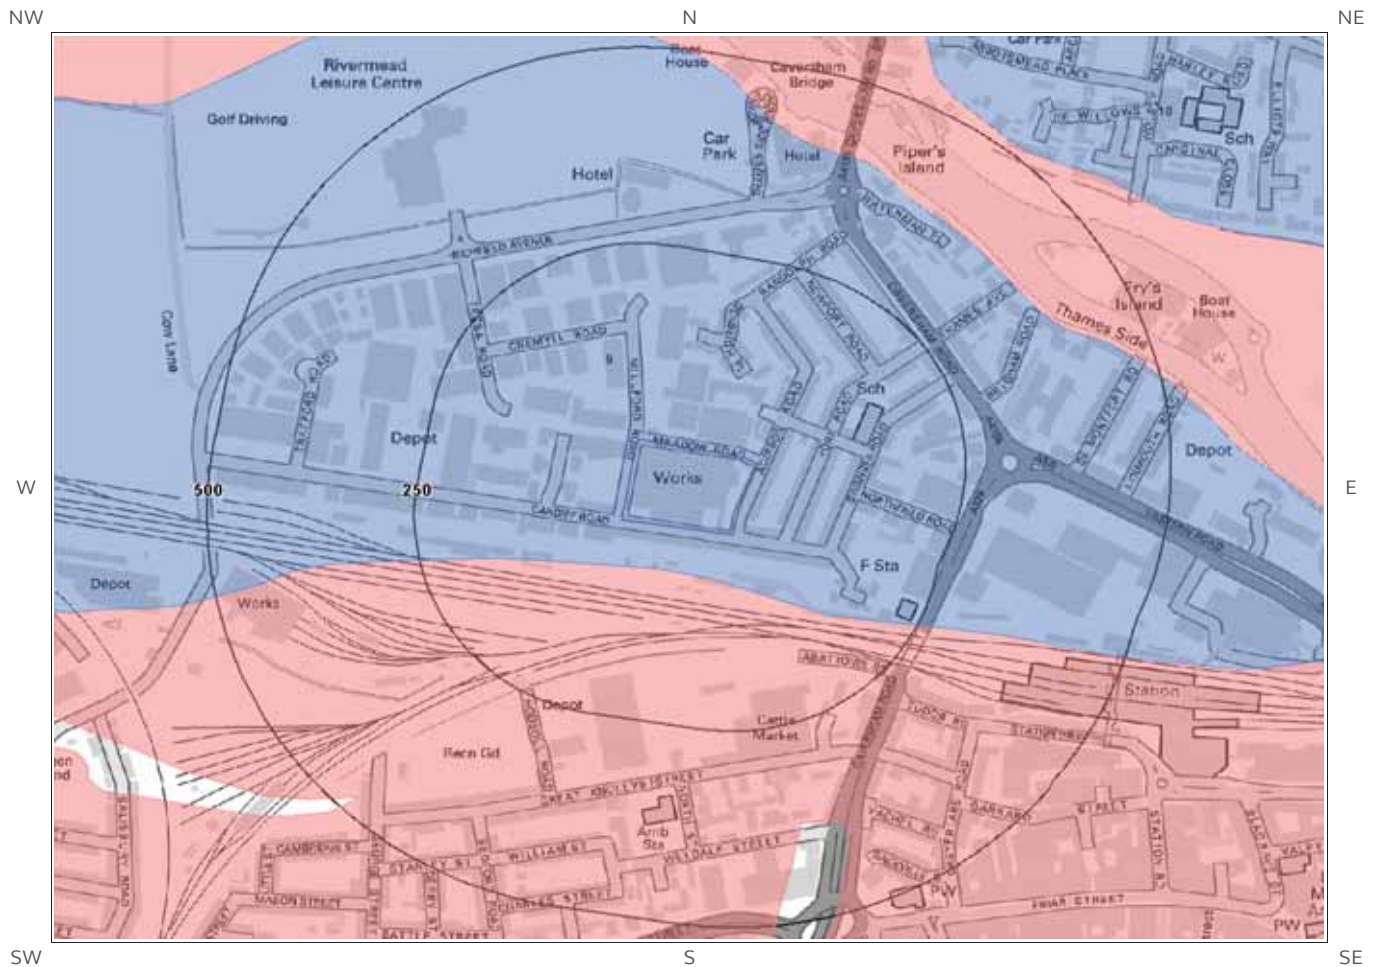


© Crown copyright and database rights 2019
Ordnance Survey licence 100035207.

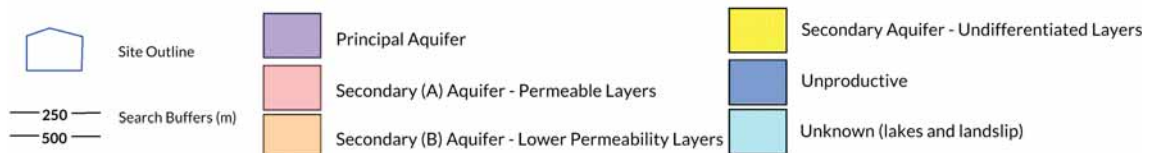


6b. Aquifer Within Bedrock Geology and Abstraction Licences

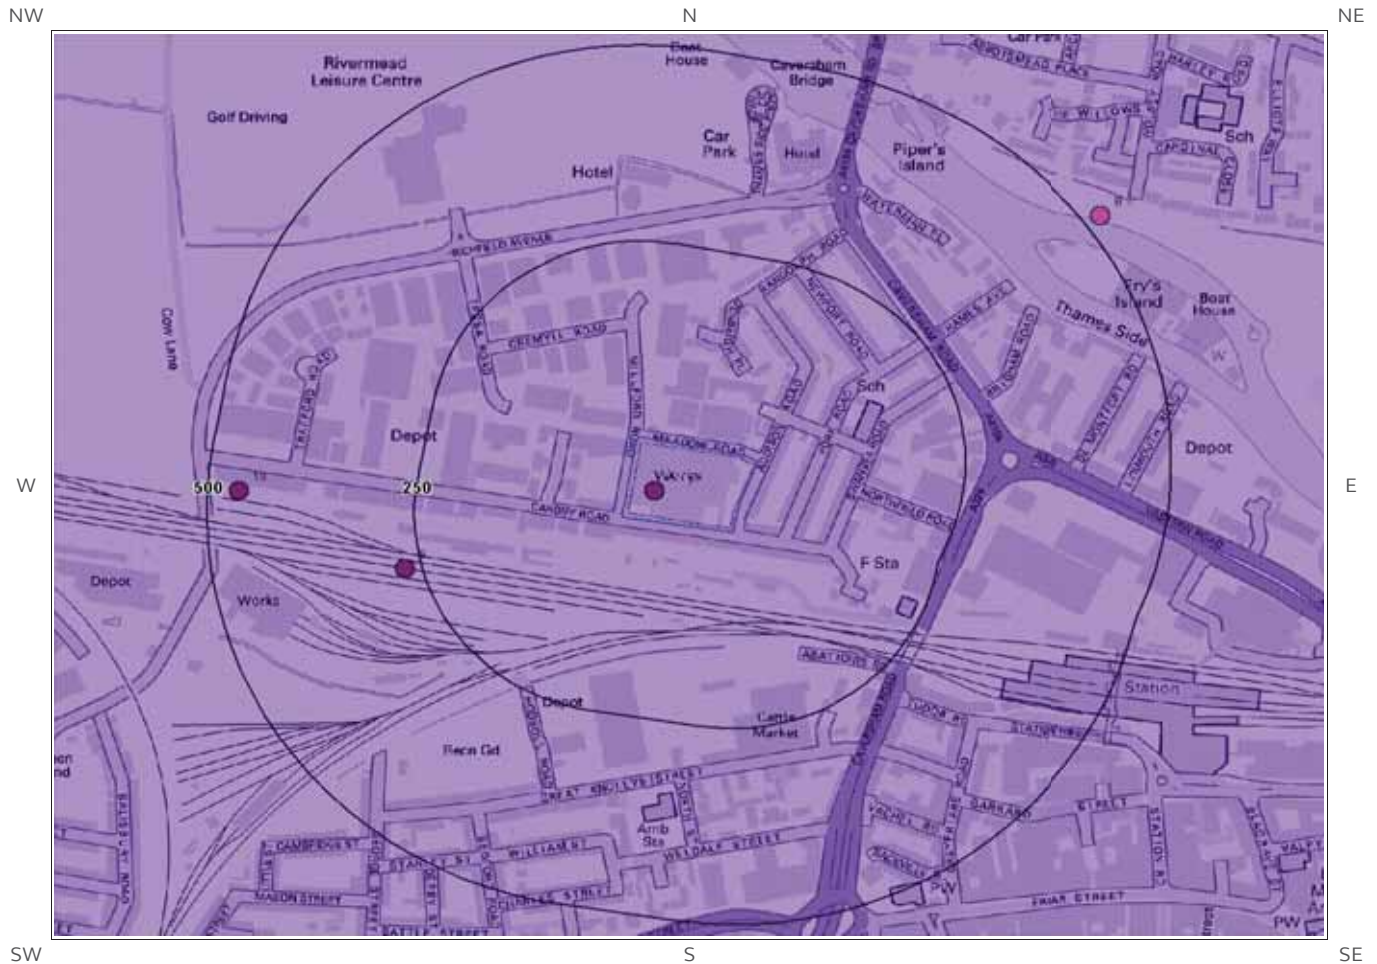


© Crown copyright and database rights 2019
Ordnance Survey licence 100035207.

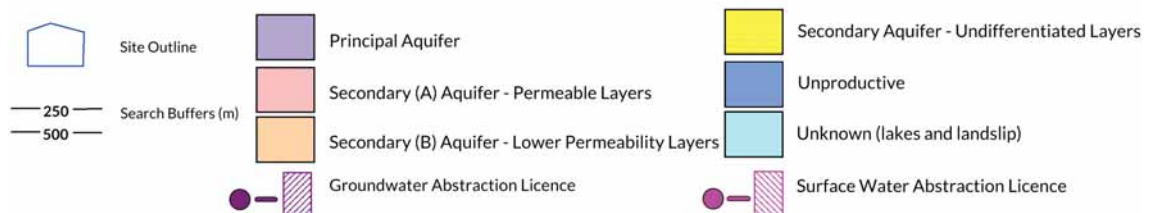


6c. Hydrogeology – Source Protection Zones and Potable Water Abstraction Licences

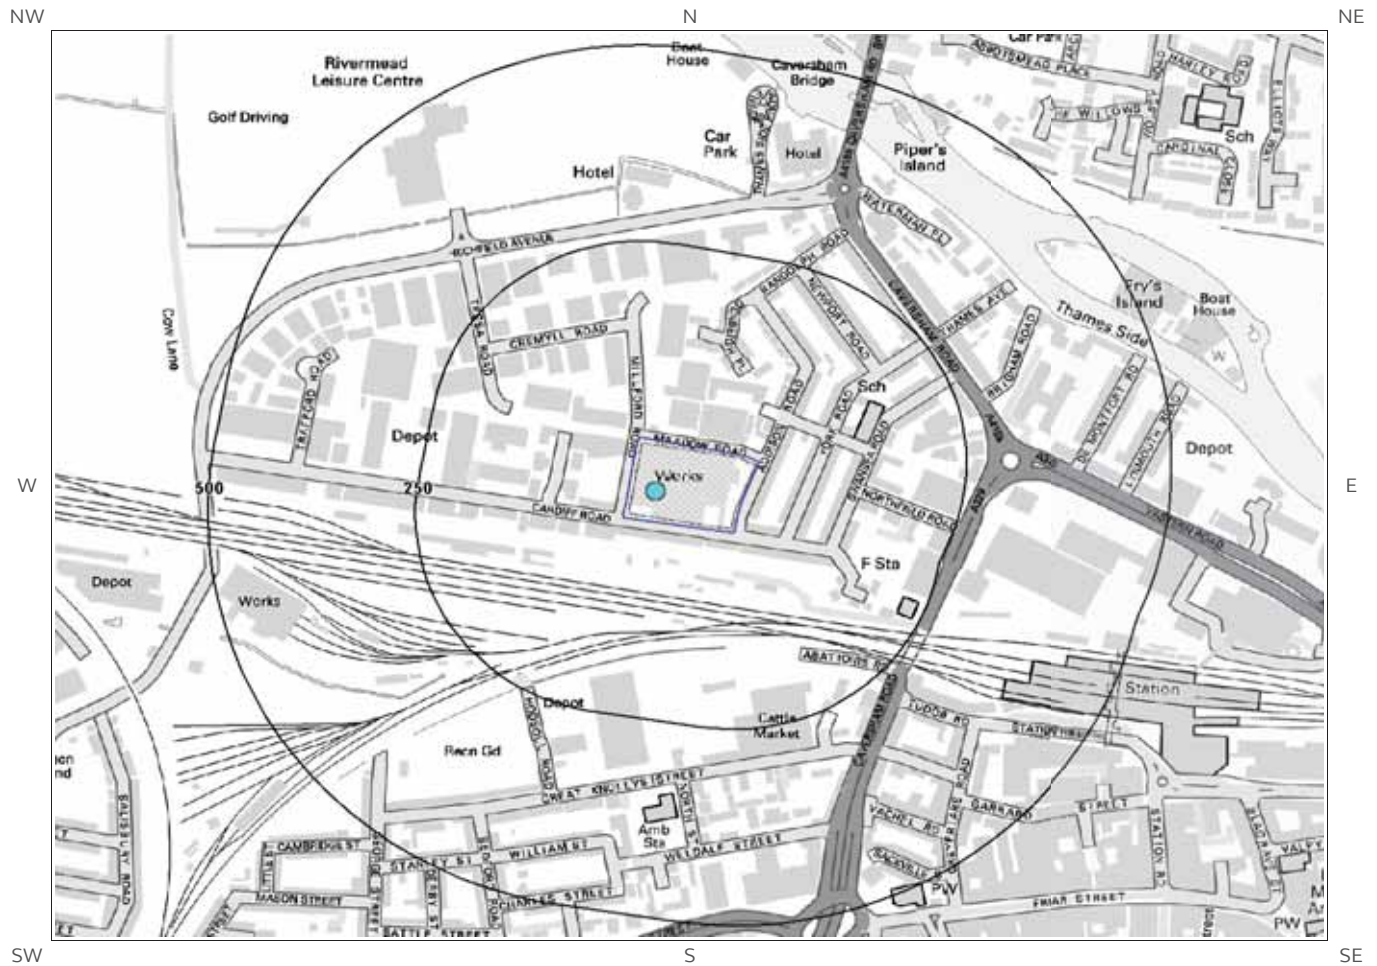


© Crown copyright and database rights 2019
Ordnance Survey licence 100035207.

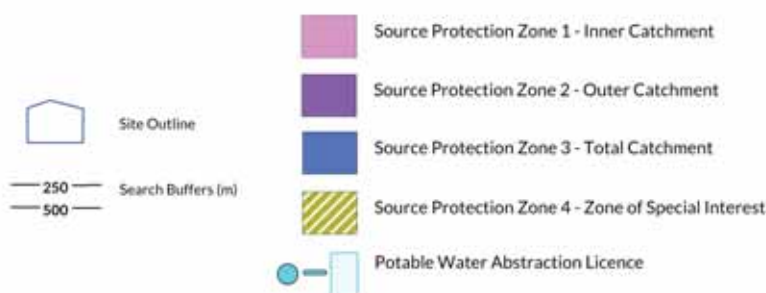



6d. Hydrogeology – Source Protection Zones within confined aquifer

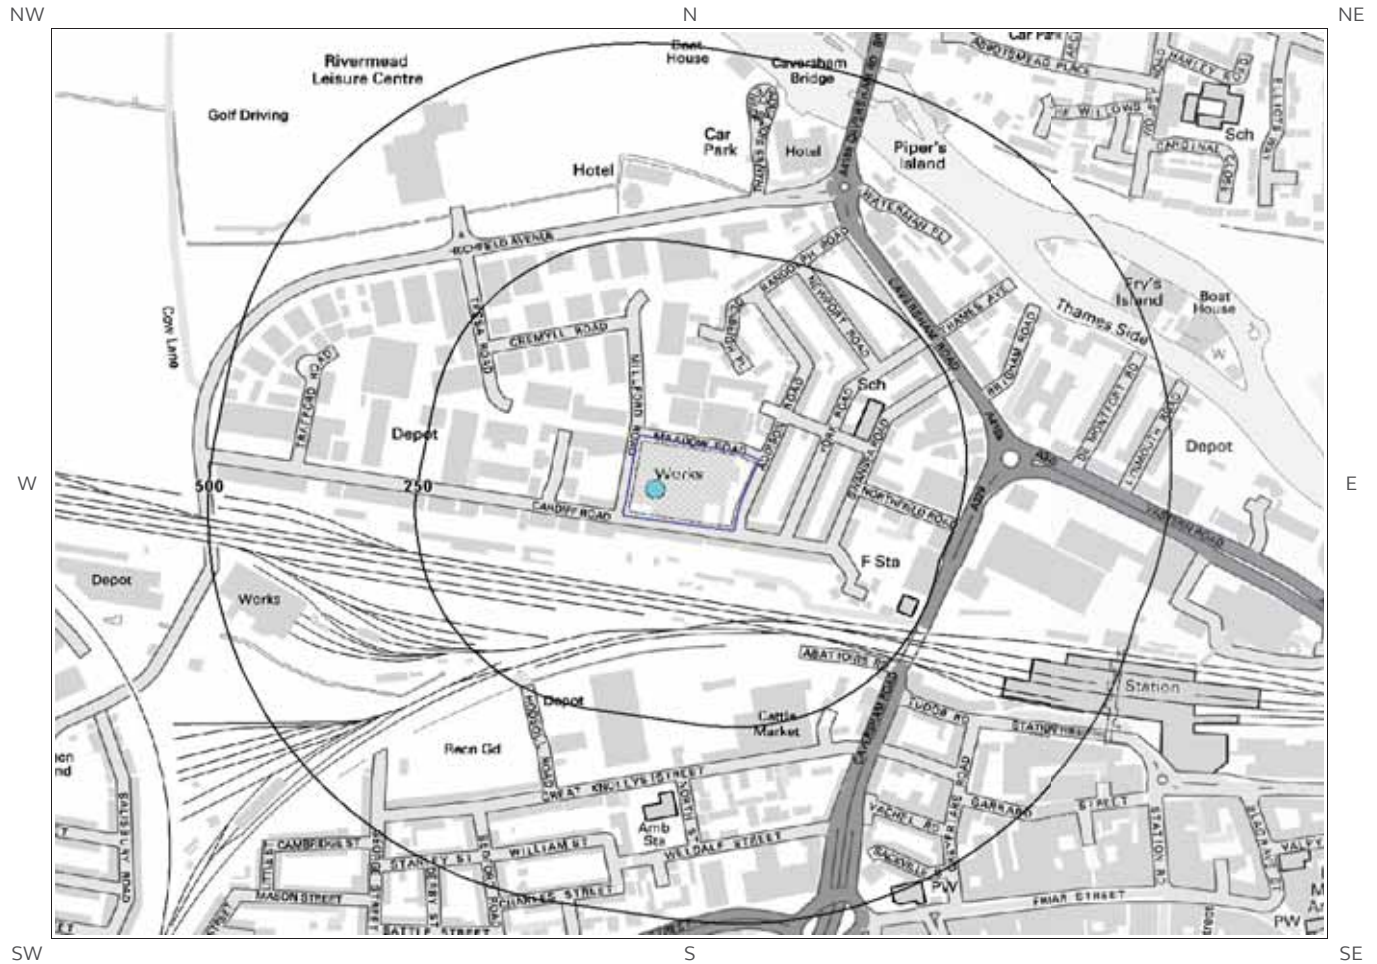

© Crown copyright and database rights 2019
Ordnance Survey licence 100035207.

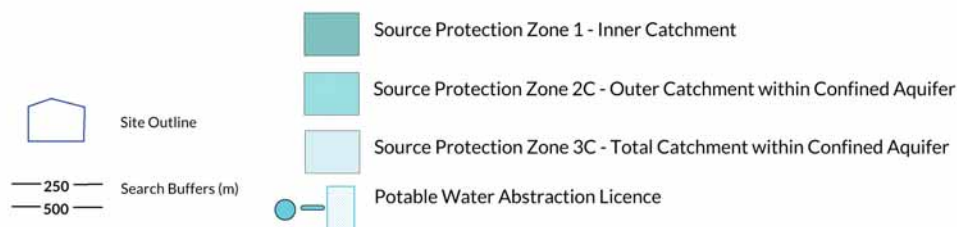

NW N NE

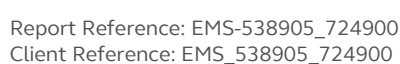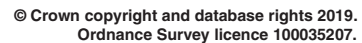

6. Hydrogeology and Hydrology

6.1 Aquifer within Superficial Deposits

Records of strata classification within the superficial geology at or in proximity to the property Yes

From 1 April 2010, the Environment Agency/Natural Resources Wales's Groundwater Protection Policy has been using aquifer designations consistent with the Water Framework Directive. For further details on the designation and interpretation of this information, please refer to the Groundsure Enviro Insight User Guide.

The following aquifer records are shown on the Aquifer within Superficial Geology Map (6a):

ID	Distance (m)	Direction	Designation	Description
9	0	On Site	Unproductive	These are rock layers or drift deposits with low permeability that have negligible significance for water supply or river base flow
1	55	S	Secondary A	Permeable layers capable of supporting water supplies at a local rather than strategic scale, and in some cases forming an important source of base flow to rivers. These are generally aquifers formerly classified as minor aquifers

6.2 Aquifer within Bedrock Deposits

Records of strata classification within the bedrock geology at or in proximity to the property Yes

From 1 April 2010, the Environment Agency/Natural Resources Wales's Groundwater Protection Policy has been using aquifer designations consistent with the Water Framework Directive. For further details on the designation and interpretation of this information, please refer to the Groundsure Enviro Insight User Guide.

The following aquifer records are shown on the Aquifer within Bedrock Geology Map (6b):

ID	Distance (m)	Direction	Designation	Description
1	0	On Site	Principal	Geology of high intergranular and/or fracture permeability, usually providing a high level of water storage and may support water supply/river base flow on a strategic scale. Generally principal aquifers were previously major aquifers

6.3 Groundwater Abstraction Licences

Groundwater Abstraction Licences within 2000m of the study site

Identified

The following Abstraction Licences records are represented as points, lines and regions on the Aquifer within Bedrock Geology Map (6b):

ID	Distance (m)	Direction	NGR	Details
5A	0	On Site	470900 174100	Status: Active Licence No: 28/39/23/0167 Details: Non-Evaporative Cooling Direct Source: THAMES GROUNDWATER Point: MEADOW ROAD, READING, BERKSHIRE Data Type: Point Name: MANROSE MANUFACTURING LTD Annual Volume (m³): 90920 Max Daily Volume (m³): 727.4 Original Application No: - Original Start Date: 23/01/1990 Expiry Date: - Issue No: 101 Version Start Date: 30/06/2006 Version End Date:
6A	0	On Site	470900 174100	Status: Active Licence No: 28/39/23/0167 Details: Drinking, Cooking, Sanitary, Washing, (Small Garden) - Commercial/Industrial/Public Services Direct Source: THAMES GROUNDWATER Point: MEADOW ROAD, READING, BERKSHIRE Data Type: Point Name: MANROSE MANUFACTURING LTD Annual Volume (m³): 90920 Max Daily Volume (m³): 727.4 Original Application No: - Original Start Date: 23/01/1990 Expiry Date: - Issue No: 101 Version Start Date: 30/06/2006 Version End Date:
7A	0	On Site	470900 174100	Status: Historical Licence No: 28/39/23/0041 Details: Drinking, Cooking, Sanitary, Washing, (Small Garden) - Commercial/Industrial/Public Services Direct Source: THAMES GROUNDWATER Point: CARDIFF ROAD, READING, BERKSHIRE Data Type: Point Name: COX & WYMAN LTD Annual Volume (m³): - Max Daily Volume (m³): - Original Application No: - Original Start Date: 11/07/1966 Expiry Date: - Issue No: 100 Version Start Date: 11/07/1966 Version End Date:
8A	0	On Site	470900 174100	Status: Historical Licence No: 28/39/23/0041 Details: Non-Evaporative Cooling Direct Source: THAMES GROUNDWATER Point: CARDIFF ROAD, READING, BERKSHIRE Data Type: Point Name: COX & WYMAN LTD Annual Volume (m³): - Max Daily Volume (m³): - Original Application No: - Original Start Date: 11/07/1966 Expiry Date: - Issue No: 100 Version Start Date: 11/07/1966 Version End Date:
9	271	W	470600 174000	Status: Active Licence No: 28/39/23/0128 Details: Process Water Direct Source: THAMES GROUNDWATER Point: CARDIFF ROAD, READING POINT B Data Type: Point Name: HILLIER GROUP OF COMPANIES Annual Volume (m³): 6682 Max Daily Volume (m³): 27.28 Original Application No: - Original Start Date: 22/01/1975 Expiry Date: - Issue No: 100 Version Start Date: 01/04/2008 Version End Date:
10	462	W	470400 174100	Status: Active Licence No: 28/39/23/0128 Details: Process Water Direct Source: THAMES GROUNDWATER Point: CARDIFF ROAD, READING POINT A Data Type: Point Name: HILLIER GROUP OF COMPANIES Annual Volume (m³): 6682 Max Daily Volume (m³): 27.28 Original Application No: - Original Start Date: 22/01/1975 Expiry Date: - Issue No: 100 Version Start Date: 01/04/2008 Version End Date:

ID	Distance (m)	Direction	NGR	Details	
Not shown	584	S	471200 173500	Status: Active Licence No: 28/39/23/0042 Details: Drinking, Cooking, Sanitary, Washing, (Small Garden) - Commercial/Industrial/Public Services Direct Source: THAMES GROUNDWATER Point: CHEAPSIDE, READING, BERKSHIRE Data Type: Point Name: PRIMARK STORES LIMITED	Annual Volume (m³): 14933 Max Daily Volume (m³): 40.91 Original Application No: - Original Start Date: 11/07/1966 Expiry Date: - Issue No: 101 Version Start Date: 01/04/2008 Version End Date:
Not shown	791	W	470100 174300	Status: Active Licence No: 28/39/23/0070 Details: General Farming & Domestic Direct Source: THAMES GROUNDWATER Point: LITTLE JOHN'S FARM, READING (E) Data Type: Point Name: DRAYTON	Annual Volume (m³): 9819 Max Daily Volume (m³): 26.82 Original Application No: - Original Start Date: 09/01/1967 Expiry Date: - Issue No: 100 Version Start Date: 09/01/1967 Version End Date:
Not shown	893	NW	470100 174600	Status: Active Licence No: 28/39/23/0070 Details: General Farming & Domestic Direct Source: THAMES GROUNDWATER Point: LITTLE JOHN'S FARM, READING (D) Data Type: Point Name: DRAYTON	Annual Volume (m³): 9819 Max Daily Volume (m³): 26.82 Original Application No: - Original Start Date: 09/01/1967 Expiry Date: - Issue No: 100 Version Start Date: 09/01/1967 Version End Date:
Not shown	913	E	471900 174400	Status: Active Licence No: 28/39/23/0020 Details: Laundry Use Direct Source: THAMES GROUNDWATER Point: 72 GEORGE STREET, CAVERSHAM, - BOREHOLE 'A' Data Type: Point Name: Berendsen UK Limited	Annual Volume (m³): 68190 Max Daily Volume (m³): 300.04 Original Application No: - Original Start Date: 09/05/1966 Expiry Date: - Issue No: 102 Version Start Date: 12/01/2016 Version End Date:
Not shown	1075	W	469800 173900	Status: Historical Licence No: 28/39/23/0181 Details: Drinking, Cooking, Sanitary, Washing, (Small Garden) - Commercial/Industrial/Public Services Direct Source: THAMES GROUNDWATER Point: BATTLE HOSPITAL, OXFORD ROAD, READING Data Type: Point Name: WEST BERKSHIRE HEALTH AUTHORITY	Annual Volume (m³): 136875 Max Daily Volume (m³): 400 Original Application No: - Original Start Date: 17/01/1992 Expiry Date: - Issue No: 100 Version Start Date: 07/01/1999 Version End Date:
Not shown	1203	W	469700 174400	Status: Active Licence No: 28/39/23/0070 Details: General Farming & Domestic Direct Source: THAMES GROUNDWATER Point: LITTLE JOHN'S FARM, READING (B) Data Type: Point Name: DRAYTON	Annual Volume (m³): 9819 Max Daily Volume (m³): 26.82 Original Application No: - Original Start Date: 09/01/1967 Expiry Date: - Issue No: 100 Version Start Date: 09/01/1967 Version End Date:
Not shown	1203	W	469700 174400	Status: Active Licence No: 28/39/23/0070 Details: General Farming & Domestic Direct Source: THAMES GROUNDWATER Point: LITTLE JOHN'S FARM, READING (C) Data Type: Point Name: DRAYTON	Annual Volume (m³): 9819 Max Daily Volume (m³): 26.82 Original Application No: - Original Start Date: 09/01/1967 Expiry Date: - Issue No: 100 Version Start Date: 09/01/1967 Version End Date:

ID	Distance (m)	Direction	NGR	Details	
Not shown	1368	W	469500 174200	Status: Active Licence No: 28/39/23/0070 Details: General Farming & Domestic Direct Source: THAMES GROUNDWATER Point: LITTLE JOHN'S FARM, READING (A) Data Type: Point Name: DRAYTON	Annual Volume (m³): 9819 Max Daily Volume (m³): 26.82 Original Application No: - Original Start Date: 09/01/1967 Expiry Date: - Issue No: 100 Version Start Date: 09/01/1967 Version End Date:
Not shown	1758	E	472700 173600	Status: Historical Licence No: 28/39/22/0600 Details: Pollution Remediation Direct Source: THAMES GROUNDWATER Point: FORMER GASWORKS, KENAVON DRIVE, READING (5 BOREHOLES) Data Type: Point Name: M J GLEESON GROUP PLC	Annual Volume (m³): - Max Daily Volume (m³): - Original Application No: - Original Start Date: 31/07/2000 Expiry Date: 31/08/2001 Issue No: 1 Version Start Date: 31/07/2000 Version End Date:
Not shown	1832	W	469100 174600	Status: Historical Licence No: 28/39/23/0137 Details: General Farming & Domestic Direct Source: THAMES GROUNDWATER Point: SCOURS LANE, READING (A - R) Data Type: Point Name: READING BOROUGH COUNCIL	Annual Volume (m³): - Max Daily Volume (m³): - Original Application No: - Original Start Date: 17/11/1976 Expiry Date: - Issue No: 100 Version Start Date: 17/11/1976 Version End Date:
Not shown	1878	SE	472400 172800	Status: Active Licence No: 28/39/22/0521 Details: Drinking, Cooking, Sanitary, Washing, (Small Garden) - Commercial/Industrial/Public Services Direct Source: THAMES GROUNDWATER Point: ROYAL BERKSHIRE HOSPITAL Data Type: Point Name: ROYAL BERKSHIRE HOSPITAL	Annual Volume (m³): 127750 Max Daily Volume (m³): 350 Original Application No: - Original Start Date: 17/01/1992 Expiry Date: - Issue No: 100 Version Start Date: 17/01/1992 Version End Date:

6.4 Surface Water Abstraction Licences

Surface Water Abstraction Licences within 2000m of the study site

Identified

The following Surface Water Abstraction Licences records are represented as points, lines and regions on the Aquifer within Bedrock Geology Map (6b):

ID	Distance (m)	Direction	NGR	Details	
22B	519	NE	471440 174450	Status: Historical Licence No: 28/39/23/0196 Details: Lake & Pond Throughflow Direct Source: THAMES SURFACE WATER - NON TIDAL Point: THAMES AT CHRISTCHURCH MEADOW Data Type: Point Name: READING BOROUGH COUNCIL	Annual Volume (m³): 31536 Max Daily Volume (m³): 86.4 Application No: - Original Start Date: 12/05/2003 Expiry Date: 31/03/2016 Issue No: 1 Version Start Date: 01/04/2006 Version End Date:
23B	519	NE	471440 174450	Status: Historical Licence No: 28/39/23/0196 Details: Transfer between sources Direct Source: THAMES SURFACE WATER - NON TIDAL Point: THAMES AT CHRISTCHURCH MEADOW Data Type: Point Name: READING BOROUGH COUNCIL	Annual Volume (m³): - Max Daily Volume (m³): - Application No: - Original Start Date: 12/05/2003 Expiry Date: 31/03/2016 Issue No: 1 Version Start Date: 12/05/2003 Version End Date:
24B	519	NE	471440	Status: Historical	Annual Volume (m³): 1.752e+006

ID	Distance (m)	Direction	NGR	Details
			174450	Licence No: 28/39/23/0199/TR Details: Transfer Between Sources (Post Water Act 2003) Direct Source: THAMES SURFACE WATER - NON TIDAL Point: RIVER THAMES - CHRISTCHURCH MEADOWS Data Type: Point Name: READING BOROUGH COUNCIL Max Daily Volume (m³): 4800 Application No: - Original Start Date: 10/09/2008 Expiry Date: 31/03/2016 Issue No: 1 Version Start Date: 10/09/2008 Version End Date:
Not shown	1047	E	472072 174185	Status: Active Licence No: TH/039/0023/022 Details: Transfer Between Sources (Post Water Act 2003) Direct Source: THAMES SURFACE WATER - NON TIDAL Point: RIVER THAMES AT CAVERSHAM WEIR Data Type: Point Name: The Reading Sustainability Centre CIC Annual Volume (m³): - Max Daily Volume (m³): - Application No: - Original Start Date: 19/02/2016 Expiry Date: 31/03/2028 Issue No: 1 Version Start Date: 19/02/2016 Version End Date:
Not shown	1076	SE	471590 173150	Status: Historical Licence No: 28/39/22/0594 Details: Lake & Pond Throughflow Direct Source: THAMES SURFACE WATER - NON TIDAL Point: THE ORACLE CENTRE, READING Data Type: Point Name: ORACLE SHOPPING CENTRE LTD Annual Volume (m³): - Max Daily Volume (m³): - Application No: - Original Start Date: 16/02/2000 Expiry Date: - Issue No: 1 Version Start Date: 16/02/2000 Version End Date:
Not shown	1076	SE	471590 173150	Status: Active Licence No: 28/39/22/0594 Details: Lake & Pond Throughflow Direct Source: THAMES SURFACE WATER - NON TIDAL Point: ST.GILES STREAM AT THE ORACLE CENTRE, READING Data Type: Point Name: ORACLE SHOPPING CENTRE LTD Annual Volume (m³): 737856 Max Daily Volume (m³): 2016 Application No: - Original Start Date: 16/02/2000 Expiry Date: - Issue No: 1 Version Start Date: 16/02/2000 Version End Date:

6.5 Potable Water Abstraction Licences

Potable Water Abstraction Licences within 2000m of the study site

Identified

The following Potable Water Abstraction Licences records are represented as points, lines and regions on the SPZ and Potable Water Abstraction Licences Map (6c):

ID	Distance (m)	Direction	NGR	Details
1A	0	On Site	470900 174100	Status: Active Licence No: 28/39/23/0167 Details: Drinking, Cooking, Sanitary, Washing, (Small Garden) - Commercial/Industrial/Public Services Direct Source: THAMES GROUNDWATER Point: MEADOW ROAD, READING, BERKSHIRE Data Type: Point Name: MANROSE MANUFACTURING LTD Annual Volume (m³): 90920 Max Daily Volume (m³): 727.4 Original Application No: - Original Start Date: 23/01/1990 Expiry Date: - Issue No: 101 Version Start Date: Version End Date:
2A	0	On Site	470900 174100	Status: Historical Licence No: 28/39/23/0041 Details: Drinking, Cooking, Sanitary, Washing, (Small Garden) - Commercial/Industrial/Public Services Direct Source: THAMES GROUNDWATER Point: CARDIFF ROAD, READING, BERKSHIRE Annual Volume (m³): - Max Daily Volume (m³): - Original Application No: - Original Start Date: 11/07/1966 Expiry Date: - Issue No: 100 Version Start Date:

ID	Distance (m)	Direction	NGR	Details
Not shown	584	S	471200 173500	Data Type: Point Name: COX & WYMAN LTD Status: Active Licence No: 28/39/23/0042 Details: Drinking, Cooking, Sanitary, Washing, (Small Garden) - Commercial/Industrial/Public Services Direct Source: THAMES GROUNDWATER Point: CHEAPSIDE, READING, BERKSHIRE Data Type: Point Name: PRIMARK STORES LIMITED Annual Volume (m³): 14933 Max Daily Volume (m³): 40.91 Original Application No: - Original Start Date: 11/07/1966 Expiry Date: - Issue No: 101 Version Start Date: Version End Date:
				Status: Historical Licence No: 28/39/23/0181 Details: Drinking, Cooking, Sanitary, Washing, (Small Garden) - Commercial/Industrial/Public Services Direct Source: THAMES GROUNDWATER Point: BATTLE HOSPITAL, OXFORD ROAD, READING Data Type: Point Name: WEST BERKSHIRE HEALTH AUTHORITY Annual Volume (m³): 136875 Max Daily Volume (m³): 400 Original Application No: - Original Start Date: 17/01/1992 Expiry Date: - Issue No: 100 Version Start Date: Version End Date:
				Status: Active Licence No: 28/39/22/0521 Details: Drinking, Cooking, Sanitary, Washing, (Small Garden) - Commercial/Industrial/Public Services Direct Source: THAMES GROUNDWATER Point: ROYAL BERKSHIRE HOSPITAL Data Type: Point Name: ROYAL BERKSHIRE HOSPITAL Annual Volume (m³): 127750 Max Daily Volume (m³): 350 Original Application No: - Original Start Date: 17/01/1992 Expiry Date: - Issue No: 100 Version Start Date: Version End Date:

6.6 Source Protection Zones

Source Protection Zones within 500m of the study site

None identified

Database searched and no data found.

6.7 Source Protection Zones within Confined Aquifer

Source Protection Zones within the Confined Aquifer within 500m of the study site

None identified

Historically, Source Protection Zone maps have been focused on regulation of activities which occur at or near the ground surface, such as prevention of point source pollution and bacterial contamination of water supplies. Sources in confined aquifers were often considered to be protected from these surface pressures due to the presence of a low permeability confining layer (e.g. glacial till, clay). The increased interest in subsurface activities such as onshore oil and gas exploration, ground source heating and cooling requires protection zones for confined sources to be marked on SPZ maps where this has not already been done.

Database searched and no data found.

6.8 Groundwater Vulnerability and Soil Leaching Potential

Environment Agency/Natural Resources Wales information on groundwater vulnerability and soil leaching potential within 500m of the study site Identified

Distance (m)	Direction	Classification	Soil Vulnerability Category	Description
0	On Site	Major Aquifer/High Leaching Potential	H1	Soils which readily transmit liquid discharges because they are shallow or susceptible to rapid flow directly to rock, gravel or groundwater.

6.9 River Quality

Environment Agency/Natural Resources Wales information on river quality within 1500m of the study site Identified

6.9.1 Biological Quality:

Database searched and no data found.

6.9.2 Chemical Quality:

Chemical quality data is based on the General Quality Assessment Headline Indicators scheme (GQAH). In England, each chemical sample is measured for ammonia and dissolved oxygen. In Wales, the samples are measured for biological oxygen demand (BOD), ammonia and dissolved oxygen. The results are graded from A ('Very Good') to F ('Bad').

The following Chemical Quality records are shown on the Hydrology Map (6e):

ID	Distance (m)	Direction	NGR	River Quality Grade	Chemical Quality Grade				
					2005	2006	2007	2008	2009
Not shown	1112	E	472135 174053	River Name: Thames Reach: Whitchurch Stw - Kennet End/Start of Stretch: Sample Point NGR	A	A	A	A	A
Not shown	1191	SE	472020 173440	River Name: Kennet Reach: Holy Brook - Thames End/Start of Stretch: Start of Stretch NGR	B	A	A	A	A
Not shown	1191	SE	472020 173440	River Name: Kennet Reach: Foudry Brook - Holy Brook End/Start of Stretch: End of Stretch NGR	B	A	A	A	A
Not shown	1290	S	471351 172807	River Name: Kennet Reach: Foudry Brook - Holy Brook End/Start of Stretch: Sample Point NGR	B	A	A	A	A

6.10 Ordnance Survey MasterMap Water Network

Ordnance Survey MasterMap Water Network entries within 500m of the study site

This watercourse information is provided by Ordnance Survey MasterMap Water Network. The data provides a detailed centre line following the curve of the waterway precisely, so all distances provided in the report should be understood as measurements to the centreline rather than a measurement to the nearest point of the watercourse. Underground watercourses are inferred from entry and exit points so caution is advised in using these to indicate precise locations of underground watercourses when planning site investigation and development.

The following Ordnance Survey MasterMap Water Network records are represented on the Hydrology Map (6e):

ID	Distance/ Direction	Name	Type of Watercourse	Additional Details
1	142 S	-	Inland river not influenced by normal tidal action.	Catchment Area: Thames Relationship to Ground Level: Not provided Permanence: Watercourse contains water year round (in normal conditions) Average Width in Watercourse Section (m): Not Provided
37	142 S	-	Inland river not influenced by normal tidal action.	Catchment Area: Thames Relationship to Ground Level: Not provided Permanence: Watercourse contains water year round (in normal conditions) Average Width in Watercourse Section (m): Not Provided
2	145 S	-	Inland river not influenced by normal tidal action.	Catchment Area: Thames Relationship to Ground Level: On ground surface Permanence: Watercourse contains water year round (in normal conditions) Average Width in Watercourse Section (m): 1.4
38	145 S	-	Inland river not influenced by normal tidal action.	Catchment Area: Thames Relationship to Ground Level: On ground surface Permanence: Watercourse contains water year round (in normal conditions) Average Width in Watercourse Section (m): 1.4
3	226 SW	-	Inland river not influenced by normal tidal action.	Catchment Area: Thames Relationship to Ground Level: On ground surface Permanence: Watercourse contains water year round (in normal conditions) Average Width in Watercourse Section (m): Not Provided
4	226 SW	-	Inland river not influenced by normal tidal action.	Catchment Area: Thames Relationship to Ground Level: On ground surface Permanence: Watercourse contains water year round (in normal conditions) Average Width in Watercourse Section (m): 1.5
39	226 SW	-	Inland river not influenced by normal tidal action.	Catchment Area: Thames Relationship to Ground Level: On ground surface Permanence: Watercourse contains water year round (in normal conditions) Average Width in Watercourse Section (m): Not Provided
40	226 SW	-	Inland river not influenced by normal tidal action.	Catchment Area: Thames Relationship to Ground Level: On ground surface Permanence: Watercourse contains water year round (in normal conditions) Average Width in Watercourse Section (m): 1.5
5	239 SW	-	Inland river not influenced by normal tidal action.	Catchment Area: Thames Relationship to Ground Level: On ground surface Permanence: Watercourse contains water year round (in normal conditions) Average Width in Watercourse Section (m): Not Provided

ID	Distance/ Direction	Name	Type of Watercourse	Additional Details
41	239 SW	-	Inland river not influenced by normal tidal action.	Catchment Area: Thames Relationship to Ground Level: On ground surface Permanence: Watercourse contains water year round (in normal conditions) Average Width in Watercourse Section (m): Not Provided
6	285 N	-	Inland river not influenced by normal tidal action.	Catchment Area: Thames Relationship to Ground Level: On ground surface Permanence: Watercourse contains water year round (in normal conditions) Average Width in Watercourse Section (m): 3.5
Not shown	285 N	-	Inland river not influenced by normal tidal action.	Catchment Area: Thames Relationship to Ground Level: On ground surface Permanence: Watercourse contains water year round (in normal conditions) Average Width in Watercourse Section (m): 3.5
7	296 SW	-	Inland river not influenced by normal tidal action.	Catchment Area: Thames Relationship to Ground Level: On ground surface Permanence: Watercourse contains water year round (in normal conditions) Average Width in Watercourse Section (m): 2.6
43	296 SW	-	Inland river not influenced by normal tidal action.	Catchment Area: Thames Relationship to Ground Level: On ground surface Permanence: Watercourse contains water year round (in normal conditions) Average Width in Watercourse Section (m): 2.6
8	321 N	-	Inland river not influenced by normal tidal action.	Catchment Area: Thames Relationship to Ground Level: On ground surface Permanence: Watercourse contains water year round (in normal conditions) Average Width in Watercourse Section (m): 2.6
Not shown	321 N	-	Inland river not influenced by normal tidal action.	Catchment Area: Thames Relationship to Ground Level: On ground surface Permanence: Watercourse contains water year round (in normal conditions) Average Width in Watercourse Section (m): 2.6
9	323 N	-	Inland river not influenced by normal tidal action.	Catchment Area: Thames Relationship to Ground Level: On ground surface Permanence: Watercourse contains water year round (in normal conditions) Average Width in Watercourse Section (m): 4.5
Not shown	323 N	-	Inland river not influenced by normal tidal action.	Catchment Area: Thames Relationship to Ground Level: On ground surface Permanence: Watercourse contains water year round (in normal conditions) Average Width in Watercourse Section (m): 4.5
10	357 NW	-	Inland river not influenced by normal tidal action.	Catchment Area: Thames Relationship to Ground Level: On ground surface Permanence: Watercourse contains water year round (in normal conditions) Average Width in Watercourse Section (m): 2.6
Not shown	357 NW	-	Inland river not influenced by normal tidal action.	Catchment Area: Thames Relationship to Ground Level: On ground surface Permanence: Watercourse contains water year round (in normal conditions) Average Width in Watercourse Section (m): 2.6
11	374 SW	-	Inland river not influenced by normal tidal action.	Catchment Area: Thames Relationship to Ground Level: Not provided Permanence: Watercourse contains water year round (in normal conditions) Average Width in Watercourse Section (m): Not Provided
47	374	-	Inland river not influenced by normal tidal action.	Catchment Area: Thames Relationship to Ground Level: Not provided

ID	Distance/ Direction	Name	Type of Watercourse	Additional Details
	SW			Permanence: Watercourse contains water year round (in normal conditions) Average Width in Watercourse Section (m): Not Provided
12	410 NE	River Thames	Inland river not influenced by normal tidal action.	Catchment Area: Thames Relationship to Ground Level: On ground surface Permanence: Watercourse contains water year round (in normal conditions) Average Width in Watercourse Section (m): 35.6
48	410 NE	River Thames	Inland river not influenced by normal tidal action.	Catchment Area: Thames Relationship to Ground Level: On ground surface Permanence: Watercourse contains water year round (in normal conditions) Average Width in Watercourse Section (m): 35.6
13	424 NE	River Thames	Inland river not influenced by normal tidal action.	Catchment Area: Thames Relationship to Ground Level: On ground surface Permanence: Watercourse contains water year round (in normal conditions) Average Width in Watercourse Section (m): 35.6
Not shown	424 NE	River Thames	Inland river not influenced by normal tidal action.	Catchment Area: Thames Relationship to Ground Level: On ground surface Permanence: Watercourse contains water year round (in normal conditions) Average Width in Watercourse Section (m): 35.6
14	427 NW	-	Inland river not influenced by normal tidal action.	Catchment Area: Thames Relationship to Ground Level: Not provided Permanence: Watercourse contains water year round (in normal conditions) Average Width in Watercourse Section (m): Not Provided
Not shown	427 NW	-	Inland river not influenced by normal tidal action.	Catchment Area: Thames Relationship to Ground Level: Not provided Permanence: Watercourse contains water year round (in normal conditions) Average Width in Watercourse Section (m): Not Provided
15	428 NE	River Thames	Inland river not influenced by normal tidal action.	Catchment Area: Thames Relationship to Ground Level: On ground surface Permanence: Watercourse contains water year round (in normal conditions) Average Width in Watercourse Section (m): 43.9
Not shown	428 NE	River Thames	Inland river not influenced by normal tidal action.	Catchment Area: Thames Relationship to Ground Level: On ground surface Permanence: Watercourse contains water year round (in normal conditions) Average Width in Watercourse Section (m): 43.9
16	430 NE	River Thames	Inland river not influenced by normal tidal action.	Catchment Area: Thames Relationship to Ground Level: On ground surface Permanence: Watercourse contains water year round (in normal conditions) Average Width in Watercourse Section (m): 35.6
Not shown	430 NE	River Thames	Inland river not influenced by normal tidal action.	Catchment Area: Thames Relationship to Ground Level: On ground surface Permanence: Watercourse contains water year round (in normal conditions) Average Width in Watercourse Section (m): 35.6
17	431 NW	-	Inland river not influenced by normal tidal action.	Catchment Area: Thames Relationship to Ground Level: On ground surface Permanence: Watercourse contains water year round (in normal conditions) Average Width in Watercourse Section (m): 2.2
53	431 NW	-	Inland river not influenced by normal tidal action.	Catchment Area: Thames Relationship to Ground Level: On ground surface Permanence: Watercourse contains water year round (in normal conditions)

ID	Distance/ Direction	Name	Type of Watercourse	Additional Details
				Average Width in Watercourse Section (m): 2.2
18	437 NE	River Thames	Inland river not influenced by normal tidal action.	Catchment Area: Thames Relationship to Ground Level: On ground surface Permanence: Watercourse contains water year round (in normal conditions) Average Width in Watercourse Section (m): 35.6
Not shown	437 NE	River Thames	Inland river not influenced by normal tidal action.	Catchment Area: Thames Relationship to Ground Level: On ground surface Permanence: Watercourse contains water year round (in normal conditions) Average Width in Watercourse Section (m): 35.6
19	440 SW	-	Inland river not influenced by normal tidal action.	Catchment Area: Thames Relationship to Ground Level: On ground surface Permanence: Watercourse contains water year round (in normal conditions) Average Width in Watercourse Section (m): Not Provided
Not shown	440 SW	-	Inland river not influenced by normal tidal action.	Catchment Area: Thames Relationship to Ground Level: On ground surface Permanence: Watercourse contains water year round (in normal conditions) Average Width in Watercourse Section (m): Not Provided
20	458 SW	-	Inland river not influenced by normal tidal action.	Catchment Area: Thames Relationship to Ground Level: On ground surface Permanence: Watercourse contains water year round (in normal conditions) Average Width in Watercourse Section (m): Not Provided
Not shown	458 SW	-	Inland river not influenced by normal tidal action.	Catchment Area: Thames Relationship to Ground Level: On ground surface Permanence: Watercourse contains water year round (in normal conditions) Average Width in Watercourse Section (m): Not Provided
21	462 NE	-	Inland river not influenced by normal tidal action.	Catchment Area: Thames Relationship to Ground Level: On ground surface Permanence: Watercourse contains water year round (in normal conditions) Average Width in Watercourse Section (m): 3.9
22	462 NE	River Thames	Inland river not influenced by normal tidal action.	Catchment Area: Thames Relationship to Ground Level: On ground surface Permanence: Watercourse contains water year round (in normal conditions) Average Width in Watercourse Section (m): Not Provided
Not shown	462 NE	-	Inland river not influenced by normal tidal action.	Catchment Area: Thames Relationship to Ground Level: On ground surface Permanence: Watercourse contains water year round (in normal conditions) Average Width in Watercourse Section (m): 3.9
Not shown	462 NE	River Thames	Inland river not influenced by normal tidal action.	Catchment Area: Thames Relationship to Ground Level: On ground surface Permanence: Watercourse contains water year round (in normal conditions) Average Width in Watercourse Section (m): Not Provided
23	484 N	River Thames	Inland river not influenced by normal tidal action.	Catchment Area: Thames Relationship to Ground Level: On ground surface Permanence: Watercourse contains water year round (in normal conditions) Average Width in Watercourse Section (m): 45.3
24	484 N	River Thames	Inland river not influenced by normal tidal action.	Catchment Area: Thames Relationship to Ground Level: On ground surface Permanence: Watercourse contains water year round (in normal conditions) Average Width in Watercourse Section (m): 45.3

ID	Distance/ Direction	Name	Type of Watercourse	Additional Details
Not shown	484 N	River Thames	Inland river not influenced by normal tidal action.	Catchment Area: Thames Relationship to Ground Level: On ground surface Permanence: Watercourse contains water year round (in normal conditions) Average Width in Watercourse Section (m): 45.3
Not shown	484 N	River Thames	Inland river not influenced by normal tidal action.	Catchment Area: Thames Relationship to Ground Level: On ground surface Permanence: Watercourse contains water year round (in normal conditions) Average Width in Watercourse Section (m): 45.3
25	491 NE	-	Inland river not influenced by normal tidal action.	Catchment Area: Thames Relationship to Ground Level: On ground surface Permanence: Watercourse contains water year round (in normal conditions) Average Width in Watercourse Section (m): 1.7
Not shown	491 NE	-	Inland river not influenced by normal tidal action.	Catchment Area: Thames Relationship to Ground Level: On ground surface Permanence: Watercourse contains water year round (in normal conditions) Average Width in Watercourse Section (m): 1.7

6.11 Surface Water Features


Surface water features within 250m of the study site

Identified

The following surface water records are not represented on mapping:

Distance (m)	Direction
229	SW
245	SW


7a. Environment Agency/Natural Resources Wales Flood Map for Planning (from rivers and the sea)

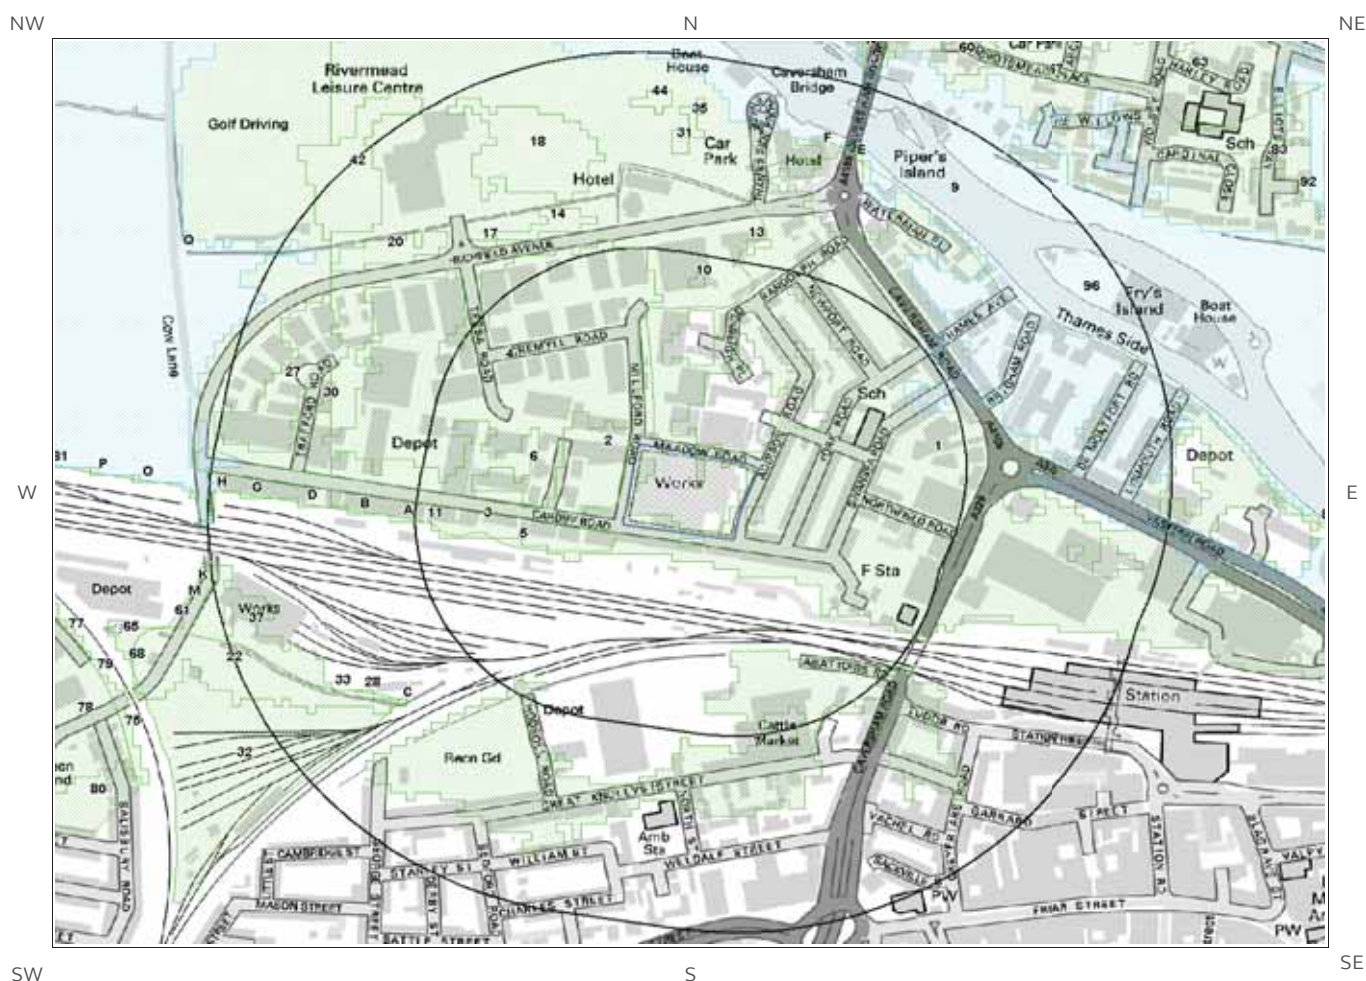


© Crown copyright and database rights 2019.
Ordnance Survey licence 100035207.



7b. Environment Agency/Natural Resources Wales Risk of Flooding from Rivers and the Sea (RoFRaS) Map

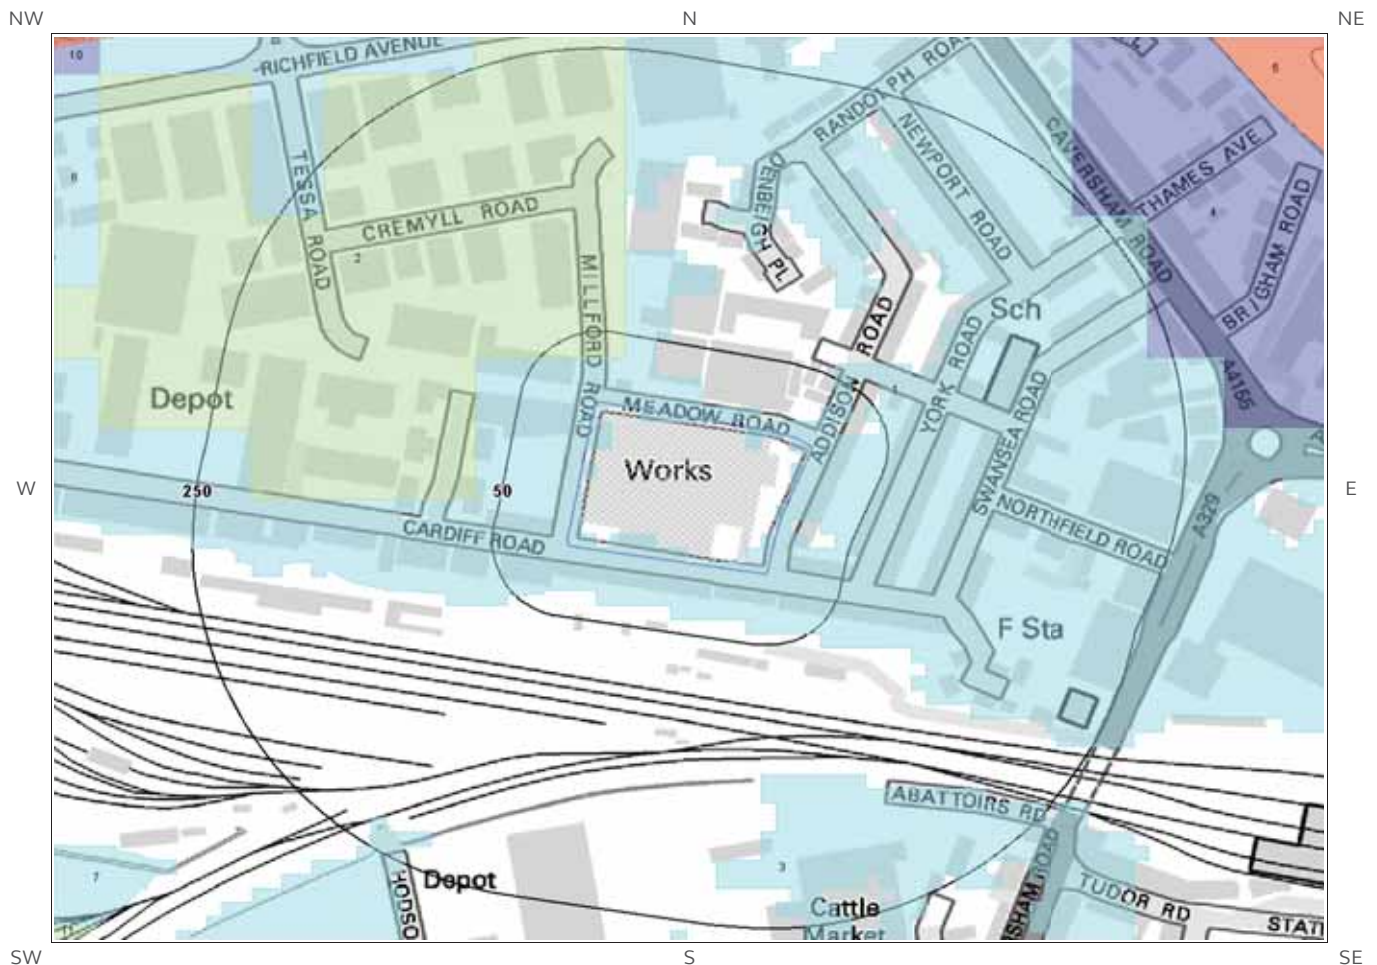

© Crown copyright and database rights 2019.
Ordnance Survey licence 100035207.

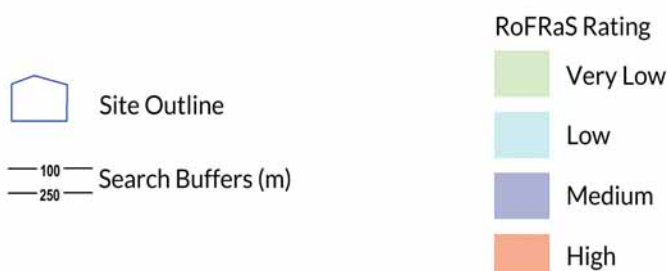

7 Flooding

7.1 River and Coastal Zone 2 Flooding

Environment Agency/Natural Resources Wales Zone 2 floodplain within 250m

Identified

Environment Agency/Natural Resources Wales Zone 2 floodplains estimate the annual probability of flooding as between 1 in 1000 (0.1%) and 1 in 100 (1%) from rivers and between 1 in 1000 (0.1%) and 1 in 200 (0.5%) from the sea. Any relevant data is represented on Map 7a – Flood Map for Planning:

ID	Distance (m)	Direction	Update	Type
1	0	On Site	21-Feb-2019	Zone 2 - (Fluvial /Tidal Models)
2	8	NW	21-Feb-2019	Zone 2 - (Fluvial /Tidal Models)
3	16	SW	21-Feb-2019	Zone 2 - (Fluvial /Tidal Models)
4	25	NW	21-Feb-2019	Zone 2 - (Fluvial /Tidal Models)
5	97	W	21-Feb-2019	Zone 2 - (Fluvial /Tidal Models)
6	116	W	21-Feb-2019	Zone 2 - (Fluvial /Tidal Models)
7	141	S	21-Feb-2019	Zone 2 - (Fluvial /Tidal Models)
8	160	W	21-Feb-2019	Zone 2 - (Fluvial /Tidal Models)
9	169	N	21-Feb-2019	Zone 2 - (Fluvial /Tidal Models)
10	208	N	21-Feb-2019	Zone 2 - (Fluvial /Tidal Models)
11	232	W	21-Feb-2019	Zone 2 - (Fluvial /Tidal Models)
12A	237	W	21-Feb-2019	Zone 2 - (Fluvial /Tidal Models)

7.2 River and Coastal Zone 3 Flooding

Environment Agency/Natural Resources Wales Zone 3 floodplain within 250m

Identified

Zone 3 shows the extent of a river flood with a 1 in 100 (1%) or greater chance of occurring in any year or a sea flood with a 1 in 200 (0.5%) or greater chance of occurring in any year. Any relevant data is represented on Map 7a – Flood Map for Planning.

ID	Distance (m)	Direction	Update	Type
1	198	NE	21-Feb-2019	Zone 3 - (Fluvial /Tidal Models)

7.3 Risk of Flooding from Rivers and the Sea (RoFRaS) Flood Rating

Highest risk of flooding onsite

Low

The Environment Agency/Natural Resources Wales RoFRaS database provides an indication of river and coastal flood risk at a national level on a 50m grid with the flood rating at the centre of the grid calculated and given above. The data considers the probability that the flood defences will overtop or breach by considering their location, type, condition and standard of protection.

RoFRaS data for the study site indicates the property is in an area with a Low (greater than 1 in 1000 but less than 1 in 100) chance of flooding in any given year.

Any relevant data within 250m is represented on the RoFRaS Flood map. Data to 50m is reported in the table below.

ID	Distance (m)	Direction	RoFRaS flood Risk
1	0.0	On Site	Low
2	31.0	N	Very Low

7.4 Flood Defences

Flood Defences within 250m of the study site

None identified

Database searched and no data found.

7.5 Areas benefiting from Flood Defences

Areas benefiting from Flood Defences within 250m of the study site

None identified

7.6 Areas benefiting from Flood Storage

Areas used for Flood Storage within 250m of the study site

None identified

7.7 Groundwater Flooding Susceptibility Areas

7.7.1 British Geological Survey groundwater flooding susceptibility areas within 50m of the boundary of the study site

Identified

Clearwater Flooding or Superficial Deposits Flooding

Clearwater Flooding

Notes: Groundwater flooding may either be associated with shallow unconsolidated sedimentary aquifers which overlie unproductive aquifers (Superficial Deposits Flooding), or with unconfined aquifers (Clearwater Flooding).

7.7.2 Highest susceptibility to groundwater flooding in the search area based on the underlying geological conditions

Potential at Surface

Where potential for groundwater flooding to occur at surface is indicated, this means that given the geological conditions in the area groundwater flooding hazard should be considered in all land-use planning decisions. It is recommended that other relevant information e.g. records of previous incidence of groundwater flooding, rainfall, property type, and land drainage information be investigated in order to establish relative, but not absolute, risk of groundwater flooding.

7.8 Groundwater Flooding Confidence Areas


British Geological Survey confidence rating in this result

High

Notes: Groundwater flooding is defined as the emergence of groundwater at the ground surface or the rising of groundwater into man-made ground under conditions where the normal range of groundwater levels is exceeded.

The confidence rating is on a threefold scale - Low, Moderate and High. This provides a relative indication of the BGS confidence in the accuracy of the susceptibility result for groundwater flooding. This is based on the amount and precision of the information used in the assessment. In areas with a relatively lower level of confidence the susceptibility result should be treated with more caution. In other areas with higher levels of confidence the susceptibility result can be used with more confidence.

8. Designated Environmentally Sensitive Sites Map

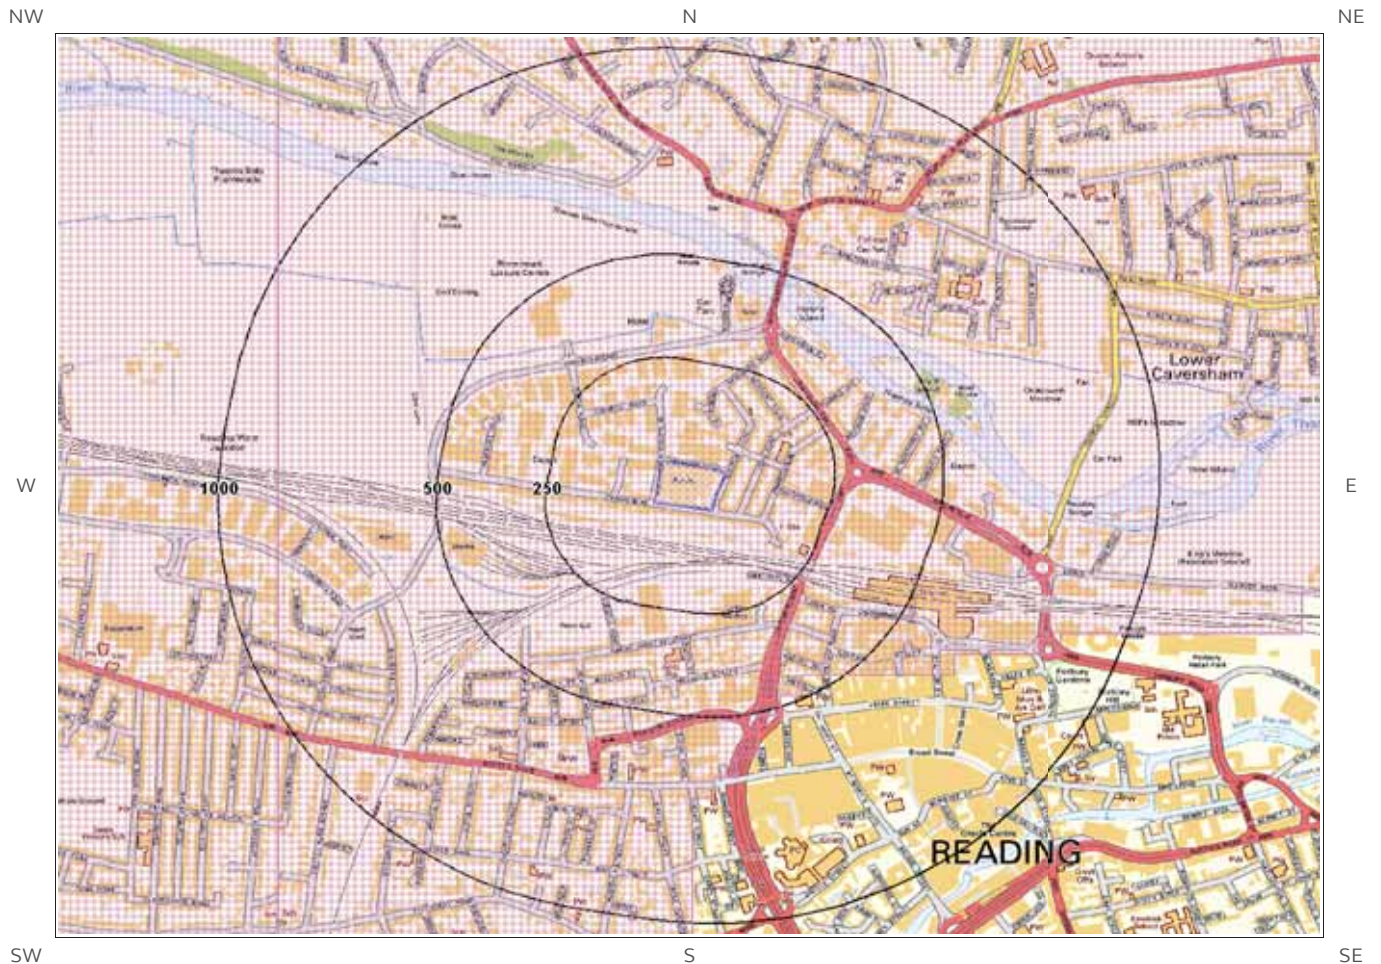

© Crown copyright and database rights 2019.
Ordnance Survey licence 100035207.



8. Designated Environmentally Sensitive Sites

Designated Environmentally Sensitive Sites within 2000m of the study site

Identified

8.1 Records of Sites of Special Scientific Interest (SSSI) within 2000m of the study site:

0

Database searched and no data found.

8.2 Records of National Nature Reserves (NNR) within 2000m of the study site:

0

Database searched and no data found.

8.3 Records of Special Areas of Conservation (SAC) within 2000m of the study site:

0

Database searched and no data found.

8.4 Records of Special Protection Areas (SPA) within 2000m of the study site:

0

Database searched and no data found.

8.5 Records of Ramsar sites within 2000m of the study site:

0

Database searched and no data found.

8.6 Records of Ancient Woodland within 2000m of the study site:

0

Database searched and no data found.

8.7 Records of Local Nature Reserves (LNR) within 2000m of the study site:

0

Database searched and no data found.

8.8 Records of World Heritage Sites within 2000m of the study site:

0

Database searched and no data found.

8.9 Records of Environmentally Sensitive Areas within 2000m of the study site:

0

Database searched and no data found.

8.10 Records of Areas of Outstanding Natural Beauty (AONB) within 2000m of the study site:

1

The following Area of Outstanding Natural Beauty (AONB) records provided by Natural England/Natural Resources Wales are represented as polygons on the Designated Environmentally Sensitive Sites Map:

ID	Distance (m)	Direction	AONB/NSA Name	Data Source
Not shown	1955	NW	Chilterns	Natural England

8.11 Records of National Parks (NP) within 2000m of the study site:

0

Database searched and no data found.

8.12 Records of Nitrate Sensitive Areas within 2000m of the study site:

0

Database searched and no data found.

8.13 Records of Nitrate Vulnerable Zones within 2000m of the study site:

2

The following Nitrate Vulnerable Zone records produced by DEFRA are represented as polygons on the Designated Environmentally Sensitive Sites Map:

ID	Distance (m)	Direction	NVZ Name	Data Source
1	0	On Site	Existing	DEFRA
2	862	W	Existing	DEFRA

8.14 Records of Green Belt land within 2000m of the study site:

0

Database searched and no data found.

9. Natural Hazards Findings

9.1 Detailed BGS GeoSure Data

BGS GeoSure Data has been searched to 50m. The data is included in tabular format. If you require further information on geology and ground stability, please obtain a Groundsure Geo Insight, available from our website. The following information has been found:

9.1.1 Shrink Swell

Maximum Shrink-Swell** hazard rating identified on the study site Very Low

The following natural subsidence information provided by the British Geological Survey is not represented on mapping:

Hazard
Ground conditions predominantly low plasticity. No special actions required to avoid problems due to shrink-swell clays. No special ground investigation required, and increased construction costs or increased financial risks are unlikely due to potential problems with shrink-swell clays.

9.1.2 Landslides

Maximum Landslide* hazard rating identified on the study site Very Low

The following natural subsidence information provided by the British Geological Survey is not represented on mapping:

Hazard
Slope instability problems are unlikely to be present. No special actions required to avoid problems due to landslides. No special ground investigation required, and increased construction costs or increased financial risks are unlikely due to potential problems with landslides.

9.1.3 Soluble Rocks

Maximum Soluble Rocks* hazard rating identified on the study site Very Low

The following natural subsidence information provided by the British Geological Survey is not represented on mapping:

Hazard
Significant soluble rocks are present. Problems unlikely except with considerable surface or subsurface water flow. No special actions required to avoid problems due to soluble rocks. No special ground investigation required or increased construction costs are likely. An increase in financial risk due to potential problems with soluble rocks is unlikely.

* This indicates an automatically generated 50m buffer and site.

9.1.4 Compressible Ground

Maximum Compressible Ground* hazard rating identified on the study site

Negligible

The following natural subsidence information provided by the British Geological Survey is not represented on mapping:

Hazard
No indicators for compressible deposits identified. No special actions required to avoid problems due to compressible deposits. No special ground investigation required, and increased construction costs or increased financial risks are unlikely due to potential problems with compressible deposits.

9.1.5 Collapsible Rocks

Maximum Collapsible Rocks* hazard rating identified on the study site

Very Low

The following natural subsidence information provided by the British Geological Survey is not represented on mapping:

Hazard
Deposits with potential to collapse when loaded and saturated are unlikely to be present. No special ground investigation required or increased construction costs or increased financial risk due to potential problems with collapsible deposits.

9.1.6 Running Sand

Maximum Running Sand** hazard rating identified on the study site

Negligible

The following natural subsidence information provided by the British Geological Survey is not represented on mapping:

Hazard
No indicators for running sand identified. No special actions required to avoid problems due to running sand. No special ground investigation required, and increased construction costs or increased financial risks are unlikely due to potential problems with running sand.

* This indicates an automatically generated 50m buffer and site.

9.2 Radon

9.2.1 Radon Affected Areas

Is the property in a Radon Affected Area as defined by the Health Protection Agency (HPA) and if so what percentage of homes are above the Action Level? The site is not in a Radon Affected Area, as less than 1% of properties are above the Action Level.

The radon data in this report is supplied by the BGS/Public Health England and is the definitive map of Radon Affected Areas in Great Britain and Northern Ireland. The dataset was created using long-term radon measurements in over 479,000 homes across Great Britain and 23,000 homes across Northern Ireland, combined with geological data. The dataset is considered accurate to 50m to allow for the margin of error in geological lines, and the findings of this report supercede any answer given in the less accurate Indicative Atlas of Radon in Great Britain, which simplifies the data to give the highest risk within any given 1km grid square. As such, the radon atlas is considered indicative, whereas the data given in this report is considered definitive.

9.2.2 Radon Protection

Is the property in an area where Radon Protection are required for new properties or extensions to existing ones as described in publication BR211 by the Building Research Establishment? No radon protective measures are necessary.

10. Mining

10.1 Coal Mining

Coal mining areas within 75m of the study site

None identified

Database searched and no data found.

10.2 Non-Coal Mining

Non-Coal Mining areas within 50m of the study site boundary

None identified

Database searched and no data found.

10.3 Brine Affected Areas

Brine affected areas within 75m of the study site

None identified

Guidance: No Guidance Required.

Contact Details

emapsite
Telephone: 0118 9736883
sales@emapsite.com

British Geological Survey Enquiries

Kingsley Dunham Centre
Keyworth, Nottingham NG12 5GG
Tel: 0115 936 3143.
Fax: 0115 936 3276.
Email:

Web: www.bgs.ac.uk

BGS Geological Hazards Reports and general geological enquiries:
enquiries@bgs.ac.uk

Environment Agency

National Customer Contact Centre, PO Box 544
Rotherham, S60 1BY
Tel: 03708 506 506

Web: www.environment-agency.gov.uk

Email: enquiries@environment-agency.gov.uk

Public Health England

Public information access office
Public Health England, Wellington House
133-155 Waterloo Road, London, SE1 8UG
www.gov.uk/phe

Email: enquiries@phe.gov.uk
Main switchboard: 020 7654 8000

The Coal Authority

200 Lichfield Lane
Mansfield
Notts NG18 4RG
Tel: 0345 7626 848
DX 716176 Mansfield 5
www.coal.gov.uk

Ordnance Survey

Adanac Drive, Southampton
SO16 0AS
Tel: 08456 050505

Local Authority

Authority: Reading Borough Council
Phone: 0118 937 3787
Web: <http://beta.reading.gov.uk/>
Address: Civic Offices, Bridge Street, Reading, RG1 2LU

Gemapping PLC

Virginia Villas, High Street, Hartley Witney,
Hampshire RG27 8NW
Tel: 01252 845444

emapsite™



**British
Geological Survey**

NATURAL ENVIRONMENT RESEARCH COUNCIL



**Environment
Agency**



**Public Health
England**



**The Coal
Authority**



getmapping®

Acknowledgements: Site of Special Scientific Interest, National Nature Reserve, Ramsar Site, Special Protection Area, Special Area of Conservation data is provided by, and used with the permission of, Natural England/Natural Resources Wales who retain the Copyright and Intellectual Property Rights for the data.

PointX © Database Right/Copyright, Thomson Directories Limited © Copyright Link Interchange Network Limited © Database Right/Copyright and Ordnance Survey © Crown Copyright and/or Database Right. All Rights Reserved. Licence Number [03421028].

This report has been prepared in accordance with the Groundsure Ltd standard Terms and Conditions of business for work of this nature.

Standard Terms and Conditions

Groundsure's Terms and Conditions can be viewed online at this link:

<https://www.groundsure.com/terms-and-conditions-feb11-2019>



COX & WYMAN BUILDING,
CARDIFF ROAD, READING

INTERPRETATIVE REPORT ON
GROUND INVESTIGATION

Prepared for THAMES PROPERTIES LTD

Report Ref: 32933/02

Geotechnical Engineering Ltd
Centurion House, Olympus Park
Quedgeley, Gloucester. GL2 4NF

01452 527743
www.geoeng.co.uk





COX & WYMAN BUILDING, CARDIFF ROAD, READING


INTERPRETATIVE REPORT ON GROUND INVESTIGATION

Prepared for THAMES PROPERTIES LTD

Report Ref: 32933/02

PROJECT: Proposed residential development

CONSULTANT: Barton Willmore

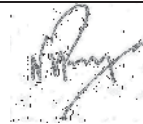VOLUME - VERSION	STATUS	ORIGINATOR	CHECKER	APPROVED	DATE
1 of 1 – A	FINAL	MM	NP	NP	25/07/17
ORIGINATOR			APPROVER		
					
MARTIN MCDOWELL BSc (Hons) CGeol EurGeol FGS UK Registered Ground Engineering Professional Senior Geotechnical Engineer			N.V. PARRY BEng MSc CEng MICE MCIHT SiLC Director		

The report is not to be used for contractual or engineering purposes unless this sheet is signed and the report designated "Final".

The report has been prepared for the sole use and reliance by Thames Properties Ltd. GEL accepts no liability as a result of the use or reliance of this report by any other parties.



CONTENTS

REPORT	PAGE
1. INTRODUCTION	1
2. SITE LOCATION AND GEOLOGY	2
3. PROPOSED WORKS	3
4. GROUND INVESTIGATION	4
4.1 Fieldwork	4
4.2 Logging	7
4.3 Laboratory Testing	7
5. DISCUSSION AND CONCLUSIONS	9
5.1 Ground Conditions	9
5.2 Geotechnical Appraisal	11
5.3 Foundation Considerations	13
5.4 Excavations	14
5.5 Pavement Design	15
5.6 Buried Concrete	16
5.7 Environmental Considerations	16
5.8 Waste Classification Testing	34
6. CONCLUSIONS	36
7. RECOMMENDATIONS	38
8. REFERENCES	40



FIGURES

Nos.

EXPLORATORY HOLE LOCATION PLAN

1

APPENDICES

APPENDIX A	FIELDWORK DATA
APPENDIX B	LABORATORY TESTING
APPENDIX C	CHEMICAL ANALYSES
APPENDIX D	BASIS OF ASSESSMENT FOR SOILS
APPENDIX E	GEOTECHNICAL PLOTS



1. INTRODUCTION

It is proposed to demolish the existing Cox & Wyman premises at Cardiff Road, Reading and replace with a residential development comprising 112 dwellings. Geotechnical Engineering Limited (GEL) was instructed by Thames Properties Ltd to carry out a desk study to determine the geoenvironmental conditions at the site.

The scope of work was defined in correspondence by GEL, reference T25180 dated 20th December 2016, being broadly in accordance with the guidance of BS 5930:2015 and BS 10175:2011+A1:2013.

This report describes the investigation, presents the findings and comments accordingly. The comments given in this report and the opinions expressed assume that ground conditions do not vary beyond the range revealed by this investigation. There may however, be conditions at or adjacent to the site, which have not been disclosed by the investigation and which, therefore, have not been considered in this report. Accordingly, a careful watch should be maintained during any future groundworks and the recommendations of this report reviewed as necessary.

Many aspects of the proposed development have yet to be agreed/determined. The comments given in this report should therefore be considered in the context of a general overview of the site. It is recommended that the report is reviewed when the design is finalised.

The recommendations given in this report should not be used for any other schemes on or adjacent to this site without further reference to GEL.

This report should be read in conjunction with the previous GEL Phase 1 Geoenvironmental Desk Study, GEL Report reference 32933/01, dated June 2017.



2. SITE LOCATION AND GEOLOGY

The site is situated at Cardiff Road, Reading, RG1 8EX and may be located by its National Grid co-ordinates SU ⁴7094, ¹7411, see Figure 1. The rectangular shaped site is approximately 1.3Ha and is positioned at an estimated elevation of approximately 38.7m above Ordnance Datum (AOD), based upon Ordnance Survey spot heights adjacent to the site on Cardiff Road to the south and Addison Road to the east, with little discernible variation in topography across the site.

At the time of the reconnaissance, the site was being let to the current tenants by Cox & Wyman for the storage of film, theatre and television props, stage equipment, costumes and sets, some in boxes and containers. Also present in the building were seating, electrical equipment, furniture and 205-litre drums of concentrated fruit juices. Some of the larger set and stage items were also stored outside the building.

The land to the south and east of the site comprised mainly terraced residential properties. Opposite the site on Meadow Road were “Manrose Manufacturing Ltd” (ventilation fans manufacturers) and a derelict plot of land previously occupied by a company named “Waymaster”. On the western side were terraced residential properties fronting onto Cardiff Road and units of the “Milford Road Trading Estate”, the occupied units including vehicle maintenance and repair premises, car rental, window fabricators and carpet suppliers/fitters.

British Geological Survey (BGS) England and Wales (Sheet No SU 77 SW 1:10,000 and Sheet No. 268, 1:50,000) and the BGS online geology (1:50,000) indicate the site is underlain by superficial deposits of the Langley Silt Member (predominantly clays and silts). Underlying the superficial deposits are undifferentiated solid strata of the Lewes Nodular Chalk Formation, Seaford Chalk Formation and the Newhaven Chalk Formation.



Made Ground is anticipated locally, associated with current and previous outbuildings and structures.

3. PROPOSED WORKS

It is understood that the proposed development will comprise one hundred and twelve residential properties, assumed to comprise mixed apartments, up to four stories high, and two-storey houses, some with private gardens, with an access road leading from “Milford Road” to the west.

At the time of preparing this report details of the likely foundation loads have not been provided.



4. GROUND INVESTIGATION

4.1 Fieldwork

The fieldwork was carried out in general accordance with BS5930:2015 during the period 24th April to 4th May 2017 and comprised thirteen boreholes and three hand-dug inspection pits.

The exploratory hole locations were selected and set out by this Company and are shown on Figure 1. The ground level and co-ordinates exploratory holes located outside the buildings were established by this Company using GPS techniques.

The boreholes, referenced BH01 to BH05 (Appendix A), were formed using a track-mounted Geotechnical Pioneer Rig. Initially, an inspection pit was hand excavated at each borehole location to a maximum depth of 1.20m to check for buried services, with surface coring of hardstanding undertaken in BH02, BH02A, BH04, BH04A, BH04B and BH05. Inspection pit BH04 refused on hard strata while BH04A was abandoned due to encountering possible Asbestos Containing Material (ACM). BH02A was formed as an inspection pit only to obtain additional shallow samples. Disturbed samples were taken and retained in a combination of plastic tubs, bags and glass jars. Heavy duty dynamic sampling techniques were then employed to produce a continuous disturbed sample of 112mm and 97mm nominal diameter. The samples were recovered in semi-rigid plastic liner.

On refusal to dynamic sampling the boreholes were continued by rotary core drilling techniques utilising a water flush. A double-tube swivel core barrel with semi-rigid plastic liner was utilised to recover a continuous sample of 90mm diameter. Where appropriate, dynamic sampling techniques were carried out to recover dropped core or where rotary core drilling was not suitable.



The boreholes, referenced WS01 to WS08 (Appendix A), were formed using a Terrier 2000 rig. Initially, an inspection pit was hand excavated at each borehole location to a maximum depth of 1.20m to check for buried services, with rotary coring of surface hardstanding undertaken in WS01, WS03, WS05, WS06, WS07 and WS08. Disturbed samples were taken and retained in a combination of plastic tubs, bags and glass jars. Dynamic sampling techniques were then employed to produce a continuous disturbed sample of 83mm diameter; borehole WS05 subsequently reduced to 60mm as the borehole was advanced. The samples were recovered in semi-rigid plastic liner.

The dynamic samples and rotary core were extracted horizontally from the sampler and core barrel respectively, the semi-rigid liner was cut to length and caps placed at each end to retain moisture content. All samples and core were retained in sequence in labelled, wooden coreboxes.

Standard penetration tests (SPT) were carried out in general accordance with BS EN ISO 22476-3:2005+A1:2011. A split barrel or a solid cone was used depending upon the materials encountered and the split barrel samples retained in airtight jars. The SPT N value was taken as the number of blows to penetrate the 300mm test drive following a 150mm seating drive. Where low penetration was recorded the seating drive was terminated at 25 blows and the test drive completed after a further 50 blows. Detailed SPT results, together with the energy ratio (E_r), are presented in Appendix A and summarised as uncorrected N values on the borehole logs.

Boreholes were monitored for groundwater ingress as dynamic sampling proceeded. Upon encountering water, sampling was temporarily stopped to allow the level to stabilise. Water levels were also recorded at the start and finish of each day's work and on completion of the borehole and are presented on the relevant log.



On completion gas/water monitoring standpipes were installed in BH01, BH02, BH03, WS01, WS02, WS03, WS04 and WS06. Each installation consisted of a 50mm ID HDPE slotted tube set in a filter response zone of non-calcareous pea gravel. The installation was sealed above with a bentonite plug and accessed via a valve: installations in BH02, BH03, WS01 and WS04 were also sealed below. The installations were protected at the surface by a lockable stopcock cover set in concrete. Installation details are given on the relevant borehole log.

The installations were monitored for gas flow and then tested for methane, carbon dioxide, oxygen, hydrogen sulphide, and carbon monoxide using a Gas Data GFM 435 gas analyser. Subsequent readings, along with water level records, are tabulated in Appendix A.

The installations were also monitored for Volatile Organic Compounds (VOC's) using a MiniRAE 2000/3000 Portable Photo-Ionisation Detector (PID) with a 10.6eV gas discharge lamp. The detector uses an ultra violet light source to break down the chemicals into positive and negative ions (ionisation). The detector measures the charge of the ionised gas and converts the signal into current. The current is then amplified and displayed as "ppm"; after measurement the ions reform the original gas or vapour allowing it to be sampled. The readings are presented in Appendix A.

On completion, the uninstalled boreholes were backfilled with arisings/bentonite pellets and the surface reinstated.

Samples for chemical analyses were dispatched directly to i2 Analytical (Watford) under a Chain of Custody. The remaining samples were brought to this Company's laboratory for logging, testing and storage.



4.2 Logging

The logging of soils and rocks was carried out by an Engineering Geologist in general accordance with BS5930:2015. A key to the exploratory hole logs is presented in Appendix A.

Detailed descriptions of the core and samples are given in the borehole logs, Appendix A, along with details of sampling, in situ testing, groundwater ingress, installations and relevant comments on drilling techniques.

Prior to logging, photographs of the core were taken and are presented separately.

4.3 Laboratory Testing

A schedule of laboratory tests was prepared by GEL, the following tests being carried out in accordance with BS1377:1990, unless stated otherwise. The number in brackets refers to the test number given in that standard. The results are presented in Appendix B.

The natural water content was determined on six selected samples in accordance with BS EN ISO 17892-1:2014.

The saturation moisture content [Part 2:3.3] was determined on fifteen selected samples.

Liquid limit, plastic limit and plasticity index tests [Part 2:4.3, 5.3 and 5.4] were carried out on six selected samples. An Atterberg line plot has also been presented.

Particle size distributions were determined for six samples by wet sieving [Part 2:9.2]. The fine fractions of these samples were further analysed by sedimentation using the pipette method [Part 2:9.4]. The results are presented as grading curves.



The BRE SD1 (2005) reduced suite of tests was carried out on ten samples by Chemtest Ltd (Newmarket) using in-house methods.

The following tests on rock samples were carried out in accordance with ISRM (2007) unless stated otherwise. Test results are presented in Appendix B.

Two rock cores were tested for their unconfined compressive strength.

Point load index tests were carried out on sixteen selected lengths of core.

Selected samples were despatched to i2 Analytical (Watford), where chemical analyses were carried out to in-house methods for a suite of contaminants. The results are presented in Appendix C.



5. DISCUSSION AND CONCLUSIONS

5.1 Ground Conditions

The ground conditions revealed by the investigation generally confirm the strata indicated by the geological records, however an additional layer of flint gravel was present between the Langley Silt Member and the Chalk, and is likely to represent the Kempton Park Gravel Formation in this area.

Made Ground

Made Ground was present in all of the boreholes to a maximum depth of 2.90m below ground level (bgl). BH03, WS02 and WS04 comprised soil cover whilst all other boreholes were located on hardstanding of concrete or tarmacadam. The hardstanding had a maximum thickness of 0.30m thick, except in BH05 where 0.90m of concrete was proved.

The underlying layers of Made Ground were variable, generally comprising:

- Slightly sandy to sandy gravel, often silty or clayey.
- Firm, sandy, gravelly clay.
- Clayey or silty, slightly gravelly to very gravelly sand. Gravel locally absent.
- Sandy, gravelly silt.
- Rarely soft, slightly sandy to sandy, slightly gravelly clay.

A low to high cobble content of brick and concrete was generally present within the Made Ground.

Anthropogenic content included brick, tile, concrete, charcoal, glass, metal and slag. Some layers were also identified as containing ash. Suspected Asbestos Containing Material (ACM) in the form of cement board fragments were encountered in BH04A.



Langley Silt Member

The Langley Silt Member was encountered at depths of between 1.40m and 2.40m bgl, reaching a maximum depth of 3.50m bgl.

The stratum was typically encountered as a very soft to soft (locally firm), slightly sandy to sandy, locally slightly gravelly, silty clay. A layer of slightly gravelly, clayey sand in BH04B was probably part of this stratum but there is some uncertainty: it is possible that this layer was a disturbed band comprising the Langley Silt Member and the underlying Kempton Park Gravel Formation.

The stratum was not encountered in boreholes BH02A, BH04 and BH04A due to the shallow depth of those holes, and was proven to be absent in BH03.

The top and bottom of the stratum appeared to be disturbed, with some elements of Made Ground apparent in the top of the stratum (included within "Made Ground" above), and flint gravels present within the base of the clay.

Kempton Park Gravel Formation

Strata interpreted as being the Kempton Park Gravel Formation was present at depths of between 2.80m and 7.70m bgl. The stratum was typically encountered as a sandy to very sandy flint gravel, often slightly silty. Alternatively, the stratum tended towards a slightly gravelly to gravelly sand.

Chalk (Undifferentiated)

Chalk bedrock was encountered at depths of between 7.25m to 7.70m bgl, and was proven all the way to the base of the deeper boreholes (20.54m bgl in BH01).

The upper part of the chalk was structureless, typically comprising clast supported (Grade Dc), extremely weak and very weak, low and medium dense chalk gravel to depths of



between 12.40m and 15.30m. Rarely, matrix supported chalk (Grade Dm) was present as a slightly sandy, gravelly silt.

The lower part of the chalk was structured, typically Grade A3 to A5 or Grade B4 to B5, generally comprising very weak and weak, medium density chalk.

Groundwater

Groundwater was encountered in boreholes WS01 to WS08 during drilling, at depths of between 3.09m and 4.00m bgl (34.50 to 35.15m OD), rising to between 1.70m and 3.00m bgl (35.30 to 36.80m OD) over a period of twenty minutes.

Post-fieldwork monitoring recorded groundwater levels of 2.06m to 2.72m bgl (36.44 to 36.28m OD).

It should be noted that water levels can vary seasonally and further monitoring is advised up to the commencement of siteworks.

The water levels recorded may not necessarily reflect standing groundwater level due to the addition of water during the formation of the boreholes. Similarly, groundwater strikes may have been masked by the addition of water as the borehole was advanced.

5.2 Geotechnical Appraisal

Made Ground

SPT N values obtained from tests within the granular Made Ground indicated the material to be very loose to medium dense.

SPT N values of <1 to 10 were obtained for the cohesive Made Ground inferring a very soft to firm consistency, after the application of a 5kPa correlation factor (Stroud, 1974).



A SPT/depth and strength/depth plot is presented in Appendix E based on the SPT N values.

Langley Silt Member

Index tests within the Langley Silt Member indicate the material is of low to intermediate plasticity. Based upon the plasticity indices, this material is considered to be of low to medium volume change potential in response to changes in moisture content (NHBC, 2017).

SPT N values of <1 to 9 were obtained for the cohesive Langley Silt Member inferring a very soft to firm consistency, after the application of a 5kPa correlation factor (Stroud, 1974). A single result of 17 appeared to indicate that the material is locally stiff, however it is likely that this was a raised value influenced by the presence of flint gravels.

A strength/depth plot is presented in Appendix E based on the SPT N values.

Kempton Park Gravel Formation

Particle size distribution tests carried out on samples of the Kempton Park Gravel Formation indicate the material to be slightly silty, sandy to very sandy gravel with an occasional medium cobble content.

SPT N values obtained from tests within the Kempton park Gravel Formation indicated the material to be typically medium dense to very dense, and rarely loose.

A SPT/depth plot is presented in Appendix E.

Chalk (Undifferentiated)

Saturation Moisture Content (SMC) testing of the chalk determined values of 19 to 27%, consistent with a medium density, locally high density chalk.



UCS testing of the chalk indicated the rock to be extremely weak to very weak. SPT tests indicate a similar strength with a single test indicating a weak rock.

Point Load testing of the chalk indicated the rock to be typically very weak, rarely extremely weak.

A SPT/depth plot is presented in Appendix E.

5.3 Foundation Considerations

Since limited detail is available with respect to the proposed scheme and/or loadings at the time of reporting, the following comments are of a general nature and should be reviewed when appropriate information becomes available.

The combined thickness of the Made Ground and Langley Silt Member comprises a minimum thickness of around 3m. The boreholes indicate that the materials that make up these strata are highly variable and are frequently very low strength. The low strength clays are also liable to produce excessive settlements under loading. It is therefore recommended that shallow footings are not adopted for the site and that piled foundations are considered.

The underlying Kempton Park Gravel Formation represents an approximately 5m thick unit of typically medium dense and dense sandy gravels. It is expected that this would provide sufficient bearing capacity for the proposed development if piles are sufficiently toed into the stratum.

The following assumptions have been made:

1. Skin friction has been ignored for the upper 3m of the pile.
2. Negative skin friction has not been taken into account.



3. The average coefficient of earth pressure over the embedded length (K_s) is assumed to be 1.5 for a medium density soil.
4. Overall factor of safety of 3.0.

Based on the above assumptions, a 450mm pile toed 2m into the Kempton Park Gravel Formation should provide a design bearing resistance of approximately 125kN. The overall pile length would therefore be around 5m and would leave at least 2m of gravel beneath the piles to avoid encroaching upon the chalk.

If higher loadings are required, larger diameter piles could be used. Alternatively, smaller diameter, longer piles could be taken down into the chalk strata instead. It would be recommended to take such piles down to the structured chalk which would be stronger and less variable than the shallower structureless chalk.

It is recommended that specialist piling contractors should be consulted to advise further on the most suitable pile type, installation method and to provide working loads on their chosen system.

Ground bearing slabs are unlikely to be suitable based on the variability of the shallow soils. A suspended ground floor slab should be used with a minimum sub-floor void space of 50mm for suspended cast in situ concrete floors, or 200mm for suspended pre-cast concrete floors.

5.4 Excavations

Excavations should be within the scope of conventional backhoe excavators. Recourse to hydraulic breakers may be required to break out existing obstructions and foundation bases.



Excavations should remain stable in the short term, although minor spalling of the excavation sides may occur. In the vicinity of former excavations, the stability any new excavation is likely to be significantly reduced. Based on the materials encountered, it is considered unlikely that excavations will remain stable, even in the short term. Temporary support is therefore likely to be necessary.

If potentially unstable excavations or any excavations deeper than 1.00m are to be entered then the sides should be battered back and/or shoring methods and equipment should be utilised in accordance with the relevant Health and Safety legislation.

Prior to development any existing foundation structures and/or obstructions should be broken out and replaced with materials compatible with the surrounding ground.

All excavations should be closely inspected and any loose or soft spots should be removed and replaced with suitably compacted granular material. In order to prevent formation softening and deterioration it is recommended that all foundations be cast as soon as possible after the excavation or a concrete blinding is placed to protect the formation.

5.5 Pavement Design

CBR testing was not undertaken as part of the works. The variability and general weakness of the Made Ground along with the typically soft to very soft nature of the underlying natural strata makes it likely that weak pavement sub grade conditions exist across the site. Most of the site was covered by hardstanding however. It is recommended that a more detailed subgrade assessment is undertaken post-demolition when the hardstanding has been removed and the sub grade can be inspected and tested in more detail.



5.6 Buried Concrete

In accordance with the BRE Special Digest 1 (2005) the site is regarded as brownfield.

The chemical analyses recorded in the investigation fall within the Design Sulfate Class DS-2, based upon the water soluble sulphates. Taking into account potentially mobile groundwater conditions and with typical pH values of 6.9 to 11.3, an ACEC site classification of AC-2 is proposed.

5.7 Environmental Considerations

5.7.1 Basis of Assessment – Soils

The concentration of contamination present at a site must be assessed in relation to a recognised system of defining whether a site presents a significant possibility of significant harm to human health. In the UK, the Department of the Environment Food and Rural Affairs (DEFRA) and the Environment Agency (EA) prepared a method for deriving generic and site-specific assessment criteria to establish actual or potential risk to human health. This comprised the Contaminated Land Exposure Assessment (CLEA) methodology, and the associated DEFRA/EA Soil Guideline Value (SGV) reports.

Further guidance was produced by DEFRA in “Environmental Protection Act 1990: Part 2A, Contaminated Land Statutory Guidance (2012)” supporting the use of Generic Assessment Criteria (GACs) as screening tools in generic quantitative human health risk assessment to help assessors decide when land can be excluded from the need for further inspection and assessment, or when further work may be warranted. They may be used to indicate when land is very unlikely to pose a significant possibility of significant harm to human health but they should not be used as direct indicators of whether a significant possibility of significant harm to human health may exist. Furthermore the Category 4 Screening Levels (C4SLs)



derived by DEFRA in 2014 will generally be used in place of SGVs and other guidance. In the absence of a suitable C4SL or SGV, risk assessors are advised to identify and select appropriate generic assessment criteria in accordance with established good practice.

The CLEA computer model has been used for this assessment to derive S4ULs and similarly EIC/AGS/CL:AIRE values, in lieu of any other available guidance. The basis for assessment of soils is discussed in full in Appendix D.

5.7.2 Basis of Assessment – Groundwater

In the absence of any National Standards relating to groundwater, it is recommended by the Environment Agency to compare the results with the general water quality guidelines from the UK, European Union and World Health Organisation. These are published in Appendix A of the Environment Agency technical advice to third parties on Pollution of Controlled Waters (2002).

5.7.3 Basis of Assessment – Ground Gas

Approved Document Part C2 of the Building Regulations (DoE) recommends a tiered risk assessment approach in respect of “methane and other gases” (used to define hazardous soil gases which originate either from waste deposited in landfill sites or are generated naturally). Approved Document C does not include radon (which is dealt with separately) but does include volatile organic compounds (VOCs). The methodology for the semi-quantitative risk assessment is defined in BS 8485:2015 “Code of practice for the design of protective measures for methane and carbon dioxide ground gases for new buildings”, which provides a framework in line with CLR 11 “Model Procedures for the Management of Land Contamination” (2004).



5.7.4 Comparison of Results – Soils

Generally, potential contamination at the site has been compared with the GAC screening values for a 'residential with plant uptake' end use: this is on the basis that the proposed development will comprise residential properties with gardens. The screening values are defined by SGVs or C4SLs (where available), calculated using the CLEA (2009) computer model. Where none of these screening values are available, recently developed S4UL values (Nathanail et al 2015) have been used instead. A Soil Organic Matter content of 1% SOM was used for the SSVs and LQM values (where applicable), being derived from Soil Organic Matter test results. C4SL and S4UL values are based upon a SOM of 6%.

Twenty-one tests were carried out on samples of shallow Made Ground between 0.10m and 2.50m bgl, with a further three tests carried out on samples of natural strata between 1.50m and 2.40m bgl. A further four samples of Made Ground underwent Waste Acceptance Criteria (WAC) testing.



General Contaminants

Contaminant	Concentration ranges with exceedances	GACs (mg/kg)
Arsenic	Range: 9.5 – 27mg/kg	37†*
Beryllium	Range: 0.36 – 2.1mg/kg BH01 (1.20-1.40) 2.1mg/kg	1.7*
Boron	Range: 0.50 – 5.0mg/kg	290*
Cadmium	Range: <0.20 – 0.6mg/kg	11*, 22†
Chromium (Trivalent)	Range: 8.0 – 59mg/kg	910*
Chromium (Hexavalent)	All less than 4.0mg/kg	6*, 21†
Copper	Range: 11 – 150mg/kg	2,400*
Cyanide	Range: <1.0 – 9.0mg/kg	34 ^x
Lead	Range: 11 - 1900mg/kg BH01 (1.20-1.40) 260mg/kg BH02A (0.20-0.40m) 350mg/kg BH02A (0.80-1.00m) 260mg/kg BH03 (0.60-0.80m) 680mg/kg WS01 (0.20-0.40m) 220mg/kg WS01 (0.60-0.80m) 730mg/kg WS04 (1.00-1.20m) 320mg/kg WS05 (1.50-1.70m) 220mg/kg WS06 (0.40-0.60m) 1900mg/kg WS07 (0.40-0.60m) 660mg/kg WS08 (1.00-1.20m) 1700mg/kg	200†
Mercury	Range: <0.30 – 8.2mg/kg BH01 (1.20-1.40) 8.2mg/kg BH02A (0.80-1.00m) 3.3mg/kg WS01 (0.60-0.80m) 2.2mg/kg	1.2*
Nickel	Range: 12 – 28mg/kg	130*
Phenol	All less than 1.0mg/kg	120*
Selenium	All less than 1.0mg/kg	250*
Vanadium	Range: 20 – 44mg/kg	410*
Zinc	Range: 28 – 350mg/kg	3,700*

†C4SL (2013) for residential with plant uptake end use (6% SOM)

*S4UL (2015) for residential with plant uptake end use (6% SOM except Phenol which uses 1% SOM). Figure in square brackets [] refer to where GAC presented exceeds the solubility saturation limit []^{sol}

Exceedances marked in **bold**

^x AtriskSoil (2017)

Table 5.1: GAC for General Contaminants



When compared with the published screening values for published C4SLs, LQM/CIEH S4ULs and AtriskSoil SSVs, exceedances were apparent for beryllium, lead and mercury. The exceedance for beryllium is relatively minor and only occurred in borehole BH01.

The exceedances for lead and mercury, however, are more significant, with lead in particular reaching concentrations of almost ten times the GAC. The exceedances of mercury only occur along the eastern edge of the site, an area currently occupied by an open air yard with hardstanding but which has previously been occupied by buildings. Mercury may have been used in the former printing works, specifically in the development of photography. The Lead exceedances are more widespread across the site and cannot be defined to specific areas. The presence of lead could be associated with printing processes (e.g. ink products), lead pipework or contaminated soils imported to raise the ground level at the site when it was first developed. It is considered that the presence of significant concentrations of lead and mercury present a significant possibility of harm to human health. The results are summarised in Table 5.1 above.



Polyaromatic Hydrocarbons

Contaminant	Concentration ranges and exceedances	GACs(mg/kg)
Acenaphthene	Range: <0.05 – 1.1mg/kg	210*
Acenaphthylene	Range: <0.05 – 2.5mg/kg	170*
Anthracene	Range: <0.05 – 6.1mg/kg	2,400*
Benzo(a)anthracene	Range: <0.05 – 35mg/kg WS01 (0.20-0.40m) 35mg/kg WS05 (1.50-1.70m) 10mg/kg	7.2*
Benzo(a)pyrene	Range: <0.05 – 57mg/kg BH01 (1.20-1.40m) 2.3mg/kg BH02A (0.20-0.40m) 7.7mg/kg BH02A (0.80-1.00m) 2.8mg/kg WS01 (0.20-0.40m) 57mg/kg WS02 (0.50-0.70m) 5.7mg/kg WS05 (1.50-1.70m) 12mg/kg	2.2*, 5.0†
Benzo(b)fluoranthene	Range: <0.05 – 60mg/kg BH02A (0.20-0.40m) 7.3mg/kg WS01 (0.20-0.40m) 60mg/kg WS02 (0.50-0.70m) 6.1mg/kg WS05 (1.50-1.70m) 12mg/kg	2.6*
Benzo(ghi)perylene	Range: <0.05 – 34mg/kg	320*
Benzo(k)fluoranthene	Range: <0.05 – 25mg/kg	77*
Chrysene	Range: <0.05 – 30mg/kg WS01 (0.20-0.40m) 30mg/kg	15*
Dibenz(a,h)anthracene	Range: <0.05 – 8.1mg/kg WS01 (0.20-0.40m) 8.1mg/kg WS02 (0.50-0.70m) 0.72mg/kg WS05 (1.50-1.70m) 1.6mg/kg WS06 (0.40-0.60m) 0.28mg/kg BH02A (0.20-0.40m) 1.2mg/kg BH02A (0.80-1.00m) 0.33mg/kg	0.24*
Fluoranthene	Range: <0.05 – 50mg/kg	280*
Fluorene	Range: <0.05 – 1.0mg/kg	170*
Indeno(123-cd)pyrene	Range: <0.05 – 30mg/kg WS01 (0.20-0.40m) 30mg/kg	27*
Naphthalene	Range: <0.05 – 1.0mg/kg	2.3*
Phenanthrene	Range: <0.05 – 12mg/kg	95*
Pyrene	Range: <0.05 – 49mg/kg	620*

*S4UL (2015) for residential with plant uptake end use (1% SOM). Figure in square brackets [] refer to where GAC presented exceeds the solubility saturation limit []^{sol}

†C4SL (2013) for residential with plant uptake end use (6% SOM)

Exceedances marked in **bold**.

Table 5.2: GAC for Polyaromatic Hydrocarbons



When compared with the published C4SLs and LQM/CIEH S4ULs screening values, the polycyclic aromatic hydrocarbon (PAH) results were above the screening values for Benzo(a)anthracene, Benzo(a)pyrene, Benzo(b)fluoranthene, Chrysene, Dibenzo(a,h)anthracene, and Indeno(1,2,3-cd)pyrene. Of these, Benzo(a)pyrene and Dibenzo(a,h)anthracene appear to be particularly widespread. The highest exceedances were from borehole WS01 which had the highest concentrations of each individual PAH. The origin of the contamination is unclear but based on its widespread nature, it is possible that it comprises contamination that was part of fill materials imported to the site to raise ground levels when it was first developed. Based on the concentrations observed, it is considered that the exceedances of PAHs are likely to present a significant possibility of significant harm to human health. The results are shown in Table 5.2 above.



Petroleum Hydrocarbons and associated contaminants

Contaminant	Concentration ranges and exceedances	GACs(mg/kg)
Benzene	All less than 0.001mg/kg	0.087*, 0.87†
Toluene	All less than 0.001mg/kg	130
Ethylbenzene	All less than 0.001mg/kg	47
p & m-xylene	All less than 0.001mg/kg	56
o-xylene	All less than 0.001mg/kg	60
MTBE (Methyl Tertiary Butyl Ether)	All less than 0.001mg/kg	49
TPH-CWG – Aliphatic >EC5 – EC6	All less than 0.001mg/kg	42
TPH-CWG – Aliphatic >EC6 – EC8	All less than 0.001mg/kg	100
TPH-CWG – Aliphatic >EC8 – EC10	All less than 0.001mg/kg	27
TPH-CWG – Aliphatic >EC10 – EC12	Range: <1.0 – 1.8mg/kg	130 [48]
TPH-CWG – Aliphatic >EC12 – EC16	Range: <2.0 – 20mg/kg	1,100 [24]
TPH-CWG – Aliphatic >EC16 – EC35	Range: <8.0 – 64mg/kg WS01 (0.20-0.40m) 64mg/kg WS06 (1.00-1.20m) 12mg/kg	65,000 [8.48]
TPH-CWG – Aromatic >EC5 – EC7	All less than 0.001mg/kg	70
TPH-CWG – Aromatic >EC7 – EC8	All less than 0.001mg/kg	130
TPH-CWG – Aromatic >EC8 – EC10	All less than 0.001mg/kg	34
TPH-CWG – Aromatic >EC10 – EC12	Range: <1.0 – 9.3mg/kg	74
TPH-CWG – Aromatic >EC12 – EC16	Range: <2.0 – 40mg/kg	140
TPH-CWG – Aromatic >EC16 – EC21	Range: <10 – 360mg/kg WS01 (0.20-0.40m) 360mg/kg	260
TPH-CWG – Aromatic >EC21 – EC35	Range: <10 – 1900mg/kg WS01 (0.20-0.40m) 1900mg/kg	1,100

*S4UL (2015) for residential with plant uptake end use (1% SOM). Figure in square brackets [] refer to where GAC presented exceeds the solubility saturation limit []^{sol}

†C4SL (2013) for residential with plant uptake end use (6% SOM).

Exceedances marked in **bold**.

Table 5.3: GAC for Total Petroleum Hydrocarbons

The concentrations of Benzene, Toluene, Ethylbenzene and Xylenes (BTEX) were compared with the GAC screening values for a residential end use. The results for BTEX were below their respective generic assessment criteria with respect to soil concentrations.



The concentrations of Total Petroleum Hydrocarbons (TPH) aromatic C16-21 and C21-35 carbon bands exceeded their respective GAC screening values at borehole WS01. The carbon bands and location of the site suggest this could originate from oil products from vehicles operating in the open air yard. Two exceedances of the aliphatic C16-35 carbon band were also noted but these only related to the solubility saturation limit. It is worth noting that the TPH results for WS06 were generally elevated and that this borehole was positioned adjacent to an existing oil tank; the possibility of higher TPH concentrations in that area cannot be discounted. Based on the concentrations observed, it is considered that the exceedances of TPHs are likely to present a significant possibility of significant harm to human health. The results are shown in Table 5.3 above.

VOCs and SVOCs

Analysis completed for a suite of 56 Volatile Organic Compounds (VOC's) recorded no exceedances of the laboratory limit of detection (LOD) within the analysed samples.

The results of the Semi-Volatile Organic Compound (SVOC) analysis suite, covering 55 individual determinands, recorded exceedances of the laboratory limits of detection (LOD) for several determinands. Excluding PAHs (already addressed above), the only exceedances of the LOD were for the following individual determinands (figures in brackets represent the highest reported concentration):

- Anthraquinone (2.2mg/kg);
- Carbozole (0.9mg/kg);
- Dibenzofuran (0.6mg/kg).

Detectable concentrations of the above determinands were reported in borehole WS01 (0.20-0.40m).



No health effect or human health assessment criteria information was available relating to any of the detected SVOCs. The recorded concentrations were three to seven times higher than their respective laboratory LOD but the maximum concentrations were still considered to be low and unlikely to be significant within the proposed residential land-use.

Based upon the above it is considered that these soils are unlikely to present a significant possibility of significant harm to human health relating to VOC's or SVOC's.

Asbestos Screen

Asbestos screening was undertaken on sixteen shallow soil samples.

Four samples tested positive for loose asbestos fibres and fibrous debris of chrysotile and crocidolite with follow-up quantification testing recorded concentrations of less than 0.10%.

A fifth sample was taken of suspected Asbestos Containing Material (ACM) in BH04A. The material was determined to be cement bound chrysotile with a concentration of 0.022%.

The sample containing loose asbestos fibres and fibrous debris was from Made Ground containing brick and masonry. These types of material can often carry asbestos fragments from whatever building they originated came from but could also originate from historical demolition of buildings on the site. The further presence of ACMs in the Made Ground should not be discounted.

5.7.5 Comparison of Results – Water

The Water Quality Standards (WQS) employed as Tier 1 Water Environment screening criteria are given in Table 5.4 below. The more conservative values of the UK Drinking Water Standards (UK DWS) and Environmental Quality Standards (EA EQS) (Freshwater) have been



selected as the primary Tier 1 Screening Values.

Groundwater samples were obtained from the monitoring installations in boreholes BH01, BH02, BH03, WS02 and WS06 over two separate phases of monitoring (Phase 2 – 9th May 2017, and Phase 5 – 2nd June 2017). The results are summarised in Table 5.4 below and presented in Appendix C.

Contaminant	Concentration ranges exceeding LOD	EA EQS (µg/l)	UK DWS (µg/l)	WFD Groundwater freshwater (µg/l)
Arsenic	Range: 0.16 – 0.60µg/l	50	10	7.5 [°]
Boron	Range: 170 – 330µg/l	2,000	1,000	750 [°]
Cadmium	Range: 0.04 – 0.13 µg/l	5	5	0.08
Calcium	Range: 120 – 170µg/l	-	250,000	-
Chromium	Range: <1.0 – 2.1µg/l	250*	50	4.7(III) / 3.4(VI) / 37.5 [°]
Copper	Range: 0.9 – 4.3 µg/l	28**	2,000	1 (bioavailable)
Cyanide	Range: <10 – 11 µg/l	-	50	1
Lead	Range: <0.2 – 1.6µg/l	250*	10	7.5 [°]
Magnesium	Range: 5.4 – 7.7µg/l	-	50,000	-
Mercury	Range: <0.05 – 1.07 µg/l	1	1	0.75 [°]
Nickel	Range: 6.5 – 29 µg/l	200**	50	15 [°]
Selenium	Range: <0.6 – 1.4µg/l	-	10	7.5 [°]
Vanadium	Range: <0.2 – 0.6µg/l	60	-	-
Zinc	Range: 2.4 – 18 µg/l	500*	5,000	10.9 (bioavailable)
Sulphate	Range: 42,800 – 118,000µg/l	400,000	250,000	188,000
Phenols	All less than 10µg/l	300	0.5	7.7
Benzene	All less than 1.0µg/l	30	1	0.75
Toluene	All less than 1.0µg/l	-	-	74
Xylene	All less than 1.0µg/l	-	-	15.5
PAH***	All less than 0.01µg/l	-	0.1	0.00017
TPH	All less than 10µg/l	-	10 [▲]	-
Cis-1,2-dichloroethene	Range: <1.0 – 5.7µg/l	WHO value of 50µg/l used		
1,1-Dichloroethane	Range: <1.0 – 1.5µg/l	WHO value of 30µg/l used		



Contaminant	Concentration ranges exceeding LOD	EA EQS (µg/l)	UK DWS (µg/l)	WFD Groundwater freshwater (µg/l)
Trichloroethene	Range: <1.0 – 9.4µg/l	10	10	-
Chlorobenzene	Range: <1.0 – 11.6 µg/l	No screening value available		
1,3-Dichlorobenzene	Range: <1.0 – 3.4µg/l	WHO value of 1000µg/l for 1,2-Dichlorobenzene used		

* For freshwater, suitable for coarse fish; hardness band CaCO₃ >250mg/l

** For freshwater, suitable for all fish life; hardness band CaCO₃ >250mg/l

*** UK DWS for total PAHs relates to the sum of the individual concentrations of benzo(k)fluoranthene, benzo(ghi)perylene, indeno(1,2,3cd)pyrene and benzo(b)fluoranthene

▲ Drinking Water Guidance. 1989 Water Quality Regulations (superseded).

◇ Groundwater Drinking Water Protected Areas.

Exceedances marked in **bold**.

Table 5.4: Inorganic and Organic Tier 1 Water Environment Screening Criteria

Exceedances of the Tier 1 groundwater criteria for copper and zinc were recorded but only when compared against the value for bioavailability. The exceedances are not considered significant when compared against the EA EQS or UK DWS criteria.

A single exceedance of the Tier 1 groundwater criteria for Mercury was recorded in the Phase 2 sample from WS02. The exceedance is considered slight and unlikely to present a significant risk.

BH01, BH03 and WS06 recorded exceedances of Nickel when compared against the WFD Groundwater freshwater criteria. Most of the exceedances were relatively minor, although the Phase 5 sample for BH01 was twice the Tier 1 screening value.

A slight exceedance of cyanide was reported in the Phase 2 sample from BH03, and the Phase 5 sample from BH01. While the exceedance is very minor, the presence of cyanide could be an indicator of further contamination.

Elevated concentrations of five VOCs (Cis-1,2-dichloroethene, 1,1-Dichloroethane, Trichloroethene, Chlorobenzene and 1,3-Dichlorobenzene) were also reported. No exceedances of the Tier 1 screening criteria were apparent for Cis-1,2-dichloroethene, 1,1-



Dichloroethane and Trichloroethene, although the result for Trichloroethene was only 0.6µg/l below. Specific comparison values were not available for Chlorobenzene and 1,3-Dichlorobenzene however based on the relative low concentrations and comparison with similar 'parent' compounds where available, it is unlikely that these would pose a risk. While the concentrations of VOCs are relatively low, their presence within the deeper groundwater is a concern. These VOCs were not detected within the soil testing undertaken and the groundwater results therefore point to a possible off-site source of contamination with the potential for higher concentrations of VOCs in the surrounding area. This could present a risk to potable water abstractions that have been licensed on and near to the site with associated risks to human health.

5.7.6 Comparison of Results – Gas

Ground gas monitoring was undertaken on six occasions (phases) from standpipe installations in boreholes BH01, BH02, BH03, WS01, WS02, WS03, WS04 and WS06 between 5th May and 9th June 2017 in periods of varying atmospheric conditions. The results are summarised in Table 5.5 below.



Borehole	Response zone	No. of visits	Visual / Olfactory Evidence of Contamination	Carbon Dioxide (%)	Methane (%)	Oxygen (%)	Hydrogen Sulphide (ppm)	Carbon Monoxide (ppm)	VOCs by PID (ppm)	Flow Rate (l/hr)	Range of Atmospheric Pressure (Mb)	Groundwater depth (m bgl)
BH01	7.90-15.00m bgl (Chalk)	6	None	0.0 – 0.3	0.0	18.3 – 20.9	0.0	0.0	0.0 – 2.5	0.0	1005 – 1021	2.06 – 2.22
BH02	8.30-15.00m bgl (Chalk)	6	None	0.0 – 0.3	0.0 – 0.1	19.8 – 20.9	0.0	0.0	0.0 – 9.9	0.0	1005 – 1021	2.38 – 2.52
BH03	7.80-15.00m bgl (Chalk)	6	None	0.0 – 0.6	0.0	19.8 – 20.9	0.0	0.0	0.0 – 5.3	0.0	1003 – 1020	2.22 – 2.35
WS01	1.00-1.50m bgl (Made Ground)	6	None	1.6 – 14.1	0.0	3.9 – 18.1	0.0	0.0	0.0 – 9.9	0.0	1009 – 1020	Dry
WS02	2.60-5.45m bgl (KPGF)	3	None	0.0 – 0.1	0.0	20.8 – 20.9	0.0	0.0	0.0 – 0.5	0.0	1010 – 1021	2.10 – 2.27
WS03	2.80-5.45m bgl (KPGF)	6	None	0.0 – 1.3	0.0	19.2 – 20.9	0.0	0.0	0.0 – 9.6	0.0	1005 – 1023	2.57 – 2.72
WS04	1.00-1.50m bgl (Made Ground)	6	None	0.0 – 0.9	0.0 – 0.1	19.2 – 20.8	0.0	0.0	0.0 – 14.7	-0.3 – 0.1	1004 – 1020	Dry
WS06	2.40-5.30m bgl (KPGF)	6	None	0.0 – 0.1	0.0	20.0 – 20.9	0.0	0.0 – 4.0	0.0 – 17.5	0.0	1009 – 1022	2.09 – 2.30

Table 5.5: Summary of Ground Gas Monitoring

Key:

KPGF = Kempton Park Gravel Formation



Carbon dioxide was recorded in all borehole installations at low concentrations of up to 1.3%, except in WS01 where concentrations of up to 14.1% were recorded.

Methane concentrations were negligible, rarely reaching 0.1%.

Hydrogen sulphide concentrations were negligible while carbon monoxide reached a peak concentration of 4ppm (WS06 – Phase 5).

Oxygen levels were highly variable throughout the monitoring phases, ranging from 3.9% to 20.9%.

On-site screening was also carried out using a MiniRAE 2000/3000 Portable Photo-Ionisation Detector (PID) to check soil samples during fieldwork, and as part of ground gas measurements from monitoring wells during the post-fieldwork period. The measurements revealed VOC concentrations of up to 17.5ppm (WS06).

Flow readings were generally low, ranging between minus 0.3 and plus 0.1l/hr.

Further comment is made on the gas monitoring results in 5.7.7 below.

5.7.7 Qualitative Risk Assessment

To determine the potential for contamination at the site, it is necessary to establish whether an environmental risk is present. For a potential risk to occur it is necessary to understand whether contaminants are present; what (if any) are the target receptors within and surrounding the site, and whether pathways exist, or could exist, between the contaminant and the receptor;



Source (e.g. primary sources – leaking above ground storage tanks; secondary sources – free phase product within the ground or soil/groundwater migration).

Receptor (e.g. on-site contractor, off-site residential property, groundwater, surface water and fauna and flora).

Target mechanism between the source and receptor (e.g. groundwater migration), *i.e. Pathway*.

The main risks identified are those to human health, the proposed buildings/structures and controlled waters.

Soils

The results of the soil testing indicate that there are site wide concentrations of lead and some PAHs that are significantly above their respective GAC values. Locally, elevated concentrations of mercury, additional PAHs and the heavier aromatic TPHs were also recorded.

Borehole WS01 appears to represent an area where there are significant exceedances of contamination, frequently reporting the highest levels of the above determinands when compared with other boreholes. However, the widespread presence of lead and PAHs is considered sufficient to determine that there is a site wide source of contamination and therefore a significant possibility of harm to human health.

Based on the findings, it will be necessary to prepare a Remediation Strategy for the site. This may include the removal of soils or the installation of a cover layer, but regardless should involve the input of the developer to better understand the development proposals including proposed site levels. The Remediation Strategy would require approval by the Local Authority and would need to be followed up by a Verification Report on completion of the works.



Risks to concrete services due to sulphate attack by natural and reworked soils have already been assessed (refer to Section 5.6).

Controlled waters

The results of the Phase 2 and Phase 5 groundwater samples indicate some exceedances for cyanide, mercury and nickel, with further exceedances relating to bioaccessibility criteria for copper and zinc.

Several VOCs were also reported at concentrations above their respective detection limits, although these did not exceed the Tier 1 screening criteria (where available).

The presence of VOCs, along with the likes of cyanide and mercury, in the deeper groundwater is a concern based on the presence of licensed potable water abstractions on or near to the site. The potential exists for higher concentrations of these determinands to develop, likely resulting from seasonal fluctuations in groundwater level. This presents a risk to controlled waters (the River Thames and Principal Aquifer in the chalk) and to human health (via potable water abstraction).

It is recommended that a further three phases of groundwater monitoring and testing are undertaken at bi-monthly intervals. This will allow for data to be obtained through into the latter half of the year, in particular the winter months when groundwater levels would normally be rising. This should be followed by a detailed quantitative risk assessment (DQRA), including liaising with the local Environment Agency office, to try and confirm whether the source of contamination is from an offsite source, to determine the level of risk to receptors and whether further action is required (i.e. remediation measures).



Ground gases

Ground gas monitoring has indicated the presence of carbon dioxide at up to 14.1% which could present a risk. The high carbon dioxide concentrations occurred in borehole WS01 only and may represent a localised source of ground gas.

In order to characterise the gas regime of the site, reference has been made to current guidance in the British Standards document BS 8485:2015. The semi-quantitative methodology presented in this document is a risk based assessment process for carbon dioxide and methane.

The data obtained during monitoring for gas concentrations and flow rates is utilised to calculate a 'hazardous gas flow rate' (Q_{HG}) based upon the data acquired for each monitoring point for each monitoring event. It is recommended that the worst-case condition should be calculated utilising the maximum recorded flow in any standpipe and the maximum gas concentration in any standpipe discounting any peaks/irregularities that could be unrepresentative.

Assessment of the derived Q_{HG} is then undertaken to determine a 'characteristic gas situation' for the site, which is then utilised in establishing the likely level of gas protection measures required dependent upon the nature of the proposed development (i.e. Type A – private, Type B – private or commercial/public, Type C – commercial/public, or Type D – commercial/industrial). It is assumed that the proposed development would be categorised as a Type A private use.

The derived Q_{HG} of 0.04l/hr for carbon dioxide implies Characteristic Gas Situation 1 would be applicable for the site. However, the concentrations of carbon dioxide exceed 5% by a significant margin and therefore warrants an increase to Characteristic Gas Situation 2 or 'Low Hazard Potential'. On this basis, it is likely that gas protection measures will be



required for the proposed site development. Based on a private use, an approved gas resistant membrane should be provided in conjunction with one of the following:

- reinforced cast in situ suspended floor slab with minimal penetrations;
- passive sub floor dispersal layer;
- active dispersal layer; or
- active positive pressurisation.

The specific protection measures will need to be approved by the local Building Control body before installation and should be included as part of the Remediation Strategy for the site.

Asbestos

Screening for asbestos has been undertaken and confirmed the presence of loose asbestos fibres and fibrous debris of chrysotile and crocidolite. A further sample of suspected Asbestos Containing Materials (ACMs) confirmed chrysotile in a cement bound form. The presence of further ACMs cannot be ruled out and all site workers should be vigilant for such materials occurring within any Made Ground on the site. As such, proposed works should be assessed in respect of the Control of Asbestos Regulations (2012). The presence of asbestos fibres within soils also presents a risk to end-users of the site.

5.8 Waste Classification Testing

Four soil samples were tested for a standard WAC (Inert) test suite. The results suggest that the shallow soils do not exceed the Inert Waste Landfill Limits in three of the four samples. The sample from WS05 indicated elevated concentrations of antimony, sulphates, and total dissolved solids (TDS) were present that exceeded the Inert Waste Landfill Limits but were within the Stable Nonreactive Hazardous Landfill Limits. The results are presented in



Appendix C. WAC analysis, however, is only applicable for landfill acceptance and does not give any indication as to whether a waste may be hazardous or non-hazardous.

It is recommended that a suitably competent and licensed waste broker be contacted for advice/guidance on how to proceed and to provide a suitable classification of any waste material that may have to be removed from site. The waste broker will need to be provided with the attached chemical analyses together with the Phase 1 Geoenvironmental Desk Study (GEL report reference 32933/01, 2017) to allow them to properly assess and classify the waste material. Such waste classification must be carried out in accordance with the Environment Agency publication “Guidance on the Assessment and Classification of Waste – Technical Guidance WM3” (2015) in order to meet statutory requirements.



6. CONCLUSIONS

The main sources of contamination appear to be related to the Made Ground which is present across the majority of the site. It is believed that this largely comprises an imported fill that was used to raise the site level prior to its original development as a printing works, but has also been affected by site use over the past century.

The most significant soil based contaminants appear to be lead and PAHs, with mercury and TPHs also occurring locally at significant concentrations. Asbestos Containing Material (ACM) was also proved to be present within the soils as loose fibres, asbestos debris and cement bound asbestos.

In groundwater samples, low concentrations of cyanide, mercury, and some VOCs were recorded. Whilst relatively low, their presence in the deeper groundwater could point to an underlying contamination issue and the possibility of higher concentrations developing through lateral or vertical migration cannot be discounted.

Ground gas concentrations across the site generally appear low, with the exception of borehole WS01 which recorded carbon dioxide of up to 14.1%. This is significantly above the 5% threshold that is normally considered to present a risk from carbon dioxide.

Based on the information known to date, the site is considered to present a **HIGH** risk to the human health of end-users when compared to the published GAC screening values for a proposed residential end use. This assumes that most properties will have gardens or access to soft cover landscaping with the potential to come into contact with soil based contamination through direct contact, inhalation and ingestion. This risk extends to construction workers. Appropriate advice from suitably qualified experts should be taken on how this may affect construction working methods which will need to be carried out by suitably trained personnel.



The presence of cyanide, mercury and VOCs in the groundwater samples is considered to pose a **MEDIUM** risk to controlled waters, specifically the underlying Principal Aquifers and to some extent the nearby River Thames. The risk is based on the nature of the contaminants identified although the concentrations detected did not exceed the Tier 1 screening criteria. However, there is a concern that this could indicate an underlying contamination issue with the possibility of higher concentrations of contaminants able to develop over time. The risk level therefore reflects this uncertainty. It is also recognised that there are licensed potable water abstractions on or near the site that could be affected and this presents a potential additional risk to human health.

Ground gases are considered to pose a **MEDIUM** risk to the human health of end-users, construction workers in confined spaces and the proposed building itself. This is based on the presence of carbon dioxide above 5%. It is recognised that the ground gas assessment for carbon dioxide indicates a Low Hazard Potential and the **MEDIUM** risk rating is mainly due to the high concentration of carbon dioxide in WS01, possibly indicating a localised source of ground gas generation.

The ground conditions observed are considered to be unsuitable for shallow foundation solutions. Piled foundations would be suitable and could include driven or bored pile methods. A nominal 450mm diameter, 5m long pile – toed to a minimum of 2m into the Kempton Park Gravel Formation – should provide a design bearing resistance of approximately 125kN. The principal risks to piling operations are anticipated to be the potential for buried hardstanding and foundations associated with former site uses, or issues with shallow groundwater in the gravels or local flint obstructions in the gravels.

The risk of sulphate attack on buildings is considered to be relatively low, with a determined Design Sulfate Class of DS-2 and a proposed ACEC site classification of AC-2.



7. RECOMMENDATIONS

It is recommended that further groundwater monitoring and testing is undertaken on at least 3 occasions at bi-monthly intervals followed by a detailed quantitative risk assessment (DQRA) of the groundwater. This would include discussion with the local Environment Agency office to determine the level of risk and agree any mitigation measures where required.

A Remediation Strategy for the site is recommended to determine appropriate mitigation measures for the site with specific regard to the influence of contaminated soils and ground gas on human health. The results of the DQRA may also feed into the Remediation Strategy should it be determined that groundwater mitigation measures are required. The Remediation Strategy should be prepared with input from the Local Authority Contaminated Land Officer to confirm that it meets both local and statutory requirements. Following implementation of the Remediation Strategy, a Verification Report would need to be completed to confirm that the proposed works have been undertaken as outlined.

It is recommended that a suitable and approved gas protection system is incorporated into the building designs to help mitigate the risk posed by elevated carbon dioxide concentrations in WS01. The protection system is likely to require both a gas membrane and either a ventilation system or reinforced cast in situ suspended slab.

Piled foundations are recommended on the basis of the weak soils of the Made Ground and Langley Silt Member. The use of bored pile methods, including CFA, is considered appropriate and driven piles may be suitable. It is recommended that specialist piling contractors should be consulted to advise further on the most suitable pile type, installation method and to provide working loads on their chosen system.



A Design Sulfate Class of DS-2 has been determined for the site, with a proposed ACEC site classification of AC-2. This should be used to inform the concrete requirements of the site with regards to soil aggressivity.

GEOTECHNICAL ENGINEERING LIMITED



8. REFERENCES

British Standards Institution (2015): Code of practice for ground investigations. BS 5930:2015.

British Standards Institution (2016): Methods of test for soils for civil engineering purposes – Part 1: General requirements and sample preparation. BS1377-1:2016.

British Standards Institution (1990): Methods of tests for soils for civil engineering purposes. BS 1377 Parts 2-9.

British Standards Institution (2015): Code of practice for the design of protective measures for methane and carbon dioxide ground gases for new buildings. BS 8485:2015.

British Standards Institution (2013): Code of practice for the investigation of potentially contaminated sites. BS 10175:2011+A1:2013.

British Standards Institution (2010): Environmental Management – Environmental Assessment of Sites and Organisations (EASO). BS ISO 14015:2010.

British Standards Institution (2014): Geotechnical investigation and testing – Laboratory testing of soil. Part 1: Determination of water content. BS EN ISO 17892-1:2014.

British Standards Institution (2012): Geotechnical investigation and testing. Field testing. Standard penetration test. BS EN ISO 22476-3:2005+A1:2011.

Building Research Establishment (2005): Concrete in aggressive ground. BRE Special Digest 1. Third Edition.



Environment Agency (2004): Model Procedures for the Management of Land Contamination (CLR 11).

Environment Agency (2002): Technical Advice to third parties on Pollution of Controlled Waters for Part IIA of the EPA1990.

Environment Agency (2015): Guidance on the classification and assessment of waste. WM3. 1st edition.

Geotechnical Engineering Ltd (2017): Cardiff Road, Reading – Phase 1 Geoenvironmental Desk Study. GEL Report Ref. 32933/01. 12th June 2017.

International Society for Rock Mechanics (2007). The complete ISRM suggested methods for rock characterization, testing and monitoring: 1974-2006, edited by R Ulusay & J A Hudson. Ankara, Turkey: Turkish National Group of the International Society for Rock Mechanics.

Lord J A, Clayton C R I and Mortimore R N (2002): Engineering in Chalk. CIRIA Report No. C574.

National House Building Council (2017): NHBC Standards. Chapter 4.2. Foundations: Building near trees.

Peck, R.B., Hanson, W.E. and Thorburn, T.H., 1974. Foundation Engineering, 2nd edition, John Wiley and Sons, Inc.


Statutory Instrument (2012): The Control of Asbestos Regulations.

Stroud M A (1974): The standard penetration test in insensitive clays and soft rocks. Proc. Eurp. Symp. on Penetration Testing, Stockholm.



UK Public General Acts (1991) Water Industry Act 1991. 1991 Chapter 56, The Stationary Office, 1991.

Wilson (et al) (2007). Assessing the risk posed by hazardous ground gases to buildings. CIRIA C665.

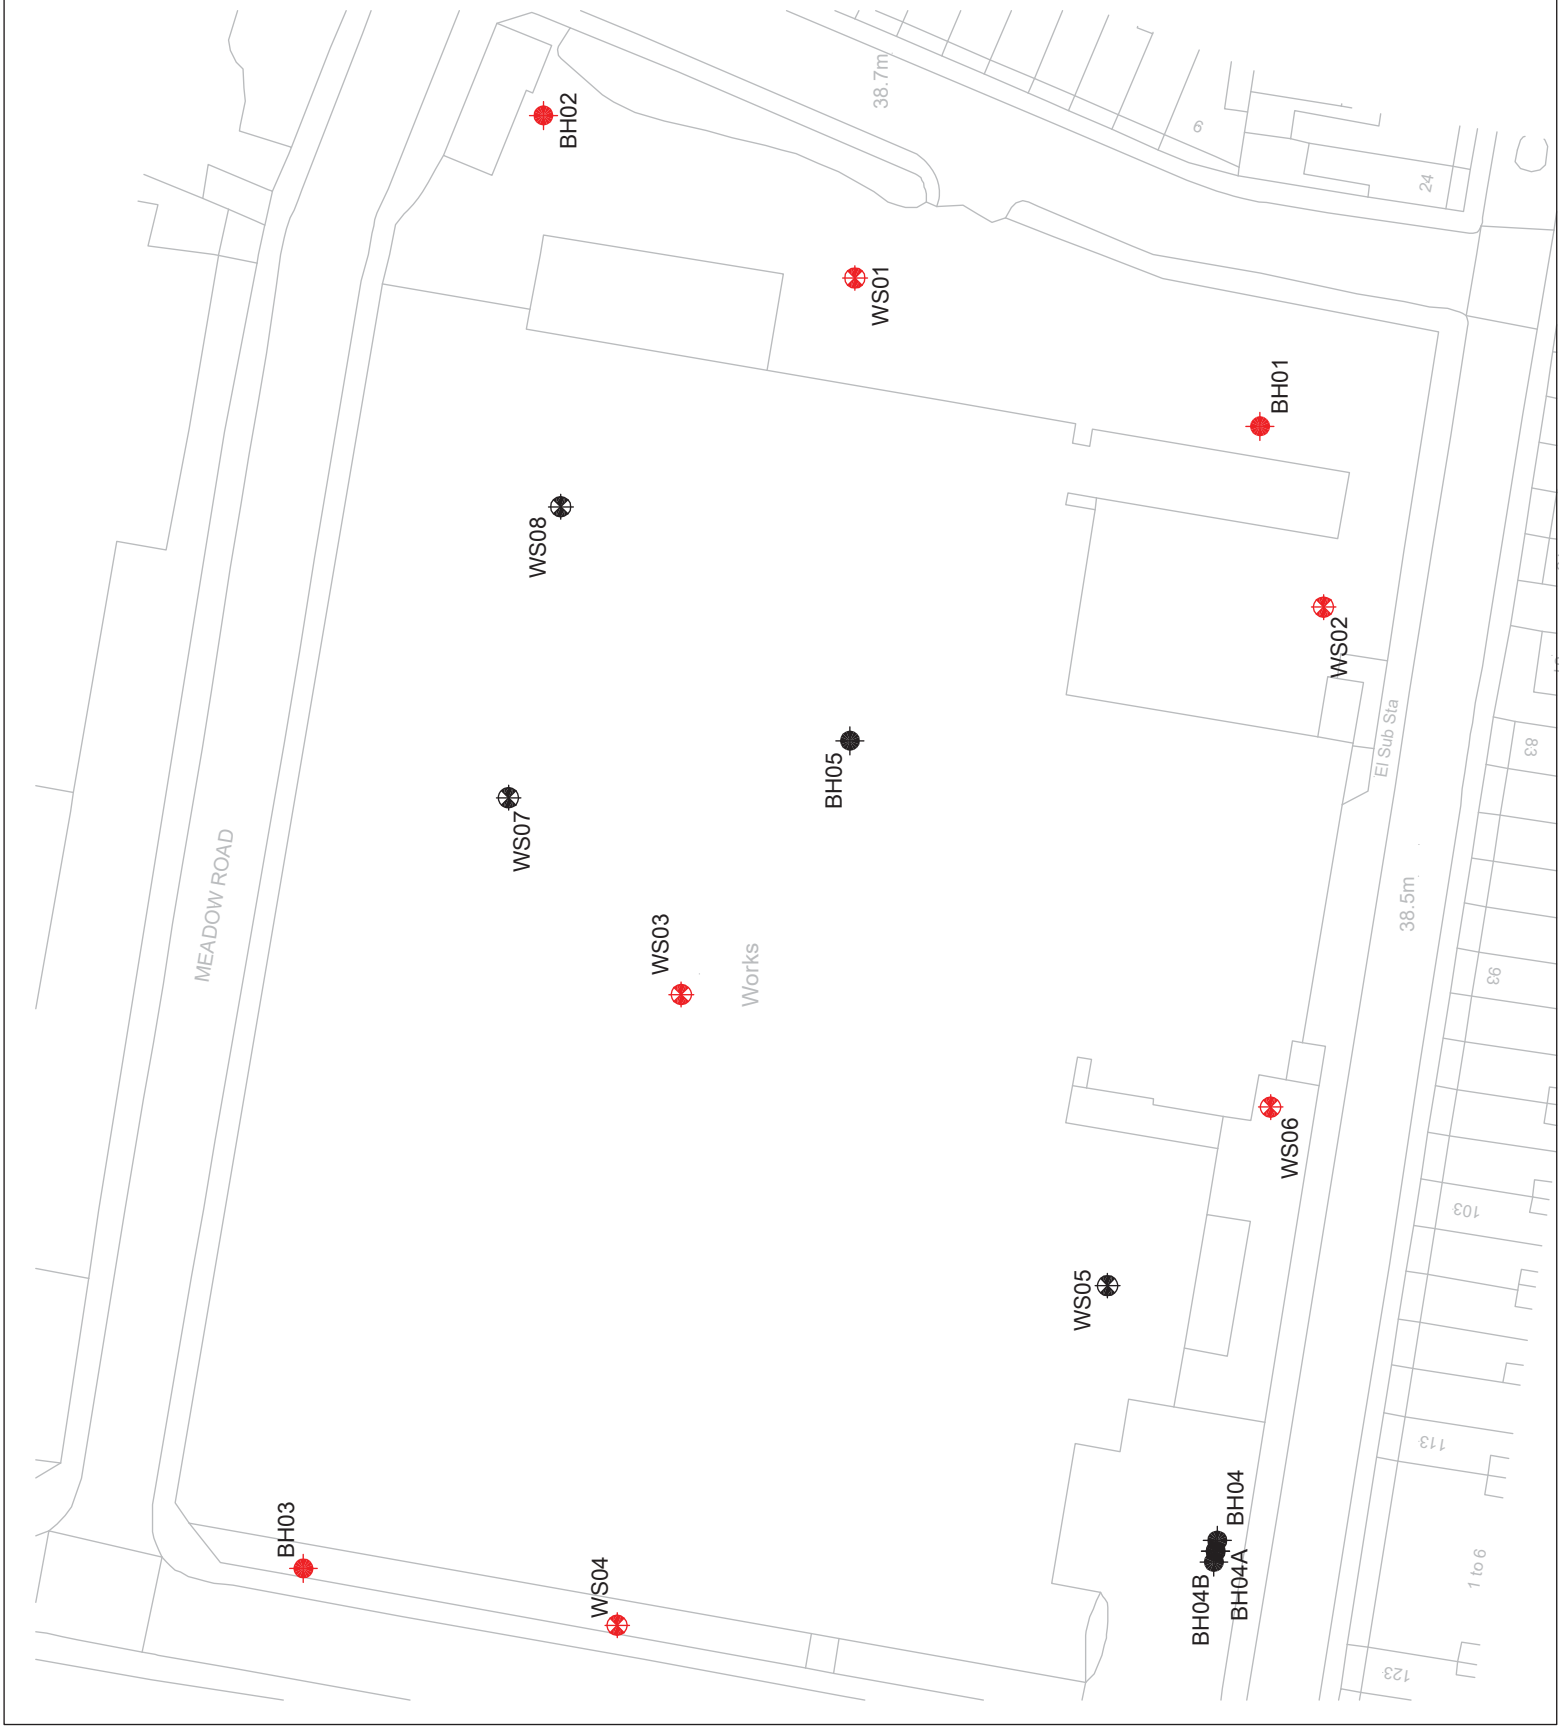

Key:

- WS03,05,07,08 and BH05 all measured from identifiable features (locations approximate)
- Dynamic Continuous Sampler Borehole.
- Rotary Core Borehole.



Note:

Ordnance Survey © Crown Copyright 2017.
All rights reserved. Licence No. 100019980
Monitoring installations highlighted red.



Geotechnical Engineering Ltd
Centurion House, Olympus Park, Quedgeley, Gloucester GL2 4NF
Telephone: (01452) 527743 Facsimile: (01452) 729314
e-mail: geotech@geoeng.co.uk www.geoeng.co.uk

Client:

THAMES PROPERTIES LTD

Project:

COX & WYMAN BUILDING
CARDIFF ROAD
READING

Title:

EXPLORATORY HOLE LOCATION PLAN

Drawn By:	GR	Checked By:	MM	Page Size:	A3
Scale:	1:500	Date:	JULY 2017		
Contract:	32933	Figure:	1		



APPENDIX A

FIELDWORK DATA

KEY TO EXPLORATORY HOLE LOGS



Sample type

D	Small disturbed	U	Undisturbed	X/L	Dynamic	D*/ES	Environmental - soil	Cs	Core subsample (prepared)
B	Bulk disturbed	UT	Undisturbed thin wall	C	Core	EW	Environmental - water	Xs/Ls	Dynamic subsample (prepared)
LB	Large bulk disturbed	P	Piston	W	Water				

Test type

S SPT - Split spoon sampler followed by uncorrected SPT 'N' Value

C SPT - Solid cone followed by uncorrected SPT 'N' Value

(*250 - Where full test drive not completed, linearly extrapolated 'N' value reported, ** - Denotes no effective penetration)

H Hand vane - direct reading in kPa - not corrected for BS1377 (1990). Re* denotes refusal

M Mackintosh probe - number of blows to achieve 100mm penetration

PP Pocket penetrometer - direct reading in kg/sq.cm

Vo Headspace vapour reading, uncorrected peak values in ppm, using a PID (calibrated with Isobutylene, using a 10.6eV bulb)

Sample/core range/l_r

| Dynamic sample

█ Undisturbed sample - open drive including thin wall. Symbol length reflects recovery

x x = Total Core Recovery (TCR) as percentage of core run


y y = Solid Core Recovery (SCR) as percentage of core run. Assessment of core is based on full diameter.

z z = Rock Quality Designation (RQD). The amount of solid core greater than 100mm expressed as percentage of core run.

Where SPT has been carried out at beginning of core run, disturbed section of core excluded from SCR and RQD assessment.

l_r - fracture spacing - the modal fracture spacing (mm) over the indicated length of core. Where spacing varies significantly, the minimum, mode and maximum values are given. NI = non-intact core NA = not applicable

Instrumentation

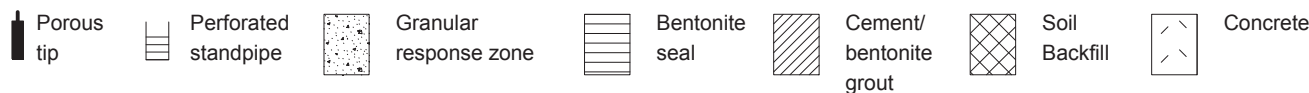

Stratum boundaries



Logging

The logging of soils and rocks has been carried out in general accordance with BS 5930:2015.

Chalk is logged in general accordance with Lord et al (2002) CIRIA C574. Where possible, dynamic samples in chalk have been logged in accordance with CIRIA C574; descriptions and gradings (if presented) should be treated with caution given the potential for sample disturbance.

For rocks the term fracture has been used to identify a mechanical break within the core. Where possible incipient and drilling induced fractures have been excluded from the assessment of fracture state. Where doubt exists, a note has been made in the descriptions. All fractures are considered to be continuous unless otherwise reported.

Made Ground is readily identifiable when, within the material make up, man made constituents are evident. Where Made Ground appears to be reworked natural material the differentiation between in situ natural deposits and Made Ground is much more difficult to ascertain. The interpretation of Made Ground within the logs should therefore be treated with caution.

The descriptors "topsoil" and "tarmacadam" are used as generic terms and do not imply conformation to any particular standard or composition.

Rootlets are defined as being less than 2mm in diameter, roots are defined as in excess of 2mm diameter.

General Comments

The process of drilling and sampling will inevitably lead to disturbance, mixing or loss of material in some soil and rocks.

Indicated water levels are those recorded during the process of drilling or excavating exploratory holes and may not represent standing water levels.

All depths are measured along the axis of the borehole and are related to ground level at the point of entry. All inclinations are measured normal to the axis of the core.

BOREHOLE LOG

CLIENT THAMES PROPERTIES LIMITED

BH01

SITE COX & WYMAN BUILDING, CARDIFF ROAD, READING

Sheet 1 of 3

Start Date 3 May 2017

Easting 470984.0

Scale 1 : 50

End Date 4 May 2017

Northing 174066.0 Ground level 38.50mOD

Depth 20.46 m

progress date/time water depth	sample no & type	depth (m) from to	casing depth (m)	test type & value	samp. /core range	lf	instru- ment	description	depth (m)	reduced level (m)	legend
03/05/17 0700hrs	1B	0.10 - 0.30						MADE GROUND comprising black TARMACADAM.	0.10	38.40	
	1ES	0.10 - 0.30							0.30	38.20	
	2B	0.50 - 0.70						Brown and reddish brown slightly sandy silty angular to rounded fine to coarse brick and flint GRAVEL with a low subangular brick cobble content. (MADE GROUND)			
	3D	0.50 - 0.70						0.10 - 0.20m: High subangular brick cobble content.	0.80	37.70	
	2ES	0.50 - 0.70						Firm brown mottled orangish brown sandy gravelly CLAY. Gravel is angular and subangular fine to coarse chalk, brick, concrete and charcoal. (MADE GROUND)	1.20	37.30	
	4B	1.00 - 1.20							1.40	37.10	
	3ES	1.00 - 1.20	Nil	S 4				Light brown clayey sandy angular to subrounded fine to coarse nodular flint, brick, tile and chalk GRAVEL. (MADE GROUND)			
	5D	1.20 - 1.65									
	6L	1.20 - 2.20									
	7D	1.20 - 1.40									
	4ES	1.20 - 1.40						Soft brown slightly sandy (ashy) slightly gravelly silty CLAY. Gravel is subangular fine and medium slag, charcoal, chalk and brick. (MADE GROUND)			
	8D	1.70 - 1.90									
	5ES	1.70 - 1.90									
	9D	2.20 - 2.65	2.20	S 4				Soft orangish brown slightly sandy silty CLAY. 2.00 - 2.45m: Frequent black spots (up to 5mm). 2.00 - 2.70m: Orangish brown mottled light brown. 2.60 - 2.70m: Sandy.	2.70	35.80	
	10L	2.20 - 3.20							2.90	35.60	
	6ES	2.40 - 2.60						Firm light brown sandy gravelly CLAY. Gravel is subangular to rounded fine to coarse flint.			
	11D	2.40 - 2.60						Medium dense becoming dense light brown sandy subangular to rounded fine to coarse flint GRAVEL. 3.45m: Subangular flint cobble.			
	7ES	3.00 - 3.20									
	12D	3.20 - 3.65	3.20	S 23							
	13L	3.20 - 4.20									
	14D	4.20 - 4.65	4.20	S 46				Medium dense light brown very sandy subangular to rounded fine to coarse flint GRAVEL.	4.70	33.80	
	15L	4.20 - 5.20									
	16D	5.20 - 5.65	5.20	S 27							
	17L	5.20 - 6.70									
	18D	6.70 - 7.15	6.70	S 27				6.15 - 6.25m: Slightly silty gravelly fine sand. 6.25 - 7.70m: Slightly silty.			
	19L	6.70 - 8.20									
									7.70	30.80	
								Continued Next Page	{8.00}		

EQUIPMENT: Geotechnical Pioneer rig.

METHOD: Hand dug inspection pit 0.00-1.20m. Dynamic sampled (128mm) 1.20-2.20m and (113mm) 2.20-12.70m. Waterflush rotary core drilled (116mm) 12.70-20.20m.

CASING: 140mm diam to 12.70m.

BACKFILL: On completion, a slotted standpipe (50mm) was installed to 15.00m. A granular response zone was installed 20.46-7.90m, bentonite seal 7.90-0.60m, gravel drainage 0.60-0.50m, concrete and stopcock cover 0.50-0.00m.

REMARKS: Dynamic sampling carried out to recover dropped core. 15.70-17.20m recovered 1.50m.

EXPLORATORY HOLE LOGS SHOULD BE READ IN CONJUNCTION WITH KEY SHEETS

water strike (m) casing (m) rose to (m) time to rise (min) remarks

Groundwater not encountered prior to use of water flush.

CONTRACT
32933CHECKED
CT

BOREHOLE LOG

CLIENT THAMES PROPERTIES LIMITED

BH01

SITE COX & WYMAN BUILDING, CARDIFF ROAD, READING

Sheet 2 of 3

Start Date 3 May 2017

Easting 470984.0

Scale 1 : 50

End Date 4 May 2017

Northing 174066.0 Ground level 38.50mOD

Depth 20.46 m

progress date/time water depth	sample no & type	depth (m) from to	casing depth (m)	test type & value	samp. /core range	lf	instru- ment	description	depth (m)	reduced level (m)	legend
03/05/17 1700hrs 4.00m 04/05/17 0700hrs 2.60m	20D 21L	8.20 - 8.65 8.20 - 9.70	8.20	S 6				Structureless CHALK composed of slightly sandy silty subangular fine to coarse GRAVEL with rare rounded fine to coarse nodular rinded flint gravel. Clasts are very weak low to medium density white with rare brown and black specks. Matrix is white and creamish white. (probably CIRIA Grade Dc).			
	22D 23L	9.70 - 10.15 9.70 - 11.20	9.70	S 5				10.50 - 10.55m: Stained orange.	10.80	27.70	
	24D 25L	11.20 - 11.65 11.20 - 12.70	11.20	S 5				Structureless CHALK composed of slightly sandy silty angular and subangular fine to coarse GRAVEL with a low subangular chalk and rounded nodular flint cobble content. Clasts are extremely weak and very weak medium density white, cream and light orange rarely with black specks. Matrix is cream and white. Rare rounded medium and coarse flint gravel. (probably CIRIA Grade Dc).			
	26D 27C	12.70 - 13.15 12.70 - 14.20	12.70	S 10	100 0 0	NA		Structureless CHALK composed of slightly sandy slightly silty angular and subangular fine to coarse GRAVEL with rare subrounded coarse flint gravel. Clasts are very weak medium density white. Matrix is white with rare orange staining. (CIRIA Grade Dc).	13.25	25.25	
	28D 29C	14.20 - 14.65 14.20 - 15.70	12.70	S 24	100 5 0	NI NI 90		Very weak medium density white rarely stained orange with frequent grey specks CHALK. Fractures are subhorizontal to 30°, subvertical and randomly orientated extremely closely and very closely rarely closely spaced undulating rough. Locally highly fractured. Rare subangular and subrounded medium and coarse flint gravel. (CIRIA Grade A5/A4).	13.80	24.70	
	30D 31C	15.70 - 16.08 15.70 - 17.20	12.70	S*66	100 21 21	NI 20 140		Very weak low and medium density white with rare black specks rarely stained light orangish brown CHALK. Fractures are 30° to 40°, 80° to subvertical and randomly orientated extremely closely to closely spaced undulating rough. (CIRIA Grade A5/A4). 15.05 - 15.25m: Non intact. Recovered as slightly silty angular fine and medium gravel. 15.40 - 15.60m: Non intact. Recovered as slightly silty angular fine and medium gravel. 15.70 - 15.35m: Recovered as subrounded fine and medium mainly coarse flint and chalk gravel. 16.30 - 16.75m: Fractures are subhorizontal to 20° and 70° to subvertical extremely closely and closely spaced undulating rough. 17.20 - 17.60m: Recovered as subrounded fine and medium mainly coarse flint and chalk gravel. 17.45 - 17.65m: Frequent orange staining.	15.00	23.50	
	32D 33C	17.20 - 17.64 17.20 - 18.70	12.70	S*56	100 10 10						
								Continued Next Page	{18.00}		
water strike (m) casing (m) rose to (m) time to rise (m) remarks								Groundwater not encountered prior to use of water flush.			
								CONTRACT 32933		CHECKED CT	

BOREHOLE LOG

CLIENT THAMES PROPERTIES LIMITED

BH01

SITE COX & WYMAN BUILDING, CARDIFF ROAD, READING

Sheet 3 of 3

Start Date 3 May 2017 Easting 470984.0

Scale 1 : 50

End Date 4 May 2017 Northing 174066.0 Ground level 38.50mOD

Depth 20.46 m

progress date/time water depth	sample no & type	depth (m) from to	casing depth (m)	test type & value	samp. /core range	I _f	instru- ment	description	depth (m)	reduced level (m)	legend
04/05/17 1815hrs 3.00m	34D 35C	18.70 - 19.07 18.70 - 20.20	12.70	S*70	100 14 9			Very weak low and medium density white with rare black specks rarely stained light orangish brown CHALK. Fractures are 30° to 40°, 80° to subvertical and randomly orientated extremely closely to closely spaced undulating rough. (CIRIA Grade A5/A4). 19.30 - 20.54m: Fractures are 50° to subvertical and randomly orientated rarely subhorizontal very closely and closely spaced undulating rough rarely infilled (up to 3mm) with light grey calcite.	19.10	19.40	
	36D	20.20 - 20.46	12.70	S*111					20.54	17.96	
								Borehole completed at 20.46m.			
									{28.00}		
water strike (m) casing (m) rose to (m) time to rise (m) remarks								AGS	CONTRACT 32933		CHECKED CT
Groundwater not encountered prior to use of water flush.											

BOREHOLE LOG

CLIENT THAMES PROPERTIES LIMITED

BH02

SITE COX & WYMAN BUILDING, CARDIFF ROAD, READING

Sheet 1 of 3

Start Date 27 April 2017

Easting 471013.0

Scale 1 : 50

End Date 2 May 2017

Northing 174132.0 Ground level 38.80mOD

Depth 20.20 m

progress date/time water depth	sample no & type	depth (m) from to	casing depth (m)	test type & value	samp. /core range	lf	instru- ment	description	depth (m)	reduced level (m)	legend
27/04/17 0700hrs	C	0.00 - 0.15			100			MADE GROUND comprising grey CONCRETE.	0.15	38.65	
	1B	0.15 - 0.25						Dark grey sandy angular to subrounded fine to coarse flint GRAVEL. (MADE GROUND)	0.25	38.55	
	2B	0.30 - 0.50									
	3B	0.90 - 1.10						Brown silty gravelly fine to coarse SAND with a medium angular and subangular flint and brick cobble content. Gravel is angular to subrounded fine to coarse flint and brick. (MADE GROUND)			
	4D	1.20 - 1.65	Nil	S 1				1.20 - 1.60m: Very loose. Glass bottle fragments (up to 40mm).	1.60	37.20	
	5L	1.20 - 2.20									
	6D	1.40									
	7D	1.70						Very soft brown and orangish brown mottled dark reddish brown slightly sandy slightly gravelly CLAY. Gravel is subangular and subrounded fine and medium flint. Rare rootlets.			
	8D	1.80						1.60 - 1.75m: Dark grey mottled orangish brown.	2.30	36.50	
	9D	2.20 - 2.65	Nil	S 4				Very soft greenish grey mottled light brown slightly sandy slightly gravelly CLAY. Gravel is angular to subrounded fine and medium flint.	2.90	35.90	
	10L	2.20 - 3.20						2.65 - 2.90m: Gravelly.			
	11D	2.40						Dense light brown sandy angular to subrounded fine and medium flint GRAVEL.	3.50	35.30	
	12D	3.00	3.20	S 32				Dense light brown slightly gravelly fine to coarse SAND. Gravel is angular and subangular fine and medium flint.	4.05	34.75	
	13D	3.20 - 3.65									
	14L	3.20 - 4.20									
	15D	3.60									
	16D	4.15	4.20	S 32				Dense light brown slightly silty very sandy subangular to rounded fine and medium flint GRAVEL.			
	17D	4.20 - 4.65									
	18L	4.20 - 5.20									
	19D	5.00	5.20	S 30							
	20D	5.20 - 5.65									
	21L	5.20 - 6.70									
	22D	6.00						Light brown gravelly fine to coarse SAND. Gravel is subangular and subrounded fine to coarse flint.	5.90	32.90	
	23D	6.60									
	24D	6.70 - 7.15	6.70	S 29				Light brown sandy subangular to rounded fine and medium flint GRAVEL.	6.50	32.30	
	25L	6.70 - 8.20						Medium dense light brown sandy subangular to rounded fine and medium flint GRAVEL.	6.70	32.10	
								Structureless CHALK composed of white slightly gravelly sandy SILT. Gravel is subrounded and rounded fine to coarse very weak low and medium density white with rare black specks chalk, frequently angular and subangular	7.25	31.55	
	26D	7.65									
								Continued Next Page	{8.00}		

EQUIPMENT: Geotechnical Pioneer rig.

METHOD: Waterflush rotary core drilled (300mm) 0.00-0.15m. Hand dug inspection pit 0.15-1.20m. Dynamic sampled (113mm) 1.20-12.70m. Waterflush rotary core drilled (116mm) 12.70-20.20m.

CASING: 140mm diam to 14.20m.

BACKFILL: On completion, hole backfilled with bentonite pellets 20.20-15.00m. A slotted standpipe (50mm) was installed to 15.00m, granular response zone 15.00-8.30m, bentonite seal 8.30-0.50m, concrete and stopcock cover 0.50- 0.00m.

REMARKS: Borehole completed to 20.20m on 28/04/2017. Installed on 02/05/2017.

EXPLORATORY HOLE LOGS SHOULD BE READ IN CONJUNCTION WITH KEY SHEETS

water strike (m)	casing (m)	rose to (m)	time to rise (min)	remarks	AGS	CONTRACT 32933	CHECKED CT
				Groundwater not encountered prior to use of water flush.			

BOREHOLE LOG

CLIENT THAMES PROPERTIES LIMITED

BH02

SITE COX & WYMAN BUILDING, CARDIFF ROAD, READING

Sheet 2 of 3

Start Date 27 April 2017

Easting 471013.0

Scale 1 : 50

End Date 2 May 2017

Northing 174132.0 Ground level 38.80mOD

Depth 20.20 m

progress date/time water depth	sample no & type	depth (m) from to	casing depth (m)	test type & value	samp. /core range	lf	instru- ment	description	depth (m)	reduced level (m)	legend
27/04/17 1540hrs 3.30m 28/04/17 0700hrs 2.40m	27D 28D 29L	8.10 8.20 - 8.65 8.20 - 9.70	8.20	S 8			NA	medium and coarse flint. (probably CIRIA Grade Dm). 7.45 - 8.20m: No recovery. 8.20 - 9.70m: Limited recovery.			
	30D 31D 32L	9.50 9.70 - 10.15 9.70 - 11.20	9.70	S 14				9.20 - 9.40m: Angular and subangular flint cobbles. 9.65 - 9.70m: Angular to subrounded coarse flint gravel.			
	33D	10.50					NA	Structureless CHALK composed of slightly sandy silty subangular and subrounded fine to coarse GRAVEL. Clasts are very weak and weak low and medium density white with rare black specks and orangish brown staining. Matrix is white locally mottled light yellowish brown. Rare angular to subrounded coarse gravel sized flint. (probably CIRIA Grade Dc). 11.40 - 11.50m: Angular and subangular flint cobble.	10.40	28.40	
	34D 35L	11.20 - 11.65 11.20 - 11.60	11.20	S 18				11.80m: Thick lamination of light yellowish brown staining.			
	36D 37L	11.50 11.60 - 12.70							12.40	26.40	
	38D 39D 40C	12.50 12.70 - 13.15 12.70 - 14.20	12.70	S 22			NA	Extremely weak and very weak low density white with rare black specks CHALK. Fractures are randomly orientated extremely closely and very closely spaced undulating rough clean. (CIRIA Grade A5). 12.55 - 12.70m: Angular and subangular flint cobbles.			
					63 4 0		NI				
	41D 42C	14.20 - 14.66 14.20 - 15.70	14.20	S 35				13.70 - 13.80m: Frequent orange staining. 14.00 - 14.05m: Frequent orange staining.			
					60 3 0						
	43D 44C	15.70 - 16.15 15.70 - 17.20	14.20	S 39				15.15 - 15.20m: Frequent orange staining. 15.30 - 15.35m: Frequent orange staining. 15.35 - 15.70m: Frequent inocerimid bivalve (up to 40mm).			
					83 41 31				16.10	22.70	
	45D 46C	17.20 - 17.65 17.20 - 18.70	14.20	S 26			NI 100 140	Extremely weak and very weak medium rarely low density white with rare black specks CHALK. Fractures are 50° to 70° rarely 30° very closely and closely spaced undulating rough clean. Rare grey trace fossils (up to 40mm). Rare orange staining. (CIRIA Grade A4/A3). 16.10 - 16.25m: Subvertical undulating rough clean fracture.			
					90 31 21						
Continued Next Page									{18.00}		
water strike (m) casing (m) rose to (m) time to rise (m) remarks											
Groundwater not encountered prior to use of water flush.											
									CONTRACT		CHECKED
									32933		CT

BOREHOLE LOG

CLIENT THAMES PROPERTIES LIMITED

BH02

SITE COX & WYMAN BUILDING, CARDIFF ROAD, READING

Sheet 3 of 3

Start Date 27 April 2017

Easting 471013.0

Scale 1 : 50

End Date 2 May 2017

Northing 174132.0 Ground level 38.80mOD

Depth 20.20 m

progress date/time water depth	sample no & type	depth (m) from to	casing depth (m)	test type & value	samp. /core range	I _f	instru- ment	description	depth (m)	reduced level (m)	legend
28/04/17 1400hrs 3.40m	47D 48C	18.70 - 18.98 18.70 - 20.20	14.20	S*120	60 18 7	NI	60 115 200	18.00 - 18.10m: Rare finger flints (up to 50mm).	18.20	20.60	
								Very weak medium rarely low density white with rare black specks CHALK. Fractures are subhorizontal closely spaced undulating rough clean. (CIRIA Grade A3). 18.40m: Frequent orangish brown staining. 18.60 - 18.65m: Conjugate 30° and 40° undulating rough clean fractures. 18.60 - 18.70m: Frequent grey marl whisps and light grey streaks. Rare bivalve fossils (up to 20mm). 18.70 - 19.50m: Drilling disturbed. 19.15m: 10mm light greyish green silty marl.	19.50	19.30	
02/05/17 0940hrs 2.40m		20.20 - 20.47	14.20	C*125				Very weak medium rarely low density white with rare black specks CHALK. Fractures are 30° to 40° and subvertical very closely and closely spaced undulating rough clean. Rare light grey marl whisps. Frequent subrounded coarse gravel sized flint nodules. (CIRIA Grade A4). 19.95 - 20.00m: Frequent light grey marl whisps. Borehole completed at 20.20m.	20.20	18.60	
									{28.00}		
water strike (m) casing (m) rose to (m) time to rise (m) remarks								AGS	CONTRACT 32933	CHECKED CT	
Groundwater not encountered prior to use of water flush.											



BH02A

CLIENT THAMES PROPERTIES LIMITED

SITE COX & WYMAN BUILDING, CARDIFF ROAD, READING

Sheet 1 of 1

Start Date 2 May 2017

Scale 1 : 50

End Date 2 May 2017

Depth 1.00 m

progress date/time water depth	sample no & type	depth (m) from to	casing depth (m)	test type & value	samp. /core range		instru- ment	description	depth (m)	reduced level (m)	legend
02/05/17 1245hrs	C 1ES 2B 2ES	0.00 - 0.15 0.20 - 0.40 0.20 - 0.40 0.40 - 0.60			100			MADE GROUND comprising light grey CONCRETE.	0.15		
02/05/17 1335hrs Dry	3B 3ES 4B	0.40 - 0.60 0.80 - 1.00 0.80 - 1.00						Brown mottled dark brown and orange clayey very gravelly fine to coarse SAND. Gravel is angular to subrounded fine to coarse flint and brick. (MADE GROUND)	1.00		
								Borehole completed at 1.00m.			

EQUIPMENT: Geotechnical Pioneer rig.
METHOD: Waterflush rotary core drilled (300mm) 0.00-0.15m. Hand dug inspection pit 0.15-1.00m.
CASING: None used.
BACKFILL: On completion, hole backfilled with arisings 1.00-0.15m and concrete 0.15-0.00m.
REMARKS: Located 2m adjacent to borehole BH02.

EXPLORATORY HOLE LOGS SHOULD BE READ IN CONJUNCTION WITH KEY SHEETS

water strike (m)	casing (m)	rose to (m)	time to rise (min)	remarks
------------------	------------	-------------	--------------------	---------

Groundwater not encountered.



CONTRACT
32933

CHECKED
CT

BOREHOLE LOG



BH03

CLIENT THAMES PROPERTIES LIMITED

SITE COX & WYMAN BUILDING, CARDIFF ROAD, READING

Sheet 1 of 3

Start Date 25 April 2017

Easting 470880.0

Scale 1 : 50

End Date 26 April 2017

Northing 174154.0 Ground level 38.75mOD

Depth 19.80 m

progress date/time water depth	sample no & type	depth (m) from to	casing depth (m)	test type & value	samp. /core range	lf	instru- ment	description	depth (m)	reduced level (m)	legend
25/04/17 0700hrs	1B 1ES 2B 2ES 3B 3ES 4D 5L 6D 4ES 7D 8D 5ES 9D 10D 11L 6ES	0.20 - 0.40 0.20 - 0.40 0.60 - 0.80 0.60 - 0.80 1.00 - 1.20 1.00 - 1.20 1.20 - 1.65 1.20 - 2.20 1.50 1.60 1.65 1.75 1.85 2.00 2.20 - 2.65 2.20 - 3.20 2.50						Grass over brown silty gravelly fine to coarse SAND. Gravel is angular to subrounded fine to coarse flint, sandstone and brick fragments. (MADE GROUND)	0.60	38.15	
								Brown silty gravelly fine to coarse SAND. Gravel is angular to subrounded fine to coarse flint, sandstone, clinker and brick fragments. (MADE GROUND)	1.00	37.75	
			Nil	S 1				Very loose dark brown slightly sandy gravelly SILT. Gravel is angular to subrounded fine and medium flint and chalk and rare brick fragments. Rare glass fragments (up to 30mm). (MADE GROUND)	1.65 1.75	37.10 37.00	
								Orangish brown clayey fine to coarse SAND with low subangular sandstone cobble content. Frequent glass fragments (up to 35mm). (MADE GROUND)			
			Nil	S 4				Soft dark greenish grey mottled dark grey slightly sandy slightly gravelly CLAY. Gravel is angular to subrounded fine and medium flint. Rare glass fragments (up to 30mm). Frequent rootlets. (MADE GROUND)	2.90	35.85	
	12D 13D 14L	3.00 3.20 - 3.65 3.20 - 4.20	3.20	S 20				1.85 - 2.00m: Very gravelly with rare brick fragments (up to 40mm).	3.45	35.30	
	15D	3.55						Medium dense light brown gravelly medium and coarse SAND. Gravel is subangular to rounded fine and medium flint.			
	16D 17L	4.20 - 4.65 4.20 - 5.20	4.20	S 31				Medium dense orangish brown slightly silty very sandy subangular to rounded fine and medium flint GRAVEL.			
								4.20m: Dense. 4.20 - 5.20m: Limited recovery (20%).			
	18D	4.70									
	19D 20L	5.20 - 5.65 5.20 - 6.30	5.20	S 31				Dense light brown slightly gravelly fine to coarse SAND. Gravel is subangular to rounded fine and medium flint.	5.20 5.40	33.55 33.35	
	21D	5.70						Medium dense and dense orangish brown sandy subangular to rounded fine to coarse flint and quartzite GRAVEL.			
	22D 23L	6.30 - 6.75 6.30 - 7.80	6.30	S 27				6.30 - 7.80m: Limited recovery.			
	24D	7.00									
	25L	7.80 - 8.25 7.80 - 9.30	7.80	S 7					7.70	31.05	
Continued Next Page									{8.00}		

EQUIPMENT: Geotechnical Pioneer rig.

METHOD: Hand dug inspection pit 0.00-1.20m. Dynamic sampled (113mm) 1.20-13.80m. Waterflush rotary core drilled (116mm) 13.80-19.80m.

CASING: 140mm diam to 13.80m.

BACKFILL: On completion, hole backfilled with bentonite pellets 19.80-15.00m. A slotted standpipe (50mm) was installed to 15.00m, granular response zone 15.00-7.80m, bentonite seal 7.80-0.50m, concrete and stopcock cover 0.50- 0.00m.

EXPLORATORY HOLE LOGS SHOULD BE READ IN CONJUNCTION WITH KEY SHEETS

water strike (m) casing (m) rose to (m) time to rise (min) remarks

Groundwater not encountered prior to use of water flush.

CONTRACT
32933CHECKED
CT

BOREHOLE LOG

CLIENT THAMES PROPERTIES LIMITED

BH03

SITE COX & WYMAN BUILDING, CARDIFF ROAD, READING

Sheet 2 of 3

Start Date 25 April 2017 Easting 470880.0

Scale 1 : 50

End Date 26 April 2017 Northing 174154.0 Ground level 38.75mOD

Depth 19.80 m

progress date/time water depth	sample no & type	depth (m) from to	casing depth (m)	test type & value	samp. /core range	I _f	instru- ment	description	depth (m)	reduced level (m)	legend
25/04/17 1700hrs 2.50m 26/04/17 0715hrs 2.20m	26D	8.50						Structureless CHALK composed of white slightly gravelly sandy SILT. Gravel is subrounded and rounded fine to coarse very weak low and medium density white with rare black specks chalk, frequently angular and subangular medium and coarse flint. (probably CIRIA Grade Dm). 7.70 - 8.80m: Frequent coarse sand sized flint. 7.80 - 9.30m: Limited recovery. 8.80 - 11.50m: Locally mottled orangish brown.	11.50	27.25	
	27D 28L	9.30 - 9.75 9.30 - 10.80	9.30	S 13							
	29D	10.00									
	30D 31L	10.80 - 11.25 10.80 - 12.30	10.80	S 12							
	32D	11.60						Structureless CHALK composed of slightly sandy silty subangular and subrounded fine to coarse GRAVEL. Clasts are very weak and weak low and medium density with rare black specks and orangish brown staining. Rare angular to subrounded coarse gravel sized flint. (probably CIRIA Grade Dc).	15.30	23.45	
	33D 34L	12.30 - 12.75 12.30 - 13.80	12.30	S 27							
	35D	13.00									
	36D 37C	13.80 - 14.25 13.80 - 15.30	13.80	S 30	27	NA	13.80 - 15.30m: Limited recovery, subangular flint cobble stuck in the end of the barrel.				
	38D 39C	15.30 - 15.71 15.30 - 16.80	13.80	S*58	77 15 8	40 60 120		Very weak medium density white with rare black specks CHALK. Fractures are subhorizontal to 20° very closely and closely spaced planar smooth clean. (CIRIA Grade A4/A3).	15.95	22.80	
	40D 41D	15.80 16.00				NI	Extremely weak medium density white with rare black specks CHALK. Fractures are randomly orientated extremely closely spaced planar smooth locally speckled black and infilled with a veneer of white silt. Frequent angular to subrounded medium and coarse gravel sized flint (CIRIA Grade A5).				
	42C	16.80 - 17.07 16.80 - 18.30	13.80	C*130	100 59 49	NI 100 160		Very weak medium and high density white locally mottled orangish brown with rare black specks CHALK. Fractures are 10° to 30° and randomly orientated closely locally extremely and very closely spaced undulating smooth clean locally stained light grey. (CIRIA A5 to A3).	17.00	21.75	
	43D	17.10				NI					
					65 120						
Continued Next Page									{18.00}		
water strike (m) casing (m) rose to (m) time to rise (m) remarks											
Groundwater not encountered prior to use of water flush.											
									CONTRACT 32933		CHECKED CT

BOREHOLE LOG

CLIENT THAMES PROPERTIES LIMITED

BH03

SITE COX & WYMAN BUILDING, CARDIFF ROAD, READING

Sheet 3 of 3

Start Date 25 April 2017

Easting 470880.0

Scale 1 : 50

End Date 26 April 2017

Northing 174154.0 Ground level 38.75mOD

Depth 19.80 m

progress date/time water depth	sample no & type	depth (m) from to	casing depth (m)	test type & value	samp. /core range	I _f	instru- ment	description	depth (m)	reduced level (m)	legend
26/04/17 1105hrs 2.80m	44D	18.00	13.80	C*231	97 50 39	170		17.40 - 17.70m: Frequent angular and subangular coarse gravel sized flint. 17.95 - 19.40m: Mottled light orangish brown with wisps of grey.	19.80	18.95	
	45C	18.30 - 18.47									
		18.30 - 19.80									
	46D	19.00									
		19.80 - 19.94	13.80	C*429				Borehole completed at 19.80m.			
water strike (m) casing (m) rose to (m) time to rise (m) remarks									AGS CONTRACT 32933 CHECKED CT		

Groundwater not encountered prior to use of water flush.

BOREHOLE LOG**BH04**

CLIENT THAMES PROPERTIES LIMITED

SITE COX & WYMAN BUILDING, CARDIFF ROAD, READING

Sheet 1 of 1

Start Date 24 April 2017

Easting 470882.0

Scale 1 : 50

End Date 24 April 2017

Northing 174070.0 Ground level 38.80mOD

Depth 0.40 m

progress date/time water depth	sample no & type	depth (m) from to	casing depth (m)	test type & value	samp. /core range	instru- ment	description	depth (m)	reduced level (m)	legend
24/04/17 1350hrs	C 1B 2D	0.00 - 0.05 0.10 - 0.30 0.30					MADE GROUND comprising black TARMACADAM.	0.05	38.75	
24/04/17 1430hrs Dry							Greyish brown silty slightly sandy angular to subrounded fine to coarse concrete, brick and tarmacadam GRAVEL. (MADE GROUND) 0.30m: Steel reinforcing bar (18mm diam). Borehole completed at 0.40m.	0.40	38.40	
									{8.00}	

EQUIPMENT: Geotechnical Pioneer rig.

METHOD: Waterflush rotary core drilled (300mm) 0.00-0.05m. Hand dug inspection pit 0.05-0.40m.

CASING: None used.

BACKFILL: On completion, hole backfilled with arisings 0.40-0.05m and concrete 0.05-0.00m.

REMARKS: Inspection pit terminated due to reinforced concrete obstruction at 0.40m.

EXPLORATORY HOLE LOGS SHOULD BE READ IN CONJUNCTION WITH KEY SHEETS

water strike (m) casing (m) rose to (m) time to rise (min) remarks

Groundwater not encountered.

CONTRACT
32933CHECKED
CT



BH04A

CLIENT THAMES PROPERTIES LIMITED

SITE COX & WYMAN BUILDING, CARDIFF ROAD, READING

Sheet 1 of 1

Start Date 2 May 2017

Easting 470883.0

Scale 1 : 50

End Date 2 May 2017

Northing 174076.0 Ground level 38.80mOD

Depth 0.50 m

progress date/time water depth	sample no & type	depth (m) from to	casing depth (m)	test type & value	samp. /core range		instru- ment	description	depth (m)	reduced level (m)	legend
24/04/17 1430hrs	C 1ES	0.00 - 0.10 0.20 - 0.40						MADE GROUND comprising light grey CONCRETE.	0.10	38.70	
24/04/17 1500hrs Dry	1B	0.20 - 0.40						Dark brown and brown mottled slightly gravelly clayey SAND. Gravel is angular to subrounded fine and medium flint and brick. Frequent metal fragments (up to 4mm diam). (MADE GROUND)	0.50	38.30	
02/05/17 1435hrs Dry								0.30m: Fragment of cement board (50mm diam) identified as asbestos containing material (ACM).			
02/05/17 1445hrs Dry								Borehole completed at 0.50m.			

EQUIPMENT: Geotechnical Pioneer rig.

METHOD: Waterflush rotary core drilled (300mm) 0.00-0.10m. Hand dug inspection pit 0.10-0.50m.

CASING: None used.

BACKFILL: On completion, hole backfilled with arisings 0.50-0.15m and concrete 0.15-0.00m.

REMARKS: Inspection pit temporarily suspended at 0.30m on 24/04/17 due to suspected pACM, subsequently recommenced on 02/05/17 after laboratory screening and completion of dynamic risk assessment. Inspection pit terminated due to concrete obstruction at 0.50m.

EXPLORATORY HOLE LOGS SHOULD BE READ IN CONJUNCTION WITH KEY SHEETS

water strike (m)	casing (m)	rose to (m)	time to rise (min)	remarks
------------------	------------	-------------	--------------------	---------

Groundwater not encountered.



CONTRACT

32933

CHECKED

CT

BOREHOLE LOG

CLIENT THAMES PROPERTIES LIMITED

BH04B

SITE COX & WYMAN BUILDING, CARDIFF ROAD, READING

Sheet 1 of 3

Start Date 2 May 2017

Scale 1 : 50

End Date 4 May 2017

Depth 20.20 m

progress date/time water depth	sample no & type	depth (m) from to	casing depth (m)	test type & value	samp. /core range	lf	instru -ment	description	depth (m)	reduced level (m)	legend
02/05/17 1540hrs	C	0.00 - 0.20						MADE GROUND comprising light grey CONCRETE.	0.20		
02/05/17 1635hrs Dry	1B 1ES 2ES	0.50 - 0.70 0.50 - 0.70 1.00 - 1.20						Dark brown and brown mottled slightly gravelly clayey fine to coarse SAND. Gravel is angular to subrounded fine and medium flint and brick. Frequent metal fragments (up to 4mm diam). (MADE GROUND)	0.45		
03/05/17 0740hrs Dry	2L 3D 4L	0.80 - 1.20 1.20 - 1.65 1.20 - 2.20	1.20	S 9				Orangish brown and dark brown sandy angular and subangular fine to coarse flint and brick GRAVEL with a low subangular brick cobble content. (MADE GROUND)	1.30		
	5D 6L	2.20 - 2.65 2.20 - 3.20	1.20	S 6				Soft dark orangish brown slightly gravelly sandy CLAY. Gravel is angular and subangular fine and medium flint. Rare fragments of metal (up to 6mm diam). (MADE GROUND)	2.20		
	7D 8L	3.20 - 3.65 3.20 - 4.20	3.20	S 32				Loose orangish brown slightly gravelly clayey fine to coarse SAND. Gravel is angular and subangular fine and medium flint.	2.90		
	9D 10L	4.20 - 4.58 4.20 - 5.20	4.20	S*67				Dense and very dense orangish brown mottled light grey and dark purple slightly silty very sandy angular to subrounded fine to coarse flint GRAVEL.			
	11D 12L	5.20 - 5.61 5.20 - 6.70	5.20	S*58							
	13D 14L	6.70 - 7.15 6.70 - 8.20	6.70	S 34							
							NI		7.60		
								Structureless CHALK composed of slightly sandy silty subangular and subrounded fine to coarse GRAVEL with			
								Continued Next Page	{8.00}		

EQUIPMENT: Geotechnical Pioneer rig.

METHOD: Waterflush rotary core drilled (300mm) 0.00-0.20m. Hand dug inspection pit 0.20-0.80m. Dynamic sampled (128mm) 0.80-1.20m and (113mm) 1.20-12.70m. Waterflush rotary core drilled (116mm) 12.70-20.20m.

CASING: 140mm diam to 14.20m.

BACKFILL: On completion, hole backfilled with local materials and bentonite pellets 20.20-0.50m and concrete 0.50-0.00m.

EXPLORATORY HOLE LOGS SHOULD BE READ IN CONJUNCTION WITH KEY SHEETS

water strike (m) casing (m) rose to (m) time to rise (min) remarks

Groundwater not encountered prior to use of water flush.

CONTRACT
32933CHECKED
CT

BOREHOLE LOG



CLIENT THAMES PROPERTIES LIMITED

BH04B

SITE COX & WYMAN BUILDING, CARDIFF ROAD, READING

Sheet 2 of 3

Start Date 2 May 2017

Scale 1 : 50

End Date 4 May 2017

Depth 20.20 m

progress date/time water depth	sample no & type	depth (m) from to	casing depth (m)	test type & value	samp. /core range	I _f	instru- ment	description	depth (m)	reduced level (m)	legend
03/05/17 1650hrs 2.80m 04/05/17 0750hrs 2.40m	15D 16L	8.20 - 8.65 8.20 - 9.70	8.20	S 6				a low subangular cobble content. Clasts are very weak and weak medium density white with light orangish brown staining. Matrix is light brown. (probably CIRIA Grade Dc)	9.20		
						NI		Structureless CHALK composed of slightly sandy silty subangular and subrounded fine to coarse GRAVEL with a low subrounded cobble content. Clasts are very weak and weak medium density white. Matrix is cream. (probably CIRIA Grade Dc)			
	17D 18L	9.70 - 10.15 9.70 - 11.20	9.70	S 11							
	19L	11.20 - 12.70	11.20	S 18				11.70 - 11.75m: Cobble sized subrounded rinded nodular flint.			
	20D 21C	12.70 - 13.15 12.70 - 14.20	12.70	S 21	66 0 0						
	22D 23C	14.20 - 14.65 14.20 - 15.70	14.20	S 36	76 0 0			14.15 - 14.30m: Cobble sized subrounded rinded nodular flint.			
						NI NI 90		14.90 - 14.95m: Cobble sized subrounded rinded nodular flint.	15.10		
	24D 25C	15.70 - 16.15 15.70 - 17.20	14.20	S 39	73 10 0			Very weak low and medium density white with rare black specks CHALK. Fractures are subhorizontal to 20°, 70° to 80° and randomly orientated extremely closely rarely closely spaced undulating rough locally infilled (up to 2mm) with white silt. (CIRIA Grade B5).			
	26D 27C	17.20 - 17.65 17.20 - 18.70	14.20	S 40	86 13 0			Very weak low and medium density white with rare black specks CHALK. Fractures are randomly orientated extremely closely spaced undulating and planar rough infilled (up to 2mm) with white silt. (CIRIA Grade B5).	16.60		
						NI 40			17.70		
Continued Next Page									{18.00}		
water strike (m) casing (m) rose to (m) time to rise (m) remarks											
Groundwater not encountered prior to use of water flush.								AGS	CONTRACT 32933	CHECKED CT	

BOREHOLE LOG**BH04B**

CLIENT THAMES PROPERTIES LIMITED

SITE COX & WYMAN BUILDING, CARDIFF ROAD, READING

Sheet 3 of 3

Start Date 2 May 2017

Scale 1 : 50

End Date 4 May 2017

Depth 20.20 m

progress date/time water depth	sample no & type	depth (m) from to		casing depth (m)	test type & value	samp. /core range	lf	instru -ment	description	depth (m)	reduced level (m)	legend
04/05/17 1210hrs 2.80m	28D 29C	18.70 - 19.08	14.20	S*67	95 8 0		100		Very weak medium density white with rare black specks CHALK. Fractures are subhorizontal to 20°, 50° to 60° and 80° to subvertical very closely and closely spaced undulating rough. (CIRIA Grade A4/A3). 18.10 - 18.20m: Cobble sized subrounded rinded nodular flint.	20.20		
		18.70 - 20.20										
		20.20 - 20.35	14.20	C*214					Borehole completed at 20.20m.			
										{28.00}		
water strike (m) casing (m) rose to (m) time to rise (m) remarks										AGS CONTRACT 32933 CHECKED CT		
Groundwater not encountered prior to use of water flush.												

BOREHOLE LOG

CLIENT THAMES PROPERTIES LIMITED

BH05

SITE COX & WYMAN BUILDING, CARDIFF ROAD, READING

Sheet 1 of 3

Start Date 27 April 2017

Scale 1 : 50

End Date 2 May 2017

Depth 20.49 m

progress date/time water depth	sample no & type	depth (m) from to	casing depth (m)	test type & value	samp. /core range	lf	instru- ment	description	depth (m)	reduced level (m)	legend
27/04/17 0700hrs	C	0.00 - 0.90			100			MADE GROUND comprising grey CONCRETE.			
	1B	0.90 - 1.10							0.90		
	2D	1.20 - 1.65	1.20	S 2				Very loose dark brown clayey subangular and subrounded fine and medium flint and brick GRAVEL. (MADE GROUND)	1.50		
	3L	1.20 - 2.20									
	4D	1.50 - 1.60									
	1ES	1.50 - 1.60									
	5D	2.00 - 2.10		PP 0.8				Soft dark grey mottled brown slightly sandy slightly gravelly CLAY. Gravel is subangular and subrounded fine and medium flint. Rare rootlets.			
	2ES	2.00 - 2.10									
	6D	2.20 - 2.65	2.20	S 4							
	7L	2.20 - 3.20									
	8D	2.50		PP 0.6					2.80		
	3ES	2.50 - 2.60									
	9D	2.75		PP 0.5				Dense brown slightly silty very sandy subangular and subrounded fine to coarse flint GRAVEL.			
	10L	3.20 - 3.65	3.20	S 32							
	11D	3.20 - 4.20									
	4ES	3.40 - 3.50									
	12D	4.20 - 4.60	4.20	S*64				Very dense light brown and orangish brown slightly silty very sandy angular to subrounded fine to coarse flint GRAVEL.	4.20		
	13L	4.20 - 5.20									
	14D	5.20 - 5.65	5.20	S 32				4.80m: Subangular and subrounded flint cobbles.			
	15L	5.20 - 6.70						5.20 - 7.70m: Dense.			
27/04/17 1700hrs 3.10m	16D	6.70 - 7.15	6.70	S 35				6.40m: Subangular and subrounded flint cobble.			
28/04/17 0700hrs 3.80m	17L	6.70 - 8.20						6.65m: Subangular and subrounded flint cobble.			
									7.70		
								Continued Next Page	{8.00}		

EQUIPMENT: Geotechnical Pioneer rig.

METHOD: Waterflush rotary cored (300mm) 0.00-0.90m. Hand dug inspection pit 0.90-1.20m. Dynamic sampled (128mm) 1.20-4.20m and (113mm) 4.20-12.70m. Waterflush rotary core drilled (116mm) 12.70-20.20m.

CASING: 168mm diam to 4.20m and 140mm to 12.70m.

BACKFILL: On completion, hole backfilled with bentonite pellets 20.49-0.50m and concrete 0.50-0.00m.

REMARKS: Coordinates and level not surveyed due to borehole being located inside building.

EXPLORATORY HOLE LOGS SHOULD BE READ IN CONJUNCTION WITH KEY SHEETS

water strike (m) casing (m) rose to (m) time to rise (min) remarks

Groundwater not encountered prior to use of water flush.

CONTRACT
32933CHECKED
CT

BOREHOLE LOG



CLIENT THAMES PROPERTIES LIMITED

BH05

SITE COX & WYMAN BUILDING, CARDIFF ROAD, READING

Sheet 2 of 3

Start Date 27 April 2017

Scale 1 : 50

End Date 2 May 2017

Depth 20.49 m

progress date/time water depth	sample no & type	depth (m) from to	casing depth (m)	test type & value	samp. /core range	lf	instru -ment	description	depth (m)	reduced level (m)	legend
	18D 19L	8.20 - 8.65 8.20 - 9.70	8.20	S 5				Structureless CHALK recovered as slightly sandy silty angular and subangular fine to coarse GRAVEL with a high subangular cobble content. Clasts are very weak medium density white locally stained brownish orange. Matrix is white. (probably CIRIA Grade Dc)			
	20D 21L	9.70 - 10.15 9.70 - 11.20	9.70	S 9							
	22D 23L	11.20 - 11.65 11.20 - 12.70	11.20	S 13							
	24D 25C	12.70 - 13.15 12.70 - 14.20	12.70	S 23	66 5 0	NI NI 80		Very weak medium density white CHALK. Fractures are 30° and subvertical extremely closely to closely spaced undulating smooth locally stained orangish brown. (probably CIRIA Grade B5/B4)	12.00 12.50		
	26D 27D 28D 29C	13.80 - 13.90 14.00 - 14.10 14.20 - 14.65 14.20 - 15.70	12.70	S 34		NI 70 140		Structureless CHALK composed of slightly silty slightly sandy angular and subangular fine to coarse GRAVEL with rare angular to rounded medium and coarse flint gravel. Clasts are very weak medium density white with rare light orange staining. Matrix is white. (CIRIA Grade Dc) 12.50m: Subangular flint cobble. 12.70 - 13.20m: No recovery.	13.90		
	30D 31C	15.70 - 16.15 15.70 - 17.20	12.70	S 46	96 0 0			Extremely weak to very weak low and medium density white with rare light orange staining CHALK. Fractures are subhorizontal, subvertical and randomly orientated extremely and very closely spaced undulating rough infilled (up to 2mm) with white silt. Rare rounded medium rinded flint gravel. (CIRIA Grade B4)			
28/04/17 1400hrs 3.60m											
02/05/17 0930hrs 2.80m					100 15 9						
	32D 33C	17.20 - 17.56 17.20 - 18.70	12.70	S*73	83 21 0			16.30 - 18.45m: Fractures are extremely closely to closely spaced.			
Continued Next Page									{18.00}		
water strike (m) casing (m) rose to (m) time to rise (m) remarks									AGS CONTRACT 32933 CHECKED CT		
Groundwater not encountered prior to use of water flush.											

BOREHOLE LOG



CLIENT THAMES PROPERTIES LIMITED

BH05

SITE COX & WYMAN BUILDING, CARDIFF ROAD, READING

Sheet 3 of 3

Start Date 27 April 2017

Scale 1 : 50

End Date 2 May 2017

Depth 20.49 m

progress date/time water depth	sample no & type	depth (m) from to	casing depth (m)	test type & value	samp. /core range	lf	instru -ment	description	depth (m)	reduced level (m)	legend
02/05/17 1530hrs 3.00m	34D 35C	18.70 - 18.97 18.70 - 20.20	12.70	S*96	93 56 51	NI 130 270		17.90 - 18.00m: Frequent subrounded and rounded fine to coarse black rinded flint gravel. Very weak to weak medium density white with rare dark grey specks CHALK. Fractures are subhorizontal to 30° very closely and closely spaced undulating rough infilled (up to 3mm) with white silt. Rare rounded medium and coarse nodular black rinded flint gravel. (CIRIA Grade B4) 18.45m: 30mm band of rounded coarse nodular black rinded flint gravel. 19.35 - 19.50m: Light grey staining. 19.55 - 19.60m: Non intact. 19.60m: 5mm band of light grey silt.	18.45		
	36D	20.20 - 20.49	12.70	S*99				Borehole completed at 20.49m.	20.49		
									{28.00}		
water strike (m) casing (m) rose to (m) time to rise (m) remarks Groundwater not encountered prior to use of water flush. AGS CONTRACT 32933 CHECKED CT											



WS01

CLIENT THAMES PROPERTIES LIMITED

SITE COX & WYMAN BUILDING, CARDIFF ROAD, READING

Sheet 1 of 1

Start Date 25 April 2017

Easting 470998.0

Scale 1 : 50

End Date 25 April 2017

Northing 174103.0

Ground level 38.80mOD

Depth 5.45 m

progress date/time water depth	sample no & type	depth (m) from to	casing depth (m)	test type & value	samp. /core range		instru- ment	description	depth (m)	reduced level (m)	legend	
25/04/17 0755hrs	C	0.00 - 0.15	Nil	S 5				MADE GROUND comprising light grey CONCRETE.	0.15	38.65		
	1B	0.20 - 0.40						Dark greyish brown slightly clayey gravelly fine to coarse SAND. Gravel is angular to subrounded fine to coarse flint, concrete and brick. (MADE GROUND)	0.55	38.25		
	1ES	0.20 - 0.40							Dark brown slightly clayey locally clayey gravelly fine to coarse SAND. Gravel is angular to subrounded fine to coarse flint and brick, rarely chalk. (MADE GROUND) 0.90 - 1.10m: Slightly gravelly.	1.30		37.50
	2B	0.60 - 0.80										
	2ES	0.60 - 0.80										
	3B	1.00 - 1.20	Nil	S 5			Soft brown slightly gravelly sandy silty CLAY. Gravel is angular to subrounded fine and medium brick and flint. (MADE GROUND) 1.35 - 1.45m: Dark brownish grey.	1.50	37.30			
	3ES	1.00 - 1.20										
	4D	1.20 - 1.65										
	5L	1.20 - 2.00	2.00	S 8								
	4ES	1.50 - 1.70										
	6D	1.80 - 2.00										
	7D	2.00 - 2.45										
	8L	2.00 - 3.00	3.00	S 8								
	9D	2.60 - 2.80										
	10D	3.00 - 3.45										
11L	3.00 - 4.00	4.00	S 21									
12D	3.20 - 3.40											
13D	4.00 - 4.45											
25/04/17 0930hrs 4.60m	14L	4.00 - 5.00	5.00	S 23				Loose light brownish grey very clayey fine and medium SAND. 3.00m: Fine and medium gravel sized subangular flint.	3.40	35.40		
	15D	4.20 - 4.40						Medium dense light brown very sandy subangular and subrounded fine and medium flint GRAVEL.	5.45	33.35		
	16D	5.00 - 5.45						4.00 - 5.00m: Limited recovery.				
								Borehole completed at 5.45m.				

EQUIPMENT: Geotechnical Terrier 2000 rig.

METHOD: Rotary core drilled (300mm) 0.00-0.15m. Hand dug inspection pit 0.15-1.20m. Dynamic sampled (98mm) 1.20-5.00m

CASING: 113mm diam to 5.00m.

BACKFILL: On completion, hole backfilled with bentonite pellets 5.45-1.50m. A slotted standpipe (50mm) was installed to 1.50m, granular response zone 1.50-1.00m, bentonite seal 1.00-0.40m, gravel drain 0.40-0.30m, concrete and stopcock cover 0.30-0.00m.

EXPLORATORY HOLE LOGS SHOULD BE READ IN CONJUNCTION WITH KEY SHEETS

EXPLOSION REPORT FORM LOGS SHOULD BE READ IN CONJUNCTION WITH KEY SHEETS						CONTRACT 32933	CHECKED CT
water strike (m)	casing (m)	rose to (m)	time to rise (min)	remarks			
4.00	4.00	3.50	20	Encountered following sample run 3.00-4.00m			

BOREHOLE LOG**WS02**

CLIENT THAMES PROPERTIES LIMITED

SITE COX & WYMAN BUILDING, CARDIFF ROAD, READING

Sheet 1 of 1

Start Date 24 April 2017 Easting 470968.0

Scale 1 : 50

End Date 24 April 2017 Northing 174060.0 Ground level 38.50mOD

Depth 5.45 m

progress date/time water depth	sample no & type	depth (m) from to	casing depth (m)	test type & value	samp. /core range	instru- ment	description	depth (m)	reduced level (m)	legend
24/04/17 1000hrs	1B	0.10 - 0.30					Dark brown slightly silty gravelly fine to coarse SAND with a low subangular brick cobble content. Gravel is angular to subrounded fine and medium rarely coarse brick, crystalline and flint. (MADE GROUND)	0.80	37.70	
	1ES	0.10 - 0.30								
	2B	0.50 - 0.70					Brown slightly clayey sandy angular to subrounded fine to coarse brick and flint GRAVEL. (MADE GROUND)			
	2ES	0.50 - 0.70								
	3B	1.00 - 1.20					1.20m: Loose. 1.40 - 1.60m: Dark brown. Slightly sandy clayey.	1.60	36.90	
	3ES	1.00 - 1.20								
	4D	1.20 - 1.65	Nil	S 8			Soft to firm light brown locally mottled orange and grey slightly sandy silty CLAY with rare partially decomposed rootlets.			
	5L	1.20 - 2.00	1.20							
	4ES	1.30 - 1.50						2.60	35.90	
	6D	1.70 - 1.90								
	7D	2.00 - 2.45	2.00	S 8			Medium dense light brown very sandy angular to subrounded fine and medium flint GRAVEL. 2.60 - 2.70m: Clayey.			
	8L	2.00 - 3.00								
	5ES	2.20 - 2.40								
	9D	2.70 - 2.90								
	10D	3.00 - 3.45	2.00	S 20						
	11L	3.00 - 4.00								
24/04/17 1150hrs 2.60m	12D	3.50 - 3.70					4.50 - 4.80m: Sandy gravel.			
	13D	4.00 - 4.45	2.00	S 13						
	14L	4.00 - 5.00	4.00							
	15D	4.50 - 4.70								
	16D	5.00 - 5.45	5.00	S 17				5.45	33.05	
							Borehole completed at 5.45m.			
								{8.00}		

EQUIPMENT: Geotechnical Terrier 2000 rig.

METHOD: Hand dug inspection pit 0.00-1.20m. Dynamic sampled (98mm) 1.20-5.00m

CASING: 113mm diam to 5.00m.

BACKFILL: On completion, a slotted standpipe (50mm) was installed to 5.00m, granular response zone 5.45-2.60m, bentonite seal 2.60-0.50m, gravel drain 0.50-0.30m, concrete and stopcock cover 0.30-0.00m.

EXPLORATORY HOLE LOGS SHOULD BE READ IN CONJUNCTION WITH KEY SHEETS

water strike (m)	casing (m)	rose to (m)	time to rise (min)	remarks
4.00	2.00	1.70	20	Encountered following sample run 3.00-4.00m


CONTRACT
32933
CHECKED
CT



CLIENT THAMES PROPERTIES LIMITED

SITE COX & WYMAN BUILDING, CARDIFF ROAD, READING

Sheet 1 of 1

Start Date 26 April 2017

Scale 1 : 50

End Date 26 April 2017

Depth 5.45 m

progress date/time water depth	sample no & type	depth (m) from to	casing depth (m)	test type & value	samp. /core range		instru- ment	description	depth (m)	reduced level (m)	legend
26/04/17 1235hrs	C	0.00 - 0.25					✓	MADE GROUND comprising light grey CONCRETE.	0.25		
	1B	0.50 - 0.70						Light brown slightly silty gravelly fine to coarse SAND. Gravel is angular to rounded fine to coarse brick, concrete and flint. (MADE GROUND)	0.50		
	1ES	0.50 - 0.70									
	2B	1.00 - 1.20						White and brown silty subangular and subrounded fine to coarse chalk and rare flint GRAVEL with frequent pockets (up to 70mm) of brown clay. (MADE GROUND)	1.00		
	2ES	1.00 - 1.20									
	3D	1.20 - 1.65									
	4L	1.20 - 2.00	Nil 1.20	S <1				Very soft brown gravelly silty CLAY. Gravel is subangular and subrounded fine and medium chalk and rare flint. (MADE GROUND)	1.60		
	3ES	1.40 - 1.60									
	5D	1.70 - 1.90									
	6D	2.00 - 2.45	2.00	S <1				Very soft dark brown and black slightly sandy gravelly clayey SILT. Gravel is angular to subrounded fine and medium flint, concrete and glass. (MADE GROUND)	1.90		
	7L	2.00 - 3.00									
	4ES	2.20 - 2.40						Very soft brown slightly gravelly silty CLAY. Gravel is subangular to rounded fine and medium flint.			
	8D	2.60 - 2.80									
	9D	3.00 - 3.45	3.00	S 19							
	10L	3.00 - 4.00						Medium dense light brown gravelly to very gravelly fine to coarse SAND. Gravel is angular to subrounded fine and medium flint and shells.	3.00		
	11D	3.60 - 3.80						3.65 - 3.80m: Fine and medium sand.			
	12D	4.00 - 4.45	4.00	S 7				4.00 - 4.45m: Loose.			
	13L	4.00 - 5.00									
	14D	4.40 - 4.60									
26/04/17 1435hrs 2.99m	15D	5.00 - 5.45	5.00	S 15					5.45		
								Borehole completed at 5.45m.			

EQUIPMENT: Geotechnical Terrier 2000 rig.

METHOD: Rotary core drilled (300mm) 0.00-0.25m. Hand dug inspection pit 0.25-1.20m. Dynamic sampled (98mm) 1.20-5.00m

CASING: 113mm diam to 5.00m.

BACKFILL: On completion, a slotted standpipe (50mm) was installed to 5.00m, granular response zone 5.45-2.80m, bentonite seal 2.80-0.15m, concrete and stopcock cover 0.15-0.00m.

REMARKS: Coordinates and level not surveyed due to borehole being located inside building.

EXPLORATORY HOLE LOGS SHOULD BE READ IN CONJUNCTION WITH KEY SHEETS

EXPLOSION HAZARD LOGS SHOULD BE READ IN CONJUNCTION WITH KEY SHEETS						CONTRACT 32933	CHECKED CT
water strike (m)	casing (m)	rose to (m)	time to rise (min)	remarks			
3.09	3.00	2.91	20				

BOREHOLE LOG



WS04

CLIENT THAMES PROPERTIES LIMITED

SITE COX & WYMAN BUILDING, CARDIFF ROAD, READING

Sheet 1 of 1

Start Date 24 April 2017

Easting 470874.0

Scale 1 : 50

End Date 24 April 2017

Northing 174125.0 Ground level 38.85mOD

Depth 5.45 m

progress date/time water depth	sample no & type	depth (m) from to	casing depth (m)	test type & value	samp. /core range	instru- ment	description	depth (m)	reduced level (m)	legend
24/04/17 1100hrs	1B	0.10 - 0.30					Dark brown slightly silty gravelly fine to coarse SAND with a low subangular brick cobble content. Gravel is angular to subrounded fine and medium rarely coarse brick, crystalline and flint. (MADE GROUND)	0.90	37.95	
	1ES	0.10 - 0.30								
	2B	0.30 - 0.50								
	2ES	0.30 - 0.50								
	3B	1.00 - 1.20								
	3ES	1.00 - 1.20								
	4D	1.20 - 1.65	Nil	S 4			Brown slightly clayey sandy angular to subrounded fine to coarse brick and flint GRAVEL. (MADE GROUND)	1.35	37.50	
	5L	1.20 - 2.00	1.20							
	4ES	1.60 - 1.80					Very loose to loose dark brown and black slightly silty gravelly fine SAND with rare partially decomposed rootlets. Gravel is angular to subrounded fine and medium brick and flint. (MADE GROUND)	1.60	37.25	
	6D	1.80 - 2.00								
	7D	2.00 - 2.30	2.00	S<1			Dark brown slightly gravelly sandy SILT. Gravel is angular to subrounded fine flint.	1.80	37.05	
	8L	2.00 - 3.00								
	9D	2.60 - 2.80					Very soft greenish grey slightly gravelly sandy silty CLAY. Gravel is subangular and subrounded fine flint.	2.10	36.75	
	10D	3.00 - 3.30								
24/04/17 1400hrs Dry	11L	3.00 - 4.00	3.00	S<1			Very soft dark grey sandy clayey SILT.	2.50	36.35	
							Very soft light blue and greenish brown slightly gravelly silty CLAY. Gravel is subrounded and rounded fine and medium flint.	3.50	35.35	
	12D	4.00 - 4.45	4.00	S 12			Medium dense orangish brown fine and medium rarely coarse SAND.			
	13L	4.00 - 5.00					3.50 - 3.70m: Mottled greyish brown. Slightly clayey.			
	14D	4.50 - 4.70								
	15D	5.00 - 5.45	5.00	S 21						
							Borehole completed at 5.45m.	5.45	33.40	
								{8.00}		

EQUIPMENT: Geotechnical Terrier 2000 rig.

METHOD: Hand dug inspection pit 0.00-1.20m. Dynamic sampled (98mm) 1.20-5.00m.

CASING: 113mm diam to 5.00m.

BACKFILL: On completion, hole backfilled with bentonite pellets 5.45-1.50m. A slotted standpipe (50mm) was installed to 1.50m, granular response zone 1.50-1.00m, bentonite seal 1.00-0.40m, gravel drain 0.40-0.30m, concrete and stopcock cover 0.30-0.00m.

EXPLORATORY HOLE LOGS SHOULD BE READ IN CONJUNCTION WITH KEY SHEETS

water strike (m)	casing (m)	rose to (m)	time to rise (min)	remarks
4.00	3.00	3.10	20	Encountered following sample run 3.00-4.00m


CONTRACT
32933
CHECKED
CT



CLIENT THAMES PROPERTIES LIMITED

SITE COX & WYMAN BUILDING, CARDIFF ROAD, READING

Sheet 1 of 1

Start Date 25 April 2017

Scale 1 : 50

End Date 25 April 2017

Depth 5.45 m

[illegible]

EQUIPMENT: Geotechnical Terrier 2000 rig.

METHOD: Rotary core drilled (300mm) 0.00-0.30m. Hand dug inspection pit 0.30-1.00m. Dynamic sampled (98mm) 1.00-4.00m and (76mm) 4.00-5.00m.

CASING: 113mm diam to 5.00m.

BACKFILL: On completion, hole backfilled with bentonite pellets 5.45-0.50m, concrete 0.50-0.00m.

REMARKS: Coordinates and level not surveyed due to borehole being located inside building.

EXPLORATORY HOLE LOGS SHOULD BE READ IN CONJUNCTION WITH KEY SHEETS

water strike (m)	casing (m)	rose to (m)	time to rise (min)	remarks	AGS	CONTRACT 32933	CHECKED CT
4.00	4.00	3.70	20	Encountered following sample run 3.00-4.00m.			

BOREHOLE LOG

CLIENT THAMES PROPERTIES LIMITED

WS06

SITE COX & WYMAN BUILDING, CARDIFF ROAD, READING

Sheet 1 of 1

Start Date 25 April 2017 Easting 470922.0

Scale 1 : 50

End Date 4 May 2017 Northing 174065.0 Ground level 38.60mOD

Depth 5.30 m

progress date/time water depth	sample no & type	depth (m) from to	casing depth (m)	test type & value	samp. /core range	instru- -ment	description	depth (m)	reduced level (m)	legend
25/04/17 1300hrs	C	0.00 - 0.30					MADE GROUND comprising light grey CONCRETE.	0.30	38.30	
	1B	0.40 - 0.60					Dark brown slightly silty gravelly fine to coarse SAND. Gravel is angular to rounded fine to coarse brick, concrete and flint. (MADE GROUND)			
	1ES	0.40 - 0.60								
	2B	1.00 - 1.20								
	2ES	1.00 - 1.20								
	3D	1.20 - 1.65					1.00 - 1.50m: Clayey.			
	4L	1.20 - 2.00					1.20m: Very loose.	1.50	37.10	
	3ES	1.50 - 1.70					Very soft brown sandy silty CLAY.			
	5D	1.80 - 2.00								
	6D	2.00 - 2.45						2.45	36.15	
	7L	2.00 - 3.00								
	8D	2.70 - 2.90					Brown clayey fine and medium SAND.	2.70	35.90	
	9D	3.00 - 3.45					Medium dense yellowish brown gravelly fine to coarse SAND. Gravel is subangular and subrounded fine flint.			
	10L	3.00 - 4.00								
25/04/17 1445hrs 3.20m	11D	3.50 - 3.70						4.00	34.60	
04/05/17 1400hrs Dry	12L	4.00 - 4.50	3.00				Orangish brown mottled light grey and dark purple sandy angular to subrounded fine and medium flint and chalk GRAVEL.			
	13L	4.50 - 5.30	4.50							
04/05/17 1730hrs Dry							5.10 - 5.20m: Gravelly medium sand.	5.30	33.30	
							Borehole completed at 5.30m.			
								{8.00}		

EQUIPMENT: Geotechnical Terrier 2000 rig and Geotechnical Pioneer rig.

METHOD: Waterflush rotary cored 0.0-0.30m. Hand dug inspection pit 0.30-1.20m. Dynamic sampled (98mm) 1.20-5.30m

CASING: 113mm diam to 5.30m.

BACKFILL: On completion, a slotted standpipe (50mm) was installed to 5.30m, granular response zone 5.30-2.40m, bentonite seal 2.40-0.50m, concrete and stopcock cover 0.50-0.00m.

REMARKS: Initial Terrier borehole collapsed 4.00-2.40m, temporarily backfilled with bentonite pellets (25/04/17) and redrilled (04/05/17) with Pioneer rig to achieve target depth and install standpipe.

EXPLORATORY HOLE LOGS SHOULD BE READ IN CONJUNCTION WITH KEY SHEETS

water strike (m)	casing (m)	rose to (m)	time to rise (min)	remarks
3.45	3.00	3.20	20	


CONTRACT
32933
CHECKED
CT



CLIENT THAMES PROPERTIES LIMITED

SITE COX & WYMAN BUILDING, CARDIFF ROAD, READING


Sheet 1 of 1

Start Date 26 April 2017

Scale 1 : 50

End Date 26 April 2017

Depth 5.45 m

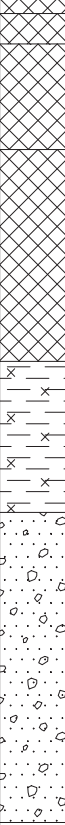progress date/time water depth	sample no & type	depth (m) from to		casing depth (m)	test type & value	samp. /core range		instru- ment	description	depth (m)	reduced level (m)	legend			
26/04/17 0825hrs	C	0.00 - 0.30							MADE GROUND comprising dark grey CONCRETE.	0.10					
									MADE GROUND comprising light grey CONCRETE.	0.30					
	1B	0.40 - 0.60	Nil						S 10					Brown slightly silty gravelly fine to coarse SAND with a low subangular brick cobble content. Gravel is angular to subrounded fine to coarse brick, concrete and flint. (MADE GROUND) 0.40 - 0.60m: Light greyish brown. 0.85m: Subangular concrete cobble (190x80mm).	1.00
	1ES	0.40 - 0.60													
	2B	1.00 - 1.20													
	2ES	1.00 - 1.20													
	3D	1.20 - 1.65	2.00	S <1			Firm dark brown slightly sandy gravelly clayey SILT. Gravel is angular to subrounded fine and medium brick, flint and chalk. (MADE GROUND) 2.00m: Very soft.	2.40							
	4L	1.20 - 2.00													
	3ES	1.60 - 1.80													
	5D	1.80 - 2.00													
	6D	2.00 - 2.45	3.00	S 17			Firm becoming stiff dark greyish green mottled greenish brown slightly gravelly slightly sandy silty CLAY. 2.40 - 2.60m: Black. 3.00 - 3.40m: Sandy.	3.40							
	7L	2.00 - 3.00													
	8D	2.80 - 3.00													
	9D	3.00 - 3.45													
	10L	3.00 - 4.00	4.00	S 14			Medium dense yellowish brown slightly gravelly fine to coarse SAND. Gravel is subangular and subrounded fine flint and shells.								
	11D	3.60 - 3.80													
12D	4.00 - 4.45														
13L	4.00 - 5.00														
14D	4.40 - 4.60	5.00	S 16												
15D	5.00 - 5.45														
26/04/17 1010hrs 3.88m								Borehole completed at 5.45m.							

EQUIPMENT: Geotechnical Terrier 2000 rig.

METHOD: Rotary core drilled (300mm) 0.0-0.30m. Hand dug inspection pit 0.30-1.20m. Dynamic sampled (98mm) 1.20-5.00m.

CASING: 113mm diam to 5.00m.

BACKFILL: On completion, hole backfilled with bentonite pellets 5.45-1.20m, materials arising 1.20-0.20m and concrete 0.20-0.00m.

REMARKS: Coordinates and level not surveyed due to borehole being located inside building.

EXPLORATORY HOLE LOGS SHOULD BE READ IN CONJUNCTION WITH KEY SHEETS

water strike (m)	casing (m)	rose to (m)	time to rise (min)	remarks		CONTRACT 32933	CHECKED CT
3.71	4.00	3.32	20				



CLIENT THAMES PROPERTIES LIMITED

SITE COX & WYMAN BUILDING, CARDIFF ROAD, READING

Sheet 1 of 1

Start Date 26 April 2017

Scale 1 : 50

End Date 26 April 2017

Depth 5.45 m

progress date/time water depth	sample no & type	depth (m) from to		casing depth (m)	test type & value	samp. /core range		instru- ment	description	depth (m)	reduced level (m)	legend	
26/04/17 1010hrs	C	0.00 - 0.25							MADE GROUND comprising dark grey CONCRETE.	0.10			
									MADE GROUND comprising light grey CONCRETE.	0.25			
	1B	0.40 - 0.60							Brown slightly clayey gravelly fine to coarse SAND. Gravel is angular to subrounded fine to coarse brick, concrete and flint. (MADE GROUND)	0.80			
	1ES	0.40 - 0.60											
	2B	1.00 - 1.20											
	2ES	1.00 - 1.20											
	3D	1.20 - 1.65			Nil	S 8			Soft dark brown slightly sandy slightly gravelly silty CLAY. Gravel is angular to subrounded fine and medium brick, flint and chalk. (MADE GROUND)				
	4L	1.20 - 2.00		1.20									
	3ES	1.60 - 1.80											
	5D	1.80 - 2.00											
	6D	2.00 - 2.45		2.00		S <1			2.00m: Very soft.	2.30			
	7L	2.00 - 3.00											
	4ES	2.40 - 2.60							Firm dark greyish green mottled greenish brown slightly gravelly slightly sandy silty CLAY. 2.30 - 2.50m: Black.	2.90			
	8D	2.60 - 2.80											
9D	3.00 - 3.45			3.00	S 20			Medium dense yellowish brown slightly gravelly fine to coarse SAND. Gravel is subangular and subrounded fine flint and shells.					
10L	3.00 - 4.00												
11D	3.40 - 3.60							3.60 - 3.80m: Fine and medium sand.					
12D	4.00 - 4.45		4.00		S 38								
L	4.00 - 5.00							4.00 - 4.45m: Dense. 4.00 - 5.00m: No recovery.					
26/04/17 1205hrs 3.01m	13D	5.00 - 5.45		5.00	S 24				5.45				
									Borehole completed at 5.45m.				

EQUIPMENT: Geotechnical Terrier 2000 rig.

METHOD: Rotary core drilled (300mm) 0.00-0.25m. Hand dug inspection pit 0.25-1.20m. Dynamic sampled (98mm) 1.20-5.00m

CASING: 113mm diam to 5.00m.

BACKFILL: On completion, hole backfilled with bentonite pellets 5.45-1.20m, materials arising 1.20-0.20m and concrete 0.20-0.00m.

REMARKS: Coordinates and level not surveyed due to borehole being located inside building.

EXPLORATORY HOLE LOGS SHOULD BE READ IN CONJUNCTION WITH KEY SHEETS

EXPLOSION RISK: THESE LOGS SHOULD BE READ IN CONJUNCTION WITH KEY SHEETS						CONTRACT 32933	CHECKED CT
water strike (m)	casing (m)	rose to (m)	time to rise (min)	remarks			
3.11	3.00	2.91	20				

Geotechnical Engineering Limited

STANDARD PENETRATION TEST



CLIENT THAMES PROPERTIES LIMITED

SITE COX & WYMAN BUILDING, CARDIFF ROAD, READING

borehole no.	borehole depth (m)	s.w.p (m)	bottom depth (m)	casing depth (m)	water level (m)	seating drive		test drive				test type	N	energy ratio (%)
						blows	pen (mm)	blows		pen (mm)				
BH01	1.20		1.65	Nil	Dry	0 1	75 75	1 1 1 1	75 75 75 75	S	4	69		
BH01	2.20		2.65	2.20	1.00	1 2	75 75	1 1 1 1	75 75 75 75	S	4	69		
BH01	3.20		3.65	3.20	2.00	3 3	75 75	5 5 6 7	75 75 75 75	S	23	69		
BH01	4.20		4.65	4.20	3.00	7 8	75 75	13 13 9 11	75 75 75 75	S	46	69		
BH01	5.20		5.65	5.20	3.00	8 10	75 75	8 8 6 5	75 75 75 75	S	27	69		
BH01	6.70		7.15	6.70	3.00	6 9	75 75	9 8 6 4	75 75 75 75	S	27	69		
BH01	8.20		8.65	8.20	3.00	1 1	75 75	2 1 2 1	75 75 75 75	S	6	69		
BH01	9.70		10.15	9.70	3.00	0 1	75 75	0 1 2 2	75 75 75 75	S	5	69		
BH01	11.20		11.65	11.20	3.00	0 1	75 75	0 1 2 2	75 75 75 75	S	5	69		
BH01	12.70		13.15	12.70	3.90	1 2	75 75	2 2 2 4	75 75 75 75	S	10	69		
BH01	14.20		14.65	12.70	3.90	5 7	75 75	7 5 6 6	75 75 75 75	S	24	69		
BH01	15.70		16.08	12.70	3.20	2 6	75 75	14 13 20 3	75 75 75 1	S	66	69		
BH01	17.20		17.64	12.70	3.00	5 4	75 75	11 13 13 16	75 75 75 60	S	56	69		
BH01	18.70		19.07	12.70	3.00	10 13	75 75	17 17 16	75 75 65	S	70	69		
BH01	20.20		20.46	12.70	3.00	6 15	75 50	25 25	75 60	S	111	69		
BH02	1.20	1.65	Nil	Dry	1 0	75 75	0 1 0 0	75 75 75 75	S	1	61			
BH02	2.20	2.65	Nil	Dry	1 0	75 75	0 2 0 2	75 75 75 75	S	4	61			
BH02	3.20	3.65	3.20	1.90	3 6	75 75	7 8 8 9	75 75 75 75	S	32	61			
BH02	4.20	4.65	4.20	2.70	2 6	75 75	8 8 8 8	75 75 75 75	S	32	61			
BH02	5.20	5.65	5.20	2.20	2 4	75 75	6 6 8 10	75 75 75 75	S	30	61			
BH02	6.70	7.15	6.70	2.50	3 4	75 75	6 7 8 8	75 75 75 75	S	29	61			
BH02	8.20	8.65	8.20	2.40	2 2	75 75	2 2 2 2	75 75 75 75	S	8	61			
BH02	9.70	10.15	9.70	2.70	2 3	75 75	3 4 3 4	75 75 75 75	S	14	61			
BH02	11.20	11.65	11.20	3.20	2 3	75 75	7 5 3 3	75 75 75 75	S	18	61			

notes:

1. Test carried out in general accordance with BS EN ISO 22476-3:2005 + A1:2011
2. s.w.p = self weight penetration.
3. N values have not been subjected to any correction.
4. Test carried out using split spoon S, solid cone C.
5. Where full test drive not completed, linearly extrapolated N value reported.
6. ** Denotes no effective penetration.

CONTRACT
32933

CHECKED
CT

Geotechnical Engineering Limited

STANDARD PENETRATION TEST



CLIENT THAMES PROPERTIES LIMITED

SITE COX & WYMAN BUILDING, CARDIFF ROAD, READING

borehole no.	borehole depth (m)	s.w.p (m)	bottom depth (m)	casing depth (m)	water level (m)	seating drive		test drive		test type	N	energy ratio (%)
						blows	pen (mm)	blows	pen (mm)			
BH02	12.70	0.01	13.15	12.70	2.50	4 5	75 75	5 5 5 7	75 75 75 75	S	22	61
BH02	14.20		14.66	14.20	2.00	6 6	75 75	7 8 9 11	75 75 75 75	S	35	61
BH02	15.70		16.15	14.20	2.40	4 7	75 75	11 7 10 11	75 75 75 75	S	39	61
BH02	17.20		17.65	14.20	3.20	5 5	75 75	5 5 8 8	75 75 75 75	S	26	61
BH02	18.70		18.98	14.20	3.60	5 10	75 75	30 20	75 50	S	120	61
BH02	20.20		20.47	14.20	3.20	10 14	75 75	20 30	75 45	C	125	61
BH03	1.20		1.65	Nil	Dry	1 0	150	1 0 0 0	75 75 75 75	S	1	61
BH03	2.20		2.65	Nil	Dry	1 0	150	0 0 1 3	75 75 75 75	S	4	61
BH03	3.20		3.65	3.20	1.60	4 4	75 75	4 4 6 6	75 75 75 75	S	20	61
BH03	4.20		4.65	4.20	1.40	4 6	75 75	7 7 8 9	75 75 75 75	S	31	61
BH03	5.20		5.65	5.20	1.50	3 4	75 75	4 7 13 7	75 75 75 75	S	31	61
BH03	6.30		6.75	6.30	1.40	3 3	75 75	6 6 7 8	75 75 75 75	S	27	61
BH03	7.80		8.25	7.80	1.60	3 2	75 75	2 2 1 2	75 75 75 75	S	7	61
BH03	9.30		9.75	9.30	1.70	3 3	75 75	6 2 2 3	75 75 75 75	S	13	61
BH03	10.80		11.25	10.80	2.00	2 3	75 75	3 3 3 3	75 75 75 75	S	12	61
BH03	12.30		12.75	12.30	2.70	3 4	75 75	6 6 7 8	75 75 75 75	S	27	61
BH03	13.80		14.25	13.80	2.30	3 6	75 75	4 6 9 11	75 75 75 75	S	30	61
BH03	15.30		15.71	13.80	3.00	6 6	75 75	10 12 16 12	75 75 75 35	S	58	61
BH03	16.80		17.07	13.80	2.90	3 6	75 75	16 34	75 40	C	130	61
BH03	18.30		18.47	13.80	3.10	15 10	75 25	50	65	C	231	61
BH03	19.80		19.94	13.80	2.80	12 13	75 25	50	35	C	429	61
BH04B	1.20		1.65	1.20	1.10	3 3	75 75	4 3 1 1	75 75 75 75	S	9	61
BH04B	2.20		2.65	1.20	2.00	2 2	75 75	2 1 2 1	75 75 75 75	S	6	61
BH04B	3.20		3.65	3.20	2.60	3 4	75 75	5 6 8 13	75 75 75 75	S	32	61

notes:

1. Test carried out in general accordance with BS EN ISO 22476-3:2005 + A1:2011
2. s.w.p = self weight penetration.
3. N values have not been subjected to any correction.
4. Test carried out using split spoon S, solid cone C.
5. Where full test drive not completed, linearly extrapolated N value reported.
6. ** Denotes no effective penetration.

CONTRACT
32933

CHECKED
CT

Geotechnical Engineering Limited

STANDARD PENETRATION TEST



CLIENT THAMES PROPERTIES LIMITED

SITE COX & WYMAN BUILDING, CARDIFF ROAD, READING

borehole no.	borehole depth (m)	s.w.p (m)	bottom depth (m)	casing depth (m)	water level (m)	seating drive		test drive				test type	N	energy ratio (%)
						blows	pen (mm)	blows		pen (mm)				
BH04B	4.20		4.58	4.20	1.80	4 4	75 75	10 16 20 4	75 75 75 0	S	67	61		
BH04B	5.20		5.61	5.20	2.10	4 11	75 75	13 13 15 9	75 75 75 35	S	58	61		
BH04B	6.70		7.15	6.70	2.20	3 4	75 75	6 8 9 11	75 75 75 75	S	34	61		
BH04B	8.20		8.65	8.20	2.10	2 2	75 75	2 2 1 1	75 75 75 75	S	6	61		
BH04B	9.70		10.15	9.70	2.40	2 2	75 75	2 3 3 3	75 75 75 75	S	11	61		
BH04B	11.20		11.65	11.20	2.30	3 3	75 75	3 4 5 6	75 75 75 75	S	18	61		
BH04B	12.70		13.15	12.70	2.40	2 3	75 75	5 4 5 7	75 75 75 75	S	21	61		
BH04B	14.20		14.65	14.20	0.00	7 8	75 75	8 8 10 10	75 75 75 75	S	36	61		
BH04B	15.70		16.15	14.20	2.60	5 5	75 75	8 10 12 9	75 75 75 75	S	39	61		
BH04B	17.20		17.65	14.20	3.20	8 8	75 75	8 8 9 15	75 75 75 75	S	40	61		
BH04B	18.70		19.08	14.20	2.90	8 18	75 75	14 14 22	75 75 75	S	67	61		
BH04B	20.20		20.35	14.20	2.80	12 13	75 5	50	70	C	214	61		
BH05	1.20	1.65	1.20	Dry	0 1	75 75	0 1 0 1	75 75 75 75	S	2	69			
BH05	2.20	2.65	2.20	1.40	0 1	75 75	1 1 1 1	75 75 75 75	S	4	69			
BH05	3.20	3.65	3.20	2.40	2 3	75 75	6 9 8 9	75 75 75 75	S	32	69			
BH05	4.20	4.60	4.20	2.40	5 12	75 75	15 15 15 8	75 75 75 25	S	64	69			
BH05	5.20	5.65	5.20	3.10	5 7	75 75	8 7 8 9	75 75 75 75	S	32	69			
BH05	6.70	7.15	6.70	3.10	8 13	75 75	8 10 9 8	75 75 75 75	S	35	69			
BH05	8.20	8.65	8.20	2.40	1 2	75 75	1 1 1 2	75 75 75 75	S	5	69			
BH05	9.70	10.15	9.70	2.60	2 2	75 75	2 1 3 3	75 75 75 75	S	9	69			
BH05	11.20	11.65	11.20	3.10	1 2	75 75	3 3 3 4	75 75 75 75	S	13	69			
BH05	12.70	13.15	12.70	3.60	2 3	75 75	5 8 5 5	75 75 75 75	S	23	69			
BH05	14.20	14.65	12.70	3.60	7 8	75 75	6 8 9 11	75 75 75 75	S	34	69			
BH05	15.70	16.15	12.70	3.60	6 8	75 75	10 12 12 12	75 75 75 75	S	46	69			

notes:

1. Test carried out in general accordance with BS EN ISO 22476-3:2005 + A1:2011
2. s.w.p = self weight penetration.
3. N values have not been subjected to any correction.
4. Test carried out using split spoon S, solid cone C.
5. Where full test drive not completed, linearly extrapolated N value reported.
6. ** Denotes no effective penetration.

CONTRACT
32933

CHECKED
CT

STANDARD PENETRATION TEST

CLIENT THAMES PROPERTIES LIMITED

SITE COX & WYMAN BUILDING, CARDIFF ROAD, READING

borehole no.	borehole depth (m)	s.w.p (m)	bottom depth (m)	casing depth (m)	water level (m)	seating drive		test drive		test type	N	energy ratio (%)
						blows	pen (mm)	blows	pen (mm)			
BH05	17.20		17.56	12.70	3.00	5 7	75 75	12 16 22	75 75 55	S	73	69
BH05	18.70		18.97	12.70	3.00	11 14	75 35	17 27 6	75 75 6	S	96	69
BH05	20.20		20.49	12.70	3.00	8 17	75 60	21 26 3	75 75 1	S	99	69
WS01	1.20		1.65	Nil	Dry	1 1	75 75	1 1 1 2	75 75 75 75	S	5	65
WS01	2.00		2.45	2.00	Dry	2 2	75 75	2 2 2 2	75 75 75 75	S	8	65
WS01	3.00		3.45	3.00	Dry	1 1	75 75	1 2 2 3	75 75 75 75	S	8	65
WS01	4.00		4.45	4.00	3.50	3 4	75 75	5 5 5 6	75 75 75 75	S	21	65
WS01	5.00		5.45	5.00	4.60	5 5	75 75	6 6 5 6	75 75 75 75	S	23	65
WS02	1.20		1.65	Nil	Dry	2 2	75 75	2 2 2 2	75 75 75 75	S	8	65
WS02	2.00		2.45	2.00	Dry	1 1	75 75	2 1 2 3	75 75 75 75	S	8	65
WS02	3.00		3.45	2.00	Dry	3 3	75 75	4 5 5 6	75 75 75 75	S	20	65
WS02	4.00		4.45	2.00	1.70	3 3	75 75	3 3 4 3	75 75 75 75	S	13	65
WS02	5.00		5.45	5.00	2.60	2 3	75 75	3 4 5 5	75 75 75 75	S	17	65
WS03	1.20	0.30	1.50	Nil	Dry					S	<1	72
WS03	2.00	0.45	2.45	2.00	Dry					S	<1	72
WS03	3.00		3.45	3.00	3.09	3 4	75 75	5 4 4 6	75 75 75 75	S	19	72
WS03	4.00		4.45	4.00	3.01	1 1	75 75	1 2 2 2	75 75 75 75	S	7	72
WS03	5.00		5.45	5.00	3.00	1 2	75 75	2 3 4 6	75 75 75 75	S	15	72
WS04	1.20		1.65	Nil	Dry	1 1	75 75	2 2 0 0	75 75 75 75	S	4	65
WS04	2.00	0.30	2.30	2.00	Dry					S		65
WS04	3.00	0.30	3.30	3.00	Dry					S		65
WS04	4.00		4.45	4.00	3.00	2 2	75 75	3 3 3 3	75 75 75 75	S	12	65
WS04	5.00		5.45	5.00	Dry	4 5	75 75	4 5 6 6	75 75 75 75	S	21	65
WS05	1.00		1.45	Nil	Dry	3 4	75 75	3 2 2 4	75 75 75 75	S	11	65

notes:

1. Test carried out in general accordance with BS EN ISO 22476-3:2005 + A1:2011
2. s.w.p = self weight penetration.
3. N values have not been subjected to any correction.
4. Test carried out using split spoon S, solid cone C.
5. Where full test drive not completed, linearly extrapolated N value reported.
6. ** Denotes no effective penetration.

CONTRACT

32933

CHECKED

CT

STANDARD PENETRATION TEST

CLIENT THAMES PROPERTIES LIMITED

SITE COX & WYMAN BUILDING, CARDIFF ROAD, READING

borehole no.	borehole depth (m)	s.w.p (m)	bottom depth (m)	casing depth (m)	water level (m)	seating drive		test drive				test type	N	energy ratio (%)
						blows	pen (mm)	blows		pen (mm)				
WS05	2.00		2.45	2.00	Dry	1 2	75 75	2 2 3 2	75 75 75 75	S	9	65		
WS05	3.00		3.45	2.00	Dry	2 3	75 75	3 3 4 3	75 75 75 75	S	13	65		
WS05	4.00		4.45	4.00	3.70	4 4	75 75	5 3 5 5	75 75 75 75	S	18	65		
WS05	5.00		5.45	5.00	4.40	5 5	75 75	4 4 5 4	75 75 75 75	S	17	65		
WS06	1.20	0.45	1.65	Nil	Dry					S	<1	65		
WS06	2.00		2.45	2.00	Dry	2 2	75 75	2 2 3 2	75 75 75 75	S	9	65		
WS06	3.00		3.45	3.00	Dry	3 4	75 75	5 7 6 7	75 75 75 75	S	25	65		
WS07	1.20		1.65	Nil	Dry	1 2	75 75	2 2 3 3	75 75 75 75	S	10	72		
WS07	2.00	0.45	2.45	2.00	Dry					S	<1	72		
WS07	3.00		3.45	3.00	Dry	0 0	75 75	0 3 6 8	75 75 75 75	S	17	72		
WS07	4.00		4.45	4.00	0.00	3 3	75 75	3 3 4 4	75 75 75 75	S	14	72		
WS07	5.00		5.45	5.00	0.00	2 3	75 75	3 4 4 5	75 75 75 75	S	16	72		
WS08	1.20		1.65	Nil	Dry	1 2	75 75	2 2 2 2	75 75 75 75	S	8	72		
WS08	2.00		2.00	2.00	Dry					S	<1	72		
WS08	3.00		3.45	3.00	Dry	6 5	75 75	5 5 5 5	75 75 75 75	S	20	72		
WS08	4.00		4.45	4.00	2.78	2 4	75 75	8 10 10 10	75 75 75 75	S	38	72		
WS08	5.00		5.45	5.00	3.01	2 3	75 75	4 6 7 7	75 75 75 75	S	24	72		

notes:

1. Test carried out in general accordance with BS EN ISO 22476-3:2005 + A1:2011
2. s.w.p = self weight penetration.
3. N values have not been subjected to any correction.
4. Test carried out using split spoon S, solid cone C.
5. Where full test drive not completed, linearly extrapolated N value reported.
6. ** Denotes no effective penetration.

CONTRACT
32933
CHECKED
CT

Geotechnical Engineering Limited

GAS AND GROUNDWATER LEVELS

CLIENT: THAMES PROPERTIES LIMITED

SITE: COX & WYMAN BUILDING, CARDIFF ROAD, READING



Borehole /trial pit no.	date and time	barometric pressure (mb)	pressure differentiation (mm H ₂ O)	carbon dioxide (%)	methane (%)	oxygen (%)	LEL (%)	hydrogen sulphide (ppm)	carbon monoxide (ppm)	VOC (ppm)	gas flow (ltr/hr)	temperature (°C)	water level (m - bgl)	remarks
BH01	02/05/17 00:00:00	1019												Barometric Pressure Atmospherics (Benson)
BH01	03/05/17 00:00:00	1023												Barometric Pressure Atmospherics (Benson)
BH01	04/05/17 00:00:00	1023												Barometric Pressure Atmospherics (Benson)
BH01	05/05/17 00:00:00	1021												Barometric Pressure Atmospherics (Benson)
BH01	05/05/17 11:11:00	1021										15		Barometric Pressure Atmospherics (Benson)
BH01	05/05/17 11:12:00		0								0.0			Barometric Pressure Atmospherics (Benson)
BH01	05/05/17 11:13:00		0								0.0			Barometric Pressure Atmospherics (Benson)
BH01	05/05/17 11:14:00		0								0.0			Barometric Pressure Atmospherics (Benson)
BH01	05/05/17 11:15:00		0								0.0			Barometric Pressure Atmospherics (Benson)
BH01	05/05/17 11:16:00		0								0.0			Barometric Pressure Atmospherics (Benson)
BH01	05/05/17 11:17:00			0.0	0.0	20.9	0.0	0	0	0.0				
BH01	05/05/17 11:18:00			0.0	0.0	20.9	0.0	0	0	0.0				
BH01	05/05/17 11:19:00			0.0	0.0	20.9	0.0	0	0	0.0				
BH01	05/05/17 11:20:00			0.0	0.0	20.9	0.0	0	0	0.0				
BH01	05/05/17 11:21:00			0.0	0.0	20.9	0.0	0	0	0.0				
BH01	05/05/17 11:22:00			0.0	0.0	20.9	0.0	0	0	0.0				
BH01	05/05/17 11:23:00			0.0	0.0	20.9	0.0	0	0	0.0				
BH01	05/05/17 11:24:00			0.0	0.0	20.9	0.0	0	0	0.0				
remarks # denotes result exceeding capacity of gas monitoring equipment VOC - Photoionisation Detector Mini RAE 2000 measures VOC vapours with 10.6eV lamp calibrated against isobutylene.														
										CONTRACT 32933		CHECKED CT		

Geotechnical Engineering Limited

GAS AND GROUNDWATER LEVELS

CLIENT: THAMES PROPERTIES LIMITED

SITE: COX & WYMAN BUILDING, CARDIFF ROAD, READING



Borehole /trial pit no.	date and time	barometric pressure (mb)	pressure differentiation (mm H ₂ O)	carbon dioxide (%)	methane (%)	oxygen (%)	LEL (%)	hydrogen sulphide (ppm)	carbon monoxide (ppm)	VOC (ppm)	gas flow (ltr/hr)	temperature (°C)	water level (m - bgl)	remarks	
BH01	05/05/17 11:25:00			0.0	0.0	20.9	0.0	0	0	0.0				Barometric Pressure Atmospherics (Benson) 
BH01	05/05/17 11:26:00			0.0	0.0	20.9	0.0	0	0	0.0					
BH01	05/05/17 11:27:00														
BH01	06/05/17 00:00:00	1014													
BH01	07/05/17 00:00:00	1021													
BH01	08/05/17 00:00:00	1027													
BH01	09/05/17 00:00:00	1023													
BH01	09/05/17 10:50:00	1021										12			
BH01	09/05/17 10:51:00		0								0.0				
BH01	09/05/17 10:52:00		0								0.0				
BH01	09/05/17 10:53:00		0								0.0				
BH01	09/05/17 10:54:00		0								0.0				
BH01	09/05/17 10:55:00		0								0.0				
BH01	09/05/17 10:56:00			0.0	0.0	19.9	0.0	0	0	1.1					
BH01	09/05/17 10:57:00			0.0	0.0	20.2	0.0	0	0	0.0					
BH01	09/05/17 10:58:00			0.0	0.0	20.3	0.0	0	0	0.0					
BH01	09/05/17 10:59:00			0.0	0.0	20.5	0.0	0	0	0.0					
BH01	09/05/17 11:00:00			0.0	0.0	20.5	0.0	0	0	0.0					
remarks # denotes result exceeding capacity of gas monitoring equipment VOC - Photoionisation Detector Mini RAE 2000 measures VOC vapours with 10.6eV lamp calibrated against isobutylene.														CONTRACT 32933	CHECKED CT

Geotechnical Engineering Limited

GAS AND GROUNDWATER LEVELS

CLIENT: THAMES PROPERTIES LIMITED

SITE: COX & WYMAN BUILDING, CARDIFF ROAD, READING



Borehole /trial pit no.	date and time	barometric pressure (mb)	pressure differentiation (mm H ₂ O)	carbon dioxide (%)	methane (%)	oxygen (%)	LEL (%)	hydrogen sulphide (ppm)	carbon monoxide (ppm)	VOC (ppm)	gas flow (ltr/hr)	temperature (°C)	water level (m - bgl)	remarks	
BH01	09/05/17 11:01:00			0.0	0.0	20.7	0.0	0	0	0.0				Barometric Pressure Atmospherics (Benson) Showers 2.22	
BH01	09/05/17 11:02:00			0.0	0.0	20.7	0.0	0	0	0.0					
BH01	09/05/17 11:03:00			0.0	0.0	20.7	0.0	0	0	0.0					
BH01	09/05/17 11:04:00			0.0	0.0	20.7	0.0	0	0	0.0					
BH01	09/05/17 11:05:00			0.0	0.0	20.7	0.0	0	0	0.0					
BH01	09/05/17 11:06:00														
BH01	16/05/17 00:00:00	1023													
BH01	17/05/17 00:00:00	1017													
BH01	18/05/17 00:00:00	1013													
BH01	19/05/17 00:00:00	1012													
BH01	19/05/17 12:09:00	1005										13			
BH01	19/05/17 12:10:00		0								0.0				
BH01	19/05/17 12:11:00		0								0.0				
BH01	19/05/17 12:12:00		0								0.0				
BH01	19/05/17 12:13:00		0								0.0				
BH01	19/05/17 12:14:00		0								0.0				
BH01	19/05/17 12:15:00			0.0	0.0	20.6	0.0	0	0	0.0					
BH01	19/05/17 12:16:00			0.0	0.0	18.3	0.0	0	0	0.0					
remarks # denotes result exceeding capacity of gas monitoring equipment VOC - Photoionisation Detector Mini RAE 2000 measures VOC vapours with 10.6eV lamp calibrated against isobutylene.														CONTRACT 32933	CHECKED CT

Geotechnical Engineering Limited

GAS AND GROUNDWATER LEVELS

CLIENT: THAMES PROPERTIES LIMITED

SITE: COX & WYMAN BUILDING, CARDIFF ROAD, READING



Borehole /trial pit no.	date and time	barometric pressure (mb)	pressure differentiation (mm H ₂ O)	carbon dioxide (%)	methane (%)	oxygen (%)	LEL (%)	hydrogen sulphide (ppm)	carbon monoxide (ppm)	VOC (ppm)	gas flow (ltr/hr)	temperature (°C)	water level (m - bgl)	remarks	
BH01	19/05/17 12:17:00			0.0	0.0	18.9	0.0	0	0	0.0				Stable readings 2.06 Barometric Pressure Atmospherics (Benson) 
BH01	19/05/17 12:18:00			0.0	0.0	19.3	0.0	0	0	0.0					
BH01	19/05/17 12:19:00			0.0	0.0	19.5	0.0	0	0	0.0					
BH01	19/05/17 12:20:00														
BH01	23/05/17 00:00:00	1021													
BH01	24/05/17 00:00:00	1026													
BH01	25/05/17 00:00:00	1023													
BH01	26/05/17 00:00:00	1017													
BH01	26/05/17 10:10:00	1017										24			
BH01	26/05/17 10:11:00		0								0.0				
BH01	26/05/17 10:12:00		0								0.0				
BH01	26/05/17 10:13:00		0								0.0				
BH01	26/05/17 10:14:00		0								0.0				
BH01	26/05/17 10:15:00		0								0.0				
BH01	26/05/17 10:16:00			0.0	0.0	20.5	0.0	0	0	0.0					
BH01	26/05/17 10:17:00			0.0	0.0	20.6	0.0	0	0	0.0					
BH01	26/05/17 10:18:00			0.0	0.0	20.6	0.0	0	0	0.0					
BH01	26/05/17 10:19:00			0.0	0.0	20.6	0.0	0	0	0.0					
remarks # denotes result exceeding capacity of gas monitoring equipment VOC - Photoionisation Detector Mini RAE 2000 measures VOC vapours with 10.6eV lamp calibrated against isobutylene.														CONTRACT 32933	CHECKED CT

Geotechnical Engineering Limited

GAS AND GROUNDWATER LEVELS

CLIENT: THAMES PROPERTIES LIMITED

SITE: COX & WYMAN BUILDING, CARDIFF ROAD, READING



Borehole /trial pit no.	date and time	barometric pressure (mb)	pressure differentiation (mm H ₂ O)	carbon dioxide (%)	methane (%)	oxygen (%)	LEL (%)	hydrogen sulphide (ppm)	carbon monoxide (ppm)	VOC (ppm)	gas flow (ltr/hr)	temperature (°C)	water level (m - bgl)	remarks
BH01	26/05/17 10:20:00			0.0	0.0	20.6	0.0	0	0	0.0				
BH01	26/05/17 10:21:00			0.0	0.0	20.7	0.0	0	0	0.0				
BH01	26/05/17 10:22:00			0.0	0.0	20.7	0.0	0	0	0.0				
BH01	26/05/17 10:23:00			0.0	0.0	20.7	0.0	0	0	0.0				
BH01	26/05/17 10:24:00			0.0	0.0	20.7	0.0	0	0	0.0				
BH01	26/05/17 10:25:00			0.0	0.0	20.7	0.0	0	0	0.0				
BH01	26/05/17 10:26:00												2.22	
BH01	30/05/17 00:00:00	1016												Barometric Pressure Atmospherics (Benson)
BH01	31/05/17 00:00:00	1022												Barometric Pressure Atmospherics (Benson)
BH01	01/06/17 00:00:00	1020												Barometric Pressure Atmospherics (Benson)
BH01	02/06/17 00:00:00	1016												Barometric Pressure Atmospherics (Benson)
BH01	02/06/17 12:30:00	1011	-0.02								0.0	20		Barometric Pressure Atmospherics (Benson)
BH01	02/06/17 12:31:00										0.0			
BH01	02/06/17 12:32:00										0.0			
BH01	02/06/17 12:33:00										0.0			
BH01	02/06/17 12:34:00										0.0			
BH01	02/06/17 12:35:00			0.3	0.0	20.4	0.0	0	0	2.5				
BH01	02/06/17 12:36:00			0.2	0.0	20.4	0.0	0	0	2.0				
remarks # denotes result exceeding capacity of gas monitoring equipment VOC - Photoionisation Detector Mini RAE 2000 measures VOC vapours with 10.6eV lamp calibrated against isobutylene.														
CONTRACT 32933										CHECKED CT				

Geotechnical Engineering Limited

GAS AND GROUNDWATER LEVELS

CLIENT: THAMES PROPERTIES LIMITED

SITE: COX & WYMAN BUILDING, CARDIFF ROAD, READING



Borehole /trial pit no.	date and time	barometric pressure (mb)	pressure differentiation (mm H ₂ O)	carbon dioxide (%)	methane (%)	oxygen (%)	LEL (%)	hydrogen sulphide (ppm)	carbon monoxide (ppm)	VOC (ppm)	gas flow (ltr/hr)	temperature (°C)	water level (m - bgl)	remarks	
BH01	02/06/17 12:37:00			0.2	0.0	20.4	0.0	0	0	1.9				Stable Readings Barometric Pressure Atmospherics (Benson) 
BH01	02/06/17 12:38:00			0.2	0.0	20.4	0.0	0	0	1.9			2.14		
BH01	02/06/17 12:39:00			0.2	0.0	20.4	0.0	0	0	1.8					
BH01	02/06/17 12:40:00														
BH01	06/06/17 00:00:00	996													
BH01	07/06/17 00:00:00	1011													
BH01	08/06/17 00:00:00	1009													
BH01	09/06/17 00:00:00	1011													
BH01	09/06/17 10:55:00	1008										15			
BH01	09/06/17 10:56:00		0								0.0				
BH01	09/06/17 10:57:00		0								0.0				
BH01	09/06/17 10:58:00		0								0.0				
BH01	09/06/17 10:59:00		0								0.0				
BH01	09/06/17 11:00:00		0								0.0				
BH01	09/06/17 11:01:00			0.1	0.0	19.7	0.0	0	0	0.0					
BH01	09/06/17 11:02:00			0.0	0.0	20.0	0.0	0	0	0.0					
BH01	09/06/17 11:03:00			0.0	0.0	20.1	0.0	0	0	0.0					
BH01	09/06/17 11:04:00			0.0	0.0	20.2	0.0	0	0	0.0					
remarks # denotes result exceeding capacity of gas monitoring equipment VOC - Photoionisation Detector Mini RAE 2000 measures VOC vapours with 10.6eV lamp calibrated against isobutylene.														CONTRACT 32933	CHECKED CT

Geotechnical Engineering Limited

GAS AND GROUNDWATER LEVELS

CLIENT: THAMES PROPERTIES LIMITED

SITE: COX & WYMAN BUILDING, CARDIFF ROAD, READING



Borehole /trial pit no.	date and time	barometric pressure (mb)	pressure differentiation (mm H ₂ O)	carbon dioxide (%)	methane (%)	oxygen (%)	LEL (%)	hydrogen sulphide (ppm)	carbon monoxide (ppm)	VOC (ppm)	gas flow (ltr/hr)	temperature (°C)	water level (m - bgl)	remarks
BH01	09/06/17 11:05:00			0.0	0.0	20.3	0.0	0	0	0.0				
BH01	09/06/17 11:06:00			0.0	0.0	20.3	0.0	0	0	0.0				
BH01	09/06/17 11:07:00			0.0	0.0	20.3	0.0	0	0	0.0				
BH01	09/06/17 11:08:00			0.0	0.0	20.4	0.0	0	0	0.0				
BH01	09/06/17 11:09:00			0.0	0.0	20.4	0.0	0	0	0.0				
BH01	09/06/17 11:10:00			0.0	0.0	20.4	0.0	0	0	0.0				
BH01	09/06/17 11:11:00			0.0	0.0	20.4	0.0	0	0	0.0			2.13	
remarks # denotes result exceeding capacity of gas monitoring equipment VOC - Photoionisation Detector Mini RAE 2000 measures VOC vapours with 10.6eV lamp calibrated against isobutylene.														
													CONTRACT 32933	CHECKED CT



CLIENT: THAMES PROPERTIES LIMITED

SITE: COX & WYMAN BUILDING, CARDIFF ROAD, READING

Borehole /trial pit no.	date and time	barometric pressure (mb)	pressure differentiation (mm H ₂ O)	carbon dioxide (%)	methane (%)	oxygen (%)	LEL (%)	hydrogen sulphide (ppm)	carbon monoxide (ppm)	VOC (ppm)	gas flow (litr/hr)	temperature (°C)	water level (m - bgl)	remarks	
BH02	02/05/17 00:00:00	1019												Barometric Pressure Atmospherics (Benson) 
BH02	03/05/17 00:00:00	1023													
BH02	04/05/17 00:00:00	1023													
BH02	05/05/17 00:00:00	1021													
BH02	05/05/17 12:25:00	1020										16			
BH02	05/05/17 12:26:00		0								0.0				
BH02	05/05/17 12:27:00		0								0.0				
BH02	05/05/17 12:28:00		0								0.0				
BH02	05/05/17 12:29:00		0								0.0				
BH02	05/05/17 12:30:00		0								0.0				
BH02	05/05/17 12:31:00			0.0	0.0	20.9	0.0	0	0	0.1					
BH02	05/05/17 12:32:00			0.2	0.0	20.8	0.0	0	0	0.0					
BH02	05/05/17 12:33:00			0.1	0.0	20.8	0.0	0	0	0.0					
BH02	05/05/17 12:34:00			0.0	0.0	20.8	0.0	0	0	0.0					
BH02	05/05/17 12:35:00			0.1	0.0	20.8	0.0	0	0	0.0					
BH02	05/05/17 12:36:00			0.1	0.0	20.8	0.0	0	0	0.0					
BH02	05/05/17 12:37:00			0.0	0.0	20.8	0.0	0	0	0.0					
BH02	05/05/17 12:38:00			0.0	0.0	20.8	0.0	0	0	0.0					
remarks	# denotes result exceeding capacity of gas monitoring equipment VOC - Photoionisation Detector Mini RAE 2000 measures VOC vapours with 10.6eV lamp calibrated against isobutylene.													CONTRACT 32933	CHECKED CT

Geotechnical Engineering Limited

GAS AND GROUNDWATER LEVELS

CLIENT: THAMES PROPERTIES LIMITED

SITE: COX & WYMAN BUILDING, CARDIFF ROAD, READING



Borehole /trial pit no.	date and time	barometric pressure (mb)	pressure differentiation (mm H ₂ O)	carbon dioxide (%)	methane (%)	oxygen (%)	LEL (%)	hydrogen sulphide (ppm)	carbon monoxide (ppm)	VOC (ppm)	gas flow (ltr/hr)	temperature (°C)	water level (m - bgl)	remarks
BH02	05/05/17 12:39:00			0.0	0.0	20.9	0.0	0	0	0.0				Barometric Pressure Atmospherics (Benson) Stable readings
BH02	05/05/17 12:40:00			0.0	0.0	20.9	0.0	0	0	0.0			2.52	
BH02	05/05/17 12:41:00													
BH02	06/05/17 00:00:00	1014												
BH02	07/05/17 00:00:00	1021												
BH02	08/05/17 00:00:00	1027												
BH02	09/05/17 00:00:00	1023												
BH02	09/05/17 10:17:00	1021										11		
BH02	09/05/17 10:18:00		0								0.0			
BH02	09/05/17 10:19:00		0								0.0			
BH02	09/05/17 10:20:00		0								0.0			
BH02	09/05/17 10:21:00		0								0.0			
BH02	09/05/17 10:22:00		0								0.0			
BH02	09/05/17 10:23:00			0.0	0.0	20.9	0.0	0	0	0.0				
BH02	09/05/17 10:24:00			0.0	0.0	20.9	0.0	0	0	0.0				
BH02	09/05/17 10:25:00			0.0	0.0	20.9	0.0	0	0	0.0				
BH02	09/05/17 10:26:00			0.0	0.0	20.9	0.0	0	0	0.0				
BH02	09/05/17 10:27:00			0.0	0.0	20.9	0.0	0	0	0.0				
remarks # denotes result exceeding capacity of gas monitoring equipment VOC - Photoionisation Detector Mini RAE 2000 measures VOC vapours with 10.6eV lamp calibrated against isobutylene.													CONTRACT 32933	CHECKED CT

Geotechnical Engineering Limited

GAS AND GROUNDWATER LEVELS

CLIENT: THAMES PROPERTIES LIMITED

SITE: COX & WYMAN BUILDING, CARDIFF ROAD, READING



Borehole /trial pit no.	date and time	barometric pressure (mb)	pressure differentiation (mm H ₂ O)	carbon dioxide (%)	methane (%)	oxygen (%)	LEL (%)	hydrogen sulphide (ppm)	carbon monoxide (ppm)	VOC (ppm)	gas flow (ltr/hr)	temperature (°C)	water level (m - bgl)	remarks	
BH02	09/05/17 10:28:00												2.52	Barometric Pressure Atmospherics (Benson) Showers	
BH02	16/05/17 00:00:00	1023													
BH02	17/05/17 00:00:00	1017													
BH02	18/05/17 00:00:00	1013													
BH02	19/05/17 00:00:00	1012													
BH02	19/05/17 11:49:00	1005										13			
BH02	19/05/17 11:50:00		0								0.0				
BH02	19/05/17 11:51:00		0								0.0				
BH02	19/05/17 11:52:00		0								0.0				
BH02	19/05/17 11:53:00		0								0.0				
BH02	19/05/17 11:54:00		0								0.0				
BH02	19/05/17 11:55:00			0.1	0.0	20.6	0.0	0	0	0.1					
BH02	19/05/17 11:56:00			0.0	0.0	20.5	0.0	0	0	0.0					
BH02	19/05/17 11:57:00			0.0	0.0	20.5	0.0	0	0	0.0					
BH02	19/05/17 11:58:00			0.0	0.0	20.5	0.0	0	0	0.0					
BH02	19/05/17 11:59:00			0.0	0.0	20.5	0.0	0	0	0.0					
BH02	19/05/17 12:00:00			0.0	0.0	20.5	0.0	0	0	0.0					
BH02	19/05/17 12:01:00			0.0	0.0	20.5	0.0	0	0	0.0			2.38	Stable readings	
remarks														CONTRACT 32933	CHECKED CT
# denotes result exceeding capacity of gas monitoring equipment VOC - Photoionisation Detector Mini RAE 2000 measures VOC vapours with 10.6eV lamp calibrated against isobutylene.															

Geotechnical Engineering Limited

GAS AND GROUNDWATER LEVELS

CLIENT: THAMES PROPERTIES LIMITED

SITE: COX & WYMAN BUILDING, CARDIFF ROAD, READING



Borehole /trial pit no.	date and time	barometric pressure (mb)	pressure differentiation (mm H ₂ O)	carbon dioxide (%)	methane (%)	oxygen (%)	LEL (%)	hydrogen sulphide (ppm)	carbon monoxide (ppm)	VOC (ppm)	gas flow (ltr/hr)	temperature (°C)	water level (m - bgl)	remarks
BH02	23/05/17 00:00:00	1021												Barometric Pressure Atmospherics (Benson)
BH02	24/05/17 00:00:00	1026												Barometric Pressure Atmospherics (Benson)
BH02	25/05/17 00:00:00	1023												Barometric Pressure Atmospherics (Benson)
BH02	26/05/17 00:00:00	1017												Barometric Pressure Atmospherics (Benson)
BH02	26/05/17 10:59:00	1016										25		Barometric Pressure Atmospherics (Benson)
BH02	26/05/17 11:00:00		0								0.0			
BH02	26/05/17 11:01:00		0								0.0			
BH02	26/05/17 11:02:00		0								0.0			
BH02	26/05/17 11:03:00		0								0.0			
BH02	26/05/17 11:04:00		0								0.0			
BH02	26/05/17 11:05:00			0.3	0.0	20.1	0.0	0	0	0.3				
BH02	26/05/17 11:06:00			0.1	0.0	20.6	0.0	0	0	0.0				
BH02	26/05/17 11:07:00			0.0	0.0	20.6	0.0	0	0	0.0				
BH02	26/05/17 11:08:00			0.0	0.0	20.8	0.0	0	0	0.0				
BH02	26/05/17 11:09:00			0.0	0.0	20.8	0.0	0	0	0.0				
BH02	26/05/17 11:10:00			0.0	0.0	20.8	0.0	0	0	0.0				
BH02	26/05/17 11:11:00			0.0	0.0	20.8	0.0	0	0	0.0				
BH02	26/05/17 11:12:00			0.0	0.0	20.8	0.0	0	0	0.0				
remarks # denotes result exceeding capacity of gas monitoring equipment VOC - Photoionisation Detector Mini RAE 2000 measures VOC vapours with 10.6eV lamp calibrated against isobutylene.														
CONTRACT 32933										CHECKED CT				

Geotechnical Engineering Limited

GAS AND GROUNDWATER LEVELS

CLIENT: THAMES PROPERTIES LIMITED

SITE: COX & WYMAN BUILDING, CARDIFF ROAD, READING



Borehole /trial pit no.	date and time	barometric pressure (mb)	pressure differentiation (mm H ₂ O)	carbon dioxide (%)	methane (%)	oxygen (%)	LEL (%)	hydrogen sulphide (ppm)	carbon monoxide (ppm)	VOC (ppm)	gas flow (ltr/hr)	temperature (°C)	water level (m - bgl)	remarks	
BH02	26/05/17 11:13:00			0.0	0.0	20.8	0.0	0	0	0.0				Barometric Pressure Atmospherics (Benson) 
BH02	26/05/17 11:14:00			0.0	0.0	20.7	0.0	0	0	0.0					
BH02	26/05/17 11:15:00														
BH02	30/05/17 00:00:00	1016													
BH02	31/05/17 00:00:00	1022													
BH02	01/06/17 00:00:00	1020													
BH02	02/06/17 00:00:00	1016													
BH02	02/06/17 13:40:00	1010	0.35								0.0	20			
BH02	02/06/17 13:41:00										0.0				
BH02	02/06/17 13:42:00										0.0				
BH02	02/06/17 13:43:00										0.0				
BH02	02/06/17 13:44:00										0.0				
BH02	02/06/17 13:45:00			0.0	0.1	19.8	1.0	0	0	9.9					
BH02	02/06/17 13:46:00			0.0	0.1	19.9	1.0	0	0	8.2					
BH02	02/06/17 13:47:00			0.0	0.1	19.9	1.0	0	0	6.9					
BH02	02/06/17 13:48:00			0.0	0.1	19.9	1.0	0	0	6.3					
BH02	02/06/17 13:49:00			0.0	0.1	19.9	1.0	0	0	6.1					
BH02	02/06/17 13:50:00												2.45		
remarks # denotes result exceeding capacity of gas monitoring equipment VOC - Photoionisation Detector Mini RAE 2000 measures VOC vapours with 10.6eV lamp calibrated against isobutylene.														CONTRACT 32933	CHECKED CT

Geotechnical Engineering Limited

GAS AND GROUNDWATER LEVELS

CLIENT: THAMES PROPERTIES LIMITED

SITE: COX & WYMAN BUILDING, CARDIFF ROAD, READING



Borehole /trial pit no.	date and time	barometric pressure (mb)	pressure differentiation (mm H ₂ O)	carbon dioxide (%)	methane (%)	oxygen (%)	LEL (%)	hydrogen sulphide (ppm)	carbon monoxide (ppm)	VOC (ppm)	gas flow (ltr/hr)	temperature (°C)	water level (m - bgl)	remarks	
BH02	06/06/17 00:00:00	996												Barometric Pressure Atmospherics (Benson) 
BH02	07/06/17 00:00:00	1011													
BH02	08/06/17 00:00:00	1009													
BH02	09/06/17 00:00:00	1011													
BH02	09/06/17 11:28:00		0								0.0				
BH02	09/06/17 11:29:00		0								0.0				
BH02	09/06/17 11:30:00		0								0.0				
BH02	09/06/17 11:31:00		0								0.0				
BH02	09/06/17 11:32:00		0								0.0				
BH02	09/06/17 11:33:00			0.2	0.0	20.5	0.0	0	0	0.3					
BH02	09/06/17 11:34:00			0.1	0.0	20.5	0.0	0	0	0.0					
BH02	09/06/17 11:35:00			0.0	0.0	20.5	0.0	0	0	0.0					
BH02	09/06/17 11:36:00			0.0	0.0	20.5	0.0	0	0	0.0					
BH02	09/06/17 11:37:00			0.0	0.0	20.6	0.0	0	0	0.0					
BH02	09/06/17 11:38:00			0.0	0.0	20.6	0.0	0	0	0.0					
BH02	09/06/17 11:39:00			0.0	0.0	20.6	0.0	0	0	0.0					
BH02	09/06/17 11:40:00			0.0	0.0	20.6	0.0	0	0	0.0					
BH02	09/06/17 11:41:00			0.0	0.0	20.6	0.0	0	0	0.0					
remarks															
# denotes result exceeding capacity of gas monitoring equipment														CONTRACT 32933	CHECKED CT
VOC - Photoionisation Detector Mini RAE 2000 measures VOC vapours with 10.6eV lamp calibrated against isobutylene.															



SITE: COX & WYMAN BUILDING, CARDIFF ROAD, READING

Borehole /trial pit no.	date and time	barometric pressure (mb)	pressure differentiation (mm H ₂ O)	carbon dioxide (%)	methane (%)	oxygen (%)	LEL (%)	hydrogen sulphide (ppm)	carbon monoxide (ppm)	VOC (ppm)	gas flow (litr/hr)	temperature (°C)	water level (m - bgl)	remarks
BH02	09/06/17 11:42:00			0.0	0.0	20.6	0.0	0	0	0.0			2.48	
BH02	09/06/17 11:43:00													
remarks														
# denotes result exceeding capacity of gas monitoring equipment														
VOC - Photoionisation Detector Mini RAE 2000 measures VOC vapours with 10.6eV lamp calibrated against isobutylene.														
													CONTRACT	CHECKED
													32933	CT

Geotechnical Engineering Limited

GAS AND GROUNDWATER LEVELS

CLIENT: THAMES PROPERTIES LIMITED

SITE: COX & WYMAN BUILDING, CARDIFF ROAD, READING



Borehole /trial pit no.	date and time	barometric pressure (mb)	pressure differentiation (mm H ₂ O)	carbon dioxide (%)	methane (%)	oxygen (%)	LEL (%)	hydrogen sulphide (ppm)	carbon monoxide (ppm)	VOC (ppm)	gas flow (ltr/hr)	temperature (°C)	water level (m - bgl)	remarks
BH03	02/05/17 00:00:00	1019												Barometric Pressure Atmospherics (Benson)
BH03	03/05/17 00:00:00	1023												Barometric Pressure Atmospherics (Benson)
BH03	04/05/17 00:00:00	1023												Barometric Pressure Atmospherics (Benson)
BH03	05/05/17 00:00:00	1021												Barometric Pressure Atmospherics (Benson)
BH03	05/05/17 14:13:00	1017										16		Barometric Pressure Atmospherics (Benson)
BH03	05/05/17 14:14:00		0								0.0			Barometric Pressure Atmospherics (Benson)
BH03	05/05/17 14:15:00		0								0.0			Barometric Pressure Atmospherics (Benson)
BH03	05/05/17 14:16:00		0								0.0			Barometric Pressure Atmospherics (Benson)
BH03	05/05/17 14:17:00		0								0.0			Barometric Pressure Atmospherics (Benson)
BH03	05/05/17 14:18:00		0								0.0			Barometric Pressure Atmospherics (Benson)
BH03	05/05/17 14:19:00			0.2	0.0	20.7	0.0	0	0	0.0				Barometric Pressure Atmospherics (Benson)
BH03	05/05/17 14:20:00			0.0	0.0	20.9	0.0	0	0	0.0				Barometric Pressure Atmospherics (Benson)
BH03	05/05/17 14:21:00			0.0	0.0	20.9	0.0	0	0	0.0				Barometric Pressure Atmospherics (Benson)
BH03	05/05/17 14:22:00			0.0	0.0	20.9	0.0	0	0	0.0				Barometric Pressure Atmospherics (Benson)
BH03	05/05/17 14:23:00			0.0	0.0	20.9	0.0	0	0	0.0				Barometric Pressure Atmospherics (Benson)
BH03	05/05/17 14:24:00			0.0	0.0	20.9	0.0	0	0	0.0				Barometric Pressure Atmospherics (Benson)
BH03	05/05/17 14:25:00			0.0	0.0	20.9	0.0	0	0	0.0				Barometric Pressure Atmospherics (Benson)
BH03	05/05/17 14:26:00			0.0	0.0	20.9	0.0	0	0	0.0				Barometric Pressure Atmospherics (Benson)
remarks # denotes result exceeding capacity of gas monitoring equipment VOC - Photoionisation Detector Mini RAE 2000 measures VOC vapours with 10.6eV lamp calibrated against isobutylene.														
													CONTRACT 32933	CHECKED CT

Geotechnical Engineering Limited

GAS AND GROUNDWATER LEVELS

CLIENT: THAMES PROPERTIES LIMITED

SITE: COX & WYMAN BUILDING, CARDIFF ROAD, READING



Borehole /trial pit no.	date and time	barometric pressure (mb)	pressure differentiation (mm H ₂ O)	carbon dioxide (%)	methane (%)	oxygen (%)	LEL (%)	hydrogen sulphide (ppm)	carbon monoxide (ppm)	VOC (ppm)	gas flow (ltr/hr)	temperature (°C)	water level (m - bgl)	remarks
BH03	05/05/17 14:27:00			0.0	0.0	20.9	0.0	0	0	0.0				Barometric Pressure Atmospherics (Benson) 
BH03	05/05/17 14:28:00			0.0	0.0	20.9	0.0	0	0	0.0				
BH03	05/05/17 14:29:00													
BH03	06/05/17 00:00:00	1014												
BH03	07/05/17 00:00:00	1021												
BH03	08/05/17 00:00:00	1027												
BH03	09/05/17 00:00:00	1023												
BH03	09/05/17 13:49:00	1020										15		
BH03	09/05/17 13:50:00		0								0.0			
BH03	09/05/17 13:51:00		0								0.0			
BH03	09/05/17 13:52:00		0								0.0			
BH03	09/05/17 13:53:00		0								0.0			
BH03	09/05/17 13:54:00		0								0.0			
BH03	09/05/17 13:55:00			0.1	0.0	20.8	0.0	0	0	0.0				
BH03	09/05/17 13:56:00			0.2	0.0	20.8	0.0	0	0	0.0				
BH03	09/05/17 13:57:00			0.5	0.0	20.6	0.0	0	0	0.0				
BH03	09/05/17 13:58:00			0.4	0.0	20.7	0.0	0	0	0.0				
BH03	09/05/17 13:59:00			0.3	0.0	20.8	0.0	0	0	0.0				
remarks # denotes result exceeding capacity of gas monitoring equipment VOC - Photoionisation Detector Mini RAE 2000 measures VOC vapours with 10.6eV lamp calibrated against isobutylene.														
													CONTRACT 32933	CHECKED CT

Geotechnical Engineering Limited

GAS AND GROUNDWATER LEVELS

CLIENT: THAMES PROPERTIES LIMITED

SITE: COX & WYMAN BUILDING, CARDIFF ROAD, READING



Borehole /trial pit no.	date and time	barometric pressure (mb)	pressure differentiation (mm H ₂ O)	carbon dioxide (%)	methane (%)	oxygen (%)	LEL (%)	hydrogen sulphide (ppm)	carbon monoxide (ppm)	VOC (ppm)	gas flow (ltr/hr)	temperature (°C)	water level (m - bgl)	remarks					
BH03	09/05/17 14:00:00	1023		0.2	0.0	20.8	0.0	0	0	0.0	0.0	12	2.35	Barometric Pressure Atmospherics (Benson) Showers					
BH03	09/05/17 14:01:00			0.2	0.0	20.8	0.0	0	0	0.0									
BH03	09/05/17 14:02:00			0.2	0.0	20.9	0.0	0	0	0.0									
BH03	09/05/17 14:03:00	1017		0.0	0.0	20.9	0.0	0	0	0.0									
BH03	09/05/17 14:04:00			0.1	0.0	20.9	0.0	0	0	0.0									
BH03	09/05/17 14:05:00			1013															
BH03	16/05/17 00:00:00	1023																	
BH03	17/05/17 00:00:00	1017																	
BH03	18/05/17 00:00:00	1013																	
BH03	19/05/17 00:00:00	1012																	
BH03	19/05/17 09:49:00	1003																	
BH03	19/05/17 09:50:00		0																
BH03	19/05/17 09:51:00																		0
BH03	19/05/17 09:52:00																		0
BH03	19/05/17 09:53:00		0																
BH03	19/05/17 09:54:00																		0
BH03	19/05/17 09:55:00																		0.5
BH03	19/05/17 09:56:00			0.3	0.0	20.6	0.0	0	0	0.0									
remarks	# denotes result exceeding capacity of gas monitoring equipment VOC - Photoionisation Detector Mini RAE 2000 measures VOC vapours with 10.6eV lamp calibrated against isobutylene.																		
CONTRACT 32933													CHECKED CT						

Geotechnical Engineering Limited

GAS AND GROUNDWATER LEVELS

CLIENT: THAMES PROPERTIES LIMITED

SITE: COX & WYMAN BUILDING, CARDIFF ROAD, READING



Borehole /trial pit no.	date and time	barometric pressure (mb)	pressure differentiation (mm H ₂ O)	carbon dioxide (%)	methane (%)	oxygen (%)	LEL (%)	hydrogen sulphide (ppm)	carbon monoxide (ppm)	VOC (ppm)	gas flow (ltr/hr)	temperature (°C)	water level (m - bgl)	remarks	
BH03	19/05/17 09:57:00			0.1	0.0	20.6	0.0	0	0	0.0				Barometric Pressure Atmospherics (Benson) 26 0.0 0.0 0.0 0.0 2.22	
BH03	19/05/17 09:58:00			0.1	0.0	20.6	0.0	0	0	0.0					
BH03	19/05/17 09:59:00			0.0	0.0	20.6	0.0	0	0	0.0					
BH03	19/05/17 10:00:00			0.0	0.0	20.6	0.0	0	0	0.0					
BH03	19/05/17 10:01:00			0.0	0.0	20.6	0.0	0	0	0.0					
BH03	19/05/17 10:02:00			0.0	0.0	20.6	0.0	0	0	0.0					
BH03	19/05/17 10:03:00			0.0	0.0	20.6	0.0	0	0	0.0					
BH03	19/05/17 10:04:00			0.0	0.0	20.6	0.0	0	0	0.0					
BH03	19/05/17 10:05:00														
BH03	23/05/17 00:00:00	1021													
BH03	24/05/17 00:00:00	1026													
BH03	25/05/17 00:00:00	1023													
BH03	26/05/17 00:00:00	1017													
BH03	26/05/17 12:30:00	1014													
BH03	26/05/17 12:31:00		0								0.0				
BH03	26/05/17 12:32:00		0								0.0				
BH03	26/05/17 12:33:00		0								0.0				
BH03	26/05/17 12:34:00		0								0.0				
remarks # denotes result exceeding capacity of gas monitoring equipment VOC - Photoionisation Detector Mini RAE 2000 measures VOC vapours with 10.6eV lamp calibrated against isobutylene.														CONTRACT 32933	CHECKED CT

Geotechnical Engineering Limited

GAS AND GROUNDWATER LEVELS

CLIENT: THAMES PROPERTIES LIMITED

SITE: COX & WYMAN BUILDING, CARDIFF ROAD, READING



Borehole /trial pit no.	date and time	barometric pressure (mb)	pressure differentiation (mm H ₂ O)	carbon dioxide (%)	methane (%)	oxygen (%)	LEL (%)	hydrogen sulphide (ppm)	carbon monoxide (ppm)	VOC (ppm)	gas flow (ltr/hr)	temperature (°C)	water level (m - bgl)	remarks	
BH03	26/05/17 12:35:00		0								0.0			Barometric Pressure Atmospherics (Benson) 
BH03	26/05/17 12:36:00			0.2	0.0	20.8	0.0	0	0	0.0					
BH03	26/05/17 12:37:00			0.0	0.0	20.9	0.0	0	0	0.0					
BH03	26/05/17 12:38:00			0.0	0.0	20.9	0.0	0	0	0.0					
BH03	26/05/17 12:39:00			0.0	0.0	20.9	0.0	0	0	0.0					
BH03	26/05/17 12:40:00			0.0	0.0	20.9	0.0	0	0	0.0					
BH03	26/05/17 12:41:00			0.0	0.0	20.9	0.0	0	0	0.0					
BH03	26/05/17 12:42:00			0.0	0.0	20.9	0.0	0	0	0.0					
BH03	26/05/17 12:43:00			0.0	0.0	20.9	0.0	0	0	0.0					
BH03	26/05/17 12:44:00			0.0	0.0	20.9	0.0	0	0	0.0					
BH03	26/05/17 12:45:00			0.0	0.0	20.9	0.0	0	0	0.0					
BH03	26/05/17 12:46:00			0.0	0.0	20.9	0.0	0	0	0.0			2.27		
BH03	30/05/17 00:00:00	1016													
BH03	31/05/17 00:00:00	1022													
BH03	01/06/17 00:00:00	1020													
BH03	02/06/17 00:00:00	1016													
BH03	02/06/17 10:30:00	1012	-0.26								0.0	19			
BH03	02/06/17 10:31:00										0.0				
remarks # denotes result exceeding capacity of gas monitoring equipment VOC - Photoionisation Detector Mini RAE 2000 measures VOC vapours with 10.6eV lamp calibrated against isobutylene.														CONTRACT 32933	CHECKED CT

Geotechnical Engineering Limited

GAS AND GROUNDWATER LEVELS

CLIENT: THAMES PROPERTIES LIMITED

SITE: COX & WYMAN BUILDING, CARDIFF ROAD, READING



Borehole /trial pit no.	date and time	barometric pressure (mb)	pressure differentiation (mm H ₂ O)	carbon dioxide (%)	methane (%)	oxygen (%)	LEL (%)	hydrogen sulphide (ppm)	carbon monoxide (ppm)	VOC (ppm)	gas flow (ltr/hr)	temperature (°C)	water level (m - bgl)	remarks
BH03	02/06/17 10:32:00										0.0			
BH03	02/06/17 10:33:00										0.0			
BH03	02/06/17 10:34:00										0.0			
BH03	02/06/17 10:35:00			0.6	0.0	19.8	1.0	0	0	2.3				
BH03	02/06/17 10:36:00			0.6	0.0	19.8	1.0	0	0	1.6				
BH03	02/06/17 10:37:00			0.5	0.0	19.9	1.0	0	0	1.2				
BH03	02/06/17 10:38:00			0.4	0.0	20.0	1.0	0	0	1.0				
BH03	02/06/17 10:39:00			0.3	0.0	20.0	1.0	0	0	0.9				
BH03	02/06/17 10:40:00			0.3	0.0	20.1	0.0	0	0	4.4				
BH03	02/06/17 10:41:00			0.3	0.0	20.1	0.0	0	0	5.0				
BH03	02/06/17 10:42:00			0.3	0.0	20.1	0.0	0	0	5.3				
BH03	02/06/17 10:43:00			0.2	0.0	20.2	0.0	0	0	5.3				
BH03	02/06/17 10:44:00			0.2	0.0	20.2	0.0	0	0	5.2				
BH03	02/06/17 10:45:00												2.24	
BH03	06/06/17 00:00:00	996												Barometric Pressure Atmospherics (Benson)
BH03	07/06/17 00:00:00	1011												Barometric Pressure Atmospherics (Benson)
BH03	08/06/17 00:00:00	1009												Barometric Pressure Atmospherics (Benson)
BH03	09/06/17 00:00:00	1011												Barometric Pressure Atmospherics (Benson)
remarks # denotes result exceeding capacity of gas monitoring equipment VOC - Photoionisation Detector Mini RAE 2000 measures VOC vapours with 10.6eV lamp calibrated against isobutylene.														
										CONTRACT 32933		CHECKED CT		



SITE: COX & WYMAN BUILDING, CARDIFF ROAD, READING

Borehole /trial pit no.	date and time	barometric pressure (mb)	pressure differentiation (mm H ₂ O)	carbon dioxide (%)	methane (%)	oxygen (%)	LEL (%)	hydrogen sulphide (ppm)	carbon monoxide (ppm)	VOC (ppm)	gas flow (ltr/hr)	temperature (°C)	water level (m - bgl)	remarks
BH03	09/06/17 13:00:00	1008										17		
BH03	09/06/17 13:01:00		0								0.0			
BH03	09/06/17 13:02:00		0								0.0			
BH03	09/06/17 13:03:00		0								0.0			
BH03	09/06/17 13:04:00		0								0.0			
BH03	09/06/17 13:05:00		0								0.0			
BH03	09/06/17 13:06:00			0.3	0.0	20.3	0.0	0	0	0.0				
BH03	09/06/17 13:07:00			0.0	0.0	20.6	0.0	0	0	0.0				
BH03	09/06/17 13:08:00			0.0	0.0	20.6	0.0	0	0	0.0				
BH03	09/06/17 13:09:00			0.0	0.0	20.6	0.0	0	0	0.0				
BH03	09/06/17 13:10:00			0.0	0.0	20.6	0.0	0	0	0.0				
BH03	09/06/17 13:11:00			0.0	0.0	20.6	0.0	0	0	0.0				
BH03	09/06/17 13:12:00			0.0	0.0	20.6	0.0	0	0	0.0				
BH03	09/06/17 13:13:00			0.0	0.0	20.6	0.0	0	0	0.0				
BH03	09/06/17 13:14:00			0.0	0.0	20.6	0.0	0	0	0.0				
BH03	09/06/17 13:15:00			0.0	0.0	20.6	0.0	0	0	0.0				
BH03	09/06/17 13:16:00												2.27	
remarks	# denotes result exceeding capacity of gas monitoring equipment VOC - Photoionisation Detector Mini RAE 2000 measures VOC vapours with 10.6eV lamp calibrated against isobutylene.													
			CONTRACT		32933		CHECKED		CT					

Geotechnical Engineering Limited

GAS AND GROUNDWATER LEVELS

CLIENT: THAMES PROPERTIES LIMITED

SITE: COX & WYMAN BUILDING, CARDIFF ROAD, READING



Borehole /trial pit no.	date and time	barometric pressure (mb)	pressure differentiation (mm H ₂ O)	carbon dioxide (%)	methane (%)	oxygen (%)	LEL (%)	hydrogen sulphide (ppm)	carbon monoxide (ppm)	VOC (ppm)	gas flow (ltr/hr)	temperature (°C)	water level (m - bgl)	remarks	
WS01	02/05/17 00:00:00	1019												Barometric Pressure Atmospherics (Benson) 
WS01	03/05/17 00:00:00	1023													
WS01	04/05/17 00:00:00	1023													
WS01	05/05/17 00:00:00	1021													
WS01	05/05/17 12:00:00	1020													
WS01	05/05/17 12:01:00		0								0.0	15			
WS01	05/05/17 12:02:00		0								0.0				
WS01	05/05/17 12:03:00		0								0.0				
WS01	05/05/17 12:04:00		0								0.0				
WS01	05/05/17 12:05:00		0								0.0				
WS01	05/05/17 12:06:00			2.2	0.0	18.1	0.0	0	0	0.0					
WS01	05/05/17 12:07:00			3.3	0.0	16.6	0.0	0	0	0.0					
WS01	05/05/17 12:08:00			3.5	0.0	16.4	0.0	0	0	0.0					
WS01	05/05/17 12:09:00			5.1	0.0	14.4	0.0	0	0	0.0					
WS01	05/05/17 12:10:00			6.3	0.0	13.2	0.0	0	0	1.0					
WS01	05/05/17 12:11:00			6.6	0.0	12.7	0.0	0	0	1.4					
WS01	05/05/17 12:12:00			7.7	0.0	11.5	0.0	0	0	2.3					
WS01	05/05/17 12:13:00			8.4	0.0	10.6	0.0	0	0	3.0					
remarks # denotes result exceeding capacity of gas monitoring equipment VOC - Photoionisation Detector Mini RAE 2000 measures VOC vapours with 10.6eV lamp calibrated against isobutylene.														CONTRACT 32933	CHECKED CT

Geotechnical Engineering Limited

GAS AND GROUNDWATER LEVELS

CLIENT: THAMES PROPERTIES LIMITED

SITE: COX & WYMAN BUILDING, CARDIFF ROAD, READING



Borehole /trial pit no.	date and time	barometric pressure (mb)	pressure differentiation (mm H ₂ O)	carbon dioxide (%)	methane (%)	oxygen (%)	LEL (%)	hydrogen sulphide (ppm)	carbon monoxide (ppm)	VOC (ppm)	gas flow (ltr/hr)	temperature (°C)	water level (m - bgl)	remarks	
WS01	05/05/17 12:14:00	1014		9.3	0.0	10.6	0.0	0	0	3.3	0.0	12	Dry	Barometric Pressure Atmospherics (Benson) 
WS01	05/05/17 12:15:00			9.2	0.0	10.6	0.0	0	0	3.8					
WS01	05/05/17 12:16:00														
WS01	06/05/17 00:00:00														
WS01	07/05/17 00:00:00			1021											
WS01	08/05/17 00:00:00	1027	0								0.0	12			
WS01	09/05/17 00:00:00	1023													
WS01	09/05/17 11:10:00	1020													
WS01	09/05/17 11:11:00														
WS01	09/05/17 11:12:00														
WS01	09/05/17 11:13:00		0								0.0				
WS01	09/05/17 11:14:00		0								0.0				
WS01	09/05/17 11:15:00		0								0.0				
WS01	09/05/17 11:16:00			3.2	0.0	16.9	0.0	0	0	0.0					
WS01	09/05/17 11:17:00			4.5	0.0	15.2	0.0	0	0	0.0					
WS01	09/05/17 11:18:00			5.9	0.0	13.7	0.0	0	0	0.0					
WS01	09/05/17 11:19:00			7.0	0.0	12.3	0.0	0	0	0.9					
WS01	09/05/17 11:20:00			7.6	0.0	11.7	0.0	0	0	1.2					
remarks # denotes result exceeding capacity of gas monitoring equipment VOC - Photoionisation Detector Mini RAE 2000 measures VOC vapours with 10.6eV lamp calibrated against isobutylene.															
CONTRACT 32933												CHECKED CT			



CLIENT: THAMES PROPERTIES LIMITED

SITE: COX & WYMAN BUILDING, CARDIFF ROAD, READING

Borehole /trial pit no.	date and time	barometric pressure (mb)	pressure differentiation (mm H ₂ O)	carbon dioxide (%)	methane (%)	oxygen (%)	LEL (%)	hydrogen sulphide (ppm)	carbon monoxide (ppm)	VOC (ppm)	gas flow (litr/hr)	temperature (°C)	water level (m - bgl)	remarks
WS01	09/05/17 11:21:00			8.5	0.0	10.7	0.0	0	0	1.7				Barometric Pressure Atmospherics (Benson) Barometric Pressure Atmos



CLIENT: THAMES PROPERTIES LIMITED

SITE: COX & WYMAN BUILDING, CARDIFF ROAD, READING

[illegible]



Borehole /trial pit no.	date and time	barometric pressure (mb)	pressure differentiation (mm H ₂ O)	carbon dioxide (%)	methane (%)	oxygen (%)	LEL (%)	hydrogen sulphide (ppm)	carbon monoxide (ppm)	VOC (ppm)	gas flow (ltr/hr)	temperature (°C)	water level (m - bgl)	remarks	
WS01	26/05/17 10:43:00		0								0.0			Barometric Pressure Atmospherics (Benson) 
WS01	26/05/17 10:44:00			13.3	0.0	4.6	0.0	0	0	1.1					
WS01	26/05/17 10:45:00			13.8	0.0	4.1	0.0	0	0	0.7					
WS01	26/05/17 10:46:00			14.0	0.0	3.9	0.0	0	0	0.5					
WS01	26/05/17 10:47:00			14.1	0.0	4.0	0.0	0	0	0.0					
WS01	26/05/17 10:48:00			14.1	0.0	4.0	0.0	0	0	0.0					
WS01	26/05/17 10:49:00			12.0	0.0	6.6	0.0	0	0	0.0					
WS01	26/05/17 10:50:00			11.0	0.0	7.6	0.0	0	0	0.0					
WS01	26/05/17 10:51:00			11.4	0.0	7.3	0.0	0	0	0.0					
WS01	26/05/17 10:52:00			11.9	0.0	6.9	0.0	0	0	0.0					
WS01	26/05/17 10:53:00			12.2	0.0	6.6	0.0	0	0	0.0					
WS01	26/05/17 10:54:00												Dry		
WS01	30/05/17 00:00:00	1016													
WS01	31/05/17 00:00:00	1022													
WS01	01/06/17 00:00:00	1020													
WS01	02/06/17 00:00:00	1016										20			
WS01	02/06/17 13:15:00	1011	0.19								0.0				
WS01	02/06/17 13:16:00										0.0				
remarks														CONTRACT	CHECKED
# denotes result exceeding capacity of gas monitoring equipment														32933	CT
VOC - Photoionisation Detector Mini RAE 2000 measures VOC vapours with 10.6eV lamp calibrated against isobutylene.															

Geotechnical Engineering Limited

GAS AND GROUNDWATER LEVELS

CLIENT: THAMES PROPERTIES LIMITED

SITE: COX & WYMAN BUILDING, CARDIFF ROAD, READING



Borehole /trial pit no.	date and time	barometric pressure (mb)	pressure differentiation (mm H ₂ O)	carbon dioxide (%)	methane (%)	oxygen (%)	LEL (%)	hydrogen sulphide (ppm)	carbon monoxide (ppm)	VOC (ppm)	gas flow (ltr/hr)	temperature (°C)	water level (m - bgl)	remarks	
WS01	02/06/17 13:17:00										0.0			Barometric Pressure Atmospherics (Benson) 
WS01	02/06/17 13:18:00										0.0				
WS01	02/06/17 13:19:00										0.0				
WS01	02/06/17 13:20:00			8.1	0.0	10.3	0.0	0	0	9.9					
WS01	02/06/17 13:21:00			8.7	0.0	9.7	0.0	0	0	8.8					
WS01	02/06/17 13:22:00			9.5	0.0	9.0	0.0	0	0	7.9					
WS01	02/06/17 13:23:00			10.4	0.0	8.0	0.0	0	0	7.1					
WS01	02/06/17 13:24:00			11.2	0.0	7.2	0.0	0	0	6.7					
WS01	02/06/17 13:25:00			11.9	0.0	6.5	0.0	0	0	6.3					
WS01	02/06/17 13:26:00			12.4	0.0	6.0	0.0	0	0	6.0					
WS01	02/06/17 13:27:00			12.9	0.0	5.6	0.0	0	0	5.7					
WS01	02/06/17 13:28:00			13.1	0.0	5.3	0.0	0	0	5.7					
WS01	02/06/17 13:29:00			13.2	0.0	5.2	0.0	0	0	5.6					
WS01	02/06/17 13:30:00														
WS01	06/06/17 00:00:00	996													
WS01	07/06/17 00:00:00	1011													
WS01	08/06/17 00:00:00	1009													
WS01	09/06/17 00:00:00	1011													
remarks														CONTRACT	CHECKED
# denotes result exceeding capacity of gas monitoring equipment VOC - Photoionisation Detector Mini RAE 2000 measures VOC vapours with 10.6eV lamp calibrated against isobutylene.														32933	CT

Dry

Barometric Pressure
Atmospherics (Benson)

Barometric Pressure
Atmospherics (Benson)

Barometric Pressure
Atmospherics (Benson)

Barometric Pressure
Atmospherics (Benson)

Geotechnical Engineering Limited

GAS AND GROUNDWATER LEVELS

CLIENT: THAMES PROPERTIES LIMITED

SITE: COX & WYMAN BUILDING, CARDIFF ROAD, READING



Borehole /trial pit no.	date and time	barometric pressure (mb)	pressure differentiation (mm H ₂ O)	carbon dioxide (%)	methane (%)	oxygen (%)	LEL (%)	hydrogen sulphide (ppm)	carbon monoxide (ppm)	VOC (ppm)	gas flow (ltr/hr)	temperature (°C)	water level (m - bgl)	remarks		
WS01	09/06/17 10:27:00	1009										15				
WS01	09/06/17 10:28:00		0								0.0					
WS01	09/06/17 10:29:00		0								0.0					
WS01	09/06/17 10:30:00		0								0.0					
WS01	09/06/17 10:31:00		0								0.0					
WS01	09/06/17 10:32:00		0								0.0					
WS01	09/06/17 10:33:00			1.6	0.0	17.8	0.0	0	0	0.0						
WS01	09/06/17 10:34:00			3.4	0.0	15.8	0.0	0	0	0.0						
WS01	09/06/17 10:35:00			6.6	0.0	12.5	0.0	0	0	0.0						
WS01	09/06/17 10:36:00			8.5	0.0	10.1	0.0	0	0	0.0						
WS01	09/06/17 10:37:00			9.5	0.0	8.6	0.0	0	0	0.0						
WS01	09/06/17 10:38:00			11.2	0.0	6.7	0.0	0	0	0.0						
WS01	09/06/17 10:39:00			12.0	0.0	6.7	0.0	0	0	0.0						
WS01	09/06/17 10:40:00			12.4	0.0	5.1	0.0	0	0	0.0						
WS01	09/06/17 10:41:00			12.5	0.0	4.9	0.0	0	0	0.0						
WS01	09/06/17 10:42:00			12.8	0.0	4.5	0.0	0	0	0.0						
WS01	09/06/17 10:43:00												Dry			
remarks																
# denotes result exceeding capacity of gas monitoring equipment															CONTRACT 32933	CHECKED CT
VOC - Photoionisation Detector Mini RAE 2000 measures VOC vapours with 10.6eV lamp calibrated against isobutylene.																



CLIENT: THAMES PROPERTIES LIMITED

SITE: COX & WYMAN BUILDING, CARDIFF ROAD, READING

Borehole /trial pit no.	date and time	barometric pressure (mb)	pressure differentiation (mm H ₂ O)	carbon dioxide (%)	methane (%)	oxygen (%)	LEL (%)	hydrogen sulphide (ppm)	carbon monoxide (ppm)	VOC (ppm)	gas flow (litr/hr)	temperature (°C)	water level (m - bgl)	remarks
WS02	02/05/17 00:00:00	1019												Barometric Pressure Atmospherics (Benson)
WS02	03/05/17 00:00:00	1023												Barometric Pressure Atmospherics (Benson)
WS02	04/05/17 00:00:00	1023												Barometric Pressure Atmospherics (Benson)
WS02	05/05/17 00:00:00	1021												Barometric Pressure Atmospherics (Benson)
WS02	05/05/17 10:50:00	1021										14		Barometric Pressure Atmospherics (Benson)
WS02	05/05/17 10:51:00		0								0.0			
WS02	05/05/17 10:52:00		0								0.0			
WS02	05/05/17 10:53:00		0								0.0			
WS02	05/05/17 10:54:00		0								0.0			
WS02	05/05/17 10:55:00		0								0.0			
WS02	05/05/17 10:56:00			0.1	0.0	20.9	0.0	0	0	0.0				
WS02	05/05/17 10:57:00			0.0	0.0	20.9	0.0	0	0	0.0				
WS02	05/05/17 10:58:00			0.0	0.0	20.9	0.0	0	0	0.0				
WS02	05/05/17 10:59:00			0.0	0.0	20.9	0.0	0	0	0.0				
WS02	05/05/17 11:00:00			0.0	0.0	20.9	0.0	0	0	0.0				
WS02	05/05/17 11:01:00			0.0	0.0	20.9	0.0	0	0	0.0				
WS02	05/05/17 11:02:00			0.0	0.0	20.9	0.0	0	0	0.0				
WS02	05/05/17 11:03:00			0.0	0.0	20.9	0.0	0	0	0.0				
remarks	# denotes result exceeding capacity of gas monitoring equipment VOC - Photoionisation Detector Mini RAE 2000 measures VOC vapours with 10.6eV lamp calibrated against isobutylene.													CHECKED
										CONTRACT				32933 CT

Geotechnical Engineering Limited

GAS AND GROUNDWATER LEVELS

CLIENT: THAMES PROPERTIES LIMITED

SITE: COX & WYMAN BUILDING, CARDIFF ROAD, READING



Borehole /trial pit no.	date and time	barometric pressure (mb)	pressure differentiation (mm H ₂ O)	carbon dioxide (%)	methane (%)	oxygen (%)	LEL (%)	hydrogen sulphide (ppm)	carbon monoxide (ppm)	VOC (ppm)	gas flow (ltr/hr)	temperature (°C)	water level (m - bgl)	remarks	
WS02	05/05/17 11:04:00			0.0	0.0	20.9	0.0	0	0	0.0				Barometric Pressure Atmospherics (Benson) 
WS02	05/05/17 11:05:00			0.0	0.0	20.9	0.0	0	0	0.0					
WS02	05/05/17 11:06:00												2.22		
WS02	06/05/17 00:00:00	1014													
WS02	07/05/17 00:00:00	1021													
WS02	08/05/17 00:00:00	1027													
WS02	09/05/17 00:00:00	1023													
WS02	09/05/17 10:31:00	1021										11			
WS02	09/05/17 10:32:00		0								0.0				
WS02	09/05/17 10:33:00		0								0.0				
WS02	09/05/17 10:34:00		0								0.0				
WS02	09/05/17 10:35:00		0								0.0				
WS02	09/05/17 10:36:00		0								0.0				
WS02	09/05/17 10:37:00			0.0	0.0	20.9	0.0	0	0	0.5					
WS02	09/05/17 10:38:00			0.0	0.0	20.9	0.0	0	0	0.3					
WS02	09/05/17 10:39:00			0.0	0.0	20.9	0.0	0	0	0.4					
WS02	09/05/17 10:40:00			0.0	0.0	20.9	0.0	0	0	0.4					
WS02	09/05/17 10:41:00			0.0	0.0	20.9	0.0	0	0	0.4					
remarks # denotes result exceeding capacity of gas monitoring equipment VOC - Photoionisation Detector Mini RAE 2000 measures VOC vapours with 10.6eV lamp calibrated against isobutylene.														CONTRACT 32933	CHECKED CT



CLIENT: THAMES PROPERTIES LIMITED

SITE: COX & WYMAN BUILDING, CARDIFF ROAD, READING

Borehole /trial pit no.	date and time	barometric pressure (mb)	pressure differentiation (mm H ₂ O)	carbon dioxide (%)	methane (%)	oxygen (%)	LEL (%)	hydrogen sulphide (ppm)	carbon monoxide (ppm)	VOC (ppm)	gas flow (litr/hr)	temperature (°C)	water level (m - bgl)	remarks
WS02	09/05/17 10:42:00			0.0	0.0	20.9	0.0	0	0	0.4				Barometric Pressure Atmospheric (Benson) Barometric Pressure Atmospheric (B

Geotechnical Engineering Limited

GAS AND GROUNDWATER LEVELS

CLIENT: THAMES PROPERTIES LIMITED

SITE: COX & WYMAN BUILDING, CARDIFF ROAD, READING



Borehole /trial pit no.	date and time	barometric pressure (mb)	pressure differentiation (mm H ₂ O)	carbon dioxide (%)	methane (%)	oxygen (%)	LEL (%)	hydrogen sulphide (ppm)	carbon monoxide (ppm)	VOC (ppm)	gas flow (ltr/hr)	temperature (°C)	water level (m - bgl)	remarks	
WS02	19/05/17 13:24:00												2.10	Stable readings	
WS02	26/05/17 13:00:00													Borehole covered by JCB access ramp and inaccessible	
remarks # denotes result exceeding capacity of gas monitoring equipment VOC - Photoionisation Detector Mini RAE 2000 measures VOC vapours with 10.6eV lamp calibrated against isobutylene.														CONTRACT 32933	CHECKED CT



CLIENT: THAMES PROPERTIES LIMITED

SITE: COX & WYMAN BUILDING, CARDIFF ROAD, READING

[illegible]

Geotechnical Engineering Limited

GAS AND GROUNDWATER LEVELS

CLIENT: THAMES PROPERTIES LIMITED

SITE: COX & WYMAN BUILDING, CARDIFF ROAD, READING



Borehole /trial pit no.	date and time	barometric pressure (mb)	pressure differentiation (mm H ₂ O)	carbon dioxide (%)	methane (%)	oxygen (%)	LEL (%)	hydrogen sulphide (ppm)	carbon monoxide (ppm)	VOC (ppm)	gas flow (ltr/hr)	temperature (°C)	water level (m - bgl)	remarks	
WS03	05/05/17 10:44:00			0.0	0.0	20.8	0.0	0	0	0.0				Barometric Pressure Atmospherics (Benson) 11 0.0 0.0 0.0 0.0 0.0	
WS03	05/05/17 10:45:00			0.0	0.0	20.8	0.0	0	0	0.0					
WS03	05/05/17 10:46:00														
WS03	06/05/17 00:00:00	1014													
WS03	07/05/17 00:00:00	1021													
WS03	08/05/17 00:00:00	1027													
WS03	09/05/17 00:00:00	1023													
WS03	09/05/17 09:40:00	1021													
WS03	09/05/17 09:41:00		0								0.0				
WS03	09/05/17 09:42:00		0								0.0				
WS03	09/05/17 09:43:00		0								0.0				
WS03	09/05/17 09:44:00		0								0.0				
WS03	09/05/17 09:45:00		0								0.0				
WS03	09/05/17 09:46:00			0.4	0.0	20.5	0.0	0	0	0.0					
WS03	09/05/17 09:47:00			0.1	0.0	20.7	0.0	0	0	0.0					
WS03	09/05/17 09:48:00			0.1	0.0	20.7	0.0	0	0	0.0					
WS03	09/05/17 09:49:00			0.1	0.0	20.7	0.0	0	0	0.0					
WS03	09/05/17 09:50:00			0.0	0.0	20.7	0.0	0	0	0.0					
remarks # denotes result exceeding capacity of gas monitoring equipment VOC - Photoionisation Detector Mini RAE 2000 measures VOC vapours with 10.6eV lamp calibrated against isobutylene.														CONTRACT 32933	CHECKED CT



CLIENT: THAMES PROPERTIES LIMITED

SITE: COX & WYMAN BUILDING, CARDIFF ROAD, READING

Borehole /trial pit no.	date and time	barometric pressure (mb)	pressure differentiation (mm H ₂ O)	carbon dioxide (%)	methane (%)	oxygen (%)	LEL (%)	hydrogen sulphide (ppm)	carbon monoxide (ppm)	VOC (ppm)	gas flow (litr/hr)	temperature (°C)	water level (m - bgl)	remarks	
WS03	09/05/17 09:51:00			0.0	0.0	20.8	0.0	0	0	0.0				Barometric Pressure Atmospherics (Benson) Showers	
WS03	09/05/17 09:52:00			0.0	0.0	20.8	0.0	0	0	0.0					
WS03	09/05/17 09:53:00			0.0	0.0	20.8	0.0	0	0	0.0					
WS03	09/05/17 09:54:00			0.0	0.0	20.8	0.0	0	0	0.0					
WS03	09/05/17 09:55:00			0.0	0.0	20.8	0.0	0	0	0.0					
WS03	09/05/17 09:56:00												2.72		
WS03	16/05/17 00:00:00	1023													
WS03	17/05/17 00:00:00	1017													
WS03	18/05/17 00:00:00	1013													
WS03	19/05/17 00:00:00	1012										16			
WS03	19/05/17 12:31:00	1005													
WS03	19/05/17 12:32:00		0								0.0				
WS03	19/05/17 12:33:00		0								0.0				
WS03	19/05/17 12:34:00		0								0.0				
WS03	19/05/17 12:35:00		0								0.0				
WS03	19/05/17 12:36:00		0								0.0				
WS03	19/05/17 12:37:00			1.3	0.0	20.2	0.0	0	0	0.0					
WS03	19/05/17 12:38:00			0.8	0.0	19.7	0.0	0	0	0.0					
remarks	# denotes result exceeding capacity of gas monitoring equipment VOC - Photoionisation Detector Mini RAE 2000 measures VOC vapours with 10.6eV lamp calibrated against isobutylene.													CONTRACT 32933	CHECKED CT

Borehole /trial pit no.	date and time	barometric pressure (mb)	pressure differentiation (mm H ₂ O)	carbon dioxide (%)	methane (%)	oxygen (%)	LEL (%)	hydrogen sulphide (ppm)	carbon monoxide (ppm)	VOC (ppm)	gas flow (ltr/hr)	temperature (°C)	water level (m - bgl)	remarks
WS03	19/05/17 12:39:00			0.6	0.0	20.0	0.0	0	0	0.0				
WS03	19/05/17 12:40:00			0.5	0.0	20.0	0.0	0	0	0.0				
WS03	19/05/17 12:41:00			0.5	0.0	20.0	0.0	0	0	0.0				
WS03	19/05/17 12:42:00			0.4	0.0	20.1	0.0	0	0	0.0				
WS03	19/05/17 12:43:00			0.3	0.0	20.3	0.0	0	0	0.0				
WS03	19/05/17 12:44:00			0.2	0.0	20.4	0.0	0	0	0.0				
WS03	19/05/17 12:45:00			0.2	0.0	20.5	0.0	0	0	0.0				
WS03	19/05/17 12:46:00			0.2	0.0	20.5	0.0	0	0	0.0				
WS03	19/05/17 12:47:00													
WS03	23/05/17 00:00:00	1021												Barometric Pressure Atmospheric (Benson)
WS03	24/05/17 00:00:00	1026												Barometric Pressure Atmospheric (Benson)
WS03	25/05/17 00:00:00	1023												Barometric Pressure Atmospheric (Benson)
WS03	26/05/17 00:00:00	1017												Barometric Pressure Atmospheric (Benson)
WS03	26/05/17 11:24:00	1016												Barometric Pressure Atmospheric (Benson)
WS03	26/05/17 11:25:00		0								0.0	19		
WS03	26/05/17 11:26:00		0								0.0			
WS03	26/05/17 11:27:00		0								0.0			
WS03	26/05/17 11:28:00		0								0.0			
remarks	# denotes result exceeding capacity of gas monitoring equipment VOC - Photoionisation Detector Mini RAE 2000 measures VOC vapours with 10.6eV lamp calibrated against isobutylene.													
		CONTRACT 32933											CHECKED CT	



SITE: COX & WYMAN BUILDING, CARDIFF ROAD, READING

Borehole /trial pit no.	date and time	barometric pressure (mb)	pressure differentiation (mm H ₂ O)	carbon dioxide (%)	methane (%)	oxygen (%)	LEL (%)	hydrogen sulphide (ppm)	carbon monoxide (ppm)	VOC (ppm)	gas flow (litr/hr)	temperature (°C)	water level (m - bgl)	remarks	
WS03	26/05/17 11:29:00		0								0.0			Barometric Pressure Atmospheric (Benson) 
WS03	26/05/17 11:30:00			0.1	0.0	20.8	0.0	0	0	0.0					
WS03	26/05/17 11:31:00			0.2	0.0	20.8	0.0	0	0	0.0					
WS03	26/05/17 11:32:00			0.0	0.0	20.9	0.0	0	0	0.0					
WS03	26/05/17 11:33:00			0.0	0.0	20.9	0.0	0	0	0.0					
WS03	26/05/17 11:34:00			0.0	0.0	20.9	0.0	0	0	0.0					
WS03	26/05/17 11:35:00			0.0	0.0	20.9	0.0	0	0	0.0					
WS03	26/05/17 11:36:00			0.0	0.0	20.9	0.0	0	0	0.0					
WS03	26/05/17 11:37:00			0.0	0.0	20.9	0.0	0	0	0.0					
WS03	26/05/17 11:38:00			0.0	0.0	20.9	0.0	0	0	0.0					
WS03	26/05/17 11:39:00			0.0	0.0	20.9	0.0	0	0	0.0					
WS03	26/05/17 11:40:00												2.68		
WS03	30/05/17 00:00:00	1016													
WS03	31/05/17 00:00:00	1022													
WS03	01/06/17 00:00:00	1020													
WS03	02/06/17 00:00:00	1016													
WS03	02/06/17 11:20:00	1012	-0.27								0.0	18			
WS03	02/06/17 11:21:00										0.0				
remarks	# denotes result exceeding capacity of gas monitoring equipment VOC - Photoionisation Detector Mini RAE 2000 measures VOC vapours with 10.6eV lamp calibrated against isobutylene.													CONTRACT	CHECKED
													32933	CT	

Geotechnical Engineering Limited

GAS AND GROUNDWATER LEVELS

CLIENT: THAMES PROPERTIES LIMITED

SITE: COX & WYMAN BUILDING, CARDIFF ROAD, READING



Borehole /trial pit no.	date and time	barometric pressure (mb)	pressure differentiation (mm H ₂ O)	carbon dioxide (%)	methane (%)	oxygen (%)	LEL (%)	hydrogen sulphide (ppm)	carbon monoxide (ppm)	VOC (ppm)	gas flow (ltr/hr)	temperature (°C)	water level (m - bgl)	remarks
WS03	02/06/17 11:22:00										0.0			
WS03	02/06/17 11:23:00										0.0			
WS03	02/06/17 11:24:00										0.0			
WS03	02/06/17 11:25:00			0.4	0.0	20.2	0.0	0	0	9.6				
WS03	02/06/17 11:26:00			0.4	0.0	20.2	0.0	0	0	8.1				
WS03	02/06/17 11:27:00			0.3	0.0	20.3	0.0	0	0	6.9				
WS03	02/06/17 11:28:00			0.2	0.0	20.4	0.0	0	0	6.4				
WS03	02/06/17 11:29:00			0.2	0.0	20.4	0.0	0	0	6.1				
WS03	02/06/17 11:30:00			0.3	0.0	20.4	0.0	0	0	5.8				
WS03	02/06/17 11:31:00			0.3	0.0	20.4	0.0	0	0	5.5				
WS03	02/06/17 11:32:00			0.3	0.0	20.4	0.0	0	0	5.4				
WS03	02/06/17 11:33:00			0.2	0.0	20.5	0.0	0	0	5.3				
WS03	02/06/17 11:34:00			0.2	0.0	20.5	0.0	0	0	5.2				
WS03	02/06/17 11:35:00												2.67	
WS03	06/06/17 00:00:00	996												Barometric Pressure Atmospherics (Benson)
WS03	07/06/17 00:00:00	1011												Barometric Pressure Atmospherics (Benson)
WS03	08/06/17 00:00:00	1009												Barometric Pressure Atmospherics (Benson)
WS03	09/06/17 00:00:00	1011												Barometric Pressure Atmospherics (Benson)
remarks # denotes result exceeding capacity of gas monitoring equipment VOC - Photoionisation Detector Mini RAE 2000 measures VOC vapours with 10.6eV lamp calibrated against isobutylene.													CONTRACT 32933	CHECKED CT

Geotechnical Engineering Limited

GAS AND GROUNDWATER LEVELS

CLIENT: THAMES PROPERTIES LIMITED

SITE: COX & WYMAN BUILDING, CARDIFF ROAD, READING



Borehole /trial pit no.	date and time	barometric pressure (mb)	pressure differentiation (mm H ₂ O)	carbon dioxide (%)	methane (%)	oxygen (%)	LEL (%)	hydrogen sulphide (ppm)	carbon monoxide (ppm)	VOC (ppm)	gas flow (ltr/hr)	temperature (°C)	water level (m - bgl)	remarks	
WS03	09/06/17 11:54:00	1008										16			
WS03	09/06/17 11:55:00		0								0.0				
WS03	09/06/17 11:56:00		0								0.0				
WS03	09/06/17 11:57:00		0								0.0				
WS03	09/06/17 11:58:00		0								0.0				
WS03	09/06/17 11:59:00		0								0.0				
WS03	09/06/17 12:00:00			1.3	0.0	19.2	0.0	0	0	0.0					
WS03	09/06/17 12:01:00			1.1	0.0	19.3	0.0	0	0	0.0					
WS03	09/06/17 12:02:00			1.0	0.0	19.4	0.0	0	0	0.0					
WS03	09/06/17 12:03:00			0.8	0.0	19.7	0.0	0	0	0.0					
WS03	09/06/17 12:04:00			1.0	0.0	19.4	0.0	0	0	0.0					
WS03	09/06/17 12:05:00			1.2	0.0	19.3	0.0	0	0	0.0					
WS03	09/06/17 12:06:00			0.8	0.0	19.6	0.0	0	0	0.0					
WS03	09/06/17 12:07:00			0.7	0.0	19.8	0.0	0	0	0.0					
WS03	09/06/17 12:08:00			0.9	0.0	19.6	0.0	0	0	0.0					
WS03	09/06/17 12:09:00			0.9	0.0	19.6	0.0	0	0	0.0			2.64		
WS03	09/06/17 12:10:00														
remarks # denotes result exceeding capacity of gas monitoring equipment VOC - Photoionisation Detector Mini RAE 2000 measures VOC vapours with 10.6eV lamp calibrated against isobutylene.														CONTRACT 32933	CHECKED CT



CLIENT: THAMES PROPERTIES LIMITED

SITE: COX & WYMAN BUILDING, CARDIFF ROAD, READING

Borehole /trial pit no.	date and time	barometric pressure (mb)	pressure differentiation (mm H ₂ O)	carbon dioxide (%)	methane (%)	oxygen (%)	LEL (%)	hydrogen sulphide (ppm)	carbon monoxide (ppm)	VOC (ppm)	gas flow (litr/hr)	temperature (°C)	water level (m - bgl)	remarks
WS04	02/05/17 00:00:00	1019												Barometric Pressure Atmospherics (Benson)
WS04	03/05/17 00:00:00	1023												Barometric Pressure Atmospherics (Benson)
WS04	04/05/17 00:00:00	1023												Barometric Pressure Atmospherics (Benson)
WS04	05/05/17 00:00:00	1021												Barometric Pressure Atmospherics (Benson)
WS04	05/05/17 14:41:00	1016										18		Barometric Pressure Atmospherics (Benson)
WS04	05/05/17 14:42:00		0								0.0			
WS04	05/05/17 14:43:00		0								0.0			
WS04	05/05/17 14:44:00		0								0.0			
WS04	05/05/17 14:45:00		0								0.0			
WS04	05/05/17 14:46:00		0								0.0			
WS04	05/05/17 14:47:00			0.2	0.0	20.7	0.0	0	0	0.4				
WS04	05/05/17 14:48:00			0.2	0.0	20.6	0.0	0	0	0.9				
WS04	05/05/17 14:49:00			0.2	0.0	20.6	0.0	0	0	1.0				
WS04	05/05/17 14:50:00			0.2	0.0	20.7	0.0	0	0	1.1				
WS04	05/05/17 14:51:00			0.3	0.0	20.6	0.0	0	0	1.5				
WS04	05/05/17 14:52:00			0.3	0.0	20.7	0.0	0	0	1.6				
WS04	05/05/17 14:53:00			0.3	0.0	20.6	0.0	0	0	1.7				
WS04	05/05/17 14:54:00			0.3	0.0	20.6	0.0	0	0	1.5				
remarks # denotes result exceeding capacity of gas monitoring equipment VOC - Photoionisation Detector Mini RAE 2000 measures VOC vapours with 10.6eV lamp calibrated against isobutylene.														
													CONTRACT 32933	CHECKED CT



CLIENT: THAMES PROPERTIES LIMITED

SITE: COX & WYMAN BUILDING, CARDIFF ROAD, READING

Borehole /trial pit no.	date and time	barometric pressure (mb)	pressure differentiation (mm H ₂ O)	carbon dioxide (%)	methane (%)	oxygen (%)	LEL (%)	hydrogen sulphide (ppm)	carbon monoxide (ppm)	VOC (ppm)	gas flow (ltr/hr)	temperature (°C)	water level (m - bgl)	remarks	
WS04	05/05/17 14:55:00			0.3	0.0	20.5	0.0	0	0	1.9				Barometric Pressure Atmospherics (Benson) 
WS04	05/05/17 14:56:00			0.2	0.0	20.6	0.0	0	0	1.8					
WS04	05/05/17 14:57:00														
WS04	06/05/17 00:00:00	1014													
WS04	07/05/17 00:00:00	1021													
WS04	08/05/17 00:00:00	1027													
WS04	09/05/17 00:00:00	1023													
WS04	09/05/17 11:33:00	1020										14			
WS04	09/05/17 11:34:00		0								0.0				
WS04	09/05/17 11:35:00		0								0.0				
WS04	09/05/17 11:36:00		0								0.0				
WS04	09/05/17 11:37:00		0								0.0				
WS04	09/05/17 11:38:00		0								0.0				
WS04	09/05/17 11:39:00			0.1	0.0	20.8	0.0	0	0	0.0					
WS04	09/05/17 11:40:00			0.1	0.0	20.8	0.0	0	0	0.0					
WS04	09/05/17 11:41:00			0.1	0.0	20.8	0.0	0	0	0.0					
WS04	09/05/17 11:42:00			0.1	0.0	20.8	0.0	0	0	0.0					
WS04	09/05/17 11:43:00			0.1	0.0	20.8	0.0	0	0	0.0					
remarks														CONTRACT	CHECKED
# denotes result exceeding capacity of gas monitoring equipment														32933	CT
VOC - Photoionisation Detector Mini RAE 2000 measures VOC vapours with 10.6eV lamp calibrated against isobutylene.															

Geotechnical Engineering Limited

GAS AND GROUNDWATER LEVELS

CLIENT: THAMES PROPERTIES LIMITED

SITE: COX & WYMAN BUILDING, CARDIFF ROAD, READING



Borehole /trial pit no.	date and time	barometric pressure (mb)	pressure differentiation (mm H ₂ O)	carbon dioxide (%)	methane (%)	oxygen (%)	LEL (%)	hydrogen sulphide (ppm)	carbon monoxide (ppm)	VOC (ppm)	gas flow (ltr/hr)	temperature (°C)	water level (m - bgl)	remarks	
WS04	09/05/17 11:44:00	1023	0	0.1	0.0	20.8	0.0	0	0	0.0	0.0	12	Dry	Stable readings	
WS04	09/05/17 11:45:00														
WS04	16/05/17 00:00:00														
WS04	17/05/17 00:00:00														
WS04	18/05/17 00:00:00	1013												Barometric Pressure Atmospherics (Benson)	
WS04	19/05/17 00:00:00	1012												Barometric Pressure Atmospherics (Benson)	
WS04	19/05/17 10:25:00	1004												Barometric Pressure Atmospherics (Benson) Showers	
WS04	19/05/17 10:26:00		0								0.0				
WS04	19/05/17 10:27:00		0								0.0				
WS04	19/05/17 10:28:00		0								0.0				
WS04	19/05/17 10:29:00		0								0.0				
WS04	19/05/17 10:30:00		0								0.0				
WS04	19/05/17 10:31:00			0.1	0.0	20.6	0.0	0	0	0.0					
WS04	19/05/17 10:32:00			0.1	0.0	20.6	0.0	0	0	0.0					
WS04	19/05/17 10:33:00			0.1	0.0	20.6	0.0	0	0	0.0					
WS04	19/05/17 10:34:00			0.3	0.0	20.4	0.0	0	0	0.0					
WS04	19/05/17 10:35:00			0.5	0.0	20.2	0.0	0	0	0.0					
WS04	19/05/17 10:36:00			0.6	0.0	20.1	0.0	0	0	0.0					
remarks															
# denotes result exceeding capacity of gas monitoring equipment															
VOC - Photoionisation Detector Mini RAE 2000 measures VOC vapours with 10.6eV lamp calibrated against isobutylene.															
													CONTRACT 32933		CHECKED CT

ACT	CHECKED
3:3	CT

remarks	# denotes result exceeding capacity of gas monitoring equipment
VOC - Photionisation Detector Mini RAE 2000 measures VOC vapours with 10.6eV lamp calibrated against isobutylene.	

Geotechnical Engineering Limited

GAS AND GROUNDWATER LEVELS

CLIENT: THAMES PROPERTIES LIMITED

SITE: COX & WYMAN BUILDING, CARDIFF ROAD, READING



Borehole /trial pit no.	date and time	barometric pressure (mb)	pressure differentiation (mm H ₂ O)	carbon dioxide (%)	methane (%)	oxygen (%)	LEL (%)	hydrogen sulphide (ppm)	carbon monoxide (ppm)	VOC (ppm)	gas flow (ltr/hr)	temperature (°C)	water level (m - bgl)	remarks
WS04	26/05/17 13:01:00			0.6	0.0	20.1	0.0	0	0	0.0				
WS04	26/05/17 13:02:00			0.6	0.0	20.2	0.0	0	0	0.0				
WS04	26/05/17 13:03:00			0.6	0.0	20.2	0.0	0	0	0.0				
WS04	26/05/17 13:04:00			0.6	0.0	20.2	0.0	0	0	0.0				
WS04	26/05/17 13:05:00			0.5	0.0	20.2	0.0	0	0	0.0				
WS04	26/05/17 13:06:00			0.6	0.0	20.2	0.0	0	0	0.0				
WS04	26/05/17 13:07:00			0.6	0.0	20.3	0.0	0	0	0.0				
WS04	26/05/17 13:08:00													Dry
WS04	30/05/17 00:00:00	1016												Barometric Pressure Atmospherics (Benson)
WS04	31/05/17 00:00:00	1022												Barometric Pressure Atmospherics (Benson)
WS04	01/06/17 00:00:00	1020												Barometric Pressure Atmospherics (Benson)
WS04	02/06/17 00:00:00	1016												Barometric Pressure Atmospherics (Benson)
WS04	02/06/17 10:10:00	1013	-0.52								0.1	18		
WS04	02/06/17 10:11:00										0.0			
WS04	02/06/17 10:12:00										0.0			
WS04	02/06/17 10:13:00										0.0			
WS04	02/06/17 10:14:00										0.0			
WS04	02/06/17 10:15:00			0.4	0.0	19.7	1.0	0	0	14.7				
remarks # denotes result exceeding capacity of gas monitoring equipment VOC - Photoionisation Detector Mini RAE 2000 measures VOC vapours with 10.6eV lamp calibrated against isobutylene.														
CONTRACT 32933										CHECKED CT				

Geotechnical Engineering Limited

GAS AND GROUNDWATER LEVELS

CLIENT: THAMES PROPERTIES LIMITED

SITE: COX & WYMAN BUILDING, CARDIFF ROAD, READING



Borehole /trial pit no.	date and time	barometric pressure (mb)	pressure differentiation (mm H ₂ O)	carbon dioxide (%)	methane (%)	oxygen (%)	LEL (%)	hydrogen sulphide (ppm)	carbon monoxide (ppm)	VOC (ppm)	gas flow (ltr/hr)	temperature (°C)	water level (m - bgl)	remarks
WS04	02/06/17 10:16:00			0.5	0.0	19.6	0.0	0	0	11.3				
WS04	02/06/17 10:17:00			0.7	0.0	19.5	0.0	0	0	10.0				
WS04	02/06/17 10:18:00			0.7	0.0	19.4	0.0	0	0	9.5				
WS04	02/06/17 10:19:00			0.9	0.0	19.2	0.0	0	0	8.6				
WS04	02/06/17 10:20:00			0.9	0.1	19.2	0.0	0	0	8.1				
WS04	02/06/17 10:21:00			0.9	0.0	19.2	0.0	0	0	7.9				
WS04	02/06/17 10:22:00			0.9	0.0	19.3	0.0	0	0	7.6				
WS04	02/06/17 10:23:00			0.9	0.0	19.3	0.0	0	0	7.4				
WS04	02/06/17 10:24:00			0.9	0.0	19.3	0.0	0	0	7.3				
WS04	02/06/17 10:25:00													
WS04	06/06/17 00:00:00	996												
WS04	07/06/17 00:00:00	1011												
WS04	08/06/17 00:00:00	1009												
WS04	09/06/17 00:00:00	1011												
WS04	09/06/17 13:27:00	1008										17		
WS04	09/06/17 13:28:00		0								0.0			
WS04	09/06/17 13:29:00		-1								-0.3			
WS04	09/06/17 13:30:00		0								0.0			
remarks														
# denotes result exceeding capacity of gas monitoring equipment														
VOC - Photoionisation Detector Mini RAE 2000 measures VOC vapours with 10.6eV lamp calibrated against isobutylene.														
										CONTRACT			CHECKED	
										32933			CT	

Barometric Pressure
Atmospherics (Benson)
Barometric Pressure
Atmospherics (Benson)
Barometric Pressure
Atmospherics (Benson)
Barometric Pressure
Atmospherics (Benson)

Geotechnical Engineering Limited

GAS AND GROUNDWATER LEVELS

CLIENT: THAMES PROPERTIES LIMITED

SITE: COX & WYMAN BUILDING, CARDIFF ROAD, READING



Borehole /trial pit no.	date and time	barometric pressure (mb)	pressure differentiation (mm H ₂ O)	carbon dioxide (%)	methane (%)	oxygen (%)	LEL (%)	hydrogen sulphide (ppm)	carbon monoxide (ppm)	VOC (ppm)	gas flow (ltr/hr)	temperature (°C)	water level (m - bgl)	remarks
WS04	09/06/17 13:31:00		-1								-0.3			
WS04	09/06/17 13:32:00		0								0.0			
WS04	09/06/17 13:33:00			0.0	0.0	20.5	0.0	0	0	0.0				
WS04	09/06/17 13:34:00			0.1	0.0	20.5	0.0	0	0	0.0				
WS04	09/06/17 13:35:00			0.2	0.0	20.4	0.0	0	0	0.0				
WS04	09/06/17 13:36:00			0.3	0.0	20.2	0.0	0	0	0.0				
WS04	09/06/17 13:37:00			0.6	0.0	20.0	0.0	0	0	0.0				
WS04	09/06/17 13:38:00			0.6	0.0	19.9	0.0	0	0	0.0				
WS04	09/06/17 13:39:00			0.6	0.0	19.9	0.0	0	0	0.0				
WS04	09/06/17 13:40:00			0.6	0.0	19.9	0.0	0	0	0.0				
WS04	09/06/17 13:41:00			0.6	0.0	19.9	0.0	0	0	0.0				
WS04	09/06/17 13:42:00			0.6	0.0	19.9	0.0	0	0	0.0				
WS04	09/06/17 13:43:00												Dry	
remarks # denotes result exceeding capacity of gas monitoring equipment VOC - Photoionisation Detector Mini RAE 2000 measures VOC vapours with 10.6eV lamp calibrated against isobutylene.														
													CONTRACT 32933	CHECKED CT

Geotechnical Engineering Limited

GAS AND GROUNDWATER LEVELS

CLIENT: THAMES PROPERTIES LIMITED

SITE: COX & WYMAN BUILDING, CARDIFF ROAD, READING



Borehole /trial pit no.	date and time	barometric pressure (mb)	pressure differentiation (mm H ₂ O)	carbon dioxide (%)	methane (%)	oxygen (%)	LEL (%)	hydrogen sulphide (ppm)	carbon monoxide (ppm)	VOC (ppm)	gas flow (ltr/hr)	temperature (°C)	water level (m - bgl)	remarks	
WS06	02/05/17 00:00:00	1019												Barometric Pressure Atmospherics (Benson) 
WS06	03/05/17 00:00:00	1023													
WS06	04/05/17 00:00:00	1023													
WS06	05/05/17 00:00:00	1021													
WS06	05/05/17 13:26:00	1018													
WS06	05/05/17 13:27:00		0								0.0	17			
WS06	05/05/17 13:28:00		0								0.0				
WS06	05/05/17 13:29:00		0								0.0				
WS06	05/05/17 13:30:00		0								0.0				
WS06	05/05/17 13:31:00		0								0.0				
WS06	05/05/17 13:32:00			0.0	0.0	20.7	0.0	0	0	0.0					
WS06	05/05/17 13:33:00			0.0	0.0	20.7	0.0	0	0	0.0					
WS06	05/05/17 13:34:00			0.0	0.0	20.7	0.0	0	0	0.0					
WS06	05/05/17 13:35:00			0.0	0.0	20.7	0.0	0	0	0.0					
WS06	05/05/17 13:36:00			0.0	0.0	20.7	0.0	0	0	0.0					
WS06	05/05/17 13:37:00			0.0	0.0	20.7	0.0	0	0	0.0					
WS06	05/05/17 13:38:00			0.0	0.0	20.7	0.0	0	0	0.0					
WS06	05/05/17 13:39:00			0.0	0.0	20.7	0.0	0	0	0.0					
remarks														CONTRACT 32933	CHECKED CT
# denotes result exceeding capacity of gas monitoring equipment															
VOC - Photoionisation Detector Mini RAE 2000 measures VOC vapours with 10.6eV lamp calibrated against isobutylene.															

Geotechnical Engineering Limited

GAS AND GROUNDWATER LEVELS

CLIENT: THAMES PROPERTIES LIMITED

SITE: COX & WYMAN BUILDING, CARDIFF ROAD, READING



Borehole /trial pit no.	date and time	barometric pressure (mb)	pressure differentiation (mm H ₂ O)	carbon dioxide (%)	methane (%)	oxygen (%)	LEL (%)	hydrogen sulphide (ppm)	carbon monoxide (ppm)	VOC (ppm)	gas flow (ltr/hr)	temperature (°C)	water level (m - bgl)	remarks
WS06	05/05/17 13:40:00	1014		0.0	0.0	20.7	0.0	0	0	0.0	0.0	11	2.30	Barometric Pressure Atmospherics (Benson) Stable readings
WS06	05/05/17 13:41:00			0.0	0.0	20.7	0.0	0	0.0					
WS06	05/05/17 13:42:00													
WS06	06/05/17 00:00:00													
WS06	07/05/17 00:00:00			1021										
WS06	08/05/17 00:00:00	1027	0								0.0			
WS06	09/05/17 00:00:00	1023												
WS06	09/05/17 09:24:00	1022												
WS06	09/05/17 09:25:00													
WS06	09/05/17 09:26:00													
WS06	09/05/17 09:27:00		0								0.0			
WS06	09/05/17 09:28:00		0								0.0			
WS06	09/05/17 09:29:00		0								0.0			
WS06	09/05/17 09:30:00			0.0	0.0	20.8	0.0	0	0	0.0				
WS06	09/05/17 09:31:00			0.0	0.0	20.8	0.0	0	0	0.0				
WS06	09/05/17 09:32:00			0.0	0.0	20.8	0.0	0	0	0.0				
WS06	09/05/17 09:33:00			0.0	0.0	20.8	0.0	0	0	0.0				
WS06	09/05/17 09:34:00			0.0	0.0	20.8	0.0	0	0	0.0				
remarks														CHECKED CT
# denotes result exceeding capacity of gas monitoring equipment VOC - Photoionisation Detector Mini RAE 2000 measures VOC vapours with 10.6eV lamp calibrated against isobutylene.														
													CONTRACT 32933	



CLIENT: THAMES PROPERTIES LIMITED

SITE: COX & WYMAN BUILDING, CARDIFF ROAD, READING

Borehole /trial pit no.	date and time	barometric pressure (mb)	pressure differentiation (mm H ₂ O)	carbon dioxide (%)	methane (%)	oxygen (%)	LEL (%)	hydrogen sulphide (ppm)	carbon monoxide (ppm)	VOC (ppm)	gas flow (litr/hr)	temperature (°C)	water level (m - bgl)	remarks
WS06	09/05/17 09:35:00												2.30	Barometric Pressure Atmospherics (Benson) Showers
WS06	16/05/17 00:00:00	1023												
WS06	17/05/17 00:00:00	1017												
WS06	18/05/17 00:00:00	1013												
WS06	19/05/17 00:00:00	1012												
WS06	19/05/17 13:42:00	1010										15		
WS06	19/05/17 13:43:00		0								0.0			
WS06	19/05/17 13:44:00		0								0.0			
WS06	19/05/17 13:45:00		0								0.0			
WS06	19/05/17 13:46:00		0								0.0			
WS06	19/05/17 13:47:00		0								0.0			
WS06	19/05/17 13:48:00			0.0	0.0	20.7	0.0	0	0	0.0				
WS06	19/05/17 13:49:00			0.0	0.0	20.9	0.0	0	0	0.0				
WS06	19/05/17 13:50:00			0.0	0.0	20.9	0.0	0	0	0.0				
WS06	19/05/17 13:51:00			0.0	0.0	20.9	0.0	0	0	0.0				
WS06	19/05/17 13:52:00			0.0	0.0	20.9	0.0	0	0	0.0				
WS06	19/05/17 13:53:00			0.0	0.0	20.9	0.0	0	0	0.0			Stable readings	
WS06	19/05/17 13:54:00			0.0	0.0	20.9	0.0	0	0	0.0			2.09	
remarks														
# denotes result exceeding capacity of gas monitoring equipment														
VOC - Photoionisation Detector Mini RAE 2000 measures VOC vapours with 10.6eV lamp calibrated against isobutylene.														
CONTRACT													CHECKED	
32933													CT	

Geotechnical Engineering Limited

GAS AND GROUNDWATER LEVELS

CLIENT: THAMES PROPERTIES LIMITED

SITE: COX & WYMAN BUILDING, CARDIFF ROAD, READING



Borehole /trial pit no.	date and time	barometric pressure (mb)	pressure differentiation (mm H ₂ O)	carbon dioxide (%)	methane (%)	oxygen (%)	LEL (%)	hydrogen sulphide (ppm)	carbon monoxide (ppm)	VOC (ppm)	gas flow (ltr/hr)	temperature (°C)	water level (m - bgl)	remarks	
WS06	23/05/17 00:00:00	1021												Barometric Pressure Atmospherics (Benson) 
WS06	24/05/17 00:00:00	1026													
WS06	25/05/17 00:00:00	1023													
WS06	26/05/17 00:00:00	1017													
WS06	26/05/17 11:56:00	1013										25			
WS06	26/05/17 11:57:00		0								0.0				
WS06	26/05/17 11:58:00		0								0.0				
WS06	26/05/17 11:59:00		0								0.0				
WS06	26/05/17 12:00:00		0								0.0				
WS06	26/05/17 12:01:00		0								0.0				
WS06	26/05/17 12:02:00			0.0	0.0	20.9	0.0	0	0	0.0					
WS06	26/05/17 12:03:00			0.0	0.0	20.9	0.0	0	0	0.0					
WS06	26/05/17 12:04:00			0.0	0.0	20.9	0.0	0	0	0.0					
WS06	26/05/17 12:05:00			0.0	0.0	20.9	0.0	0	0	0.0					
WS06	26/05/17 12:06:00			0.0	0.0	20.9	0.0	0	0	0.0					
WS06	26/05/17 12:07:00			0.0	0.0	20.9	0.0	0	0	0.0					
WS06	26/05/17 12:08:00			0.0	0.0	20.9	0.0	0	0	0.0					
WS06	26/05/17 12:09:00			0.0	0.0	20.9	0.0	0	0	0.0					
remarks														CONTRACT 32933	CHECKED CT
# denotes result exceeding capacity of gas monitoring equipment															
VOC - Photoionisation Detector Mini RAE 2000 measures VOC vapours with 10.6eV lamp calibrated against isobutylene.															

Geotechnical Engineering Limited

GAS AND GROUNDWATER LEVELS

CLIENT: THAMES PROPERTIES LIMITED

SITE: COX & WYMAN BUILDING, CARDIFF ROAD, READING



Borehole /trial pit no.	date and time	barometric pressure (mb)	pressure differentiation (mm H ₂ O)	carbon dioxide (%)	methane (%)	oxygen (%)	LEL (%)	hydrogen sulphide (ppm)	carbon monoxide (ppm)	VOC (ppm)	gas flow (ltr/hr)	temperature (°C)	water level (m - bgl)	remarks	
WS06	26/05/17 12:10:00			0.0	0.0	20.9	0.0	0	0	0.0				Barometric Pressure Atmospherics (Benson) 2.29	
WS06	26/05/17 12:11:00			0.0	0.0	20.9	0.0	0		0.0					
WS06	26/05/17 12:12:00														
WS06	30/05/17 00:00:00	1016													
WS06	31/05/17 00:00:00	1022													
WS06	01/06/17 00:00:00	1020													
WS06	02/06/17 00:00:00	1016													
WS06	02/06/17 12:00:00	1011	-0.25								0.0	20			
WS06	02/06/17 12:01:00										0.0				
WS06	02/06/17 12:02:00										0.0				
WS06	02/06/17 12:03:00										0.0				
WS06	02/06/17 12:04:00										0.0				
WS06	02/06/17 12:05:00			0.1	0.0	20.0	0.0	0	4	17.5					
WS06	02/06/17 12:06:00			0.1	0.0	20.1	0.0	0	3	13.4					
WS06	02/06/17 12:07:00			0.1	0.0	20.2	0.0	0	2	11.9					
WS06	02/06/17 12:08:00			0.1	0.0	20.2	0.0	0	2	10.7					
WS06	02/06/17 12:09:00			0.1	0.0	20.2	0.0	0	2	10.3					
WS06	02/06/17 12:10:00			0.0	0.0	20.1	0.0	0	1	9.5					
remarks # denotes result exceeding capacity of gas monitoring equipment VOC - Photoionisation Detector Mini RAE 2000 measures VOC vapours with 10.6eV lamp calibrated against isobutylene.														CONTRACT 32933	CHECKED CT

Geotechnical Engineering Limited

GAS AND GROUNDWATER LEVELS

CLIENT: THAMES PROPERTIES LIMITED

SITE: COX & WYMAN BUILDING, CARDIFF ROAD, READING



Borehole /trial pit no.	date and time	barometric pressure (mb)	pressure differentiation (mm H ₂ O)	carbon dioxide (%)	methane (%)	oxygen (%)	LEL (%)	hydrogen sulphide (ppm)	carbon monoxide (ppm)	VOC (ppm)	gas flow (ltr/hr)	temperature (°C)	water level (m - bgl)	remarks	
WS06	02/06/17 12:11:00			0.0	0.0	20.1	0.0	0	1	8.4				Barometric Pressure Atmospherics (Benson) 
WS06	02/06/17 12:12:00			0.0	0.0	20.1	0.0	0	1	7.8					
WS06	02/06/17 12:13:00			0.0	0.0	20.1	0.0	0	0	7.8					
WS06	02/06/17 12:14:00			0.0	0.0	20.1	0.0	0	1	7.6					
WS06	02/06/17 12:15:00												2.21		
WS06	06/06/17 00:00:00	996													
WS06	07/06/17 00:00:00	1011													
WS06	08/06/17 00:00:00	1009													
WS06	09/06/17 00:00:00	1011													
WS06	09/06/17 12:33:00	1009										16			
WS06	09/06/17 12:34:00		0								0.0				
WS06	09/06/17 12:35:00		0								0.0				
WS06	09/06/17 12:36:00		0								0.0				
WS06	09/06/17 12:37:00		0								0.0				
WS06	09/06/17 12:38:00		0								0.0				
WS06	09/06/17 12:39:00			0.1	0.0	20.5	0.0	0	0	0.0					
WS06	09/06/17 12:40:00			0.0	0.0	20.5	0.0	0	0	0.0					
WS06	09/06/17 12:41:00			0.0	0.0	20.6	0.0	0	0	0.0					
remarks # denotes result exceeding capacity of gas monitoring equipment VOC - Photoionisation Detector Mini RAE 2000 measures VOC vapours with 10.6eV lamp calibrated against isobutylene.															CONTRACT 32933

Geotechnical Engineering Limited

GAS AND GROUNDWATER LEVELS

CLIENT: THAMES PROPERTIES LIMITED

SITE: COX & WYMAN BUILDING, CARDIFF ROAD, READING



Borehole /trial pit no.	date and time	barometric pressure (mb)	pressure differentiation (mm H ₂ O)	carbon dioxide (%)	methane (%)	oxygen (%)	LEL (%)	hydrogen sulphide (ppm)	carbon monoxide (ppm)	VOC (ppm)	gas flow (ltr/hr)	temperature (°C)	water level (m - bgl)	remarks
WS06	09/06/17 12:42:00			0.0	0.0	20.6	0.0	0	0	0.0				
WS06	09/06/17 12:43:00			0.0	0.0	20.6	0.0	0	0	0.0				
WS06	09/06/17 12:44:00			0.0	0.0	20.6	0.0	0	0	0.0				
WS06	09/06/17 12:45:00			0.0	0.0	20.6	0.0	0	0	0.0				
WS06	09/06/17 12:46:00			0.0	0.0	20.6	0.0	0	0	0.0				
WS06	09/06/17 12:47:00			0.0	0.0	20.6	0.0	0	0	0.0				
WS06	09/06/17 12:48:00			0.0	0.0	20.6	0.0	0	0	0.0				
WS06	09/06/17 12:49:00			0.0	0.0	20.6	0.0	0	0	0.0			2.21	
remarks # denotes result exceeding capacity of gas monitoring equipment VOC - Photoionisation Detector Mini RAE 2000 measures VOC vapours with 10.6eV lamp calibrated against isobutylene.														
													CONTRACT 32933	CHECKED CT



APPENDIX B

LABORATORY TESTING



2718

GEOTECHNICAL ENGINEERING LIMITED



For the attention of Martin McDowell/Dave Owen

Version No. 2

Page No. 1 of 18

Date of Issue 21/07/2017

TEST REPORT

PROJECT/SITE	Cox & Wyman Building, Cardiff Road, Reading	Samples received	16/05/2017
GEL REPORT NUMBER	32933	Schedule received	16/05/2017
Your ref/PO:	0	Testing commenced	19/05/2017
Test report refers to	Schedule 1	Status	Final

SUMMARY OF RESULTS ATTACHED

TEST METHOD & DESCRIPTION	QUANTITY	ACCREDITED TEST
BS EN ISO 17892-1: 2014:5. Water Content	6	YES
BS1377: Part 2: 1990:3.3, Saturation Moisture Content	15	YES
BS1377: Part 2: 1990:4.2-4.4&5.2-5.4, Liquid & Plastic Limits	6	YES
BS EN ISO 17892-4: 2016: 5.2, Particle Size Distribution - Wet Sieve	6	YES
BS EN ISO 17892-4: 2016: 5.4, Particle Size Distribution - Pipette	6	YES
ISRM: Suggested Methods: 2007 Edition: Uniaxial Compressive Strength of Rock	2	YES
ISRM: Suggested Methods 2007 Edition: Point Load Strength Test	16	NO
BRE SD1 Reduced Suite: pH, Sulphate - water and acid soluble, sulphur (Subcontracted)	10	YES

Remarks

This report may not be partially reproduced without written permission from this laboratory.

Approved Signatories:

S Robinson (Client Manager) W Jones (Technical Support)

J Hanson (Director) N Parry (Director)

Doc TR01

Rev No. 19

Revision date 10/03/17

DC:JH

Geotechnical Engineering Ltd

Centurion House
Olympus Park, Quedgeley
Gloucester GL2 4NF

Registered number: 00700739

VAT Number: 682 5857 89

www.geoeng.co.uk

geotech@geoeng.co.uk

TEL: 01452 527743

Fax: 01452 729314

Payments: Geotechnical Engineering Limited

Sort code: 30-15-99 Bank account: 00072116

SATURATION MOISTURE CONTENT OF CHALK

BS.1377 : PART 2 : 1990 : 3.3



CLIENT THAMES PROPERTIES LIMITED

SITE COX & WYMAN BUILDING, CARDIFF ROAD, READING

borehole /trial pit no.	sample		specimen depth (m)	natural moisture content (%)	bulk density (Mg/m3)	dry density (Mg/m3)	saturation moisture content (%)	porosity (%)	description and remarks
	no./type	depth (m)							
BH01	29C	14.20	14.80	27.00	1.99	1.57	27	42	Off white CHALK
BH01	33C	17.20	18.20	27.50	1.98	1.56	27	42	Off white CHALK #
BH01	35C	18.70	18.80	26.10	2.01	1.59	26	41	Off white CHALK #
BH02	32L	9.70	11.70	25.30	2.02	1.61	25	40	Off white CHALK #
BH02	42C	14.20	15.00	26.40	2.00	1.58	26	41	Off white CHALK
BH02	48C	18.70	20.10	23.90	2.04	1.65	24	39	Off white CHALK
BH03	28L	9.30	10.70	24.40	2.03	1.63	24	39	Off white CHALK #
BH03	31L	10.80	11.50	24.60	1.96	1.57	27	42	Off white CHALK #
BH03	45C	18.30	18.80	19.40	2.11	1.77	19	34	Off white CHALK
BH04B	19L	11.20	12.40	27.20	1.99	1.56	27	42	Off white CHALK #
BH04B	27C	17.20	18.60	25.30	2.02	1.61	25	40	Off white CHALK #
BH04B	29C	18.70	19.65	23.50	2.04	1.66	23	39	Off white CHALK #
BH05	23L	11.20	12.00	24.00	2.03	1.64	24	39	Off white CHALK #
BH05	29C	14.20	15.00	25.50	2.02	1.61	25	40	Off white CHALK #
BH05	31C	15.70	16.70	25.80	2.02	1.60	25	41	Off white CHALK
general remarks natural moisture content determined in accordance with BS1377 : Part 2 : 1990 : 3.2 (unless specified) # denotes sample tested is smaller than that which is recommended in accordance with BS1377									
test method immersion in water (test 3.3)								CONTRACT 32933	CHECKED SR

LIQUID AND PLASTIC LIMITS

BS.1377 : PART 2 : 1990 : 4 and 5



CLIENT THAMES PROPERTIES LIMITED


SITE COX & WYMAN BUILDING, CARDIFF ROAD, READING

borehole /trial pit no.	sample		specimen depth (m)	natural water content (%)	specimen preparation and test method	fraction >0.425 mm (%)	liquid limit (%)	plastic limit (%)	plasticity index (%)	description and remarks	
	no./type	depth (m)									
BH01	8D	1.70	1.70	26.8	AXE	0	49	19	30	Orangish brown slightly sandy silty CLAY	
BH02	7D	1.70	1.70	27.7	BXE	18	45	22	23	Brown slightly sandy slightly gravelly CLAY	
BH02	11D	2.40	2.40	22.2	BXE	8	39	17	22	Light brown slightly sandy slightly gravelly CLAY	
BH04B	5D	2.20	2.20	15.7	BYE	53	30	16	14	Orangish brown slightly gravelly clayey SAND	
BH05	5D	2.00	2.00	23.9	BXE	8	41	18	23	Brown slightly sandy slightly gravelly CLAY	
BH05	8D	2.50	2.50	12.4	BXE	20	38	16	22	Greyish brown slightly sandy slightly gravelly CLAY	
general remarks											
natural water content determined in accordance with BS EN ISO 17892 - 1 : 2014 (unless specified)											
NP denotes non plastic											
# denotes sample tested is smaller than that which is recommended in accordance with BS1377 or BS EN ISO 17892											
specimen preparation							test method		CONTRACT		CHECKED
A - as received							X - cone penetrometer (test 4.3)		32933		SR
B - washed on 0.425mm sieve							Y - cone penetrometer (test 4.4)				
C - air dried							Z - casagrande apparatus (test 4.5)				
D - oven dried (60oC)											
E - oven dried (105oC)											
F - not known											



CLIENT THAMES PROPERTIES LIMITED

SITE COX & WYMAN BUILDING, CARDIFF ROAD, READING

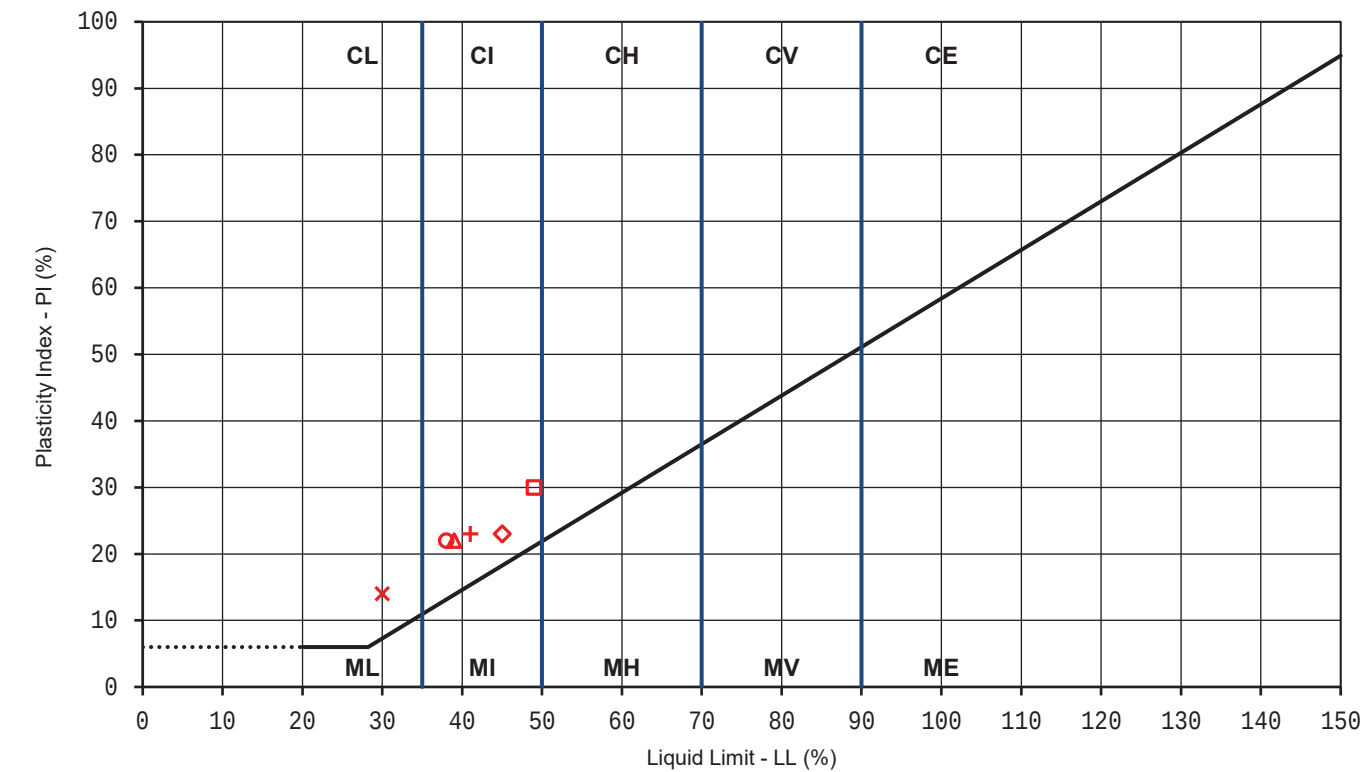

	BH/TP No.	depth (m)	LL	PL	PI	remarks
□	BH01	1.70	49	19	30	
◇	BH02	1.70	45	22	23	
△	BH02	2.40	39	17	22	
×	BH04B	2.20	30	16	14	
+	BH05	2.00	41	18	23	
○	BH05	2.50	38	16	22	

CONTRACT	CHECKED
32933	SR


Geotechnical Engineering Limited

PARTICLE SIZE DISTRIBUTION

BS EN ISO 17892 - 4 : 2016 : 5



CLIENT	THAMES PROPERTIES LIMITED	BH/TP No.	BH01
SITE	COX & WYMAN BUILDING, CARDIFF ROAD, READING	SAMPLE No./TYPE	13L
DESCRIPTION	Light brown slightly silty sandy GRAVEL with a medium cobble content	SAMPLE DEPTH (m)	3.20
		SPECIMEN TOP (m)	3.20
		SPECIMEN BASE (m)	4.20

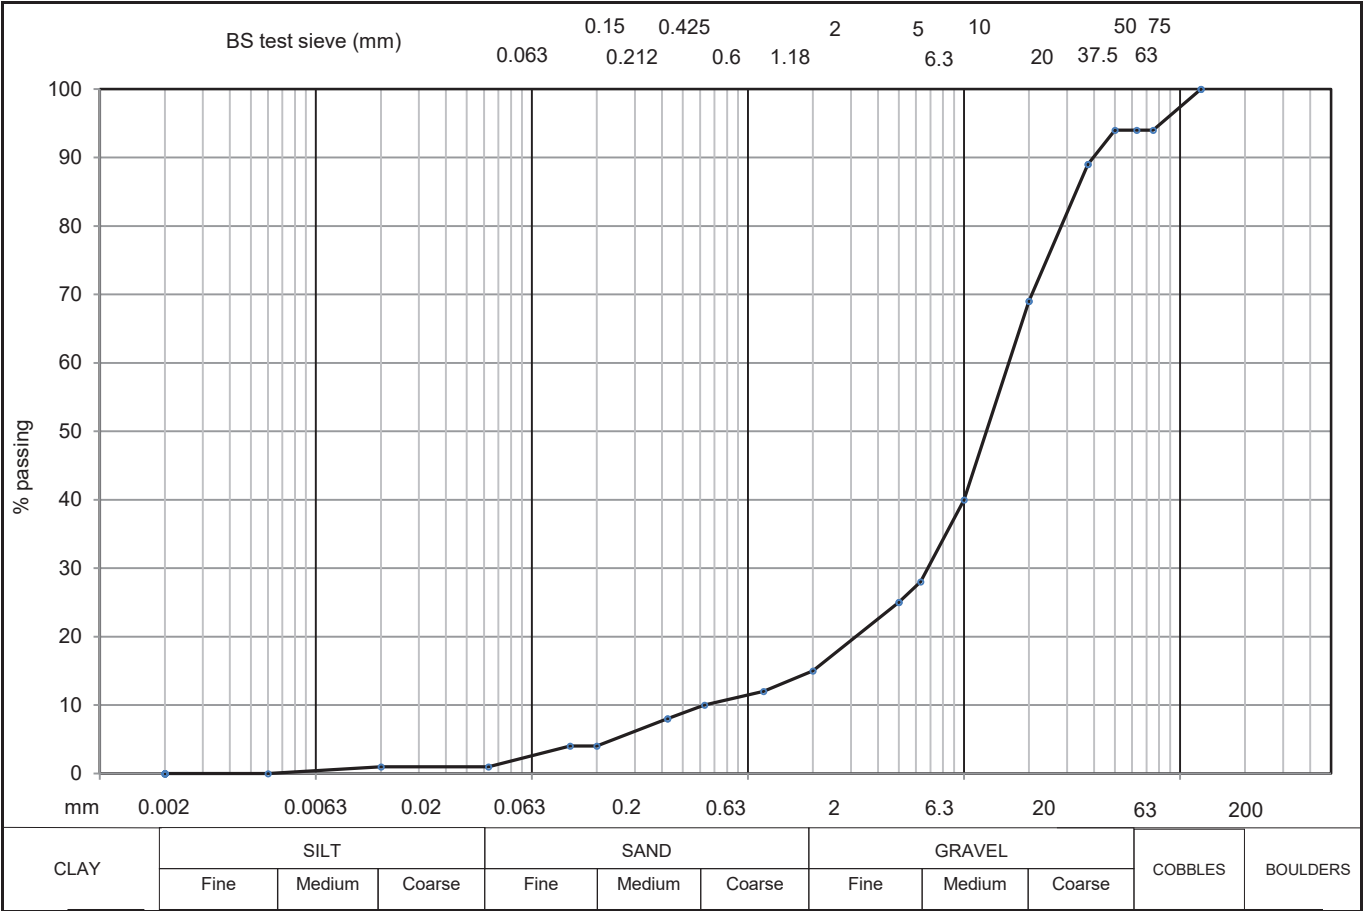


soil type	% fraction	BS test sieve (mm)	% passing	BS test sieve (mm)	% passing	BS test sieve (µm)	% finer
CLAY	0						
SILT	1	150	100	5	25	20	1
SILT & CLAY	1						
SAND	13	75	94	2	15	6	0
GRAVEL	79						
COBBLE & BOULDER	6	63	94	1.18	12	2	0
test method(s)	5.2# & 5.4	50	94	0.63	10		
test method		37.5	89	0.425	8		
5.2 - sieving		20	69	0.2	4		
5.3 - sedimentation by hydrometer		10	40	0.15	4		
5.4 - sedimentation by pipette		6.3	28	0.063	1		
remarks	# denotes sample tested is smaller than that which is recommended in accordance with BS EN 17892					CONTRACT	CHECKED
						32933	SR

Geotechnical Engineering Limited
PARTICLE SIZE DISTRIBUTION
 BS EN ISO 17892 - 4 : 2016 : 5



CLIENT	THAMES PROPERTIES LIMITED	BH/TP No.	BH01
SITE	COX & WYMAN BUILDING, CARDIFF ROAD, READING	SAMPLE No./TYPE	17L
DESCRIPTION	Light brown slightly silty very sandy GRAVEL	SAMPLE DEPTH (m)	5.20
		SPECIMEN TOP (m)	6.00
		SPECIMEN BASE (m)	6.70

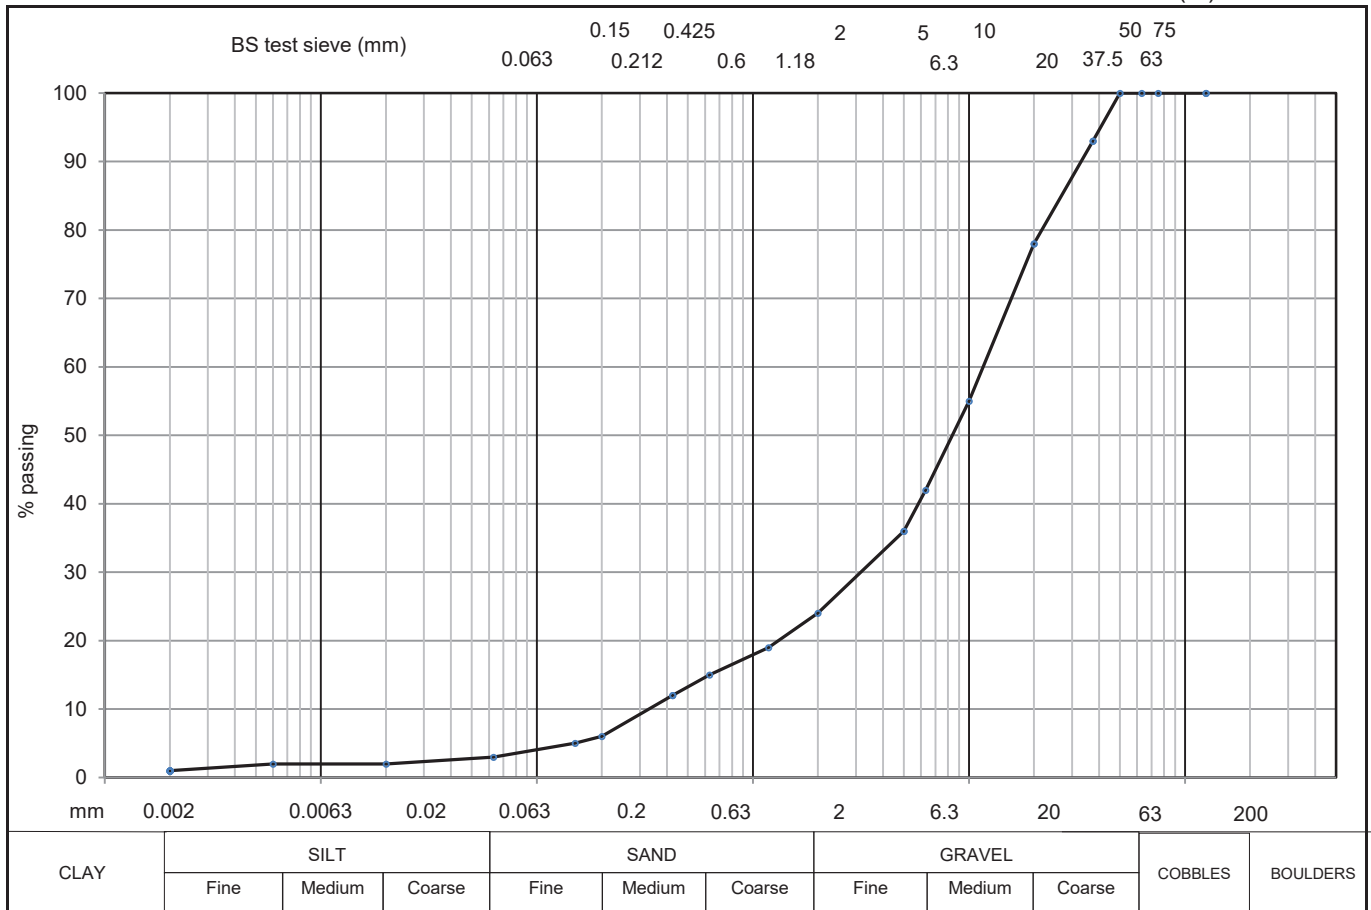


soil type	% fraction	BS test sieve (mm)	% passing	BS test sieve (mm)	% passing	BS test sieve (µm)	% finer
CLAY	1						
SILT	2	150		5	36	20	2
SILT & CLAY	3						
SAND	21	75		2	24	6	2
GRAVEL	76						
COBBLE & BOULDER	0	63		1.18	19	2	1
test method(s)	5.2# & 5.4	50	100	0.63	15		
test method		37.5	93	0.425	12		
5.2 - sieving		20	78	0.2	6		
5.3 - sedimentation by hydrometer		10	55	0.15	5		
5.4 - sedimentation by pipette		6.3	42	0.063	3		
remarks	# denotes sample tested is smaller than that which is recommended in accordance with BS EN 17892					CONTRACT	CHECKED
						32933	SR

Geotechnical Engineering Limited
PARTICLE SIZE DISTRIBUTION
 BS EN ISO 17892 - 4 : 2016 : 5



CLIENT	THAMES PROPERTIES LIMITED	BH/TP No.	BH02
SITE	COX & WYMAN BUILDING, CARDIFF ROAD, READING	SAMPLE No./TYPE	18L
DESCRIPTION	Light brown slightly silty very sandy GRAVEL	SAMPLE DEPTH (m)	4.20
		SPECIMEN TOP (m)	4.30
		SPECIMEN BASE (m)	5.00

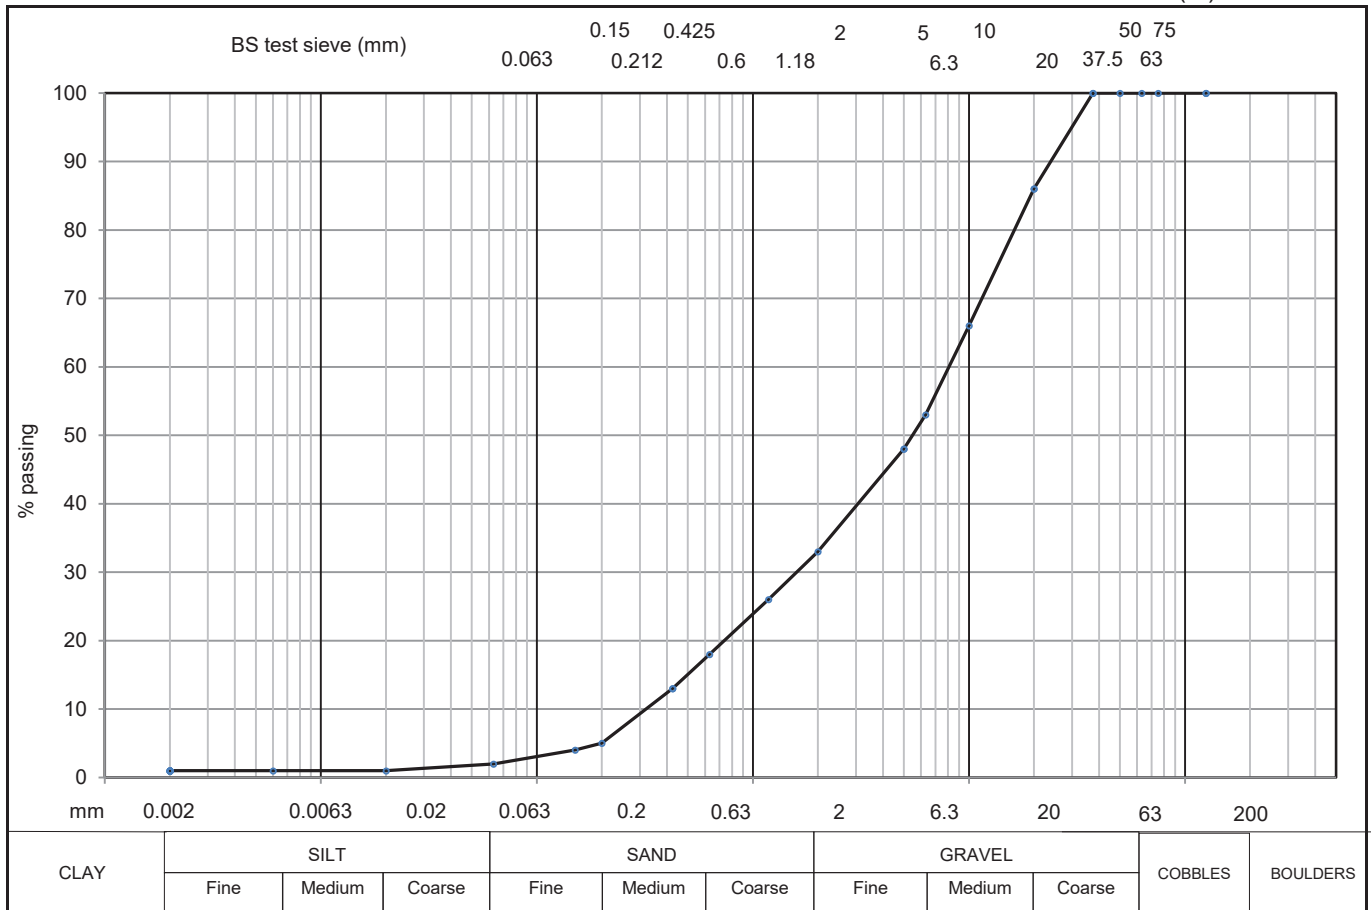


soil type	% fraction	BS test sieve (mm)	% passing	BS test sieve (mm)	% passing	BS test sieve (µm)	% finer
CLAY	1						
SILT	2	150		5	48	20	1
SILT & CLAY	2						
SAND	31	75		2	33	6	1
GRAVEL	67						
COBBLE & BOULDER	0	63		1.18	26	2	1
test method(s)	5.2# & 5.4	50		0.63	18		
test method		37.5	100	0.425	13		
5.2 - sieving		20	86	0.2	5		
5.3 - sedimentation by hydrometer		10	66	0.15	4		
5.4 - sedimentation by pipette		6.3	53	0.063	2		
remarks	# denotes sample tested is smaller than that which is recommended in accordance with BS EN 17892					CONTRACT	CHECKED
						32933	SR

Geotechnical Engineering Limited
PARTICLE SIZE DISTRIBUTION
 BS EN ISO 17892 - 4 : 2016 : 5



CLIENT	THAMES PROPERTIES LIMITED	BH/TP No.	BH03
SITE	COX & WYMAN BUILDING, CARDIFF ROAD, READING	SAMPLE No./TYPE	17L
DESCRIPTION	Light brown slightly silty very sandy GRAVEL	SAMPLE DEPTH (m)	4.20
		SPECIMEN TOP (m)	4.20
		SPECIMEN BASE (m)	5.20

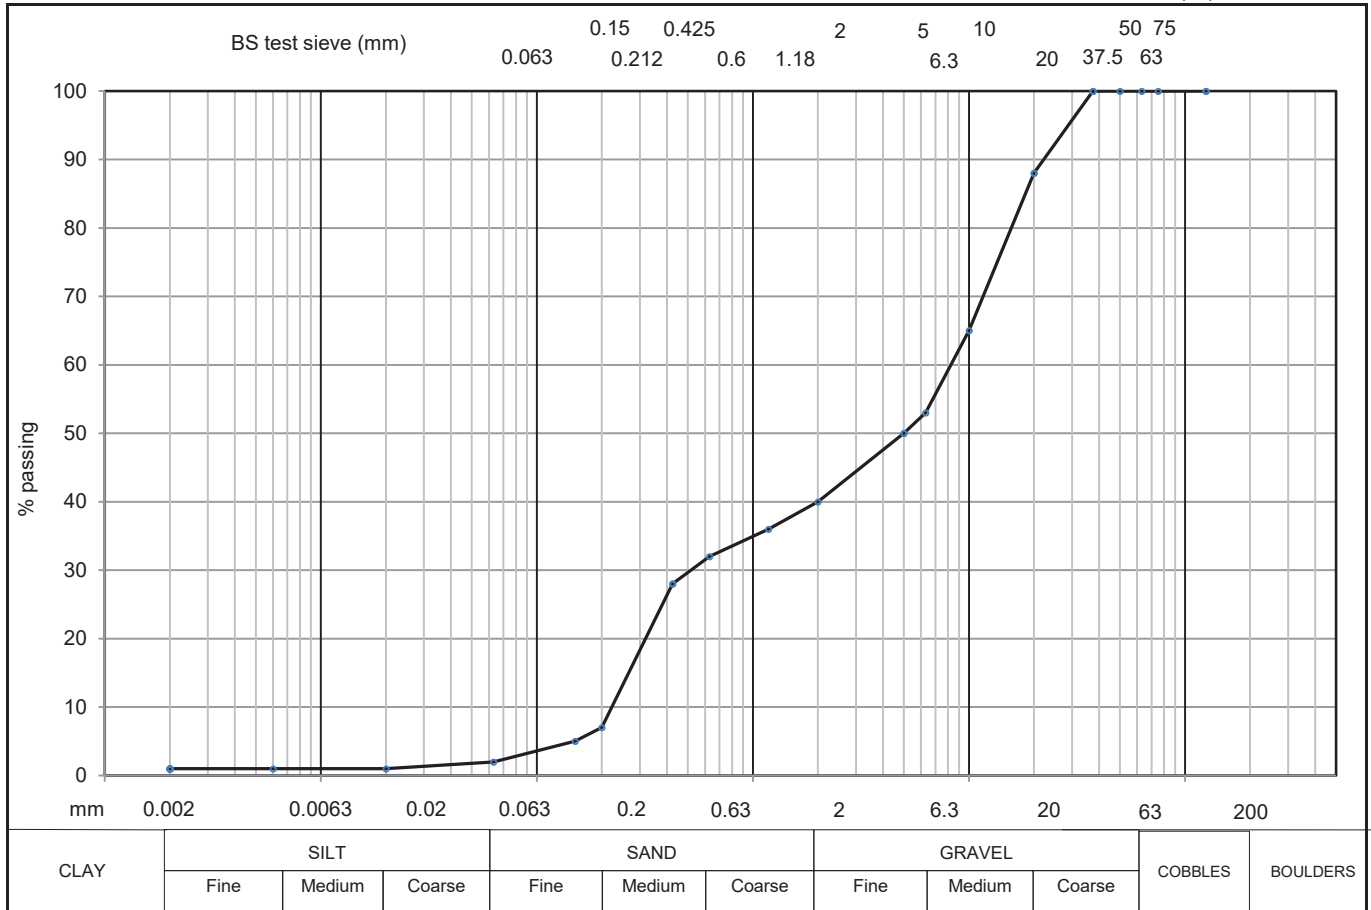


soil type	% fraction	BS test sieve (mm)	% passing	BS test sieve (mm)	% passing	BS test sieve (µm)	% finer
CLAY	1						
SILT	2	150		5	50	20	1
SILT & CLAY	2						
SAND	38	75		2	40	6	1
GRAVEL	60						
COBBLE & BOULDER	0	63		1.18	36	2	1
test method(s)	5.2# & 5.4	50		0.63	32		
test method		37.5	100	0.425	28		
5.2 - sieving		20	88	0.2	7		
5.3 - sedimentation by hydrometer		10	65	0.15	5		
5.4 - sedimentation by pipette		6.3	53	0.063	2		
remarks	# denotes sample tested is smaller than that which is recommended in accordance with BS EN 17892					CONTRACT	CHECKED
						32933	SR

Geotechnical Engineering Limited
PARTICLE SIZE DISTRIBUTION
 BS EN ISO 17892 - 4 : 2016 : 5



CLIENT	THAMES PROPERTIES LIMITED	BH/TP No.	BH04B
SITE	COX & WYMAN BUILDING, CARDIFF ROAD, READING	SAMPLE No./TYPE	8L
DESCRIPTION	Light brown slightly silty very sandy GRAVEL	SAMPLE DEPTH (m)	3.20
		SPECIMEN TOP (m)	3.40
		SPECIMEN BASE (m)	4.00

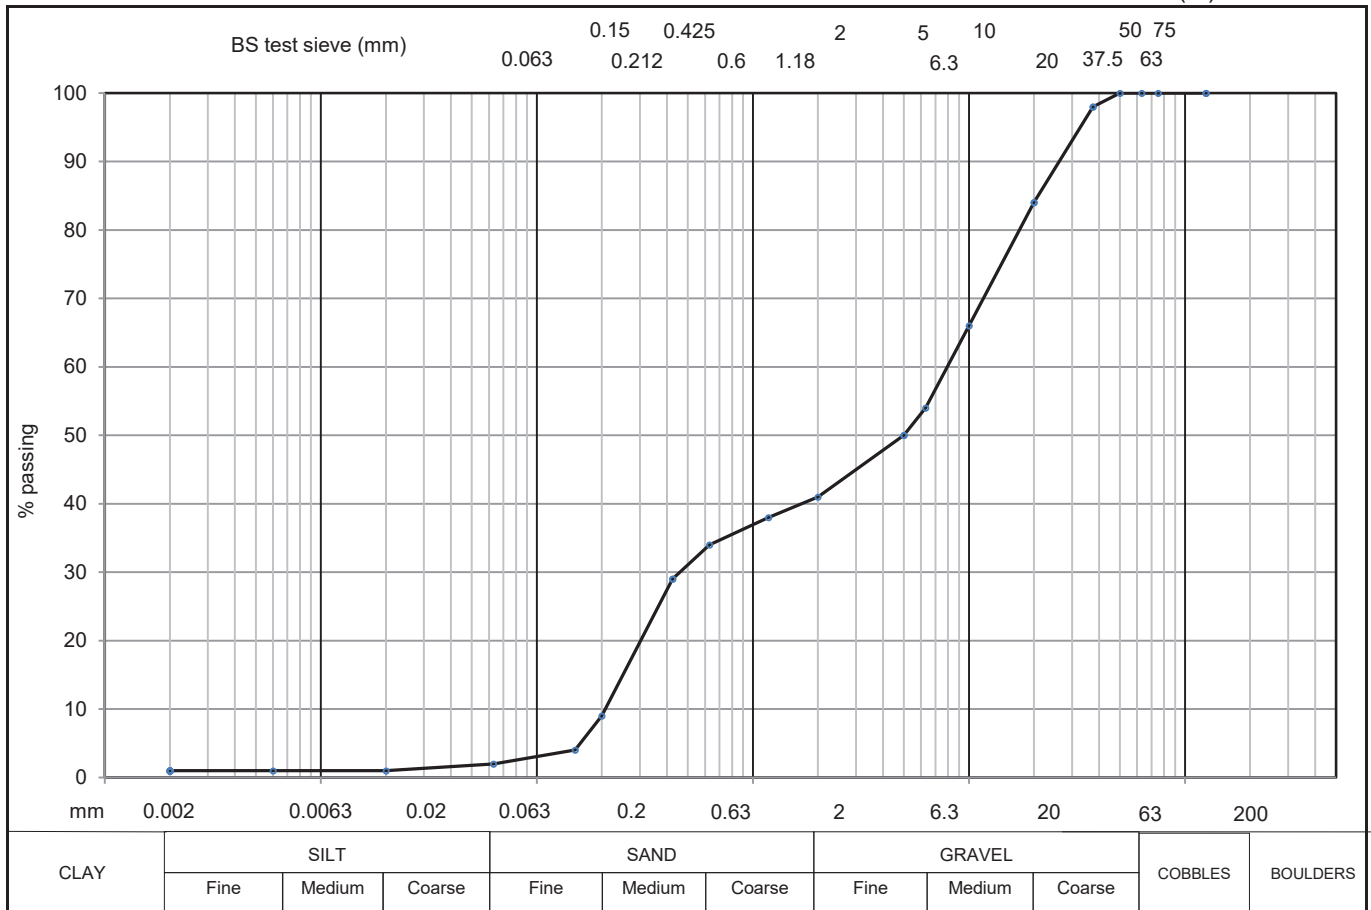


soil type	% fraction	BS test sieve (mm)	% passing	BS test sieve (mm)	% passing	BS test sieve (µm)	% finer
CLAY	1						
SILT	1	150		5	50	20	1
SILT & CLAY	2						
SAND	39	75		2	41	6	1
GRAVEL	59						
COBBLE & BOULDER	0	63		1.18	38	2	1
test method(s)	5.2# & 5.4	50	100	0.63	34		
test method		37.5	98	0.425	29		
5.2 - sieving		20	84	0.2	9		
5.3 - sedimentation by hydrometer		10	66	0.15	4		
5.4 - sedimentation by pipette		6.3	54	0.063	2		
remarks	# denotes sample tested is smaller than that which is recommended in accordance with BS EN 17892					CONTRACT	CHECKED
						32933	SR

Geotechnical Engineering Limited
PARTICLE SIZE DISTRIBUTION
 BS EN ISO 17892 - 4 : 2016 : 5



CLIENT	THAMES PROPERTIES LIMITED	BH/TP No.	BH05
SITE	COX & WYMAN BUILDING, CARDIFF ROAD, READING	SAMPLE No./TYPE	10L
DESCRIPTION	Light brown slightly silty very sandy GRAVEL	SAMPLE DEPTH (m)	3.20
		SPECIMEN TOP (m)	3.40
		SPECIMEN BASE (m)	4.00

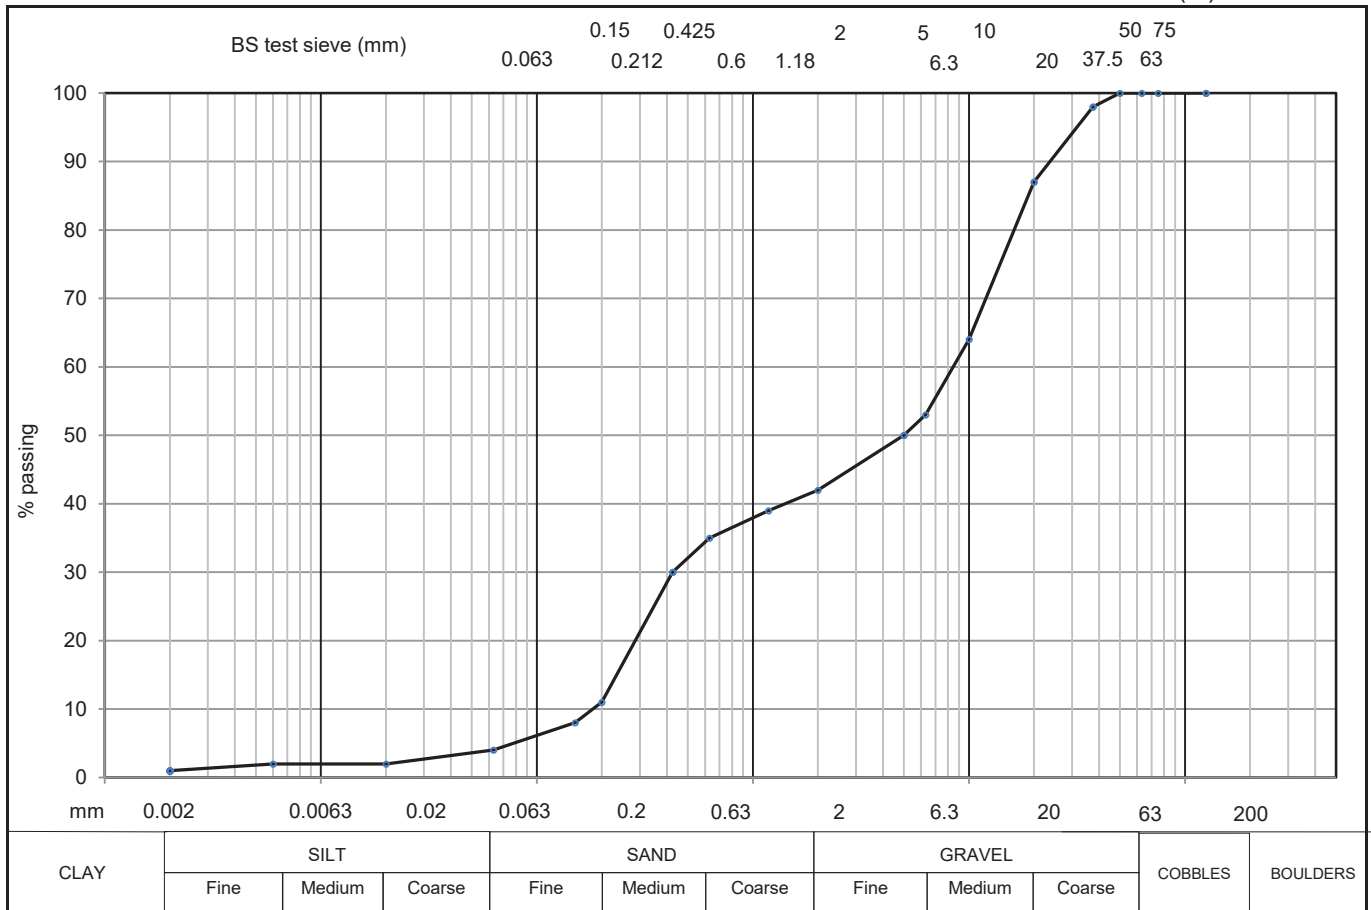

soil type	% fraction	BS test sieve (mm)	% passing	BS test sieve (mm)	% passing	BS test sieve (µm)	% finer
CLAY	1						
SILT	3	150		5	50	20	2
SILT & CLAY	4						
SAND	38	75		2	42	6	2
GRAVEL	58						
COBBLE & BOULDER	0	63		1.18	39	2	1
test method(s)	5.2# & 5.4	50	100	0.63	35		
test method		37.5	98	0.425	30		
5.2 - sieving		20	87	0.2	11		
5.3 - sedimentation by hydrometer		10	64	0.15	8		
5.4 - sedimentation by pipette		6.3	53	0.063	4		
remarks	# denotes sample tested is smaller than that which is recommended in accordance with BS EN 17892					CONTRACT	CHECKED
						32933	SR

UNIAXIAL COMPRESSIVE STRENGTH OF ROCK

I.S.R.M. Suggested Methods : 2007 Edition

CLIENT THAMES PROPERTIES LIMITED

SITE COX & WYMAN BUILDING, CARDIFF ROAD, READING

borehole /trial pit no.	sample		specimen depth (m)	diameter D (mm)	height H (mm)	H/D	moisture content (%)	bulk density (Mg/m3)	loading rate (kN/min)	time to failure (min:sec)	UCS (MPa)	description, codes and remarks
	no./type	depth (m)										
BH02	46C	17.20	18.70	86.9	176.9	2.04	22.8	2.03	4	03:38	2.65	Off white CHALK , P, Ax. Sample H/D ratio falls outside of ISRM specification Off white CHALK , P, Ax. Sample H/D ratio falls outside of ISRM specification
BH02	48C	18.70	18.74	102.4	194.4	1.90	24.6	1.31	10	00:49	0.98	
general remarks												
sample obtained from vertically drilled core (unless specified), test machine - ELE 1500												
coding:	moisture condition			sample storage			failure mode					
	N - natural moisture content			U - not wrapped			Ax - axial cleavage					
	F - fully saturated			F - wrapped in cling film/foil			Ca - cataclasis					
	S - soaked			W - waxed			Sh - shear					
	P - air/partially dried			G - contained in sealed Geoline			Ex - explosive					
							Ot - other					
											CONTRACT	CHECKED
											32933	SR



CLIENT THAMES PROPERTIES LIMITED

SITE COX & WYMAN BUILDING, CARDIFF ROAD, READING

borehole /trial pit no.	sample depth (m)	test type	test orien- tation	moisture condi-tion	width W (mm)	length L (mm)	platen sep. D (mm)	failure load P (kN)	equiv. diam. De (mm)	Is (MPa)	size factor	Is(50) (MPa)	description and remarks	
BH01	10.93	I	U	P	95	103	65	0.74	88.67	0.09	1.29	0.12	Off white CHALK	
BH01	16.20	D	Y	P		60	90	0.03	90.00	0.00	1.30	0.00	Off white CHALK	
BH01	16.20	A	X	P	90		65	0.74	86.30	0.10	1.28	0.13	Off white CHALK	
BH01	19.90	I	U	P	90	110	90	0.44	101.55	0.04	1.38	0.06	Off white CHALK	
BH02	14.10	I	U	P	65	90	70	0.44	76.11	0.08	1.21	0.09	Off white CHALK	
BH02	17.10	D	Y	P		60	90	0.32	90.00	0.04	1.30	0.05	Off white CHALK	
BH02	17.10	A	X	P	90		60	0.21	82.92	0.03	1.26	0.04	Off white CHALK	
BH02	19.60	I	U	P	80	90	70	0.78	84.44	0.11	1.27	0.14	Off white CHALK	
BH03	15.70	D	Y	P		40	90	0.63	90.00	0.08	1.30	0.10	Off white CHALK	
BH03	15.70	A	X	P	90		45	0.72	71.81	0.14	1.18	0.16	Off white CHALK	
BH03	17.20	D	Y	P		45	90	0.83	90.00	0.10	1.30	0.13	Off white CHALK	
BH03	17.20	A	X	P	90		50	1.02	75.69	0.18	1.21	0.21	Off white CHALK	
BH03	19.40	D	Y	P		40	90	0.97	90.00	0.12	1.30	0.16	Off white CHALK	
BH03	19.40	A	X	P	90		35	0.57	63.33	0.14	1.11	0.16	Off white CHALK	
BH04B	15.55	I	U	P	90	120	70	0.70	89.56	0.09	1.30	0.11	Off white CHALK	
BH04B	17.90	I	U	P	90	90	70	0.57	89.56	0.07	1.30	0.09	Off white CHALK	
BH04B	19.45	D	Y	P		65	90	0.95	90.00	0.12	1.30	0.15	Off white CHALK	
BH04B	19.45	A	X	P	90		65	0.77	86.30	0.10	1.28	0.13	Off white CHALK	
BH05	11.20	I	U	P	90	90	80	0.68	95.75	0.07	1.34	0.10	Off white CHALK	
general remarks tests carried out in accordance with I.S.R.M.(2007): Suggested Methods for Determining Point Load Strength.														
test type A - axial D - diametral I - irregular lump		test orientation relative to discontinuities X - perpendicular Y - parallel Z - oblique U - unknown						moisture condition N - natural moisture content P - partially air dried S - soaked					CONTRACT 32933	CHECKED SR

POINT LOAD STRENGTH TEST

I.S.R.M. Suggested Methods : 2007 Edition



CLIENT THAMES PROPERTIES LIMITED

SITE COX & WYMAN BUILDING, CARDIFF ROAD, READING

borehole /trial pit no.	sample depth (m)	test type	test orien- tation	moisture condi-tion	width W (mm)	length L (mm)	platen sep. D (mm)	failure load P (kN)	equiv. diam. De (mm)	Is (MPa)	size factor	Is(50) (MPa)	description and remarks
BH05	16.70	I	U	P	85	70	65	0.68	83.87	0.10	1.26	0.12	Off white CHALK
BH05	18.45	I	U	P	90	90	90	0.58	101.55	0.06	1.38	0.08	Off white CHALK
BH05	19.90	D	Y	P		50	90	0.50	90.00	0.06	1.30	0.08	Off white CHALK
BH05	19.90	A	X	P	90		50	0.80	75.69	0.14	1.21	0.17	Off white CHALK
general remarks tests carried out in accordance with I.S.R.M.(2007): Suggested Methods for Determining Point Load Strength.													
test type		test orientation relative to discontinuities			moisture condition			CONTRACT		CHECKED			
A - axial		X - perpendicular			N - natural moisture content			32933		SR			
D - diametral		Y - parallel			P - partially air dried								
I - irregular lump		Z - oblique			S - soaked								



Final Report

Report No.: 17-12356-1

Initial Date of Issue: 25-May-2017

Client Geotechnical Engineering Ltd

Client Address: Centurion House
Olympus Park
Quedgeley
Gloucester
Gloucestershire
GL2 4NF

Contact(s): Stewart Robinson

Project 32933 Cox & Wyman Building, Cardiff
Rd, Reading

Quotation No.: **Date Received:** 19-May-2017

Order No.: 32933 **Date Instructed:** 19-May-2017

No. of Samples: 10

Turnaround (Wkdays): 5 **Results Due:** 25-May-2017

Date Approved: 25-May-2017

Approved By:



Details: Robert Monk, Technical Development
Chemist

Results - Soil

Client: Geotechnical Engineering Ltd		Chemtest Job No.:		17-12356	17-12356	17-12356	17-12356	17-12356	17-12356	17-12356	17-12356
Quotation No.:		Chemtest Sample ID.:		454644	454645	454646	454647	454648	454649	454650	454651
Order No.: 32933		Client Sample Ref.:		BH01	BH01	BH02	BH02	BH03	BH03	BH04B	BH04B
		Client Sample ID.:		9D	16D	8D	15D	9D	15D	3D	7D
		Sample Type:		SOIL	SOIL	SOIL	SOIL	SOIL	SOIL	SOIL	SOIL
		Top Depth (m):		2.20	5.20	1.80	3.60	2.00	3.55	1.20	3.20
		Date Sampled:		17-May-2017	17-May-2017	17-May-2017	17-May-2017	17-May-2017	17-May-2017	17-May-2017	17-May-2017
Determinand	Accred.	SOP		Units		LOD					
		N	U	2030	%	0.020	N/A	20	7.9	19	16
Moisture	N	U									
pH											
Sulphate (2:1 Water Soluble) as SO4	U	U	2120	g/l	0.010	< 0.010	< 0.010	0.042	0.042	0.57	< 0.010
Total Sulphur	U	U	2175	%	0.010	0.030	0.030	0.040	0.040	0.22	0.030
Sulphate (Acid Soluble)	U	U	2430	%	0.010	< 0.010	0.033	0.064	0.032	0.14	0.022

Project: 32933 Cox & Wyman Building, Cardiff Rd, Reading

Results - Soil

Client: Geotechnical Engineering Ltd		Chemtest Job No.:	17-12356	17-12356
Quotation No.:		Chemtest Sample ID.:	454652	454653
Order No.: 32933		Client Sample Ref.:	BH05	BH05
		Client Sample ID.:	4D	9D
		Sample Type:	SOIL	SOIL
		Top Depth (m):	1.50	3.20
		Date Sampled:	17-May-2017	17-May-2017
Determinand	Accred.	SOP	Units	LOD
Moisture	N	2030	%	0.020
pH	U	2010		N/A
Sulphate (2:1 Water Soluble) as SO4	U	2120	g/l	0.010
Total Sulphur	U	2175	%	0.010
Sulphate (Acid Soluble)	U	2430	%	0.010
				0.079
				0.020
				0.020

SOP	Title	Parameters included	Method summary
2010	pH Value of Soils	pH	pH Meter
2030	Moisture and Stone Content of Soils(Requirement of MCERTS)	Moisture content	Determination of moisture content of soil as a percentage of its as received mass obtained at <37°C.
2120	Water Soluble Boron, Sulphate, Magnesium & Chromium	Boron; Sulphate; Magnesium; Chromium	Aqueous extraction / ICP-OES
2175	Total Sulphur in Soils	Total Sulphur	Determined by high temperature combustion under oxygen, using an Eltra elemental analyser.
2430	Total Sulphate in soils	Total Sulphate	Acid digestion followed by determination of sulphate in extract by ICP-OES.

Report Information

Key

- U UKAS accredited
- M MCERTS and UKAS accredited
- N Unaccredited
- S This analysis has been subcontracted to a UKAS accredited laboratory that is accredited for this analysis
- SN This analysis has been subcontracted to a UKAS accredited laboratory that is not accredited for this analysis
- T This analysis has been subcontracted to an unaccredited laboratory
- I/S Insufficient Sample
- U/S Unsuitable Sample
- N/E not evaluated
- < "less than"
- > "greater than"

Comments or interpretations are beyond the scope of UKAS accreditation

The results relate only to the items tested

Uncertainty of measurement for the determinands tested are available upon request

None of the results in this report have been recovery corrected

All results are expressed on a dry weight basis

The following tests were analysed on samples as received and the results subsequently corrected to a dry weight basis TPH, BTEX, VOCs, SVOCs, PCBs, Phenols

For all other tests the samples were dried at < 37°C prior to analysis

All Asbestos testing is performed at the indicated laboratory

Issue numbers are sequential starting with 1 all subsequent reports are incremented by 1

Sample Deviation Codes

- A - Date of sampling not supplied
- B - Sample age exceeds stability time (sampling to extraction)
- C - Sample not received in appropriate containers
- D - Broken Container
- E - Insufficient Sample

Sample Retention and Disposal

All soil samples will be retained for a period of 45 days from the date of receipt

All water samples will be retained for 14 days from the date of receipt

Charges may apply to extended sample storage

If you require extended retention of samples, please email your requirements to:

customerservices@chemtest.co.uk



APPENDIX C

CHEMICAL ANALYSES

**Gary Riches**

Geotechnical Engineering Ltd
Centurion House
Olympus Park
Quedgeley
Gloucester
GL2 4NF

t: 01452 527 743
f: 01452 729 314
e: gary.riches@geoeng.co.uk

i2 Analytical Ltd.
7 Woodshots Meadow,
Croxley Green
Business Park,
Watford,
Herts,
WD18 8YS

t: 01923 225404
f: 01923 237404
e: reception@i2analytical.com

Analytical Report Number : 17-46722

Project / Site name:	Cox & Vyman, Cardiff Road, Reading	Samples received on:	26/04/2017
Your job number:	32933	Samples instructed on:	26/04/2017
Your order number:		Analysis completed by:	02/05/2017
Report Issue Number:	1	Report issued on:	02/05/2017
Samples Analysed:	1 bulk sample - 1 soil sample		

Signed:

Emma Winter
Assistant Reporting Manager
For & on behalf of i2 Analytical Ltd.

Standard Geotechnical, Asbestos and Chemical Testing Laboratory located at: ul. Pionierów 39, 41 -711 Ruda Śląska, Poland.

Accredited tests are defined within the report, opinions and interpretations expressed herein are outside the scope of accreditation.

Standard sample disposal times, unless otherwise agreed with the laboratory, are :

soils	- 4 weeks from reporting
leachates	- 2 weeks from reporting
waters	- 2 weeks from reporting
asbestos	- 6 months from reporting

Excel copies of reports are only valid when accompanied by this PDF certificate.



Analytical Report Number: 17-46722

Project / Site name: Cox & Vyman, Cardiff Road, Reading

Lab Sample Number				740385				
Sample Reference				BH04A				
Sample Number				None Supplied				
Depth (m)				0.10-0.30				
Date Sampled				25/04/2017				
Time Taken				1500				
Analytical Parameter (Soil Analysis)				Units	Limit of detection	Accreditation Status		
Asbestos in Soil Screen / Identification Name				Type	N/A	ISO 17025	Chrysotile	
Asbestos in Soil				Type	N/A	ISO 17025	Detected	
Asbestos Quantification (Stage 2)				%	0.001	ISO 17025	0.022	
Asbestos Quantification Total				%	0.001	ISO 17025	0.022	



Analytical Report Number: 17-46722

Project / Site name: Cox & Vyman, Cardiff Road, Reading

Lab Sample Number				740386				
Sample Reference				BH04A				
Sample Number				None Supplied				
Depth (m)				0.30				
Date Sampled				25/04/2017				
Time Taken				1500				
Analytical Parameter (Bulk Analysis)				Units	Limit of detection	Accreditation Status		
Asbestos Identification Name				Type	N/A	ISO 17025	Chrysotile-Hard/Cement Type Material	



Analytical Report Number: 17-46722
Project / Site name: Cox & Vyman, Cardiff Road, Reading
Your Order No:

Certificate of Analysis - Asbestos Quantification

Methods:

Qualitative Analysis

The samples were analysed qualitatively for asbestos by polarising light and dispersion staining as described by the Health and Safety Executive in HSG 248.

Quantitative Analysis

The analysis was carried out using our documented in-house method A006 based on HSE Contract Research Report No: 83/1996: Development and Validation of an analytical method to determine the amount of asbestos in soils and loose aggregates (Davies et al, 1996) and HSG 248. Our method includes initial examination of the entire representative sample, then fractionation and detailed analysis of each fraction, with quantification by hand picking and weighing.

The limit of detection (reporting limit) of this method is 0.001 %.

The method has been validated using samples of at least 100 g, results for samples smaller than this should be interpreted with caution.

Both Qualitative and Quantitative Analyses are UKAS accredited.

Sample Number	Sample ID	Sample Depth (m)	Sample Weight (g)	Asbestos Containing Material Types Detected (ACM)	PLM Results	Asbestos by hand picking/weighing (%)	Total % Asbestos in Sample
740385	BH04A	0.10-0.30	134	Loose Fibrous Debris & Loose Fibres	Chrysotile	0.022	0.022

Opinions and interpretations expressed herein are outside the scope of UKAS accreditation.



Analytical Report Number : 17-46722

Project / Site name: Cox & Vyman, Cardiff Road, Reading

Water matrix abbreviations: Surface Water (SW) Potable Water (PW) Ground Water (GW)

Analytical Test Name	Analytical Method Description	Analytical Method Reference	Method number	Wet / Dry Analysis	Accreditation Status
Asbestos identification in soil	Asbestos Identification with the use of polarised light microscopy in conjunction with disperion staining techniques.	In house method based on HSG 248	A001-PL	D	ISO 17025
Asbestos Quantification - Gravimetric	Asbestos quantification by gravimetric method - in ouse method based on references.	HSE Report No: 83/1996, HSG 248, HSG 264 & SCA Blue Book (draft).	A006-PL	D	ISO 17025
D.O. for Gravimetric Quant if Screen/ID positive	Dependent option for Gravimetric Quant if Screen/ID positive scheduled.	In house asbestos methods A001 & A006.	A006-PL	D	NONE

For method numbers ending in 'UK' analysis have been carried out in our laboratory in the United Kingdom.

For method numbers ending in 'PL' analysis have been carried out in our laboratory in Poland.

Soil analytical results are expressed on a dry weight basis. Where analysis is carried out on as-received the results obtained are multiplied by a moisture correction factor that is determined gravimetrically using the moisture content which is carried out at a maximum of 30oC.



Gary Riches
Geotechnical Engineering Ltd
Centurion House
Olympus Park
Quedgeley
Gloucester
GL2 4NF

t: 01452 527 743
f: 01452 729 314
e: gary.riches@geoeng.co.uk

i2 Analytical Ltd.
7 Woodshots Meadow,
Croxley Green
Business Park,
Watford,
Herts,
WD18 8YS

t: 01923 225404
f: 01923 237404
e: reception@i2analytical.com

Analytical Report Number : 17-47041

Replaces Analytical Report Number : 17-47041, issue no. 1

Project / Site name:	Cox and Wyman, Cardiff Road, Reading	Samples received on:	02/05/2017
Your job number:	32933	Samples instructed on:	02/05/2017
Your order number:		Analysis completed by:	12/05/2017
Report Issue Number:	2	Report issued on:	12/05/2017
Samples Analysed:	16 soil samples		

Signed:

Dr Irma Doyle
Senior Account Manager
For & on behalf of i2 Analytical Ltd.

Standard Geotechnical, Asbestos and Chemical Testing Laboratory located at: ul. Pionierów 39, 41 -711 Ruda Śląska, Poland.

Accredited tests are defined within the report, opinions and interpretations expressed herein are outside the scope of accreditation.

Standard sample disposal times, unless otherwise agreed with the laboratory, are :

soils	- 4 weeks from reporting
leachates	- 2 weeks from reporting
waters	- 2 weeks from reporting
asbestos	- 6 months from reporting

Excel copies of reports are only valid when accompanied by this PDF certificate.

Analytical Report Number: 17-47041

Project / Site name: Cox and Wyman, Cardiff Road, Reading

Lab Sample Number				741848	741849	741858	741859	741860
Sample Reference				WS08	WS08	WS01	WS01	WS02
Sample Number				1	2	1	2	1
Depth (m)				0.40-0.60	1.00-1.20	0.20-0.40	0.60-0.80	0.10-0.30
Date Sampled				26/04/2017	26/04/2017	25/04/2017	25/04/2017	24/04/2017
Time Taken				1020	1030	1247	1247	1020
Analytical Parameter (Soil Analysis)	Units	Limit of detection	Accreditation Status					
Stone Content	%	0.1	NONE	-	< 0.1	< 0.1	< 0.1	-
Moisture Content	%	N/A	NONE	-	15	6.2	14	-
Total mass of sample received	kg	0.001	NONE	-	2.0	2.0	1.9	-

Asbestos in Soil Screen / Identification Name	Type	N/A	ISO 17025	Chrysotile	-	Chrysotile	-	Chrysotile & Crocidolite
Asbestos in Soil	Type	N/A	ISO 17025	Detected	Not-detected	Detected	Not-detected	Detected
Asbestos Quantification 0.1%	%	0.1	ISO 17025	< 0.10	-	< 0.10	-	< 0.10

General Inorganics

pH - Automated	pH Units	N/A	MCERTS	-	8.5	8.3	8.2	-
Total Cyanide	mg/kg	1	MCERTS	-	9	< 1	1	-
Water Soluble SO4 16hr extraction (2:1 Leachate Equivalent)	g/l	0.00125	MCERTS	-	0.13	0.031	0.048	-
Organic Matter	%	0.1	MCERTS	-	1.4	3.1	2.1	-

Total Phenols

Total Phenols (monohydric)	mg/kg	1	MCERTS	-	< 1.0	< 1.0	< 1.0	-
----------------------------	-------	---	--------	---	-------	-------	-------	---

Speciated PAHs

Naphthalene	mg/kg	0.05	MCERTS	-	< 0.05	1.0	0.41	-
Acenaphthylene	mg/kg	0.05	MCERTS	-	0.15	2.5	< 0.05	-
Acenaphthene	mg/kg	0.05	MCERTS	-	< 0.05	1.1	0.22	-
Fluorene	mg/kg	0.05	MCERTS	-	< 0.05	1.0	0.23	-
Phenanthrene	mg/kg	0.05	MCERTS	-	1.2	12	1.6	-
Anthracene	mg/kg	0.05	MCERTS	-	0.38	6.1	0.24	-
Fluoranthene	mg/kg	0.05	MCERTS	-	2.1	50	1.8	-
Pyrene	mg/kg	0.05	MCERTS	-	1.8	49	1.6	-
Benzo(a)anthracene	mg/kg	0.05	MCERTS	-	1.4	35	1.0	-
Chrysene	mg/kg	0.05	MCERTS	-	1.1	30	0.77	-
Benzo(b)fluoranthene	mg/kg	0.05	MCERTS	-	1.6	60	1.3	-
Benzo(k)fluoranthene	mg/kg	0.05	MCERTS	-	0.72	25	0.49	-
Benzo(a)pyrene	mg/kg	0.05	MCERTS	-	1.6	57	1.1	-
Indeno(1,2,3-cd)pyrene	mg/kg	0.05	MCERTS	-	0.85	30	0.55	-
Dibenz(a,h)anthracene	mg/kg	0.05	MCERTS	-	0.23	8.1	0.17	-
Benzo(ghi)perylene	mg/kg	0.05	MCERTS	-	1.0	34	0.65	-

Total PAH

Speciated Total EPA-16 PAHs	mg/kg	0.8	MCERTS	-	14.2	401	12.2	-
-----------------------------	-------	-----	--------	---	------	-----	------	---

Heavy Metals / Metalloids

Arsenic (aqua regia extractable)	mg/kg	1	MCERTS	-	19	20	21	-
Beryllium (aqua regia extractable)	mg/kg	0.06	MCERTS	-	0.90	0.71	1.3	-
Boron (water soluble)	mg/kg	0.2	MCERTS	-	4.3	1.2	2.2	-
Cadmium (aqua regia extractable)	mg/kg	0.2	MCERTS	-	< 0.2	< 0.2	0.6	-
Chromium (hexavalent)	mg/kg	4	MCERTS	-	< 4.0	< 4.0	< 4.0	-
Chromium (III)	mg/kg	1	NONE	-	59	19	21	-
Chromium (aqua regia extractable)	mg/kg	1	MCERTS	-	59	20	22	-
Copper (aqua regia extractable)	mg/kg	1	MCERTS	-	89	47	150	-
Lead (aqua regia extractable)	mg/kg	1	MCERTS	-	1700	220	730	-
Mercury (aqua regia extractable)	mg/kg	0.3	MCERTS	-	0.4	0.9	2.2	-
Nickel (aqua regia extractable)	mg/kg	1	MCERTS	-	28	23	24	-
Selenium (aqua regia extractable)	mg/kg	1	MCERTS	-	< 1.0	< 1.0	< 1.0	-
Vanadium (aqua regia extractable)	mg/kg	1	MCERTS	-	34	31	32	-
Zinc (aqua regia extractable)	mg/kg	1	MCERTS	-	76	81	350	-

Analytical Report Number: 17-47041

Project / Site name: Cox and Wyman, Cardiff Road, Reading

Lab Sample Number				741848	741849	741858	741859	741860
Sample Reference				WS08	WS08	WS01	WS01	WS02
Sample Number				1	2	1	2	1
Depth (m)				0.40-0.60	1.00-1.20	0.20-0.40	0.60-0.80	0.10-0.30
Date Sampled				26/04/2017	26/04/2017	25/04/2017	25/04/2017	24/04/2017
Time Taken				1020	1030	1247	1247	1020
Analytical Parameter (Soil Analysis)				Units	Limit of detection	Accreditation Status		

Monoaromatics

Benzene	ug/kg	1	MCERTS	-	-	< 1.0	< 1.0	-
Toluene	ug/kg	1	MCERTS	-	-	< 1.0	< 1.0	-
Ethylbenzene	ug/kg	1	MCERTS	-	-	< 1.0	< 1.0	-
p & m-xylene	ug/kg	1	MCERTS	-	-	< 1.0	< 1.0	-
o-xylene	ug/kg	1	MCERTS	-	-	< 1.0	< 1.0	-
MTBE (Methyl Tertiary Butyl Ether)	ug/kg	1	MCERTS	-	-	< 1.0	< 1.0	-

Petroleum Hydrocarbons

TPH-CWG - Aliphatic >EC5 - EC6	mg/kg	0.001	MCERTS	-	-	< 0.001	< 0.001	-
TPH-CWG - Aliphatic >EC6 - EC8	mg/kg	0.001	MCERTS	-	-	< 0.001	< 0.001	-
TPH-CWG - Aliphatic >EC8 - EC10	mg/kg	0.001	MCERTS	-	-	< 0.001	< 0.001	-
TPH-CWG - Aliphatic >EC10 - EC12	mg/kg	1	MCERTS	-	-	1.8	< 1.0	-
TPH-CWG - Aliphatic >EC12 - EC16	mg/kg	2	MCERTS	-	-	20	< 2.0	-
TPH-CWG - Aliphatic >EC16 - EC21	mg/kg	8	MCERTS	-	-	64	< 8.0	-
TPH-CWG - Aliphatic >EC21 - EC35	mg/kg	8	MCERTS	-	-	190	19	-
TPH-CWG - Aliphatic (EC5 - EC35)	mg/kg	10	MCERTS	-	-	270	21	-

TPH-CWG - Aromatic >EC5 - EC7	mg/kg	0.001	MCERTS	-	-	< 0.001	< 0.001	-
TPH-CWG - Aromatic >EC7 - EC8	mg/kg	0.001	MCERTS	-	-	< 0.001	< 0.001	-
TPH-CWG - Aromatic >EC8 - EC10	mg/kg	0.001	MCERTS	-	-	< 0.001	< 0.001	-
TPH-CWG - Aromatic >EC10 - EC12	mg/kg	1	MCERTS	-	-	1.3	6.2	-
TPH-CWG - Aromatic >EC12 - EC16	mg/kg	2	MCERTS	-	-	23	6.2	-
TPH-CWG - Aromatic >EC16 - EC21	mg/kg	10	MCERTS	-	-	360	19	-
TPH-CWG - Aromatic >EC21 - EC35	mg/kg	10	MCERTS	-	-	1900	40	-
TPH-CWG - Aromatic (EC5 - EC35)	mg/kg	10	MCERTS	-	-	2300	71	-

Analytical Report Number: 17-47041

Project / Site name: Cox and Wyman, Cardiff Road, Reading

Lab Sample Number	741848	741849	741858	741859	741860
Sample Reference	WS08	WS08	WS01	WS01	WS02
Sample Number	1	2	1	2	1
Depth (m)	0.40-0.60	1.00-1.20	0.20-0.40	0.60-0.80	0.10-0.30
Date Sampled	26/04/2017	26/04/2017	25/04/2017	25/04/2017	24/04/2017
Time Taken	1020	1030	1247	1247	1020
Analytical Parameter (Soil Analysis)	Units	Limit of detection	Accreditation Status		

VOCs

Chloromethane	µg/kg	1	ISO 17025	-	-	-	-	-
Chloroethane	µg/kg	1	NONE	-	-	-	-	-
Bromomethane	µg/kg	1	ISO 17025	-	-	-	-	-
Vinyl Chloride	µg/kg	1	NONE	-	-	-	-	-
Trichlorofluoromethane	µg/kg	1	NONE	-	-	-	-	-
1,1-Dichloroethene	µg/kg	1	NONE	-	-	-	-	-
1,1,2-Trichloro 1,2,2-Trifluoroethane	µg/kg	1	ISO 17025	-	-	-	-	-
Cis-1,2-dichloroethene	µg/kg	1	MCERTS	-	-	-	-	-
MTBE (Methyl Tertiary Butyl Ether)	µg/kg	1	MCERTS	-	-	-	-	-
1,1-Dichloroethane	µg/kg	1	MCERTS	-	-	-	-	-
2,2-Dichloropropane	µg/kg	1	MCERTS	-	-	-	-	-
Trichloromethane	µg/kg	1	MCERTS	-	-	-	-	-
1,1,1-Trichloroethane	µg/kg	1	MCERTS	-	-	-	-	-
1,2-Dichloroethane	µg/kg	1	MCERTS	-	-	-	-	-
1,1-Dichloropropene	µg/kg	1	MCERTS	-	-	-	-	-
Trans-1,2-dichloroethene	µg/kg	1	NONE	-	-	-	-	-
Benzene	µg/kg	1	MCERTS	-	-	-	-	-
Tetrachloromethane	µg/kg	1	MCERTS	-	-	-	-	-
1,2-Dichloropropane	µg/kg	1	MCERTS	-	-	-	-	-
Trichloroethene	µg/kg	1	MCERTS	-	-	-	-	-
Dibromomethane	µg/kg	1	MCERTS	-	-	-	-	-
Bromodichloromethane	µg/kg	1	MCERTS	-	-	-	-	-
Cis-1,3-dichloropropene	µg/kg	1	ISO 17025	-	-	-	-	-
Trans-1,3-dichloropropene	µg/kg	1	ISO 17025	-	-	-	-	-
Toluene	µg/kg	1	MCERTS	-	-	-	-	-
1,1,2-Trichloroethane	µg/kg	1	MCERTS	-	-	-	-	-
1,3-Dichloropropane	µg/kg	1	ISO 17025	-	-	-	-	-
Dibromochloromethane	µg/kg	1	ISO 17025	-	-	-	-	-
Tetrachloroethene	µg/kg	1	NONE	-	-	-	-	-
1,2-Dibromoethane	µg/kg	1	ISO 17025	-	-	-	-	-
Chlorobenzene	µg/kg	1	MCERTS	-	-	-	-	-
1,1,1,2-Tetrachloroethane	µg/kg	1	MCERTS	-	-	-	-	-
Ethylbenzene	µg/kg	1	MCERTS	-	-	-	-	-
p & m-Xylene	µg/kg	1	MCERTS	-	-	-	-	-
Styrene	µg/kg	1	MCERTS	-	-	-	-	-
Tribromomethane	µg/kg	1	NONE	-	-	-	-	-
o-Xylene	µg/kg	1	MCERTS	-	-	-	-	-
1,1,2,2-Tetrachloroethane	µg/kg	1	MCERTS	-	-	-	-	-
Isopropylbenzene	µg/kg	1	MCERTS	-	-	-	-	-
Bromobenzene	µg/kg	1	MCERTS	-	-	-	-	-
n-Propylbenzene	µg/kg	1	ISO 17025	-	-	-	-	-
2-Chlorotoluene	µg/kg	1	MCERTS	-	-	-	-	-
4-Chlorotoluene	µg/kg	1	MCERTS	-	-	-	-	-
1,3,5-Trimethylbenzene	µg/kg	1	ISO 17025	-	-	-	-	-
tert-Butylbenzene	µg/kg	1	MCERTS	-	-	-	-	-
1,2,4-Trimethylbenzene	µg/kg	1	ISO 17025	-	-	-	-	-
sec-Butylbenzene	µg/kg	1	MCERTS	-	-	-	-	-
1,3-Dichlorobenzene	µg/kg	1	ISO 17025	-	-	-	-	-
p-Isopropyltoluene	µg/kg	1	ISO 17025	-	-	-	-	-
1,2-Dichlorobenzene	µg/kg	1	MCERTS	-	-	-	-	-
1,4-Dichlorobenzene	µg/kg	1	MCERTS	-	-	-	-	-
Butylbenzene	µg/kg	1	MCERTS	-	-	-	-	-
1,2-Dibromo-3-chloropropane	µg/kg	1	ISO 17025	-	-	-	-	-
1,2,4-Trichlorobenzene	µg/kg	1	MCERTS	-	-	-	-	-
Hexachlorobutadiene	µg/kg	1	MCERTS	-	-	-	-	-
1,2,3-Trichlorobenzene	µg/kg	1	ISO 17025	-	-	-	-	-

Analytical Report Number: 17-47041

Project / Site name: Cox and Wyman, Cardiff Road, Reading

Lab Sample Number	741848	741849	741858	741859	741860
Sample Reference	WS08	WS08	WS01	WS01	WS02
Sample Number	1	2	1	2	1
Depth (m)	0.40-0.60	1.00-1.20	0.20-0.40	0.60-0.80	0.10-0.30
Date Sampled	26/04/2017	26/04/2017	25/04/2017	25/04/2017	24/04/2017
Time Taken	1020	1030	1247	1247	1020
Analytical Parameter (Soil Analysis)	Units	Limit of detection	Accreditation Status		

SVOCs

Aniline	mg/kg	0.1	NONE	-	< 0.1	< 0.1	< 0.1	-
Phenol	mg/kg	0.2	ISO 17025	-	< 0.2	< 0.2	< 0.2	-
2-Chlorophenol	mg/kg	0.1	MCERTS	-	< 0.1	< 0.1	< 0.1	-
Bis(2-chloroethyl)ether	mg/kg	0.2	MCERTS	-	< 0.2	< 0.2	< 0.2	-
1,3-Dichlorobenzene	mg/kg	0.2	MCERTS	-	< 0.2	< 0.2	< 0.2	-
1,2-Dichlorobenzene	mg/kg	0.1	MCERTS	-	< 0.1	< 0.1	< 0.1	-
1,4-Dichlorobenzene	mg/kg	0.2	MCERTS	-	< 0.2	< 0.2	< 0.2	-
Bis(2-chloroisopropyl)ether	mg/kg	0.1	MCERTS	-	< 0.1	< 0.1	< 0.1	-
2-Methylphenol	mg/kg	0.3	MCERTS	-	< 0.3	< 0.3	< 0.3	-
Hexachloroethane	mg/kg	0.05	MCERTS	-	< 0.05	< 0.05	< 0.05	-
Nitrobenzene	mg/kg	0.3	MCERTS	-	< 0.3	< 0.3	< 0.3	-
4-Methylphenol	mg/kg	0.2	NONE	-	< 0.2	< 0.2	< 0.2	-
Isophorone	mg/kg	0.2	MCERTS	-	< 0.2	< 0.2	< 0.2	-
2-Nitrophenol	mg/kg	0.3	MCERTS	-	< 0.3	< 0.3	< 0.3	-
2,4-Dimethylphenol	mg/kg	0.3	MCERTS	-	< 0.3	< 0.3	< 0.3	-
Bis(2-chloroethoxy)methane	mg/kg	0.3	MCERTS	-	< 0.3	< 0.3	< 0.3	-
1,2,4-Trichlorobenzene	mg/kg	0.3	MCERTS	-	< 0.3	< 0.3	< 0.3	-
Naphthalene	mg/kg	0.05	MCERTS	-	< 0.05	1.0	0.41	-
2,4-Dichlorophenol	mg/kg	0.3	MCERTS	-	< 0.3	< 0.3	< 0.3	-
4-Chloroaniline	mg/kg	0.1	NONE	-	< 0.1	< 0.1	< 0.1	-
Hexachlorobutadiene	mg/kg	0.1	MCERTS	-	< 0.1	< 0.1	< 0.1	-
4-Chloro-3-methylphenol	mg/kg	0.1	NONE	-	< 0.1	< 0.1	< 0.1	-
2,4,6-Trichlorophenol	mg/kg	0.1	MCERTS	-	< 0.1	< 0.1	< 0.1	-
2,4,5-Trichlorophenol	mg/kg	0.2	MCERTS	-	< 0.2	< 0.2	< 0.2	-
2-Methylnaphthalene	mg/kg	0.1	NONE	-	< 0.1	< 0.1	< 0.1	-
2-Chloronaphthalene	mg/kg	0.1	MCERTS	-	< 0.1	< 0.1	< 0.1	-
Dimethylphthalate	mg/kg	0.1	MCERTS	-	< 0.1	< 0.1	< 0.1	-
2,6-Dinitrotoluene	mg/kg	0.1	MCERTS	-	< 0.1	< 0.1	< 0.1	-
Acenaphthylene	mg/kg	0.05	MCERTS	-	0.15	2.5	< 0.05	-
Acenaphthene	mg/kg	0.05	MCERTS	-	< 0.05	1.1	0.22	-
2,4-Dinitrotoluene	mg/kg	0.2	MCERTS	-	< 0.2	< 0.2	< 0.2	-
Dibenzofuran	mg/kg	0.2	MCERTS	-	< 0.2	0.6	< 0.2	-
4-Chlorophenyl phenyl ether	mg/kg	0.3	ISO 17025	-	< 0.3	< 0.3	< 0.3	-
Diethyl phthalate	mg/kg	0.2	MCERTS	-	< 0.2	< 0.2	< 0.2	-
4-Nitroaniline	mg/kg	0.2	MCERTS	-	< 0.2	< 0.2	< 0.2	-
Fluorene	mg/kg	0.05	MCERTS	-	< 0.05	1.0	0.23	-
Azobenzene	mg/kg	0.3	MCERTS	-	< 0.3	< 0.3	< 0.3	-
Bromophenyl phenyl ether	mg/kg	0.2	MCERTS	-	< 0.2	< 0.2	< 0.2	-
Hexachlorobenzene	mg/kg	0.3	MCERTS	-	< 0.3	< 0.3	< 0.3	-
Phenanthrene	mg/kg	0.05	MCERTS	-	1.2	12	1.6	-
Anthracene	mg/kg	0.05	MCERTS	-	0.38	6.1	0.24	-
Carbazole	mg/kg	0.3	MCERTS	-	< 0.3	0.9	< 0.3	-
Dibutyl phthalate	mg/kg	0.2	MCERTS	-	< 0.2	< 0.2	< 0.2	-
Anthraquinone	mg/kg	0.3	MCERTS	-	< 0.3	2.2	< 0.3	-
Fluoranthene	mg/kg	0.05	MCERTS	-	2.1	50	1.8	-
Pyrene	mg/kg	0.05	MCERTS	-	1.8	49	1.6	-
Butyl benzyl phthalate	mg/kg	0.3	ISO 17025	-	< 0.3	< 0.3	< 0.3	-
Benzo(a)anthracene	mg/kg	0.05	MCERTS	-	1.4	35	1.0	-
Chrysene	mg/kg	0.05	MCERTS	-	1.1	30	0.77	-
Benzo(b)fluoranthene	mg/kg	0.05	MCERTS	-	1.6	60	1.3	-
Benzo(k)fluoranthene	mg/kg	0.05	MCERTS	-	0.72	25	0.49	-
Benzo(a)pyrene	mg/kg	0.05	MCERTS	-	1.6	57	1.1	-
Indeno(1,2,3-cd)pyrene	mg/kg	0.05	MCERTS	-	0.85	30	0.55	-
Dibenz(a,h)anthracene	mg/kg	0.05	MCERTS	-	0.23	8.1	0.17	-
Benzo(ghi)perylene	mg/kg	0.05	MCERTS	-	1.0	34	0.65	-

Analytical Report Number: 17-47041

Project / Site name: Cox and Wyman, Cardiff Road, Reading

Lab Sample Number				741861	741862	741863	741864	741865
Sample Reference				WS02	WS03	WS03	WS04	WS04
Sample Number				2	1	4	2	3
Depth (m)				0.50-0.70	0.50-0.70	2.20-2.40	0.30-0.50	1.00-1.20
Date Sampled				24/04/2017	26/04/2017	26/04/2017	24/04/2017	24/04/2017
Time Taken				1020	1240	1330	1115	1130
Analytical Parameter (Soil Analysis)	Units	Limit of detection	Accreditation Status					
Stone Content	%	0.1	NONE	< 0.1	< 0.1	< 0.1	-	< 0.1
Moisture Content	%	N/A	NONE	11	17	16	-	11
Total mass of sample received	kg	0.001	NONE	2.0	1.4	2.0	-	2.0

Asbestos in Soil Screen / Identification Name	Type	N/A	ISO 17025	Chrysotile	-	-	-	-
Asbestos in Soil	Type	N/A	ISO 17025	Detected	-	-	Not-detected	Not-detected
Asbestos Quantification 0.1%	%	0.1	ISO 17025	< 0.10	-	-	-	-

General Inorganics

pH - Automated	pH Units	N/A	MCERTS	7.8	8.1	7.8	-	8.8
Total Cyanide	mg/kg	1	MCERTS	< 1	< 1	< 1	-	< 1
Water Soluble SO4 16hr extraction (2:1 Leachate Equivalent)	g/l	0.00125	MCERTS	0.015	0.23	0.21	-	0.031
Organic Matter	%	0.1	MCERTS	1.6	0.7	0.9	-	0.5

Total Phenols

Total Phenols (monohydric)	mg/kg	1	MCERTS	< 1.0	< 1.0	< 1.0	-	< 1.0
----------------------------	-------	---	--------	-------	-------	-------	---	-------

Speciated PAHs

Naphthalene	mg/kg	0.05	MCERTS	< 0.05	< 0.05	< 0.05	-	< 0.05
Acenaphthylene	mg/kg	0.05	MCERTS	0.43	< 0.05	< 0.05	-	< 0.05
Acenaphthene	mg/kg	0.05	MCERTS	0.45	< 0.05	< 0.05	-	< 0.05
Fluorene	mg/kg	0.05	MCERTS	0.55	< 0.05	< 0.05	-	< 0.05
Phenanthrene	mg/kg	0.05	MCERTS	6.5	< 0.05	< 0.05	-	1.0
Anthracene	mg/kg	0.05	MCERTS	2.3	< 0.05	< 0.05	-	0.23
Fluoranthene	mg/kg	0.05	MCERTS	14	< 0.05	< 0.05	-	0.99
Pyrene	mg/kg	0.05	MCERTS	11	< 0.05	< 0.05	-	0.84
Benzo(a)anthracene	mg/kg	0.05	MCERTS	6.8	< 0.05	< 0.05	-	0.45
Chrysene	mg/kg	0.05	MCERTS	4.8	< 0.05	< 0.05	-	0.32
Benzo(b)fluoranthene	mg/kg	0.05	MCERTS	6.1	< 0.05	< 0.05	-	0.42
Benzo(k)fluoranthene	mg/kg	0.05	MCERTS	3.2	< 0.05	< 0.05	-	0.18
Benzo(a)pyrene	mg/kg	0.05	MCERTS	5.7	< 0.05	< 0.05	-	0.38
Indeno(1,2,3-cd)pyrene	mg/kg	0.05	MCERTS	2.6	< 0.05	< 0.05	-	0.16
Dibenz(a,h)anthracene	mg/kg	0.05	MCERTS	0.72	< 0.05	< 0.05	-	< 0.05
Benzo(ghi)perylene	mg/kg	0.05	MCERTS	3.0	< 0.05	< 0.05	-	0.22

Total PAH

Speciated Total EPA-16 PAHs	mg/kg	0.8	MCERTS	68.2	< 0.80	< 0.80	-	5.19
-----------------------------	-------	-----	--------	------	--------	--------	---	------

Heavy Metals / Metalloids

Arsenic (aqua regia extractable)	mg/kg	1	MCERTS	15	9.5	16	-	17
Beryllium (aqua regia extractable)	mg/kg	0.06	MCERTS	0.64	0.37	0.79	-	0.52
Boron (water soluble)	mg/kg	0.2	MCERTS	1.3	5.0	3.7	-	0.6
Cadmium (aqua regia extractable)	mg/kg	0.2	MCERTS	< 0.2	0.2	< 0.2	-	< 0.2
Chromium (hexavalent)	mg/kg	4	MCERTS	< 4.0	< 4.0	< 4.0	-	< 4.0
Chromium (III)	mg/kg	1	NONE	24	14	30	-	49
Chromium (aqua regia extractable)	mg/kg	1	MCERTS	24	15	30	-	49
Copper (aqua regia extractable)	mg/kg	1	MCERTS	43	11	13	-	21
Lead (aqua regia extractable)	mg/kg	1	MCERTS	110	11	22	-	320
Mercury (aqua regia extractable)	mg/kg	0.3	MCERTS	< 0.3	< 0.3	< 0.3	-	0.7
Nickel (aqua regia extractable)	mg/kg	1	MCERTS	22	12	21	-	19
Selenium (aqua regia extractable)	mg/kg	1	MCERTS	< 1.0	< 1.0	< 1.0	-	< 1.0
Vanadium (aqua regia extractable)	mg/kg	1	MCERTS	32	20	44	-	29
Zinc (aqua regia extractable)	mg/kg	1	MCERTS	120	28	49	-	77

Analytical Report Number: 17-47041

Project / Site name: Cox and Wyman, Cardiff Road, Reading

Lab Sample Number				741861	741862	741863	741864	741865
Sample Reference				WS02	WS03	WS03	WS04	WS04
Sample Number				2	1	4	2	3
Depth (m)				0.50-0.70	0.50-0.70	2.20-2.40	0.30-0.50	1.00-1.20
Date Sampled				24/04/2017	26/04/2017	26/04/2017	24/04/2017	24/04/2017
Time Taken				1020	1240	1330	1115	1130
Analytical Parameter (Soil Analysis)	Units	Limit of detection	Accreditation Status					
Monoaromatics								
Benzene	ug/kg	1	MCERTS	< 1.0	-	-	-	-
Toluene	ug/kg	1	MCERTS	< 1.0	-	-	-	-
Ethylbenzene	ug/kg	1	MCERTS	< 1.0	-	-	-	-
p & m-xylene	ug/kg	1	MCERTS	< 1.0	-	-	-	-
o-xylene	ug/kg	1	MCERTS	< 1.0	-	-	-	-
MTBE (Methyl Tertiary Butyl Ether)	ug/kg	1	MCERTS	< 1.0	-	-	-	-

Petroleum Hydrocarbons

TPH-CWG - Aliphatic >EC5 - EC6	mg/kg	0.001	MCERTS	< 0.001	-	-	-	-
TPH-CWG - Aliphatic >EC6 - EC8	mg/kg	0.001	MCERTS	< 0.001	-	-	-	-
TPH-CWG - Aliphatic >EC8 - EC10	mg/kg	0.001	MCERTS	< 0.001	-	-	-	-
TPH-CWG - Aliphatic >EC10 - EC12	mg/kg	1	MCERTS	< 1.0	-	-	-	-
TPH-CWG - Aliphatic >EC12 - EC16	mg/kg	2	MCERTS	< 2.0	-	-	-	-
TPH-CWG - Aliphatic >EC16 - EC21	mg/kg	8	MCERTS	< 8.0	-	-	-	-
TPH-CWG - Aliphatic >EC21 - EC35	mg/kg	8	MCERTS	47	-	-	-	-
TPH-CWG - Aliphatic (EC5 - EC35)	mg/kg	10	MCERTS	52	-	-	-	-
TPH-CWG - Aromatic >EC5 - EC7	mg/kg	0.001	MCERTS	< 0.001	-	-	-	-
TPH-CWG - Aromatic >EC7 - EC8	mg/kg	0.001	MCERTS	< 0.001	-	-	-	-
TPH-CWG - Aromatic >EC8 - EC10	mg/kg	0.001	MCERTS	< 0.001	-	-	-	-
TPH-CWG - Aromatic >EC10 - EC12	mg/kg	1	MCERTS	< 1.0	-	-	-	-
TPH-CWG - Aromatic >EC12 - EC16	mg/kg	2	MCERTS	12	-	-	-	-
TPH-CWG - Aromatic >EC16 - EC21	mg/kg	10	MCERTS	110	-	-	-	-
TPH-CWG - Aromatic >EC21 - EC35	mg/kg	10	MCERTS	130	-	-	-	-
TPH-CWG - Aromatic (EC5 - EC35)	mg/kg	10	MCERTS	250	-	-	-	-



Analytical Report Number: 17-47041

Project / Site name: Cox and Wyman, Cardiff Road, Reading

Lab Sample Number				741861	741862	741863	741864	741865
Sample Reference				WS02	WS03	WS03	WS04	WS04
Sample Number				2	1	4	2	3
Depth (m)				0.50-0.70	0.50-0.70	2.20-2.40	0.30-0.50	1.00-1.20
Date Sampled				24/04/2017	26/04/2017	26/04/2017	24/04/2017	24/04/2017
Time Taken				1020	1240	1330	1115	1130
Analytical Parameter (Soil Analysis)	Units	Limit of detection	Accreditation Status					
VOCs								
Chloromethane	µg/kg	1	ISO 17025	-	-	-	-	-
Chloroethane	µg/kg	1	NONE	-	-	-	-	-
Bromomethane	µg/kg	1	ISO 17025	-	-	-	-	-
Vinyl Chloride	µg/kg	1	NONE	-	-	-	-	-
Trichlorofluoromethane	µg/kg	1	NONE	-	-	-	-	-
1,1-Dichloroethene	µg/kg	1	NONE	-	-	-	-	-
1,1,2-Trichloro 1,2,2-Trifluoroethane	µg/kg	1	ISO 17025	-	-	-	-	-
Cis-1,2-dichloroethene	µg/kg	1	MCERTS	-	-	-	-	-
MTBE (Methyl Tertiary Butyl Ether)	µg/kg	1	MCERTS	-	-	-	-	-
1,1-Dichloroethane	µg/kg	1	MCERTS	-	-	-	-	-
2,2-Dichloropropane	µg/kg	1	MCERTS	-	-	-	-	-
Trichloromethane	µg/kg	1	MCERTS	-	-	-	-	-
1,1,1-Trichloroethane	µg/kg	1	MCERTS	-	-	-	-	-
1,2-Dichloroethane	µg/kg	1	MCERTS	-	-	-	-	-
1,1-Dichloropropene	µg/kg	1	MCERTS	-	-	-	-	-
Trans-1,2-dichloroethene	µg/kg	1	NONE	-	-	-	-	-
Benzene	µg/kg	1	MCERTS	-	-	-	-	-
Tetrachloromethane	µg/kg	1	MCERTS	-	-	-	-	-
1,2-Dichloropropane	µg/kg	1	MCERTS	-	-	-	-	-
Trichloroethene	µg/kg	1	MCERTS	-	-	-	-	-
Dibromomethane	µg/kg	1	MCERTS	-	-	-	-	-
Bromodichloromethane	µg/kg	1	MCERTS	-	-	-	-	-
Cis-1,3-dichloropropene	µg/kg	1	ISO 17025	-	-	-	-	-
Trans-1,3-dichloropropene	µg/kg	1	ISO 17025	-	-	-	-	-
Toluene	µg/kg	1	MCERTS	-	-	-	-	-
1,1,2-Trichloroethane	µg/kg	1	MCERTS	-	-	-	-	-
1,3-Dichloropropane	µg/kg	1	ISO 17025	-	-	-	-	-
Dibromochloromethane	µg/kg	1	ISO 17025	-	-	-	-	-
Tetrachloroethene	µg/kg	1	NONE	-	-	-	-	-
1,2-Dibromoethane	µg/kg	1	ISO 17025	-	-	-	-	-
Chlorobenzene	µg/kg	1	MCERTS	-	-	-	-	-
1,1,1,2-Tetrachloroethane	µg/kg	1	MCERTS	-	-	-	-	-
Ethylbenzene	µg/kg	1	MCERTS	-	-	-	-	-
p & m-Xylene	µg/kg	1	MCERTS	-	-	-	-	-
Styrene	µg/kg	1	MCERTS	-	-	-	-	-
Tribromomethane	µg/kg	1	NONE	-	-	-	-	-
o-Xylene	µg/kg	1	MCERTS	-	-	-	-	-
1,1,2,2-Tetrachloroethane	µg/kg	1	MCERTS	-	-	-	-	-
Isopropylbenzene	µg/kg	1	MCERTS	-	-	-	-	-
Bromobenzene	µg/kg	1	MCERTS	-	-	-	-	-
n-Propylbenzene	µg/kg	1	ISO 17025	-	-	-	-	-
2-Chlorotoluene	µg/kg	1	MCERTS	-	-	-	-	-
4-Chlorotoluene	µg/kg	1	MCERTS	-	-	-	-	-
1,3,5-Trimethylbenzene	µg/kg	1	ISO 17025	-	-	-	-	-
tert-Butylbenzene	µg/kg	1	MCERTS	-	-	-	-	-
1,2,4-Trimethylbenzene	µg/kg	1	ISO 17025	-	-	-	-	-
sec-Butylbenzene	µg/kg	1	MCERTS	-	-	-	-	-
1,3-Dichlorobenzene	µg/kg	1	ISO 17025	-	-	-	-	-
p-Isopropyltoluene	µg/kg	1	ISO 17025	-	-	-	-	-
1,2-Dichlorobenzene	µg/kg	1	MCERTS	-	-	-	-	-
1,4-Dichlorobenzene	µg/kg	1	MCERTS	-	-	-	-	-
Butylbenzene	µg/kg	1	MCERTS	-	-	-	-	-
1,2-Dibromo-3-chloropropane	µg/kg	1	ISO 17025	-	-	-	-	-
1,2,4-Trichlorobenzene	µg/kg	1	MCERTS	-	-	-	-	-
Hexachlorobutadiene	µg/kg	1	MCERTS	-	-	-	-	-
1,2,3-Trichlorobenzene	µg/kg	1	ISO 17025	-	-	-	-	-



Analytical Report Number: 17-47041

Project / Site name: Cox and Wyman, Cardiff Road, Reading

Lab Sample Number				741861	741862	741863	741864	741865
Sample Reference				WS02	WS03	WS03	WS04	WS04
Sample Number				2	1	4	2	3
Depth (m)				0.50-0.70	0.50-0.70	2.20-2.40	0.30-0.50	1.00-1.20
Date Sampled				24/04/2017	26/04/2017	26/04/2017	24/04/2017	24/04/2017
Time Taken				1020	1240	1330	1115	1130
Analytical Parameter (Soil Analysis)	Units	Limit of detection	Accreditation Status					
SVOCs								
Aniline	mg/kg	0.1	NONE	-	-	-	-	-
Phenol	mg/kg	0.2	ISO 17025	-	-	-	-	-
2-Chlorophenol	mg/kg	0.1	MCERTS	-	-	-	-	-
Bis(2-chloroethyl)ether	mg/kg	0.2	MCERTS	-	-	-	-	-
1,3-Dichlorobenzene	mg/kg	0.2	MCERTS	-	-	-	-	-
1,2-Dichlorobenzene	mg/kg	0.1	MCERTS	-	-	-	-	-
1,4-Dichlorobenzene	mg/kg	0.2	MCERTS	-	-	-	-	-
Bis(2-chloroisopropyl)ether	mg/kg	0.1	MCERTS	-	-	-	-	-
2-Methylphenol	mg/kg	0.3	MCERTS	-	-	-	-	-
Hexachloroethane	mg/kg	0.05	MCERTS	-	-	-	-	-
Nitrobenzene	mg/kg	0.3	MCERTS	-	-	-	-	-
4-Methylphenol	mg/kg	0.2	NONE	-	-	-	-	-
Isophorone	mg/kg	0.2	MCERTS	-	-	-	-	-
2-Nitrophenol	mg/kg	0.3	MCERTS	-	-	-	-	-
2,4-Dimethylphenol	mg/kg	0.3	MCERTS	-	-	-	-	-
Bis(2-chloroethoxy)methane	mg/kg	0.3	MCERTS	-	-	-	-	-
1,2,4-Trichlorobenzene	mg/kg	0.3	MCERTS	-	-	-	-	-
Naphthalene	mg/kg	0.05	MCERTS	-	-	-	-	-
2,4-Dichlorophenol	mg/kg	0.3	MCERTS	-	-	-	-	-
4-Chloroaniline	mg/kg	0.1	NONE	-	-	-	-	-
Hexachlorobutadiene	mg/kg	0.1	MCERTS	-	-	-	-	-
4-Chloro-3-methylphenol	mg/kg	0.1	NONE	-	-	-	-	-
2,4,6-Trichlorophenol	mg/kg	0.1	MCERTS	-	-	-	-	-
2,4,5-Trichlorophenol	mg/kg	0.2	MCERTS	-	-	-	-	-
2-Methylnaphthalene	mg/kg	0.1	NONE	-	-	-	-	-
2-Chloronaphthalene	mg/kg	0.1	MCERTS	-	-	-	-	-
Dimethylphthalate	mg/kg	0.1	MCERTS	-	-	-	-	-
2,6-Dinitrotoluene	mg/kg	0.1	MCERTS	-	-	-	-	-
Acenaphthylene	mg/kg	0.05	MCERTS	-	-	-	-	-
Acenaphthene	mg/kg	0.05	MCERTS	-	-	-	-	-
2,4-Dinitrotoluene	mg/kg	0.2	MCERTS	-	-	-	-	-
Dibenzofuran	mg/kg	0.2	MCERTS	-	-	-	-	-
4-Chlorophenyl phenyl ether	mg/kg	0.3	ISO 17025	-	-	-	-	-
Diethyl phthalate	mg/kg	0.2	MCERTS	-	-	-	-	-
4-Nitroaniline	mg/kg	0.2	MCERTS	-	-	-	-	-
Fluorene	mg/kg	0.05	MCERTS	-	-	-	-	-
Azobenzene	mg/kg	0.3	MCERTS	-	-	-	-	-
Bromophenyl phenyl ether	mg/kg	0.2	MCERTS	-	-	-	-	-
Hexachlorobenzene	mg/kg	0.3	MCERTS	-	-	-	-	-
Phenanthrene	mg/kg	0.05	MCERTS	-	-	-	-	-
Anthracene	mg/kg	0.05	MCERTS	-	-	-	-	-
Carbazole	mg/kg	0.3	MCERTS	-	-	-	-	-
Dibutyl phthalate	mg/kg	0.2	MCERTS	-	-	-	-	-
Anthraquinone	mg/kg	0.3	MCERTS	-	-	-	-	-
Fluoranthene	mg/kg	0.05	MCERTS	-	-	-	-	-
Pyrene	mg/kg	0.05	MCERTS	-	-	-	-	-
Butyl benzyl phthalate	mg/kg	0.3	ISO 17025	-	-	-	-	-
Benzo(a)anthracene	mg/kg	0.05	MCERTS	-	-	-	-	-
Chrysene	mg/kg	0.05	MCERTS	-	-	-	-	-
Benzo(b)fluoranthene	mg/kg	0.05	MCERTS	-	-	-	-	-
Benzo(k)fluoranthene	mg/kg	0.05	MCERTS	-	-	-	-	-
Benzo(a)pyrene	mg/kg	0.05	MCERTS	-	-	-	-	-
Indeno(1,2,3-cd)pyrene	mg/kg	0.05	MCERTS	-	-	-	-	-
Dibenz(a,h)anthracene	mg/kg	0.05	MCERTS	-	-	-	-	-
Benzo(ghi)perylene	mg/kg	0.05	MCERTS	-	-	-	-	-

Analytical Report Number: 17-47041

Project / Site name: Cox and Wyman, Cardiff Road, Reading

Lab Sample Number				741866	741867	741868	741869	741870
Sample Reference				WS05	WS06	WS06	WS06	WS07
Sample Number				3	1	2	3	1
Depth (m)				1.50-1.70	0.40-0.60	1.00-1.20	1.50-1.70	0.40-0.60
Date Sampled				25/04/2017	25/04/2017	25/04/2017	25/04/2017	26/04/2017
Time Taken				1303	1330	1330	1331	0845
Analytical Parameter (Soil Analysis)	Units	Limit of detection	Accreditation Status					
Stone Content	%	0.1	NONE	< 0.1	< 0.1	< 0.1	< 0.1	< 0.1
Moisture Content	%	N/A	NONE	11	15	13	18	14
Total mass of sample received	kg	0.001	NONE	1.4	2.0	2.0	1.8	2.0

Asbestos in Soil Screen / Identification Name	Type	N/A	ISO 17025	-	-	-	-	-
Asbestos in Soil	Type	N/A	ISO 17025	Not-detected	Not-detected	-	-	Not-detected
Asbestos Quantification 0.1%	%	0.1	ISO 17025	-	-	-	-	-

General Inorganics

pH - Automated	pH Units	N/A	MCERTS	7.9	8.0	-	-	8.1
Total Cyanide	mg/kg	1	MCERTS	< 1	< 1	-	-	< 1
Water Soluble SO4 16hr extraction (2:1 Leachate Equivalent)	g/l	0.00125	MCERTS	0.31	0.023	-	-	0.39
Organic Matter	%	0.1	MCERTS	1.5	1.5	-	-	0.9

Total Phenols

Total Phenols (monohydric)	mg/kg	1	MCERTS	< 1.0	< 1.0	-	-	< 1.0
----------------------------	-------	---	--------	-------	-------	---	---	-------

Speciated PAHs

Naphthalene	mg/kg	0.05	MCERTS	0.51	< 0.05	-	-	< 0.05
Acenaphthylene	mg/kg	0.05	MCERTS	1.3	< 0.05	-	-	< 0.05
Acenaphthene	mg/kg	0.05	MCERTS	0.10	0.31	-	-	0.19
Fluorene	mg/kg	0.05	MCERTS	0.21	0.18	-	-	0.18
Phenanthrene	mg/kg	0.05	MCERTS	5.0	3.2	-	-	2.9
Anthracene	mg/kg	0.05	MCERTS	1.6	0.74	-	-	0.54
Fluoranthene	mg/kg	0.05	MCERTS	19	4.7	-	-	4.4
Pyrene	mg/kg	0.05	MCERTS	17	4.0	-	-	3.6
Benzo(a)anthracene	mg/kg	0.05	MCERTS	10	2.4	-	-	2.3
Chrysene	mg/kg	0.05	MCERTS	8.1	1.7	-	-	1.6
Benzo(b)fluoranthene	mg/kg	0.05	MCERTS	12	2.1	-	-	2.2
Benzo(k)fluoranthene	mg/kg	0.05	MCERTS	7.0	0.98	-	-	0.92
Benzo(a)pyrene	mg/kg	0.05	MCERTS	12	2.1	-	-	1.9
Indeno(1,2,3-cd)pyrene	mg/kg	0.05	MCERTS	6.9	0.94	-	-	0.90
Dibenz(a,h)anthracene	mg/kg	0.05	MCERTS	1.6	0.28	-	-	0.24
Benzo(ghi)perylene	mg/kg	0.05	MCERTS	8.1	1.1	-	-	1.1

Total PAH

Speciated Total EPA-16 PAHs	mg/kg	0.8	MCERTS	112	24.7	-	-	22.9
-----------------------------	-------	-----	--------	-----	------	---	---	------

Heavy Metals / Metalloids

Arsenic (aqua regia extractable)	mg/kg	1	MCERTS	12	16	-	-	16
Beryllium (aqua regia extractable)	mg/kg	0.06	MCERTS	0.69	0.71	-	-	0.50
Boron (water soluble)	mg/kg	0.2	MCERTS	1.6	0.5	-	-	3.3
Cadmium (aqua regia extractable)	mg/kg	0.2	MCERTS	< 0.2	< 0.2	-	-	< 0.2
Chromium (hexavalent)	mg/kg	4	MCERTS	< 4.0	< 4.0	-	-	< 4.0
Chromium (III)	mg/kg	1	NONE	11	20	-	-	39
Chromium (aqua regia extractable)	mg/kg	1	MCERTS	11	20	-	-	39
Copper (aqua regia extractable)	mg/kg	1	MCERTS	51	95	-	-	56
Lead (aqua regia extractable)	mg/kg	1	MCERTS	220	1900	-	-	660
Mercury (aqua regia extractable)	mg/kg	0.3	MCERTS	0.9	1.0	-	-	0.7
Nickel (aqua regia extractable)	mg/kg	1	MCERTS	15	22	-	-	16
Selenium (aqua regia extractable)	mg/kg	1	MCERTS	< 1.0	< 1.0	-	-	< 1.0
Vanadium (aqua regia extractable)	mg/kg	1	MCERTS	25	32	-	-	22
Zinc (aqua regia extractable)	mg/kg	1	MCERTS	90	99	-	-	66

Analytical Report Number: 17-47041

Project / Site name: Cox and Wyman, Cardiff Road, Reading

Lab Sample Number				741866	741867	741868	741869	741870
Sample Reference				WS05	WS06	WS06	WS06	WS07
Sample Number				3	1	2	3	1
Depth (m)				1.50-1.70	0.40-0.60	1.00-1.20	1.50-1.70	0.40-0.60
Date Sampled				25/04/2017	25/04/2017	25/04/2017	25/04/2017	26/04/2017
Time Taken				1303	1330	1330	1331	0845
Analytical Parameter (Soil Analysis)	Units	Limit of detection	Accreditation Status					
Monoaromatics								
Benzene	ug/kg	1	MCERTS	-	< 1.0	< 1.0	< 1.0	-
Toluene	ug/kg	1	MCERTS	-	< 1.0	< 1.0	< 1.0	-
Ethylbenzene	ug/kg	1	MCERTS	-	< 1.0	< 1.0	< 1.0	-
p & m-xylene	ug/kg	1	MCERTS	-	< 1.0	< 1.0	< 1.0	-
o-xylene	ug/kg	1	MCERTS	-	< 1.0	< 1.0	< 1.0	-
MTBE (Methyl Tertiary Butyl Ether)	ug/kg	1	MCERTS	-	< 1.0	< 1.0	< 1.0	-

Petroleum Hydrocarbons

TPH-CWG - Aliphatic >EC5 - EC6	mg/kg	0.001	MCERTS	-	< 0.001	< 0.001	< 0.001	-
TPH-CWG - Aliphatic >EC6 - EC8	mg/kg	0.001	MCERTS	-	< 0.001	< 0.001	< 0.001	-
TPH-CWG - Aliphatic >EC8 - EC10	mg/kg	0.001	MCERTS	-	< 0.001	< 0.001	< 0.001	-
TPH-CWG - Aliphatic >EC10 - EC12	mg/kg	1	MCERTS	-	< 1.0	1.7	< 1.0	-
TPH-CWG - Aliphatic >EC12 - EC16	mg/kg	2	MCERTS	-	< 2.0	9.0	< 2.0	-
TPH-CWG - Aliphatic >EC16 - EC21	mg/kg	8	MCERTS	-	< 8.0	12	< 8.0	-
TPH-CWG - Aliphatic >EC21 - EC35	mg/kg	8	MCERTS	-	< 8.0	24	< 8.0	-
TPH-CWG - Aliphatic (EC5 - EC35)	mg/kg	10	MCERTS	-	< 10	47	< 10	-
TPH-CWG - Aromatic >EC5 - EC7	mg/kg	0.001	MCERTS	-	< 0.001	< 0.001	< 0.001	-
TPH-CWG - Aromatic >EC7 - EC8	mg/kg	0.001	MCERTS	-	< 0.001	< 0.001	< 0.001	-
TPH-CWG - Aromatic >EC8 - EC10	mg/kg	0.001	MCERTS	-	< 0.001	< 0.001	< 0.001	-
TPH-CWG - Aromatic >EC10 - EC12	mg/kg	1	MCERTS	-	2.0	9.3	< 1.0	-
TPH-CWG - Aromatic >EC12 - EC16	mg/kg	2	MCERTS	-	8.3	40	< 2.0	-
TPH-CWG - Aromatic >EC16 - EC21	mg/kg	10	MCERTS	-	31	190	< 10	-
TPH-CWG - Aromatic >EC21 - EC35	mg/kg	10	MCERTS	-	48	230	< 10	-
TPH-CWG - Aromatic (EC5 - EC35)	mg/kg	10	MCERTS	-	89	470	< 10	-



Analytical Report Number: 17-47041

Project / Site name: Cox and Wyman, Cardiff Road, Reading

Lab Sample Number				741866	741867	741868	741869	741870
Sample Reference				WS05	WS06	WS06	WS06	WS07
Sample Number				3	1	2	3	1
Depth (m)				1.50-1.70	0.40-0.60	1.00-1.20	1.50-1.70	0.40-0.60
Date Sampled				25/04/2017	25/04/2017	25/04/2017	25/04/2017	26/04/2017
Time Taken				1303	1330	1330	1331	0845
Analytical Parameter (Soil Analysis)	Units	Limit of detection	Accreditation Status					
VOCs								
Chloromethane	µg/kg	1	ISO 17025	-	< 1.0	< 1.0	-	-
Chloroethane	µg/kg	1	NONE	-	< 1.0	< 1.0	-	-
Bromomethane	µg/kg	1	ISO 17025	-	< 1.0	< 1.0	-	-
Vinyl Chloride	µg/kg	1	NONE	-	< 1.0	< 1.0	-	-
Trichlorofluoromethane	µg/kg	1	NONE	-	< 1.0	< 1.0	-	-
1,1-Dichloroethene	µg/kg	1	NONE	-	< 1.0	< 1.0	-	-
1,1,2-Trichloro 1,2,2-Trifluoroethane	µg/kg	1	ISO 17025	-	< 1.0	< 1.0	-	-
Cis-1,2-dichloroethene	µg/kg	1	MCERTS	-	< 1.0	< 1.0	-	-
MTBE (Methyl Tertiary Butyl Ether)	µg/kg	1	MCERTS	-	< 1.0	< 1.0	-	-
1,1-Dichloroethane	µg/kg	1	MCERTS	-	< 1.0	< 1.0	-	-
2,2-Dichloropropane	µg/kg	1	MCERTS	-	< 1.0	< 1.0	-	-
Trichloromethane	µg/kg	1	MCERTS	-	< 1.0	< 1.0	-	-
1,1,1-Trichloroethane	µg/kg	1	MCERTS	-	< 1.0	< 1.0	-	-
1,2-Dichloroethane	µg/kg	1	MCERTS	-	< 1.0	< 1.0	-	-
1,1-Dichloropropene	µg/kg	1	MCERTS	-	< 1.0	< 1.0	-	-
Trans-1,2-dichloroethene	µg/kg	1	NONE	-	< 1.0	< 1.0	-	-
Benzene	µg/kg	1	MCERTS	-	< 1.0	< 1.0	-	-
Tetrachloromethane	µg/kg	1	MCERTS	-	< 1.0	< 1.0	-	-
1,2-Dichloropropane	µg/kg	1	MCERTS	-	< 1.0	< 1.0	-	-
Trichloroethene	µg/kg	1	MCERTS	-	< 1.0	< 1.0	-	-
Dibromomethane	µg/kg	1	MCERTS	-	< 1.0	< 1.0	-	-
Bromodichloromethane	µg/kg	1	MCERTS	-	< 1.0	< 1.0	-	-
Cis-1,3-dichloropropene	µg/kg	1	ISO 17025	-	< 1.0	< 1.0	-	-
Trans-1,3-dichloropropene	µg/kg	1	ISO 17025	-	< 1.0	< 1.0	-	-
Toluene	µg/kg	1	MCERTS	-	< 1.0	< 1.0	-	-
1,1,2-Trichloroethane	µg/kg	1	MCERTS	-	< 1.0	< 1.0	-	-
1,3-Dichloropropane	µg/kg	1	ISO 17025	-	< 1.0	< 1.0	-	-
Dibromochloromethane	µg/kg	1	ISO 17025	-	< 1.0	< 1.0	-	-
Tetrachloroethene	µg/kg	1	NONE	-	< 1.0	< 1.0	-	-
1,2-Dibromoethane	µg/kg	1	ISO 17025	-	< 1.0	< 1.0	-	-
Chlorobenzene	µg/kg	1	MCERTS	-	< 1.0	< 1.0	-	-
1,1,1,2-Tetrachloroethane	µg/kg	1	MCERTS	-	< 1.0	< 1.0	-	-
Ethylbenzene	µg/kg	1	MCERTS	-	< 1.0	< 1.0	-	-
p & m-Xylene	µg/kg	1	MCERTS	-	< 1.0	< 1.0	-	-
Styrene	µg/kg	1	MCERTS	-	< 1.0	< 1.0	-	-
Tribromomethane	µg/kg	1	NONE	-	< 1.0	< 1.0	-	-
o-Xylene	µg/kg	1	MCERTS	-	< 1.0	< 1.0	-	-
1,1,2,2-Tetrachloroethane	µg/kg	1	MCERTS	-	< 1.0	< 1.0	-	-
Isopropylbenzene	µg/kg	1	MCERTS	-	< 1.0	< 1.0	-	-
Bromobenzene	µg/kg	1	MCERTS	-	< 1.0	< 1.0	-	-
n-Propylbenzene	µg/kg	1	ISO 17025	-	< 1.0	< 1.0	-	-
2-Chlorotoluene	µg/kg	1	MCERTS	-	< 1.0	< 1.0	-	-
4-Chlorotoluene	µg/kg	1	MCERTS	-	< 1.0	< 1.0	-	-
1,3,5-Trimethylbenzene	µg/kg	1	ISO 17025	-	< 1.0	< 1.0	-	-
tert-Butylbenzene	µg/kg	1	MCERTS	-	< 1.0	< 1.0	-	-
1,2,4-Trimethylbenzene	µg/kg	1	ISO 17025	-	< 1.0	< 1.0	-	-
sec-Butylbenzene	µg/kg	1	MCERTS	-	< 1.0	< 1.0	-	-
1,3-Dichlorobenzene	µg/kg	1	ISO 17025	-	< 1.0	< 1.0	-	-
p-Isopropyltoluene	µg/kg	1	ISO 17025	-	< 1.0	< 1.0	-	-
1,2-Dichlorobenzene	µg/kg	1	MCERTS	-	< 1.0	< 1.0	-	-
1,4-Dichlorobenzene	µg/kg	1	MCERTS	-	< 1.0	< 1.0	-	-
Butylbenzene	µg/kg	1	MCERTS	-	< 1.0	< 1.0	-	-
1,2-Dibromo-3-chloropropane	µg/kg	1	ISO 17025	-	< 1.0	< 1.0	-	-
1,2,4-Trichlorobenzene	µg/kg	1	MCERTS	-	< 1.0	< 1.0	-	-
Hexachlorobutadiene	µg/kg	1	MCERTS	-	< 1.0	< 1.0	-	-
1,2,3-Trichlorobenzene	µg/kg	1	ISO 17025	-	< 1.0	< 1.0	-	-

Analytical Report Number: 17-47041

Project / Site name: Cox and Wyman, Cardiff Road, Reading

Lab Sample Number				741866	741867	741868	741869	741870
Sample Reference				WS05	WS06	WS06	WS06	WS07
Sample Number				3	1	2	3	1
Depth (m)				1.50-1.70	0.40-0.60	1.00-1.20	1.50-1.70	0.40-0.60
Date Sampled				25/04/2017	25/04/2017	25/04/2017	25/04/2017	26/04/2017
Time Taken				1303	1330	1330	1331	0845
Analytical Parameter (Soil Analysis)	Units	Limit of detection	Accreditation Status					
SVOCs								
Aniline	mg/kg	0.1	NONE	-	-	-	-	-
Phenol	mg/kg	0.2	ISO 17025	-	-	-	-	-
2-Chlorophenol	mg/kg	0.1	MCERTS	-	-	-	-	-
Bis(2-chloroethyl)ether	mg/kg	0.2	MCERTS	-	-	-	-	-
1,3-Dichlorobenzene	mg/kg	0.2	MCERTS	-	-	-	-	-
1,2-Dichlorobenzene	mg/kg	0.1	MCERTS	-	-	-	-	-
1,4-Dichlorobenzene	mg/kg	0.2	MCERTS	-	-	-	-	-
Bis(2-chloroisopropyl)ether	mg/kg	0.1	MCERTS	-	-	-	-	-
2-Methylphenol	mg/kg	0.3	MCERTS	-	-	-	-	-
Hexachloroethane	mg/kg	0.05	MCERTS	-	-	-	-	-
Nitrobenzene	mg/kg	0.3	MCERTS	-	-	-	-	-
4-Methylphenol	mg/kg	0.2	NONE	-	-	-	-	-
Isophorone	mg/kg	0.2	MCERTS	-	-	-	-	-
2-Nitrophenol	mg/kg	0.3	MCERTS	-	-	-	-	-
2,4-Dimethylphenol	mg/kg	0.3	MCERTS	-	-	-	-	-
Bis(2-chloroethoxy)methane	mg/kg	0.3	MCERTS	-	-	-	-	-
1,2,4-Trichlorobenzene	mg/kg	0.3	MCERTS	-	-	-	-	-
Naphthalene	mg/kg	0.05	MCERTS	-	-	-	-	-
2,4-Dichlorophenol	mg/kg	0.3	MCERTS	-	-	-	-	-
4-Chloroaniline	mg/kg	0.1	NONE	-	-	-	-	-
Hexachlorobutadiene	mg/kg	0.1	MCERTS	-	-	-	-	-
4-Chloro-3-methylphenol	mg/kg	0.1	NONE	-	-	-	-	-
2,4,6-Trichlorophenol	mg/kg	0.1	MCERTS	-	-	-	-	-
2,4,5-Trichlorophenol	mg/kg	0.2	MCERTS	-	-	-	-	-
2-Methylnaphthalene	mg/kg	0.1	NONE	-	-	-	-	-
2-Chloronaphthalene	mg/kg	0.1	MCERTS	-	-	-	-	-
Dimethylphthalate	mg/kg	0.1	MCERTS	-	-	-	-	-
2,6-Dinitrotoluene	mg/kg	0.1	MCERTS	-	-	-	-	-
Acenaphthylene	mg/kg	0.05	MCERTS	-	-	-	-	-
Acenaphthene	mg/kg	0.05	MCERTS	-	-	-	-	-
2,4-Dinitrotoluene	mg/kg	0.2	MCERTS	-	-	-	-	-
Dibenzofuran	mg/kg	0.2	MCERTS	-	-	-	-	-
4-Chlorophenyl phenyl ether	mg/kg	0.3	ISO 17025	-	-	-	-	-
Diethyl phthalate	mg/kg	0.2	MCERTS	-	-	-	-	-
4-Nitroaniline	mg/kg	0.2	MCERTS	-	-	-	-	-
Fluorene	mg/kg	0.05	MCERTS	-	-	-	-	-
Azobenzene	mg/kg	0.3	MCERTS	-	-	-	-	-
Bromophenyl phenyl ether	mg/kg	0.2	MCERTS	-	-	-	-	-
Hexachlorobenzene	mg/kg	0.3	MCERTS	-	-	-	-	-
Phenanthrene	mg/kg	0.05	MCERTS	-	-	-	-	-
Anthracene	mg/kg	0.05	MCERTS	-	-	-	-	-
Carbazole	mg/kg	0.3	MCERTS	-	-	-	-	-
Dibutyl phthalate	mg/kg	0.2	MCERTS	-	-	-	-	-
Anthraquinone	mg/kg	0.3	MCERTS	-	-	-	-	-
Fluoranthene	mg/kg	0.05	MCERTS	-	-	-	-	-
Pyrene	mg/kg	0.05	MCERTS	-	-	-	-	-
Butyl benzyl phthalate	mg/kg	0.3	ISO 17025	-	-	-	-	-
Benzo(a)anthracene	mg/kg	0.05	MCERTS	-	-	-	-	-
Chrysene	mg/kg	0.05	MCERTS	-	-	-	-	-
Benzo(b)fluoranthene	mg/kg	0.05	MCERTS	-	-	-	-	-
Benzo(k)fluoranthene	mg/kg	0.05	MCERTS	-	-	-	-	-
Benzo(a)pyrene	mg/kg	0.05	MCERTS	-	-	-	-	-
Indeno(1,2,3-cd)pyrene	mg/kg	0.05	MCERTS	-	-	-	-	-
Dibenz(a,h)anthracene	mg/kg	0.05	MCERTS	-	-	-	-	-
Benzo(ghi)perylene	mg/kg	0.05	MCERTS	-	-	-	-	-



Analytical Report Number: 17-47041

Project / Site name: Cox and Wyman, Cardiff Road, Reading

Lab Sample Number				741871				
Sample Reference				WS07				
Sample Number				3				
Depth (m)				1.60-1.80				
Date Sampled				26/04/2017				
Time Taken				0915				
Analytical Parameter (Soil Analysis)	Units	Limit of detection	Accreditation Status					
Stone Content	%	0.1	NONE	< 0.1				
Moisture Content	%	N/A	NONE	11				
Total mass of sample received	kg	0.001	NONE	2.0				

Asbestos in Soil Screen / Identification Name	Type	N/A	ISO 17025	-				
Asbestos in Soil	Type	N/A	ISO 17025	-				
Asbestos Quantification 0.1%	%	0.1	ISO 17025	-				

General Inorganics

pH - Automated	pH Units	N/A	MCERTS	8.0				
Total Cyanide	mg/kg	1	MCERTS	< 1				
Water Soluble SO4 16hr extraction (2:1 Leachate Equivalent)	g/l	0.00125	MCERTS	0.25				
Organic Matter	%	0.1	MCERTS	0.4				

Total Phenols

Total Phenols (monohydric)	mg/kg	1	MCERTS	< 1.0				
----------------------------	-------	---	--------	-------	--	--	--	--

Speciated PAHs

Naphthalene	mg/kg	0.05	MCERTS	0.28				
Acenaphthylene	mg/kg	0.05	MCERTS	< 0.05				
Acenaphthene	mg/kg	0.05	MCERTS	< 0.05				
Fluorene	mg/kg	0.05	MCERTS	0.19				
Phenanthrene	mg/kg	0.05	MCERTS	1.8				
Anthracene	mg/kg	0.05	MCERTS	0.31				
Fluoranthene	mg/kg	0.05	MCERTS	1.7				
Pyrene	mg/kg	0.05	MCERTS	1.4				
Benzo(a)anthracene	mg/kg	0.05	MCERTS	0.72				
Chrysene	mg/kg	0.05	MCERTS	0.54				
Benzo(b)fluoranthene	mg/kg	0.05	MCERTS	0.59				
Benzo(k)fluoranthene	mg/kg	0.05	MCERTS	0.31				
Benzo(a)pyrene	mg/kg	0.05	MCERTS	0.57				
Indeno(1,2,3-cd)pyrene	mg/kg	0.05	MCERTS	0.30				
Dibenz(a,h)anthracene	mg/kg	0.05	MCERTS	< 0.05				
Benzo(ghi)perylene	mg/kg	0.05	MCERTS	0.33				

Total PAH

Speciated Total EPA-16 PAHs	mg/kg	0.8	MCERTS	8.95				
-----------------------------	-------	-----	--------	------	--	--	--	--

Heavy Metals / Metalloids

Arsenic (aqua regia extractable)	mg/kg	1	MCERTS	14				
Beryllium (aqua regia extractable)	mg/kg	0.06	MCERTS	0.59				
Boron (water soluble)	mg/kg	0.2	MCERTS	3.2				
Cadmium (aqua regia extractable)	mg/kg	0.2	MCERTS	< 0.2				
Chromium (hexavalent)	mg/kg	4	MCERTS	< 4.0				
Chromium (III)	mg/kg	1	NONE	24				
Chromium (aqua regia extractable)	mg/kg	1	MCERTS	24				
Copper (aqua regia extractable)	mg/kg	1	MCERTS	16				
Lead (aqua regia extractable)	mg/kg	1	MCERTS	130				
Mercury (aqua regia extractable)	mg/kg	0.3	MCERTS	0.5				
Nickel (aqua regia extractable)	mg/kg	1	MCERTS	23				
Selenium (aqua regia extractable)	mg/kg	1	MCERTS	< 1.0				
Vanadium (aqua regia extractable)	mg/kg	1	MCERTS	33				
Zinc (aqua regia extractable)	mg/kg	1	MCERTS	46				

Analytical Report Number: 17-47041

Project / Site name: Cox and Wyman, Cardiff Road, Reading

Lab Sample Number				741871				
Sample Reference				WS07				
Sample Number				3				
Depth (m)				1.60-1.80				
Date Sampled				26/04/2017				
Time Taken				0915				
Analytical Parameter (Soil Analysis)	Units	Limit of detection	Accreditation Status					
Monoaromatics								
Benzene	ug/kg	1	MCERTS	-				
Toluene	ug/kg	1	MCERTS	-				
Ethylbenzene	ug/kg	1	MCERTS	-				
p & m-xylene	ug/kg	1	MCERTS	-				
o-xylene	ug/kg	1	MCERTS	-				
MTBE (Methyl Tertiary Butyl Ether)	ug/kg	1	MCERTS	-				

Petroleum Hydrocarbons

TPH-CWG - Aliphatic >EC5 - EC6	mg/kg	0.001	MCERTS	-				
TPH-CWG - Aliphatic >EC6 - EC8	mg/kg	0.001	MCERTS	-				
TPH-CWG - Aliphatic >EC8 - EC10	mg/kg	0.001	MCERTS	-				
TPH-CWG - Aliphatic >EC10 - EC12	mg/kg	1	MCERTS	-				
TPH-CWG - Aliphatic >EC12 - EC16	mg/kg	2	MCERTS	-				
TPH-CWG - Aliphatic >EC16 - EC21	mg/kg	8	MCERTS	-				
TPH-CWG - Aliphatic >EC21 - EC35	mg/kg	8	MCERTS	-				
TPH-CWG - Aliphatic (EC5 - EC35)	mg/kg	10	MCERTS	-				
TPH-CWG - Aromatic >EC5 - EC7	mg/kg	0.001	MCERTS	-				
TPH-CWG - Aromatic >EC7 - EC8	mg/kg	0.001	MCERTS	-				
TPH-CWG - Aromatic >EC8 - EC10	mg/kg	0.001	MCERTS	-				
TPH-CWG - Aromatic >EC10 - EC12	mg/kg	1	MCERTS	-				
TPH-CWG - Aromatic >EC12 - EC16	mg/kg	2	MCERTS	-				
TPH-CWG - Aromatic >EC16 - EC21	mg/kg	10	MCERTS	-				
TPH-CWG - Aromatic >EC21 - EC35	mg/kg	10	MCERTS	-				
TPH-CWG - Aromatic (EC5 - EC35)	mg/kg	10	MCERTS	-				



Analytical Report Number: 17-47041

Project / Site name: Cox and Wyman, Cardiff Road, Reading

Lab Sample Number				741871				
Sample Reference				WS07				
Sample Number				3				
Depth (m)				1.60-1.80				
Date Sampled				26/04/2017				
Time Taken				0915				
Analytical Parameter (Soil Analysis)	Units	Limit of detection	Accreditation Status					
VOCs								
Chloromethane	µg/kg	1	ISO 17025	-				
Chloroethane	µg/kg	1	NONE	-				
Bromomethane	µg/kg	1	ISO 17025	-				
Vinyl Chloride	µg/kg	1	NONE	-				
Trichlorofluoromethane	µg/kg	1	NONE	-				
1,1-Dichloroethene	µg/kg	1	NONE	-				
1,1,2-Trichloro 1,2,2-Trifluoroethane	µg/kg	1	ISO 17025	-				
Cis-1,2-dichloroethene	µg/kg	1	MCERTS	-				
MTBE (Methyl Tertiary Butyl Ether)	µg/kg	1	MCERTS	-				
1,1-Dichloroethane	µg/kg	1	MCERTS	-				
2,2-Dichloropropane	µg/kg	1	MCERTS	-				
Trichloromethane	µg/kg	1	MCERTS	-				
1,1,1-Trichloroethane	µg/kg	1	MCERTS	-				
1,2-Dichloroethane	µg/kg	1	MCERTS	-				
1,1-Dichloropropene	µg/kg	1	MCERTS	-				
Trans-1,2-dichloroethene	µg/kg	1	NONE	-				
Benzene	µg/kg	1	MCERTS	-				
Tetrachloromethane	µg/kg	1	MCERTS	-				
1,2-Dichloropropane	µg/kg	1	MCERTS	-				
Trichloroethene	µg/kg	1	MCERTS	-				
Dibromomethane	µg/kg	1	MCERTS	-				
Bromodichloromethane	µg/kg	1	MCERTS	-				
Cis-1,3-dichloropropene	µg/kg	1	ISO 17025	-				
Trans-1,3-dichloropropene	µg/kg	1	ISO 17025	-				
Toluene	µg/kg	1	MCERTS	-				
1,1,2-Trichloroethane	µg/kg	1	MCERTS	-				
1,3-Dichloropropane	µg/kg	1	ISO 17025	-				
Dibromochloromethane	µg/kg	1	ISO 17025	-				
Tetrachloroethene	µg/kg	1	NONE	-				
1,2-Dibromoethane	µg/kg	1	ISO 17025	-				
Chlorobenzene	µg/kg	1	MCERTS	-				
1,1,1,2-Tetrachloroethane	µg/kg	1	MCERTS	-				
Ethylbenzene	µg/kg	1	MCERTS	-				
p & m-Xylene	µg/kg	1	MCERTS	-				
Styrene	µg/kg	1	MCERTS	-				
Tribromomethane	µg/kg	1	NONE	-				
o-Xylene	µg/kg	1	MCERTS	-				
1,1,2,2-Tetrachloroethane	µg/kg	1	MCERTS	-				
Isopropylbenzene	µg/kg	1	MCERTS	-				
Bromobenzene	µg/kg	1	MCERTS	-				
n-Propylbenzene	µg/kg	1	ISO 17025	-				
2-Chlorotoluene	µg/kg	1	MCERTS	-				
4-Chlorotoluene	µg/kg	1	MCERTS	-				
1,3,5-Trimethylbenzene	µg/kg	1	ISO 17025	-				
tert-Butylbenzene	µg/kg	1	MCERTS	-				
1,2,4-Trimethylbenzene	µg/kg	1	ISO 17025	-				
sec-Butylbenzene	µg/kg	1	MCERTS	-				
1,3-Dichlorobenzene	µg/kg	1	ISO 17025	-				
p-Isopropyltoluene	µg/kg	1	ISO 17025	-				
1,2-Dichlorobenzene	µg/kg	1	MCERTS	-				
1,4-Dichlorobenzene	µg/kg	1	MCERTS	-				
Butylbenzene	µg/kg	1	MCERTS	-				
1,2-Dibromo-3-chloropropane	µg/kg	1	ISO 17025	-				
1,2,4-Trichlorobenzene	µg/kg	1	MCERTS	-				
Hexachlorobutadiene	µg/kg	1	MCERTS	-				
1,2,3-Trichlorobenzene	µg/kg	1	ISO 17025	-				



Analytical Report Number: 17-47041

Project / Site name: Cox and Wyman, Cardiff Road, Reading

Lab Sample Number				741871				
Sample Reference				WS07				
Sample Number				3				
Depth (m)				1.60-1.80				
Date Sampled				26/04/2017				
Time Taken				0915				
Analytical Parameter (Soil Analysis)	Units	Limit of detection	Accreditation Status					
SVOCs								
Aniline	mg/kg	0.1	NONE	-				
Phenol	mg/kg	0.2	ISO 17025	-				
2-Chlorophenol	mg/kg	0.1	MCERTS	-				
Bis(2-chloroethyl)ether	mg/kg	0.2	MCERTS	-				
1,3-Dichlorobenzene	mg/kg	0.2	MCERTS	-				
1,2-Dichlorobenzene	mg/kg	0.1	MCERTS	-				
1,4-Dichlorobenzene	mg/kg	0.2	MCERTS	-				
Bis(2-chloroisopropyl)ether	mg/kg	0.1	MCERTS	-				
2-Methylphenol	mg/kg	0.3	MCERTS	-				
Hexachloroethane	mg/kg	0.05	MCERTS	-				
Nitrobenzene	mg/kg	0.3	MCERTS	-				
4-Methylphenol	mg/kg	0.2	NONE	-				
Isophorone	mg/kg	0.2	MCERTS	-				
2-Nitrophenol	mg/kg	0.3	MCERTS	-				
2,4-Dimethylphenol	mg/kg	0.3	MCERTS	-				
Bis(2-chloroethoxy)methane	mg/kg	0.3	MCERTS	-				
1,2,4-Trichlorobenzene	mg/kg	0.3	MCERTS	-				
Naphthalene	mg/kg	0.05	MCERTS	-				
2,4-Dichlorophenol	mg/kg	0.3	MCERTS	-				
4-Chloroaniline	mg/kg	0.1	NONE	-				
Hexachlorobutadiene	mg/kg	0.1	MCERTS	-				
4-Chloro-3-methylphenol	mg/kg	0.1	NONE	-				
2,4,6-Trichlorophenol	mg/kg	0.1	MCERTS	-				
2,4,5-Trichlorophenol	mg/kg	0.2	MCERTS	-				
2-Methylnaphthalene	mg/kg	0.1	NONE	-				
2-Chloronaphthalene	mg/kg	0.1	MCERTS	-				
Dimethylphthalate	mg/kg	0.1	MCERTS	-				
2,6-Dinitrotoluene	mg/kg	0.1	MCERTS	-				
Acenaphthylene	mg/kg	0.05	MCERTS	-				
Acenaphthene	mg/kg	0.05	MCERTS	-				
2,4-Dinitrotoluene	mg/kg	0.2	MCERTS	-				
Dibenzofuran	mg/kg	0.2	MCERTS	-				
4-Chlorophenyl phenyl ether	mg/kg	0.3	ISO 17025	-				
Diethyl phthalate	mg/kg	0.2	MCERTS	-				
4-Nitroaniline	mg/kg	0.2	MCERTS	-				
Fluorene	mg/kg	0.05	MCERTS	-				
Azobenzene	mg/kg	0.3	MCERTS	-				
Bromophenyl phenyl ether	mg/kg	0.2	MCERTS	-				
Hexachlorobenzene	mg/kg	0.3	MCERTS	-				
Phenanthrene	mg/kg	0.05	MCERTS	-				
Anthracene	mg/kg	0.05	MCERTS	-				
Carbazole	mg/kg	0.3	MCERTS	-				
Dibutyl phthalate	mg/kg	0.2	MCERTS	-				
Anthraquinone	mg/kg	0.3	MCERTS	-				
Fluoranthene	mg/kg	0.05	MCERTS	-				
Pyrene	mg/kg	0.05	MCERTS	-				
Butyl benzyl phthalate	mg/kg	0.3	ISO 17025	-				
Benzo(a)anthracene	mg/kg	0.05	MCERTS	-				
Chrysene	mg/kg	0.05	MCERTS	-				
Benzo(b)fluoranthene	mg/kg	0.05	MCERTS	-				
Benzo(k)fluoranthene	mg/kg	0.05	MCERTS	-				
Benzo(a)pyrene	mg/kg	0.05	MCERTS	-				
Indeno(1,2,3-cd)pyrene	mg/kg	0.05	MCERTS	-				
Dibenz(a,h)anthracene	mg/kg	0.05	MCERTS	-				
Benzo(ghi)perylene	mg/kg	0.05	MCERTS	-				



Analytical Report Number: 17-47041

Project / Site name: Cox and Wyman, Cardiff Road, Reading

Your Order No:

Certificate of Analysis - Asbestos Quantification

Methods:

Qualitative Analysis

The samples were analysed qualitatively for asbestos by polarising light and dispersion staining as described by the Health and Safety Executive in HSG 248.

Quantitative Analysis

The analysis was carried out using our documented in-house method A006 based on HSE Contract Research Report No: 83/1996: Development and Validation of an analytical method to determine the amount of asbestos in soils and loose aggregates (Davies et al, 1996) and HSG 248. Our method includes initial examination of the entire representative sample, then fractionation and detailed analysis of each fraction, with quantification by hand picking and weighing.

The limit of detection of this method is around 0.1 %

The method has been validated using samples of at least 100 g, results for samples smaller than this should be interpreted with caution.

Both Qualitative and Quantitative Analyses are UKAS accredited.

Sample Number	Sample ID	Sample Depth (m)	Sample Weight (g)	Asbestos Containing Material Types Detected (ACM)	PLM Results	Asbestos by hand picking/weighing (%)	Total % Asbestos in Sample
741848	WS08	0.40-0.60	124	Loose Fibrous Debris	Chrysotile	< 0.10	< 0.10
741858	WS01	0.20-0.40	142	Loose Fibres	Chrysotile	< 0.10	< 0.10
741860	WS02	0.10-0.30	140	Loose Fibres	Chrysotile & Crocidolite	< 0.10	< 0.10
741861	WS02	0.50-0.70	162	Loose Fibres	Chrysotile	< 0.10	< 0.10

Opinions and interpretations expressed herein are outside the scope of UKAS accreditation

Analytical Report Number : 17-47041

Project / Site name: Cox and Wyman, Cardiff Road, Reading

* These descriptions are only intended to act as a cross check if sample identities are questioned. The major constituent of the sample is intended to act with respect to MCERTS validation. The laboratory is accredited for sand, clay and loam (MCERTS) soil types. Data for unaccredited types of solid should be interpreted with care.

Stone content of a sample is calculated as the % weight of the stones not passing a 10 mm sieve. Results are not corrected for stone content.

Lab Sample Number	Sample Reference	Sample Number	Depth (m)	Sample Description *
741848	WS08	1	0.40-0.60	-
741849	WS08	2	1.00-1.20	Brown loam and clay with gravel and brick.
741858	WS01	1	0.20-0.40	Brown loam and sand with gravel and rubble.
741859	WS01	2	0.60-0.80	Light brown loam and clay with gravel and rubble.
741860	WS02	1	0.10-0.30	-
741861	WS02	2	0.50-0.70	Light brown loam and clay with gravel and rubble.
741862	WS03	1	0.50-0.70	Beige loam and clay with chalk.
741863	WS03	4	2.20-2.40	Light brown clay.
741864	WS04	2	0.30-0.50	-
741865	WS04	3	1.00-1.20	Light brown loam and sand with gravel and rubble.
741866	WS05	3	1.50-1.70	Brown sandy loam with gravel and rubble.
741867	WS06	1	0.40-0.60	Brown loam and clay with gravel and rubble.
741868	WS06	2	1.00-1.20	Brown loam and clay with gravel and rubble.
741869	WS06	3	1.50-1.70	Light brown clay.
741870	WS07	1	0.40-0.60	Light brown loam and clay with gravel and rubble.
741871	WS07	3	1.60-1.80	Light brown loam and clay with gravel and rubble.

Analytical Report Number : 17-47041

Project / Site name: Cox and Wyman, Cardiff Road, Reading

Water matrix abbreviations: Surface Water (SW) Potable Water (PW) Ground Water (GW) Process Water (PrW)

Analytical Test Name	Analytical Method Description	Analytical Method Reference	Method number	Wet / Dry Analysis	Accreditation Status
Asbestos identification in soil	Asbestos Identification with the use of polarised light microscopy in conjunction with disperion staining techniques.	In house method based on HSG 248	A001-PL	D	ISO 17025
Asbestos Quantification (SemiQ) 0.1%	Asbestos quantification by gravimetric method - in ouse method based on references.	HSE Report No: 83/1996, HSG 248, HSG 264 & SCA Blue Book (draft).	A006-PL	D	ISO 17025
Boron, water soluble, in soil	Determination of water soluble boron in soil by hot water extract followed by ICP-OES.	In-house method based on Second Site Properties version 3	L038-PL	D	MCERTS
BTEX and MTBE in soil (Monoaromatics)	Determination of BTEX in soil by headspace GC-MS.	In-house method based on USEPA8260	L073B-PL	W	MCERTS
Cr (III) in soil	In-house method by calculation from total Cr and Cr VI.	In-house method by calculation	L080-PL	W	NONE
Hexavalent chromium in soil	Determination of hexavalent chromium in soil by extraction in water then by acidification, addition of 1,5 diphenylcarbazine followed by colorimetry.	In-house method	L080-PL	W	MCERTS
Metals in soil by ICP-OES	Determination of metals in soil by aqua-regia digestion followed by ICP-OES.	In-house method based on MEWAM 2006 Methods for the Determination of Metals in Soil.	L038-PL	D	MCERTS
Moisture Content	Moisture content, determined gravimetrically.	In-house method based on BS1377 Part 2, 1990, Chemical and Electrochemical Tests	L019-UK/PL	W	NONE
Monohydric phenols in soil	Determination of phenols in soil by extraction with sodium hydroxide followed by distillation followed by colorimetry.	In-house method based on Examination of Water and Wastewater 20th Edition: Clesceri, Greenberg & Eaton (skalar)	L080-PL	W	MCERTS
Organic matter (Automated) in soil	Determination of organic matter in soil by oxidising with potassium dichromate followed by titration with iron (II) sulphate.	BS1377 Part 3, 1990, Chemical and Electrochemical Tests""	L009-PL	D	MCERTS
pH in soil (automated)	Determination of pH in soil by addition of water followed by automated electrometric measurement.	In-house method based on BS1377 Part 3, 1990, Chemical and Electrochemical Tests	L099-PL	D	MCERTS
Semi-volatile organic compounds in soil	Determination of semi-volatile organic compounds in soil by extraction in dichloromethane and hexane followed by GC-MS.	In-house method based on USEPA 8270	L064-PL	D	MCERTS
Speciated EPA-16 PAHs in soil	Determination of PAH compounds in soil by extraction in dichloromethane and hexane followed by GC-MS with the use of surrogate and internal standards.	In-house method based on USEPA 8270	L064-PL	D	MCERTS
Stones content of soil	Standard preparation for all samples unless otherwise detailed. Gravimetric determination of stone > 10 mm as % dry weight.	In-house method based on British Standard Methods and MCERTS requirements.	L019-UK/PL	D	NONE
Sulphate, water soluble, in soil (16hr extraction)	Determination of water soluble sulphate by ICP-OES. Results reported directly (leachate equivalent) and corrected for extraction ratio (soil equivalent).	In-house method based on BS1377 Part 3, 1990, Chemical and Electrochemical Tests, 2:1 water:soil extraction, analysis by ICP-OES.	L038-PL	D	MCERTS
Sulphate, water soluble, in soil by Gallery 16hr	Determination of water soluble Sulphate by discrete analyser (precipitation method).	In house method based on BS1377-3: 1990.	L082B-PL	D	MCERTS
Total cyanide in soil	Determination of total cyanide by distillation followed by colorimetry.	In-house method based on Examination of Water and Wastewater 20th Edition: Clesceri, Greenberg & Eaton (Skalar)	L080-PL	W	MCERTS

Iss No 17-47041-2 Cox and Wyman, Cardiff Road, Reading 32933

This certificate should not be reproduced, except in full, without the express permission of the laboratory.

The results included within the report are representative of the samples submitted for analysis.

Page 20 of 21

Analytical Report Number : 17-47041

Project / Site name: Cox and Wyman, Cardiff Road, Reading

Water matrix abbreviations: Surface Water (SW) Potable Water (PW) Ground Water (GW) Process Water (PrW)

Analytical Test Name	Analytical Method Description	Analytical Method Reference	Method number	Wet / Dry Analysis	Accreditation Status
TPHCWG (Soil)	Determination of hexane extractable hydrocarbons in soil by GC-MS/GC-FID.	In-house method	L088/76-PL	W	MCERTS
Volatile organic compounds in soil	Determination of volatile organic compounds in soil by headspace GC-MS.	In-house method based on USEPA8260	L073B-PL	W	MCERTS

For method numbers ending in 'UK' analysis have been carried out in our laboratory in the United Kingdom.

For method numbers ending in 'PL' analysis have been carried out in our laboratory in Poland.

Soil analytical results are expressed on a dry weight basis. Where analysis is carried out on as-received the results obtained are multiplied by a moisture correction factor that is determined gravimetrically using the moisture content which is carried out at a maximum of 30oC.



Gary Riches
Geotechnical Engineering Ltd
Centurion House
Olympus Park
Quedgeley
Gloucester
GL2 4NF

t: 01452 527 743
f: 01452 729 314
e: gary.riches@geoeng.co.uk

i2 Analytical Ltd.
7 Woodshots Meadow,
Croxley Green
Business Park,
Watford,
Herts,
WD18 8YS

t: 01923 225404
f: 01923 237404
e: reception@i2analytical.com

Analytical Report Number : 17-47046

Project / Site name:	Cox and Wyman, Cardiff Road, Reading	Samples received on:	02/05/2017
Your job number:	32933	Samples instructed on:	02/05/2017
Your order number:		Analysis completed by:	08/05/2017
Report Issue Number:	1	Report issued on:	08/05/2017
Samples Analysed:	4 WAC 10:1 Samples		

Signed:

Dr Irma Doyle
Senior Account Manager
For & on behalf of i2 Analytical Ltd.

Standard Geotechnical, Asbestos and Chemical Testing Laboratory located at: ul. Pionierów 39, 41 -711 Ruda Śląska, Poland.

Accredited tests are defined within the report, opinions and interpretations expressed herein are outside the scope of accreditation.

Standard sample disposal times, unless otherwise agreed with the laboratory, are :

soils	- 4 weeks from reporting
leachates	- 2 weeks from reporting
waters	- 2 weeks from reporting
asbestos	- 6 months from reporting

Excel copies of reports are only valid when accompanied by this PDF certificate.

i2 Analytical

7 Woodshots Meadow
Croxley Green Business Park
Watford, WD18 8YS

Telephone: 01923 225404

Fax: 01923 237404

email:reception@i2analytical.com

Waste Acceptance Criteria Analytical Results							
Report No:	17-47046						
					Client: GEOENG		
Location	Cox and Wyman, Cardiff Road, Reading						
Lab Reference (Sample Number)	741885 / 741886				Landfill Waste Acceptance Criteria		
					Limits		
Sampling Date	26/04/2017				Inert Waste Landfill	Stable Non-reactive HAZARDOUS waste in non-hazardous Landfill	Hazardous Waste Landfill
Sample ID	WS08 1						
Depth (m)	0.40-0.60						
Solid Waste Analysis							
TOC (%)**	0.6				3%	5%	6%
Loss on Ignition (%) **	-				--	--	10%
BTEX (µg/kg) **	< 10				6000	--	--
Sum of PCBs (mg/kg) **	< 0.007				1	--	--
Mineral Oil (mg/kg)	< 10				500	--	--
Total PAH (WAC-17) (mg/kg)	34				100	--	--
pH (units)**	-				--	>6	--
Acid Neutralisation Capacity (mol / kg)	-				--	To be evaluated	To be evaluated
Eluate Analysis							
(BS EN 12457 - 2 preparation utilising end over end leaching procedure)	10:1			10:01	Limit values for compliance leaching test		
	mg/l			mg/kg	using BS EN 12457-2 at L/S 10 l/kg (mg/kg)		
Arsenic *	0.0054			0.0491	0.5	2	25
Barium *	0.0171			0.155	20	100	300
Cadmium *	< 0.0001			< 0.0008	0.04	1	5
Chromium *	0.0074			0.067	0.5	10	70
Copper *	0.013			0.12	2	50	100
Mercury *	< 0.0005			< 0.0050	0.01	0.2	2
Molybdenum *	0.0029			0.0265	0.5	10	30
Nickel *	0.012			0.11	0.4	10	40
Lead *	0.020			0.18	0.5	10	50
Antimony *	0.0029			0.027	0.06	0.7	5
Selenium *	< 0.0040			< 0.040	0.1	0.5	7
Zinc *	0.025			0.22	4	50	200
Chloride *	0.35			3.2	800	4000	25000
Fluoride	0.094			0.86	10	150	500
Sulphate *	20			180	1000	20000	50000
TDS	86			780	4000	60000	100000
Phenol Index (Monhydric Phenols) *	< 0.010			< 0.10	1	-	-
DOC	3.88			35.2	500	800	1000
Leach Test Information							
Stone Content (%)	< 0.1						
Sample Mass (kg)	2.0						
Dry Matter (%)	85						
Moisture (%)	15						
Results are expressed on a dry weight basis, after correction for moisture content where applicable.							
Stated limits are for guidance only and i2 cannot be held responsible for any discrepancies with current legislation					** = UKAS accredited (liquid eluate analysis only)		
					** = MCFRTS accredited		

Landfill WAC analysis (specifically leaching test results) must not be used for hazardous waste classification purposes as defined by the Waste (England and Wales) Regulations 2011 (as amended) and EA Guidance WM3.
This analysis is only applicable for landfill acceptance criteria (The Environmental Permitting (England and Wales) Regulations) and does not give any indication as to whether a waste may be hazardous or non-hazardous.

i2 Analytical

7 Woodshots Meadow
Croxley Green Business Park
Watford, WD18 8YS

Telephone: 01923 225404

Fax: 01923 237404

email:reception@i2analytical.com

Waste Acceptance Criteria Analytical Results							
Report No:	17-47046						
					Client: GEOENG		
Location	Cox and Wyman, Cardiff Road, Reading						
Lab Reference (Sample Number)	741887 / 741888				Landfill Waste Acceptance Criteria		
Sampling Date	24/04/2017				Inert Waste Landfill	Stable Non-reactive HAZARDOUS waste in non-hazardous Landfill	Hazardous Waste Landfill
Sample ID	WS02 1						
Depth (m)	0.10-0.30						
Solid Waste Analysis							
TOC (%)**	1.4				3%	5%	6%
Loss on Ignition (%) **	-				--	--	10%
BTEX (µg/kg) **	< 10				6000	--	--
Sum of PCBs (mg/kg) **	< 0.007				1	--	--
Mineral Oil (mg/kg)	160				500	--	--
Total PAH (WAC-17) (mg/kg)	41				100	--	--
pH (units)**	-				--	>6	--
Acid Neutralisation Capacity (mol / kg)	-				--	To be evaluated	To be evaluated
Eluate Analysis					Limit values for compliance leaching test		
(BS EN 12457 - 2 preparation utilising end over end leaching procedure)	10:1			10:01	using BS EN 12457-2 at L/S 10 l/kg (mg/kg)		
	mg/l			mg/kg			
Arsenic *	0.0055			0.0459	0.5	2	25
Barium *	0.0234			0.195	20	100	300
Cadmium *	< 0.0001			< 0.0008	0.04	1	5
Chromium *	0.0026			0.021	0.5	10	70
Copper *	0.019			0.16	2	50	100
Mercury *	< 0.0005			< 0.0050	0.01	0.2	2
Molybdenum *	0.0010			0.0087	0.5	10	30
Nickel *	0.0036			0.030	0.4	10	40
Lead *	0.014			0.12	0.5	10	50
Antimony *	0.0064			0.054	0.06	0.7	5
Selenium *	< 0.0040			< 0.040	0.1	0.5	7
Zinc *	0.025			0.21	4	50	200
Chloride *	0.62			5.2	800	4000	25000
Fluoride	0.15			1.3	10	150	500
Sulphate *	1.1			9.1	1000	20000	50000
TDS	40			330	4000	60000	100000
Phenol Index (Monhydric Phenols) *	< 0.010			< 0.10	1	-	-
DOC	4.45			37.1	500	800	1000
Leach Test Information							
Stone Content (%)	< 0.1						
Sample Mass (kg)	2.0						
Dry Matter (%)	91						
Moisture (%)	9.4						
Results are expressed on a dry weight basis, after correction for moisture content where applicable.							
Stated limits are for guidance only and i2 cannot be held responsible for any discrepancies with current legislation				** = UKAS accredited (liquid eluate analysis only)			
				** = MCERTS accredited			

Landfill WAC analysis (specifically leaching test results) must not be used for hazardous waste classification purposes as defined by the Waste (England and Wales) Regulations 2011 (as amended) and EA Guidance WM3.
This analysis is only applicable for landfill acceptance criteria (The Environmental Permitting (England and Wales) Regulations) and does not give any indication as to whether a waste may be hazardous or non-hazardous.

i2 Analytical

7 Woodshots Meadow
Croxley Green Business Park
Watford, WD18 8YS

Telephone: 01923 225404

Fax: 01923 237404

email:reception@i2analytical.com

Waste Acceptance Criteria Analytical Results							
Report No:	17-47046						
					Client: GEOENG		
Location	Cox and Wyman, Cardiff Road, Reading						
Lab Reference (Sample Number)	741889 / 741890				Landfill Waste Acceptance Criteria		
Sampling Date	24/04/2017				Inert Waste Landfill	Stable Non-reactive HAZARDOUS waste in non-hazardous Landfill	Hazardous Waste Landfill
Sample ID	WS04 2						
Depth (m)	0.30-0.50						
Solid Waste Analysis							
TOC (%)**	1.1				3%	5%	6%
Loss on Ignition (%) **	-				--	--	10%
BTEX (µg/kg) **	< 10				6000	--	--
Sum of PCBs (mg/kg) **	< 0.007				1	--	--
Mineral Oil (mg/kg)	< 10				500	--	--
Total PAH (WAC-17) (mg/kg)	8.9				100	--	--
pH (units)**	-				--	>6	--
Acid Neutralisation Capacity (mol / kg)	-				--	To be evaluated	To be evaluated
Eluate Analysis	10:1			10:01	Limit values for compliance leaching test		
	mg/l			mg/kg	using BS EN 12457-2 at L/S 10 l/kg (mg/kg)		
Arsenic *	0.0091			0.0697	0.5	2	25
Barium *	0.0184			0.141	20	100	300
Cadmium *	< 0.0001			< 0.0008	0.04	1	5
Chromium *	0.0035			0.027	0.5	10	70
Copper *	0.018			0.14	2	50	100
Mercury *	< 0.0005			< 0.0050	0.01	0.2	2
Molybdenum *	0.0006			0.0049	0.5	10	30
Nickel *	0.0047			0.036	0.4	10	40
Lead *	0.011			0.087	0.5	10	50
Antimony *	0.0049			0.038	0.06	0.7	5
Selenium *	< 0.0040			< 0.040	0.1	0.5	7
Zinc *	0.020			0.15	4	50	200
Chloride *	< 0.15			< 1.5	800	4000	25000
Fluoride	0.063			< 0.50	10	150	500
Sulphate *	0.69			5.3	1000	20000	50000
TDS	39			300	4000	60000	100000
Phenol Index (Monhydric Phenols) *	< 0.010			< 0.10	1	-	-
DOC	5.33			40.8	500	800	1000
Leach Test Information							
Stone Content (%)	< 0.1						
Sample Mass (kg)	1.9						
Dry Matter (%)	91						
Moisture (%)	8.8						
Results are expressed on a dry weight basis, after correction for moisture content where applicable.							
Stated limits are for guidance only and i2 cannot be held responsible for any discrepancies with current legislation					** = UKAS accredited (liquid eluate analysis only)		
					** = MCERTS accredited		

Landfill WAC analysis (specifically leaching test results) must not be used for hazardous waste classification purposes as defined by the Waste (England and Wales) Regulations 2011 (as amended) and EA Guidance WM3.
This analysis is only applicable for landfill acceptance criteria (The Environmental Permitting (England and Wales) Regulations) and does not give any indication as to whether a waste may be hazardous or non-hazardous.

i2 Analytical

7 Woodshots Meadow
Croxley Green Business Park
Watford, WD18 8YS

Telephone: 01923 225404

Fax: 01923 237404

email:reception@i2analytical.com

Waste Acceptance Criteria Analytical Results							
Report No:	17-47046						
					Client: GEOENG		
Location	Cox and Wyman, Cardiff Road, Reading						
Lab Reference (Sample Number)	741891 / 741892				Landfill Waste Acceptance Criteria		
Sampling Date	25/04/2017				Inert Waste Landfill	Stable Non-reactive HAZARDOUS waste in non-hazardous Landfill	Hazardous Waste Landfill
Sample ID	WS05 2						
Depth (m)	0.80-1.00						
Solid Waste Analysis							
TOC (%)**	0.7				3%	5%	6%
Loss on Ignition (%) **	-				--	--	10%
BTEX (µg/kg) **	< 10				6000	--	--
Sum of PCBs (mg/kg) **	< 0.007				1	--	--
Mineral Oil (mg/kg)	< 10				500	--	--
Total PAH (WAC-17) (mg/kg)	14				100	--	--
pH (units)**	-				--	>6	--
Acid Neutralisation Capacity (mol / kg)	-				--	To be evaluated	To be evaluated
Eluate Analysis	10:1			10:01	Limit values for compliance leaching test		
	(BS EN 12457 - 2 preparation utilising end over end leaching procedure)	mg/l		mg/kg	using BS EN 12457-2 at L/S 10 l/kg (mg/kg)		
Arsenic *	0.0020			0.0167	0.5	2	25
Barium *	0.0283			0.237	20	100	300
Cadmium *	< 0.0001			< 0.0008	0.04	1	5
Chromium *	0.0012			0.010	0.5	10	70
Copper *	0.024			0.20	2	50	100
Mercury *	< 0.0005			< 0.0050	0.01	0.2	2
Molybdenum *	0.0013			0.0111	0.5	10	30
Nickel *	0.0017			0.014	0.4	10	40
Lead *	0.016			0.13	0.5	10	50
Antimony *	0.023			0.19	0.06	0.7	5
Selenium *	< 0.0040			< 0.040	0.1	0.5	7
Zinc *	0.030			0.26	4	50	200
Chloride *	1.8			15	800	4000	25000
Fluoride	0.056			< 0.50	10	150	500
Sulphate *	1500			13000	1000	20000	50000
TDS	1200			10000	4000	60000	100000
Phenol Index (Monhydric Phenols) *	< 0.010			< 0.10	1	-	-
DOC	4.30			36.1	500	800	1000
Leach Test Information							
Stone Content (%)	< 0.1						
Sample Mass (kg)	2.0						
Dry Matter (%)	89						
Moisture (%)	11						
Results are expressed on a dry weight basis, after correction for moisture content where applicable.							
Stated limits are for guidance only and i2 cannot be held responsible for any discrepancies with current legislation					** = UKAS accredited (liquid eluate analysis only)		
					** = MCERTS accredited		

Landfill WAC analysis (specifically leaching test results) must not be used for hazardous waste classification purposes as defined by the Waste (England and Wales) Regulations 2011 (as amended) and EA Guidance WM3.
This analysis is only applicable for landfill acceptance criteria (The Environmental Permitting (England and Wales) Regulations) and does not give any indication as to whether a waste may be hazardous or non-hazardous.



Analytical Report Number : 17-47046

Project / Site name: Cox and Wyman, Cardiff Road, Reading

* These descriptions are only intended to act as a cross check if sample identities are questioned. The major constituent of the sample is intended to act with respect to MCERTS validation. The laboratory is accredited for sand, clay and loam (MCERTS) soil types. Data for unaccredited types of solid should be interpreted with care.

Stone content of a sample is calculated as the % weight of the stones not passing a 10 mm sieve. Results are not corrected for stone content.

Lab Sample Number	Sample Reference	Sample Number	Depth (m)	Sample Description *
741885	WS08	1	0.40-0.60	Light brown sandy clay with gravel and rubble.
741887	WS02	1	0.10-0.30	Brown sandy loam with gravel and rubble.
741889	WS04	2	0.30-0.50	Brown sandy loam with gravel and rubble.
741891	WS05	2	0.80-1.00	Light brown sand with gravel and rubble.



Analytical Report Number : 17-47046

Project / Site name: Cox and Wyman, Cardiff Road, Reading

Water matrix abbreviations: Surface Water (SW) Potable Water (PW) Ground Water (GW)

Analytical Test Name	Analytical Method Description	Analytical Method Reference	Method number	Wet / Dry Analysis	Accreditation Status
BS EN 12457-2 (10:1) Leachate Prep	10:1 (as recieved, moisture adjusted) end over end extraction with water for 24 hours. Eluate filtered prior to analysis.	In-house method based on BSEN12457-2.	L043-PL	W	NONE
BTEX in soil (Monoaromatics)	Determination of BTEX in soil by headspace GC-MS.	In-house method based on USEPA8260	L073B-PL	W	MCERTS
Chloride 10:1 WAC	Determination of Chloride colorimetrically by discrete analyser.	In house based on MEWAM Method ISBN 0117516260.	L082-PL	W	ISO 17025
Dissolved organic carbon 10:1 WAC	Determination of dissolved inorganic carbon in leachate by TOC/DOC NDIR Analyser.	In-house method based on Examination of Water and Wastewater 20th Edition: Clesceri, Greenberg & Eaton	L037-PL	W	NONE
Fluoride 10:1 WAC	Determination of fluoride in leachate by 1:1ratio with a buffer solution followed by Ion Selective Electrode.	In-house method based on Use of Total Ionic Strength Adjustment Buffer for Electrode Determination"	L033-PL	W	NONE
Metals in leachate by ICP-OES	Determination of metals in leachate by acidification followed by ICP-OES.	In-house method based on MEWAM 2006 Methods for the Determination of Metals in Soil""	L039-PL	W	ISO 17025
Mineral Oil (Soil) C10 - C40	Determination of mineral oil fraction extractable hydrocarbons in soil by GC-MS/GC-FID.	in-house method	L076-PL	D	NONE
Moisture Content	Moisture content, determined gravimetrically.	In-house method based on BS1377 Part 2, 1990, Chemical and Electrochemical Tests	L019-UK/PL	W	NONE
Monohydric phenols 10:1 WAC	Determination of phenols in leachate by distillation followed by colorimetry.	In-house method based on Examination of Water and Wastewater 20th Edition: Clesceri, Greenberg & Eaton	L080-PL	W	ISO 17025
PCB's By GC-MS in soil	Determination of PCB by extraction with acetone and hexane followed by GC-MS.	In-house method based on USEPA 8082	L027-PL	D	MCERTS
Speciated WAC-17 PAHs in soil	Determination of PAH compounds in soil by extraction in dichloromethane and hexane followed by GC-MS with the use of surrogate and internal standards.	In-house method based on USEPA 8270	L064-PL	D	NONE
Stones content of soil	Standard preparation for all samples unless otherwise detailed. Gravimetric determination of stone > 10 mm as % dry weight.	In-house method based on British Standard Methods and MCERTS requirements.	L019-UK/PL	D	NONE
Sulphate 10:1 WAC	Determination of sulphate in leachate by ICP-OES	In-house method based on MEWAM 1986 Methods for the Determination of Metals in Soil""	L039-PL	W	ISO 17025
Total dissolved solids 10:1 WAC	Determination of total dissolved solids in water by electrometric measurement.	In-house method based on Examination of Water and Wastewater 20th Edition: Clesceri, Greenberg & Eaton	L004-PL	W	NONE
Total organic carbon (Automated) in soil	Determination of organic matter in soil by oxidising with potassium dichromate followed by titration with iron (II) sulphate.	In-house method based on BS1377 Part 3, 1990, Chemical and Electrochemical Tests""	L009-PL	D	MCERTS

For method numbers ending in 'UK' analysis have been carried out in our laboratory in the United Kingdom.

For method numbers ending in 'PL' analysis have been carried out in our laboratory in Poland.

Soil analytical results are expressed on a dry weight basis. Where analysis is carried out on as-received the results obtained are multiplied by a moisture correction factor that is determined gravimetrically using the moisture content which is carried out at a maximum of 30oC.



Gary Riches
Geotechnical Engineering Ltd
Centurion House
Olympus Park
Quedgeley
Gloucester
GL2 4NF

t: 01452 527 743
f: 01452 729 314
e: gary.riches@geoeng.co.uk

i2 Analytical Ltd.
7 Woodshots Meadow,
Croxley Green
Business Park,
Watford,
Herts,
WD18 8YS

t: 01923 225404
f: 01923 237404
e: reception@i2analytical.com

Analytical Report Number : 17-47415

Project / Site name:	Cox And Wyman, Cardiff Rd, Reading	Samples received on:	02/05/2017
Your job number:	32933	Samples instructed on:	04/05/2017
Your order number:		Analysis completed by:	11/05/2017
Report Issue Number:	1	Report issued on:	11/05/2017
Samples Analysed:	5 soil samples		

Signed:

Dr Irma Doyle
Senior Account Manager
For & on behalf of i2 Analytical Ltd.

Standard Geotechnical, Asbestos and Chemical Testing Laboratory located at: ul. Pionierów 39, 41 -711 Ruda Śląska, Poland.

Accredited tests are defined within the report, opinions and interpretations expressed herein are outside the scope of accreditation.

Standard sample disposal times, unless otherwise agreed with the laboratory, are :

soils	- 4 weeks from reporting
leachates	- 2 weeks from reporting
waters	- 2 weeks from reporting
asbestos	- 6 months from reporting

Excel copies of reports are only valid when accompanied by this PDF certificate.



Analytical Report Number: 17-47415

Project / Site name: Cox And Wyman, Cardiff Rd, Reading

Lab Sample Number				743950	743951	743952	743953	743954
Sample Reference				BH02A P	BH02A P	BH02A P	BH03	BH03
Sample Number				1	2	3	2	6
Depth (m)				0.20-0.40	0.40-0.60	0.80-1.00	0.60-0.80	2.50
Date Sampled				02/05/2017	02/05/2017	02/05/2017	24/04/2017	25/04/2017
Time Taken				None Supplied	None Supplied	None Supplied	None Supplied	None Supplied
Analytical Parameter (Soil Analysis)				Units	Limit of detection	Accreditation Status		
Stone Content				%	0.1	NONE	40	< 0.1
Moisture Content				%	N/A	NONE	8.8	15
Total mass of sample received				kg	0.001	NONE	1.9	1.8

Asbestos in Soil	Type	N/A	ISO 17025	Not-detected	-	Not-detected	Not-detected	-
------------------	------	-----	-----------	--------------	---	--------------	--------------	---

General Inorganics

pH - Automated	pH Units	N/A	MCERTS	7.8	-	8.0	8.0	-
Total Cyanide	mg/kg	1	MCERTS	< 1	-	< 1	< 1	-
Water Soluble SO ₄ 16hr extraction (2:1 Leachate Equivalent)	g/l	0.00125	MCERTS	0.033	-	0.041	0.012	-
Organic Matter	%	0.1	MCERTS	1.3	-	1.2	2.1	4.5

Total Phenols

Total Phenols (monohydric)	mg/kg	1	MCERTS	< 1.0	-	< 1.0	< 1.0	-
----------------------------	-------	---	--------	-------	---	-------	-------	---

Speciated PAHs

Naphthalene	mg/kg	0.05	MCERTS	0.21	-	< 0.05	< 0.05	-
Acenaphthylene	mg/kg	0.05	MCERTS	0.10	-	0.47	< 0.05	-
Acenaphthene	mg/kg	0.05	MCERTS	0.26	-	0.12	< 0.05	-
Fluorene	mg/kg	0.05	MCERTS	0.24	-	0.32	< 0.05	-
Phenanthrene	mg/kg	0.05	MCERTS	3.1	-	4.4	0.39	-
Anthracene	mg/kg	0.05	MCERTS	0.94	-	0.76	0.10	-
Fluoranthene	mg/kg	0.05	MCERTS	9.9	-	5.4	0.81	-
Pyrene	mg/kg	0.05	MCERTS	8.8	-	4.5	0.69	-
Benzo(a)anthracene	mg/kg	0.05	MCERTS	6.7	-	2.4	0.46	-
Chrysene	mg/kg	0.05	MCERTS	5.5	-	2.5	0.50	-
Benzo(b)fluoranthene	mg/kg	0.05	MCERTS	7.3	-	2.4	0.57	-
Benzo(k)fluoranthene	mg/kg	0.05	MCERTS	4.8	-	1.9	0.32	-
Benzo(a)pyrene	mg/kg	0.05	MCERTS	7.7	-	2.8	0.49	-
Indeno(1,2,3-cd)pyrene	mg/kg	0.05	MCERTS	5.2	-	1.5	0.37	-
Dibenz(a,h)anthracene	mg/kg	0.05	MCERTS	1.2	-	0.33	0.09	-
Benzo(ghi)perylene	mg/kg	0.05	MCERTS	6.0	-	1.9	0.45	-

Total PAH

Speciated Total EPA-16 PAHs	mg/kg	0.8	MCERTS	67.8	-	31.6	5.24	-
-----------------------------	-------	-----	--------	------	---	------	------	---

Heavy Metals / Metalloids

Arsenic (aqua regia extractable)	mg/kg	1	MCERTS	15	-	11	11	-
Beryllium (aqua regia extractable)	mg/kg	0.06	MCERTS	0.56	-	0.36	0.38	-
Boron (water soluble)	mg/kg	0.2	MCERTS	0.9	-	0.8	0.9	-
Cadmium (aqua regia extractable)	mg/kg	0.2	MCERTS	< 0.2	-	< 0.2	< 0.2	-
Chromium (hexavalent)	mg/kg	4	MCERTS	< 4.0	-	< 4.0	< 4.0	-
Chromium (III)	mg/kg	1	NONE	17	-	8.0	11	-
Chromium (aqua regia extractable)	mg/kg	1	MCERTS	17	-	8.4	11	-
Copper (aqua regia extractable)	mg/kg	1	MCERTS	100	-	65	29	-
Lead (aqua regia extractable)	mg/kg	1	MCERTS	350	-	260	680	-
Mercury (aqua regia extractable)	mg/kg	0.3	MCERTS	0.7	-	3.3	1.0	-
Nickel (aqua regia extractable)	mg/kg	1	MCERTS	21	-	15	13	-
Selenium (aqua regia extractable)	mg/kg	1	MCERTS	< 1.0	-	< 1.0	< 1.0	-
Vanadium (aqua regia extractable)	mg/kg	1	MCERTS	29	-	22	20	-
Zinc (aqua regia extractable)	mg/kg	1	MCERTS	81	-	60	57	-

Analytical Report Number: 17-47415

Project / Site name: Cox And Wyman, Cardiff Rd, Reading

Lab Sample Number				743950	743951	743952	743953	743954
Sample Reference				BH02A P	BH02A P	BH02A P	BH03	BH03
Sample Number				1	2	3	2	6
Depth (m)				0.20-0.40	0.40-0.60	0.80-1.00	0.60-0.80	2.50
Date Sampled				02/05/2017	02/05/2017	02/05/2017	24/04/2017	25/04/2017
Time Taken				None Supplied	None Supplied	None Supplied	None Supplied	None Supplied
Analytical Parameter (Soil Analysis)				Units	Limit of detection	Accreditation Status		

Monoaromatics

Benzene	ug/kg	1	MCERTS	-	< 1.0	-	-	-
Toluene	ug/kg	1	MCERTS	-	< 1.0	-	-	-
Ethylbenzene	ug/kg	1	MCERTS	-	< 1.0	-	-	-
p & m-xylene	ug/kg	1	MCERTS	-	< 1.0	-	-	-
o-xylene	ug/kg	1	MCERTS	-	< 1.0	-	-	-
MTBE (Methyl Tertiary Butyl Ether)	ug/kg	1	MCERTS	-	< 1.0	-	-	-

Petroleum Hydrocarbons

TPH-CWG - Aliphatic >EC5 - EC6	mg/kg	0.001	MCERTS	-	< 0.001	-	-	-
TPH-CWG - Aliphatic >EC6 - EC8	mg/kg	0.001	MCERTS	-	< 0.001	-	-	-
TPH-CWG - Aliphatic >EC8 - EC10	mg/kg	0.001	MCERTS	-	< 0.001	-	-	-
TPH-CWG - Aliphatic >EC10 - EC12	mg/kg	1	MCERTS	-	< 1.0	-	-	-
TPH-CWG - Aliphatic >EC12 - EC16	mg/kg	2	MCERTS	-	< 2.0	-	-	-
TPH-CWG - Aliphatic >EC16 - EC21	mg/kg	8	MCERTS	-	< 8.0	-	-	-
TPH-CWG - Aliphatic >EC21 - EC35	mg/kg	8	MCERTS	-	< 8.0	-	-	-
TPH-CWG - Aliphatic (EC5 - EC35)	mg/kg	10	MCERTS	-	< 10	-	-	-

TPH-CWG - Aromatic >EC5 - EC7	mg/kg	0.001	MCERTS	-	< 0.001	-	-	-
TPH-CWG - Aromatic >EC7 - EC8	mg/kg	0.001	MCERTS	-	< 0.001	-	-	-
TPH-CWG - Aromatic >EC8 - EC10	mg/kg	0.001	MCERTS	-	< 0.001	-	-	-
TPH-CWG - Aromatic >EC10 - EC12	mg/kg	1	MCERTS	-	< 1.0	-	-	-
TPH-CWG - Aromatic >EC12 - EC16	mg/kg	2	MCERTS	-	< 2.0	-	-	-
TPH-CWG - Aromatic >EC16 - EC21	mg/kg	10	MCERTS	-	< 10	-	-	-
TPH-CWG - Aromatic >EC21 - EC35	mg/kg	10	MCERTS	-	< 10	-	-	-
TPH-CWG - Aromatic (EC5 - EC35)	mg/kg	10	MCERTS	-	16	-	-	-



Analytical Report Number: 17-47415

Project / Site name: Cox And Wyman, Cardiff Rd, Reading

Lab Sample Number	743950	743951	743952	743953	743954
Sample Reference	BH02A P	BH02A P	BH02A P	BH03	BH03
Sample Number	1	2	3	2	6
Depth (m)	0.20-0.40	0.40-0.60	0.80-1.00	0.60-0.80	2.50
Date Sampled	02/05/2017	02/05/2017	02/05/2017	24/04/2017	25/04/2017
Time Taken	None Supplied	None Supplied	None Supplied	None Supplied	None Supplied
Analytical Parameter (Soil Analysis)	Units	Limit of detection	Accreditation Status		

VOCs

Chloromethane	µg/kg	1	ISO 17025	-	< 1.0	-	-	-
Chloroethane	µg/kg	1	NONE	-	< 1.0	-	-	-
Bromomethane	µg/kg	1	ISO 17025	-	< 1.0	-	-	-
Vinyl Chloride	µg/kg	1	NONE	-	< 1.0	-	-	-
Trichlorofluoromethane	µg/kg	1	NONE	-	< 1.0	-	-	-
1,1-Dichloroethene	µg/kg	1	NONE	-	< 1.0	-	-	-
1,1,2-Trichloro 1,2,2-Trifluoroethane	µg/kg	1	ISO 17025	-	< 1.0	-	-	-
Cis-1,2-dichloroethene	µg/kg	1	MCERTS	-	< 1.0	-	-	-
MTBE (Methyl Tertiary Butyl Ether)	µg/kg	1	MCERTS	-	< 1.0	-	-	-
1,1-Dichloroethane	µg/kg	1	MCERTS	-	< 1.0	-	-	-
2,2-Dichloropropane	µg/kg	1	MCERTS	-	< 1.0	-	-	-
Trichloromethane	µg/kg	1	MCERTS	-	< 1.0	-	-	-
1,1,1-Trichloroethane	µg/kg	1	MCERTS	-	< 1.0	-	-	-
1,2-Dichloroethane	µg/kg	1	MCERTS	-	< 1.0	-	-	-
1,1-Dichloropropene	µg/kg	1	MCERTS	-	< 1.0	-	-	-
Trans-1,2-dichloroethene	µg/kg	1	NONE	-	< 1.0	-	-	-
Benzene	µg/kg	1	MCERTS	-	< 1.0	-	-	-
Tetrachloromethane	µg/kg	1	MCERTS	-	< 1.0	-	-	-
1,2-Dichloropropane	µg/kg	1	MCERTS	-	< 1.0	-	-	-
Trichloroethene	µg/kg	1	MCERTS	-	< 1.0	-	-	-
Dibromomethane	µg/kg	1	MCERTS	-	< 1.0	-	-	-
Bromodichloromethane	µg/kg	1	MCERTS	-	< 1.0	-	-	-
Cis-1,3-dichloropropene	µg/kg	1	ISO 17025	-	< 1.0	-	-	-
Trans-1,3-dichloropropene	µg/kg	1	ISO 17025	-	< 1.0	-	-	-
Toluene	µg/kg	1	MCERTS	-	< 1.0	-	-	-
1,1,2-Trichloroethane	µg/kg	1	MCERTS	-	< 1.0	-	-	-
1,3-Dichloropropane	µg/kg	1	ISO 17025	-	< 1.0	-	-	-
Dibromochloromethane	µg/kg	1	ISO 17025	-	< 1.0	-	-	-
Tetrachloroethene	µg/kg	1	NONE	-	< 1.0	-	-	-
1,2-Dibromoethane	µg/kg	1	ISO 17025	-	< 1.0	-	-	-
Chlorobenzene	µg/kg	1	MCERTS	-	< 1.0	-	-	-
1,1,1,2-Tetrachloroethane	µg/kg	1	MCERTS	-	< 1.0	-	-	-
Ethylbenzene	µg/kg	1	MCERTS	-	< 1.0	-	-	-
p & m-Xylene	µg/kg	1	MCERTS	-	< 1.0	-	-	-
Styrene	µg/kg	1	MCERTS	-	< 1.0	-	-	-
Tribromomethane	µg/kg	1	NONE	-	< 1.0	-	-	-
o-Xylene	µg/kg	1	MCERTS	-	< 1.0	-	-	-
1,1,2,2-Tetrachloroethane	µg/kg	1	MCERTS	-	< 1.0	-	-	-
Isopropylbenzene	µg/kg	1	MCERTS	-	< 1.0	-	-	-
Bromobenzene	µg/kg	1	MCERTS	-	< 1.0	-	-	-
n-Propylbenzene	µg/kg	1	ISO 17025	-	< 1.0	-	-	-
2-Chlorotoluene	µg/kg	1	MCERTS	-	< 1.0	-	-	-
4-Chlorotoluene	µg/kg	1	MCERTS	-	< 1.0	-	-	-
1,3,5-Trimethylbenzene	µg/kg	1	ISO 17025	-	< 1.0	-	-	-
tert-Butylbenzene	µg/kg	1	MCERTS	-	< 1.0	-	-	-
1,2,4-Trimethylbenzene	µg/kg	1	ISO 17025	-	< 1.0	-	-	-
sec-Butylbenzene	µg/kg	1	MCERTS	-	< 1.0	-	-	-
1,3-Dichlorobenzene	µg/kg	1	ISO 17025	-	< 1.0	-	-	-
p-Isopropyltoluene	µg/kg	1	ISO 17025	-	< 1.0	-	-	-
1,2-Dichlorobenzene	µg/kg	1	MCERTS	-	< 1.0	-	-	-
1,4-Dichlorobenzene	µg/kg	1	MCERTS	-	< 1.0	-	-	-
Butylbenzene	µg/kg	1	MCERTS	-	< 1.0	-	-	-
1,2-Dibromo-3-chloropropane	µg/kg	1	ISO 17025	-	< 1.0	-	-	-
1,2,4-Trichlorobenzene	µg/kg	1	MCERTS	-	< 1.0	-	-	-
Hexachlorobutadiene	µg/kg	1	MCERTS	-	< 1.0	-	-	-
1,2,3-Trichlorobenzene	µg/kg	1	ISO 17025	-	< 1.0	-	-	-



Analytical Report Number : 17-47415

Project / Site name: Cox And Wyman, Cardiff Rd, Reading

* These descriptions are only intended to act as a cross check if sample identities are questioned. The major constituent of the sample is intended to act with respect to MCERTS validation. The laboratory is accredited for sand, clay and loam (MCERTS) soil types. Data for unaccredited types of solid should be interpreted with care.

Stone content of a sample is calculated as the % weight of the stones not passing a 10 mm sieve. Results are not corrected for stone content.

Lab Sample Number	Sample Reference	Sample Number	Depth (m)	Sample Description *
743950	BH02A P	1	0.20-0.40	Brown loam and sand with gravel and stones.
743951	BH02A P	2	0.40-0.60	Brown loam and sand with gravel and brick.
743952	BH02A P	3	0.80-1.00	Brown loam and sand with rubble and brick.
743953	BH03	2	0.60-0.80	Brown loam and sand with rubble and brick.
743954	BH03	6	2.50	Brown clay and loam with gravel and vegetation.

Analytical Report Number : 17-47415

Project / Site name: Cox And Wyman, Cardiff Rd, Reading

Water matrix abbreviations: Surface Water (SW) Potable Water (PW) Ground Water (GW) Process Water (PrW)

Analytical Test Name	Analytical Method Description	Analytical Method Reference	Method number	Wet / Dry Analysis	Accreditation Status
Asbestos identification in soil	Asbestos Identification with the use of polarised light microscopy in conjunction with disperion staining techniques.	In house method based on HSG 248	A001-PL	D	ISO 17025
Boron, water soluble, in soil	Determination of water soluble boron in soil by hot water extract followed by ICP-OES.	In-house method based on Second Site Properties version 3	L038-PL	D	MCERTS
BTEX and MTBE in soil (Monoaromatics)	Determination of BTEX in soil by headspace GC-MS.	In-house method based on USEPA8260	L073B-PL	W	MCERTS
Cr (III) in soil	In-house method by calculation from total Cr and Cr VI.	In-house method by calculation	L080-PL	W	NONE
Hexavalent chromium in soil	Determination of hexavalent chromium in soil by extraction in water then by acidification, addition of 1,5 diphenylcarbazine followed by colorimetry.	In-house method	L080-PL	W	MCERTS
Metals in soil by ICP-OES	Determination of metals in soil by aqua-regia digestion followed by ICP-OES.	In-house method based on MEWAM 2006 Methods for the Determination of Metals in Soil.	L038-PL	D	MCERTS
Moisture Content	Moisture content, determined gravimetrically.	In-house method based on BS1377 Part 2, 1990, Chemical and Electrochemical Tests	L019-UK/PL	W	NONE
Monohydric phenols in soil	Determination of phenols in soil by extraction with sodium hydroxide followed by distillation followed by colorimetry.	In-house method based on Examination of Water and Wastewater 20th Edition: Clesceri, Greenberg & Eaton (skalar)	L080-PL	W	MCERTS
Organic matter (Automated) in soil	Determination of organic matter in soil by oxidising with potassium dichromate followed by titration with iron (II) sulphate.	BS1377 Part 3, 1990, Chemical and Electrochemical Tests""	L009-PL	D	MCERTS
pH in soil (automated)	Determination of pH in soil by addition of water followed by automated electrometric measurement.	In-house method based on BS1377 Part 3, 1990, Chemical and Electrochemical Tests	L099-PL	D	MCERTS
Speciated EPA-16 PAHs in soil	Determination of PAH compounds in soil by extraction in dichloromethane and hexane followed by GC-MS with the use of surrogate and internal standards.	In-house method based on USEPA 8270	L064-PL	D	MCERTS
Stones content of soil	Standard preparation for all samples unless otherwise detailed. Gravimetric determination of stone > 10 mm as % dry weight.	In-house method based on British Standard Methods and MCERTS requirements.	L019-UK/PL	D	NONE
Sulphate, water soluble, in soil (16hr extraction)	Determination of water soluble sulphate by ICP-OES. Results reported directly (leachate equivalent) and corrected for extraction ratio (soil equivalent).	In-house method based on BS1377 Part 3, 1990, Chemical and Electrochemical Tests, 2:1 water:soil extraction, analysis by ICP-OES.	L038-PL	D	MCERTS
Sulphate, water soluble, in soil by Gallery 16hr	Determination of water soluble Sulphate by discrete analyser (precipitation method).	In house method based on BS1377-3: 1990.	L082B-PL	D	MCERTS
Total cyanide in soil	Determination of total cyanide by distillation followed by colorimetry.	In-house method based on Examination of Water and Wastewater 20th Edition: Clesceri, Greenberg & Eaton (Skalar)	L080-PL	W	MCERTS
TPHCWG (Soil)	Determination of hexane extractable hydrocarbons in soil by GC-MS/GC-FID.	In-house method	L088/76-PL	W	MCERTS
Volatile organic compounds in soil	Determination of volatile organic compounds in soil by headspace GC-MS.	In-house method based on USEPA8260	L073B-PL	W	MCERTS

Iss No 17-47415-1 Cox And Wyman, Cardiff Rd, Reading 32933

This certificate should not be reproduced, except in full, without the express permission of the laboratory.

The results included within the report are representative of the samples submitted for analysis.

Page 6 of 7



Analytical Report Number : 17-47415

Project / Site name: Cox And Wyman, Cardiff Rd, Reading

Water matrix abbreviations: Surface Water (SW) Potable Water (PW) Ground Water (GW) Process Water (PrW)

Analytical Test Name	Analytical Method Description	Analytical Method Reference	Method number	Wet / Dry Analysis	Accreditation Status
----------------------	-------------------------------	-----------------------------	---------------	--------------------	----------------------

For method numbers ending in 'UK' analysis have been carried out in our laboratory in the United Kingdom.

For method numbers ending in 'PL' analysis have been carried out in our laboratory in Poland.

Soil analytical results are expressed on a dry weight basis. Where analysis is carried out on as-received the results obtained are multiplied by a moisture correction factor that is determined gravimetrically using the moisture content which is carried out at a maximum of 30oC.



Gary Riches
Geotechnical Engineering Ltd
Centurion House
Olympus Park
Quedgeley
Gloucester
GL2 4NF

t: 01452 527 743
f: 01452 729 314
e: gary.riches@geoeng.co.uk

i2 Analytical Ltd.
7 Woodshots Meadow,
Croxley Green
Business Park,
Watford,
Herts,
WD18 8YS

t: 01923 225404
f: 01923 237404
e: reception@i2analytical.com

Analytical Report Number : 17-47708

Project / Site name:	Cox & Wyman, Cardiff Road, Reading	Samples received on:	03/05/2017
Your job number:	32933	Samples instructed on:	09/05/2017
Your order number:		Analysis completed by:	15/05/2017
Report Issue Number:	1	Report issued on:	15/05/2017
Samples Analysed:	3 soil samples		

Signed:

Emma Winter
Assistant Reporting Manager
For & on behalf of i2 Analytical Ltd.

Standard Geotechnical, Asbestos and Chemical Testing Laboratory located at: ul. Pionierów 39, 41 -711 Ruda Śląska, Poland.

Accredited tests are defined within the report, opinions and interpretations expressed herein are outside the scope of accreditation.

Standard sample disposal times, unless otherwise agreed with the laboratory, are :

soils	- 4 weeks from reporting
leachates	- 2 weeks from reporting
waters	- 2 weeks from reporting
asbestos	- 6 months from reporting

Excel copies of reports are only valid when accompanied by this PDF certificate.

Analytical Report Number: 17-47708

Project / Site name: Cox & Wyman, Cardiff Road, Reading

Lab Sample Number				745417	745418	745419		
Sample Reference				BH05	BH01	BH01		
Sample Number				1	4	2		
Depth (m)				1.50-1.60	1.20-1.40	0.50-0.70		
Date Sampled				27/04/2017	03/05/2017	03/05/2017		
Time Taken				None Supplied	0800	0800		
Analytical Parameter (Soil Analysis)				Units	Limit of detection	Accreditation Status		
Stone Content				%	0.1	NONE	< 0.1	< 0.1
Moisture Content				%	N/A	NONE	16	18
Total mass of sample received				kg	0.001	NONE	1.7	1.7

Asbestos in Soil	Type	N/A	ISO 17025	-	-	Not-detected		
------------------	------	-----	-----------	---	---	--------------	--	--

General Inorganics

pH - Automated	pH Units	N/A	MCERTS	7.6	7.7	-		
Total Cyanide	mg/kg	1	MCERTS	< 1	< 1	-		
Water Soluble SO ₄ 16hr extraction (2:1 Leachate Equivalent)	g/l	0.00125	MCERTS	0.17	0.0097	-		
Organic Matter	%	0.1	MCERTS	1.2	2.9	-		

Total Phenols

Total Phenols (monohydric)	mg/kg	1	MCERTS	< 1.0	< 1.0	-		
----------------------------	-------	---	--------	-------	-------	---	--	--

Speciated PAHs

Naphthalene	mg/kg	0.05	MCERTS	< 0.05	< 0.05	-		
Acenaphthylene	mg/kg	0.05	MCERTS	< 0.05	0.12	-		
Acenaphthene	mg/kg	0.05	MCERTS	< 0.05	< 0.05	-		
Fluorene	mg/kg	0.05	MCERTS	< 0.05	0.08	-		
Phenanthrene	mg/kg	0.05	MCERTS	< 0.05	0.94	-		
Anthracene	mg/kg	0.05	MCERTS	< 0.05	0.24	-		
Fluoranthene	mg/kg	0.05	MCERTS	0.26	2.5	-		
Pyrene	mg/kg	0.05	MCERTS	0.20	2.2	-		
Benzo(a)anthracene	mg/kg	0.05	MCERTS	0.16	1.6	-		
Chrysene	mg/kg	0.05	MCERTS	0.16	1.8	-		
Benzo(b)fluoranthene	mg/kg	0.05	MCERTS	0.13	2.4	-		
Benzo(k)fluoranthene	mg/kg	0.05	MCERTS	0.11	1.2	-		
Benzo(a)pyrene	mg/kg	0.05	MCERTS	0.15	2.3	-		
Indeno(1,2,3-cd)pyrene	mg/kg	0.05	MCERTS	0.11	1.2	-		
Dibenz(a,h)anthracene	mg/kg	0.05	MCERTS	< 0.05	0.24	-		
Benzo(ghi)perylene	mg/kg	0.05	MCERTS	0.12	1.5	-		

Total PAH

Speciated Total EPA-16 PAHs	mg/kg	0.8	MCERTS	1.40	18.4	-		
-----------------------------	-------	-----	--------	------	------	---	--	--

Analytical Report Number: 17-47708

Project / Site name: Cox & Wyman, Cardiff Road, Reading

Lab Sample Number				745417	745418	745419		
Sample Reference				BH05	BH01	BH01		
Sample Number				1	4	2		
Depth (m)				1.50-1.60	1.20-1.40	0.50-0.70		
Date Sampled				27/04/2017	03/05/2017	03/05/2017		
Time Taken				None Supplied	0800	0800		
Analytical Parameter (Soil Analysis)				Units	Limit of detection	Accreditation Status		

Heavy Metals / Metalloids

Arsenic (aqua regia extractable)	mg/kg	1	MCERTS	14	27	-		
Beryllium (aqua regia extractable)	mg/kg	0.06	MCERTS	0.99	2.1	-		
Boron (water soluble)	mg/kg	0.2	MCERTS	3.7	1.6	-		
Cadmium (aqua regia extractable)	mg/kg	0.2	MCERTS	< 0.2	< 0.2	-		
Chromium (hexavalent)	mg/kg	4	MCERTS	< 4.0	< 4.0	-		
Chromium (III)	mg/kg	1	NONE	20	22	-		
Chromium (aqua regia extractable)	mg/kg	1	MCERTS	20	22	-		
Copper (aqua regia extractable)	mg/kg	1	MCERTS	21	83	-		
Lead (aqua regia extractable)	mg/kg	1	MCERTS	76	260	-		
Mercury (aqua regia extractable)	mg/kg	0.3	MCERTS	< 0.3	8.2	-		
Nickel (aqua regia extractable)	mg/kg	1	MCERTS	19	27	-		
Selenium (aqua regia extractable)	mg/kg	1	MCERTS	< 1.0	< 1.0	-		
Vanadium (aqua regia extractable)	mg/kg	1	MCERTS	38	43	-		
Zinc (aqua regia extractable)	mg/kg	1	MCERTS	57	130	-		

Monoaromatics

Benzene	ug/kg	1	MCERTS	-	-	< 1.0		
Toluene	ug/kg	1	MCERTS	-	-	< 1.0		
Ethylbenzene	ug/kg	1	MCERTS	-	-	< 1.0		
p & m-xylene	ug/kg	1	MCERTS	-	-	< 1.0		
o-xylene	ug/kg	1	MCERTS	-	-	< 1.0		
MTBE (Methyl Tertiary Butyl Ether)	ug/kg	1	MCERTS	-	-	< 1.0		

Petroleum Hydrocarbons

TPH-CWG - Aliphatic >EC5 - EC6	mg/kg	0.001	MCERTS	-	-	< 0.001		
TPH-CWG - Aliphatic >EC6 - EC8	mg/kg	0.001	MCERTS	-	-	< 0.001		
TPH-CWG - Aliphatic >EC8 - EC10	mg/kg	0.001	MCERTS	-	-	< 0.001		
TPH-CWG - Aliphatic >EC10 - EC12	mg/kg	1	MCERTS	-	-	< 1.0		
TPH-CWG - Aliphatic >EC12 - EC16	mg/kg	2	MCERTS	-	-	< 2.0		
TPH-CWG - Aliphatic >EC16 - EC21	mg/kg	8	MCERTS	-	-	< 8.0		
TPH-CWG - Aliphatic >EC21 - EC35	mg/kg	8	MCERTS	-	-	< 8.0		
TPH-CWG - Aliphatic (EC5 - EC35)	mg/kg	10	MCERTS	-	-	< 10		

TPH-CWG - Aromatic >EC5 - EC7	mg/kg	0.001	MCERTS	-	-	< 0.001		
TPH-CWG - Aromatic >EC7 - EC8	mg/kg	0.001	MCERTS	-	-	< 0.001		
TPH-CWG - Aromatic >EC8 - EC10	mg/kg	0.001	MCERTS	-	-	< 0.001		
TPH-CWG - Aromatic >EC10 - EC12	mg/kg	1	MCERTS	-	-	< 1.0		
TPH-CWG - Aromatic >EC12 - EC16	mg/kg	2	MCERTS	-	-	< 2.0		
TPH-CWG - Aromatic >EC16 - EC21	mg/kg	10	MCERTS	-	-	16		
TPH-CWG - Aromatic >EC21 - EC35	mg/kg	10	MCERTS	-	-	31		
TPH-CWG - Aromatic (EC5 - EC35)	mg/kg	10	MCERTS	-	-	49		



Analytical Report Number: 17-47708

Project / Site name: Cox & Wyman, Cardiff Road, Reading

Lab Sample Number				745417	745418	745419		
Sample Reference				BH05	BH01	BH01		
Sample Number				1	4	2		
Depth (m)				1.50-1.60	1.20-1.40	0.50-0.70		
Date Sampled				27/04/2017	03/05/2017	03/05/2017		
Time Taken				None Supplied	0800	0800		
Analytical Parameter (Soil Analysis)				Units	Limit of detection	Accreditation Status		

VOCs

Chloromethane	µg/kg	1	ISO 17025	-	-	< 1.0		
Chloroethane	µg/kg	1	NONE	-	-	< 1.0		
Bromomethane	µg/kg	1	ISO 17025	-	-	< 1.0		
Vinyl Chloride	µg/kg	1	NONE	-	-	< 1.0		
Trichlorofluoromethane	µg/kg	1	NONE	-	-	< 1.0		
1,1-Dichloroethene	µg/kg	1	NONE	-	-	< 1.0		
1,1,2-Trichloro 1,2,2-Trifluoroethane	µg/kg	1	ISO 17025	-	-	< 1.0		
Cis-1,2-dichloroethene	µg/kg	1	MCERTS	-	-	< 1.0		
MTBE (Methyl Tertiary Butyl Ether)	µg/kg	1	MCERTS	-	-	< 1.0		
1,1-Dichloroethane	µg/kg	1	MCERTS	-	-	< 1.0		
2,2-Dichloropropane	µg/kg	1	MCERTS	-	-	< 1.0		
Trichloromethane	µg/kg	1	MCERTS	-	-	< 1.0		
1,1,1-Trichloroethane	µg/kg	1	MCERTS	-	-	< 1.0		
1,2-Dichloroethane	µg/kg	1	MCERTS	-	-	< 1.0		
1,1-Dichloropropene	µg/kg	1	MCERTS	-	-	< 1.0		
Trans-1,2-dichloroethene	µg/kg	1	NONE	-	-	< 1.0		
Benzene	µg/kg	1	MCERTS	-	-	< 1.0		
Tetrachloromethane	µg/kg	1	MCERTS	-	-	< 1.0		
1,2-Dichloropropane	µg/kg	1	MCERTS	-	-	< 1.0		
Trichloroethene	µg/kg	1	MCERTS	-	-	< 1.0		
Dibromomethane	µg/kg	1	MCERTS	-	-	< 1.0		
Bromodichloromethane	µg/kg	1	MCERTS	-	-	< 1.0		
Cis-1,3-dichloropropene	µg/kg	1	ISO 17025	-	-	< 1.0		
Trans-1,3-dichloropropene	µg/kg	1	ISO 17025	-	-	< 1.0		
Toluene	µg/kg	1	MCERTS	-	-	< 1.0		
1,1,2-Trichloroethane	µg/kg	1	MCERTS	-	-	< 1.0		
1,3-Dichloropropane	µg/kg	1	ISO 17025	-	-	< 1.0		
Dibromochloromethane	µg/kg	1	ISO 17025	-	-	< 1.0		
Tetrachloroethene	µg/kg	1	NONE	-	-	< 1.0		
1,2-Dibromoethane	µg/kg	1	ISO 17025	-	-	< 1.0		
Chlorobenzene	µg/kg	1	MCERTS	-	-	< 1.0		
1,1,1,2-Tetrachloroethane	µg/kg	1	MCERTS	-	-	< 1.0		
Ethylbenzene	µg/kg	1	MCERTS	-	-	< 1.0		
p & m-Xylene	µg/kg	1	MCERTS	-	-	< 1.0		
Styrene	µg/kg	1	MCERTS	-	-	< 1.0		
Tribromomethane	µg/kg	1	NONE	-	-	< 1.0		
o-Xylene	µg/kg	1	MCERTS	-	-	< 1.0		
1,1,2,2-Tetrachloroethane	µg/kg	1	MCERTS	-	-	< 1.0		
Isopropylbenzene	µg/kg	1	MCERTS	-	-	< 1.0		
Bromobenzene	µg/kg	1	MCERTS	-	-	< 1.0		
n-Propylbenzene	µg/kg	1	ISO 17025	-	-	< 1.0		
2-Chlorotoluene	µg/kg	1	MCERTS	-	-	< 1.0		
4-Chlorotoluene	µg/kg	1	MCERTS	-	-	< 1.0		
1,3,5-Trimethylbenzene	µg/kg	1	ISO 17025	-	-	< 1.0		
tert-Butylbenzene	µg/kg	1	MCERTS	-	-	< 1.0		
1,2,4-Trimethylbenzene	µg/kg	1	ISO 17025	-	-	< 1.0		
sec-Butylbenzene	µg/kg	1	MCERTS	-	-	< 1.0		
1,3-Dichlorobenzene	µg/kg	1	ISO 17025	-	-	< 1.0		
p-Isopropyltoluene	µg/kg	1	ISO 17025	-	-	< 1.0		
1,2-Dichlorobenzene	µg/kg	1	MCERTS	-	-	< 1.0		
1,4-Dichlorobenzene	µg/kg	1	MCERTS	-	-	< 1.0		
Butylbenzene	µg/kg	1	MCERTS	-	-	< 1.0		
1,2-Dibromo-3-chloropropane	µg/kg	1	ISO 17025	-	-	< 1.0		
1,2,4-Trichlorobenzene	µg/kg	1	MCERTS	-	-	< 1.0		
Hexachlorobutadiene	µg/kg	1	MCERTS	-	-	< 1.0		
1,2,3-Trichlorobenzene	µg/kg	1	ISO 17025	-	-	< 1.0		



Analytical Report Number : 17-47708

Project / Site name: Cox & Wyman, Cardiff Road, Reading

* These descriptions are only intended to act as a cross check if sample identities are questioned. The major constituent of the sample is intended to act with respect to MCERTS validation. The laboratory is accredited for sand, clay and loam (MCERTS) soil types. Data for unaccredited types of solid should be interpreted with care.

Stone content of a sample is calculated as the % weight of the stones not passing a 10 mm sieve. Results are not corrected for stone content.

Lab Sample Number	Sample Reference	Sample Number	Depth (m)	Sample Description *
745417	BH05	1	1.50-1.60	Brown clay and sand with gravel and clinker.
745418	BH01	4	1.20-1.40	Brown clay and sand with gravel.
745419	BH01	2	0.50-0.70	Brown clay and sand with gravel.

Analytical Report Number : 17-47708

Project / Site name: Cox & Wyman, Cardiff Road, Reading

Water matrix abbreviations: Surface Water (SW) Potable Water (PW) Ground Water (GW) Process Water (PrW)

Analytical Test Name	Analytical Method Description	Analytical Method Reference	Method number	Wet / Dry Analysis	Accreditation Status
Asbestos identification in soil	Asbestos Identification with the use of polarised light microscopy in conjunction with disperion staining techniques.	In house method based on HSG 248	A001-PL	D	ISO 17025
Boron, water soluble, in soil	Determination of water soluble boron in soil by hot water extract followed by ICP-OES.	In-house method based on Second Site Properties version 3	L038-PL	D	MCERTS
BTEX and MTBE in soil (Monoaromatics)	Determination of BTEX in soil by headspace GC-MS.	In-house method based on USEPA8260	L073B-PL	W	MCERTS
Cr (III) in soil	In-house method by calculation from total Cr and Cr VI.	In-house method by calculation	L080-PL	W	NONE
Hexavalent chromium in soil	Determination of hexavalent chromium in soil by extraction in water then by acidification, addition of 1,5 diphenylcarbazide followed by colorimetry.	In-house method	L080-PL	W	MCERTS
Metals in soil by ICP-OES	Determination of metals in soil by aqua-regia digestion followed by ICP-OES.	In-house method based on MEWAM 2006 Methods for the Determination of Metals in Soil.	L038-PL	D	MCERTS
Moisture Content	Moisture content, determined gravimetrically.	In-house method based on BS1377 Part 2, 1990, Chemical and Electrochemical Tests	L019-UK/PL	W	NONE
Monohydric phenols in soil	Determination of phenols in soil by extraction with sodium hydroxide followed by distillation followed by colorimetry.	In-house method based on Examination of Water and Wastewater 20th Edition: Clesceri, Greenberg & Eaton (skalar)	L080-PL	W	MCERTS
Organic matter (Automated) in soil	Determination of organic matter in soil by oxidising with potassium dichromate followed by titration with iron (II) sulphate.	BS1377 Part 3, 1990, Chemical and Electrochemical Tests""	L009-PL	D	MCERTS
pH in soil (automated)	Determination of pH in soil by addition of water followed by automated electrometric measurement.	In-house method based on BS1377 Part 3, 1990, Chemical and Electrochemical Tests	L099-PL	D	MCERTS
Speciated EPA-16 PAHs in soil	Determination of PAH compounds in soil by extraction in dichloromethane and hexane followed by GC-MS with the use of surrogate and internal standards.	In-house method based on USEPA 8270	L064-PL	D	MCERTS
Stones content of soil	Standard preparation for all samples unless otherwise detailed. Gravimetric determination of stone > 10 mm as % dry weight.	In-house method based on British Standard Methods and MCERTS requirements.	L019-UK/PL	D	NONE
Sulphate, water soluble, in soil (16hr extraction)	Determination of water soluble sulphate by ICP-OES. Results reported directly (leachate equivalent) and corrected for extraction ratio (soil equivalent).	In-house method based on BS1377 Part 3, 1990, Chemical and Electrochemical Tests, 2:1 water:soil extraction, analysis by ICP-OES.	L038-PL	D	MCERTS
Total cyanide in soil	Determination of total cyanide by distillation followed by colorimetry.	In-house method based on Examination of Water and Wastewater 20th Edition: Clesceri, Greenberg & Eaton (Skalar)	L080-PL	W	MCERTS
TPHCWG (Soil)	Determination of hexane extractable hydrocarbons in soil by GC-MS/GC-FID.	In-house method	L088/76-PL	W	MCERTS
Volatile organic compounds in soil	Determination of volatile organic compounds in soil by headspace GC-MS.	In-house method based on USEPA8260	L073B-PL	W	MCERTS

For method numbers ending in 'UK' analysis have been carried out in our laboratory in the United Kingdom.

For method numbers ending in 'PL' analysis have been carried out in our laboratory in Poland.

Soil analytical results are expressed on a dry weight basis. Where analysis is carried out on as-received the results obtained are multiplied by a moisture correction factor that is determined gravimetrically using the moisture content which is carried out at a maximum of 30oC.

Iss No 17-47708-1 Cox & Wyman, Cardiff Road, Reading 32933

This certificate should not be reproduced, except in full, without the express permission of the laboratory.

The results included within the report are representative of the samples submitted for analysis.

Page 6 of 6

**Gary Riches**

Geotechnical Engineering Ltd
Centurion House
Olympus Park
Quedgeley
Gloucester
GL2 4NF

t: 01452 527 743
f: 01452 729 314
e: gary.riches@geoeng.co.uk

i2 Analytical Ltd.
7 Woodshots Meadow,
Croxley Green
Business Park,
Watford,
Herts,
WD18 8YS

t: 01923 225404
f: 01923 237404
e: reception@i2analytical.com

Analytical Report Number : 17-47918

Project / Site name:	Cox And Wyman, Cardiff Road, Reading	Samples received on:	10/05/2017
Your job number:	32933	Samples instructed on:	10/05/2017
Your order number:		Analysis completed by:	17/05/2017
Report Issue Number:	1	Report issued on:	17/05/2017
Samples Analysed:	5 water samples		

Signed:

Emma Winter
Assistant Reporting Manager
For & on behalf of i2 Analytical Ltd.

Standard Geotechnical, Asbestos and Chemical Testing Laboratory located at: ul. Pionierów 39, 41 -711 Ruda Śląska, Poland.

Accredited tests are defined within the report, opinions and interpretations expressed herein are outside the scope of accreditation.

Standard sample disposal times, unless otherwise agreed with the laboratory, are :	soils	- 4 weeks from reporting
	leachates	- 2 weeks from reporting
	waters	- 2 weeks from reporting
	asbestos	- 6 months from reporting

Excel copies of reports are only valid when accompanied by this PDF certificate.



Analytical Report Number: 17-47918

Project / Site name: Cox And Wyman, Cardiff Road, Reading

Lab Sample Number				746673	746674	746675	746676	746677
Sample Reference				BH01	BH02	BH03	WS02	WS06
Sample Number				None Supplied	None Supplied	None Supplied	None Supplied	None Supplied
Depth (m)				2.22	2.52	2.35	2.27	2.30
Date Sampled				09/05/2017	09/05/2017	09/05/2017	09/05/2017	09/05/2017
Time Taken				None Supplied	None Supplied	None Supplied	None Supplied	None Supplied
Analytical Parameter (Water Analysis)	Units	Limit of detection	Accreditation Status					

General Inorganics

pH	pH Units	N/A	ISO 17025	7.2	7.2	7.2	7.3	7.2
Total Cyanide	µg/l	10	ISO 17025	< 10	< 10	11	< 10	< 10
Sulphate as SO ₄	µg/l	45	ISO 17025	118000	75200	69300	42800	55000
Hardness - Total	mgCaCO ₃ /l	1	ISO 17025	466	442	437	313	430

Total Phenols

Total Phenols (monohydric)	µg/l	10	ISO 17025	< 10	< 10	< 10	< 10	< 10
----------------------------	------	----	-----------	------	------	------	------	------

Speciated PAHs

Naphthalene	µg/l	0.01	ISO 17025	< 0.01	< 0.01	< 0.01	< 0.01	< 0.01
Acenaphthylene	µg/l	0.01	ISO 17025	< 0.01	< 0.01	< 0.01	< 0.01	< 0.01
Acenaphthene	µg/l	0.01	ISO 17025	< 0.01	< 0.01	< 0.01	< 0.01	< 0.01
Fluorene	µg/l	0.01	ISO 17025	< 0.01	< 0.01	< 0.01	< 0.01	< 0.01
Phenanthrene	µg/l	0.01	ISO 17025	< 0.01	< 0.01	< 0.01	< 0.01	< 0.01
Anthracene	µg/l	0.01	ISO 17025	< 0.01	< 0.01	< 0.01	< 0.01	< 0.01
Fluoranthene	µg/l	0.01	ISO 17025	< 0.01	< 0.01	< 0.01	< 0.01	< 0.01
Pyrene	µg/l	0.01	ISO 17025	< 0.01	< 0.01	< 0.01	< 0.01	< 0.01
Benzo(a)anthracene	µg/l	0.01	ISO 17025	< 0.01	< 0.01	< 0.01	< 0.01	< 0.01
Chrysene	µg/l	0.01	ISO 17025	< 0.01	< 0.01	< 0.01	< 0.01	< 0.01
Benzo(b)fluoranthene	µg/l	0.01	ISO 17025	< 0.01	< 0.01	< 0.01	< 0.01	< 0.01
Benzo(k)fluoranthene	µg/l	0.01	ISO 17025	< 0.01	< 0.01	< 0.01	< 0.01	< 0.01
Benzo(a)pyrene	µg/l	0.01	ISO 17025	< 0.01	< 0.01	< 0.01	< 0.01	< 0.01
Indeno(1,2,3-cd)pyrene	µg/l	0.01	NONE	< 0.01	< 0.01	< 0.01	< 0.01	< 0.01
Dibenz(a,h)anthracene	µg/l	0.01	NONE	< 0.01	< 0.01	< 0.01	< 0.01	< 0.01
Benzo(ghi)perylene	µg/l	0.01	NONE	< 0.01	< 0.01	< 0.01	< 0.01	< 0.01

Total PAH

Total EPA-16 PAHs	µg/l	0.16	NONE	< 0.16	< 0.16	< 0.16	< 0.16	< 0.16
-------------------	------	------	------	--------	--------	--------	--------	--------

Heavy Metals / Metalloids

Arsenic (dissolved)	µg/l	0.15	ISO 17025	0.21	0.19	0.16	0.60	0.30
Beryllium (dissolved)	µg/l	0.1	ISO 17025	< 0.1	< 0.1	< 0.1	< 0.1	< 0.1
Boron (dissolved)	µg/l	10	ISO 17025	170	280	210	200	170
Cadmium (dissolved)	µg/l	0.02	ISO 17025	< 0.02	< 0.02	0.04	0.07	0.07
Calcium (dissolved)	mg/l	0.012	ISO 17025	170	170	160	120	160
Chromium (hexavalent)	µg/l	5	ISO 17025	< 5.0	< 5.0	< 5.0	< 5.0	< 5.0
Chromium (III)	µg/l	1	NONE	< 1.0	< 1.0	< 1.0	< 1.0	< 1.0
Chromium (dissolved)	µg/l	0.2	ISO 17025	0.2	0.2	< 0.2	< 0.2	0.2
Copper (dissolved)	µg/l	0.5	ISO 17025	1.4	1.6	0.9	1.4	1.1
Lead (dissolved)	µg/l	0.2	ISO 17025	< 0.2	< 0.2	< 0.2	< 0.2	< 0.2
Magnesium (dissolved)	mg/l	0.005	ISO 17025	7.4	7.2	7.5	5.4	7.7
Mercury (dissolved)	µg/l	0.05	ISO 17025	< 0.05	0.21	0.16	1.07	0.08
Nickel (dissolved)	µg/l	0.5	ISO 17025	19	8.4	15	6.5	18
Selenium (dissolved)	µg/l	0.6	ISO 17025	0.8	< 0.6	< 0.6	1.4	< 0.6
Vanadium (dissolved)	µg/l	0.2	ISO 17025	< 0.2	< 0.2	< 0.2	0.2	< 0.2
Zinc (dissolved)	µg/l	0.5	ISO 17025	4.8	4.4	3.9	6.0	2.4



Analytical Report Number: 17-47918

Project / Site name: Cox And Wyman, Cardiff Road, Reading

Lab Sample Number				746673	746674	746675	746676	746677
Sample Reference				BH01	BH02	BH03	WS02	WS06
Sample Number				None Supplied	None Supplied	None Supplied	None Supplied	None Supplied
Depth (m)				2.22	2.52	2.35	2.27	2.30
Date Sampled				09/05/2017	09/05/2017	09/05/2017	09/05/2017	09/05/2017
Time Taken				None Supplied	None Supplied	None Supplied	None Supplied	None Supplied
Analytical Parameter (Water Analysis)	Units	Limit of detection	Accreditation Status					

Monoaromatics

Benzene	µg/l	1	ISO 17025	< 1.0	< 1.0	< 1.0	< 1.0	< 1.0
Toluene	µg/l	1	ISO 17025	< 1.0	< 1.0	< 1.0	< 1.0	< 1.0
Ethylbenzene	µg/l	1	ISO 17025	< 1.0	< 1.0	< 1.0	< 1.0	< 1.0
p & m-xylene	µg/l	1	ISO 17025	< 1.0	< 1.0	< 1.0	< 1.0	< 1.0
o-xylene	µg/l	1	ISO 17025	< 1.0	< 1.0	< 1.0	< 1.0	< 1.0
MTBE (Methyl Tertiary Butyl Ether)	µg/l	1	ISO 17025	< 1.0	< 1.0	< 1.0	< 1.0	< 1.0

Petroleum Hydrocarbons

TPH-CWG - Aliphatic >C5 - C6	µg/l	1	NONE	< 1.0	< 1.0	< 1.0	< 1.0	< 1.0
TPH-CWG - Aliphatic >C6 - C8	µg/l	1	NONE	< 1.0	< 1.0	< 1.0	< 1.0	< 1.0
TPH-CWG - Aliphatic >C8 - C10	µg/l	1	NONE	< 1.0	< 1.0	< 1.0	< 1.0	< 1.0
TPH-CWG - Aliphatic >C10 - C12	µg/l	10	NONE	< 10	< 10	< 10	< 10	< 10
TPH-CWG - Aliphatic >C12 - C16	µg/l	10	NONE	< 10	< 10	< 10	< 10	< 10
TPH-CWG - Aliphatic >C16 - C21	µg/l	10	NONE	< 10	< 10	< 10	< 10	< 10
TPH-CWG - Aliphatic >C21 - C35	µg/l	10	NONE	< 10	< 10	< 10	< 10	< 10
TPH-CWG - Aliphatic (C5 - C35)	µg/l	10	NONE	< 10	< 10	< 10	< 10	< 10

TPH-CWG - Aromatic >C5 - C7	µg/l	1	NONE	< 1.0	< 1.0	< 1.0	< 1.0	< 1.0
TPH-CWG - Aromatic >C7 - C8	µg/l	1	NONE	< 1.0	< 1.0	< 1.0	< 1.0	< 1.0
TPH-CWG - Aromatic >C8 - C10	µg/l	1	NONE	< 1.0	< 1.0	< 1.0	< 1.0	< 1.0
TPH-CWG - Aromatic >C10 - C12	µg/l	10	NONE	< 10	< 10	< 10	< 10	< 10
TPH-CWG - Aromatic >C12 - C16	µg/l	10	NONE	< 10	< 10	< 10	< 10	< 10
TPH-CWG - Aromatic >C16 - C21	µg/l	10	NONE	< 10	< 10	< 10	< 10	< 10
TPH-CWG - Aromatic >C21 - C35	µg/l	10	NONE	< 10	< 10	< 10	< 10	< 10
TPH-CWG - Aromatic (C5 - C35)	µg/l	10	NONE	< 10	< 10	< 10	< 10	< 10



Analytical Report Number: 17-47918

Project / Site name: Cox And Wyman, Cardiff Road, Reading

Lab Sample Number				746673	746674	746675	746676	746677
Sample Reference				BH01	BH02	BH03	WS02	WS06
Sample Number				None Supplied	None Supplied	None Supplied	None Supplied	None Supplied
Depth (m)				2.22	2.52	2.35	2.27	2.30
Date Sampled				09/05/2017	09/05/2017	09/05/2017	09/05/2017	09/05/2017
Time Taken				None Supplied	None Supplied	None Supplied	None Supplied	None Supplied
Analytical Parameter (Water Analysis)	Units	Limit of detection	Accreditation Status					

VOCs

Chloromethane	µg/l	1	ISO 17025	< 1.0	< 1.0	< 1.0	< 1.0	< 1.0
Chloroethane	µg/l	1	ISO 17025	< 1.0	< 1.0	< 1.0	< 1.0	< 1.0
Bromomethane	µg/l	1	ISO 17025	< 1.0	< 1.0	< 1.0	< 1.0	< 1.0
Vinyl Chloride	µg/l	1	NONE	< 1.0	< 1.0	< 1.0	< 1.0	< 1.0
Trichlorofluoromethane	µg/l	1	NONE	< 1.0	< 1.0	< 1.0	< 1.0	< 1.0
1,1-Dichloroethene	µg/l	1	ISO 17025	< 1.0	< 1.0	< 1.0	< 1.0	< 1.0
1,1,2-Trichloro-1,2,2-trifluoroethane	µg/l	1	ISO 17025	< 1.0	< 1.0	< 1.0	< 1.0	< 1.0
Cis-1,2-dichloroethene	µg/l	1	ISO 17025	3.2	< 1.0	< 1.0	< 1.0	< 1.0
MTBE (Methyl Tertiary Butyl Ether)	µg/l	1	ISO 17025	< 1.0	< 1.0	< 1.0	< 1.0	< 1.0
1,1-Dichloroethane	µg/l	1	ISO 17025	< 1.0	< 1.0	< 1.0	< 1.0	< 1.0
2,2-Dichloropropane	µg/l	1	ISO 17025	< 1.0	< 1.0	< 1.0	< 1.0	< 1.0
Trichloromethane	µg/l	1	ISO 17025	< 1.0	< 1.0	< 1.0	< 1.0	< 1.0
1,1,1-Trichloroethane	µg/l	1	ISO 17025	< 1.0	< 1.0	< 1.0	< 1.0	< 1.0
1,2-Dichloroethane	µg/l	1	ISO 17025	< 1.0	< 1.0	< 1.0	< 1.0	< 1.0
1,1-Dichloropropene	µg/l	1	ISO 17025	< 1.0	< 1.0	< 1.0	< 1.0	< 1.0
Trans-1,2-dichloroethene	µg/l	1	ISO 17025	< 1.0	< 1.0	< 1.0	< 1.0	< 1.0
Benzene	µg/l	1	ISO 17025	< 1.0	< 1.0	< 1.0	< 1.0	< 1.0
Tetrachloromethane	µg/l	1	ISO 17025	< 1.0	< 1.0	< 1.0	< 1.0	< 1.0
1,2-Dichloropropane	µg/l	1	ISO 17025	< 1.0	< 1.0	< 1.0	< 1.0	< 1.0
Trichloroethene	µg/l	1	ISO 17025	6.1	< 1.0	4.9	< 1.0	< 1.0
Dibromomethane	µg/l	1	ISO 17025	< 1.0	< 1.0	< 1.0	< 1.0	< 1.0
Bromodichloromethane	µg/l	1	ISO 17025	< 1.0	< 1.0	< 1.0	< 1.0	< 1.0
Cis-1,3-dichloropropene	µg/l	1	ISO 17025	< 1.0	< 1.0	< 1.0	< 1.0	< 1.0
Trans-1,3-dichloropropene	µg/l	1	ISO 17025	< 1.0	< 1.0	< 1.0	< 1.0	< 1.0
Toluene	µg/l	1	ISO 17025	< 1.0	< 1.0	< 1.0	< 1.0	< 1.0
1,1,2-Trichloroethane	µg/l	1	ISO 17025	< 1.0	< 1.0	< 1.0	< 1.0	< 1.0
1,3-Dichloropropane	µg/l	1	ISO 17025	< 1.0	< 1.0	< 1.0	< 1.0	< 1.0
Dibromochloromethane	µg/l	1	ISO 17025	< 1.0	< 1.0	< 1.0	< 1.0	< 1.0
Tetrachloroethene	µg/l	1	ISO 17025	< 1.0	< 1.0	< 1.0	< 1.0	< 1.0
1,2-Dibromoethane	µg/l	1	ISO 17025	< 1.0	< 1.0	< 1.0	< 1.0	< 1.0
Chlorobenzene	µg/l	1	ISO 17025	< 1.0	< 1.0	< 1.0	< 1.0	< 1.0
1,1,1,2-Tetrachloroethane	µg/l	1	ISO 17025	< 1.0	< 1.0	< 1.0	< 1.0	< 1.0
Ethylbenzene	µg/l	1	ISO 17025	< 1.0	< 1.0	< 1.0	< 1.0	< 1.0
p & m-Xylene	µg/l	1	ISO 17025	< 1.0	< 1.0	< 1.0	< 1.0	< 1.0
Styrene	µg/l	1	ISO 17025	< 1.0	< 1.0	< 1.0	< 1.0	< 1.0
Tribromomethane	µg/l	1	ISO 17025	< 1.0	< 1.0	< 1.0	< 1.0	< 1.0
o-Xylene	µg/l	1	ISO 17025	< 1.0	< 1.0	< 1.0	< 1.0	< 1.0
1,1,2,2-Tetrachloroethane	µg/l	1	ISO 17025	< 1.0	< 1.0	< 1.0	< 1.0	< 1.0
Isopropylbenzene	µg/l	1	ISO 17025	< 1.0	< 1.0	< 1.0	< 1.0	< 1.0
Bromobenzene	µg/l	1	ISO 17025	< 1.0	< 1.0	< 1.0	< 1.0	< 1.0
n-Propylbenzene	µg/l	1	ISO 17025	< 1.0	< 1.0	< 1.0	< 1.0	< 1.0
2-Chlorotoluene	µg/l	1	ISO 17025	< 1.0	< 1.0	< 1.0	< 1.0	< 1.0
4-Chlorotoluene	µg/l	1	ISO 17025	< 1.0	< 1.0	< 1.0	< 1.0	< 1.0
1,3,5-Trimethylbenzene	µg/l	1	ISO 17025	< 1.0	< 1.0	< 1.0	< 1.0	< 1.0
tert-Butylbenzene	µg/l	1	ISO 17025	< 1.0	< 1.0	< 1.0	< 1.0	< 1.0
1,2,4-Trimethylbenzene	µg/l	1	ISO 17025	< 1.0	< 1.0	< 1.0	< 1.0	< 1.0
sec-Butylbenzene	µg/l	1	ISO 17025	< 1.0	< 1.0	< 1.0	< 1.0	< 1.0
1,3-Dichlorobenzene	µg/l	1	ISO 17025	< 1.0	< 1.0	< 1.0	< 1.0	< 1.0
p-Isopropyltoluene	µg/l	1	ISO 17025	< 1.0	< 1.0	< 1.0	< 1.0	< 1.0
1,2-Dichlorobenzene	µg/l	1	ISO 17025	< 1.0	< 1.0	< 1.0	< 1.0	< 1.0
1,4-Dichlorobenzene	µg/l	1	ISO 17025	< 1.0	< 1.0	< 1.0	< 1.0	< 1.0
Butylbenzene	µg/l	1	ISO 17025	< 1.0	< 1.0	< 1.0	< 1.0	< 1.0
1,2-Dibromo-3-chloropropane	µg/l	1	ISO 17025	< 1.0	< 1.0	< 1.0	< 1.0	< 1.0
1,2,4-Trichlorobenzene	µg/l	1	ISO 17025	< 1.0	< 1.0	< 1.0	< 1.0	< 1.0
Hexachlorobutadiene	µg/l	1	ISO 17025	< 1.0	< 1.0	< 1.0	< 1.0	< 1.0
1,2,3-Trichlorobenzene	µg/l	1	ISO 17025	< 1.0	< 1.0	< 1.0	< 1.0	< 1.0



Analytical Report Number: 17-47918

Project / Site name: Cox And Wyman, Cardiff Road, Reading

Lab Sample Number				746673	746674	746675	746676	746677
Sample Reference				BH01	BH02	BH03	WS02	WS06
Sample Number				None Supplied	None Supplied	None Supplied	None Supplied	None Supplied
Depth (m)				2.22	2.52	2.35	2.27	2.30
Date Sampled				09/05/2017	09/05/2017	09/05/2017	09/05/2017	09/05/2017
Time Taken				None Supplied	None Supplied	None Supplied	None Supplied	None Supplied
Analytical Parameter (Water Analysis)	Units	Limit of detection	Accreditation Status					

PCBs by GC-MS

PCB Congener 28	µg/l	0.02	NONE	-	-	-	< 0.02	< 0.02
PCB Congener 52	µg/l	0.02	NONE	-	-	-	< 0.02	< 0.02
PCB Congener 101	µg/l	0.02	NONE	-	-	-	< 0.02	< 0.02
PCB Congener 118	µg/l	0.02	NONE	-	-	-	< 0.02	< 0.02
PCB Congener 138	µg/l	0.02	NONE	-	-	-	< 0.02	< 0.02
PCB Congener 153	µg/l	0.02	NONE	-	-	-	< 0.02	< 0.02
PCB Congener 180	µg/l	0.02	NONE	-	-	-	< 0.02	< 0.02

PCBs by GC-MS

Total PCBs	µg/l	0.14	NONE	-	-	-	< 0.14	< 0.14
------------	------	------	------	---	---	---	--------	--------

U/S = Unsuitable Sample I/S = Insufficient Sample



Analytical Report Number : 17-47918

Project / Site name: Cox And Wyman, Cardiff Road, Reading

Water matrix abbreviations: Surface Water (SW) Potable Water (PW) Ground Water (GW) Process Water (PrW)

Analytical Test Name	Analytical Method Description	Analytical Method Reference	Method number	Wet / Dry Analysis	Accreditation Status
Boron in water	Determination of boron in water by acidification followed by ICP-OES. Accredited matrices: SW PW GW	In-house method based on MEWAM	L039-PL	W	ISO 17025
BTEX and MTBE in water (Monoaromatics)	Determination of BTEX and MTBE in water by headspace GC-MS. Accredited matrices: SW PW GW	In-house method based on USEPA8260	L073B-PL	W	ISO 17025
Cr (III) in water	In-house method by calculation from total Cr and Cr VI.	In-house method by calculation	L080-PL	W	NONE
Hexavalent chromium in water	Determination of hexavalent chromium in water by acidification, addition of 1,5 diphenylcarbazide followed by colorimetry.	In-house method by continuous flow analyser. Accredited Matrices SW, GW, PW.	L080-PL	W	ISO 17025
Metals in water by ICP-MS (dissolved)	Determination of metals in water by acidification followed by ICP-MS. Accredited Matrices: SW, GW, PW except B=SW,GW, Hg=SW,PW, Al=SW,PW.	In-house method based on USEPA Method 6020 & 200.8 "for the determination of trace elements in water by ICP-MS.	L012-PL	W	ISO 17025
Metals in water by ICP-OES (dissolved)	Determination of metals in water by acidification followed by ICP-OES. Accredited Matrices SW, GW, PW, PrW.(Al, Cu,Fe,Zn).	In-house method based on MEWAM 2006 Methods for the Determination of Metals in Soil.	L039-PL	W	ISO 17025
Monohydric phenols in water	Determination of phenols in water by continuous flow analyser. Accredited matrices: SW PW GW	In-house method based on Examination of Water and Wastewater 20th Edition: Clesceri, Greenberg & Eaton (skalar)	L080-PL	W	ISO 17025
PCB's By GC-MS in water	Determination of PCB by extraction with acetone and hexane followed by GC-MS.	In-house method based on USEPA 8082	L028-PL	W	NONE
pH at 20oC in water (automated)	Determination of pH in water followed by electrometric measurement.	In-house method based on BS1377 Part 3, 1990, Chemical and Electrochemical Tests	L099-PL	W	ISO 17025
Speciated EPA-16 PAHs in water	Determination of PAH compounds in water by extraction in dichloromethane followed by GC-MS with the use of surrogate and internal standards. Accredited matrices: SW PW GW	In-house method based on USEPA 8270	L0102B-PL	W	NONE
Sulphate in water	Determination of sulphate in water by acidification followed by ICP-OES. Accredited matrices: SW PW GW, PrW.	In-house method based on MEWAM 2006 Methods for the Determination of Metals in Soil.	L039-PL	W	ISO 17025
Total cyanide in water	Determination of total cyanide by distillation followed by colorimetry. Accredited matrices: SW PW GW	In-house method based on Examination of Water and Wastewater 20th Edition: Clesceri, Greenberg & Eaton (Skalar)	L080-PL	W	ISO 17025
Total Hardness of water	Determination of hardness in waters by calculation from calcium and magnesium. Accredited Matrices SW, GW, PW.	In-house method based on Examination of Water and Wastewater 20th Edition: Clesceri, Greenberg & Eaton	L045-PL	W	ISO 17025
TPHCWG (Waters)	Determination of dichloromethane extractable hydrocarbons in water by GC-MS, speciation by interpretation.	In-house method	L070-PL	W	NONE
Volatile organic compounds in water	Determination of volatile organic compounds in water by headspace GC-MS. Accredited matrices: SW PW GW	In-house method based on USEPA8260	L073B-PL	W	ISO 17025

For method numbers ending in 'UK' analysis have been carried out in our laboratory in the United Kingdom.

For method numbers ending in 'PL' analysis have been carried out in our laboratory in Poland.

Soil analytical results are expressed on a dry weight basis. Where analysis is carried out on as-received the results obtained are multiplied by a moisture correction factor that is determined gravimetrically using the moisture content which is carried out at a maximum of 30oC.

**Gary Riches**

Geotechnical Engineering Ltd
Centurion House
Olympus Park
Quedgeley
Gloucester
GL2 4NF

t: 01452 527 743
f: 01452 729 314
e: gary.riches@geoeng.co.uk

i2 Analytical Ltd.
7 Woodshots Meadow,
Croxley Green
Business Park,
Watford,
Herts,
WD18 8YS

t: 01923 225404
f: 01923 237404
e: reception@i2analytical.com

Analytical Report Number : 17-50496

Project / Site name:	Cox and Wyman, Cardiff Road, Reading	Samples received on:	02/06/2017
Your job number:	32933	Samples instructed on:	06/06/2017
Your order number:		Analysis completed by:	13/06/2017
Report Issue Number:	1	Report issued on:	13/06/2017
Samples Analysed:	4 water samples		

Signed:

Rexona Rahman
Reporting Manager
For & on behalf of i2 Analytical Ltd.

Standard Geotechnical, Asbestos and Chemical Testing Laboratory located at: ul. Pionierów 39, 41 -711 Ruda Śląska, Poland.

Accredited tests are defined within the report, opinions and interpretations expressed herein are outside the scope of accreditation.

Standard sample disposal times, unless otherwise agreed with the laboratory, are :

soils	- 4 weeks from reporting
leachates	- 2 weeks from reporting
waters	- 2 weeks from reporting
asbestos	- 6 months from reporting

Excel copies of reports are only valid when accompanied by this PDF certificate.



Analytical Report Number: 17-50496

Project / Site name: Cox and Wyman, Cardiff Road, Reading

Lab Sample Number	761107	761108	761109	761110	
Sample Reference	BH01	BH02	BH03	WS06	
Sample Number	None Supplied	None Supplied	None Supplied	None Supplied	
Depth (m)	2.14	2.45	2.24	2.21	
Date Sampled	02/06/2017	02/06/2017	02/06/2017	02/06/2017	
Time Taken	None Supplied	None Supplied	None Supplied	None Supplied	
Analytical Parameter (Water Analysis)	Units	Limit of detection	Accreditation Status		

General Inorganics

pH	pH Units	N/A	ISO 17025	7.1	7.1	7.1	7.2	
Total Cyanide	µg/l	10	ISO 17025	11	< 10	< 10	< 10	
Sulphate as SO ₄	µg/l	45	ISO 17025	73800	74300	71800	49500	
Hardness - Total	mgCaCO ₃ /l	1	ISO 17025	405	361	374	321	

Total Phenols

Total Phenols (monohydric)	µg/l	10	ISO 17025	< 10	< 10	< 10	< 10	
----------------------------	------	----	-----------	------	------	------	------	--

Speciated PAHs

Naphthalene	µg/l	0.01	ISO 17025	< 0.01	< 0.01	< 0.01	< 0.01	
Acenaphthylene	µg/l	0.01	ISO 17025	< 0.01	< 0.01	< 0.01	< 0.01	
Acenaphthene	µg/l	0.01	ISO 17025	< 0.01	< 0.01	< 0.01	< 0.01	
Fluorene	µg/l	0.01	ISO 17025	< 0.01	< 0.01	< 0.01	< 0.01	
Phenanthrene	µg/l	0.01	ISO 17025	< 0.01	< 0.01	< 0.01	< 0.01	
Anthracene	µg/l	0.01	ISO 17025	< 0.01	< 0.01	< 0.01	< 0.01	
Fluoranthene	µg/l	0.01	ISO 17025	< 0.01	< 0.01	< 0.01	< 0.01	
Pyrene	µg/l	0.01	ISO 17025	< 0.01	< 0.01	< 0.01	< 0.01	
Benzo(a)anthracene	µg/l	0.01	ISO 17025	< 0.01	< 0.01	< 0.01	< 0.01	
Chrysene	µg/l	0.01	ISO 17025	< 0.01	< 0.01	< 0.01	< 0.01	
Benzo(b)fluoranthene	µg/l	0.01	ISO 17025	< 0.01	< 0.01	< 0.01	< 0.01	
Benzo(k)fluoranthene	µg/l	0.01	ISO 17025	< 0.01	< 0.01	< 0.01	< 0.01	
Benzo(a)pyrene	µg/l	0.01	ISO 17025	< 0.01	< 0.01	< 0.01	< 0.01	
Indeno(1,2,3-cd)pyrene	µg/l	0.01	NONE	< 0.01	< 0.01	< 0.01	< 0.01	
Dibenz(a,h)anthracene	µg/l	0.01	NONE	< 0.01	< 0.01	< 0.01	< 0.01	
Benzo(ghi)perylene	µg/l	0.01	NONE	< 0.01	< 0.01	< 0.01	< 0.01	

Total PAH

Total EPA-16 PAHs	µg/l	0.16	NONE	< 0.16	< 0.16	< 0.16	< 0.16	
-------------------	------	------	------	--------	--------	--------	--------	--

Heavy Metals / Metalloids

Arsenic (dissolved)	µg/l	0.15	ISO 17025	0.24	0.30	0.22	0.27	
Beryllium (dissolved)	µg/l	0.1	ISO 17025	< 0.1	< 0.1	< 0.1	< 0.1	
Boron (dissolved)	µg/l	10	ISO 17025	210	330	220	180	
Cadmium (dissolved)	µg/l	0.02	ISO 17025	< 0.02	< 0.02	0.03	0.13	
Calcium (dissolved)	mg/l	0.012	ISO 17025	150	130	140	120	
Chromium (hexavalent)	µg/l	5	ISO 17025	< 5.0	< 5.0	< 5.0	< 5.0	
Chromium (III)	µg/l	1	NONE	2.1	1.4	2.1	1.4	
Chromium (dissolved)	µg/l	0.2	ISO 17025	2.1	1.4	2.1	1.4	
Copper (dissolved)	µg/l	0.5	ISO 17025	4.2	2.9	3.2	4.3	
Lead (dissolved)	µg/l	0.2	ISO 17025	< 0.2	< 0.2	< 0.2	1.6	
Magnesium (dissolved)	mg/l	0.005	ISO 17025	7.1	6.6	6.7	6.4	
Mercury (dissolved)	µg/l	0.05	ISO 17025	0.40	0.15	0.09	0.05	
Nickel (dissolved)	µg/l	0.5	ISO 17025	29	8.0	18	14	
Selenium (dissolved)	µg/l	0.6	ISO 17025	0.7	0.6	< 0.6	< 0.6	
Vanadium (dissolved)	µg/l	0.2	ISO 17025	< 0.2	< 0.2	< 0.2	0.6	
Zinc (dissolved)	µg/l	0.5	ISO 17025	18	15	6.2	3.8	



Analytical Report Number: 17-50496

Project / Site name: Cox and Wyman, Cardiff Road, Reading

Lab Sample Number				761107	761108	761109	761110	
Sample Reference				BH01	BH02	BH03	WS06	
Sample Number				None Supplied	None Supplied	None Supplied	None Supplied	
Depth (m)				2.14	2.45	2.24	2.21	
Date Sampled				02/06/2017	02/06/2017	02/06/2017	02/06/2017	
Time Taken				None Supplied	None Supplied	None Supplied	None Supplied	
Analytical Parameter (Water Analysis)	Units	Limit of detection	Accreditation Status					

Monoaromatics

Benzene	µg/l	1	ISO 17025	< 1.0	< 1.0	< 1.0	< 1.0	
Toluene	µg/l	1	ISO 17025	< 1.0	< 1.0	< 1.0	< 1.0	
Ethylbenzene	µg/l	1	ISO 17025	< 1.0	< 1.0	< 1.0	< 1.0	
p & m-xylene	µg/l	1	ISO 17025	< 1.0	< 1.0	< 1.0	< 1.0	
o-xylene	µg/l	1	ISO 17025	< 1.0	< 1.0	< 1.0	< 1.0	
MTBE (Methyl Tertiary Butyl Ether)	µg/l	1	ISO 17025	< 1.0	< 1.0	< 1.0	< 1.0	

Petroleum Hydrocarbons

TPH-CWG - Aliphatic >C5 - C6	µg/l	1	NONE	< 1.0	< 1.0	< 1.0	< 1.0	
TPH-CWG - Aliphatic >C6 - C8	µg/l	1	NONE	< 1.0	< 1.0	< 1.0	< 1.0	
TPH-CWG - Aliphatic >C8 - C10	µg/l	1	NONE	< 1.0	< 1.0	< 1.0	< 1.0	
TPH-CWG - Aliphatic >C10 - C12	µg/l	10	NONE	< 10	< 10	< 10	< 10	
TPH-CWG - Aliphatic >C12 - C16	µg/l	10	NONE	< 10	< 10	< 10	< 10	
TPH-CWG - Aliphatic >C16 - C21	µg/l	10	NONE	< 10	< 10	< 10	< 10	
TPH-CWG - Aliphatic >C21 - C35	µg/l	10	NONE	< 10	< 10	< 10	< 10	
TPH-CWG - Aliphatic (C5 - C35)	µg/l	10	NONE	< 10	< 10	< 10	< 10	

TPH-CWG - Aromatic >C5 - C7	µg/l	1	NONE	< 1.0	< 1.0	< 1.0	< 1.0	
TPH-CWG - Aromatic >C7 - C8	µg/l	1	NONE	< 1.0	< 1.0	< 1.0	< 1.0	
TPH-CWG - Aromatic >C8 - C10	µg/l	1	NONE	< 1.0	< 1.0	< 1.0	< 1.0	
TPH-CWG - Aromatic >C10 - C12	µg/l	10	NONE	< 10	< 10	< 10	< 10	
TPH-CWG - Aromatic >C12 - C16	µg/l	10	NONE	< 10	< 10	< 10	< 10	
TPH-CWG - Aromatic >C16 - C21	µg/l	10	NONE	< 10	< 10	< 10	< 10	
TPH-CWG - Aromatic >C21 - C35	µg/l	10	NONE	< 10	< 10	< 10	< 10	
TPH-CWG - Aromatic (C5 - C35)	µg/l	10	NONE	< 10	< 10	< 10	< 10	



Analytical Report Number: 17-50496

Project / Site name: Cox and Wyman, Cardiff Road, Reading

Lab Sample Number				761107	761108	761109	761110	
Sample Reference				BH01	BH02	BH03	WS06	
Sample Number				None Supplied	None Supplied	None Supplied	None Supplied	
Depth (m)				2.14	2.45	2.24	2.21	
Date Sampled				02/06/2017	02/06/2017	02/06/2017	02/06/2017	
Time Taken				None Supplied	None Supplied	None Supplied	None Supplied	
Analytical Parameter (Water Analysis)	Units	Limit of detection	Accreditation Status					

VOCs

Chloromethane	µg/l	1	ISO 17025	< 1.0	< 1.0	< 1.0	< 1.0	
Chloroethane	µg/l	1	ISO 17025	< 1.0	< 1.0	< 1.0	< 1.0	
Bromomethane	µg/l	1	ISO 17025	< 1.0	< 1.0	< 1.0	< 1.0	
Vinyl Chloride	µg/l	1	NONE	< 1.0	< 1.0	< 1.0	< 1.0	
Trichlorofluoromethane	µg/l	1	NONE	< 1.0	< 1.0	< 1.0	< 1.0	
1,1-Dichloroethene	µg/l	1	ISO 17025	< 1.0	< 1.0	< 1.0	< 1.0	
1,1,2-Trichloro-1,2,2-trifluoroethane	µg/l	1	ISO 17025	< 1.0	< 1.0	< 1.0	< 1.0	
Cis-1,2-dichloroethene	µg/l	1	ISO 17025	5.7	< 1.0	< 1.0	< 1.0	
MTBE (Methyl Tertiary Butyl Ether)	µg/l	1	ISO 17025	< 1.0	< 1.0	< 1.0	< 1.0	
1,1-Dichloroethane	µg/l	1	ISO 17025	1.5	< 1.0	< 1.0	< 1.0	
2,2-Dichloropropane	µg/l	1	ISO 17025	< 1.0	< 1.0	< 1.0	< 1.0	
Trichloromethane	µg/l	1	ISO 17025	< 1.0	< 1.0	< 1.0	< 1.0	
1,1,1-Trichloroethane	µg/l	1	ISO 17025	< 1.0	< 1.0	< 1.0	< 1.0	
1,2-Dichloroethane	µg/l	1	ISO 17025	< 1.0	< 1.0	< 1.0	< 1.0	
1,1-Dichloropropene	µg/l	1	ISO 17025	< 1.0	< 1.0	< 1.0	< 1.0	
Trans-1,2-dichloroethene	µg/l	1	ISO 17025	< 1.0	< 1.0	< 1.0	< 1.0	
Benzene	µg/l	1	ISO 17025	< 1.0	< 1.0	< 1.0	< 1.0	
Tetrachloromethane	µg/l	1	ISO 17025	< 1.0	< 1.0	< 1.0	< 1.0	
1,2-Dichloropropane	µg/l	1	ISO 17025	< 1.0	< 1.0	< 1.0	< 1.0	
Trichloroethene	µg/l	1	ISO 17025	9.4	< 1.0	3.7	< 1.0	
Dibromomethane	µg/l	1	ISO 17025	< 1.0	< 1.0	< 1.0	< 1.0	
Bromodichloromethane	µg/l	1	ISO 17025	< 1.0	< 1.0	< 1.0	< 1.0	
Cis-1,3-dichloropropene	µg/l	1	ISO 17025	< 1.0	< 1.0	< 1.0	< 1.0	
Trans-1,3-dichloropropene	µg/l	1	ISO 17025	< 1.0	< 1.0	< 1.0	< 1.0	
Toluene	µg/l	1	ISO 17025	< 1.0	< 1.0	< 1.0	< 1.0	
1,1,2-Trichloroethane	µg/l	1	ISO 17025	< 1.0	< 1.0	< 1.0	< 1.0	
1,3-Dichloropropane	µg/l	1	ISO 17025	< 1.0	< 1.0	< 1.0	< 1.0	
Dibromochloromethane	µg/l	1	ISO 17025	< 1.0	< 1.0	< 1.0	< 1.0	
Tetrachloroethene	µg/l	1	ISO 17025	< 1.0	< 1.0	< 1.0	< 1.0	
1,2-Dibromoethane	µg/l	1	ISO 17025	< 1.0	< 1.0	< 1.0	< 1.0	
Chlorobenzene	µg/l	1	ISO 17025	11.6	< 1.0	< 1.0	< 1.0	
1,1,1,2-Tetrachloroethane	µg/l	1	ISO 17025	< 1.0	< 1.0	< 1.0	< 1.0	
Ethylbenzene	µg/l	1	ISO 17025	< 1.0	< 1.0	< 1.0	< 1.0	
p & m-Xylene	µg/l	1	ISO 17025	< 1.0	< 1.0	< 1.0	< 1.0	
Styrene	µg/l	1	ISO 17025	< 1.0	< 1.0	< 1.0	< 1.0	
Tribromomethane	µg/l	1	ISO 17025	< 1.0	< 1.0	< 1.0	< 1.0	
o-Xylene	µg/l	1	ISO 17025	< 1.0	< 1.0	< 1.0	< 1.0	
1,1,2,2-Tetrachloroethane	µg/l	1	ISO 17025	< 1.0	< 1.0	< 1.0	< 1.0	
Isopropylbenzene	µg/l	1	ISO 17025	< 1.0	< 1.0	< 1.0	< 1.0	
Bromobenzene	µg/l	1	ISO 17025	< 1.0	< 1.0	< 1.0	< 1.0	
n-Propylbenzene	µg/l	1	ISO 17025	< 1.0	< 1.0	< 1.0	< 1.0	
2-Chlorotoluene	µg/l	1	ISO 17025	< 1.0	< 1.0	< 1.0	< 1.0	
4-Chlorotoluene	µg/l	1	ISO 17025	< 1.0	< 1.0	< 1.0	< 1.0	
1,3,5-Trimethylbenzene	µg/l	1	ISO 17025	< 1.0	< 1.0	< 1.0	< 1.0	
tert-Butylbenzene	µg/l	1	ISO 17025	< 1.0	< 1.0	< 1.0	< 1.0	
1,2,4-Trimethylbenzene	µg/l	1	ISO 17025	< 1.0	< 1.0	< 1.0	< 1.0	
sec-Butylbenzene	µg/l	1	ISO 17025	< 1.0	< 1.0	< 1.0	< 1.0	
1,3-Dichlorobenzene	µg/l	1	ISO 17025	3.4	< 1.0	< 1.0	< 1.0	
p-Isopropyltoluene	µg/l	1	ISO 17025	< 1.0	< 1.0	< 1.0	< 1.0	
1,2-Dichlorobenzene	µg/l	1	ISO 17025	< 1.0	< 1.0	< 1.0	< 1.0	
1,4-Dichlorobenzene	µg/l	1	ISO 17025	< 1.0	< 1.0	< 1.0	< 1.0	
Butylbenzene	µg/l	1	ISO 17025	< 1.0	< 1.0	< 1.0	< 1.0	
1,2-Dibromo-3-chloropropane	µg/l	1	ISO 17025	< 1.0	< 1.0	< 1.0	< 1.0	
1,2,4-Trichlorobenzene	µg/l	1	ISO 17025	< 1.0	< 1.0	< 1.0	< 1.0	
Hexachlorobutadiene	µg/l	1	ISO 17025	< 1.0	< 1.0	< 1.0	< 1.0	
1,2,3-Trichlorobenzene	µg/l	1	ISO 17025	< 1.0	< 1.0	< 1.0	< 1.0	



Analytical Report Number: 17-50496

Project / Site name: Cox and Wyman, Cardiff Road, Reading

Lab Sample Number				761107	761108	761109	761110	
Sample Reference				BH01	BH02	BH03	WS06	
Sample Number				None Supplied	None Supplied	None Supplied	None Supplied	
Depth (m)				2.14	2.45	2.24	2.21	
Date Sampled				02/06/2017	02/06/2017	02/06/2017	02/06/2017	
Time Taken				None Supplied	None Supplied	None Supplied	None Supplied	
Analytical Parameter (Water Analysis)	Units	Limit of detection	Accreditation Status					

PCBs by GC-MS

PCB Congener 28	µg/l	0.02	NONE	-	-	-	< 0.02	
PCB Congener 52	µg/l	0.02	NONE	-	-	-	< 0.02	
PCB Congener 101	µg/l	0.02	NONE	-	-	-	< 0.02	
PCB Congener 118	µg/l	0.02	NONE	-	-	-	< 0.02	
PCB Congener 138	µg/l	0.02	NONE	-	-	-	< 0.02	
PCB Congener 153	µg/l	0.02	NONE	-	-	-	< 0.02	
PCB Congener 180	µg/l	0.02	NONE	-	-	-	< 0.02	

PCBs by GC-MS

Total PCBs	µg/l	0.14	NONE	-	-	-	< 0.14	
------------	------	------	------	---	---	---	--------	--

U/S = Unsuitable Sample I/S = Insufficient Sample



Analytical Report Number : 17-50496

Project / Site name: Cox and Wyman, Cardiff Road, Reading

Water matrix abbreviations: Surface Water (SW) Potable Water (PW) Ground Water (GW) Process Water (PrW)

Analytical Test Name	Analytical Method Description	Analytical Method Reference	Method number	Wet / Dry Analysis	Accreditation Status
Boron in water	Determination of boron in water by acidification followed by ICP-OES. Accredited matrices: SW PW GW	In-house method based on MEWAM	L039-PL	W	ISO 17025
BTEX and MTBE in water (Monoaromatics)	Determination of BTEX and MTBE in water by headspace GC-MS. Accredited matrices: SW PW GW	In-house method based on USEPA8260	L073B-PL	W	ISO 17025
Cr (III) in water	In-house method by calculation from total Cr and Cr VI.	In-house method by calculation	L080-PL	W	NONE
Hexavalent chromium in water	Determination of hexavalent chromium in water by acidification, addition of 1,5 diphenylcarbazide followed by colorimetry.	In-house method by continuous flow analyser. Accredited Matrices SW, GW, PW.	L080-PL	W	ISO 17025
Metals in water by ICP-MS (dissolved)	Determination of metals in water by acidification followed by ICP-MS. Accredited Matrices: SW, GW, PW except B=SW,GW, Hg=SW,PW, Al=SW,PW.	In-house method based on USEPA Method 6020 & 200.8 "for the determination of trace elements in water by ICP-MS.	L012-PL	W	ISO 17025
Metals in water by ICP-OES (dissolved)	Determination of metals in water by acidification followed by ICP-OES. Accredited Matrices SW, GW, PW, PrW.(Al, Cu,Fe,Zn).	In-house method based on MEWAM 2006 Methods for the Determination of Metals in Soil.	L039-PL	W	ISO 17025
Monohydric phenols in water	Determination of phenols in water by continuous flow analyser. Accredited matrices: SW PW GW	In-house method based on Examination of Water and Wastewater 20th Edition: Clesceri, Greenberg & Eaton (skalar)	L080-PL	W	ISO 17025
PCB's By GC-MS in water	Determination of PCB by extraction with acetone and hexane followed by GC-MS.	In-house method based on USEPA 8082	L028-PL	W	NONE
pH at 20oC in water (automated)	Determination of pH in water followed by electrometric measurement.	In-house method based on BS1377 Part 3, 1990, Chemical and Electrochemical Tests	L099-PL	W	ISO 17025
Speciated EPA-16 PAHs in water	Determination of PAH compounds in water by extraction in dichloromethane followed by GC-MS with the use of surrogate and internal standards. Accredited matrices: SW PW GW	In-house method based on USEPA 8270	L0102B-PL	W	NONE
Sulphate in water	Determination of sulphate in water by acidification followed by ICP-OES. Accredited matrices: SW PW GW, PrW.	In-house method based on MEWAM 2006 Methods for the Determination of Metals in Soil.	L039-PL	W	ISO 17025
Total cyanide in water	Determination of total cyanide by distillation followed by colorimetry. Accredited matrices: SW PW GW	In-house method based on Examination of Water and Wastewater 20th Edition: Clesceri, Greenberg & Eaton (Skalar)	L080-PL	W	ISO 17025
Total Hardness of water	Determination of hardness in waters by calculation from calcium and magnesium. Accredited Matrices SW, GW, PW.	In-house method based on Examination of Water and Wastewater 20th Edition: Clesceri, Greenberg & Eaton	L045-PL	W	ISO 17025
TPHCWG (Waters)	Determination of dichloromethane extractable hydrocarbons in water by GC-MS, speciation by interpretation.	In-house method	L070-PL	W	NONE
Volatile organic compounds in water	Determination of volatile organic compounds in water by headspace GC-MS. Accredited matrices: SW PW GW	In-house method based on USEPA8260	L073B-PL	W	ISO 17025

For method numbers ending in 'UK' analysis have been carried out in our laboratory in the United Kingdom.

For method numbers ending in 'PL' analysis have been carried out in our laboratory in Poland.

Soil analytical results are expressed on a dry weight basis. Where analysis is carried out on as-received the results obtained are multiplied by a moisture correction factor that is determined gravimetrically using the moisture content which is carried out at a maximum of 30oC.



APPENDIX D

BASIS OF ASSESSMENT FOR SOILS



BASIS FOR ASSESSMENT OF SOILS

The Contaminated Land Exposure Assessment (CLEA) model

The package consists of three main reports (SR2, SR3 and SR4) and supporting toxicology reviews for individual substances. Together, they provide a coherent, consistent approach for assessing risks to human health from contaminated soil.

The development of the CLEA (2009) model was a programme of work supported by DEFRA and the EA. Future publications will include evolution of the CLEA model and individual toxicology reviews.

The three reports (SC050021) are published as part of the SR (Science Report) series of documents and are briefly introduced below.

SR2 Human Health Toxicological Assessment of Contaminants in Soil. This report incorporates the updates to how the toxicity of chemicals in soil are assessed that were introduced in *Guidance on the legal definition of contaminated land* (Defra, 2008b) together with further guidance on chemical risk assessments for soil. The report describes a framework developed by the Environment Agency (in collaboration with the Health Protection Agency and the Food Standards Agency) for the collation and review of toxicological data in order to derive Health Criteria Values (HCVs).

HCVs describe a benchmark level of exposure to a chemical at which, unless stated otherwise, long-term human exposure to chemicals in soil is tolerable or poses a minimal risk. HCVs are derived from available toxicity data. HCVs are used to derive SGVs.

SR3 Updated Technical Background to the CLEA Model. This report incorporates many of the updates to exposure assessment introduced in *Soil Guideline Values: The Way Forward* (Defra, 2006a) together with other changes. The report describes the technical principles of the Contaminated Land Exposure Assessment (CLEA) model.



The CLEA model uses generic assumptions about the fate and transport of chemicals in the environment, and a generic conceptual model (referred to in this report as generic land use scenarios) for site conditions and human behaviour, to estimate child and adult exposures to soil contaminants for those living, working and/or playing on contaminated sites over long time periods. The CLEA model is used to derive SGVs.

SR4 CLEA Software (Version 1.06) & Handbook (Version 1.05). The software enables assessors to derive assessment criteria (AC) to assist in the evaluation of the risks posed to human health from chronic exposure to chemicals in soil in relation to land use. Assumptions in the CLEA software apply to the derivation of generic assessment criteria (GAC), but also offer a useful starting point for the development of site-specific assessment criteria (SSAC). The introduction of version 1.05 will have only a minor effect on assessment criteria calculated using the CLEA software v1.04.

The accompanying handbook contains further information on using the CLEA software (outside the scope of the CLEA report SR3) for deriving SSAC. The CLEA software version 1.05 handbook is still relevant to version 1.06 and has not been changed. The CLEA software is used to derive SGVs.

The introduction of the new CLEA methodology now means that the SGVs and GACs derived using the old methodology will require updating. The former SGVs have been withdrawn and the Environment Agency have published revised SGV reports and associated TOX reports for the following eleven substances:

- Benzene
- Toluene
- Ethylbenzene
- Xylenes
- Mercury
- Selenium
- Arsenic
- Nickel



- Cadmium
- Phenol
- Dioxins, furans and dioxin-like PCBs

The publication of further SGVs is unlikely as HM Government and DEFRA have produced the document “Environmental Protection Act 1990: Part 2A, Contaminated Land Statutory Guidance”. This introduces new Category 4 Screening Levels (C4SLs) where further guidance is proposed.

SGVs are scientifically based generic assessment criteria that can be used to simplify the assessment of human health risks arising from long-term and on-site exposure to chemical contamination in soil. They do not, however, consider risks to construction workers or risks from occupational exposure arising from activities in the work place.

SGVs are a screening tool for the generic quantitative risk assessment of land contamination. They are not (unless clearly stated otherwise) relevant for assessing risks to human health from short-term exposure to chemicals in soil including injury arising from direct bodily contact and do not take account of other types of risks to humans such as explosion or suffocation risks (associated with the build-up of gases such as methane and carbon dioxide) or aesthetic issues such as odour or colour.

SGVs do not take account of other non soil based sources of contamination such as contamination in groundwater, surface waters or drinking waters. They cannot be used to evaluate risks to non-human receptors such as controlled waters, ecosystems, buildings and services, domestic pets or garden plants. Where, for example, phytotoxic effects are an important consideration in the current or future intended land use further investigation should be undertaken.

SGVs are guidelines on the level of long-term human exposure to individual chemicals in soil that, unless stated otherwise, are tolerable or pose a minimal risk to human health. They represent an indicator to a risk assessor of when land is very unlikely to pose a



significant possibility of significant harm to human health. Soil concentrations well above this level **may** pose a possibility of *significant harm* to human health. *Significance* is linked to:

- the magnitude of contamination;
- the duration and frequency of exposure;
- other site-specific factors that the enforcing authority may wish to take into account.

SGVs do not represent the threshold at which there is a *significant possibility of significant harm* (SPOSH). Nor do they automatically represent an unacceptable intake in the context of Part 2A of the Environmental Protection Act 1990. However, they are considered to be a useful starting point for such an assessment.

- SGVs can be used as a starting point for evaluating long-term risks to human health from chemicals in soil.
- SGVs can be used as an indication of chemical contamination in soil below which the long-term human health risks are considered to be tolerable or minimal.
- SGVs do not represent the “trigger” for an unacceptable intake.
- Unless specifically stated, SGVs do not cover other types of risk to humans such as fire, suffocation or explosion, or short term and acute exposures.
- SGVs cannot be used to evaluate risks to construction workers or nonhuman receptors.
- SGVs are not explicitly derived to define remediation standards.

Category 4 Screening Levels

The Impact Assessment that accompanied the revised Part 2A Statutory Guidance identified a potential role for new ‘Category 4 Screening Levels’ (C4SLs) in providing a simple test for deciding when land is suitable for use and definitely not contaminated land. It was envisaged that these new screening levels would allow ‘low-risk’ land to be dismissed from the need for further risk assessment more quickly and easily and allow regulators to focus efforts on the highest-risk land. The C4SLs were proposed to be more pragmatic (whilst still



strongly precautionary) compared to existing generic screening levels. It is anticipated that, where they exist, C4SLs will be used as generic screening criteria that can be used within a GQRA, albeit describing a higher level of risk than the currently or previously available SGVs.

The Part 2A regime and the planning regime are inter-linked such that the National Planning Policy Framework states that “after development, as a minimum, land should not be capable of being determined as contaminated land under Part 2A of the Environmental Protection Act 1990” and that “Where a site is affected by contamination or land stability issues, responsibility for securing a safe development rests with the developer and/or landowner.” The Part 2A Statutory Guidance and accompanying Impact Assessment were developed on the basis that Category 4 Screening Levels could be used under the planning regime, as they would be in Part 2A investigations directly. The estimated benefits that were expected to accrue from the changes to the Part 2A Statutory Guidance and specifically from the use of the new Category 4 Screening Levels were based on this assumption. However, policy responsibility for the National Planning Policy Framework and associated Planning Practice Guidance falls to the Department for Communities and Local Government.

The Category 4 Screening Levels consist of estimates of contaminant concentrations in soil that are considered to present an ‘acceptable’ level of risk, within the context of Part 2A. The methodology for deriving both the Category 4 Screening Levels is based on CLEA methodology.

Where a valid Soil Guideline Value exists for a contaminant where a Category 4 Screening Level has also been derived, it is anticipated that risk assessors will use the Category 4 Screening Level in line with the Part 2A Statutory Guidance. In the absence of a suitable C4SL, risk assessors should identify and select appropriate generic assessment criteria in accordance with established good practice. It is for the Environment Agency to decide whether or not any of the Soil Guideline Values will be updated in the light of more recent toxicological data or whether any particular Soil Guideline Value should be withdrawn (as has already been the case with the SGV for lead).



LQM/CIEH Suitable for Use (S4UL) values

The “new” LQM/CIEH S4ULs¹ replace the 2nd edition of the LQM/CIEH Generic Assessment Criteria published in 2009. Generic values were developed by Land Quality Management Ltd (LQM) and the Chartered Institute of Environmental Health (CIEH) in 2014 to provide Generic Assessment Criteria (GACs) for a variety of land-uses, using the CLEA 1.06 (2009) model. These values are in accordance with Environment Agency publication SR4 (2009) which states that “You can derive GAC and SSAC using the CLEA software”. The properties used in the model were subject to a peer review process during a workshop in July 2014.

The LQM/CIEH S4ULs are intended for use in assessing the potential risks posed to human health by contaminants in soil and as transparently-derived and cautious “trigger values” above which further assessment of the risks or remedial action may be needed.

In the absence of LQM/CIEH S4ULS values developed by EIC/AGS/CL:AIRE and described below will be used.

EIC/AGS/CL:AIRE values

The CL:AIRE project involved the collation and review of physico-chemical data, toxicological data and information on background exposure for 44 contaminants sometimes encountered on land affected by contamination in the UK and the derivation of Generic Assessment Criteria (GACs) for 351 of these using the CLEA model (v1.06). The GAC are intended to complement soil guideline values (SGV) produced by the Environment Agency of England and Wales and the 2nd edition GAC produced by LQM and CIEH (Nathanail et al, 2009). All three sets of assessment criteria have been derived in general accordance with the Environment Agency of England and Wales Contaminated Land Exposure Assessment (CLEA) guidance and thus the combined efforts of these three groups have resulted in a useful set of screening criteria for the assessment of risks to human health from soil contamination for more than 120 potentially contaminative substances.

Definition of what EIC/AGS/CL:AIRE GAC are:

¹ Copyright Land Quality Management Limited reproduced with permission; Publication Number S4UL3022



- They are scientifically based screening criteria that have been derived using the CLEA model (v1.06) in general accordance with the CLEA framework;
- They can be used as a starting point for evaluating long-term risks to human health from chemicals in soil; and
- They provide an indication of the chemical concentration in soil below which the long-term human health risks for site occupants (for various generic land-use scenarios) are considered to be tolerable or minimal;
- They are screening criteria to determine the need for further investigations and the need for a DQRA.

Definition of what EIC/AGS/CL:AIRE GAC are NOT:

- They do not represent the “trigger” for unacceptable intake, i.e. exceedance of the GAC does not necessarily imply significant possibility of significant harm (SPOSH);
- They do not cover other types of risk to humans such as fire, suffocation or explosion, risks from chemicals in groundwater or ground gas or short term and acute exposures;
- They cannot be used to evaluate risks to construction workers or non-human receptors; and
- They are not explicitly derived to define remediation standards.

AtRiskSoil values

The ATRISKSIL SSVs have been calculated using CLEA v1.071 to incorporate changes to exposure assessment parameters, methodology, and land uses as set out in the Department for Environment, Food and Rural Affairs (Defra) Category 4 Screening Level (C4SL) Project Methodology Report (2014).

With exception to contaminants with published C4SLs (arsenic, benzene, benzo(a)pyrene, cadmium, chromium VI, and lead), the toxicological assessment for contaminants is based on minimal toxicological risk in accordance with Environment Agency guidance (SR2) [3]. Toxicological data for some contaminants have been sourced from the CLAIRE-EIC Report (2013). Where Atkins have updated or derived their own HCVs, compound specific



toxicological data sheets can be found on the ATRISKSOIL website
<http://www.atrikssoil.co.uk/>.



CLEA and other Guidance References

Atkins (2017) AtriskSoil. <http://www.atrisksoil.co.uk/>.

CL:AIRE (2010): Soil Generic Assessment Criteria for Human Health Risk Assessment. In association with the Association of Geotechnical and Geoenvironmental Specialists and The Environmental Industries Commission.

CL:AIRE (2013): Development of Category 4 Screening Levels for Assessment of Land Affected by Contamination. PS1010 – Final Project Report. Contaminated Land: Applications in Real Environments (CL:AIRE) dated 20th December 2013.

Department for Environment, Food and Rural Affairs (2012). Environmental Protection Act 1990: Part 2A, Contaminated Land Statutory Guidance.

Department for Environment, Food and Rural Affairs (2014). SP1010: Development of Category 4 Screening Levels for Assessment of Land Affected by Contamination – Policy Companion Document. March 2014.

Environment Agency. (2008), Science Report – SC050021/SR7 Compilation of data for priority organic pollutants for derivation of Soil Guideline Values. Science Report. Bristol.

Environment Agency. (2009), Science Report – SC050021/ SGV introduction Using Soil Guideline Values Science Report. Bristol: Environment Agency.

Environment Agency. (2009), Science Report – SC050021/SR3. Updated technical background to the CLEA model. Bristol: Environment Agency.

Environment Agency. (2009), Science Report – SC050021/SR2. Human health toxicological assessment of contaminants in soil. Science Report Final. Bristol: Environment Agency.

Environment Agency. (2009). CLEA software version 1.06. Bristol: Environment Agency.



Environment Agency. (2009). CLEA software (version 1.05) handbook. Science Report SC050021/SR4. Bristol: Environment Agency.

Jeffries, J., (2009). A review of body weight and height data used within the Contaminated Land Exposure Assessment model (CLEA). Project SC050021/ Technical Review 1. Bristol: Environment Agency.

Land Quality Management Ltd (2009): LQM/CIEH Generic Assessment Criteria for Human Health Risk Assessment 2nd Edition.

Nathanail, C P, McCaffrey C, Gillett AG, Ogden RC and Nathanail JF (2014) The LQM/CIEH S4ULs for Human Health Risk Assessment. Land Quality Press, Nottingham.

SGV Reports References

Environment Agency. (2009), Science Report - SC050021/Arsenic SGV. Soil Guideline Values for Inorganic Arsenic in Soil.

Environment Agency. (2009), Science Report - SC050021/Mercury SGV. Soil Guideline Values for Mercury in Soil.

Environment Agency. (2009), Science Report - SC050021/Nickel SGV. Soil Guideline Values for Inorganic Nickel in Soil.

Environment Agency. (2009), Science Report - SC050021/Cadmium SGV. Soil Guideline Values for Cadmium in Soil.

Environment Agency. (2009), Science Report - SC050021/Selenium SGV. Soil Guideline Values for Selenium in Soil.



Environment Agency. (2009), Science Report - SC050021/Benzene SGV. Soil Guideline Values for Benzene in Soil.

Environment Agency. (2009), Science Report - SC050021/Toluene SGV. Soil Guideline Values for Toluene in Soil.

Environment Agency. (2009), Science Report - SC050021/Ethylbenzene SGV. Soil Guideline Values for Ethylbenzene in Soil.

Environment Agency. (2009), Science Report - SC050021/Xylenes SGV. Soil Guideline Values for Xylenes in Soil.

Environment Agency. (2009), Science Report - SC050021/Dioxins SGV. Soil Guideline Values for dioxins, furans and dioxin-like PCBs in soil. Bristol: Environment Agency.

Environment Agency. (2009), Science Report - SC050021/Phenol SGV. Soil Guideline Values for Phenol in Soil.

Toxicological reports published under the new approach

Environment Agency. (2009), Science Report - SC050021/TOX1 Contaminants in soil: updated collation of toxicological data and intake values for humans Inorganic Arsenic.

Environment Agency. (2009), Science Report - SC050021//TOX8 Contaminants in soil: updated collation of toxicological data and intake values for humans Nickel.

Environment Agency. (2009), Science Report - SC050021/ Contaminants in soil: updated collation of toxicological data and intake values for humans Mercury.

Environment Agency. (2009), Science Report - SC050021/ Contaminants in soil: updated collation of toxicological data and intake values for humans Selenium.



Environment Agency. (2009), Science Report - SC050021/TOX3 Contaminants in soil: updated collation of toxicological data and intake values for humans. Cadmium

Environment Agency. (2009), Science Report - SC050021/ Contaminants in soil: updated collation of toxicological data and intake values for humans Benzene.

Environment Agency. (2009), Science Report - SC050021/ Contaminants in soil: updated collation of toxicological data and intake values for humans Toluene.

Environment Agency. (2009), Science Report - SC050021/ Contaminants in soil: updated collation of toxicological data and intake values for humans Ethylbenzene.

Environment Agency. (2009), Science Report - SC050021/ Contaminants in soil: updated collation of toxicological data and intake values for humans Xylene.

Environment Agency. (2009), Science Report - SC050021/ Contaminants in soil: updated collation of toxicological data and intake values for humans Dioxins, furans and dioxin-like PCBs.

Environment Agency. (2009), Science Report - SC050021/ TOX9 Contaminants in soil: updated collation of toxicological data and intake values for humans Cadmium.

Toxicological reports published under the old approach

Environment Agency. (2002), Science Report – R&D Publication/ TOX4 Contaminants in soil: collation of toxicological data and intake values for humans. Chromium.

Environment Agency. (2002), Science Report - R&D Publication / TOX5 Contaminants in soil: collation of toxicological data and intake values for humans. Inorganic Cyanide.

Environment Agency. (2002), Science Report - R&D Publication / TOX6 Contaminants in soil: collation of toxicological data and intake values for humans. Lead.



Environment Agency. (2002), Science Report - R&D Publication / TOX2 Contaminants in soil: collation of toxicological data and intake values for humans. Benzo(a)Pyrene.

Environment Agency. (2003), Science Report - R&D Publication / TOX20 Contaminants in soil: collation of toxicological data and intake values for humans. Naphthalene.

Environment Agency. (2004), Science Report - R&D Publication / TOX22 Contaminants in soil: collation of toxicological data and intake values for humans. 1,2-Dichloroethane.

Environment Agency. (2004), Science Report - R&D Publication / TOX16 Contaminants in soil: collation of toxicological data and intake values for humans. Tetrachloroethane.

Environment Agency. (2004), Science Report - R&D Publication / TOX24 Contaminants in soil: collation of toxicological data and intake values for humans. Trichloroethene.

Environment Agency. (2004), Science Report - R&D Publication / TOX18 Contaminants in soil: collation of toxicological data and intake values for humans. Vinyl Chloride.

Environment Agency. (2004), Science Report - R&D Publication / TOX21 Contaminants in soil: collation of toxicological data and intake values for humans. Carbon Tetrachloride.

Environment Agency. (2004), Science Report - R&D Publication / TOX23 Contaminants in soil: collation of toxicological data and intake values for humans. Tetrachloroethene.

Environment Agency. (2004), Science Report - R&D Publication / TOX25 Contaminants in soil: collation of toxicological data and intake values for humans. 1,1,1-Trichloroethane.



APPENDIX E

GEOTECHNICAL PLOTS


Geotechnical Engineering Limited

SPT N VALUE v DEPTH PLOT



CLIENT THAMES PROPERTIES LIMITED

SITE COX & WYMAN BUILDING, CARDIFF ROAD, READING

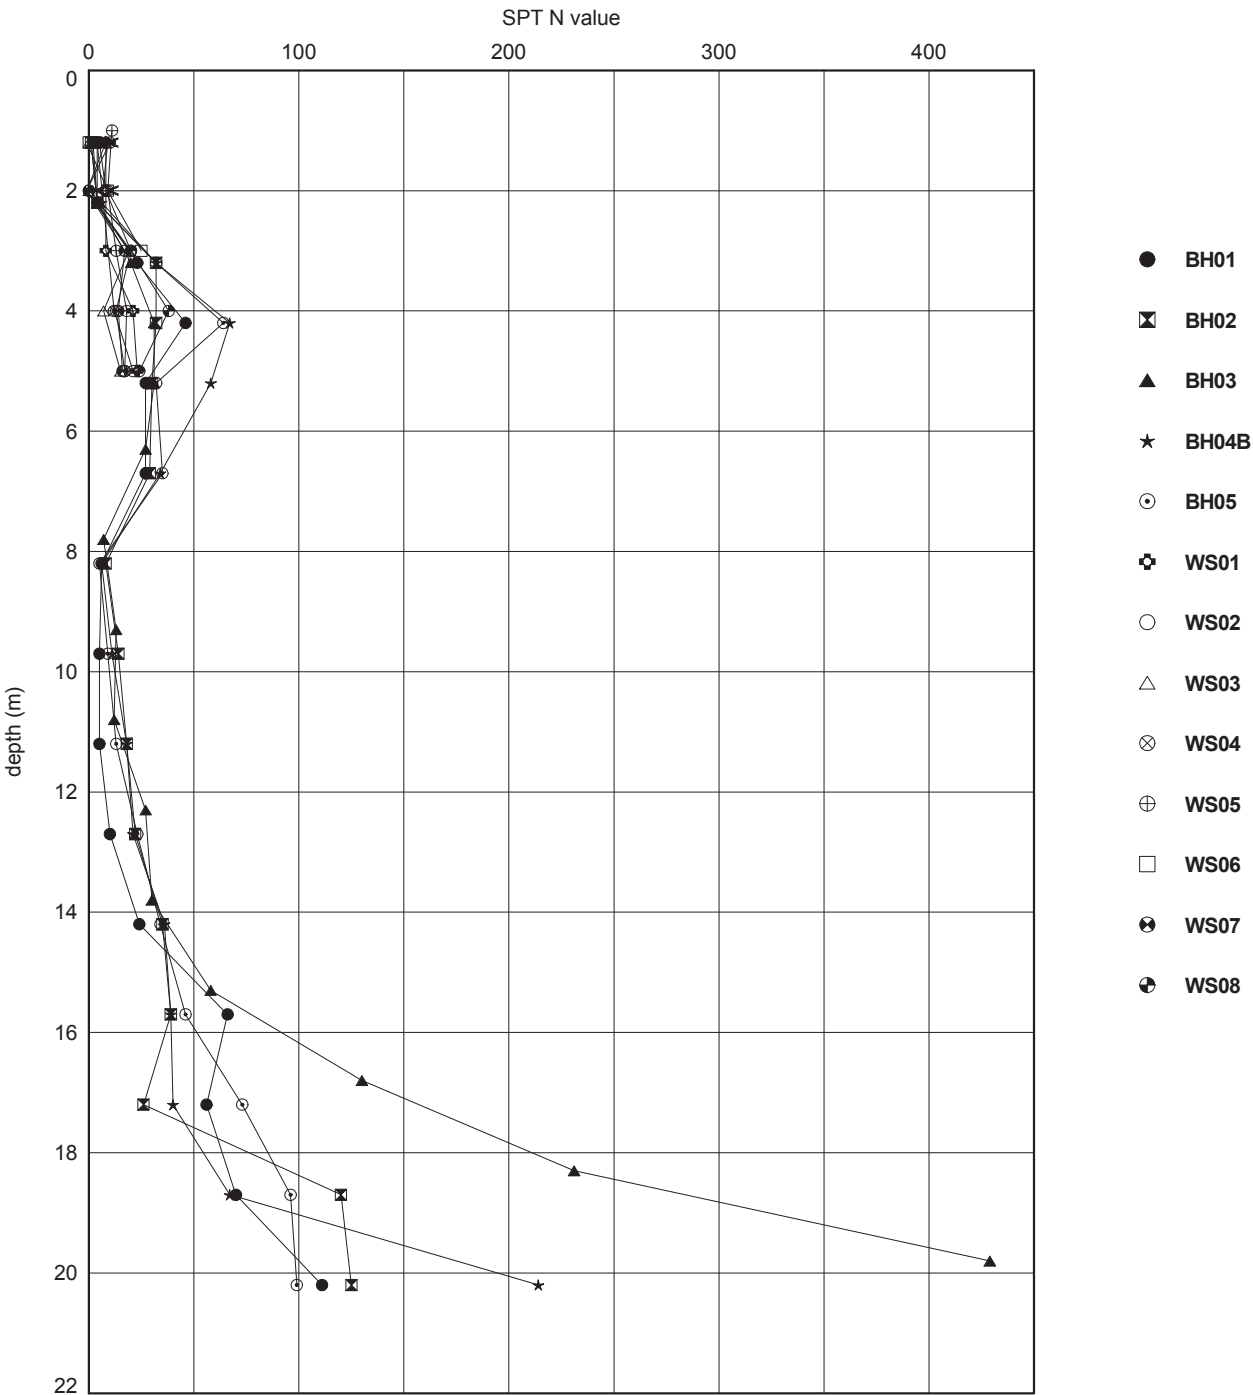

CONTRACT	CHECKED
32933	CT


Geotechnical Engineering Limited

STRENGTH v DEPTH PLOT



CLIENT THAMES PROPERTIES LIMITED

SITE COX & WYMAN BUILDING, CARDIFF ROAD, READING

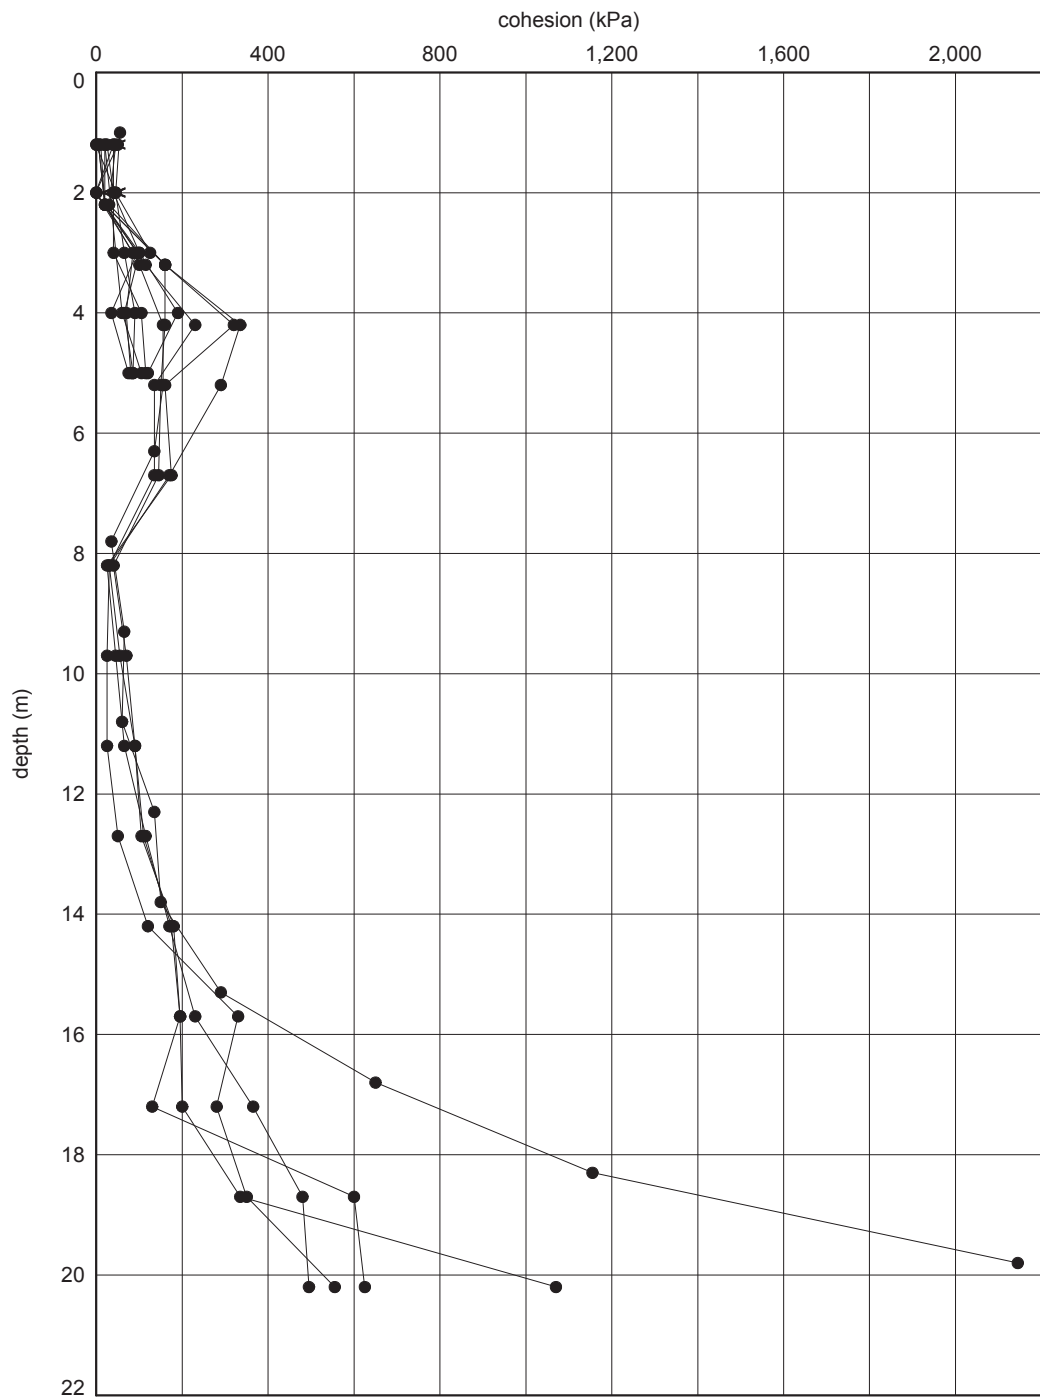

● denotes a cohesion determined from SPT results using a factor of 5kPa (Stroud,1974)

■ denotes cohesion determined from triaxial test results

CONTRACT	CHECKED
32933	CT



Enzygo Ltd
Tel: 01454 269237
Fax: 01454 269760
Web: www.enzygo.com

Site Former Cox & Wyman Site, Cardiff Road, Reading.				WS101
Job No CRM.1265.013	Dates Start 11-04-19 Finish 11-04-19	Ground Level (m)	Co-Ordinates	
Client Bellway Homes Ltd				Sheet 1 of 1

Well	Water Levels	Samples & In Situ Testing			Depth (m)	Level (mAD)	Legend	Stratum Description	
		Depth (m)	No/Type	Results					
					0.30			MADE GROUND: Re-inforced concrete.	0
		0.40	ES		0.40			MADE GROUND: Light grey gravelly slightly silty sandy subangular and subrounded fine to coarse flint GRAVEL.	
		0.50	B						
					0.80			MADE GROUND: Dark grey slightly ashy slightly gravelly SILT with rare fine to coarse gravel sized fragments of glass. Gravel is subangular and subrounded fine to coarse of flint, brick and ash.	1
		1.00	ES					MADE GROUND: Dark grey slightly ashy slightly sandy SILT.	
					1.50			MADE GROUND: Soft orangish brown and mottled grey and yellowish brown slightly sandy silty CLAY.	
					1.60			Firm orangish brown and mottled reddish brown locally gravelly CLAY. Gravel is subangular and subrounded fine to coarse of flint.	2
					2.60			Firm orangish brown slightly sandy very gravelly CLAY. Gravel is subangular and subrounded fine to coarse of flint.	
					2.90			Orangish brown gravelly fine to coarse SAND. Gravel is subangular and subrounded fine to coarse of flint.	3
					3.00			Borehole completed at 3.00m.	
					{8.00}				4
									5
									6
									7
									8

General Remarks


Window sample borehole advanced from groundlevel to 3.0 m bgl. No services encountered. No groundwater encountered. 50 monitoring well installed upon completion.

Groundwater	Date	Strike Depth (m)	Casing Depth (m)	Depth After Observation (m)
All dimensions in metres Scale 1:50		Logged By ED		



Enzygo Ltd
Tel: 01454 269237
Fax: 01454 269760
Web: www.enzygo.com

Site Former Cox & Wyman Site, Cardiff Road, Reading.				WS102
Job No CRM.1265.013	Dates Start 11-04-19 Finish 11-04-19	Ground Level (m)	Co-Ordinates	
Client Bellway Homes Ltd				Sheet 1 of 1

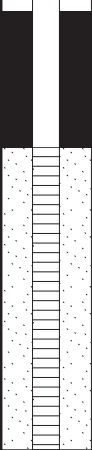Well	Water Levels	Samples & In Situ Testing			Depth (m)	Level (mAD)	Legend	Stratum Description	
		Depth (m)	No/Type	Results					
		0.40	ES		0.35			MADE GROUND: Re-inforced concrete.	0
		0.50	B					MADE GROUND: Brown reddish brown and slightly silty sandy subangular and subrounded fine to coarse brick, concrete, chalk and flint GRAVEL.	
		1.00	ES		0.70			MADE GROUND: Dark grey slightly ashy sandy subangular and subrounded fine to coarse brick, concrete, chalk and flint GRAVEL with rare fine to coarse gravel sized glass fragments.	1
					1.30			MADE GROUND: Soft orangish brown slightly sandy gravelly CLAY. Gravel is subangular and subrounded fine to coarse of flint.	
					1.50			MADE GROUND: Firm dark grey slightly gravelly CLAY. Gravel is subangular and subrounded fine to coarse brick and ash.	
					1.80			MADE GROUND: Firm dark grey slightly gravelly CLAY. Gravel is subangular and subrounded fine to coarse brick and ash.	2
					2.20			MADE GROUND: Firm orangish brown and mottled reddish brown rarely mottled black silty CLAY.	
								Firm orangish brown and bluish grey locally slightly sandy gravelly CLAY. Gravel is subangular fine flint.	
					3.00				3
								Borehole completed at 3.00m.	4
									5
									6
									7
									8
					{8.00}				

General Remarks

Window sample borehole advanced from groundlevel to 3.0 m bgl. No services encountered. No groundwater encountered. 50 mm monitoring well installed upon completion.

Groundwater	Date	Strike Depth (m)	Casing Depth (m)	Depth After Observation (m)
All dimensions in metres Scale 1:50				Logged By ED



Enzygo Ltd
Tel: 01454 269237
Fax: 01454 269760
Web: www.enzygo.com

Site Former Cox & Wyman Site, Cardiff Road, Reading.				WS103
Job No CRM.1265.013	Dates Start 11-04-19 Finish 11-04-19	Ground Level (m)	Co-Ordinates	
Client Bellway Homes Ltd				Sheet 1 of 1

Well	Water Levels	Samples & In Situ Testing			Depth (m)	Level (mAD)	Legend	Stratum Description	
		Depth (m)	No/Type	Results					
		0.30	ES					MADE GROUND: Brown slightly silty sandy subangular and subrounded fine to coarse brick and concrete GRAVEL.	0
		0.50	B		0.50				
					0.80			MADE GROUND: Brown slightly clayey sandy subangular and subrounded fine to coarse brick and concrete with rare rounded flint GRAVEL.	
		1.00	ES		1.20			MADE GROUND: Firm brown gravelly CLAY. Gravel is subangular and subrounded fine to coarse brick and concrete.	1
					1.50			MADE GROUND: Firm brown mottled reddish brown rarely mottled black silty CLAY.	
								Firm orangish brown slightly silty sandy CLAY.	2
					2.60				
					3.00			Yellowish brown slightly silty sandy subangular and subrounded fine to coarse flint GRAVEL.	3
								Borehole completed at 3.00m.	4
									5
									6
									7
									8
					{8.00}				

General Remarks

Window sample borehole advanced from groundlevel to 3.0 m bgl. No services encountered. No groundwater encountered. 50 mm monitoring well installed upon completion.

Groundwater	Date	Strike Depth (m)	Casing Depth (m)	Depth After Observation (m)
All dimensions in metres Scale 1:50		Logged By ED		



Enzygo Ltd
Tel: 01454 269237
Fax: 01454 269760
Web: www.enzygo.com

Site Former Cox & Wyman Site, Cardiff Road, Reading.				WS105
Job No CRM.1265.013	Dates Start 11-04-19 Finish 11-04-19	Ground Level (m)	Co-Ordinates	
Client Bellway Homes Ltd				Sheet 1 of 1

Well	Water Levels	Samples & In Situ Testing			Depth (m)	Level (mAD)	Legend	Stratum Description	
		Depth (m)	No/Type	Results					
		0.30	ES		0.20			MADE GROUND: Re-inforced concrete.	0
		0.50	B					MADE GROUND: Light yellowish brown gravelly SAND with rare fine to coarse gravel sized glass fragments. Gravel is subangular to subrounded fine to coarse of flint.	
		1.00	ES		0.70			MADE GROUND: Brown slightly sandy gravelly SILT with rare fine to coarse gravel sized fragments of glass. Gravel is subangular and subrounded fine to coarse flint, brick and ash.	1
		2.00	ES						2
					2.40				
					2.50			MADE GROUND: Firm brown mottled reddish brown rarely mottled black silty CLAY.	
					2.80			Orangish brown slightly clayey sandy subangular and subrounded fine to coarse flint GRAVEL.	3
					3.00			Orangish brown slightly silty sandy subangular and subrounded fine to coarse flint GRAVEL.	
								Borehole completed at 3.00m.	4
									5
									6
									7
									8
					{8.00}				



General Remarks Window sample borehole advanced from groundlevel to 3.0 m bgl. No services encountered. No groundwater encountered. 50 mm monitoring well installed upon completion.				
Groundwater	Date	Strike Depth (m)	Casing Depth (m)	Depth After Observation (m)
All dimensions in metres Scale 1:50			Logged By ED	

1.0 ENZYGO BH LOG CRM.1265.013 CARDIFF ROAD, READING.GPJ GINT STD AGS 3 - 1 ENZYGO.GPJ 16/4/19



Enzygo Ltd
Tel: 01454 269237
Fax: 01454 269760
Web: www.enzygo.com

Site Former Cox & Wyman Site, Cardiff Road, Reading.				WS106
Job No CRM.1265.013	Dates Start 11-04-19 Finish 11-04-19	Ground Level (m)	Co-Ordinates	
Client Bellway Homes Ltd				Sheet 1 of 1

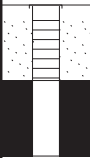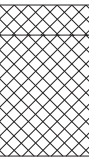Well	Water Levels	Samples & In Situ Testing			Depth (m)	Level (mAD)	Legend	Stratum Description	
		Depth (m)	No/Type	Results					
		0.30	ES		0.20			MADE GROUND: Re-inforced concrete.	0
		0.50	B					MADE GROUND: Orangish brown very gravelly fine to coarse SAND. Gravel is subangular and tabular fine to coarse concrete and brick with rare slate.	
		1.00	ES		1.00			Note: Borehole refused on brick structure.	1
								Borehole completed at 1.00m.	1
									2
									3
									4
									5
									6
									7
					{8.00}				8

General Remarks Window sample borehole advanced from groundlevel to 1.0 m bgl. No services encountered. No groundwater encountered. Backfilled with arisings upon completion.				
Groundwater				
	Date	Strike Depth (m)	Casing Depth (m)	Depth After Observation (m)
All dimensions in metres Scale 1:50			Logged By ED	

1.0 ENZYGO BH LOG CRM.1265.013 CARDIFF ROAD, READING.GPJ GINT STD AGS 3 - 1 ENZYGO.GPJ 16/4/19

APPENDIX C – LABORATORY TESTING AND GAC VALUES



Steve Rhodes

Enzygo Geoenvironmental Ltd
The Byre
Woodend Lane
Cromhall
Gloucestershire
GL12 8AA

i2 Analytical Ltd.
7 Woodshots Meadow,
Croxley Green
Business Park,
Watford,
Herts,
WD18 8YS

e: steve.rhodes@enzygo.com

t: 01923 225404
f: 01923 237404
e: reception@i2analytical.com

Analytical Report Number : 19-37305

Project / Site name:	Carriff Rd Reading	Samples received on:	12/04/2019
Your job number:	CRM.1265.013	Samples instructed on:	12/04/2019
Your order number:		Analysis completed by:	23/04/2019
Report Issue Number:	1	Report issued on:	23/04/2019
Samples Analysed:	6 soil samples		

Signed:

Rexona Rahman
Head of Customer Services
For & on behalf of i2 Analytical Ltd.

Standard Geotechnical, Asbestos and Chemical Testing Laboratory located at: ul. Pionierów 39, 41 -711 Ruda Śląska, Poland.

Accredited tests are defined within the report, opinions and interpretations expressed herein are outside the scope of accreditation.

Standard sample disposal times, unless otherwise agreed with the laboratory, are :

soils	- 4 weeks from reporting
leachates	- 2 weeks from reporting
waters	- 2 weeks from reporting
asbestos	- 6 months from reporting

Excel copies of reports are only valid when accompanied by this PDF certificate.

Iss No 19-37305-1 Carriff Rd Reading CRM.1265.013

This certificate should not be reproduced, except in full, without the express permission of the laboratory.
The results included within the report are representative of the samples submitted for analysis.

Page 1 of 8



Analytical Report Number: 19-37305
Project / Site name: Carriff Rd Reading

Lab Sample Number				1200180	1200181	1200182	1200183	1200184
Sample Reference				WS101	WS102	WS103	WS105	WS106
Sample Number				None Supplied	None Supplied	None Supplied	None Supplied	None Supplied
Depth (m)				0.40	0.40	0.30	0.30	0.30
Date Sampled				11/04/2019	11/04/2019	11/04/2019	11/04/2019	11/04/2019
Time Taken				None Supplied	None Supplied	None Supplied	None Supplied	None Supplied
Analytical Parameter (Soil Analysis)	Units	Limit of detection	Accreditation Status					
Stone Content	%	0.1	NONE	< 0.1	34	< 0.1	21	< 0.1
Moisture Content	%	N/A	NONE	13	8.5	10	3.1	9.0
Total mass of sample received	kg	0.001	NONE	1.3	1.2	1.2	1.5	1.2

Asbestos in Soil Screen / Identification Name	Type	N/A	ISO 17025	-	-	-	-	Chrysotile
Asbestos in Soil	Type	N/A	ISO 17025	Not-detected	Not-detected	Not-detected	Not-detected	Detected
Asbestos Quantification (Stage 2)	%	0.001	ISO 17025	-	-	-	-	< 0.001
Asbestos Quantification Total	%	0.001	ISO 17025	-	-	-	-	< 0.001

General Inorganics

pH - Automated	pH Units	N/A	MCERTS	8.6	8.5	8.3	11.5	9.4
Total Organic Carbon (TOC)	%	0.1	MCERTS	3.6	0.5	1.2	0.3	0.2

Speciated PAHs

Naphthalene	mg/kg	0.05	MCERTS	0.25	< 0.05	< 0.05	0.38	< 0.05
Acenaphthylene	mg/kg	0.05	MCERTS	< 0.05	< 0.05	0.45	< 0.05	< 0.05
Acenaphthene	mg/kg	0.05	MCERTS	< 0.05	< 0.05	0.50	0.34	< 0.05
Fluorene	mg/kg	0.05	MCERTS	< 0.05	< 0.05	0.53	0.43	< 0.05
Phenanthrene	mg/kg	0.05	MCERTS	0.78	1.1	3.6	4.6	0.75
Anthracene	mg/kg	0.05	MCERTS	0.25	0.30	2.2	1.4	0.22
Fluoranthene	mg/kg	0.05	MCERTS	1.1	2.2	13	5.8	1.4
Pyrene	mg/kg	0.05	MCERTS	1.1	2.1	12	4.9	1.2
Benzo(a)anthracene	mg/kg	0.05	MCERTS	0.75	0.98	7.4	2.3	0.58
Chrysene	mg/kg	0.05	MCERTS	1.1	1.3	5.7	1.8	0.46
Benzo(b)fluoranthene	mg/kg	0.05	MCERTS	1.2	1.4	8.5	2.0	0.50
Benzo(k)fluoranthene	mg/kg	0.05	MCERTS	0.48	0.68	3.3	0.65	0.22
Benzo(a)pyrene	mg/kg	0.05	MCERTS	0.99	1.2	7.0	1.6	0.39
Indeno(1,2,3-cd)pyrene	mg/kg	0.05	MCERTS	0.63	0.68	4.3	1.1	0.26
Dibenz(a,h)anthracene	mg/kg	0.05	MCERTS	< 0.05	0.18	1.4	0.33	< 0.05
Benzo(ghi)perylene	mg/kg	0.05	MCERTS	0.82	0.86	5.1	1.2	0.34

Total PAH

Speciated Total EPA-16 PAHs	mg/kg	0.8	MCERTS	9.33	13.0	75.7	28.8	6.27
-----------------------------	-------	-----	--------	------	------	------	------	------

Heavy Metals / Metalloids

Arsenic (aqua regia extractable)	mg/kg	1	MCERTS	14	14	22	18	13
Boron (water soluble)	mg/kg	0.2	MCERTS	5.9	2.7	1.1	1.9	1.7
Cadmium (aqua regia extractable)	mg/kg	0.2	MCERTS	< 0.2	0.4	0.6	< 0.2	< 0.2
Chromium (hexavalent)	mg/kg	4	MCERTS	< 4.0	< 4.0	< 4.0	< 4.0	< 4.0
Chromium (aqua regia extractable)	mg/kg	1	MCERTS	190	14	23	19	8.8
Copper (aqua regia extractable)	mg/kg	1	MCERTS	380	42	180	230	15
Lead (aqua regia extractable)	mg/kg	1	MCERTS	7100	680	1100	110	200
Mercury (aqua regia extractable)	mg/kg	0.3	MCERTS	1.3	0.7	1.8	< 0.3	1.0
Nickel (aqua regia extractable)	mg/kg	1	MCERTS	21	17	22	19	10
Selenium (aqua regia extractable)	mg/kg	1	MCERTS	< 1.0	< 1.0	< 1.0	< 1.0	< 1.0
Zinc (aqua regia extractable)	mg/kg	1	MCERTS	120	130	400	99	40



Analytical Report Number: 19-37305
Project / Site name: Carriff Rd Reading

Lab Sample Number	1200180	1200181	1200182	1200183	1200184
Sample Reference	WS101	WS102	WS103	WS105	WS106
Sample Number	None Supplied	None Supplied	None Supplied	None Supplied	None Supplied
Depth (m)	0.40	0.40	0.30	0.30	0.30
Date Sampled	11/04/2019	11/04/2019	11/04/2019	11/04/2019	11/04/2019
Time Taken	None Supplied	None Supplied	None Supplied	None Supplied	None Supplied
Analytical Parameter (Soil Analysis)	Units	Limit of detection	Accreditation Status		

Monoaromatics & Oxygenates

Benzene	µg/kg	1	MCERTS	< 1.0	< 1.0	< 1.0	< 1.0	< 1.0
Toluene	µg/kg	1	MCERTS	< 1.0	< 1.0	< 1.0	< 1.0	< 1.0
Ethylbenzene	µg/kg	1	MCERTS	< 1.0	< 1.0	< 1.0	< 1.0	< 1.0
p & m-xylene	µg/kg	1	MCERTS	< 1.0	< 1.0	< 1.0	< 1.0	< 1.0
o-xylene	µg/kg	1	MCERTS	< 1.0	< 1.0	< 1.0	< 1.0	< 1.0
MTBE (Methyl Tertiary Butyl Ether)	µg/kg	1	MCERTS	< 1.0	< 1.0	< 1.0	< 1.0	< 1.0

Petroleum Hydrocarbons

TPH-CWG - Aliphatic >EC5 - EC6	mg/kg	0.001	MCERTS	< 0.001	< 0.001	< 0.001	< 0.001	< 0.001
TPH-CWG - Aliphatic >EC6 - EC8	mg/kg	0.001	MCERTS	< 0.001	< 0.001	< 0.001	< 0.001	< 0.001
TPH-CWG - Aliphatic >EC8 - EC10	mg/kg	0.001	MCERTS	< 0.001	< 0.001	< 0.001	< 0.001	< 0.001
TPH-CWG - Aliphatic >EC10 - EC12	mg/kg	1	MCERTS	< 1.0	< 1.0	< 1.0	< 1.0	< 1.0
TPH-CWG - Aliphatic >EC12 - EC16	mg/kg	2	MCERTS	13	< 2.0	< 2.0	< 2.0	< 2.0
TPH-CWG - Aliphatic >EC16 - EC21	mg/kg	8	MCERTS	26	< 8.0	< 8.0	< 8.0	< 8.0
TPH-CWG - Aliphatic >EC21 - EC35	mg/kg	8	MCERTS	150	< 8.0	< 8.0	< 8.0	< 8.0
TPH-CWG - Aliphatic > EC35 - EC44	mg/kg	8.4	NONE	-	-	-	-	-
TPH-CWG - Aliphatic (EC5 - EC35)	mg/kg	10	MCERTS	190	< 10	< 10	< 10	< 10
TPH-CWG - Aliphatic (EC5 - EC44)	mg/kg	10	NONE	-	-	-	-	-

TPH-CWG - Aromatic >EC5 - EC7	mg/kg	0.001	MCERTS	< 0.001	< 0.001	< 0.001	< 0.001	< 0.001
TPH-CWG - Aromatic >EC7 - EC8	mg/kg	0.001	MCERTS	< 0.001	< 0.001	< 0.001	< 0.001	< 0.001
TPH-CWG - Aromatic >EC8 - EC10	mg/kg	0.001	MCERTS	< 0.001	< 0.001	< 0.001	< 0.001	< 0.001
TPH-CWG - Aromatic >EC10 - EC12	mg/kg	1	MCERTS	< 1.0	< 1.0	< 1.0	< 1.0	< 1.0
TPH-CWG - Aromatic >EC12 - EC16	mg/kg	2	MCERTS	< 2.0	< 2.0	15	< 2.0	< 2.0
TPH-CWG - Aromatic >EC16 - EC21	mg/kg	10	MCERTS	< 10	< 10	100	31	< 10
TPH-CWG - Aromatic >EC21 - EC35	mg/kg	10	MCERTS	< 10	< 10	230	42	17
TPH-CWG - Aromatic > EC35 - EC44	mg/kg	8.4	NONE	-	-	-	-	-
TPH-CWG - Aromatic (EC5 - EC35)	mg/kg	10	MCERTS	< 10	< 10	350	73	26
TPH-CWG - Aromatic (EC5 - EC44)	mg/kg	10	NONE	-	-	-	-	-

TPH (>C5 - C7)	mg/kg	1	MCERTS	-	-	-	-	-
TPH (>C7 - C8)	mg/kg	1	MCERTS	-	-	-	-	-
TPH (C8 - C10)	mg/kg	0.1	MCERTS	-	-	-	-	-
TPH (C10 - C12)	mg/kg	2	MCERTS	-	-	-	-	-
TPH (C12 - C16)	mg/kg	4	MCERTS	-	-	-	-	-
TPH (C16 - C21)	mg/kg	1	MCERTS	-	-	-	-	-
TPH (C21 - C35)	mg/kg	1	MCERTS	-	-	-	-	-
TPH (C35 - C44)	mg/kg	10	NONE	-	-	-	-	-
TPH Total C5 - C44	mg/kg	10	NONE	-	-	-	-	-

Analytical Report Number: 19-37305
Project / Site name: Carriff Rd Reading

Lab Sample Number				1200481				
Sample Reference				WS106				
Sample Number				None Supplied				
Depth (m)				1.00				
Date Sampled				11/04/2019				
Time Taken				None Supplied				
Analytical Parameter (Soil Analysis)	Units	Limit of detection	Accreditation Status					
Stone Content	%	0.1	NONE	< 0.1				
Moisture Content	%	N/A	NONE	16				
Total mass of sample received	kg	0.001	NONE	1.1				

Asbestos in Soil Screen / Identification Name	Type	N/A	ISO 17025	-				
Asbestos in Soil	Type	N/A	ISO 17025	Not-detected				
Asbestos Quantification (Stage 2)	%	0.001	ISO 17025	-				
Asbestos Quantification Total	%	0.001	ISO 17025	-				

General Inorganics

pH - Automated	pH Units	N/A	MCERTS	7.0				
Total Organic Carbon (TOC)	%	0.1	MCERTS	8.1				

Speciated PAHs

Naphthalene	mg/kg	0.05	MCERTS	0.58				
Acenaphthylene	mg/kg	0.05	MCERTS	< 0.05				
Acenaphthene	mg/kg	0.05	MCERTS	< 0.05				
Fluorene	mg/kg	0.05	MCERTS	< 0.05				
Phenanthrene	mg/kg	0.05	MCERTS	1.4				
Anthracene	mg/kg	0.05	MCERTS	0.32				
Fluoranthene	mg/kg	0.05	MCERTS	1.8				
Pyrene	mg/kg	0.05	MCERTS	1.6				
Benzo(a)anthracene	mg/kg	0.05	MCERTS	0.85				
Chrysene	mg/kg	0.05	MCERTS	1.3				
Benzo(b)fluoranthene	mg/kg	0.05	MCERTS	1.2				
Benzo(k)fluoranthene	mg/kg	0.05	MCERTS	0.55				
Benzo(a)pyrene	mg/kg	0.05	MCERTS	0.77				
Indeno(1,2,3-cd)pyrene	mg/kg	0.05	MCERTS	0.68				
Dibenz(a,h)anthracene	mg/kg	0.05	MCERTS	< 0.05				
Benzo(ghi)perylene	mg/kg	0.05	MCERTS	0.82				

Total PAH

Speciated Total EPA-16 PAHs	mg/kg	0.8	MCERTS	11.8				
-----------------------------	-------	-----	--------	------	--	--	--	--

Heavy Metals / Metalloids

Arsenic (aqua regia extractable)	mg/kg	1	MCERTS	14				
Boron (water soluble)	mg/kg	0.2	MCERTS	12				
Cadmium (aqua regia extractable)	mg/kg	0.2	MCERTS	0.2				
Chromium (hexavalent)	mg/kg	4	MCERTS	< 4.0				
Chromium (aqua regia extractable)	mg/kg	1	MCERTS	13				
Copper (aqua regia extractable)	mg/kg	1	MCERTS	43				
Lead (aqua regia extractable)	mg/kg	1	MCERTS	80				
Mercury (aqua regia extractable)	mg/kg	0.3	MCERTS	0.8				
Nickel (aqua regia extractable)	mg/kg	1	MCERTS	22				
Selenium (aqua regia extractable)	mg/kg	1	MCERTS	1.1				
Zinc (aqua regia extractable)	mg/kg	1	MCERTS	120				



Analytical Report Number: 19-37305
Project / Site name: Carriff Rd Reading

Lab Sample Number				1200481					
Sample Reference				WS106					
Sample Number				None Supplied					
Depth (m)				1.00					
Date Sampled				11/04/2019					
Time Taken				None Supplied					
Analytical Parameter (Soil Analysis)				Units	Limit of detection	Accreditation Status			

Monoaromatics & Oxygenates

Benzene	µg/kg	1	MCERTS	-					
Toluene	µg/kg	1	MCERTS	-					
Ethylbenzene	µg/kg	1	MCERTS	-					
p & m-xylene	µg/kg	1	MCERTS	-					
o-xylene	µg/kg	1	MCERTS	-					
MTBE (Methyl Tertiary Butyl Ether)	µg/kg	1	MCERTS	-					

Petroleum Hydrocarbons

TPH-CWG - Aliphatic >EC5 - EC6	mg/kg	0.001	MCERTS	< 0.001					
TPH-CWG - Aliphatic >EC6 - EC8	mg/kg	0.001	MCERTS	< 0.001					
TPH-CWG - Aliphatic >EC8 - EC10	mg/kg	0.001	MCERTS	< 0.001					
TPH-CWG - Aliphatic >EC10 - EC12	mg/kg	1	MCERTS	< 1.0					
TPH-CWG - Aliphatic >EC12 - EC16	mg/kg	2	MCERTS	< 2.0					
TPH-CWG - Aliphatic >EC16 - EC21	mg/kg	8	MCERTS	< 8.0					
TPH-CWG - Aliphatic >EC21 - EC35	mg/kg	8	MCERTS	< 8.0					
TPH-CWG - Aliphatic > EC35 - EC44	mg/kg	8.4	NONE	< 8.4					
TPH-CWG - Aliphatic (EC5 - EC35)	mg/kg	10	MCERTS	< 10					
TPH-CWG - Aliphatic (EC5 - EC44)	mg/kg	10	NONE	< 10					

TPH-CWG - Aromatic >EC5 - EC7	mg/kg	0.001	MCERTS	< 0.001					
TPH-CWG - Aromatic >EC7 - EC8	mg/kg	0.001	MCERTS	< 0.001					
TPH-CWG - Aromatic >EC8 - EC10	mg/kg	0.001	MCERTS	< 0.001					
TPH-CWG - Aromatic >EC10 - EC12	mg/kg	1	MCERTS	< 1.0					
TPH-CWG - Aromatic >EC12 - EC16	mg/kg	2	MCERTS	< 2.0					
TPH-CWG - Aromatic >EC16 - EC21	mg/kg	10	MCERTS	12					
TPH-CWG - Aromatic >EC21 - EC35	mg/kg	10	MCERTS	12					
TPH-CWG - Aromatic > EC35 - EC44	mg/kg	8.4	NONE	< 8.4					
TPH-CWG - Aromatic (EC5 - EC35)	mg/kg	10	MCERTS	24					
TPH-CWG - Aromatic (EC5 - EC44)	mg/kg	10	NONE	24					

TPH (>C5 - C7)	mg/kg	1	MCERTS	< 1.0					
TPH (>C7 - C8)	mg/kg	1	MCERTS	< 1.0					
TPH (C8 - C10)	mg/kg	0.1	MCERTS	< 0.1					
TPH (C10 - C12)	mg/kg	2	MCERTS	< 2.0					
TPH (C12 - C16)	mg/kg	4	MCERTS	< 4.0					
TPH (C16 - C21)	mg/kg	1	MCERTS	12					
TPH (C21 - C35)	mg/kg	1	MCERTS	12					
TPH (C35 - C44)	mg/kg	10	NONE	< 10					
TPH Total C5 - C44	mg/kg	10	NONE	24					



Analytical Report Number: 19-37305
Project / Site name: Carriff Rd Reading
Your Order No:

Certificate of Analysis - Asbestos Quantification

Methods:

Qualitative Analysis

The samples were analysed qualitatively for asbestos by polarising light and dispersion staining as described by the Health and Safety Executive in HSG 248.

Quantitative Analysis

The analysis was carried out using our documented in-house method A006 based on HSE Contract Research Report No: 83/1996: Development and Validation of an analytical method to determine the amount of asbestos in soils and loose aggregates (Davies et al, 1996) and HSG 248. Our method includes initial examination of the entire representative sample, then fractionation and detailed analysis of each fraction, with quantification by hand picking and weighing.

The limit of detection (reporting limit) of this method is 0.001 %.

The method has been validated using samples of at least 100 g, results for samples smaller than this should be interpreted with caution.

Both Qualitative and Quantitative Analyses are UKAS accredited.

Sample Number	Sample ID	Sample Depth (m)	Sample Weight (g)	Asbestos Containing Material Types Detected (ACM)	PLM Results	Asbestos by hand picking/weighing (%)	Total % Asbestos in Sample
1200184	WS106	0.30	148	Loose Fibres	Chrysotile	< 0.001	< 0.001

Opinions and interpretations expressed herein are outside the scope of UKAS accreditation.



4041

**Analytical Report Number : 19-37305****Project / Site name: Carriff Rd Reading**

* These descriptions are only intended to act as a cross check if sample identities are questioned. The major constituent of the sample is intended to act with respect to MCERTS validation. The laboratory is accredited for sand, clay and loam (MCERTS) soil types. Data for unaccredited types of solid should be interpreted with care.

Stone content of a sample is calculated as the % weight of the stones not passing a 10 mm sieve. Results are not corrected for stone content.

Lab Sample Number	Sample Reference	Sample Number	Depth (m)	Sample Description *
1200180	WS101	None Supplied	0.40	Brown loam and clay with gravel.
1200181	WS102	None Supplied	0.40	Brown clay and gravel with stones and chalk.
1200182	WS103	None Supplied	0.30	Brown loam and clay with gravel and rubble.
1200183	WS105	None Supplied	0.30	Beige sand with gravel and stones.
1200184	WS106	None Supplied	0.30	Light brown sand with rubble and gravel.
1200481	WS106	None Supplied	1.00	Brown clay and sand with gravel.



Analytical Report Number : 19-37305

Project / Site name: Carriff Rd Reading

Water matrix abbreviations: Surface Water (SW) Potable Water (PW) Ground Water (GW) Process Water (PrW)

Analytical Test Name	Analytical Method Description	Analytical Method Reference	Method number	Wet / Dry Analysis	Accreditation Status
Asbestos identification in soil	Asbestos Identification with the use of polarised light microscopy in conjunction with disperion staining techniques.	In house method based on HSG 248	A001-PL	D	ISO 17025
Asbestos Quantification - Gravimetric	Asbestos quantification by gravimetric method - in house method based on references.	HSE Report No: 83/1996, HSG 248, HSG 264 & SCA Blue Book (draft).	A006-PL	D	ISO 17025
Boron, water soluble, in soil	Determination of water soluble boron in soil by hot water extract followed by ICP-OES.	In-house method based on Second Site Properties version 3	L038-PL	D	MCERTS
BTEX and MTBE in soil (Monoaromatics)	Determination of BTEX in soil by headspace GC-MS.	In-house method based on USEPA8260	L073B-PL	W	MCERTS
D.O. for Gravimetric Quant if Screen/ID positive	Dependent option for Gravimetric Quant if Screen/ID positive scheduled.	In house asbestos methods A001 & A006.	A006-PL	D	NONE
Hexavalent chromium in soil	Determination of hexavalent chromium in soil by extraction in water then by acidification, addition of 1,5 diphenylcarbazine followed by colorimetry.	In-house method	L080-PL	W	MCERTS
Metals in soil by ICP-OES	Determination of metals in soil by aqua-regia digestion followed by ICP-OES.	In-house method based on MEWAM 2006 Methods for the Determination of Metals in Soil.	L038-PL	D	MCERTS
Moisture Content	Moisture content, determined gravimetrically.	In-house method based on BS1377 Part 2, 1990, Chemical and Electrochemical Tests	L019-UK/PL	W	NONE
pH in soil (automated)	Determination of pH in soil by addition of water followed by automated electrometric measurement.	In-house method based on BS1377 Part 3, 1990, Chemical and Electrochemical Tests	L099-PL	D	MCERTS
Speciated EPA-16 PAHs in soil	Determination of PAH compounds in soil by extraction in dichloromethane and hexane followed by GC-MS with the use of surrogate and internal standards.	In-house method based on USEPA 8270	L064-PL	D	MCERTS
Stones content of soil	Standard preparation for all samples unless otherwise detailed. Gravimetric determination of stone > 10 mm as % dry weight.	In-house method based on British Standard Methods and MCERTS requirements.	L019-UK/PL	D	NONE
Total organic carbon (Automated) in soil	Determination of organic matter in soil by oxidising with potassium dichromate followed by titration with iron (II) sulphate.	In-house method based on BS1377 Part 3, 1990, Chemical and Electrochemical Tests"	L009-PL	D	MCERTS
TPH in (Soil)	Determination of TPH bands by HS-GC-MS/GC-FID	In-house method, TPH with carbon banding and silica gel split/cleanup.	L076-PL	D	NONE
TPHCWG (Soil)	Determination of hexane extractable hydrocarbons in soil by GC-MS/GC-FID.	In-house method with silica gel split/clean up.	L088/76-PL	W	MCERTS

For method numbers ending in 'UK' analysis have been carried out in our laboratory in the United Kingdom.

For method numbers ending in 'PL' analysis have been carried out in our laboratory in Poland.

Soil analytical results are expressed on a dry weight basis. Where analysis is carried out on as-received the results obtained are multiplied by a moisture correction factor that is determined gravimetrically using the moisture content which is carried out at a maximum of 30oC.



Steve Rhodes

Enzygo Geoenvironmental Ltd
The Byre
Woodend Lane
Cromhall
Gloucestershire
GL12 8AA

i2 Analytical Ltd.
7 Woodshots Meadow,
Croxley Green
Business Park,
Watford,
Herts,
WD18 8YS

t: 01923 225404

f: 01923 237404

e: reception@i2analytical.com

e: steve.rhodes@enzygo.com

Analytical Report Number : 19-39409

Project / Site name:	Carriff Rd Reading	Samples received on:	12/04/2019
Your job number:	CRM.1265.013	Samples instructed on:	01/05/2019
Your order number:		Analysis completed by:	08/05/2019
Report Issue Number:	1	Report issued on:	08/05/2019
Samples Analysed:	2 wac multi samples		

Signed:

Zina Abdul Razzak
Assistant Quality/Reporting Manager
For & on behalf of i2 Analytical Ltd.

Standard Geotechnical, Asbestos and Chemical Testing Laboratory located at: ul. Pionierów 39, 41 -711 Ruda Śląska, Poland.

Accredited tests are defined within the report, opinions and interpretations expressed herein are outside the scope of accreditation.

Standard sample disposal times, unless otherwise agreed with the laboratory, are :

soils	- 4 weeks from reporting
leachates	- 2 weeks from reporting
waters	- 2 weeks from reporting
asbestos	- 6 months from reporting

Excel copies of reports are only valid when accompanied by this PDF certificate.

Any assessments of compliance with specifications are based on actual analytical results with no contribution from uncertainty of measurement. Application of uncertainty of measurement would provide a range within which the true result lies. An estimate of measurement uncertainty can be provided on request.

Iss No 19-39409-1 Carriff Rd Reading CRM.1265.013

This certificate should not be reproduced, except in full, without the express permission of the laboratory.

The results included within the report are representative of the samples submitted for analysis.

Page 1 of 7

i2 Analytical

7 Woodshots Meadow
Croxley Green Business Park
Watford, WD18 8YS

Telephone: 01923 225404
Fax: 01923 237404
email:reception@i2analytical.com

Waste Acceptance Criteria Analytical Results

Report No:	19-39409						
				Client: ENZYGOGE0			
Location	Carriff Rd Reading						
Lab Reference (Sample Number)	1212095			Landfill Waste Acceptance Criteria			
Sampling Date	11/04/2019			Limits			
Sample ID	WS101+02+03 Combined			Inert Waste Landfill	Stable Non-reactive HAZARDOUS waste in non-hazardous Landfill	Hazardous Waste Landfill	
Depth (m)	0.30-0.40						
Solid Waste Analysis							
TOC (%)**	1.6				3%	5%	6%
Loss on Ignition (%) **	4.2				--	--	10%
BTEX (µg/kg) **	< 10				6000	--	--
Sum of PCBs (mg/kg) **	< 0.30				1	--	--
Mineral Oil (mg/kg) #	150				500	--	--
Total PAH (WAC-17) (mg/kg)	20				100	--	--
pH (units)**	7.7				--	>6	--
Acid Neutralisation Capacity (mol / kg)	9.9				--	To be evaluated	To be evaluated
Eluate Analysis					Limit values for compliance leaching test		
(BS EN 12457 - 3 preparation utilising end over end leaching procedure)	2:1	8:1		Cumulative 10:1	using BS EN 12457-3 at L/S 10 l/kg (mg/kg)		
	mg/l	mg/l		mg/kg			
Arsenic *	< 0.010	< 0.010		0.055	0.5	2	25
Barium *	0.093	0.028		0.34	20	100	300
Cadmium *	< 0.0005	< 0.0005		< 0.0020	0.04	1	5
Chromium *	0.31	0.43		4.2	0.5	10	70
Copper *	0.012	0.011		0.11	2	50	100
Mercury *	< 0.0015	< 0.0015		< 0.010	0.01	0.2	2
Molybdenum *	0.019	0.0060		0.072	0.5	10	30
Nickel *	0.0017	< 0.0010		< 0.0050	0.4	10	40
Lead *	< 0.0050	0.0078		0.074	0.5	10	50
Antimony *	< 0.0050	< 0.0050		< 0.020	0.06	0.7	5
Selenium *	< 0.010	< 0.010		< 0.040	0.1	0.5	7
Zinc *	0.0023	0.0030		0.029	4	50	200
Chloride *	7.4	< 4.0		19	800	4000	25000
Fluoride	0.53	0.41		4.2	10	150	500
Sulphate *	750	61		1200	1000	20000	50000
TDS*	740	120		1800	4000	60000	100000
Phenol Index (Monohydric Phenols) *	< 0.13	< 0.13		< 0.50	1	-	-
DOC	11	6.2		67	500	800	1000
Leach Test Information							
Stone Content (%)	< 0.1						
Sample Mass (kg)	1.2						
Dry Matter (%)	90						
Moisture (%)	10						
Stage 1							
Volume Eluate L2 (litres)	0.33						
Filtered Eluate VE1 (litres)	0.16						
Results are expressed on a dry weight basis, after correction for moisture content where applicable.				* = UKAS accredited (liquid eluate analysis only)			
Stated limits are for guidance only and i2 cannot be held responsible for any discrepancies with current legislation				** = MCERTS accredited			

Landfill WAC analysis (specifically leaching test results) must not be used for hazardous waste classification purposes as defined by the Waste (England and Wales) Regulations 2011 (as amended) and EA Guidance WM3.
This analysis is only applicable for landfill acceptance criteria (The Environmental Permitting (England and Wales) Regulations) and does not give any indication as to whether a waste may be hazardous or non-hazardous.

Iss No 19-39409-1 Carriff Rd Reading CRM.1265.013

This certificate should not be reproduced, except in full, without the express permission of the laboratory.
The results included within the report are representative of the samples submitted for analysis.

i2 Analytical

7 Woodshots Meadow
Croxley Green Business Park
Watford, WD18 8YS

Telephone: 01923 225404
Fax: 01923 237404
email:reception@i2analytical.com

Waste Acceptance Criteria Analytical Results

Report No:	19-39409						
				Client: ENZYGO GEO			
Location	Carriff Rd Reading						
Lab Reference (Sample Number)	1212096			Landfill Waste Acceptance Criteria			
Sampling Date	11/04/2019			Limits			
Sample ID	WS105+6 Combined			Inert Waste Landfill	Stable Non-reactive HAZARDOUS waste in non-hazardous Landfill	Hazardous Waste Landfill	
Depth (m)	0.30-0.30						
Solid Waste Analysis							
TOC (%)**	4.2				3%	5%	6%
Loss on Ignition (%) **	13				--	--	10%
BTEX (µg/kg) **	< 10				6000	--	--
Sum of PCBs (mg/kg) **	< 0.30				1	--	--
Mineral Oil (mg/kg) #	< 10				500	--	--
Total PAH (WAC-17) (mg/kg)	43				100	--	--
pH (units)**	8.1				--	>6	--
Acid Neutralisation Capacity (mol / kg)	7.6				--	To be evaluated	To be evaluated
Eluate Analysis					Limit values for compliance leaching test		
(BS EN 12457 - 3 preparation utilising end over end leaching procedure)	2:1	8:1		Cumulative 10:1	using BS EN 12457-3 at L/S 10 l/kg (mg/kg)		
	mg/l	mg/l		mg/kg			
Arsenic *	< 0.010	0.010		0.095	0.5	2	25
Barium *	0.026	0.015		0.17	20	100	300
Cadmium *	< 0.0005	< 0.0005		< 0.0020	0.04	1	5
Chromium *	0.12	0.020		0.35	0.5	10	70
Copper *	0.036	0.017		0.20	2	50	100
Mercury *	< 0.0015	< 0.0015		< 0.010	0.01	0.2	2
Molybdenum *	0.049	0.0098		0.16	0.5	10	30
Nickel *	0.0027	0.0012		0.014	0.4	10	40
Lead *	< 0.0050	< 0.0050		< 0.020	0.5	10	50
Antimony *	< 0.0050	< 0.0050		< 0.020	0.06	0.7	5
Selenium *	< 0.010	< 0.010		< 0.040	0.1	0.5	7
Zinc *	0.0014	0.0073		0.064	4	50	200
Chloride *	11	< 4.0		30	800	4000	25000
Fluoride	0.45	0.41		4.1	10	150	500
Sulphate *	990	110		2500	1000	20000	50000
TDS*	990	200		3200	4000	60000	100000
Phenol Index (Monhydric Phenols) *	< 0.13	< 0.13		< 0.50	1	-	-
DOC	16	11		120	500	800	1000
Leach Test Information							
Stone Content (%)	< 0.1						
Sample Mass (kg)	1.0						
Dry Matter (%)	91						
Moisture (%)	9.0						
Stage 1							
Volume Eluate L2 (litres)	0.33						
Filtered Eluate VE1 (litres)	0.27						
Results are expressed on a dry weight basis, after correction for moisture content where applicable.				* = UKAS accredited (liquid eluate analysis only)			
Stated limits are for guidance only and i2 cannot be held responsible for any discrepancies with current legislation				** = MCERTS accredited			

Landfill WAC analysis (specifically leaching test results) must not be used for hazardous waste classification purposes as defined by the Waste (England and Wales) Regulations 2011 (as amended) and EA Guidance WM3.
This analysis is only applicable for landfill acceptance criteria (The Environmental Permitting (England and Wales) Regulations) and does not give any indication as to whether a waste may be hazardous or non-hazardous.

Iss No 19-39409-1 Carriff Rd Reading CRM.1265.013

This certificate should not be reproduced, except in full, without the express permission of the laboratory.
The results included within the report are representative of the samples submitted for analysis.



Analytical Report Number : 19-39409

Project / Site name: Carfiff Rd Reading

* These descriptions are only intended to act as a cross check if sample identities are questioned. The major constituent of the sample is intended to act with respect to MCERTS validation. The laboratory is accredited for sand, clay and loam (MCERTS) soil types. Data for unaccredited types of solid should be interpreted with care.

Stone content of a sample is calculated as the % weight of the stones not passing a 10 mm sieve. Results are not corrected for stone content.

Lab Sample Number	Sample Reference	Sample Number	Depth (m)	Sample Description *
1212095	WS101+02+0	Combined	0.30-0.40	Brown loam and sand with gravel and vegetation.
1212096	WS105+6	Combined	0.30-0.30	Brown loam and sand with gravel and vegetation.

Analytical Report Number : 19-39409

Project / Site name: Carriff Rd Reading

Water matrix abbreviations: Surface Water (SW) Potable Water (PW) Ground Water (GW) Process Water (PrW)

Analytical Test Name	Analytical Method Description	Analytical Method Reference	Method number	Wet / Dry Analysis	Accreditation Status
Acid neutralisation capacity of soil	Determination of acid neutralisation capacity by addition of acid or alkali followed by electronic probe.	In-house method based on Guidance on Sampling and Testing of Wastes to Meet Landfill Waste Acceptance	L046-PL	W	NONE
BTEX (Sum of BTEX compounds) in soil	Determination of BTEX in soil by headspace GC-MS. Individual components MCERTS accredited	In-house method based on USEPA8260	L073B-PL	W	MCERTS
Chloride in WAC leachate (BS EN 12457-3 Prep)	Determination of Chloride colorimetrically by discrete analyser.	In house based on MEWAM Method ISBN 0117516260.	L082-PL	W	ISO 17025
DOC in WAC leachate (BS EN 12457-3 Prep)	Determination of dissolved organic carbon in leachate by TOC/DOC NDIR analyser.	In-house method based on Standard Methods for the Examination of Water and Waste Water, 21st Ed.	L037-PL	W	NONE
Fluoride in WAC leachate (BS EN 12457-3 Prep)	Determination of fluoride in leachate by 1:1ratio with a buffer solution followed by Ion Selective Electrode.	In-house method based on Standard Methods for the Examination of Water and Waste Water, 21st Ed.	L033-PL	W	ISO 17025
Loss on ignition of soil @ 450oC	Determination of loss on ignition in soil by gravimetrically with the sample being ignited in a muffle furnace.	In-house method based on BS1377 Part 3, 1990, Chemical and Electrochemical Tests	L047-PL	D	MCERTS
Metals in WAC leachate (BS EN 12457-3 Prep)	Determination of metals in leachate by acidification followed by ICP-OES.	In-house method based on Standard Methods for the Examination of Water and Waste Water, 21st Ed.	L039-PL	W	ISO 17025
Mineral Oil in Soil C10 - C40	Determination of dichloromethane/hexane extractable hydrocarbons in soil by GC-MS.	In-house method based on USEPA 8270	L076-PL	D	NONE
Moisture Content	Moisture content, determined gravimetrically.	In-house method based on BS1377 Part 2, 1990, Chemical and Electrochemical Tests	L019-UK/PL	W	NONE
PCB's by GC-MS in soil	Determination of PCB by extraction with acetone and hexane followed by GC-MS.	In-house method based on USEPA 8082	L027-PL	D	MCERTS
pH in soil	Determination of pH in soil by addition of water followed by electrometric measurement.	In-house method based on BS1377 Part 3, 1990, Chemical and Electrochemical Tests	L005-PL	W	MCERTS
Phenol Index in WAC leachate (BS EN 12457-3 Prep)	Determination of monohydric phenols in leachate by continuous flow analyser.	In-house method based on Examination of Water and Wastewater 20th Edition: Clesceri, Greenberg & Eaton (skalar)	L080-PL	W	ISO 17025
Speciated WAC-17 PAHs in soil	Determination of PAH compounds in soil by extraction in dichloromethane and hexane followed by GC-MS with the use of surrogate and internal standards.	In-house method based on USEPA 8270. MCERTS accredited except Coronene.	L064-PL	D	MCERTS
Stones content of soil	Standard preparation for all samples unless otherwise detailed. Gravimetric determination of stone > 10 mm as % dry weight.	In-house method based on British Standard Methods and MCERTS requirements.	L019-UK/PL	D	NONE
Sulphate in WAC leachate (BS EN 12457-3 Prep)	Determination of sulphate in leachate by acidification followed by ICP-OES.	In-house method based on Standard Methods for the Examination of Water and Waste Water, 21st Ed.	L039-PL	W	ISO 17025
TDS in WAC leachate (BS EN 12457-3 Prep)	Determination of total dissolved solids in leachate by electrometric measurement.	In-house method based on Standard Methods for the Examination of Water and Waste Water, 21st Ed.	L031-PL	W	NONE
Total organic carbon in soil	Determination of organic matter in soil by oxidising with potassium dichromate followed by titration with iron (II) sulphate.	In-house method based on BS1377 Part 3, 1990, Chemical and Electrochemical Tests	L023-PL	D	MCERTS

Iss No 19-39409-1 Carriff Rd Reading CRM.1265.013

This certificate should not be reproduced, except in full, without the express permission of the laboratory.

The results included within the report are representative of the samples submitted for analysis.

Page 5 of 7



Analytical Report Number : 19-39409

Project / Site name: Carriff Rd Reading

Water matrix abbreviations: Surface Water (SW) Potable Water (PW) Ground Water (GW) Process Water (PrW)

Analytical Test Name	Analytical Method Description	Analytical Method Reference	Method number	Wet / Dry Analysis	Accreditation Status
----------------------	-------------------------------	-----------------------------	---------------	--------------------	----------------------

For method numbers ending in 'UK' analysis have been carried out in our laboratory in the United Kingdom.

For method numbers ending in 'PL' analysis have been carried out in our laboratory in Poland.

Soil analytical results are expressed on a dry weight basis. Where analysis is carried out on as-received the results obtained are multiplied by a moisture correction factor that is determined gravimetrically using the moisture content which is carried out at a maximum of 30oC.



TEST CERTIFICATE

Liquid and Plastic Limits

i2 Analytical Ltd
7 Woodshots Meadow
Croxley Green Business Park
Watford Herts WD18 8YS



Environmental Science

4041

Tested in Accordance with: BS 1377-2: 1990: Clause 4.4 and 5

Client: Enzygo Geoenvironmental Ltd
Client Address: The Byre, Woodend Lane,
Cromhall, Gloucestershire,
GL12 8AA
Contact: Steve Rhodes
Site Name: Cardiff Road, Reading
Site Address: Not Given

Client Reference: CRM.1265.013
Job Number: 19-37448
Date Sampled: 11/04/2019
Date Received: 12/04/2019
Date Tested: 18/04/2019
Sampled By: Not Given


Test Results:

Laboratory Reference: 1201057
Hole No.: WS102
Sample Reference: Not Given
Soil Description: Reddish brown gravelly very clayey SAND

Depth Top [m]: 0.50
Depth Base [m]: Not Given
Sample Type: B

Sample Preparation: Tested after washing to remove >425um

As Received Moisture Content [%]	Liquid Limit [%]	Plastic Limit [%]	Plasticity Index [%]	% Passing 425um BS Test Sieve
14	30	18	12	43

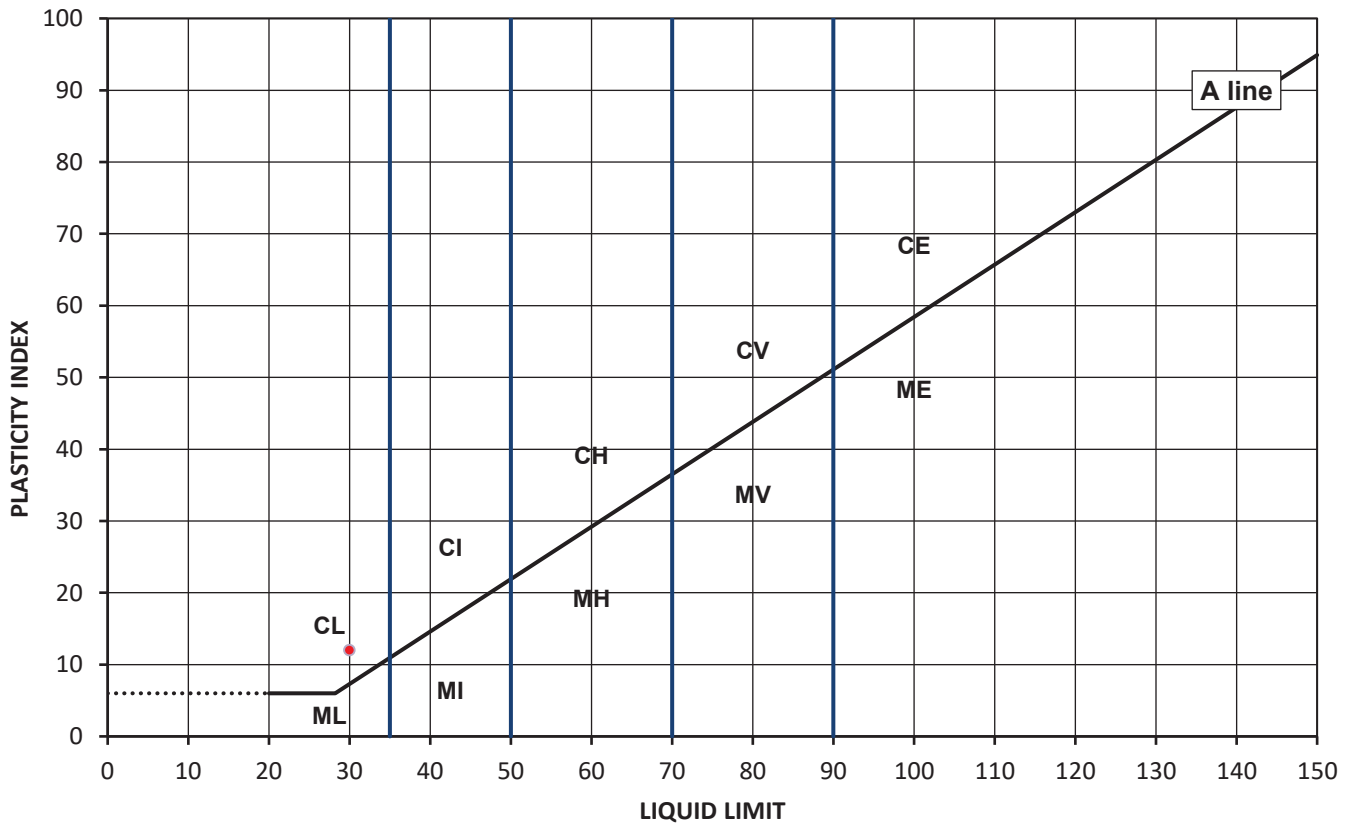

Legend, based on BS 5930:2015 Code of practice for site investigations

C	Clay	L	Low	Liquid Limit	below 35
M	Silt	I	Medium		35 to 50
		H	High		50 to 70
		V	Very high		70 to 90
		E	Extremely high		exceeding 90
	Organic	O	append to classification for organic material (eg CHO)		

Note: Moisture Content by BS 1377-2: 1990: Clause 3.2

Remarks:

Approved: Dariusz Piotrowski
PL Geotechnical Laboratory Manager
Date Reported: 25/04/2019

Signed: Darren Berrill
Geotechnical General Manager
for and on behalf of i2 Analytical Ltd GF 232.5

*Opinions and interpretations expressed here in are outside of the scope of the UKAS Accreditation.
This report may not be reproduced other than in full without the prior written approval of the issuing laboratory.
The results included within the report are representative of the samples submitted for analysis.
The analysis was carried out at i2 Analytical Limited, ul. Pionierow 39, 41-711 Ruda Slaska, Poland.*



TEST CERTIFICATE

Liquid and Plastic Limits

i2 Analytical Ltd
7 Woodshots Meadow
Croxley Green Business Park
Watford Herts WD18 8YS



4041

Tested in Accordance with: BS 1377-2: 1990: Clause 4.4 and 5

Client: Enzygo Geoenvironmental Ltd
Client Address: The Byre, Woodend Lane,
Cromhall, Gloucestershire,
GL12 8AA
Contact: Steve Rhodes
Site Name: Cardiff Road, Reading
Site Address: Not Given

Client Reference: CRM.1265.013
Job Number: 19-37448
Date Sampled: 11/04/2019
Date Received: 12/04/2019
Date Tested: 18/04/2019
Sampled By: Not Given


Test Results:

Laboratory Reference: 1201059
Hole No.: WS105
Sample Reference: Not Given
Soil Description: Grey very sandy very clayey GRAVEL

Depth Top [m]: 0.50
Depth Base [m]: Not Given
Sample Type: B

Sample Preparation: Tested after washing to remove >425um

As Received Moisture Content [%]	Liquid Limit [%]	Plastic Limit [%]	Plasticity Index [%]	% Passing 425um BS Test Sieve
6.0	33	21	12	29

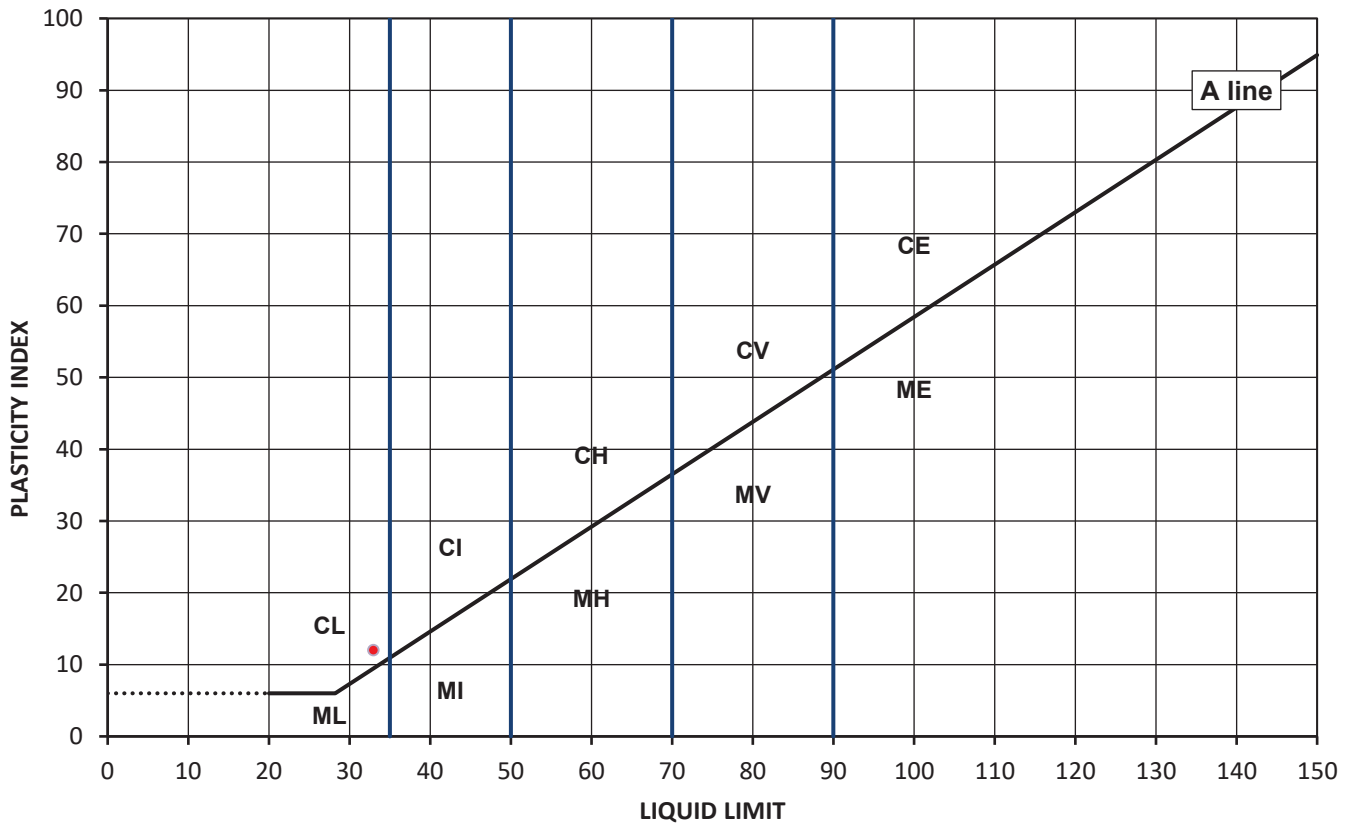

Legend, based on BS 5930:2015 Code of practice for site investigations

C	Clay	L	Low	Liquid Limit	below 35
M	Silt	I	Medium		35 to 50
		H	High		50 to 70
		V	Very high		70 to 90
		E	Extremely high		exceeding 90
	Organic	O	append to classification for organic material (eg CHO)		

Note: Moisture Content by BS 1377-2: 1990: Clause 3.2

Remarks:

Approved: Dariusz Piotrowski
PL Geotechnical Laboratory Manager
Date Reported: 25/04/2019

Signed: Darren Berrill
Geotechnical General Manager
for and on behalf of i2 Analytical Ltd GF 232.5

*Opinions and interpretations expressed here in are outside of the scope of the UKAS Accreditation.
This report may not be reproduced other than in full without the prior written approval of the issuing laboratory.
The results included within the report are representative of the samples submitted for analysis.
The analysis was carried out at i2 Analytical Limited, ul. Pionierow 39, 41-711 Ruda Slaska, Poland.*

Any assessment of compliance with specifications based on the analytical results in a report take in to account no contribution from uncertainty of measurement. Application of uncertainty of measurement would provide a range within which the true result lies. An estimate of measurement uncertainty can be provided on request.



4041

Client:

Client Address:

Contact:

Site Name:

Site Address:

Enzygo Geoenvironmental Ltd

The Byre, Woodend Lane,
Cromhall, Gloucestershire,
GL12 8AA

Steve Rhodes

Cardiff Road, Reading

Not Given

MC by BS 1377-2: 1990: Clause 3.2; WC by BS EN 17892-1: 2014; Atterberg
by BS 1377-2: 1990: Clause 4.3, Clause 4.4 and 5; PD by BS 1377-2: 1990:
Clause 8.2

Tested in Accordance with:

Client Reference: CRM.1265.013
Job Number: 19-37448
Date Sampled: 11/04/2019
Date Received: 12/04/2019
Date Tested: 18/04/2019
Sampled By: Not Given

SUMMARY REPORT

Summary of Classification Test Results



Test results

Laboratory Reference	Hole No.	Sample				Remarks	MC %	WC %	Atterberg				Density			Total Porosity# %		
		Reference	Depth Top m	Depth Base m	Type				% Passing 425um	LL %	PL %	PI %	bulk Mg/m3	dry Mg/m3	PD Mg/m3			
1201057	WS102	Not Given	0.50	Not Given	B	Reddish brown gravelly very clayey SAND	14		43	30	18	12						
1201059	WS105	Not Given	0.50	Not Given	B	Grey very sandy very clayey GRAVEL	6.0		29	33	21	12						

Note: # Non accredited; NP - Non plastic

Comments:

Approved:

Dariusz Piotrowski

PL Geotechnical Laboratory Manager

Date Reported:

25/04/2019

Signed:

Darren Berrill

Geotechnical General Manager

for and on behalf of i2 Analytical Ltd

GF 234.7

*Options and interpretations expressed herein are outside of the scope of the UKAS Accreditation.

This report may not be reproduced other than in full without the prior written approval of the issuing laboratory.

The results included within this report are representative of the samples submitted for analysis.

The analysis was carried out at i2 Analytical Limited, ul. Poniewoz 39, 41-711 Rudka Slaska, Poland. *



TEST CERTIFICATE

California Bearing Ratio Top Only

i2 Analytical Ltd
7 Woodshots Meadow
Croxley Green Business Park
Watford Herts WD18 8YS



4041

Tested in Accordance with: BS 1377-4: 1990: Clause 7

Client: Enzygo Geoenvironmental Ltd
Client Address: The Byre, Woodend Lane,
Cromhall, Gloucestershire,
GL12 8AA

Client Reference: CRM.1265.013

Contact: Steve Rhodes
Site Name: Cardiff Road, Reading
Site Address: Not Given

Job Number: 19-37448
Date Sampled: 11/04/2019
Date Received: 12/04/2019
Date Tested: 23/04/2019
Sampled By: Not Given

Test Results:

Laboratory Reference: 1201056
Hole No.: WS101
Sample Reference: Not Given
Sample Description: Greyish brown gravelly SAND

Depth Top [m]: 0.50
Depth Base [m]: Not Given
Sample Type: B

Specimen Preparation:

Condition: Remoulded
Details: Recompacted with specified standard effort using 2.5kg rammer


Soaking details: Not soaked
Period of soaking: days
Time to surface: days
Amount of swell recorded: mm
Dry density after soaking: Mg/m3

Material retained on 20mm sieve removed 13 %

Initial Specimen details
Bulk density 2.00 Mg/m3
Dry density 1.76 Mg/m3
Moisture content 14 %

Surcharge applied 16 kg
9.7 kPa

Force v Penetration Plots

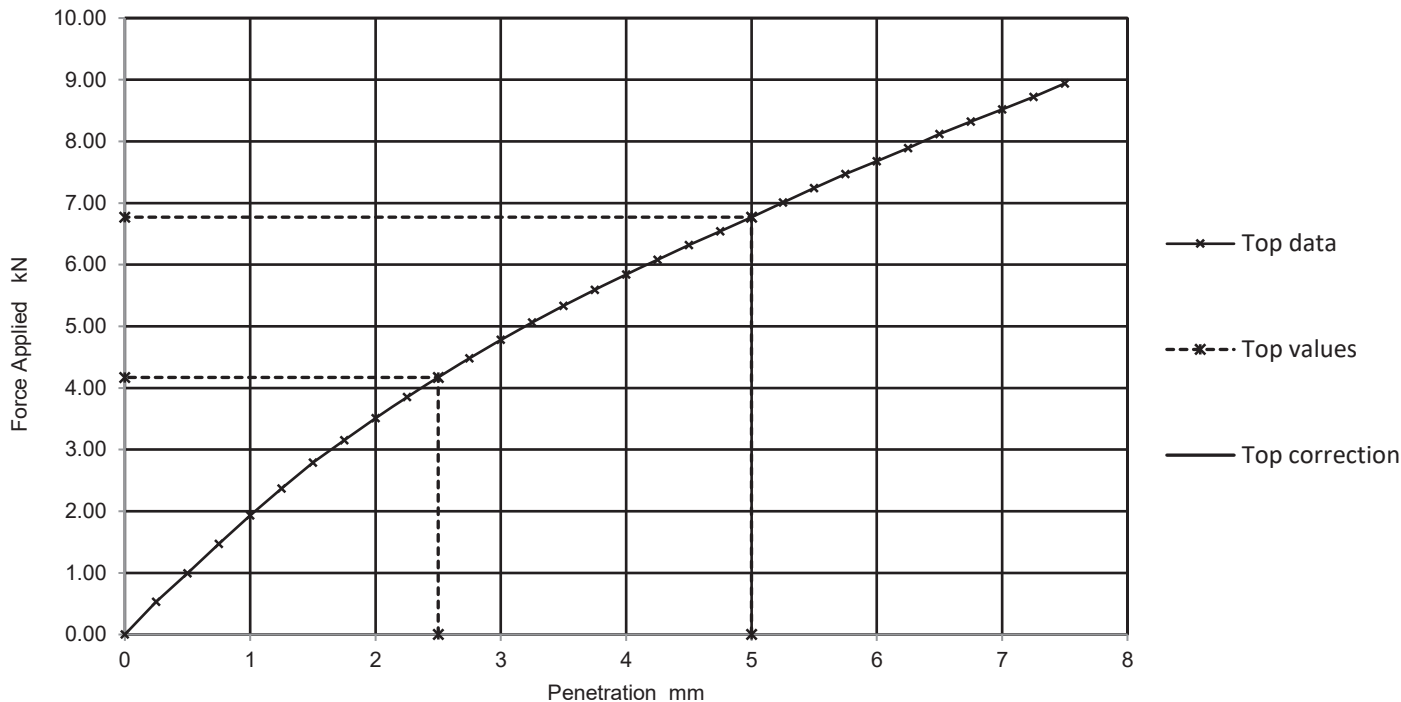

Results

TOP

Curve correction applied	CBR Values, %			
	2.5mm	5mm	Highest	Average
No	32.0	34.0	34.0	N/A

Moisture Content %
14

Remarks:

Test/ Specimen
specific remarks:

Approved: Dariusz Piotrowski
PL Geotechnical Laboratory Manager
Date Reported: 25/04/2019

Signed: Darren Berrill
Geotechnical General Manager

for and on behalf of i2 Analytical Ltd GF 277.4

*Opinions and interpretations expressed herein are outside of the scope of the UKAS Accreditation.
This report may not be reproduced other than in full without the prior written approval of the issuing laboratory.
The results included within the report are representative of the samples submitted for analysis.
The analysis was carried out at i2 Analytical Limited, ul. Pionierow 39, 41-711 Ruda Slaska, Poland.*



TEST CERTIFICATE

California Bearing Ratio Top Only

i2 Analytical Ltd
7 Woodshots Meadow
Croxley Green Business Park
Watford Herts WD18 8YS



4041

Tested in Accordance with: BS 1377-4: 1990: Clause 7

Client: Enzygo Geoenvironmental Ltd
Client Address: The Byre, Woodend Lane,
Cromhall, Gloucestershire,
GL12 8AA

Client Reference: CRM.1265.013

Contact: Steve Rhodes
Site Name: Cardiff Road, Reading
Site Address: Not Given

Job Number: 19-37448
Date Sampled: 11/04/2019
Date Received: 12/04/2019
Date Tested: 23/04/2019
Sampled By: Not Given

Test Results:

Laboratory Reference: 1201057
Hole No.: WS102
Sample Reference: Not Given
Sample Description: Reddish brown gravelly very clayey SAND

Depth Top [m]: 0.50
Depth Base [m]: Not Given
Sample Type: B

Specimen Preparation:

Condition: Remoulded
Details: Recompacted with specified standard effort using 2.5kg rammer


Soaking details: Not soaked
Period of soaking: days
Time to surface: days
Amount of swell recorded: mm
Dry density after soaking: Mg/m3

Material retained on 20mm sieve removed: 10 %

Initial Specimen details: Bulk density: 2.12 Mg/m3
Dry density: 1.88 Mg/m3
Moisture content: 13 %

Surcharge applied: 16 kg
9.7 kPa

Force v Penetration Plots

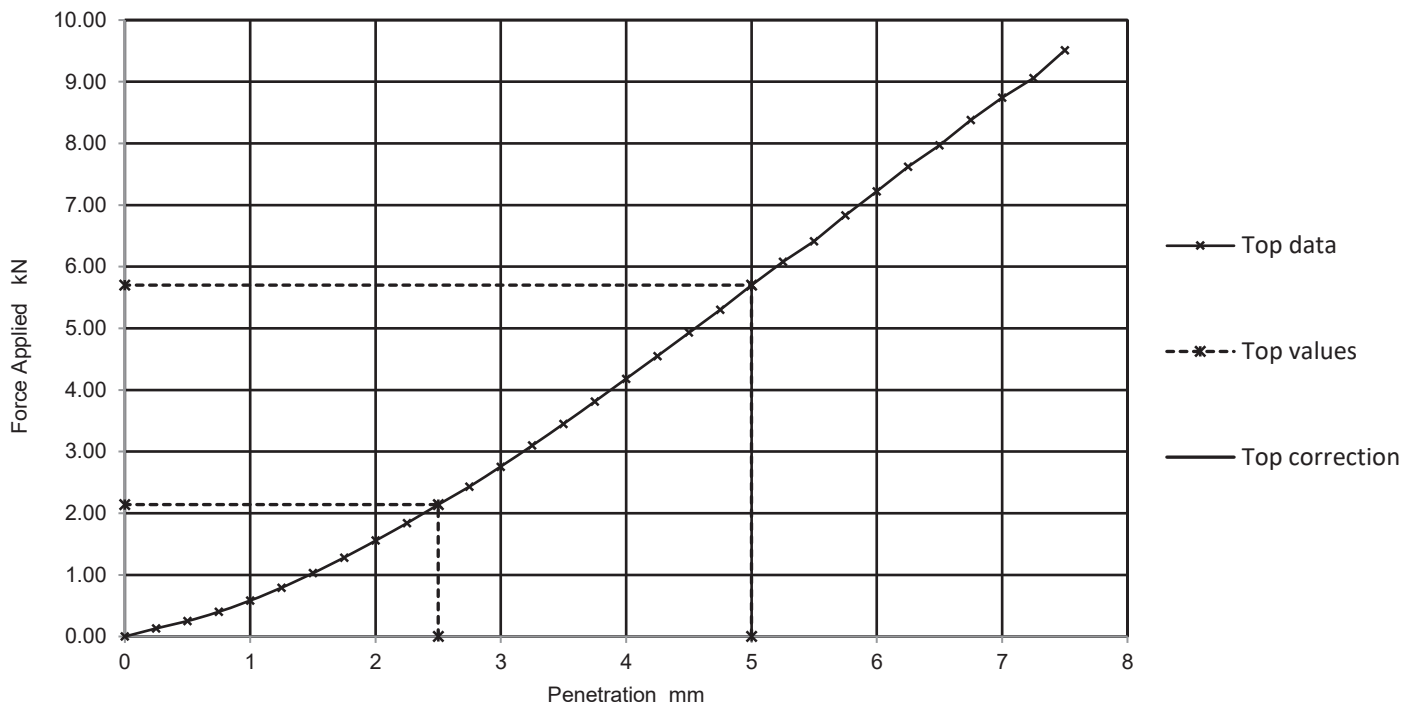

Results

TOP

Curve correction applied	CBR Values, %			
	2.5mm	5mm	Highest	Average
No	16.0	29.0	29.0	N/A

Moisture Content %
12

Remarks:

Test/ Specimen
specific remarks:

Approved: Dariusz Piotrowski
PL Geotechnical Laboratory Manager
Date Reported: 25/04/2019

Signed: Darren Berrill
Geotechnical General Manager

for and on behalf of i2 Analytical Ltd GF 277.4

*Opinions and interpretations expressed herein are outside of the scope of the UKAS Accreditation.
This report may not be reproduced other than in full without the prior written approval of the issuing laboratory.
The results included within the report are representative of the samples submitted for analysis.
The analysis was carried out at i2 Analytical Limited, ul. Pionierow 39, 41-711 Ruda Slaska, Poland.*



TEST CERTIFICATE

California Bearing Ratio Top Only

i2 Analytical Ltd
7 Woodshots Meadow
Croxley Green Business Park
Watford Herts WD18 8YS



4041

Tested in Accordance with: BS 1377-4: 1990: Clause 7

Client: Enzygo Geoenvironmental Ltd
Client Address: The Byre, Woodend Lane,
Cromhall, Gloucestershire,
GL12 8AA
Contact: Steve Rhodes
Site Name: Cardiff Road, Reading
Site Address: Not Given

Client Reference: CRM.1265.013
Job Number: 19-37448
Date Sampled: 11/04/2019
Date Received: 12/04/2019
Date Tested: 23/04/2019
Sampled By: Not Given

Test Results:

Laboratory Reference: 1201058
Hole No.: WS103
Sample Reference: Not Given
Sample Description: Brown clayey very gravelly SAND

Depth Top [m]: 0.50
Depth Base [m]: Not Given
Sample Type: B

Specimen Preparation:

Condition Remoulded
Details Recompacted with specified standard effort using 2.5kg rammer


Soaking details Not soaked
Period of soaking days
Time to surface days
Amount of swell recorded mm
Dry density after soaking Mg/m³

Material retained on 20mm sieve removed 12 %

Initial Specimen details Bulk density 2.09 Mg/m³
Dry density 1.81 Mg/m³
Moisture content 15 %

Surcharge applied 16 kg
9.7 kPa

Force v Penetration Plots

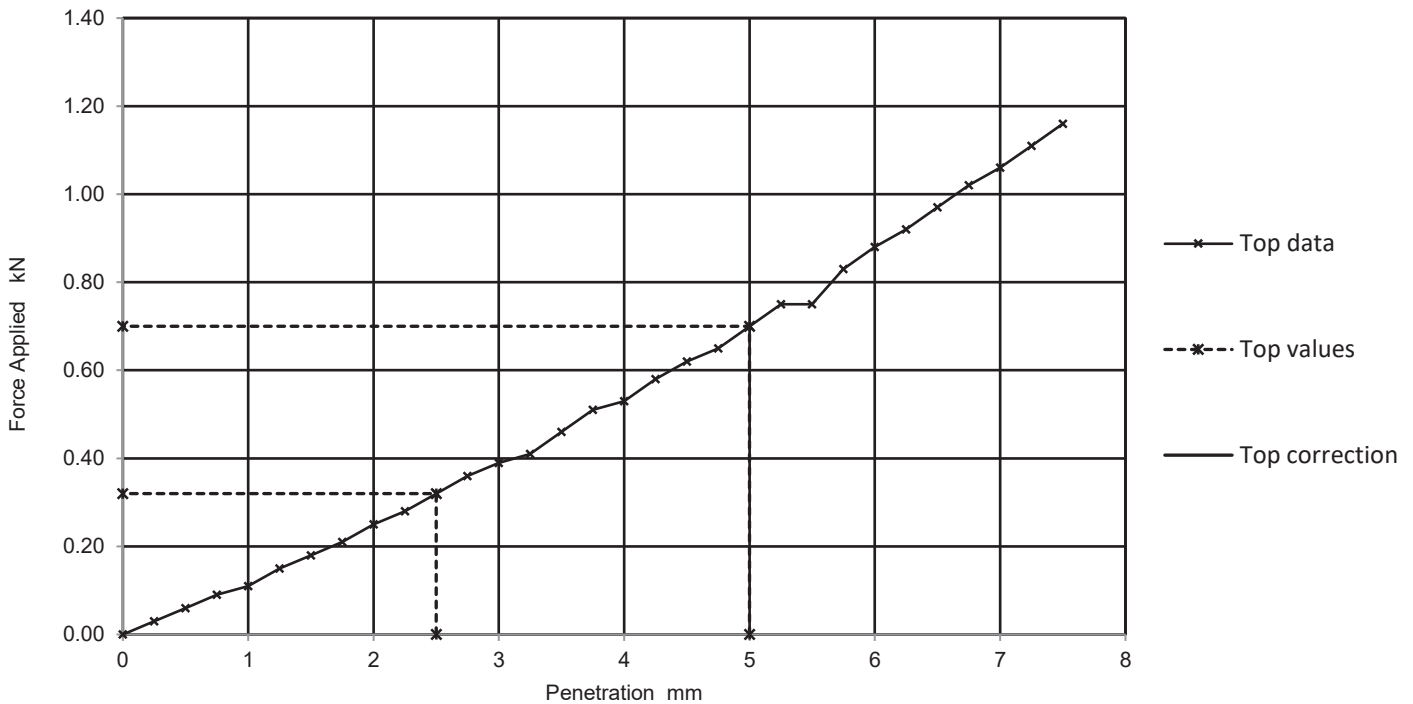

Results

TOP

Curve correction applied	CBR Values, %			
	2.5mm	5mm	Highest	Average
No	2.4	3.5	3.5	N/A

Moisture Content %
16

Remarks:

Test/ Specimen
specific remarks:

Approved: Dariusz Piotrowski
PL Geotechnical Laboratory Manager
Date Reported: 25/04/2019

Signed: Darren Berrill
Geotechnical General Manager

for and on behalf of i2 Analytical Ltd GF 277.4

*Opinions and interpretations expressed herein are outside of the scope of the UKAS Accreditation.
This report may not be reproduced other than in full without the prior written approval of the issuing laboratory.
The results included within the report are representative of the samples submitted for analysis.
The analysis was carried out at i2 Analytical Limited, ul. Pionierow 39, 41-711 Ruda Slaska, Poland.*



TEST CERTIFICATE

California Bearing Ratio Top Only

i2 Analytical Ltd
7 Woodshots Meadow
Croxley Green Business Park
Watford Herts WD18 8YS



4041

Tested in Accordance with: BS 1377-4: 1990: Clause 7

Client: Enzygo Geoenvironmental Ltd
Client Address: The Byre, Woodend Lane,
Cromhall, Gloucestershire,
GL12 8AA

Client Reference: CRM.1265.013

Contact: Steve Rhodes
Site Name: Cardiff Road, Reading
Site Address: Not Given

Job Number: 19-37448
Date Sampled: 11/04/2019
Date Received: 12/04/2019
Date Tested: 23/04/2019
Sampled By: Not Given

Test Results:

Laboratory Reference: 1201060
Hole No.: WS106
Sample Reference: Not Given
Sample Description: Yellowish brown clayey very gravelly SAND

Depth Top [m]: 0.50
Depth Base [m]: Not Given
Sample Type: B

Specimen Preparation:

Condition: Remoulded
Details: Recompacted with specified standard effort using 2.5kg rammer


Soaking details: Not soaked
Period of soaking: days
Time to surface: days
Amount of swell recorded: mm
Dry density after soaking: Mg/m3

Material retained on 20mm sieve removed: 37 %

Initial Specimen details: Bulk density: 2.05 Mg/m3
Dry density: 1.77 Mg/m3
Moisture content: 16 %

Surcharge applied: 16 kg
9.7 kPa

Force v Penetration Plots

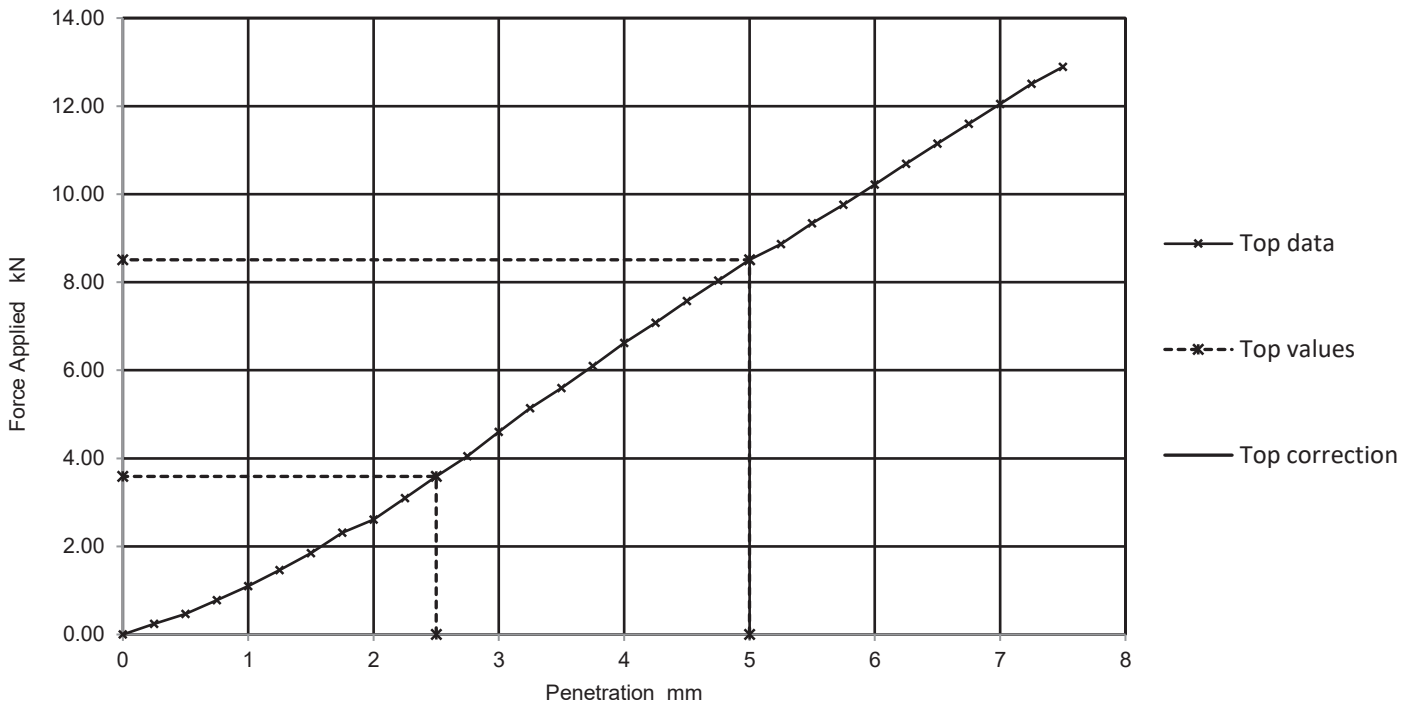

Results

TOP

Curve correction applied	CBR Values, %			
	2.5mm	5mm	Highest	Average
No	27.0	43.0	43.0	N/A

Moisture Content %
15

Remarks: Test carried out with > 25 % retained on 20mm as per clause 7.2.1.2

Test/ Specimen specific remarks:

Approved: Dariusz Piotrowski
PL Geotechnical Laboratory Manager
Date Reported: 25/04/2019

Signed: Darren Berrill
Geotechnical General Manager

for and on behalf of i2 Analytical Ltd GF 277.4

*Opinions and interpretations expressed herein are outside of the scope of the UKAS Accreditation.
This report may not be reproduced other than in full without the prior written approval of the issuing laboratory.
The results included within the report are representative of the samples submitted for analysis.
The analysis was carried out at i2 Analytical Limited, ul. Pionierow 39, 41-711 Ruda Slaska, Poland.*

Human Health Assessment Reference Values

Determinant	Units	GAC Value Residential					
		With Plant Uptake			Without Plant Uptake		
Arsenic	mg/kg	37			40		
Cadmium	mg/kg	11			85		
Chromium	mg/kg	910			910		
Chromium VI	mg/kg	6			6		
Lead	mg/kg	200			310		
Mercury	mg/kg	40			56		
Nickel	mg/kg	130			180		
Selenium	mg/kg	250			430		
Copper	mg/kg	2400			7100		
Zinc	mg/kg	3700			40000		
Cyanide	mg/kg	791			800		
SOM	%	1	2.5	6	1	2.5	6
Phenol	mg/kg	280	550	1100	750	1300	2300
Napthalene	mg/kg	2.3	5.6	13	2.3	5.6	13
Acenaphtylene	mg/kg	170	420	920	2900	4600	6000
Acenaphthene	mg/kg	210	510	1100	3000	4700	6000
Flourene	mg/kg	170	400	860	2800	3800	4500
Phenanthrene	mg/kg	95	220	440	1300	1500	1500
Anthracene	mg/kg	2400	5400	11000	31000	35000	37000
Fluoranthene	mg/kg	280	560	890	1500	1600	1600
Pyrene	mg/kg	620	1200	2000	3700	3800	3800
Benzo(a)Anthracene	mg/kg	7.2	11	13	11	14	15
Chrysene	mg/kg	15	22	27	30	31	32
Benzo(b)Flouranthene	mg/kg	2.6	3.3	3.7	3.9	4.0	4.0
Benzo(k)Flouranthene	mg/kg	77	93	100	110	110	110
Benzo(a)Pyrene	mg/kg	2.2	2.7	3.0	3.2	3.2	3.2
Indeno(123-cd)Pyrene	mg/kg	27	36	41	45	46	46
Dibenzo(a,h)Anthracene	mg/kg	0.24	0.28	0.3	0.31	0.32	0.32
Benzo(ghi)Perylene	mg/kg	320	340	350	360	360	360
TPH C ₅ -C ₆ Aliphatic	mg/kg	42	78	160	42	78	160
TPH C ₆ -C ₈ Aliphatic	mg/kg	100	230	530	100	230	530
TPH C ₈ -C ₁₀ Aliphatic	mg/kg	27	65	150	27	65	150
TPH C ₁₀ -C ₁₂ Aliphatic	mg/kg	130	330	760	130	330	770
TPH C ₁₂ -C ₁₆ Aliphatic	mg/kg	1100	2400	4300	1100	2400	4400
TPH C ₁₆ -C ₃₅ Aliphatic	mg/kg	65000	92000	110000	65000	92000	110000
TPH C ₃₅ -C ₄₄ Aliphatic	mg/kg	65000	92000	110000	65000	92000	110000
TPH C ₅ -C ₇ Aromatic	mg/kg	70	140	300	370	690	1400
TPH C ₇ -C ₈ Aromatic	mg/kg	130	290	660	860	1800	3900
TPH C ₈ -C ₁₀ Aromatic	mg/kg	34	83	190	47	110	270
TPH C ₁₀ -C ₁₂ Aromatic	mg/kg	74	180	380	250	590	1200
TPH C ₁₂ -C ₁₆ Aromatic	mg/kg	140	330	660	1800	2300	2500
TPH C ₁₆ -C ₂₁ Aromatic	mg/kg	260	540	930	1900	1900	1900
TPH C ₂₁ -C ₃₅ Aromatic	mg/kg	1100	1500	1700	1900	1900	1900
TPH C ₃₅ -C ₄₄ Aromatic	mg/kg	1100	1500	1700	1900	1900	1900
Benzene	mg/kg	0.087	0.17	0.37	0.38	0.70	1.4
Toluene	mg/kg	130	290	660	880	1900	3900
Ethylebenzene	mg/kg	47	110	260	83	190	440
Xylene	mg/kg	56	130	310	79	180	430

Copyright Land Quality Management Ltd reproduced with permission Publication No S4UL3250. All rights reserved.

Determinant	Units	GAC Value					
		Residential POS			Commercial		
Arsenic	mg/kg	79			640		
Cadmium	mg/kg	120			190		
Chromium	mg/kg	1500			8600		
Chromium VI	mg/kg	7.7			33		
Lead	mg/kg	630			2330		
Mercury	mg/kg	120			1100		
Nickel	mg/kg	230			980		
Selenium	mg/kg	1100			12000		
Copper	mg/kg	12000			68000		
Zinc	mg/kg	81000			730000		
Cyanide	mg/kg	N/A			16200		
SOM	%	1	2.5	6	1	2.5	6
Phenol	mg/kg	760	1500	3200	760	1500	3200
Napthalene	mg/kg	4900	4900	4900	190	460	1100
Acenaphtylene	mg/kg	15000	15000	15000	83000	97000	100000
Acenaphthene	mg/kg	15000	15000	15000	84000	97000	100000
Flourene	mg/kg	9900	9900	9900	63000	68000	71000
Phenanthrene	mg/kg	3100	3100	3100	22000	22000	23000
Anthracene	mg/kg	74000	74000	74000	520000	540000	540000
Fluoranthene	mg/kg	3100	3100	3100	23000	23000	23000
Pyrene	mg/kg	7400	7400	7400	54000	54000	54000
Benzo(a)Anthracene	mg/kg	29	29	29	170	170	180
Chrysene	mg/kg	57	57	57	350	350	350
Benzo(b)Flouranthene	mg/kg	7.1	7.2	7.2	44	44	45
Benzo(k)Flouranthene	mg/kg	190	190	190	1200	1200	1200
Benzo(a)Pyrene	mg/kg	5.7	5.7	5.7	35	35	36
Indeno(123-cd)Pyrene	mg/kg	82	82	82	500	510	510
Dibenzo(a,h)Anthracene	mg/kg	0.57	0.57	0.58	3.5	3.6	3.6
Benzo(ghi)Perylene	mg/kg	640	640	640	3900	4000	4000
TPH C ₅ -C ₆ Aliphatic	mg/kg	570000	590000	600000	3200	5900	12000
TPH C ₆ -C ₈ Aliphatic	mg/kg	600000	610000	620000	7800	17000	40000
TPH C ₈ -C ₁₀ Aliphatic	mg/kg	13000	13000	13000	2000	4800	11000
TPH C ₁₀ -C ₁₂ Aliphatic	mg/kg	13000	13000	13000	9700	23000	47000
TPH C ₁₂ -C ₁₆ Aliphatic	mg/kg	13000	13000	13000	59000	82000	90000
TPH C ₁₆ -C ₃₅ Aliphatic	mg/kg	250000	250000	250000	1600000	1700000	1800000
TPH C ₃₅ -C ₄₄ Aliphatic	mg/kg	250000	250000	250000	1600000	1700000	1800000
TPH C ₅ -C ₇ Aromatic	mg/kg	56000	56000	56000	26000	46000	86000
TPH C ₇ -C ₈ Aromatic	mg/kg	56000	56000	56000	56000	110000	180000
TPH C ₈ -C ₁₀ Aromatic	mg/kg	5000	5000	5000	3500	8100	17000
TPH C ₁₀ -C ₁₂ Aromatic	mg/kg	5000	5000	5000	16000	28000	34000
TPH C ₁₂ -C ₁₆ Aromatic	mg/kg	5100	5100	5000	36000	37000	38000
TPH C ₁₆ -C ₂₁ Aromatic	mg/kg	3800	3800	3800	28000	28000	28000
TPH C ₂₁ -C ₃₅ Aromatic	mg/kg	3800	3800	3800	28000	28000	28000
TPH C ₃₅ -C ₄₄ Aromatic	mg/kg	3800	3800	3800	28000	28000	28000
Benzene	mg/kg	72	72	73	27	47	90
Toluene	mg/kg	56000	56000	56000	56000	110000	180000
Ethylebenzene	mg/kg	24000	24000	25000	5700	13000	27000
Xylene	mg/kg	41000	42000	43000	5900	14000	30000

Copyright Land Quality Management Ltd reproduced with permission Publication No S4UL3250. All rights reserved

Determinant	Units	GAC Value					
		Park POS			Allotments		
Arsenic	mg/kg	170			43		
Cadmium	mg/kg	532			1.9		
Chromium	mg/kg	33000			18000		
Chromium VI	mg/kg	220			1.8		
Lead	mg/kg	1300			80		
Mercury	mg/kg	240			19		
Nickel	mg/kg	800			53		
Selenium	mg/kg	1800			88		
Copper	mg/kg	44000			520		
Zinc	mg/kg	170000			620		
Cyanide	mg/kg						
SOM	%	1	2.5	6	1	2.5	6
Phenol	mg/kg	760	1500	3200	66	140	280
Napthalene	mg/kg	1200	1900	3000	4.1	10	24
Acenaphtylene	mg/kg	29000	30000	30000	28	69	160
Acenaphthene	mg/kg	29000	30000	30000	34	85	200
Flourene	mg/kg	20000	20000	20000	27	67	160
Phenanthrene	mg/kg	6200	6200	6300	15	38	90
Anthracene	mg/kg	150000	150000	150000	380	950	2200
Fluoranthene	mg/kg	6300	6300	6400	52	130	290
Pyrene	mg/kg	15000	15000	15000	110	270	620
Benzo(a)Anthracene	mg/kg	49	56	62	2.9	6.5	13
Chrysene	mg/kg	93	110	120	4.1	9.4	19
Benzo(b)Flouranthene	mg/kg	13	15	16	0.99	2.1	3.9
Benzo(k)Flouranthene	mg/kg	370	410	440	37	75	130
Benzo(a)Pyrene	mg/kg	11	12	13	0.97	2.0	3.5
Indeno(123-cd)Pyrene	mg/kg	150	170	180	9.5	21	39
Dibenzo(a,h)Anthracene	mg/kg	1.1	1.3	1.4	0.14	0.27	0.43
Benzo(ghi)Perylene	mg/kg	1400	1500	1600	290	470	640
TPH C ₅ -C ₆ Aliphatic	mg/kg	95000	130000	180000	730	1700	3900
TPH C ₆ -C ₈ Aliphatic	mg/kg	150000	220000	320000	2300	5600	13000
TPH C ₈ -C ₁₀ Aliphatic	mg/kg	14000	18000	21000	320	770	1700
TPH C ₁₀ -C ₁₂ Aliphatic	mg/kg	21000	23000	24000	2200	4400	7300
TPH C ₁₂ -C ₁₆ Aliphatic	mg/kg	25000	25000	26000	11000	13000	13000
TPH C ₁₆ -C ₃₅ Aliphatic	mg/kg	450000	480000	490000	260000	270000	270000
TPH C ₃₅ -C ₄₄ Aliphatic	mg/kg	450000	480000	490000	260000	270000	270000
TPH C ₅ -C ₇ Aromatic	mg/kg	76000	84000	92000	13	27	57
TPH C ₇ -C ₈ Aromatic	mg/kg	87000	95000	100000	22	51	120
TPH C ₈ -C ₁₀ Aromatic	mg/kg	7200	8500	9300	8.6	21	51
TPH C ₁₀ -C ₁₂ Aromatic	mg/kg	9200	9700	10000	13	31	74
TPH C ₁₂ -C ₁₆ Aromatic	mg/kg	10000	10000	10000	23	57	130
TPH C ₁₆ -C ₂₁ Aromatic	mg/kg	7600	7700	7800	46	110	260
TPH C ₂₁ -C ₃₅ Aromatic	mg/kg	7800	7800	7900	370	820	1600
TPH C ₃₅ -C ₄₄ Aromatic	mg/kg	7800	7800	7900	370	820	1600
Benzene	mg/kg	90	100	110	0.017	0.034	0.075
Toluene	mg/kg	87000	95000	100000	22	51	120
Ethylbenzene	mg/kg	17000	22000	27000	16	39	91
Xylene	mg/kg	17000	23000	31000	28	67	160

Copyright Land Quality Management Ltd reproduced with permission Publication No S4UL3250. All rights reserved

Controlled Waters Assessment Reference Values

Contaminant	Remedial Target	
	Within Soils (mg/kg)	Within Groundwater (mg/l)
Trichloroethane	26.5	2.01 E ⁵⁸
Cis 1,2 Dichloroethane	4.35	4.35 E ³²
1,3 Chlorobenzene	6.98 E ⁵	8.17 E ¹⁰¹
1,1 Dichloroethane	2.1 E ³	4.28 E ⁸⁴



Hydrogeological risk assessment for land contamination

Remedial Targets Worksheet , Release 3.2

First released: 2006. Version 3.2: January 2013

This worksheet has been produced in combination with the document 'Remedial Targets Methodology: Hydrogeological risk assessment for land contamination (Environment Agency 2006).

Users of this worksheet should always refer to the User Manual to the Remedial Targets Methodology and to relevant guidance on UK legislation and policy, in order to understand how this procedure should be applied in an appropriate context.

© Environment Agency, 2006. (Produced by the Environment Agency's Science Group)

The calculation of equations in this worksheet has been independently checked by Entec (UK) Ltd on behalf of the Environment Agency.
All rights reserved. You will not modify, reverse compile or otherwise dis-assemble the worksheet.

Liability: The Environment Agency does not promise that the worksheet will provide any particular facilities or functions. You must ensure that the worksheet meets your needs and you remain solely responsible for the competent use of the worksheet. You are entirely responsible for the consequences of any use of the worksheet and the Agency provides no warranty about the fitness for purpose or performance of any part of the worksheet. We do not promise that the media will always be free from defects, computer viruses, software locks or other similar code or that the operation of the worksheet will be uninterrupted or error free. You should carry out all necessary virus checks prior to installing on your computing system.

IMPORTANT: To enable MS Excel worksheet, click Ins, Analysis Tool Pak and Analysis Tool Pak-VBA (to calculate error functions).

Details to be completed for each assessment			
Site Name:	Cardiff Road		
Site Address:	Reading		
Completed by:	PDM	Version:	1
Date:	10-May-19		
Contaminant	1,1, Dichloroethane		
Target Concentration (C_T)	0.03	mg/l	Origin of C_T: WHO

This worksheet can be used to determine remedial targets for soils (Worksheets Level 1 Soil, Level 2 and Level 3 Soil) or to determine remedial targets for groundwater (Level 3 Groundwater). For Level 3, parameter values must be entered separately dependent on whether the assessment is for soil or groundwater. For soil, remedial targets are calculated as either mg/kg (for comparison with soil measurements) or mg/l (for comparison with leaching tests or pore water concentrations).

Site details entered on this page are automatically copied to Level 1, 2 and 3 Worksheets.

Worksheet options are identified by brown background and employ a pull-down menus. Data entry are identified as blue background.

Data origin / justification should be noted in cells coloured yellow and fully documented in subsequent reports.

Data carried forward from an earlier worksheet are identified by a light green background

It is recommended that a copy of the original worksheet is saved (all data fields in the original copy are blank).

The spreadsheet also includes a porosity calculation worksheet, a soil impact calculation worksheet and a worksheet that performs some simple hydrogeological calculations.

Level 3 - Soil

Figure 1 is a line graph showing the relative concentration of a plume versus distance from the source. The x-axis is labeled 'Distance (m)' and ranges from 0 to 25. The y-axis is labeled 'Relative concentration (no units)' and ranges from 0 to 1.0E+00. The curve starts at (0, 1.0E+00) and decreases exponentially, reaching approximately 0.0001 at 25m. To the right of the graph, a table lists calculated relative concentrations for various distances. Below the graph, a table lists calculated relative concentrations for various distances.

Distance	Relative concentration (No units)	Concentration mg/l
0	1.0E+00	3.77E-02
1.0	4.29E-01	1.61E-02
2.0	1.93E-01	7.26E-03
3.0	9.43E-02	3.58E-03
4.0	4.52E-02	1.67E-03
5.0	2.19E-02	8.24E-04
6.0	1.35E-02	5.10E-04
7.0	7.30E-03	2.75E-04
8.0	3.98E-03	1.50E-04
9.0	2.19E-03	8.24E-05
10.0	1.21E-03	4.55E-05
11.0	6.70E-04	2.53E-05
12.0	3.73E-04	1.41E-05
13.0	2.08E-04	7.88E-06
14.0	1.17E-04	4.41E-06
15.0	6.56E-05	2.47E-06
16.0	3.69E-05	1.39E-06
17.0	2.08E-05	7.88E-07
18.0	1.18E-05	4.44E-07
19.0	6.69E-06	2.51E-07
20.0	3.77E-06	1.42E-07

R&D Publication 20 Remedial Targets Worksheet, Release 3.2

Level 3 - Groundwater

See Note

Input Parameters (using pull down menu)

Variable Unit Source

Contaminant	1,1, Dichloroethane	From Level 1
Target Concentration	3.00E-02	mg/l

Select analytical solution (click on brown cell below, then on pull-down menu)

Equations in HRA publication
Ogata Banks

Approach for simulating vertical dispersion:

Select nature of decay rate (click on brown cell below, then on pull-down menu)

Apply degradation rate to dissolved pollutants only

Initial contaminant concentration in groundwater at plume core	C ₀	9.40E-03	mg/l
Half life for degradation of contaminant in water	t _{1/2}	5.00E-02	days
Calculated decay rate	λ	2.00E-03	days ⁻¹
Width of plume in aquifer at source (to be used for plume thickness at source)	S _y	4.00E-01	m
Plume thickness at source	da	5.00E-01	m
Saturated aquifer thickness	da	5.00E-01	m
Block density of aquifer materials	ρ	1.60E+00	g/cm ³
Effective porosity of aquifer	n	4.24E-01	fraction
Hydraulic gradient	i	1.80E-03	fraction
Hydraulic conductivity of aquifer	K	1.50E-03	m/d
Distance to compliance point	x	2.00E+01	m
Distance (latera) to compliance point perpendicular to flow direction	z	0.00E+00	m
Distance (depth) to compliance point perpendicular to flow direction	y	0.00E+00	m
Time since pollutant entered groundwater	t	9.90E+99	days

Source of parameter value	ax	2.00E+00	Calc value Xu & Eckstein
Water Region The Effect of Contamination	ay	2.00E-01	Enter value
Site data	ax	2.00E+00	2.00E+00
Estimated from site data	ay	1.00E+00	1.00E+00
Estimated from soil	ax	2.00E+00	2.00E+00
Estimated from site data	ay	1.00E+00	1.00E+00
Site data	ax	2.00E+00	2.00E+00
porosity calc	ay	1.00E+00	1.00E+00
Consistent inputs for middle chalk vertical	ax	2.00E+00	2.00E+00
Downgradient site boundary	ay	1.00E+00	1.00E+00
Downgradient site boundary	ay	1.00E+00	1.00E+00

Dispersivity: 10%, 0.4% of pathway length	ax	2.00E+00	2.00E+00
Longitudinal dispersivity	ay	1.00E+00	1.00E+00
Transverse dispersivity	ay	1.00E+00	1.00E+00
Note values of dispersivity must be > 0	ax	2.00E+00	2.00E+00
For calculated value, assumes ax = 0.1 * x, ay = 0.001 * x	ay	1.00E+00	1.00E+00
Xu & Eckstein (1995) report ax = 0.85(log μ) ^{2.44} ; az = ax/10; ay = ax/100 are assumed	ax	2.00E+00	2.00E+00
see options	ay	1.00E+00	1.00E+00
see options	ax	2.00E+00	2.00E+00
see options	ay	1.00E+00	1.00E+00


Calculated Parameters

Groundwater flow velocity	V	6.71E-06	m/d
Retardation factor	Rf	1.02E+00	fraction
Decay rate used	λ	1.36E-03	d ⁻¹
Rate of contaminant flow due to retardation	u	6.57E-06	m/d
Contaminant concentration at distance x, assuming one-way vertical dispersion	C ₁₀	6.59E-49	mg/l
Attenuation factor (one way vertical dispersion, COICED)	AF	1.43E+46	

Remedial Targets	Remedial Target	4.23E+44	mg/l
Ogata Banks			

Distance to compliance point	20	m
Concentration of contaminant at compliance point after	C ₁₀ /C ₁	6.59E-49
		9.9E+99

Care should be used when calculating remedial targets using the time variant options as this may result in an overestimate of the remedial target. The recommended value for time when calculating the remedial target is 9.9E+99.

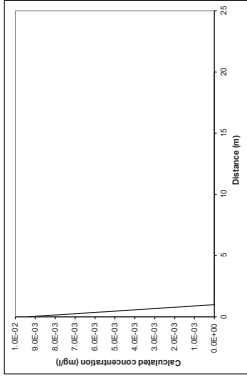

Note graph assumes plume disperses vertically in one direction only. An alternative solution assuming the centre of the plume is located at the mid-depth of the aquifer is presented in the calculation sheets.

Note
This sheet calculates the Level 3 remedial target for groundwater, based on the distance to the receptor or compliance located down hydraulic gradient of the source. Three solution methods are included, the preferred option is Ogata Banks.
By setting a long travel time it will give the steady state solution, which should be used to calculate remedial targets.

The measured groundwater concentration should be compared with the Level 3 remedial target to determine the need for further action.
Note if contaminant is not subject to first order degradation, then set half life as 9.9E+99.

This worksheet should be used if pollutant transport and degradation is best described by a first order reaction. If degradation is best described by an electron limited degradation such as oxidation by O₂, NO₃, SO₄ etc then an alternative solution should be used

Site being assessed:	Caniff Road
Completed by:	PDM
Date:	#####
Version:	1



Hydrogeological risk assessment for land contamination

Remedial Targets Worksheet , Release 3.2

First released: 2006. Version 3.2: January 2013

This worksheet has been produced in combination with the document 'Remedial Targets Methodology: Hydrogeological risk assessment for land contamination (Environment Agency 2006).

Users of this worksheet should always refer to the User Manual to the Remedial Targets Methodology and to relevant guidance on UK legislation and policy, in order to understand how this procedure should be applied in an appropriate context.

© Environment Agency, 2006. (Produced by the Environment Agency's Science Group)

The calculation of equations in this worksheet has been independently checked by Entec (UK) Ltd on behalf of the Environment Agency.
All rights reserved. You will not modify, reverse compile or otherwise dis-assemble the worksheet.

Liability: The Environment Agency does not promise that the worksheet will provide any particular facilities or functions. You must ensure that the worksheet meets your needs and you remain solely responsible for the competent use of the worksheet. You are entirely responsible for the consequences of any use of the worksheet and the Agency provides no warranty about the fitness for purpose or performance of any part of the worksheet. We do not promise that the media will always be free from defects, computer viruses, software locks or other similar code or that the operation of the worksheet will be uninterrupted or error free. You should carry out all necessary virus checks prior to installing on your computing system.

IMPORTANT: To enable MS Excel worksheet, click Tools, Add -Ins, Analysis Tool Pak and Analysis Tool Pak-VBA (to calculate error functions).

Details to be completed for each assessment			
Site Name:	Cardiff Road		
Site Address:	Reading		
Completed by:	PDM	Version:	1
Date:	10-May-19		
Contaminant	1 3 Dichlorobenzene	mg/l	WHO value of 1000µg/l for
Target Concentration (C _T)	1	Origin of C _T :	

This worksheet can be used to determine remedial targets for soils (Worksheets Level 1 Soil, Level 2 and Level 3 Soil) or to determine remedial targets for groundwater (Level 3 Groundwater). For Level 3, parameter values must be entered separately dependent on whether the assessment is for soil or groundwater. For soil, remedial targets are calculated as either mg/kg (for comparison with soil measurements) or mg/l (for comparison with leaching tests or pore water concentrations).

Site details entered on this page are automatically copied to Level 1, 2 and 3 Worksheets.

Worksheet options are identified by brown background and employ a pull-down menus. Data entry are identified as blue background.

Data origin / justification should be noted in cells coloured yellow and fully documented in subsequent reports.

Data carried forward from an earlier worksheet are identified by a light green background


It is recommended that a copy of the original worksheet is saved (all data fields in the original copy are blank).

The spreadsheet also includes a porosity calculation worksheet, a soil impact calculation worksheet and a worksheet that performs some simple hydrogeological calculations.

Level 3 - Soil



Environment
Agency

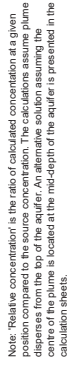

Note: 'Relative concentration' is the ratio of calculated concentration at a given position compared to the source concentration. The calculations assume plume disperses from the top of the aquifer. An alternative solution assuming the centre of the plume is located at the mid-depth of the aquifer is presented in the calculation sheets.

This sheet calculates the Level 3 remedial target for soils (mg/kg) or for pore water (mg/l), based on the distance to the receptor or compliance location down hydraulic gradient of the source. Three solution methods are included, the preferred option is Ogata Banks. By setting long travel time (e.g. 9539) will give the steady state solution, which should always be used when calculating remedial targets.

The measured soil concentration as mg/kg or pore water concentration should be compared with the Level 3 remedial target to determine the need for further action.

The measured soil concentration as mg/kg or pore water concentration should be compared with the Level 3 remedial target to determine the need for further action.

Note if contaminant is not subject to first order degradation, then set half life as 9.9E+99

Site being assessed:	Cardiff Road
Completed by:	PDM
Date:	#####
Version:	1

Remedial targets worksheet v3.1

R&D Publication 20 Remedial Targets Worksheet, Release 3.2

Level 3 - Groundwater

See Note

Input Parameters (using pull down menu)

Variable	Value	Unit	Source
Contaminant	1,3 Dichlorobenzene		from Level 1
Target Concentration	1.00E+00	mg/l	from Level 1
C_T			

Select analytical solution (click on brown cell below, then on pull-down menu)

Ogata Banks

Approach for simulating vertical dispersion:

Select nature of decay rate (click on brown cell below, then on pull-down menu)

Apply degradation rate to dissolved pollutants only

Initial contaminant concentration in groundwater at plume core	C_0	mg/l	Site data
Half life for degradation of contaminant in water	$t_{1/2}$	days	Water Region The Effect of Contamination
Calculated decay rate	λ	days ⁻¹	
Width of plume in aquifer at source (to be used for flow)	S_z	m	Estimated from site data
Pore thickness at source	S_y	m	Estimated from site data
Saturated aquifer thickness	d_a	m	Estimated from site data
Bulk density of aquifer materials	ρ	g/cm ³	Site data
Effective porosity of aquifer	n	fraction	porosity calc.
Hydraulic gradient	i	fraction	Site data
Hydraulic conductivity of aquifer	K	m/d	Consistent inputs for middle chalk vertical
Distance to compliance point	x	m	Downgradient site boundary
Distance (latera) to compliance point perpendicular to flow direction	z	m	
Distance (depth) to compliance point perpendicular to flow direction	y	m	
Time since pollutant entered groundwater	t	days	time variant options only
Parameters values determined from options			
Partition coefficient	K_d	l/kg	see options
Longitudinal dispersivity	α_x	m	see options
Transverse dispersivity	α_z	m	see options
Vertical dispersivity	α_y	m	see options


Calculated Parameters

Groundwater flow velocity	V	m/d	6.71E-06
Retardation factor	R_f	fraction	1.32E+00
Decay rate used	λ	d ⁻¹	1.46E-03
Rate of contaminant flow due to retardation	u	m/d	5.09E-06
Contaminant concentration at distance x, assuming one-way vertical dispersion	C_{1D}	mg/l	1.15E+04
Attenuation factor (one way vertical dispersion, COICED)	AF		8.17E+01

Remedial Targets

Remedial Target	Remedial Target	mg/l	For comparison with measured groundwater concentration.
Ogata Banks			
Distance to compliance point	20	m	
Concentration of contaminant at compliance point after	C_{pl}/C_0	mg/l	Ogata Banks
		9.9E+99	days

Care should be used when calculating remedial targets using the time variant options as this may result in an overestimate of the remedial target. The recommended value for time when calculating the remedial target is 9.9E+99.

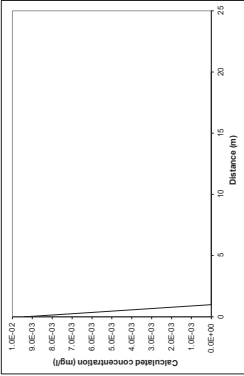

Calculated concentrations for distance-concentration graph

Ogata Banks

From calculation sheet

Distance	Concentration
0	9.4E-03
1.0	7.54E-08
2.0	6.05E-13
3.0	4.86E-18
4.0	3.90E-23
5.0	3.13E-28
6.0	2.51E-33
7.0	2.01E-38
8.0	1.61E-43
9.0	1.30E-48
10.0	1.04E-53
11.0	8.35E-59
12.0	6.70E-64
13.0	5.37E-69
14.0	4.31E-74
15.0	3.46E-79
16.0	2.78E-84
17.0	2.23E-89
18.0	1.79E-94
19.0	1.43E-99
20.0	1.16E-104

Note graph assumes plume disperses vertically in one direction only. An alternative solution assuming the centre of the plume is located at the mid-depth of the aquifer is presented in the calculation sheets.

Note

This sheet calculates the Level 3 remedial target for groundwater, based on the distance to the receptor or compliance located down hydraulic gradient of the source. Three solution methods are included, the preferred option is Ogata Banks.

By setting a long travel time it will give the steady state solution, which should be used to calculate remedial targets.

The measured groundwater concentration should be compared

with the Level 3 remedial target to determine the need for further action.

Note if contaminant is not subject to first order degradation, then set half life as 9.9E+99.

This worksheet should be used if pollutant transport and degradation is best described by a first order reaction. If degradation is best described by an electron limited degradation such as oxidation by O₂, NO₃, SO₄ etc then an alternative solution should be used

Site being assessed: Gaciff Road
Completed by: PDM
Date: #####
Version: 1



Hydrogeological risk assessment for land contamination

Remedial Targets Worksheet , Release 3.2

First released: 2006. Version 3.2: January 2013

This worksheet has been produced in combination with the document 'Remedial Targets Methodology: Hydrogeological risk assessment for land contamination (Environment Agency 2006).

Users of this worksheet should always refer to the User Manual to the Remedial Targets Methodology and to relevant guidance on UK legislation and policy, in order to understand how this procedure should be applied in an appropriate context.

© Environment Agency, 2006. (Produced by the Environment Agency's Science Group)

The calculation of equations in this worksheet has been independently checked by Entec (UK) Ltd on behalf of the Environment Agency.
All rights reserved. You will not modify, reverse compile or otherwise dis-assemble the worksheet.

Liability: The Environment Agency does not promise that the worksheet will provide any particular facilities or functions. You must ensure that the worksheet meets your needs and you remain solely responsible for the competent use of the worksheet. You are entirely responsible for the consequences of any use of the worksheet and the Agency provides no warranty about the fitness for purpose or performance of any part of the worksheet. We do not promise that the media will always be free from defects, computer viruses, software locks or other similar code or that the operation of the worksheet will be uninterrupted or error free. You should carry out all necessary virus checks prior to installing on your computing system.

IMPORTANT: To enable MS Excel worksheet, click Tools, Add -Ins, Analysis Tool Pak and Analysis Tool Pak-VBA (to calculate error functions).

Details to be completed for each assessment			
Site Name:	Cardiff Road		
Site Address:	Reading		
Completed by:	PDM	Version:	1
Date:	10-May-19		
Contaminant	Cis 1,1 Dichloroethene	mg/l	EQS (freshwater) and WHO Drinking Water
Target Concentration (C_T)	0.05	Origin of C_T:	

This worksheet can be used to determine remedial targets for soils (Worksheets Level 1 Soil, Level 2 and Level 3 Soil) or to determine remedial targets for groundwater (Level 3 Groundwater). For Level 3, parameter values must be entered separately dependent on whether the assessment is for soil or groundwater. For soil, remedial targets are calculated as either mg/kg (for comparison with soil measurements) or mg/l (for comparison with leaching tests or pore water concentrations).

Site details entered on this page are automatically copied to Level 1, 2 and 3 Worksheets.

Worksheet options are identified by brown background and employ a pull-down menus. Data entry are identified as blue background.

Data origin / justification should be noted in cells coloured yellow and fully documented in subsequent reports.

Data carried forward from an earlier worksheet are identified by a light green background

It is recommended that a copy of the original worksheet is saved (all data fields in the original copy are blank).


The spreadsheet also includes a porosity calculation worksheet, a soil impact calculation worksheet and a worksheet that performs some simple hydrogeological calculations.

Level 3 - Soil

See Note

[illegible]

Care should be used when calculating remedial targets using the time variant options as this may result in an overestimate of the remedial target. The recommended value for time when calculating the remedial target is 9.9E+99

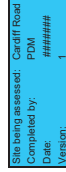

This sheet calculates the Level 3 remedial target for soils (mg/kg) or for pore water (mg/l), based on the distance to the receptor or compliance located down hydraulic gradient of the source. Three solution methods are included, the preferred option is Ogata Banks. By setting long travel time (e.g. 9E99) it will give the steady state solution, which should always be used when calculating remedial targets.

The measured soil concentration as mg/kg or pore water concentration should be compared with the Level 3 remedial target to determine the need for further action.

Note if contaminant is not subject to first order degradation, then set half life as 9.9E+99

R&D Publication 20 Remedial Targets Worksheet, Release 3.2

Level 3 - Groundwater

See Note

Input Parameters (using pull down menu)

Contaminant	Value	Unit	Source
Cls 1,1 Dichloroethene	From Level 1		
C _T	5.00E-02	mg/l	From Level 1

Select analytical solution (click on brown cell below, then on pull-down menu)

Ogata Banks

Approach for simulating vertical dispersion:

Simulate vertical dispersion in 1 direction

Initial contaminant concentration in groundwater at plume core
Half life for degradation of contaminant in water

Variable	Value	Unit	Source
C ₀	5.70E-03	mg/l	Site data
t _{1/2}	3.00E-03	days	Water Margin The Effect of Contaminant
λ	2.00E-04	days ⁻¹	Estimated from site data
S ₀	2.00E-04	m	Estimated from site data
S ₁	4.00E-01	m	Estimated from site data
da	5.00E-01	g/cm ³	Site data
p	1.60E+00	fraction	porosity calc
n	4.24E-01	fraction	Site data
i	1.80E-03	n/d	Consistent inputs for middle chalk vertical
K	1.50E-03	m	Downgradient site boundary
x	2.00E-01	m	
z	0.00E+00	m	
y	0.00E+00	m	
t	9.90E+99	days	time variant options only

Variable	Value	Unit	Source
K _d	5.70E-03	l/kg	see options
ax	2.00E+00	m	see options
az	2.00E-01	m	see options
ay	2.00E-02	m	see options

Calculated Parameters


Variable	Value	Unit
Groundwater flow velocity	6.71E-06	m/d
Retardation factor	1.02E+00	fraction
λ	2.26E-04	d ⁻¹
u	6.57E-06	m/d
C ₀	6.52E-37	mg/l
AF	8.75E-33	

Remedial Targets	Remedial Target	Value	Unit
Ogata Banks	4.37E-32	mg/l	

For comparison with measured groundwater concentration.

Distance to compliance point	20	m
Concentration of contaminant at compliance point after	C ₀ /C _T	mg/l
	9.9E+99	days

Care should be used when calculating remedial targets using the time variant options as this may result in an overestimate of the remedial target. The recommended value for time when calculating the remedial target is 9.9E+99.

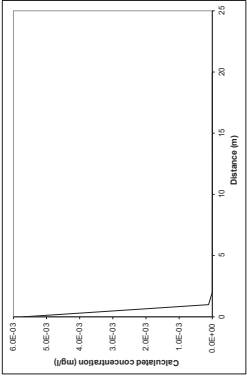

Calculated concentrations for distance-concentration graph

From calculation sheet	Concentration
Distance	mg/l

0	5.7E-03
1.0	1.14E-04
2.0	2.30E-06
3.0	4.62E-08
4.0	9.28E-10
5.0	1.86E-11
6.0	3.74E-13
7.0	7.48E-16
8.0	1.49E-18
9.0	3.03E-20
10.0	6.10E-22
11.0	1.22E-23
12.0	2.46E-25
13.0	4.94E-27
14.0	9.93E-29
15.0	1.99E-30
16.0	4.00E-32
17.0	8.04E-33
18.0	1.62E-35
19.0	3.25E-37
20.0	6.52E-37

Note graph assumes plume disperses vertically in one direction only. An alternative solution assuming the centre of the plume is located at the mid-depth of the aquifer is presented in the calculation sheets.

Note

This sheet calculates the Level 3 remedial target for groundwater, based on the distance to the receptor or compliance located down hydraulic gradient of the source. Three solution methods are included, the preferred option is Ogata Banks.

By setting a long travel time it will give the steady state solution, which should be used to calculate remedial targets.

The measured groundwater concentration should be compared with the Level 3 remedial target to determine the need for further action. Note if contaminant is not subject to first order degradation, then set half life as 9.9E+99.

This worksheet should be used if pollutant transport and degradation is best described by a first order reaction. If degradation is best described by an electron limited degradation such as oxidation by O₂, NO₃, SO₄ etc then an alternative solution should be used.

Site being assessed:	Caniff Road
Completed by:	PDM
Date:	#####
Version:	1



Hydrogeological risk assessment for land contamination

Remedial Targets Worksheet , Release 3.2

First released: 2006. Version 3.2: January 2013

This worksheet has been produced in combination with the document 'Remedial Targets Methodology: Hydrogeological risk assessment for land contamination (Environment Agency 2006).

Users of this worksheet should always refer to the User Manual to the Remedial Targets Methodology and to relevant guidance on UK legislation and policy, in order to understand how this procedure should be applied in an appropriate context.

© Environment Agency, 2006. (Produced by the Environment Agency's Science Group)

The calculation of equations in this worksheet has been independently checked by Entec (UK) Ltd on behalf of the Environment Agency.
All rights reserved. You will not modify, reverse compile or otherwise dis-assemble the worksheet.

Liability: The Environment Agency does not promise that the worksheet will provide any particular facilities or functions. You must ensure that the worksheet meets your needs and you remain solely responsible for the competent use of the worksheet. You are entirely responsible for the consequences of any use of the worksheet and the Agency provides no warranty about the fitness for purpose or performance of any part of the worksheet. We do not promise that the media will always be free from defects, computer viruses, software locks or other similar code or that the operation of the worksheet will be uninterrupted or error free. You should carry out all necessary virus checks prior to installing on your computing system.

IMPORTANT: To enable MS Excel worksheet, click Tools, Add -Ins, Analysis Tool Pak and Analysis Tool Pak-VBA (to calculate error functions).

Details to be completed for each assessment			
Site Name:	Cardiff Road		
Site Address:	Reading		
Completed by:	PDM	Version:	1
Date:	10-May-19		
Contaminant	Trichloroethene	mg/l	Origin of C_T: EQS (freshwater) and UK DWS
Target Concentration (C_T)	0.01		

This worksheet can be used to determine remedial targets for soils (Worksheets Level 1 Soil, Level 2 and Level 3 Soil) or to determine remedial targets for groundwater (Level 3 Groundwater). For Level 3, parameter values must be entered separately dependent on whether the assessment is for soil or groundwater. For soil, remedial targets are calculated as either mg/kg (for comparison with soil measurements) or mg/l (for comparison with leaching tests or pore water concentrations).

Site details entered on this page are automatically copied to Level 1, 2 and 3 Worksheets.

Worksheet options are identified by brown background and employ a pull-down menus. Data entry are identified as blue background.

Data origin / justification should be noted in cells coloured yellow and fully documented in subsequent reports.

Data carried forward from an earlier worksheet are identified by a light green background

It is recommended that a copy of the original worksheet is saved (all data fields in the original copy are blank).

The spreadsheet also includes a porosity calculation worksheet, a soil impact calculation worksheet and a worksheet that performs some simple hydrogeological calculations.

Remedial Targets Worksheet , Release 3.2

Level 3 - Soil

See Note

Input Parameters Variable Unit Source

Contaminant	Trichloroethylene		
Target Concentration	0.01	mg/l	from Level 1
Dilution Factor	1.04E+00		from Level 2

Select analytical solution (click on brown cell below, then on pull-down menu)

Equations in HRA publication

Select nature of decay rate (click on brown cell below, then on pull-down menu)

Apply degradation rate to dissolved pollutants only

Approach for simulating degradation of pollutants:

Variable	Value	Unit	Source of parameter value
Enter source concentration	0.01	mg/kg	Noted/Margun The Effect of Contaminants C1
Half life for degradation of contaminant in water	1.00E+03	days	calculated
Calculated decay rate	6.93E-04	days ⁻¹	
Width of plume in aquifer at source	1.00E+01	m	from Level 2
Plume thickness in aquifer at source	5.00E+01	m	Site data
Bulk density of aquifer materials	1.60E+00	g/cm ³	from Level 2
Effective porosity of aquifer	4.24E-01	fraction	Porosity cal
Hydraulic gradient	5.76E-02	m/d	from Level 2 (adjusted)
Hydraulic conductivity of saturated aquifer	1.58E-03	m/d	Estimated Depth to water table
Distance to compliance point	2.00E+01	m	time variant options only
Distance (lateral) to compliance point perpendicular to flow direction		m	
Distance (depth) to compliance point perpendicular to flow direction		m	
Time since pollutant entered groundwater	9.90E+99	days	
Parameters values determined from options			
Partition coefficient			see options
Longitudinal dispersivity	1.41E-02	kg	see options
Transverse dispersivity	20.000	m	see options
Vertical dispersivity	10.000	m	see options
ay	1.000		

Note values of dispersivity must be > 0

Xu & Eckstein (1995) report $\alpha_x = 0.83(\log_{10} K_d)^{0.41}$; $\alpha_z = \alpha_x/10$, $\alpha_y = \alpha_x/100$ are assumed

Parameter values should be checked against Level 1 and 2


Calculated Parameters Variable

Groundwater flow velocity	V	2.15E-04	m/d
Retardation factor	Rf	1.05E+00	fraction
Decay rate used	λ	6.98E-04	d ⁻¹
Hydraulic gradient used in aquifer flow-down-gradient	I	5.76E-02	fraction
Rate of contaminant flow due to retardation	λ	5.76E-02	m/d
Ratio of Compliance Factor (Cp/Cs)	Cp/Cs	1.04E-04	fraction
Attenuation factor (Cp/Cs)	AF	9.68E+03	fraction
Calculated soil lactate concentration	Co	3.75E-02	mg/l

Remedial Targets

Level 3 Remedial Target	9.93E+01	mg/l
Opata Banks	2.65E+01	mg/kg
Distance to compliance point	20	m
Ratio of Compliance Point to Source Concentration	C _p /C _s	1.04E-04

Cave should be used when calculating remedial targets using the time variant options as this may result in an overestimate of the remedial target. The recommended value for time when calculating the remedial target is 9.9E+99.

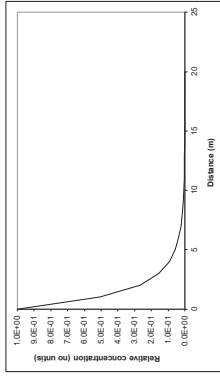

Note: Relative concentration is the ratio of calculated concentration at a given position compared to the source concentration. The calculations assume plume disperses from the top of the aquifer. An alternative solution assuming the plume disperses from the bottom of the aquifer is provided in the calculation sheets.

Enter value	Calc value	Xu & Eckstein
2.00E-01	2.00E-01	1.57E+00
1.00E-01	1.00E-01	1.07E+01
1.00E-00	1.00E-00	1.07E+02

This sheet calculates the Level 3 remedial target for soils (mg/kg) or for pore water (mg/l). The sheet calculates the Level 3 remedial target for soils (mg/kg) or for pore water (mg/l). The sheet calculates the Level 3 remedial target for soils (mg/kg) or for pore water (mg/l).

Note if contaminant is not subject to first order degradation, then set half life as 9.9E+99.

Site being assessed:	Opata Banks
Completed by:	PDM
Date:	#####
Version:	1

R&D Publication 20 Remedial Targets Worksheet, Release 3.2

Level 3 - Groundwater

See Note

Input Parameters (using pull down menu)

Contaminant	Value	Unit	Source
Trichloroethene			From Level 1
Target Concentration	1.00E-02	mg/l	from Level 1

Select Method for deriving Partition Co-efficient (using pull down menu)

Calculate for non-polar organic chemicals

Soil water partition coefficient	Kd	ll/kg
Entry for non-polar organic chemicals (option)		
Fraction of organic carbon in aquifer	foc	fraction
Organic carbon partition coefficient	Koc	ll/kg
Entry for ionic organic chemicals (option)		
Sorption coefficient for related species	K _{oc}	ll/kg
pH value	pH	ll/kg
acid dissociation constant	pKa	fraction
Fraction of organic carbon in aquifer	foc	ll/kg
Soil water partition coefficient	Kd	1.41E-02

Select analytical solution (click on brown cell below, then on pull-down menu)

Ogata Banks

Approach for simulating vertical dispersion:

Simulate vertical dispersion in 1 direction

Select nature of decay rate (click on brown cell below, then on pull-down menu)

Apply degradation rate to dissolved pollutants only

Initial contaminant concentration in groundwater at plume core	C ₀	mg/l	Site data
Half life for degradation of contaminant in water	t _{1/2}	days	Water Region The Effect of Contaminant
Calculated decay rate	λ	days ⁻¹	
Width of plume in aquifer at source (to be used for flow)	S _y	m	Estimated from site data
Pore thickness at source	S _y	m	Estimated from site data
Saturated aquifer thickness	da	m	Estimated from site data
Bulk density of aquifer materials	p	g/cm ³	Site data
Effective porosity of aquifer	n	fraction	porosity calc
Hydraulic gradient	i	fraction	Site data
Hydraulic conductivity of aquifer	K	m/d	Consistent inputs for middle chalk vertical
Distance to compliance point	x	m	Downgradient site boundary
Distance (lateral) to compliance point perpendicular to flow direction	z	m	
Distance (depth) to compliance point perpendicular to flow direction	y	m	
Time since pollutant entered groundwater	t	days	time variant options only

Partition coefficient	Kd	ll/kg	see options
Longitudinal dispersivity	ax	m	see options
Transverse dispersivity	az	m	see options
Vertical dispersivity	ay	m	see options


Calculated Parameters

Groundwater flow velocity	V	6.71E-06	m/d
Retardation factor	Rf	1.05E-04	fraction
Decay rate used	λ	6.58E-04	d ⁻¹
Rate of contaminant flow due to retardation	u	6.37E-06	m/d
Contaminant concentration at distance x, assuming one-way vertical dispersion	C ₁₀	4.68E-43	mg/l
Attenuation factor (one way vertical dispersion, COICED)	AF	2.01E+60	

Remedial Targets

Remedial Target	Remedial Target	mg/l	
Ogata Banks			
Distance to compliance point	20	m	
Concentration of contaminant at compliance point after	C ₀ /C ₁	4.68E-43	mg/l
		9.9E+99	days

Care should be used when calculating remedial targets using the time variant options as this may result in an overestimate of the remedial target. The recommended value for time when calculating the remedial target is 9.9E+99.

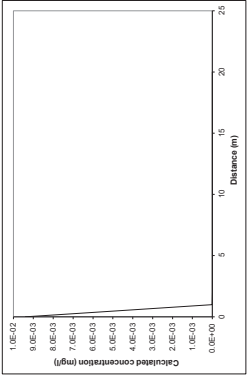

Note graph assumes plume disperses vertically in one direction only. An alternative solution assuming the centre of the plume is located at the mid-depth of the aquifer is presented in the calculation sheets.

Note

This sheet calculates the Level 3 remedial target for groundwater, based on the distance to the receptor or compliance located down hydraulic gradient of the source. Three solution methods are included, the preferred option is Ogata Banks.

By setting a long travel time it will give the steady state solution, which should be used to calculate remedial targets.

The measured groundwater concentration should be compared with the Level 3 remedial target to determine the need for further action. Note if contaminant is not subject to first order degradation, then set half life as 9.9E+99.

This worksheet should be used if pollutant transport and degradation is best described by a first order reaction. If degradation is best described by an electron limited degradation such as oxidation by O₂, NO₃, SO₄ etc then an alternative solution should be used.

Site being assessed:	Caniff Road
Completed by:	PDM
Date:	#####
Version:	1



Enzygo specialise in a wide range of technical services:

- Property and Sites**
- Waste and Mineral Planning**
- Waste Technologies and Renewables**
- Landscape and Visual Impact**
- Environmental Assessment Co-ordination**
- Hydrology and Flood Risk**
- Waste Contract Procurement**
- Noise and Vibration**
- Environmental Permitting and Regulation**
- Development Planning & Policy**
- Ecology Services**
- Contaminated Land and Geotechnical**
- Traffic and Transportation**
- Planning Services**

BRISTOL OFFICE

The Byre,
Woodend Lane,
Cromhall,
Gloucestershire GL12 8AA
Tel: 01454 269 237

SHEFFIELD OFFICE

Samuel House,
5 Fox Valley Way,
Stocksbridge,
Sheffield S36 2AA
Tel: 0114 321 5151

MANCHESTER OFFICE

76 King Street,
Manchester,
M2 4NH

Tel: 0161 413 6444

Please visit our website for more information.

enzygo.com