




EXISTING SITE PLAN

Scale: 1:200

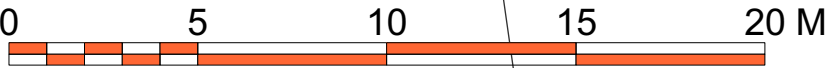

No	Date	Revision Notes
dp architects design planning architecture RIBA HA Member since 2014 Member since 2014 DP Architects The Old Brewery Tap, 3 Drunken Street, Watlington, Oxfordshire, OX49 5SU Tel: 01491 613 085 Email: mail@dparchitects.co.uk		
Client		
MR & MRS CHARLESWORTH		
Project		
BLAGRAVE BARN BLAGRAVE FARM LANE CAVERSHAM READING RG4 7JX		
Drawing		
EXISTING SITE PLAN		
Scale	Dwg No	Rev
1:200 @A1	19 BBCR ES02	
Drawn		
GCW		
Date	Status	
20/02/19	PLANNING	